

1- (a) PILES, INSTALLATION, CONCRETING, ALIGING, RECORDING DATA SHALL COMPLY IS : 2911 (b) LOAD TEST ON PILES SHALL COMPLY IS : 2911 (PART-4). (c) REFER IS : 456-2000 FOR CONCRETE MATERIALS, CONCRETE MIX AND THEIR QUALITY. 2- UNLESS STATED OTHERWISE CONCRETE GRADE SHALL BE M30 RESPECTIVELY FOR PILES & IT SHALL BE CONTROLLED CONCRETE MIX & HIGHER CONCRETE GRADE SHALL BE RECOMMENDED IN AGGRESSIVE ENVIRONMENT WHERE SUB-SOIL, OR WATER CONTAINING SULPHATE & CHLORIDE IN BEYOND PERMISSIBLE LIMITS 3- CONCRETE SHALL HAVE SLUMP AND WORKABILITY CONSISTENT WITH THE METHOD OF CONCRETING AS WELL AS THE METHOD OF PILE INSTALLATION. MINIMUM SLUMP OF CONCRETE SHALL BE 100MM FOR UNDER WATER CONCRETING 150MM TO 180MM. 4- MINIMUM CEMENT CONTENT SHALL BE 400 KG/M³ IN LEAR PILES ! 5- UNDER WATER CONCRETING SHALL BE DONE BY TREMIE METHOD COMPLYING Cl.14.2.4 (a) OF IS : 456-2000. 6- PILE SHALL BE INSTALLED AS ACCURATELY AS POSSIBLE ACCORDING TO THE DESIGNS AND DRAWINGS EITHER VERTICALLY OR TO THE SPECIFIED BATTER. PILES SHOULD NOT DEVIATE MORE THAN 75MM FROM THEIR DESIGNED POSITIONS AT THE WORKING LEVEL OF PILING RIG. 7- WHERE STIFF CLAY OR COMPACT SAND LAYERS HAVE TO BE PENETRATED, THE DRIVING SHALL BE FOLLOWED FROM THE CENTRE OUT WARDS & INCASE OF SOFT SOILS THE DRIVING MAY HAVE TO PROCEED FROM OUTSIDE AREA WARDS CENTERS.INSTALLATION OF CAGING SHALL BE DONE ONLY AFTER CONCRETE OF ADJACENT PILES HAVE SET PROPERLY. 8- THE TOP CONCRETE IN A PILE SHALL BE BROUGHT 600MM OR MORE TO COUNTERACT STATIC HEAD OF SUBSOIL WATER ABOVE THE CUT-OFF LEVEL TO PERMIT REMOVAL OF ALL LAITANCE & WEAK CONCRETE BEFORE CAPPING AND TO ENSURE GOOD CONCRETE AT THE CUT-OFF LEVEL. 9- REINFORCEMENT CAGE SHALL PROJECT 50 TIMES BAR DIA ABOVE THE CUT-OFF LEVEL FOR R/F BARS EMBEDMENT INTO THE PILE CAP, THE DEPTH OF PILE SHALL MATCH WITH THIS EMBEDMENT. 10- MIN COVER TO PILES SHALL BE 40 MM (UNO) & ENSURED BY CONCRETE COVER BLOCKS. 11- THE MINIMUM DIA OF THE LATERAL TIES SHALL BE 8MM & SPACING SHALL NOT BE LESS THAN 150 MM TO ALLOW FREE FLOW OF CONCRETE INTO THE BODY OF PILES TO BE CAST. 12- PILE REINFORCEMENT CAGE TO BE MAINTAINED INTACT IN ITS POSITION 12 MM DIA SPACER RING TIED & TACK WELDED @ 1000MM C/C THROUGHOUT THE LENGTH OF THE PILE. 13- PILE SHOULD BE EMBEDDED BY ATLEAST 75MM IN THE PILE CAP. 14- PILE CAP SHOULD EXTEND BY ATLEAST D/2 BEYOND THE OUTER FACE EXTERIOR PILES 15- PILE CAP SHALL BE DEEP ENOUGH TO ALLOW FOR NECESSARY ANCHORAGE OF THE COLUMN AND PILE REINFORCEMENT AND RIGID ENOUGH TO DISTRIBUTE THE IMPOSED LOAD EQUALLY ON THE PILES IN A GROUP.	<table><tr><th colspan="14">DEVELOPMENT LENGTH (Ld) FOR Fe500/Fe550/Fe 600</th></tr><tr><th>CONCRETE GRADE</th><th colspan="3">M40 & ABOVE</th><th colspan="3">M35</th><th colspan="3">M30</th><th colspan="4">M25</th></tr><tr><th></th><th>Ld</th><th>Fe500</th><th>Fe550</th><th>Fe600</th><th>Fe500</th><th>Fe550</th><th>Fe600</th><th>Fe500</th><th>Fe550</th><th>Fe600</th><th>Fe500</th><th>Fe550</th><th>Fe600</th></tr><tr><th>Dia</th><th></th><th>36d</th><th>40d</th><th>43d</th><th>40d</th><th>44d</th><th>48d</th><th>46d</th><th>50d</th><th>55d</th><th>49d</th><th>54d</th><th>59d</th></tr><tr><td>40</td><td></td><td>1440</td><td>1600</td><td>1720</td><td>1600</td><td>1760</td><td>1920</td><td>1840</td><td>2000</td><td>2200</td><td>1960</td><td>2160</td><td>2360</td></tr><tr><td>36</td><td></td><td>1300</td><td>1440</td><td>1548</td><td>1440</td><td>1584</td><td>1728</td><td>1660</td><td>1800</td><td>1980</td><td>1770</td><td>1944</td><td>2124</td></tr><tr><td>32</td><td></td><td>1150</td><td>1280</td><td>1376</td><td>1280</td><td>1408</td><td>1536</td><td>1480</td><td>1600</td><td>1760</td><td>1570</td><td>1728</td><td>1888</td></tr><tr><td>28</td><td></td><td>1010</td><td>1120</td><td>1204</td><td>1120</td><td>1232</td><td>1344</td><td>1290</td><td>1400</td><td>1540</td><td>1380</td><td>1512</td><td>1652</td></tr><tr><td>25</td><td></td><td>900</td><td>1000</td><td>1075</td><td>1000</td><td>1100</td><td>1200</td><td>1150</td><td>1250</td><td>1375</td><td>1225</td><td>1350</td><td>1475</td></tr><tr><td>20</td><td></td><td>720</td><td>800</td><td>860</td><td>800</td><td>880</td><td>960</td><td>920</td><td>1000</td><td>1100</td><td>980</td><td>1080</td><td>1180</td></tr><tr><td>16</td><td></td><td>580</td><td>640</td><td>688</td><td>640</td><td>704</td><td>768</td><td>740</td><td>800</td><td>880</td><td>790</td><td>832</td><td>944</td></tr><tr><td>12</td><td></td><td>440</td><td>480</td><td>516</td><td>480</td><td>528</td><td>576</td><td>560</td><td>600</td><td>660</td><td>590</td><td>648</td><td>708</td></tr><tr><td>10</td><td></td><td>360</td><td>400</td><td>430</td><td>400</td><td>440</td><td>480</td><td>460</td><td>500</td><td>550</td><td>490</td><td>540</td><td>590</td></tr><tr><td>8</td><td></td><td>290</td><td>320</td><td>344</td><td>320</td><td>352</td><td>384</td><td>370</td><td>400</td><td>440</td><td>400</td><td>432</td><td>472</td></tr><tr><td>7</td><td></td><td>260</td><td>280</td><td>301</td><td>280</td><td>308</td><td>336</td><td>330</td><td>350</td><td>385</td><td>350</td><td>378</td><td>413</td></tr><tr><td>6</td><td></td><td>220</td><td>240</td><td>258</td><td>240</td><td>264</td><td>288</td><td>280</td><td>300</td><td>330</td><td>300</td><td>324</td><td>354</td></tr></table> ■ ABOVE SPECIFIED LENGTH ARE IN MILLIMETERS. ■ ABOVE LENGTH SHALL BE USED AS ANCHORAGEMENT LENGTH OR LAP LENGTH FOR SPLICING. ■ WHEN BARS OF TWO DIFFERENT DIAMETERS ARE BE TO SPLICED, LAP LENGTH SHALL BE CALCULATED ON BASIS OF DIAMETERS OF SMALLER BAR. ■ FOR SPLICING OF HORIZONTAL R/F IN FOUNDATION, BEAM, SLAB, ETC, NOT MORE THAN 50% BAR SHALL BE SPLICED AT ONE SECTION.													DEVELOPMENT LENGTH (Ld) FOR Fe500/Fe550/Fe 600														CONCRETE GRADE	M40 & ABOVE			M35			M30			M25					Ld	Fe500	Fe550	Fe600	Fe500	Fe550	Fe600	Fe500	Fe550	Fe600	Fe500	Fe550	Fe600	Dia		36d	40d	43d	40d	44d	48d	46d	50d	55d	49d	54d	59d	40		1440	1600	1720	1600	1760	1920	1840	2000	2200	1960	2160	2360	36		1300	1440	1548	1440	1584	1728	1660	1800	1980	1770	1944	2124	32		1150	1280	1376	1280	1408	1536	1480	1600	1760	1570	1728	1888	28		1010	1120	1204	1120	1232	1344	1290	1400	1540	1380	1512	1652	25		900	1000	1075	1000	1100	1200	1150	1250	1375	1225	1350	1475	20		720	800	860	800	880	960	920	1000	1100	980	1080	1180	16		580	640	688	640	704	768	740	800	880	790	832	944	12		440	480	516	480	528	576	560	600	660	590	648	708	10		360	400	430	400	440	480	460	500	550	490	540	590	8		290	320	344	320	352	384	370	400	440	400	432	472	7		260	280	301	280	308	336	330	350	385	350	378	413	6		220	240	258	240	264	288	280	300	330	300	324	354	SHRINKAGE /COMPENSATORY STRIPS(IN RW) 1. LOCATION AND ARRANGEMENT OF SHRINKAGE /COMPENSATORY STRIPS SHALL BE FOLLOWED AS MARKED ON DESIGN DRAWINGS OR OTHERWISE CONSTRUCTION TEAM SHALL SUBMIT A PROPOSAL TO STRUCTURAL CONSULTANT FOR APPROVAL BEFORE PROCEEDING TO EXECUTE THE WORK. IF ANY CASTING IS MORE THAN 20M LENGTH (IN ANY DIRECTION) WITHIN 7 DAYS, THEN CONSULT WITH CONSULTANT TO GET SHRINKAGE /COMPENSATORY STRIP LOCATION AND DETAIL. 2. CONCRETING IN SHRINKAGE /COMPENSATORY STRIPS SHALL BE CARRIED OUT ATLEAST 21 DAYS AFTER CASTING OF THE MOST RECENT POUR. 3. WHILE CASTING THE SHRINKAGE /COMPENSATORY STRIP AFTER THE ABOVE MENTIONED DURATION, GUIDELINES FOR THE CONSTRUCTION JOINTS SHALL BE FOLLOWED. 4. FIGURES IN RELEVANT STRUCTURAL DRAWINGS SHOWS DETAILS OF SHRINKAGE /COMPENSATORY STRIP FOR VARIOUS STRUCTURAL MEMBERS. THE REINFORCEMENT ACROSS THE SHRINKAGE/COMPENSATORY STRIP SHALL BE AS PER SHOWN DETAILS
	DEVELOPMENT LENGTH (Ld) FOR Fe500/Fe550/Fe 600	
	CONCRETE GRADE	M40 & ABOVE			M35			M30			M25	
		Ld	Fe500	Fe550	Fe600	Fe500	Fe550	Fe600	Fe500	Fe550	Fe600	Fe500	Fe550	Fe600	
	Dia		36d	40d	43d	40d	44d	48d	46d	50d	55d	49d	54d	59d	
	40		1440	1600	1720	1600	1760	1920	1840	2000	2200	1960	2160	2360	
	36		1300	1440	1548	1440	1584	1728	1660	1800	1980	1770	1944	2124	
	32		1150	1280	1376	1280	1408	1536	1480	1600	1760	1570	1728	1888	
	28		1010	1120	1204	1120	1232	1344	1290	1400	1540	1380	1512	1652	
	25		900	1000	1075	1000	1100	1200	1150	1250	1375	1225	1350	1475	
	20		720	800	860	800	880	960	920	1000	1100	980	1080	1180	
	16		580	640	688	640	704	768	740	800	880	790	832	944	
	12		440	480	516	480	528	576	560	600	660	590	648	708	
	10		360	400	430	400	440	480	460	500	550	490	540	590	
	8		290	320	344	320	352	384	370	400	440	400	432	472	
7		260	280	301	280	308	336	330	350	385	350	378	413	
6		220	240	258	240	264	288	280	300	330	300	324	354	
SHUTTERING/ FORM WORK	
1. SHALL BE DESIGNED AND CONSTRUCTED SO AS TO REMAIN SUFFICIENTLY RIGID DURING PLACING AND COMPACTION OF CONCRETE 2. FORMWORK SHALL BE SUCH AS TO PREVENT LOSS OF SLURRY FROM THE CONCRETE. 3. SHUTTERING SHALL BE OF FRAMED PHENOL-FORMALDEHYDE RESIN BONDED PLYWOOD PANELS OR METAL PANELS OR EQUIVALENT TO PRODUCE SURFACE IN ONE PLANE, FREE FROM LIPS, FINIS ETC. 4. THE INTERIOR SURFACE OF THE SHUTTERING SHALL BE COATED WITH APPROVED MOULD OIL AND USE SHALL BE SUCH THAT IT WILL NOT CAUSE STAINS TO APPEAR ON THE CONCRETE. 5. CONTRACTOR SHALL ENSURE SHAPES, LINES AND DIMENSION TOLERANCES AS PER DESIGN DRAWINGS. 6. FORM WORK SHALL BE SUPPORTED BY STRONG AND PROPERLY BRACED SCAFFOLDING BOTHWAYS VERTICALLY AND HORIZONTALLY ENSURING UNYIELDING STRONG WOODEN OR STEEL BASE PLATES. 7. STRIPPING TIME OF FORMS SHALL BE APPROPRIATE TO THE STRENGTH GAIN AS RECOMMENDED IN IS: 456-2000 COMPLYING AMBIENT TEMPERATURE CONDITION OF 15 DEGREE CELSIUS. 8. IN NORMAL CIRCUMSTANCES AFTER ADEQUATE CURING IS DONE FORMS MAY GENERALLY BE REMOVED AFTER THE EXPIRY OF THE FOLLOWING MINIMUM PERIOD. <table><tr><td></td><td></td><td>FOR OPC CEMENT</td><td>FOR PPC OR OPC + FLY ASH</td></tr><tr><td>A.</td><td>WALLS, COLUMN AND VERTICAL FACES OF ALL STRUCTURAL MEMBERS</td><td>24 HOURS</td><td>36 HOURS</td></tr><tr><td>B.</td><td>SLABS (PROPS LEFT UNDER) (SPANNING UPTO 4.5m.) (SPANNING OVER 4.5m.)</td><td>5 DAYS 9 DAYS</td><td>7 DAYS 11 DAYS</td></tr><tr><td>C.</td><td>BEAMS SOFFITS (PROPS LEFT UNDER) (SPANNING UPTO 6.0m.)</td><td>7 DAYS</td><td>9 DAYS</td></tr><tr><td>D.</td><td>REMOVAL OF PROPS UNDER SLABS SPANNING UP TO 4.5M SPANNING OVER 4.5M</td><td>7 DAYS 14 DAYS</td><td>9 DAYS 17 DAYS</td></tr><tr><td>E.</td><td>REMOVAL OF PROPS UNDER BEAMS AND ARCHES. SPANNING UP TO 6M. SPANNING OVER 6M.</td><td>14 DAYS 21 DAYS</td><td>17 DAYS 25 DAYS</td></tr></table> 9. THE SHUTTERING SUPPORTING THE OVERHANGS (CHAJJAS,CANOPY ETC) SHALL NOT BE REMOVED UNTIL SUFFICIENT BALANCING LOAD OVER THE BEARING HAS BEEN ATTAINED BY BUILDING MASONRY OR OTHERWISE. 10. THE SHUTTERING OF CANTILEVER BEAMS & SLABS SHALL BE REMOVED STARTING FROM OVERHANGING EDGE. 11. IT IS REQUIRED TO SUBMIT SHUTTERING DESGIN FOR VARYING FLOOR FOR APPROVAL TO STRUCTURAL CONSULTANT. 12. UNLESS OTHERWISE SPECIFIED ON DRAWINGS, ALL FORMWORK SHALL BE PROVIDED WITH UPWARD CAMBER TO COMPENSATE FOR ANTICIPATED DEFLECTIONS. IT IS RESPONSIBILITY OF CONTRACTOR TO PROVIDE CAMBER IN LARGE SPAN SLAB AND BEAMS AS PER CODAL RECOMMENDATIONOR GUIDE LINES GIVEN IN CPWD SPECIFICATIONS. AS GENERAL GUIDELINES, PROVIDE CAMBER BEAM AND SLAB OR FOLLOW STRUCTURAL DRAWING FOR ANY SPECIFIC REQUIREMENTS. 13. FLOOR SLAB SYSTEM ARE DESIGNED FOR LIVE LOAD (AS MENTIONED IN IS CODE), FLOORING LOAD, WALL LOAD AND ACTUAL SELF WEIGHT OF SLAB. CASTING LOAD OF ABOVE LEVEL FLOOR SLAB AND SHUTTERING NOT CONSIDERD IN LOWER FLOOR SLAB (UNLESS SPECIFIED IN DESIGN DRAWINGS). IT IS CONTRACTOR RESPONSIBILITY TO CALCULATE CASTING LOAD FROM TOP AND CHECK FEASIBILITY OF SUPPORTING ON LOWER FLOOR AND SAME SHALL BE DULY APPROVED BY STRUCTURAL CONSULTANT.																FOR OPC CEMENT	FOR PPC OR OPC + FLY ASH	A.	WALLS, COLUMN AND VERTICAL FACES OF ALL STRUCTURAL MEMBERS	24 HOURS	36 HOURS	B.	SLABS (PROPS LEFT UNDER) (SPANNING UPTO 4.5m.) (SPANNING OVER 4.5m.)	5 DAYS 9 DAYS	7 DAYS 11 DAYS	C.	BEAMS SOFFITS (PROPS LEFT UNDER) (SPANNING UPTO 6.0m.)	7 DAYS	9 DAYS	D.	REMOVAL OF PROPS UNDER SLABS SPANNING UP TO 4.5M SPANNING OVER 4.5M	7 DAYS 14 DAYS	9 DAYS 17 DAYS	E.	REMOVAL OF PROPS UNDER BEAMS AND ARCHES. SPANNING UP TO 6M. SPANNING OVER 6M.	14 DAYS 21 DAYS	17 DAYS 25 DAYS	
		FOR OPC CEMENT	FOR PPC OR OPC + FLY ASH	
A.	WALLS, COLUMN AND VERTICAL FACES OF ALL STRUCTURAL MEMBERS	24 HOURS	36 HOURS	
B.	SLABS (PROPS LEFT UNDER) (SPANNING UPTO 4.5m.) (SPANNING OVER 4.5m.)	5 DAYS 9 DAYS	7 DAYS 11 DAYS	
C.	BEAMS SOFFITS (PROPS LEFT UNDER) (SPANNING UPTO 6.0m.)	7 DAYS	9 DAYS	
D.	REMOVAL OF PROPS UNDER SLABS SPANNING UP TO 4.5M SPANNING OVER 4.5M	7 DAYS 14 DAYS	9 DAYS 17 DAYS	
E.	REMOVAL OF PROPS UNDER BEAMS AND ARCHES. SPANNING UP TO 6M. SPANNING OVER 6M.	14 DAYS 21 DAYS	17 DAYS 25 DAYS	
CLEAR COVER TO CONCRETE	
STRUCTURAL MEMBER		DESCRIPTION	CLEAR COVER	
RAFT FOUNDATION		BOTTOM SIDES TOP	50MM 50MM 50MM	
ISOLATED/STRIP FOOTING/RETAINING WALL FOOTING/U.G. FOOTING/STP FOOTING.		BOTTOM TOP SIDES	50MM 50MM 50MM	
PLINTH BEAM /TIE BEAMS		ALL SIDE	30MM-MODERATE EXPOSURE	
(I)	RETAINING WALL	EARTH SIDE INSIDE FACE	30MM-MODERATE EXPOSURE 25MM	
(II)	WATER TANK WALL	WATER FACE OUTER FACE	30MM 30MM	
(III)	STP WALL	LIQUID FACE OUTER FACE	40MM 30MM	
COLUMNS 300 WIDE OR MORE		-----	40MM FROM FACE OF TIES	
SHEAR WALLS		-----	30MM FROM FACE OF TIES*	
LESS THAN THICKNESS 200 MM.		-----	25MM FROM FACE OF TIES*	
(I)	BEAMS FLOOR BEAMS (FROM STIRRUP FACE)	BOTTOM TOP SIDES	30MM 25MM 30MM	
(II)	FLOOR BEAMS ON ROOF OF WATER TANK HAVING LIQUID OF CORROSIVE CHARACTER	TOP BOTTOM SIDES	40MM 45MM 25MM	
(III)	FLOOR BEAM OVER WHICH FILLING IS PROPOSED.	TOP BOTTOM SIDES	35MM 25MM 30MM	
(A)	SUSPENDED SLABS/STAIRCASE WAIST SLAB FLOOR SLAB/STAIRCASE SLAB	TOP BOTTOM	25MM 25MM	
(B)	ROOF SLAB OF WATER TANK HAVING LIQUID OF CORROSIVE CHARACTER	BOTTOM TOP	35MM 20MM	
(C)	SLAB HAVING EARTH FILLING.	BOTTOM TOP	20MM 30MM	
STITCHING SLAB		BOTTOM TOP	30MM-MODERATE EXPOSURE 20MM-MODERATE EXPOSURE	

GENERAL NOTES:

NOTES

1. ALL DIMENSIONS ARE IN MM.
2. DO NOT SCALE, FOLLOW WRITTEN DIMENSION ONLY.
3. THIS DRAWING SHALL BE READ IN CONJUNCTION WITH RELEVANT ARCHITECTURAL AND STRUCTURAL DRGS.
4. BARS SHALL BE H.Y.S.D. / TMT BARS OF GRADE fe 550 AND CONFORMING TO I.S. 1786-1985.

CLIENT

SHUBHASHISH HOMES
2ND & 3RD FLOOR, SHUBHASHISH CORPORATE TOWER, 12-13, RATHORE NAGAR, QUEENS ROAD, VAISHALI NAGAR JAIPUR – 302021

CONTRACTOR

STRUCTURE:



Constructure Design P. Ltd.
1005, TOWER- B, Advant Business Park, NGN, Expressway, Sec-142 Noida, PIN, 201305
constructure@gmail.com
tel.9899697377

ARCHITECTS:

Chapman Taylor India LLP

A 1/18 First Floor
Safdarjung Enclave, New Delhi -110029
Tel : + 91 - 11 - 46019668



PROJECT

UNDER KHASRA NO. - 418/1, 2074/422, 423, 424, 426 & 428 AT REVENUE VILLAGE:- MAHAPURA, TEH.- SANGANER, DIST. JAIPUR, RAJASTHAN

DRAWING TITLE

GENERAL DETAIL.

DWG. NO.

S-01 (SHEET 03 TO 04)

SCALE	DATE	SHEET NO.
1:100	18.11.2024	3
APPROVED BY	CHECKED BY	DRAWN BY
H.GERA	H.GERA	SUSHIL



LINTEL SCHEDULE

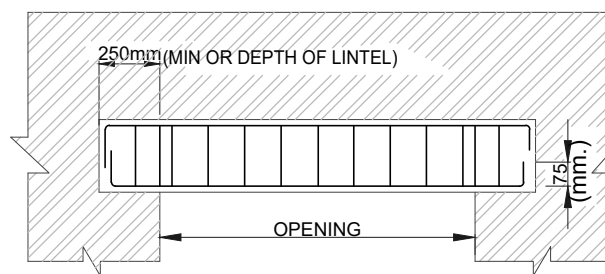


FIG. 1. LINTEL ELEVATION SHOWING BEARING OF LINTEL ON MASONRY WALL

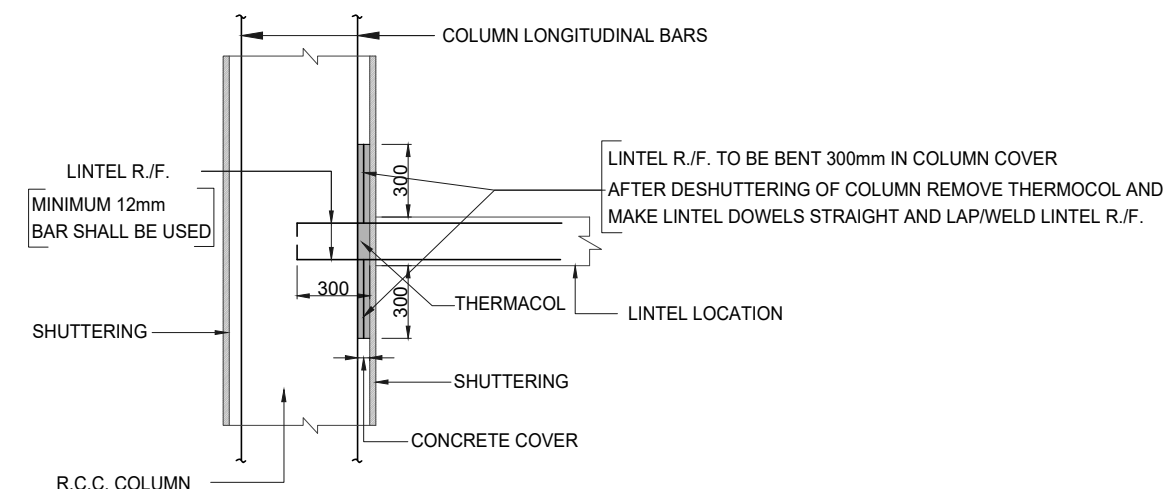


FIG. 2. PROVIDING LINTEL DOWELS IN COLUMN AT THE TIME OF COLUMN CONCRETING

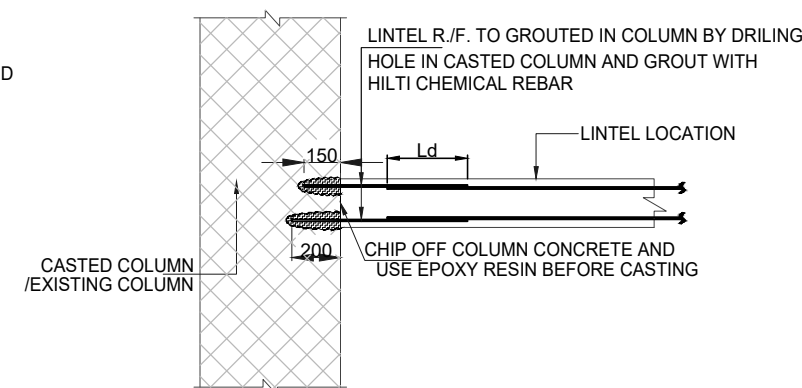


FIG. 3. LINTEL SUPPORT ON CASTED COLUMN


NOTES:-

1. ALL DIMENSIONS ARE IN MM.
2. DO NOT SCALE ANY DIMENSION.
3. ALL R/F SHALL BE FE 500D CONFORMING TO IS 1786 (LATEST REVISION)
4. FOR RCC WORKS USE MIX M25 CONFORMING TO IS : 456 LATEST REVISION (U.N.O.)
5. LOCATION AND LEVELS OF LINTEL AS PER RELEVANT ARCHITECTURAL DRAWING
6. BEARING OF LINTEL SHALL BE MINIMUM 250mm OR DEPTH OF LINTEL SHOWN IN FIG.2
7. PRECAST LINTEL CAN BE USED BY ADOPTING SAME DETAILS GIVEN IN THIS DRAWING
8. FOR LINTEL SUPPORTING ON COLUMN, LEAVE DOWELS FROM COLUMN AT THE TIME OF COLUMN CASTING AS SHOWN IN FIG. 2
9. IN CASE 7mm BAR IS NOT AVAILABLE AT SITE REPLACE IT BY 8mm TO THE EQUIVALENT AREA.
10. IN CASE LINTEL TO BE SUPPORTED ON CASTED COLUMN, LINTEL R/F SHALL BE GROUTED IN COLUMN AS SHOWN IN FIG. 3


FOR MASONRY WORK UPTO 900 ABOVE LINTEL
PRECAST VERTICAL BEND HORIZONTAL

OPENING SIZE WIDTH	100/115 THK.	200/230 THK.
UP TO 900		
901 TO 1200		
1201 TO 1700		
1701 TO 2500	—	
2501 TO 4000	—	
4001 TO 5000	—	


BEAM R/F. DETAILS

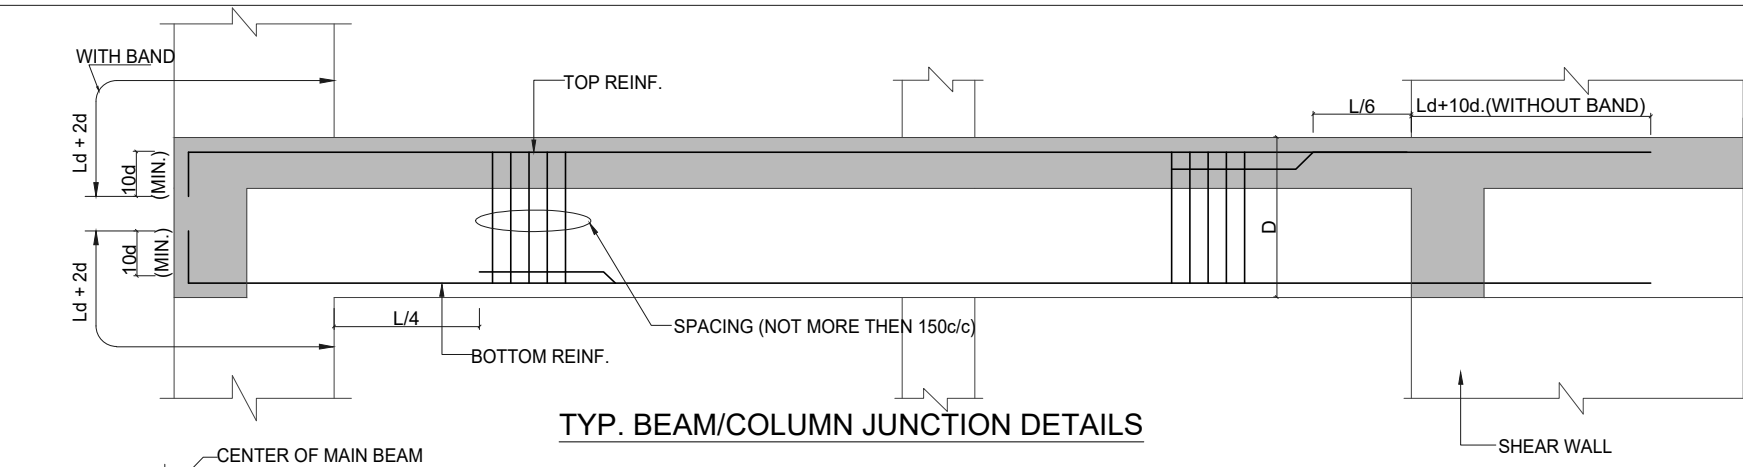


TYP. ANCHORAGE DETAILS OF SECONDARY BEAM REINF. INTO MAIN BEAM

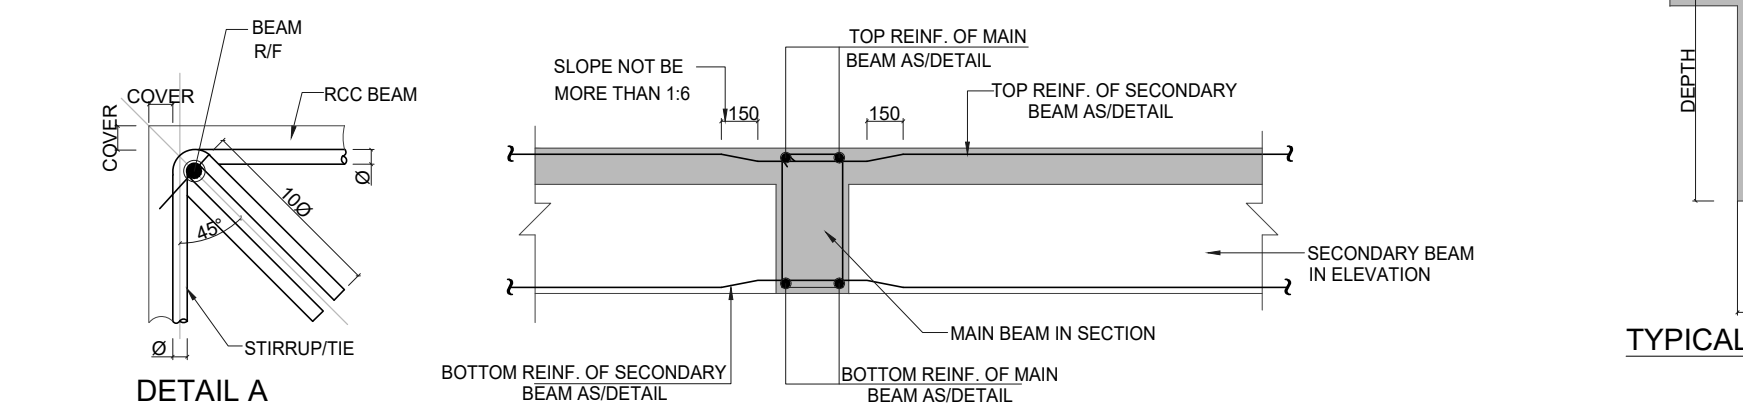

TYP. DETAILS OF HOOKS

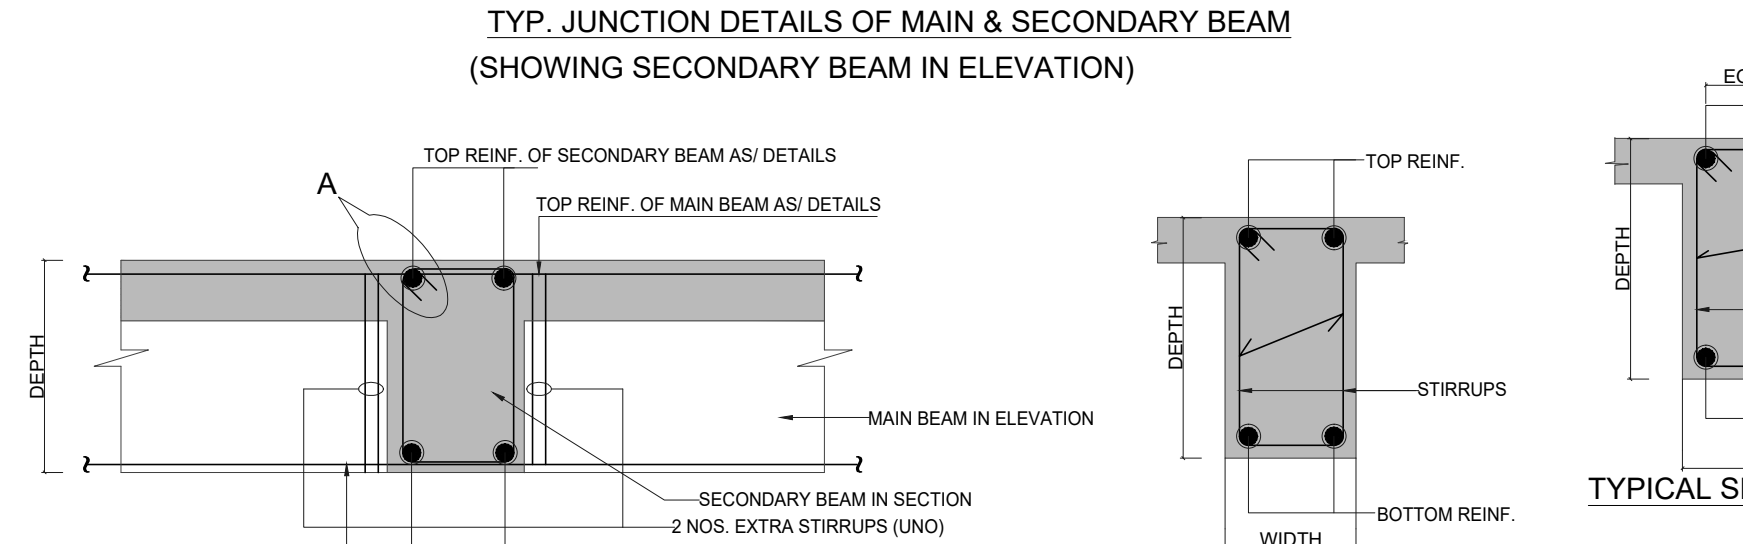

TYP. JUNCTION DETAILS OF MAIN & SECONDARY BEAM (SHOWING MAIN BEAM IN ELEVATION)

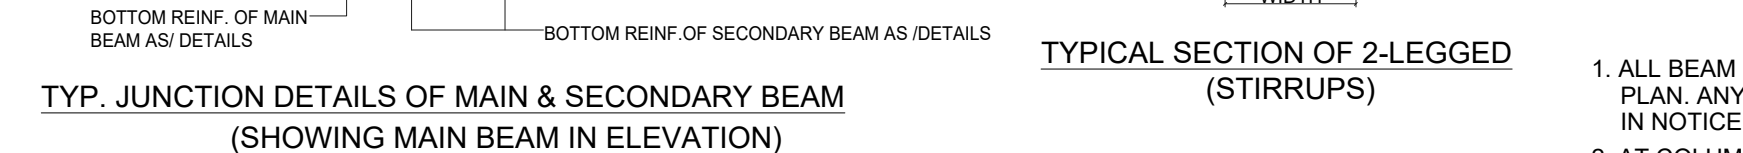

STEEL COMPOSITE DECK

1. ALL DECKING TO BE JSWSMD TR60+ X 1.0mm THK. UNO.
2. THE DESIGN, MANUFACTURE AND ERECTION OF STEEL DECK AND ITS ANCHORAGE SHALL AT A MINIMUM BE ACCORDANCE WITH "DESIGN MANUAL FOR COMPOSITE DECKS, FROM DECKS AND ROOF DECK" OF THE STEEL DECK INSTITUTE (SDI) LATEST EDITION AND "SPECIFICATIONS FOR DESIGN OF LIGHT GAUGE COLD FORMED STEEL STRUCTURAL MEMBERS" AS PUBLISHED BY THE AMERICAN IRON AND STEEL INSTITUTE(AISI) LATEST EDITION.
3. MATERIAL FOR STEEL DECK UNITS AND ACCESSORIES SHALL BE FROM STEEL CONFORMING TO ASTM A653 SQ GRADE 33 WITH A MINIMUM YIELD STRENGTH OF 33 KSI (350MPa).
4. ALL STEEL DECK IS CONFIGURED USING THREE SPAN CONTINUOUS LAYOUTS WHEREVER POSSIBLE.
5. STEEL DECK IS DESIGNED FOR UNSHORED CONDITIONS
6. THE DECKING ACTS AS PERMANENT FORMWORK ONLY TO CARRY THE DEPTH OF SLAB SHOWN IN DRG.
7. SUPPLEMENTARY REINFORCEMENT IS NECESSARY IN THE BOTTOM OF THE SLAB WHERE HOLES NOT TRIMMED BY STRUCTURAL STEELWORK EXCEED 250MM TRANSVERSE TO DECK SPAN. THE DESIGN AND SUPPLY OF THIS REINFORCEMENT IS THE RESPONSIBILITY OF THE CONTRACTOR. WHERE VOIDS EXCEED 700MM X 700MM TRANSVERSE TO DECK SPAN, ADDITIONAL TRIMMING BEAMS & ADDITIONAL REINFORCEMENTS ARE TO BE PROVIDED.
8. THE EDGE TRIM ACTS AS PERMANENT FORMWORK ONLY.
9. DECKING AROUND COLUMNS IS ACHIEVED BY CUTTING THE DECK INTO THE WEB AND USING TRIM OFFCUTS, TAPE AND FOAM TO MINIMISE GROUT LOSS. WHERE THERE ARE NO INCOMING BEAMS/SUPPORTS, ANGLE BRACKETS ARE TO BE PROVIDED TO THE COLUMN FACE BY THE STEEL FABRICATOR, TO SUPPORT THE FREE END OF THE DECKING.
10. ALL COMPOSITE SLABS ARE DESIGNED FOR TWO HOURS FIRE RATING
11. STUDS
 - a) ALL SHEAR STUDS SHALL BE 19mm/22mm/25mm DIA AND SHALL EXTEND (MIN.) 35MM ABOVE TOP OF DECKING UNO.
 - b) BEFORE STARTING ANY STUDWELDING, SUCH AS AT CHANGES OF SHIFT OR MOVING OF EQUIPMENT, A MINIMUM OF TWO TEST STUDS SHOULD BE WELDED TO PASS A 30 DEGREE BEND TEST AS SPECIFIED IN CLAUSE A.3.2.1 OF BS:5950 PART3: SECTION 3.1
 - c) A MINIMUM OF 5% AND NO LESS THAN 2 STUDS PER BEAM (ONE TOWARDS EACH END OF THE BEAM) ARE TO BE 15 DEGREE BEND TESTED. BENDING IS TO BE BY SLOW APPLICATION OF LOAD USING A PIPE AND BENDING TOWARDS THE NEAREST END OF THE BEAM. DO NOT IMPACT BEND OR STRIKE WITH HAMMER.
 - d) ALL WELDS FOR STUDS ARE TO BE VISUALLY INSPECTED TO ENSURE A 360 DEGREE WELD FILLET AND 'RING' TESTED, BY TAPPING LIGHTLY WITH A HAMMER. STUDS WITH ACCEPTABLE WELDS SHOULD GIVE A CLEAR 'RING' SOUND. ALL STUDS THAT HAVE INCOMPLETE FILLETS AND/OR GIVE A DULL SOUND WHEN 'RING' TESTED ARE TO BE SUBJECTED TO A BEND TEST. FAILED STUDS ARE TO BE REPLACED AND THE STUDS ON EITHER SIDE BEND TESTED.
 - e) MINIMUM STUD SPACINGS IN ACCORDANCE WITH BS 5950 PART 3: SECTION 3.1 OR EC-4 AND BS EN 1994-1-1 ARE:-
5 X DIAMETER FOR STUDS SPACED LONGITUDINALLY ALONG THE BEAM.
4 X DIAMETER TRANSVERSE SPACING BETWEEN ROWS OF STUDS FORMING PAIRS.
3 X DIAMETER TRANSVERSE SPACING BETWEEN ROWS FORMING A STAGGERED PATTERN.
 - f) WHERE BEAMS ARE DESIGNED COMPOSITELY, THE LONGITUDINAL SPACING OF SHEAR STUDS SHOULD NOT EXCEED THE LIMITS OUTLINED IN BS 5950 PART 3: SECTION 3.1 OR BS EN 1994-1-1.
 - g) AFTER WELDING, THE SHEAR STUD SHOULD EXTEND AT LEAST 35MM ABOVE THE TOP OF THE DECKING PROFILE (TAKEN AS SHOULDER HEIGHT FOR TR+ TRAPEZOIDAL PROFILES).
 - h) TOP FLANGES TO BE STUD WELDED SHALL NOT BE PRIMED OR PAINTED

GENERAL NOTES:

NOTES

1. ALL DIMENSIONS ARE IN MM.
2. DO NOT SCALE, FOLLOW WRITTEN DIMENSION ONLY.
3. THIS DRAWING SHALL BE READ IN CONJUNCTION WITH RELEVANT ARCHITECTURAL AND STRUCTURAL DRGS.
4. BARS SHALL BE H.Y.S.D. / TMT BARS OF GRADE fe 550 AND CONFORMING TO I.S. 1786-1985.

CLIENT

SHUBHASHISH HOMES
2ND & 3RD FLOOR, SHUBHASHISH CORPORATE TOWER,
12-13, RATHORE NAGAR, QUEENS ROAD, VAISHALI
NAGAR
JAIPUR - 302021

CONTRACTOR

STRUCTURE:

Constructure Design P. Ltd.
1005, TOWER- B, Advant
Business Park
NGN, Expressway, Sec-142 No.1
PIN, 201305
constructure@gmail.com
tel.9899697377

ARCHITECTS:

Chapman Taylor India LLP

A 1/18 First Floor
Safdarjung Enclave, New Delhi -110029
Tel : + 91 - 11 - 46019668

PROJECT

UNDER KHASRA NO. - 418/1, 2074/422, 423,
424, 426 & 428 AT REVENUE VILLAGE:-
MAHAPURA,
TEH:- SANGANER, DIST. JAIPUR, RAJASTHAN

DRAWING TITLE

GENERAL DETAIL.

DWG. NO.

S-01 (SHEET 04 TO 04)



SCALE DATE SHEET NO.

1:100 18.11.2024 4

APPROVED BY CHECKED BY DRAWN BY

H.GERA H.GERA SUSHIL

- GENERAL NOTES:
- NOTES
1. ALL DIMENSIONS ARE IN MM.
 2. DO NOT SCALE, FOLLOW WRITTEN DIMENSION ONLY.
 3. THIS DRAWING SHALL BE READ IN CONJUNCTION WITH RELEVANT ARCHITECTURAL AND STRUCTURAL DRGS.
 4. BARS SHALL BE H.Y.S.D. / TMT BARS OF GRADE fe 550 AND CONFORMING TO I.S. 1786-1985.
 5. CONC. MIX SHALL BE:
(i) FOR ISOLATED FOOTING -M-30

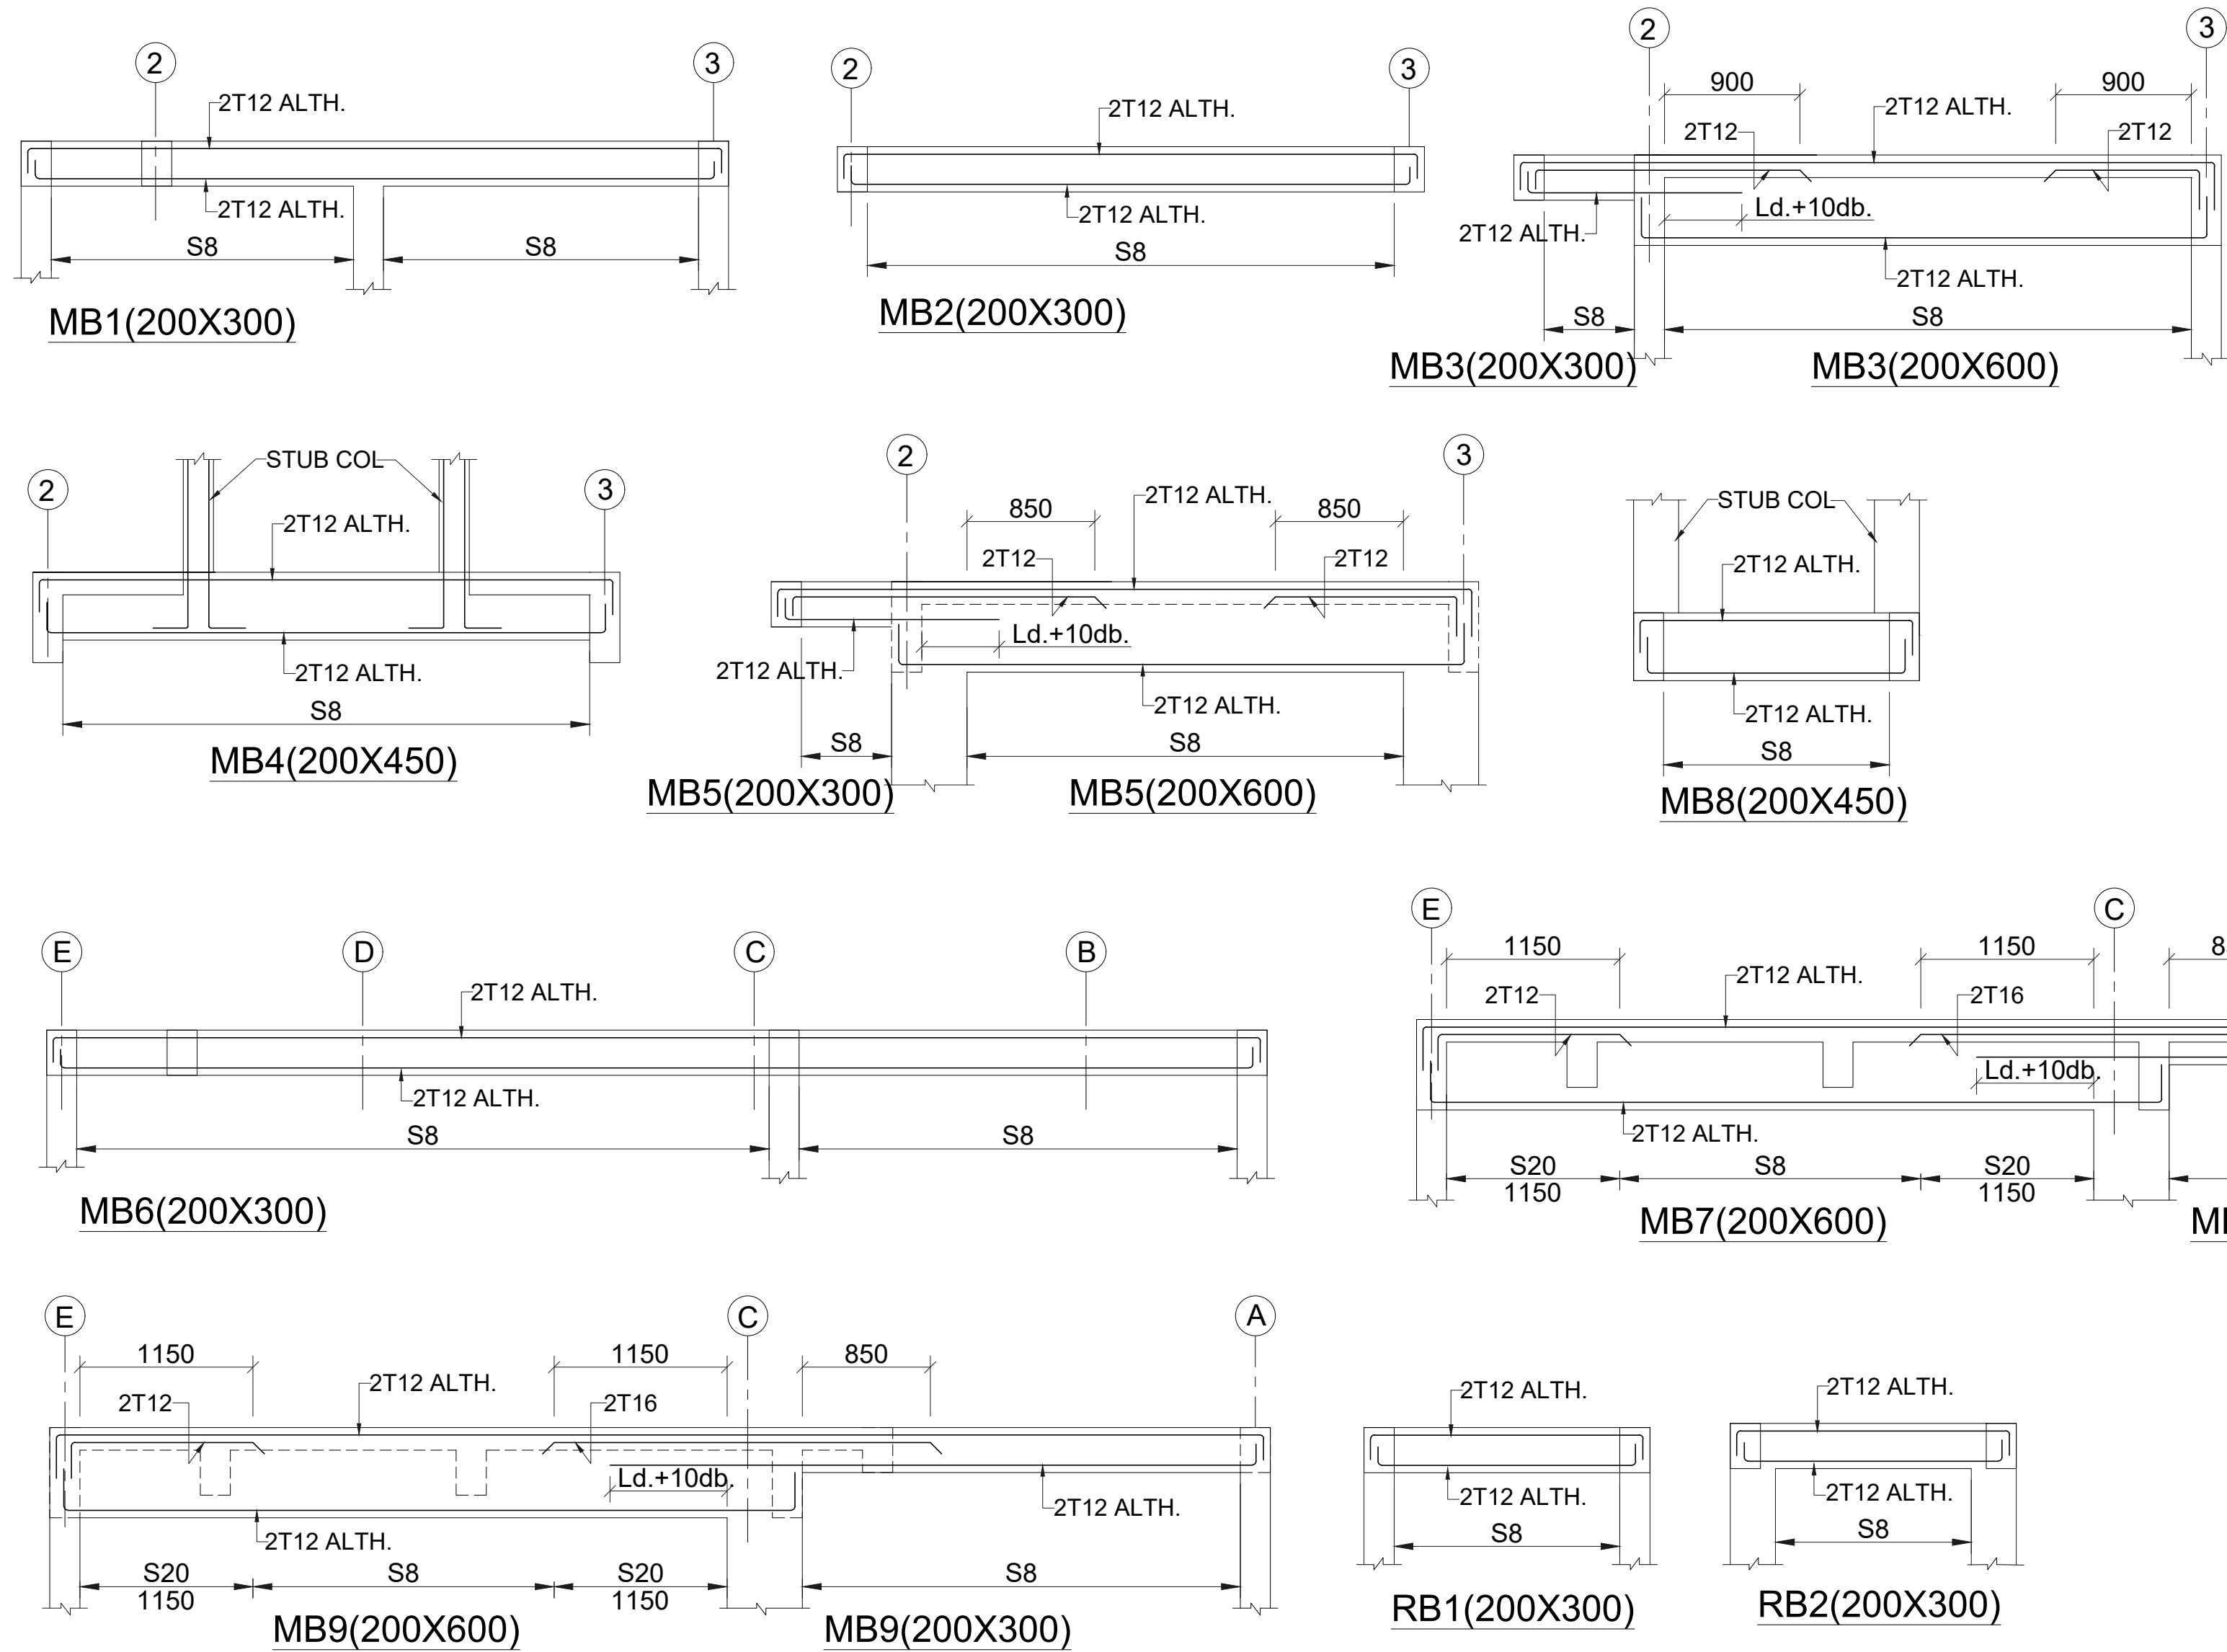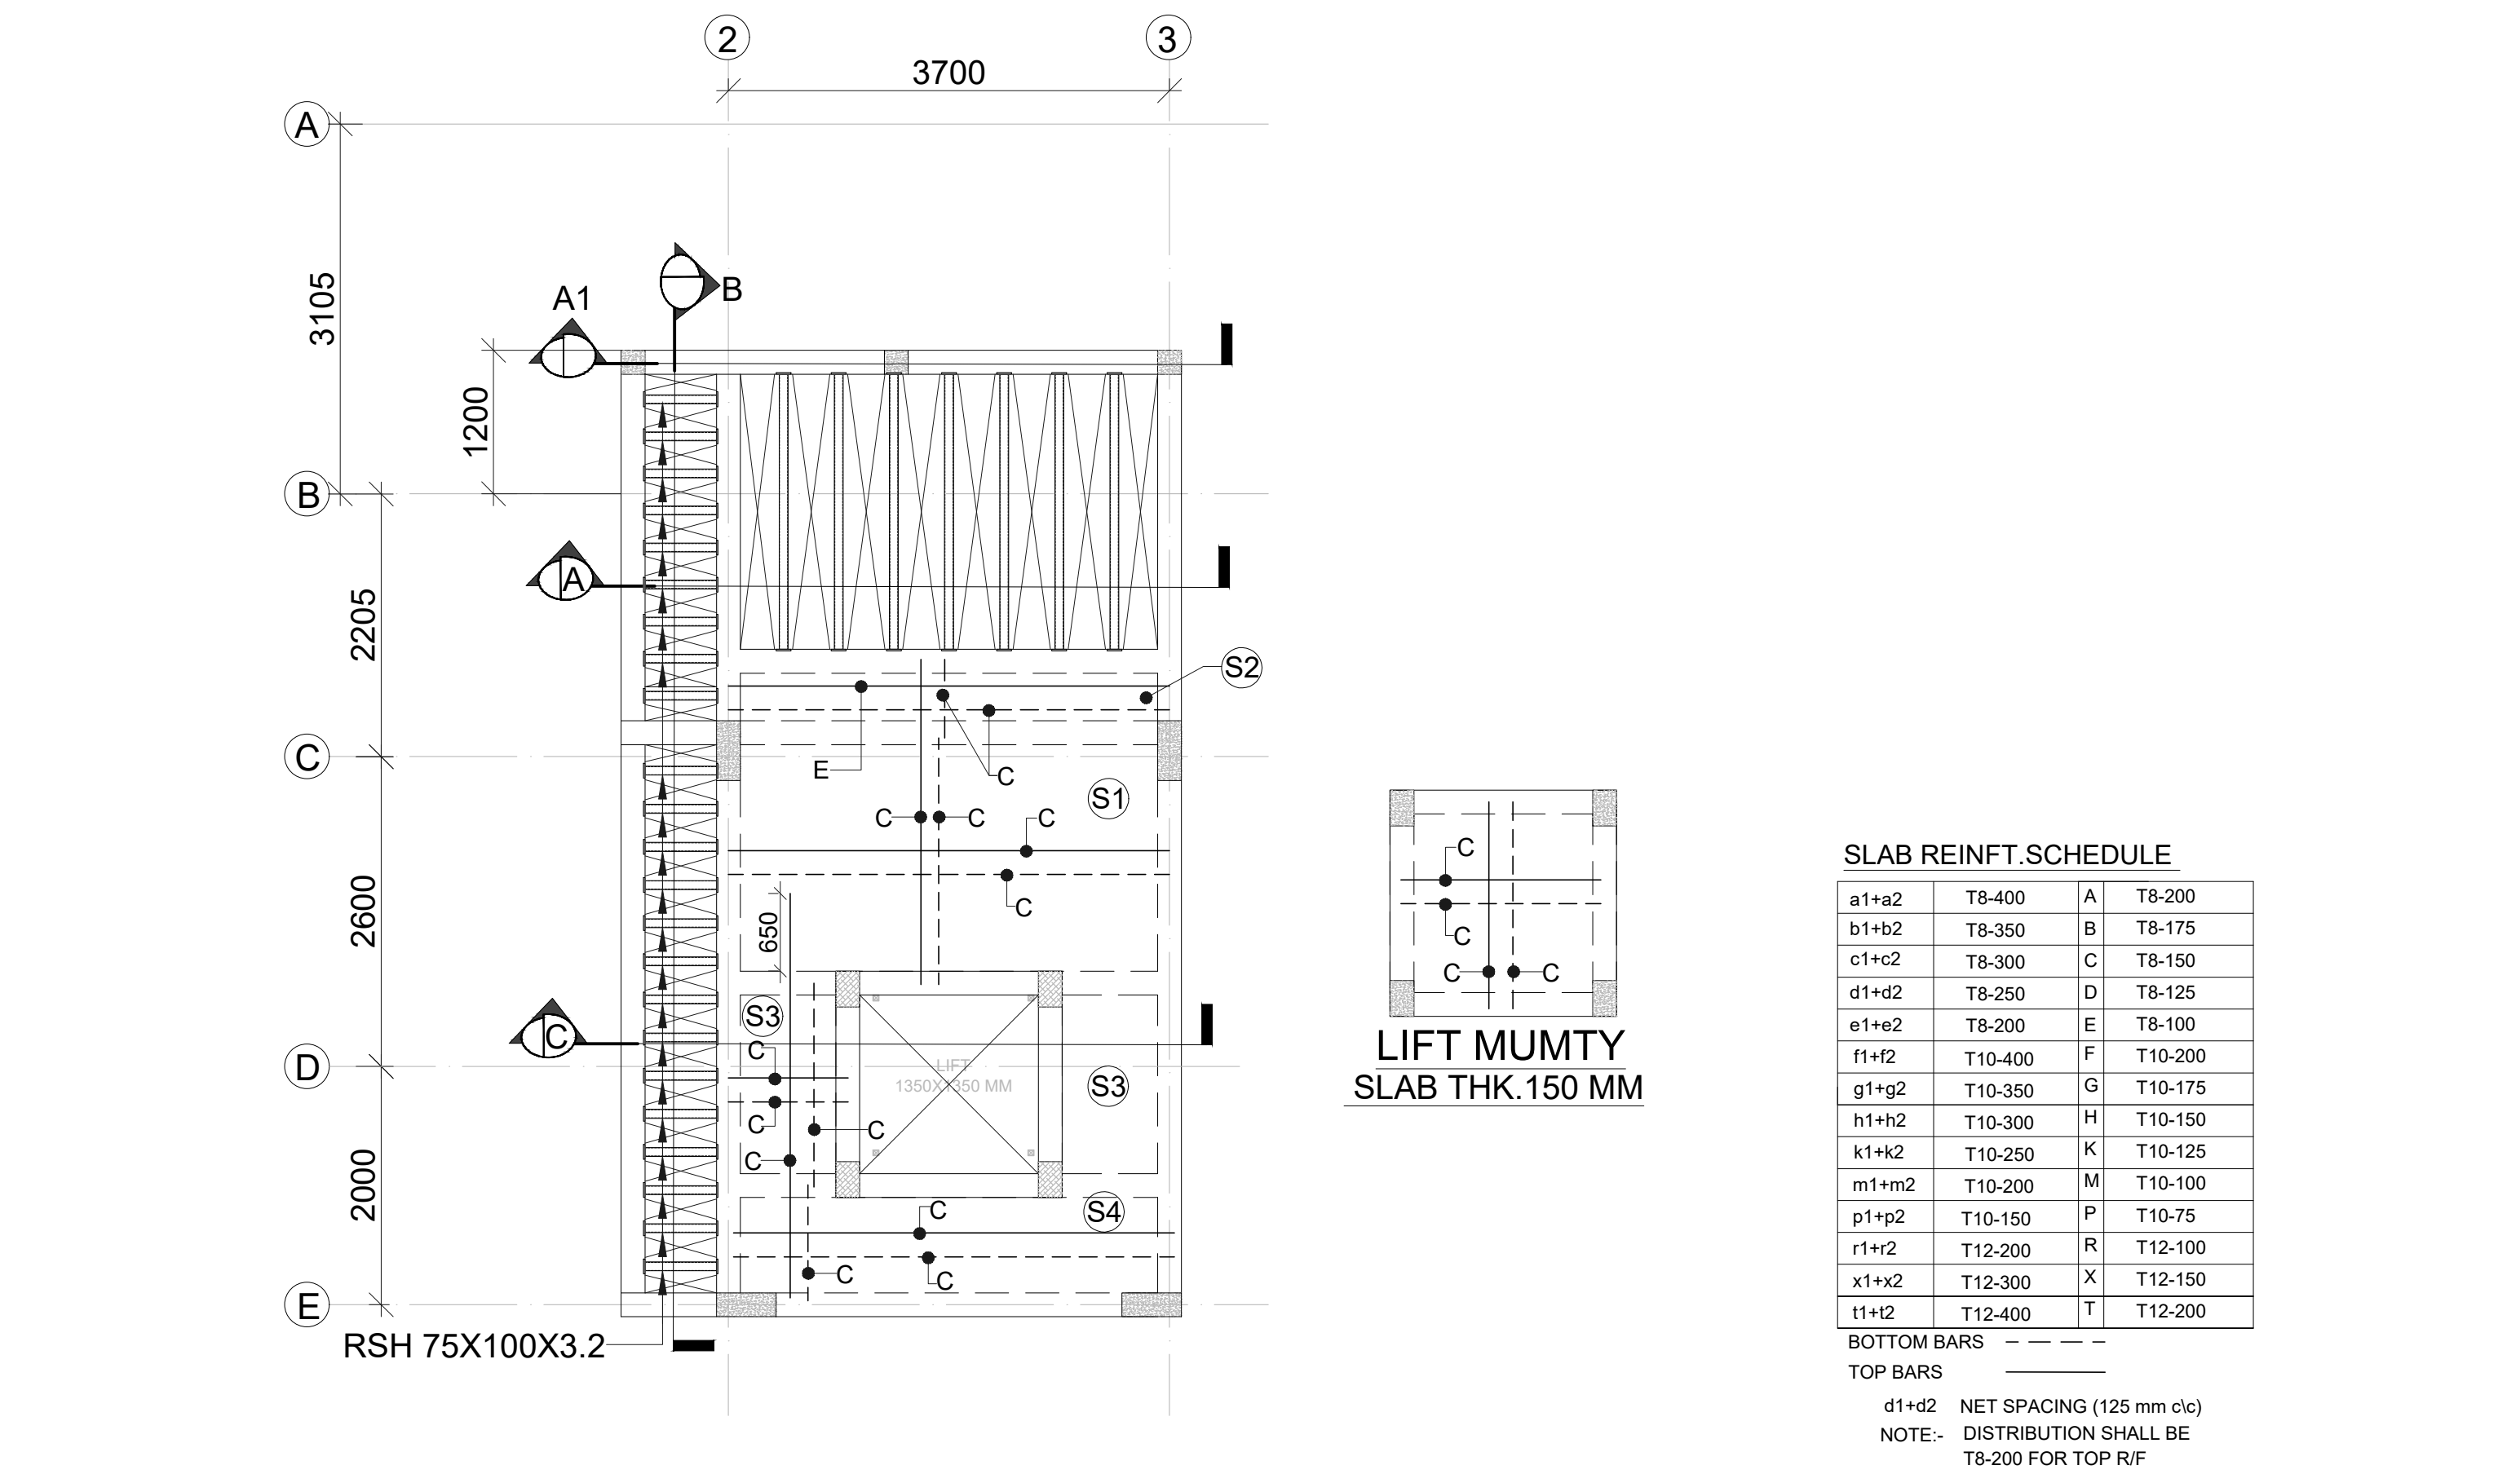

STIRRUPS SCHEDULE

S1	2L-T8-100
S2	2L-T8-125
S3	2L-T8-150
S4	2L-T8-175
S5	2L-T8-200
S6	2L-T10-70
S7	2L-T10-100
S8	2L-T10-125
S9	2L-T10-150
S10	2L-T10-175

STRUCTURE:

CHAPMAN TAYLOR INDIA LLP

ARCHITECTS:

PROJECT

DRAWING TITLE

MUMTY BEAM DETAIL & SLAB

DWG. NO.

S-41

SCALE

DATE

SHEET NO.

1:100

22.01.2025

0

APPROVED BY


CHECKED BY

DRAWN BY


H.GERA

H.GERA

SUSHIL

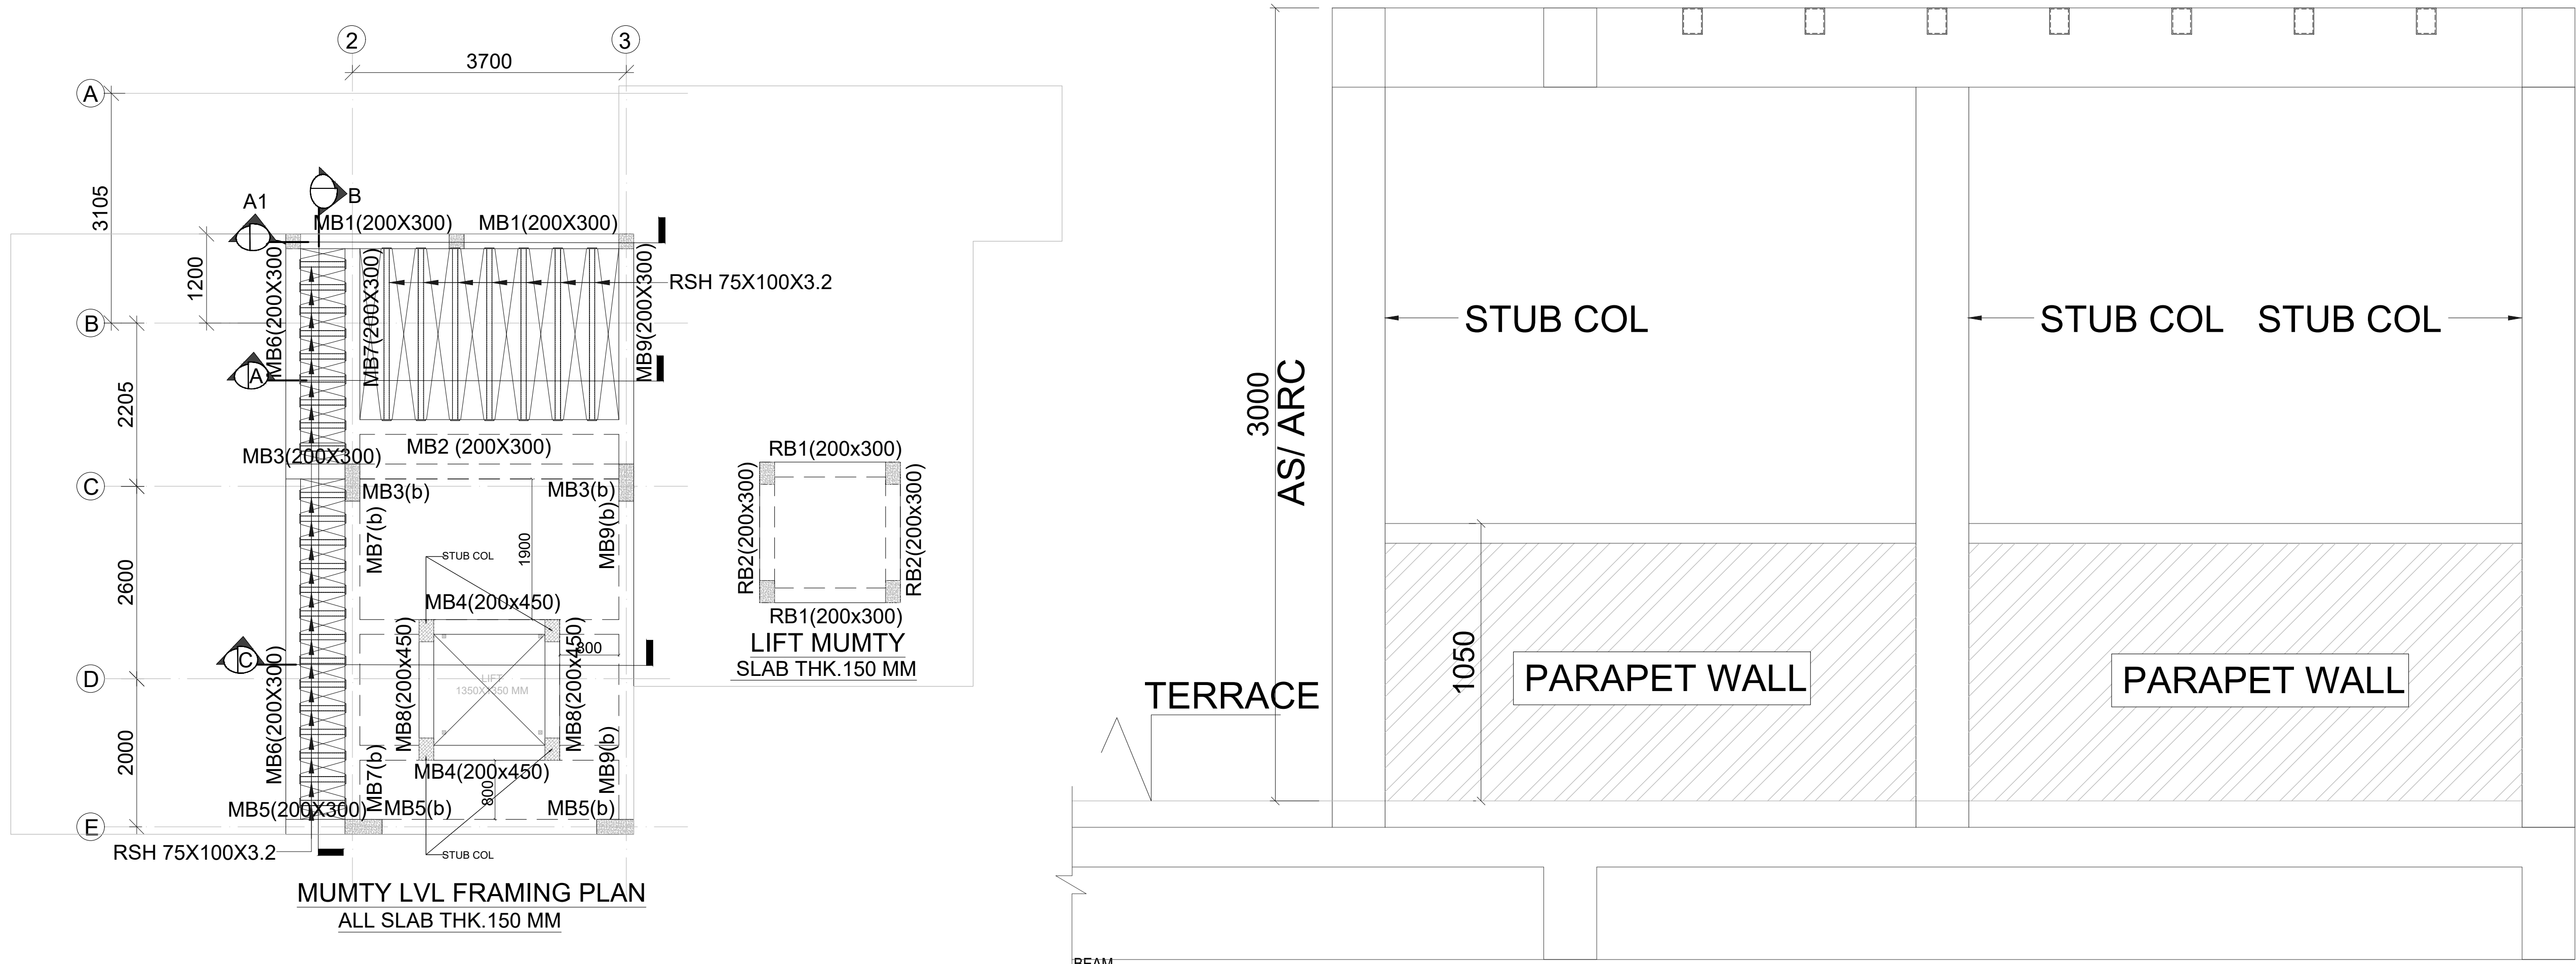

MUMTY LVL FRAMING PLAN
ALL SLAB THK.150 MM

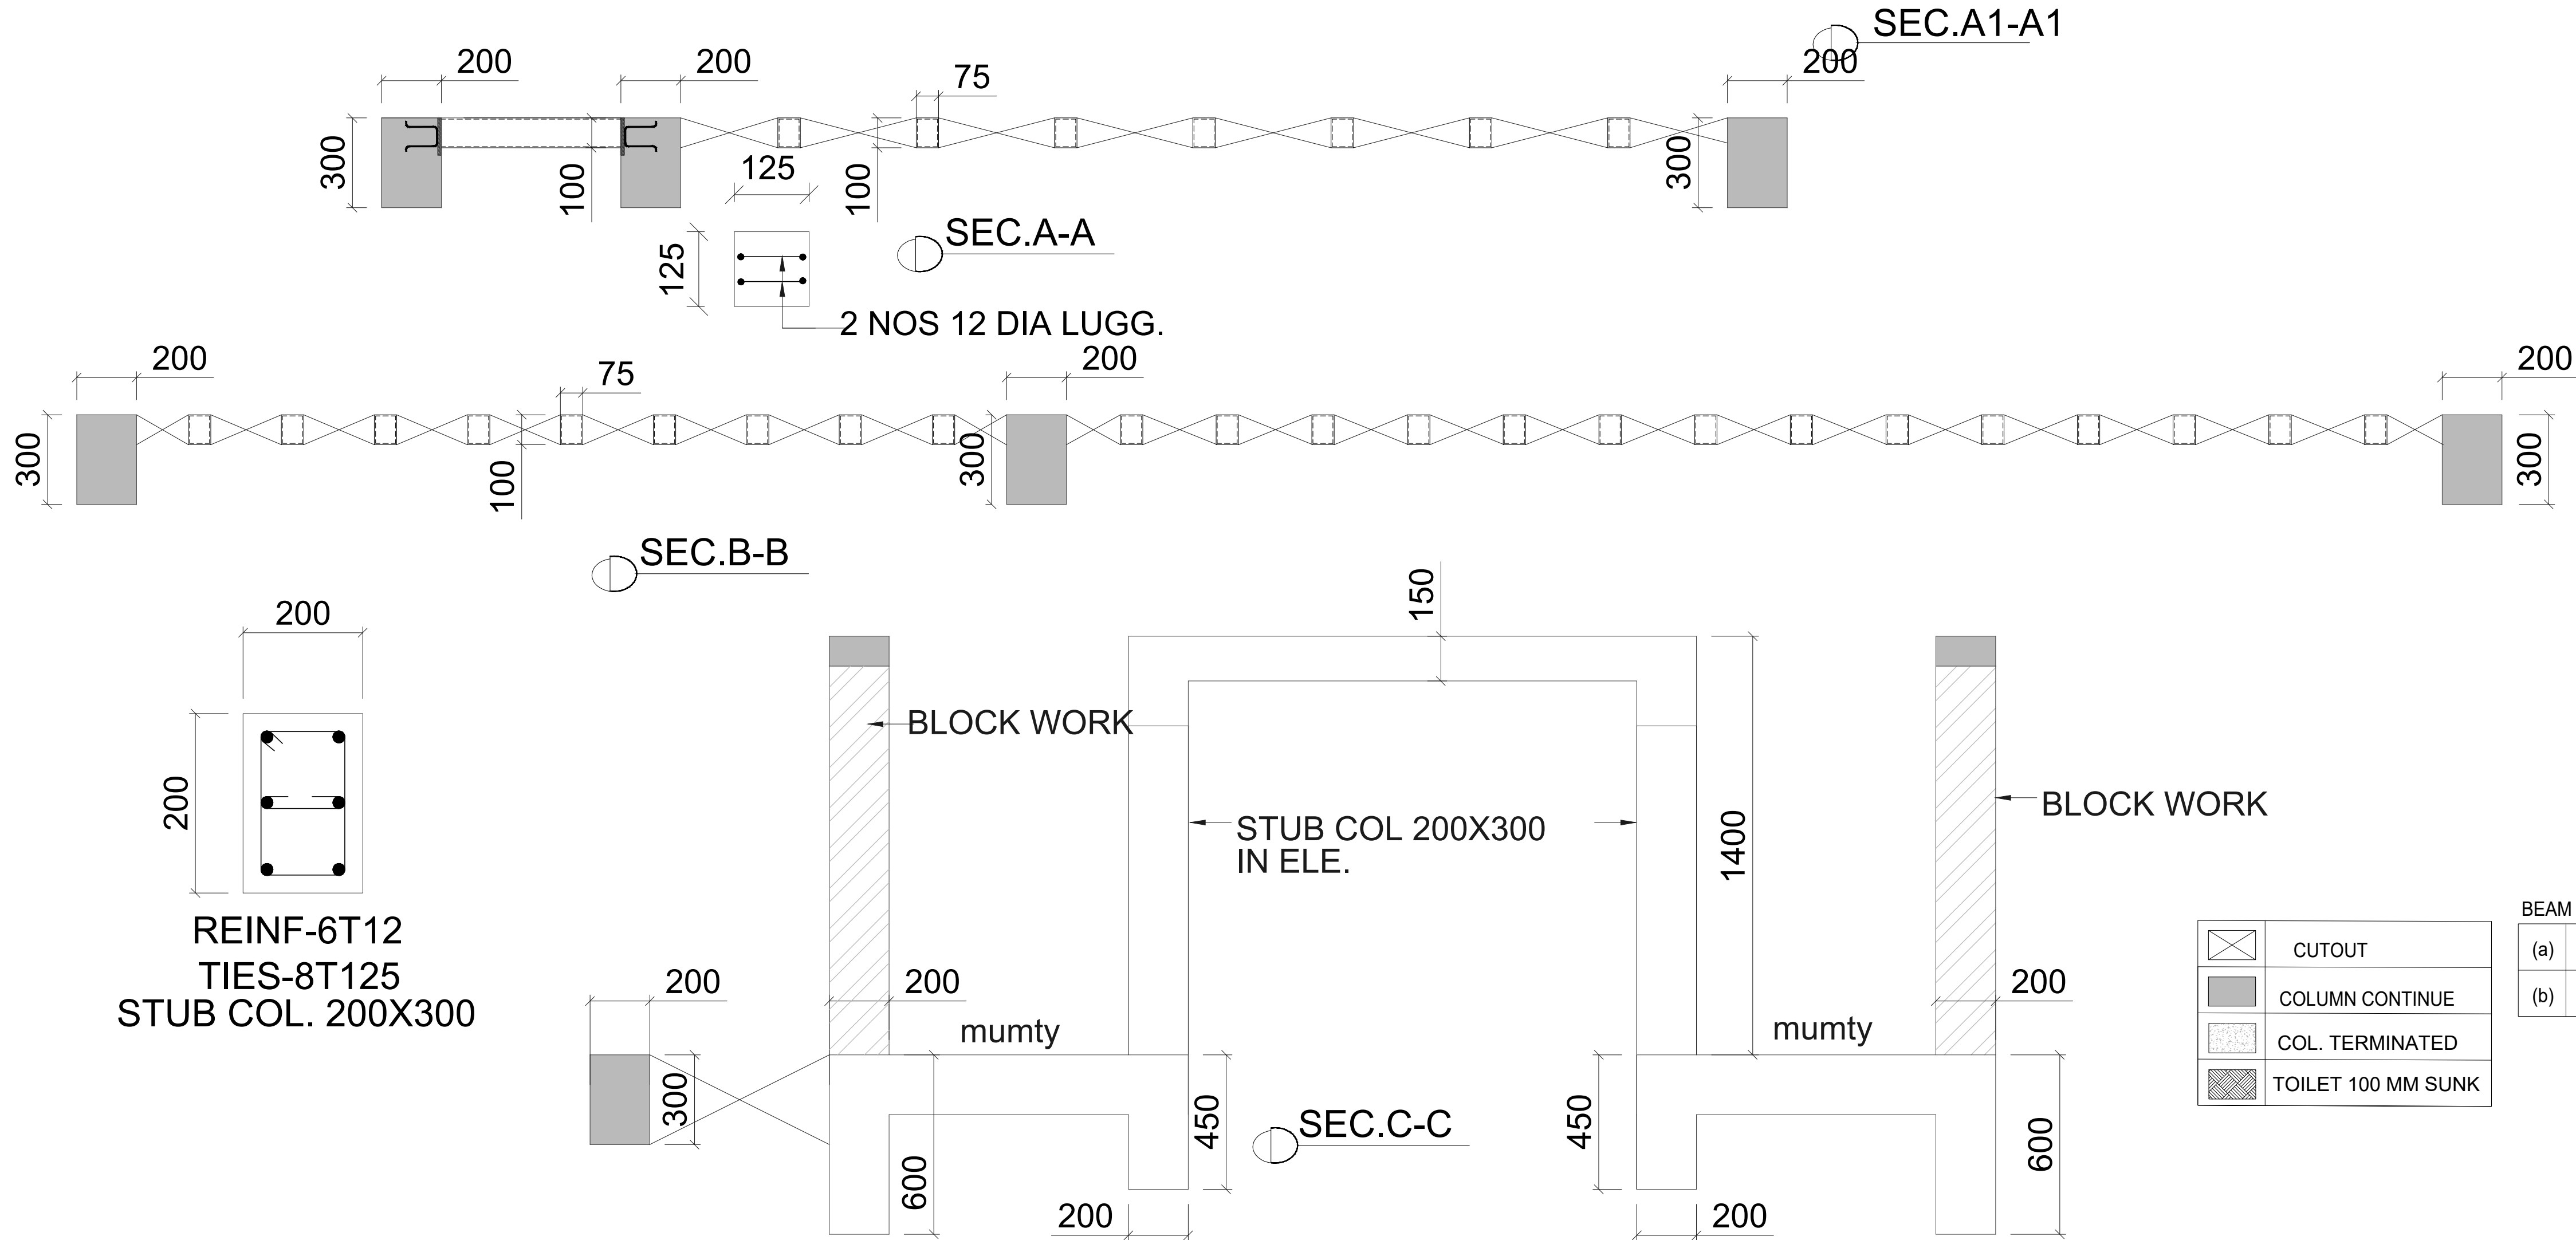

REINF-6T12
TIES-8T125
STUB COL. 200X300

	CUTOUT
	COLUMN CONTINUE
	COL. TERMINATED
	TOILET 100 MM SUNK

BEAM SIZE	
(a)	200X500
(b)	200X600

- GENERAL NOTES:
- NOTES
- ALL DIMENSIONS ARE IN MM.
 - DO NOT SCALE, FOLLOW WRITTEN DIMENSION ONLY.
 - THIS DRAWING SHALL BE READ IN CONJUNCTION WITH RELEVANT ARCHITECTURAL AND STRUCTURAL DRGS.
 - BARS SHALL BE H.Y.S.D. / TMT BARS OF GRADE fe 550 AND CONFORMING TO I.S. 1786-1985.
 - CONC. MIX SHALL BE:
(i) FOR ISOLATED FOOTING -M-30

REV	DESCRIPTION	DATE
R1	REV AS/ARC	20-02-2025
R2	G.F.C	24-01-2025
NO.	REVISION DESCRIPTION	DATE

CLIENT

SHUBHASHISH HOMES
2ND & 3RD FLOOR, SHUBHASHISH CORPORATE TOWER,
12-13, RATHORE NAGAR, QUEENS ROAD, VAISHALI
NAGAR
JAIPUR – 302021


CONTRACTOR

STRUCTURE:
 Constructure Design P. Ltd. 1005, TOWER- B.Advant Business Park - NGN.Expressway. Sec-142Noida PIN.201305 constructure@gmail.com tel.9899697377
ARCHITECTS:
 Chapman Taylor India LLP A 1/18 First Floor Safdarjung Enclave, New Delhi -110029 Tel : + 91 - 11 - 46019668

PROJECT
UNDER KHASRA NO. - 418/1, 2074/422, 423, 424, 426 & 428 AT REVENUE VILLAGE:- MAHAPURA, TEH. - SANGANER, DIST. JAIPUR, RAJASTHAN


DRAWING TITLE
MUMTY LVL PLAN

DWG. NO.		
S-41		
SCALE	DATE	SHEET NO.
1:100	22.01.2025	0
APPROVED BY	CHECKED BY	DRAWN BY
H.GERA	H.GERA	SUSHIL

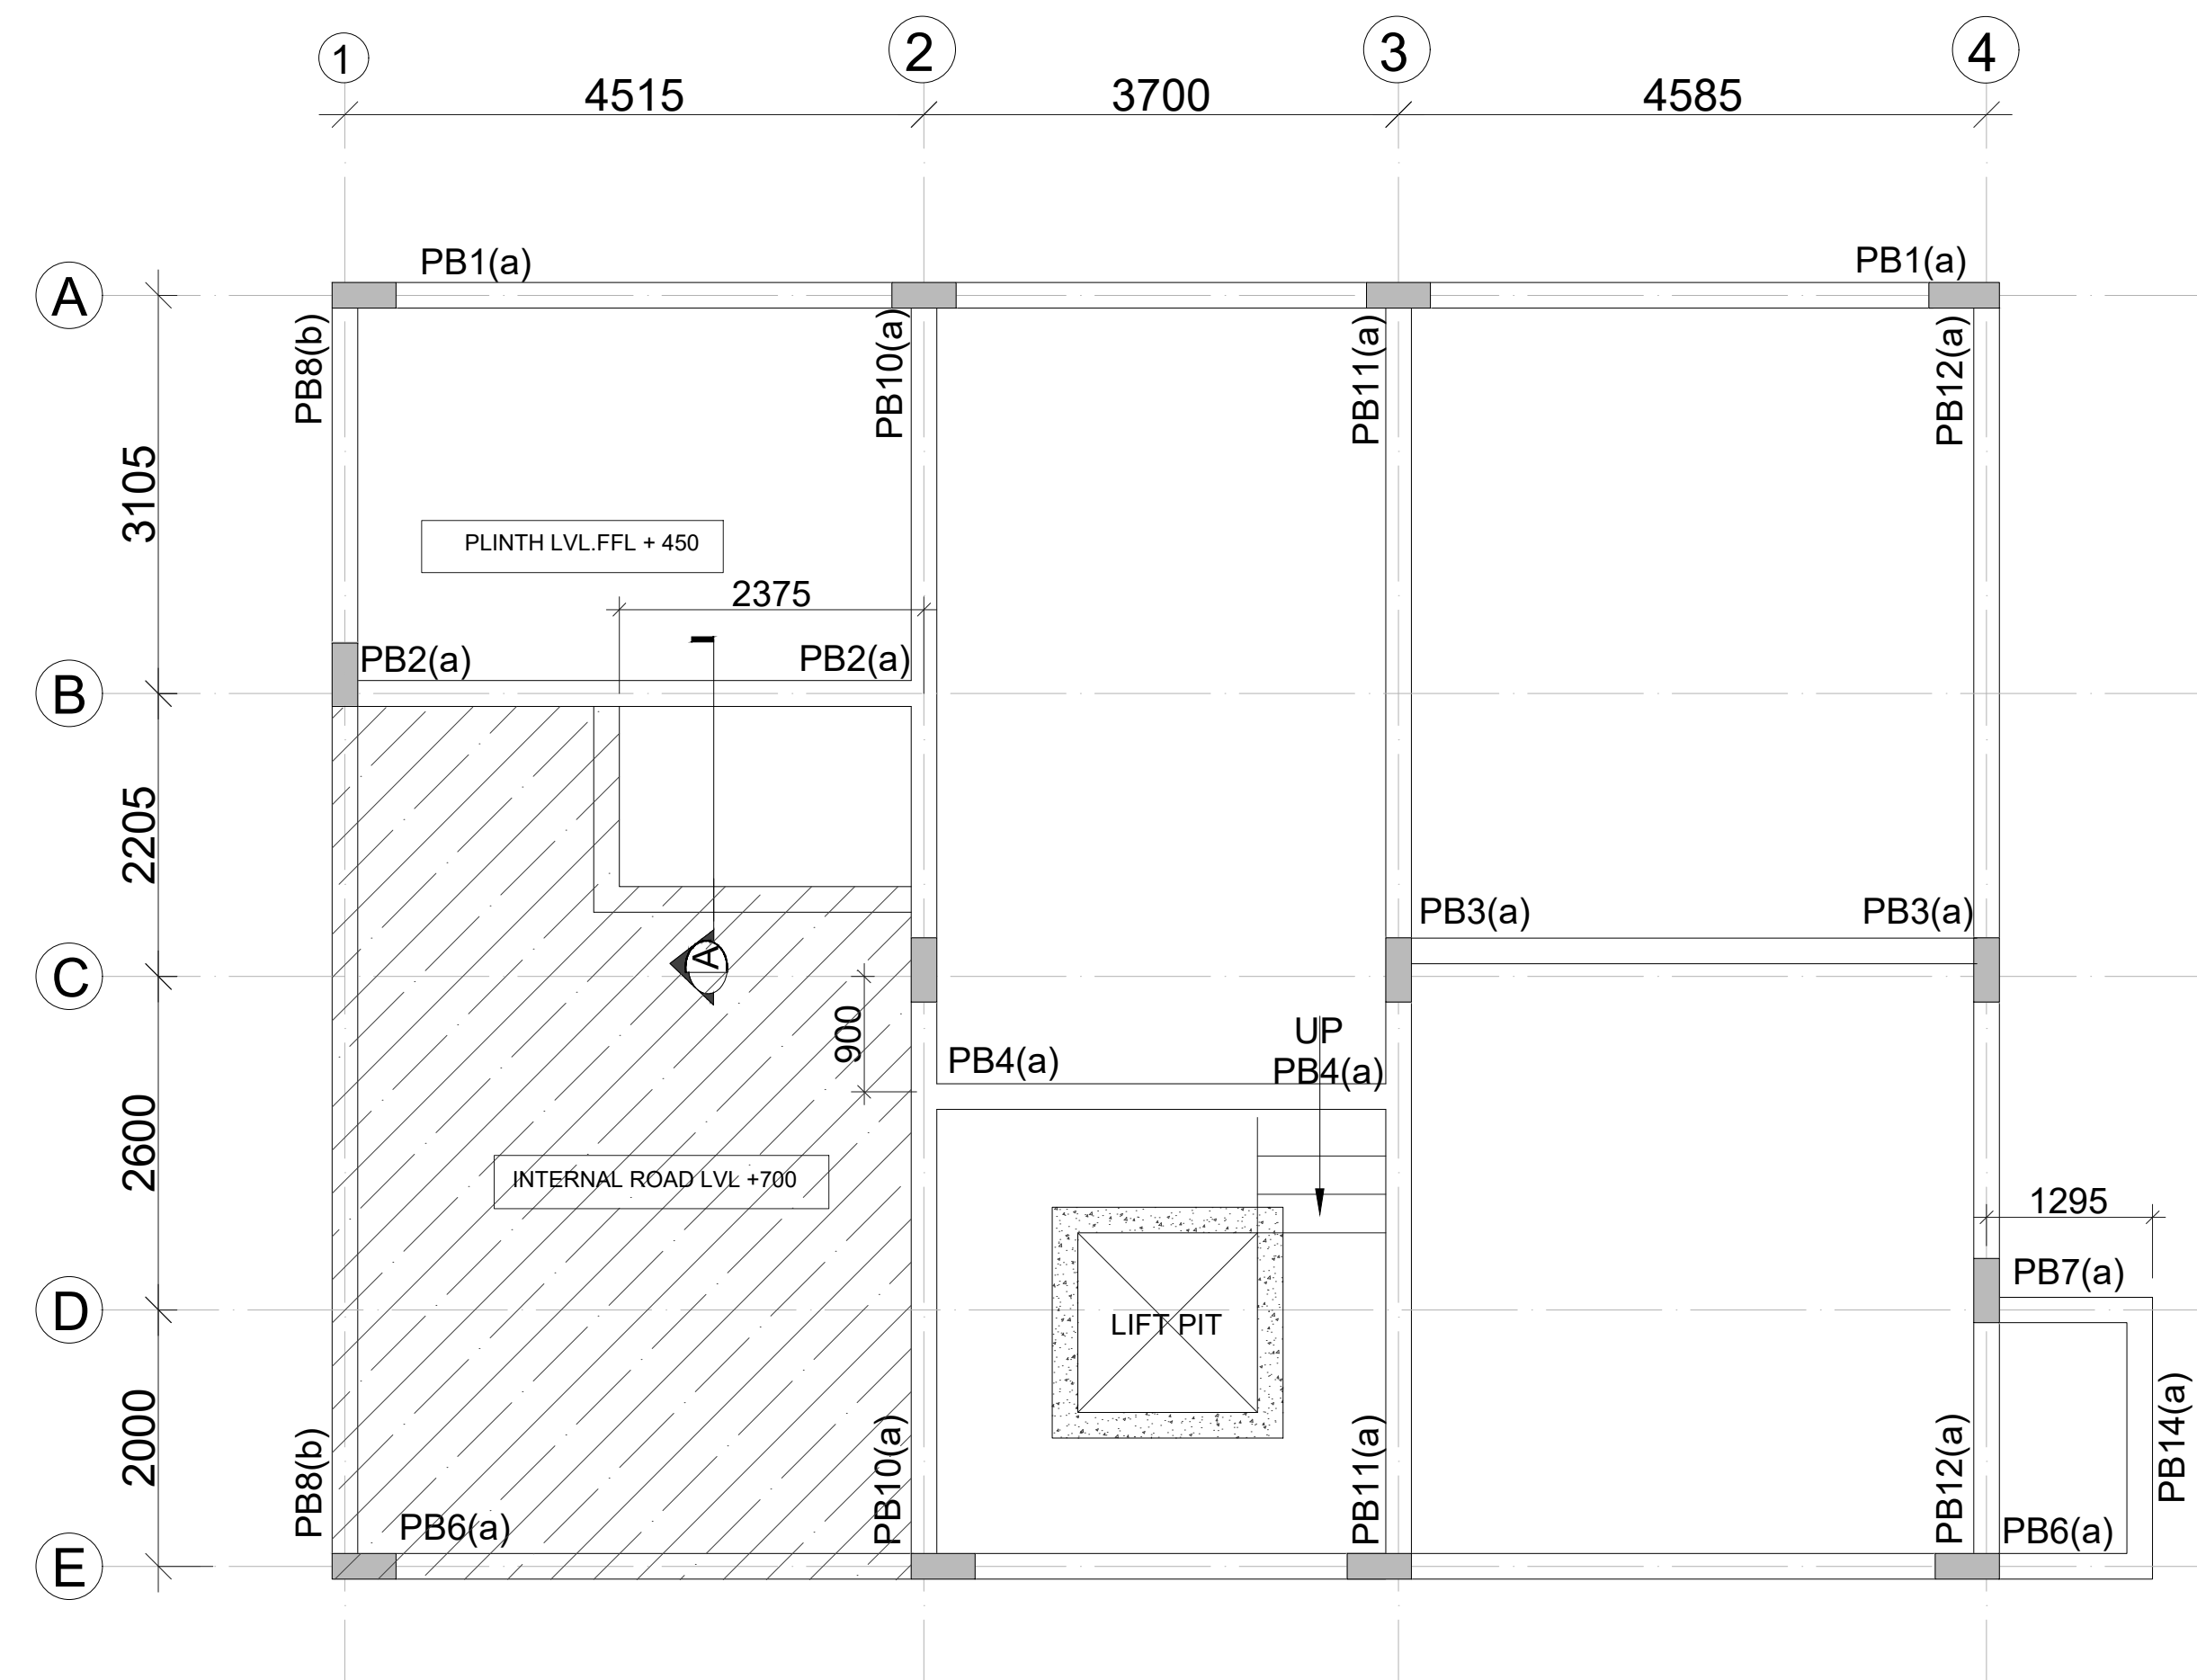


	CUTOUT
	COLUMN CONTINUE
	COL. TERMINATED
	TOILET 100 MM SUNK

BEAM SIZE	
(a)	200X500
(b)	200X600

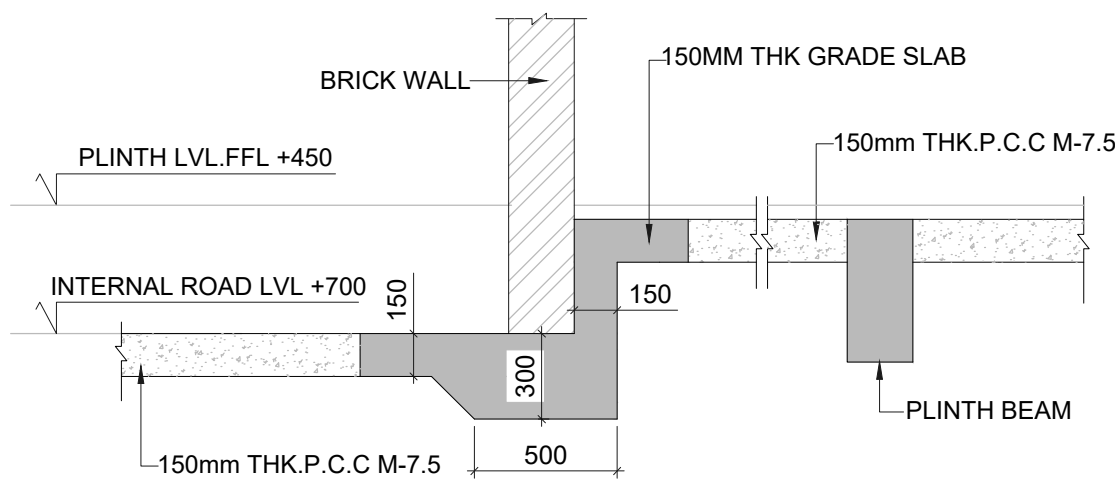

SECTION A-A

PLINTH LVL.FRAMMING PLAN

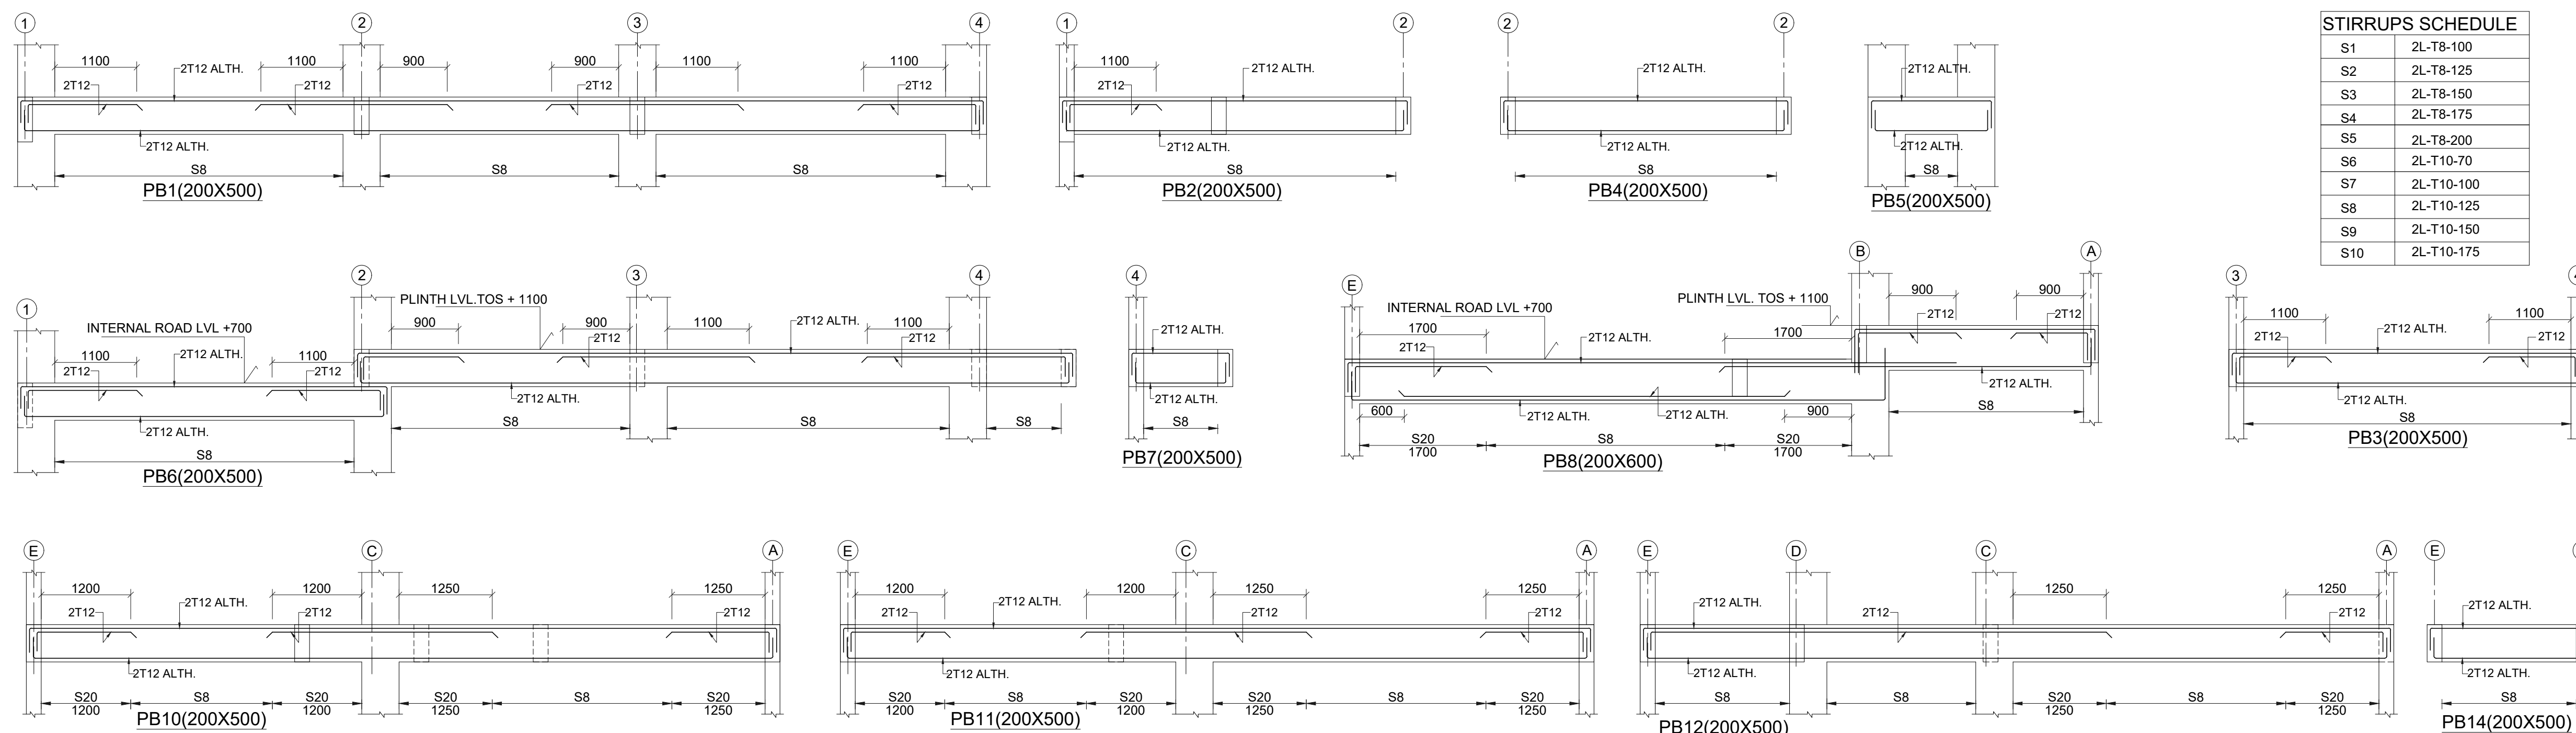

STIRRUPS SCHEDULE	
S1	2L-T8-100
S2	2L-T8-125
S3	2L-T8-150
S4	2L-T8-175
S5	2L-T8-200
S6	2L-T10-70
S7	2L-T10-100
S8	2L-T10-125
S9	2L-T10-150
S10	2L-T10-175

GENERAL NOTES:

NOTES

1. ALL DIMENSIONS ARE IN MM.
2. DO NOT SCALE, FOLLOW WRITTEN DIMENSION ONLY.
3. THIS DRAWING SHALL BE READ IN CONJUNCTION WITH RELEVANT ARCHITECTURAL AND STRUCTURAL DRGS.
4. BARS SHALL BE H.Y.S.D. / TMT BARS OF GRADE fe 550 AND CONFORMING TO I.S. 1786-1985.
5. CONC. MIX SHALL BE M-30

R0	GFC.				24.12.2024
REV.	PARTICULARS	DRN.	CHD.	APR.	DATE

CLIENT

SHUBHASHISH HOMES
2ND & 3RD FLOOR, SHUBHASHISH CORPORATE TOWER,
12-13, RATHORE NAGAR, QUEENS ROAD, VAISHALI
NAGAR
JAIPUR - 302021

CONTRACTOR

STRUCTURE:

Constructure Design P. Ltd.
1005, TOWER- B, Advant
Business Park . NGN, Expressway.
Sec-142 Noida
PIN.201305
constructure@gmail.com
tel.9899697377

ARCHITECTS:

Chapman Taylor India LLP
A 1/18 First Floor
Safdarjung Enclave, New Delhi -110029
Tel : + 91 - 11 - 46019668

PROJECT

SHUBHASHISH FOREST
UNDER KHASRA NO. - 418/1, 2074/422, 423,
424, 426 & 428 AT REVENUE VILLAGE:-
MAHAPURA,
TEH.- SANGANER, DIST. JAIPUR, RAJASTHAN


DRAWING TITLE

PLINTH ARRANGEMENT
BEAM DETAIL


DWG. NO.

S-11


SCALE	DATE	REVISION
1:100	18.11.2024	0
APPROVED BY	CHECKED BY	DRAWN BY
H.GERA	H.GERA	SUSHIL

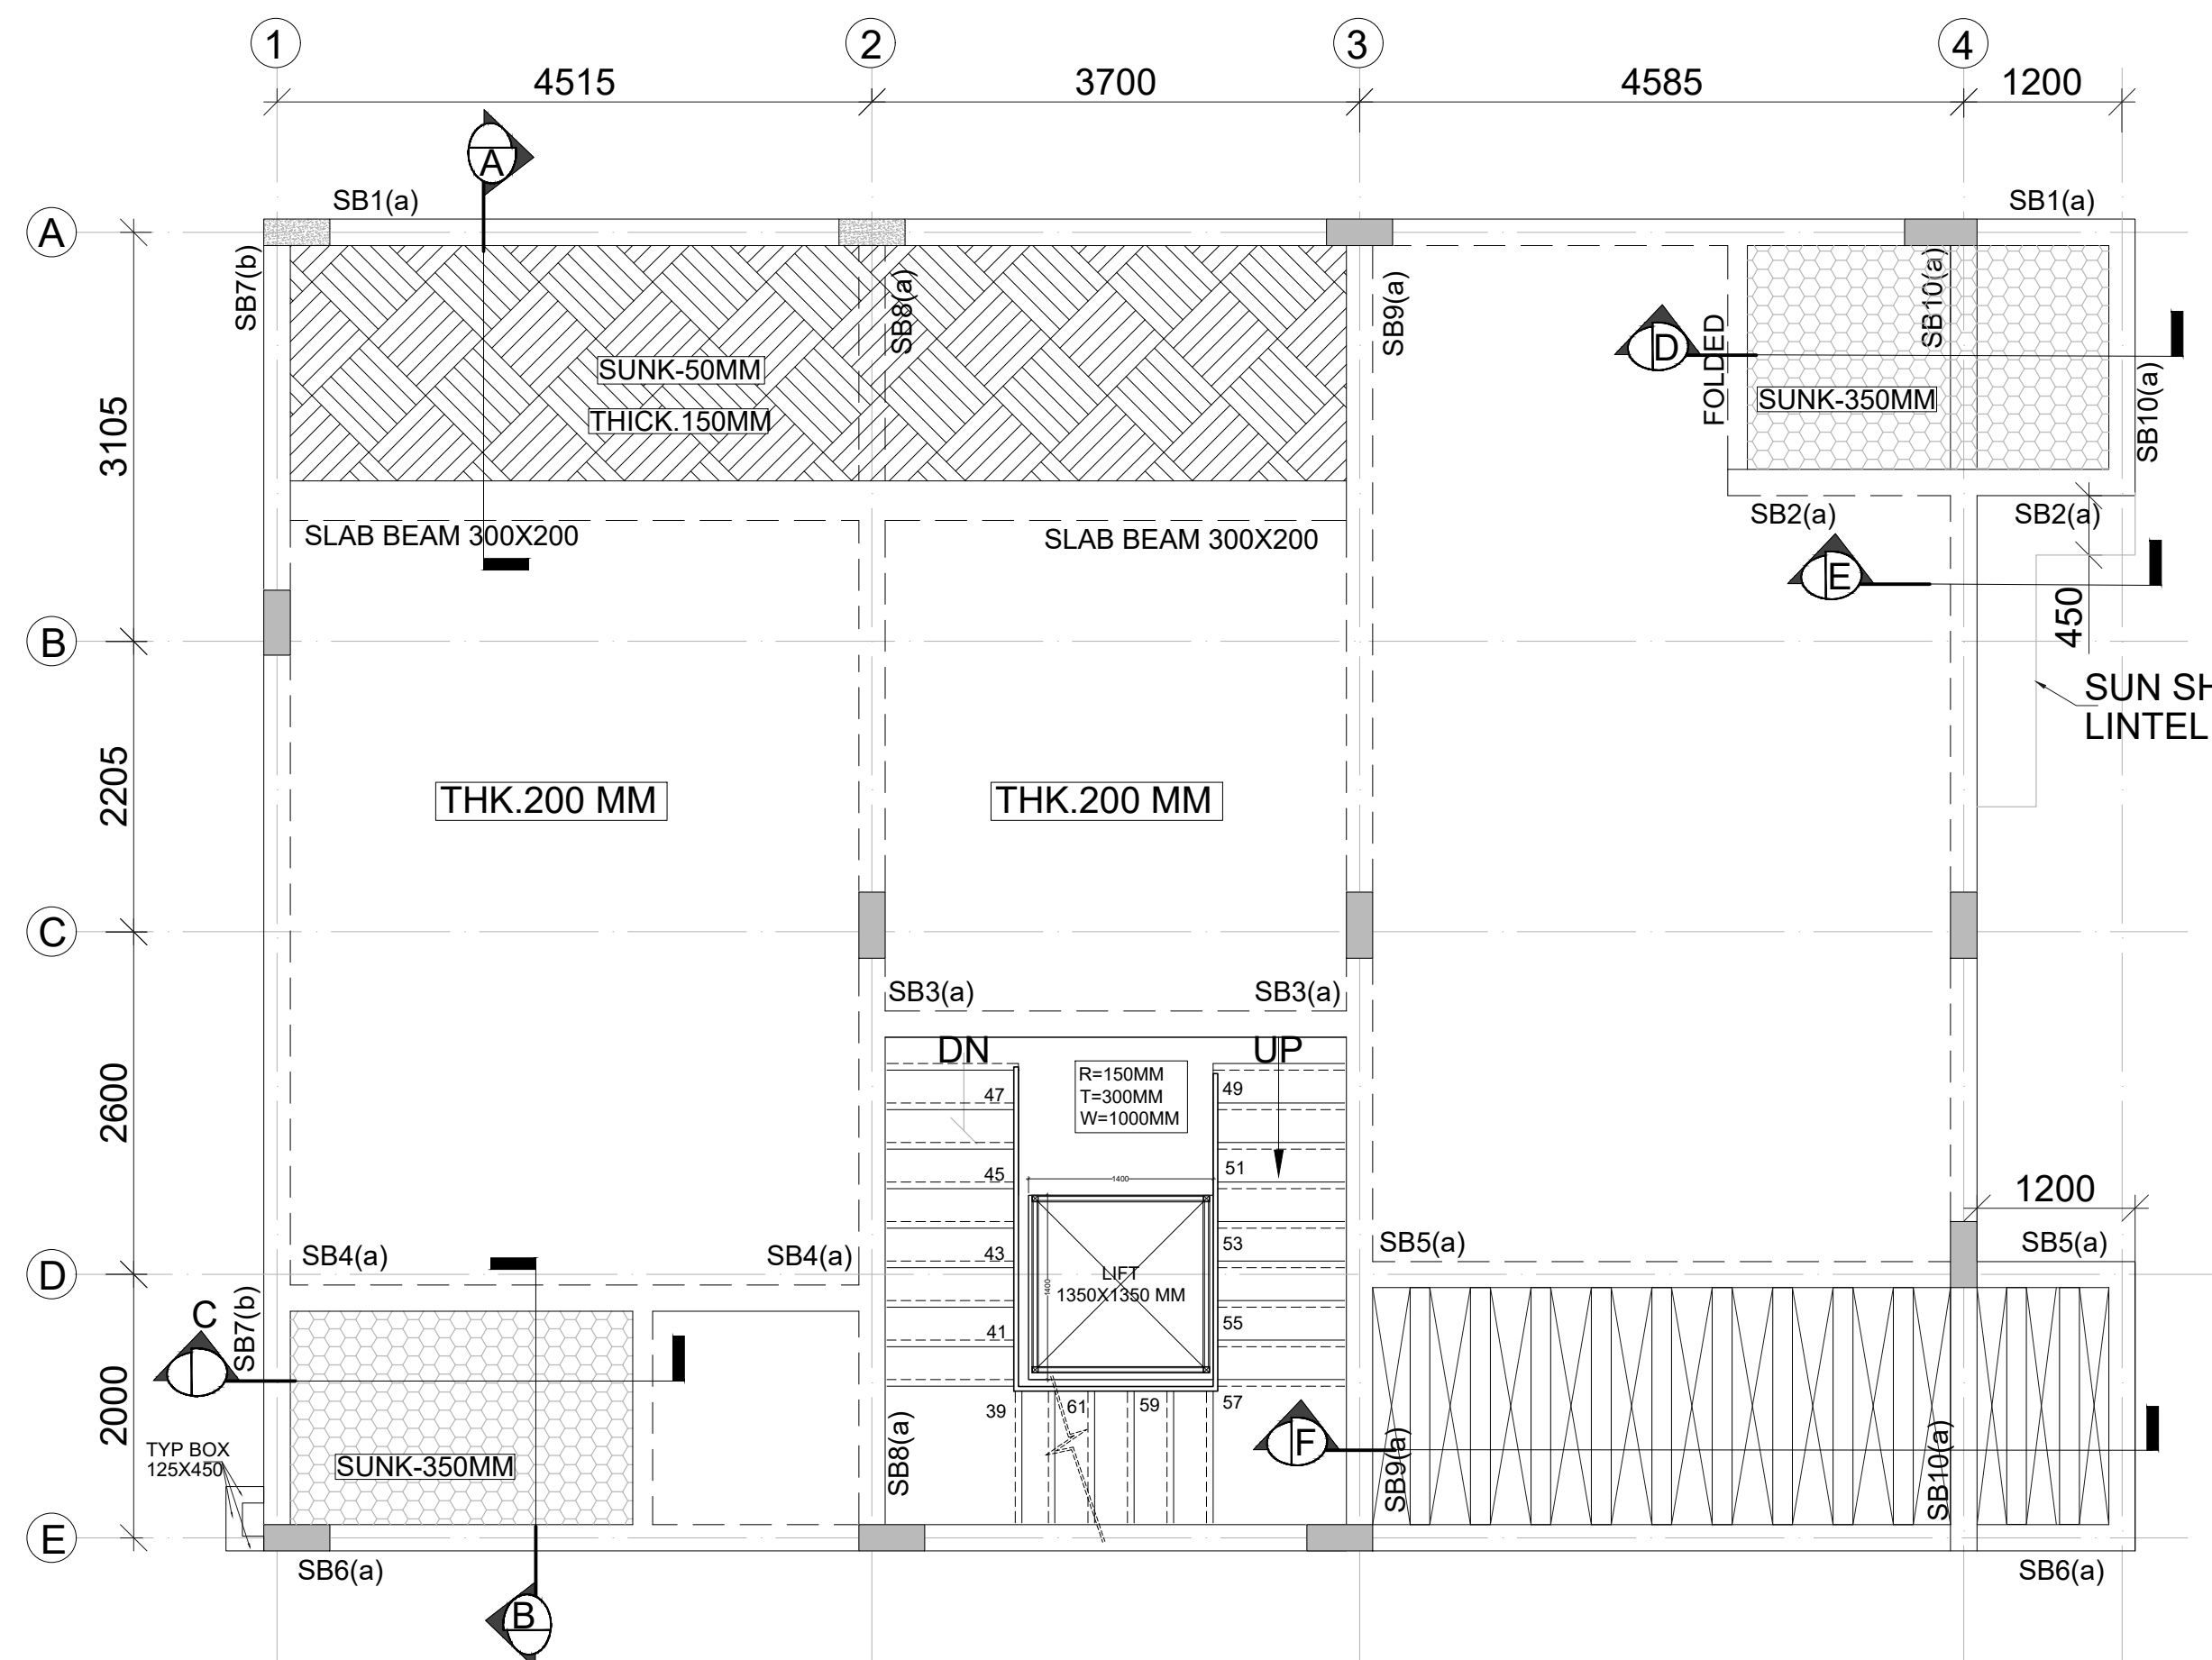

SECOND FLOOR FRAMMING PLAN
ALL SLAB THK.150 MM UNO.

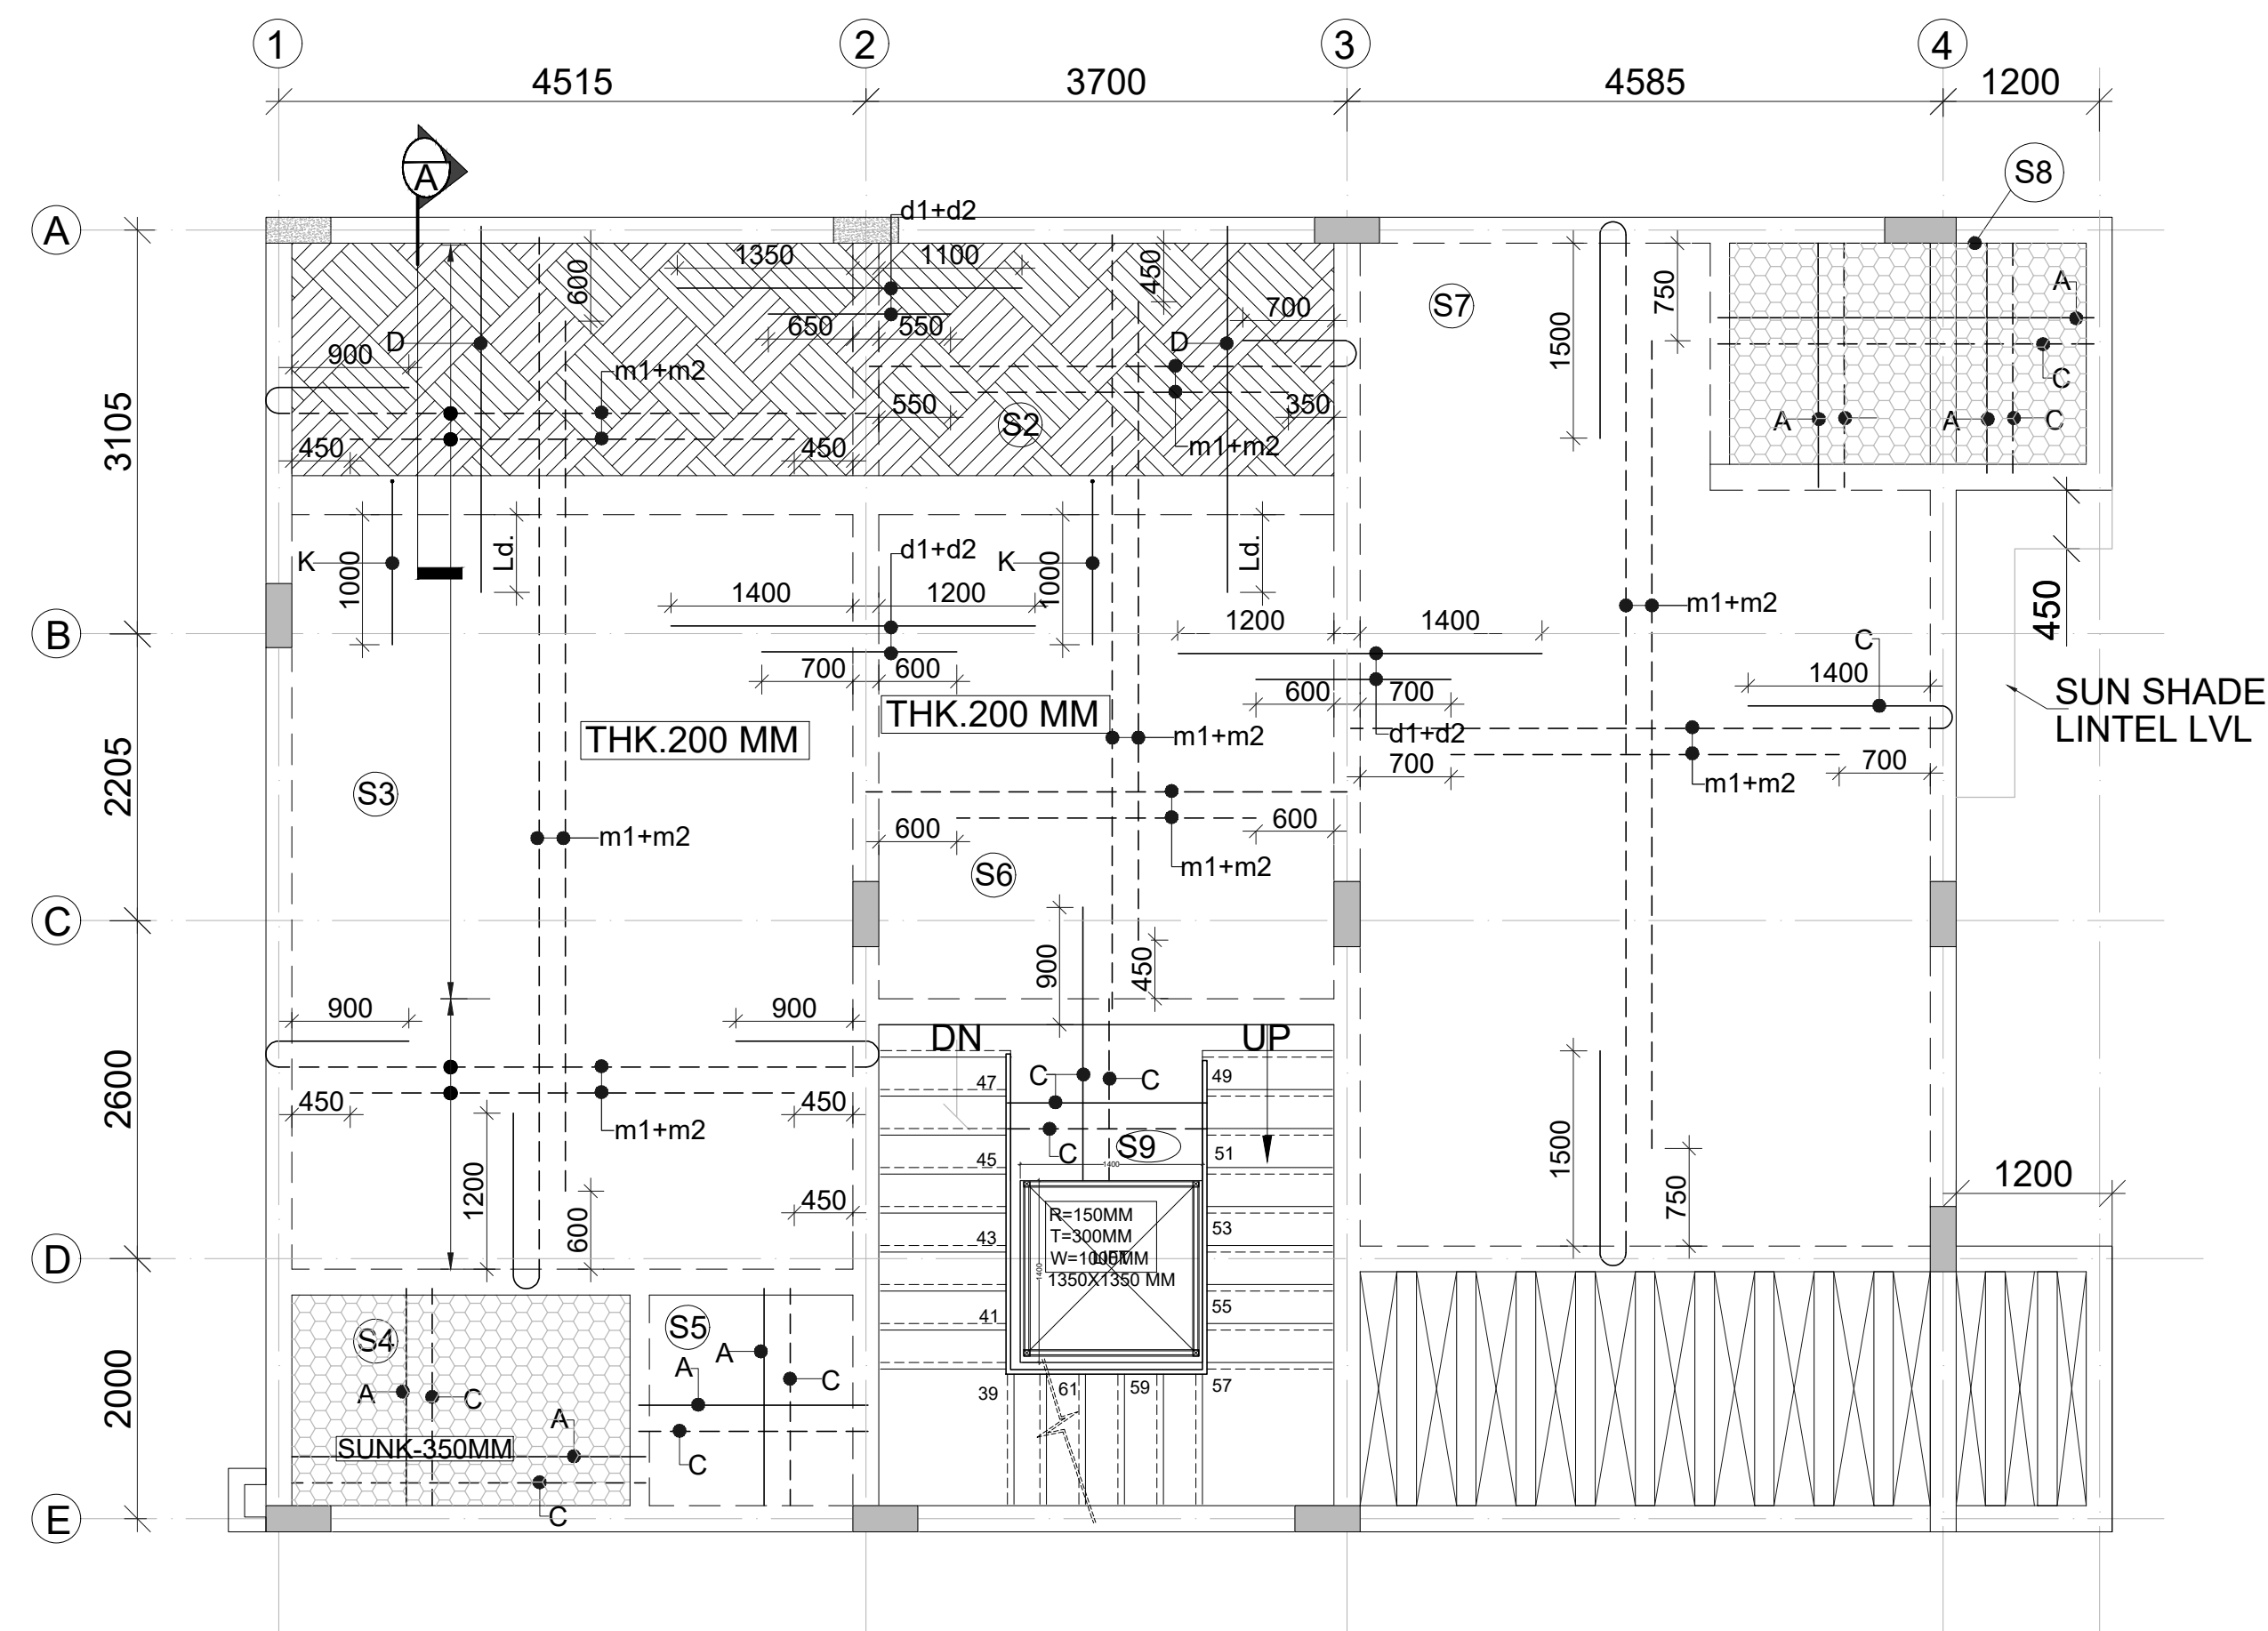

SECOND FLOOR SLAB DETAIL
ALL SLAB THK.150 MM UNO.

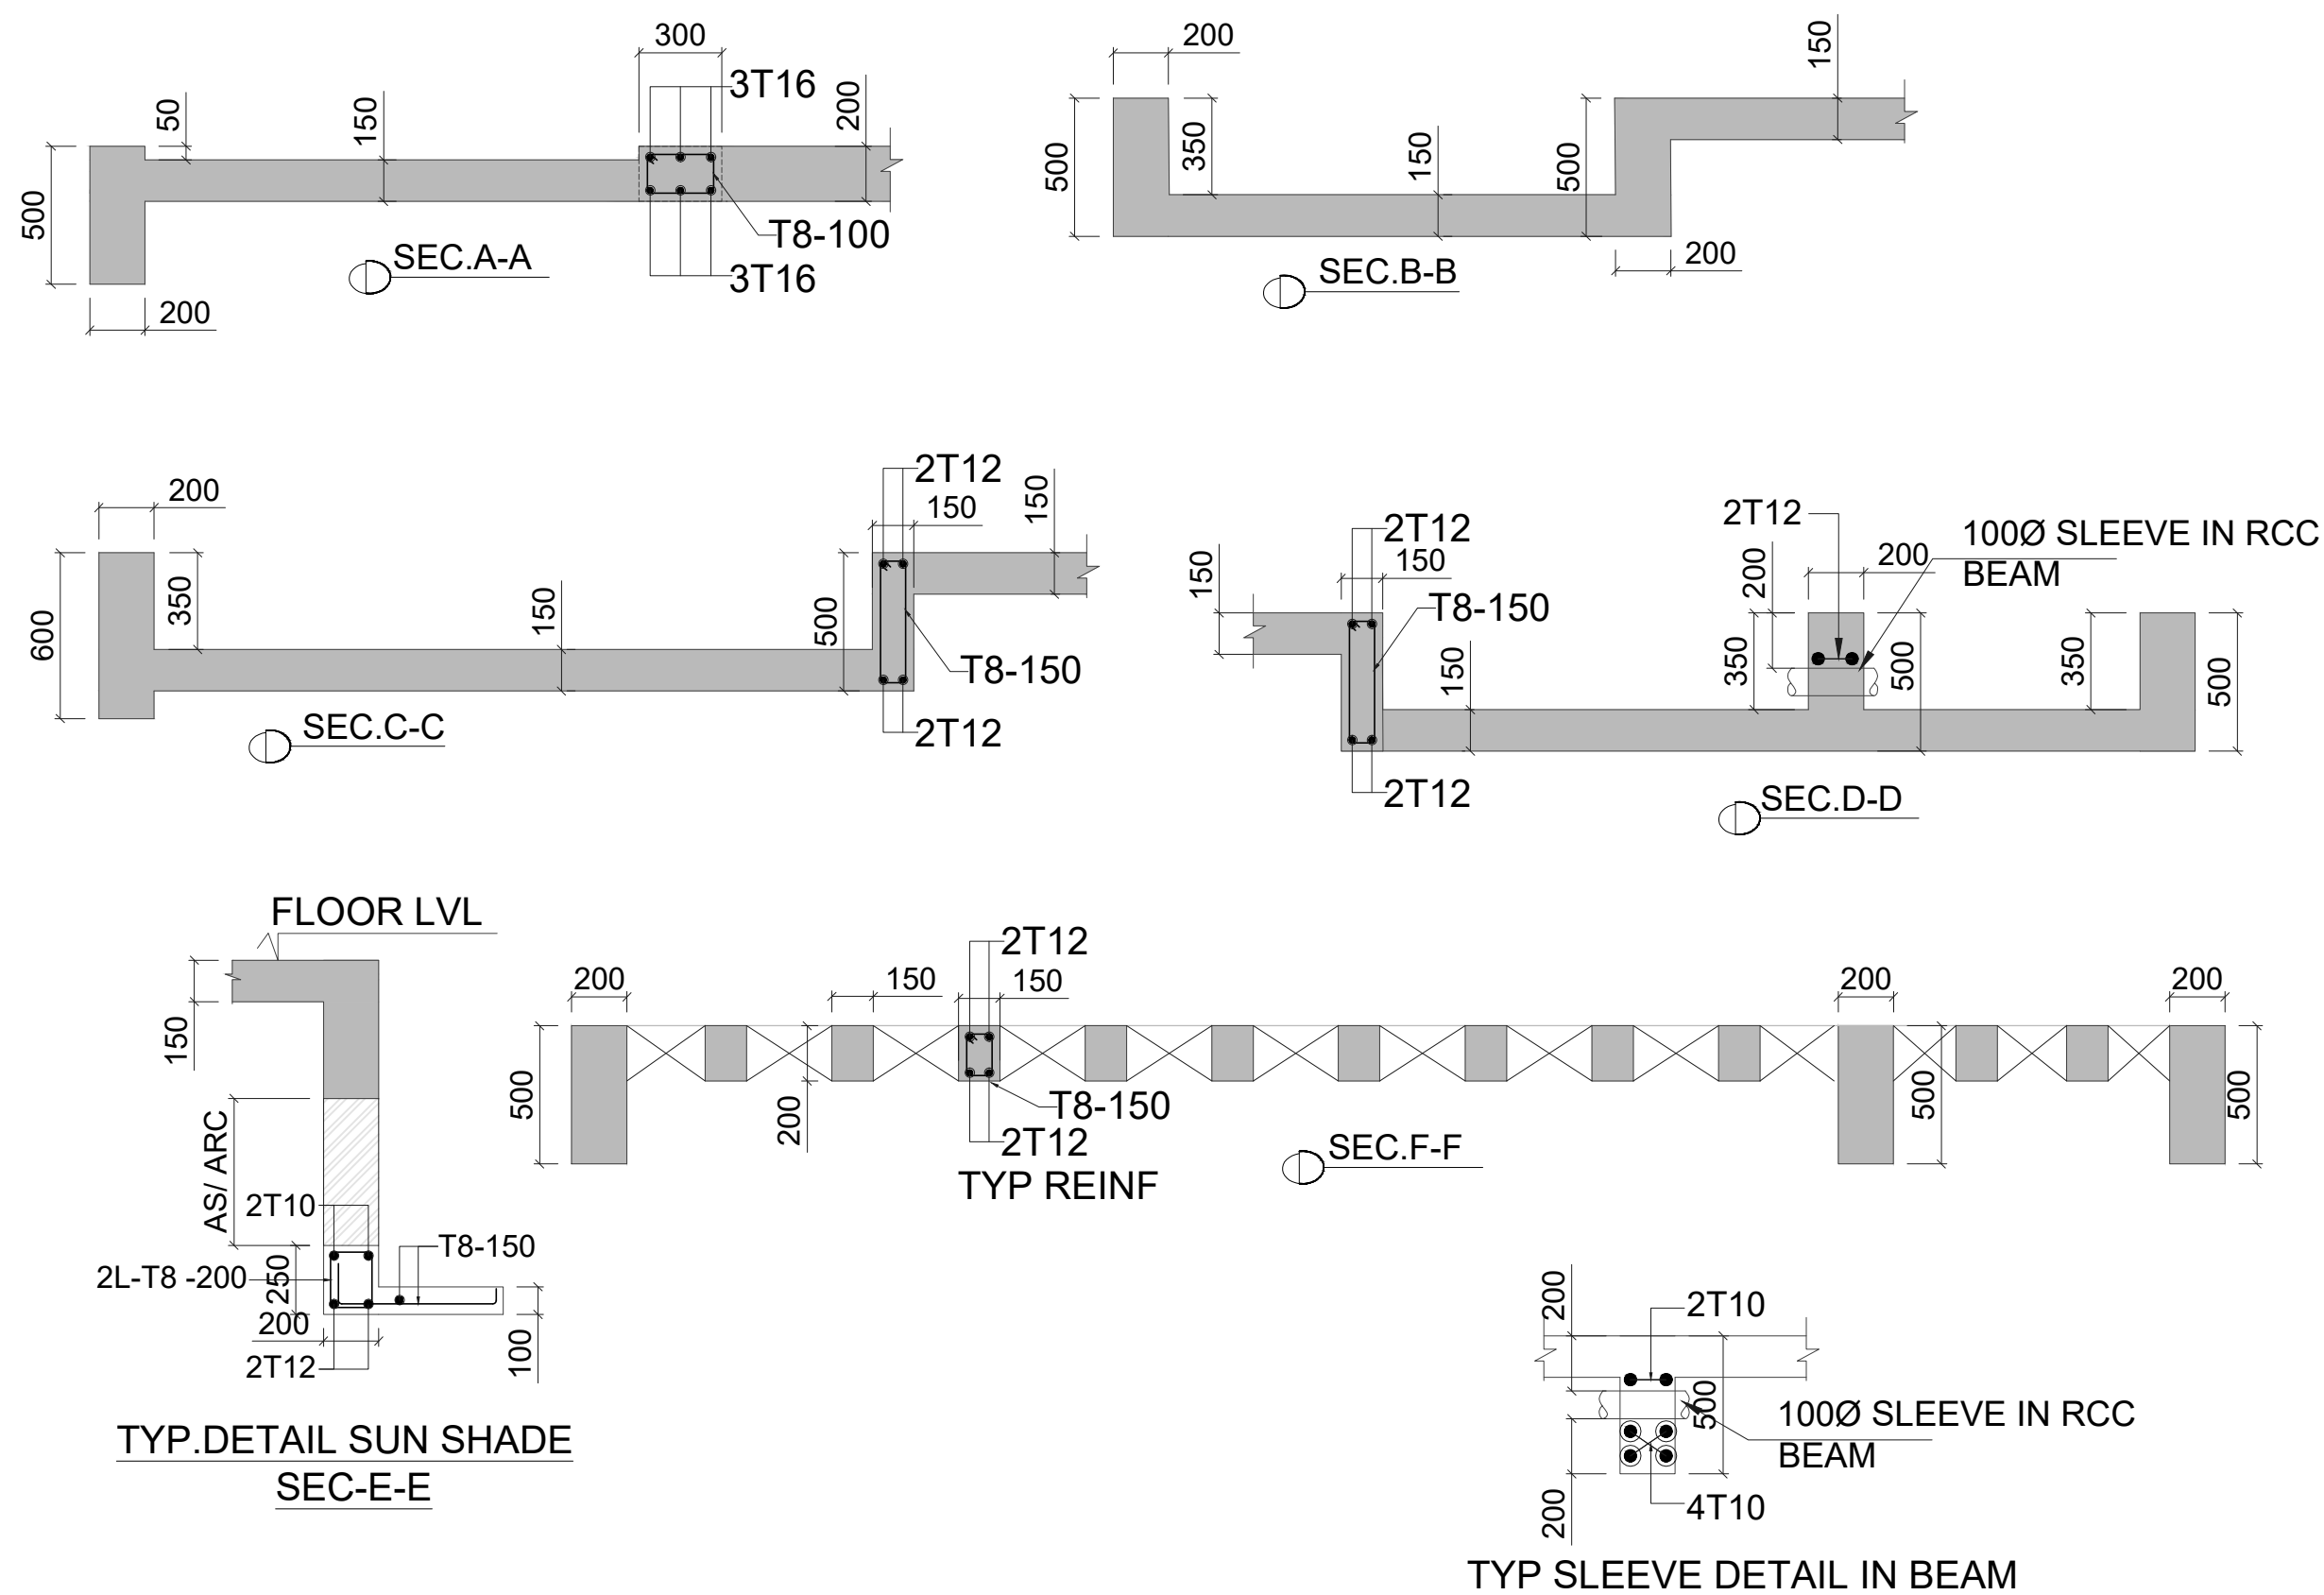

BEAM SIZE	
(a)	200X500
(b)	200X600

	CUTOUT
	COLUMN CONTINUE
	COL. TERMINATED
	TOILET 50 MM SUNK
	TOILET 350 MM SUNK

SLAB REINFT.SCHEDULE

a1+a2	T8-400	A	T8-200
b1+b2	T8-350	B	T8-175
c1+c2	T8-300	C	T8-150
d1+d2	T8-250	D	T8-125
e1+e2	T8-200	E	T8-100
f1+f2	T10-400	F	T10-200
g1+g2	T10-350	G	T10-175
h1+h2	T10-300	H	T10-150
k1+k2	T10-250	K	T10-125
m1+m2	T10-200	M	T10-100
p1+p2	T10-150	P	T10-75
r1+r2	T12-200	R	T12-100
x1+x2	T12-300	X	T12-150
t1+t2	T12-400	T	T12-200

BOTTOM BARS

TOP BARS

d1+d2 NET SPACING (125 mm c/c)
NOTE:- DISTRIBUTION SHALL BE
T8-200 FOR TOP R/F

GENERAL NOTES:

NOTES

- ALL DIMENSIONS ARE IN MM.
- DO NOT SCALE. FOLLOW WRITTEN DIMENSION ONLY.
- THIS DRAWING SHALL BE READ IN CONJUNCTION WITH RELEVANT ARCHITECTURAL AND STRUCTURAL DRGS.
- BARS SHALL BE H.Y.S.D. / TMT BARS OF GRADE fe 550 AND CONFORMING TO I.S. 1786-1985.
- CONC. MIX SHALL BE:
(i) FOR ISOLATED FOOTING -M-30

CONTRACTOR

STRUCTURE:

Constructure Design P. Ltd.
1005, TOWER- B, Advant
Business Park - NGN, Expressway.
Sec-142 Noida
PIN-201305
constructure@gmail.com
tel.9899697377

ARCHITECTS:

Chapman Taylor India LLP
A 1/18 First Floor
Safdarjung Enclave, New Delhi -110029
Tel : + 91 - 11 - 46019668

PROJECT

SHUBHASHISH FOREST
UNDER KHASRA NO. - 418/1, 2074/422, 423,
424, 426 & 428 AT REVENUE VILLAGE:-
MAHAPURA,
TEH.- SANGANER, DIST. JAIPUR, RAJASTHAN





DRAWING TITLE

SECOND FLOOR ARRANGEMENT
SLAB DETAIL





DWG. NO.

S-31

SCALE	DATE	SHEET NO.
NTS	22.01.2025	0
APPROVED BY	CHECKED BY	DRAWN BY
H.GERA	H.GERA	SUSHIL

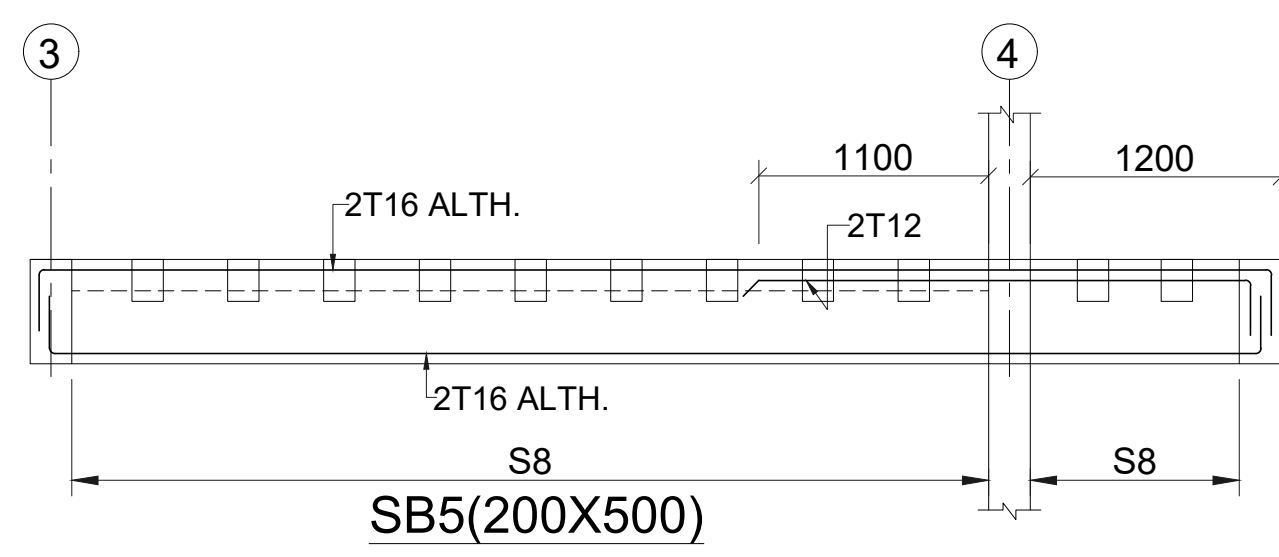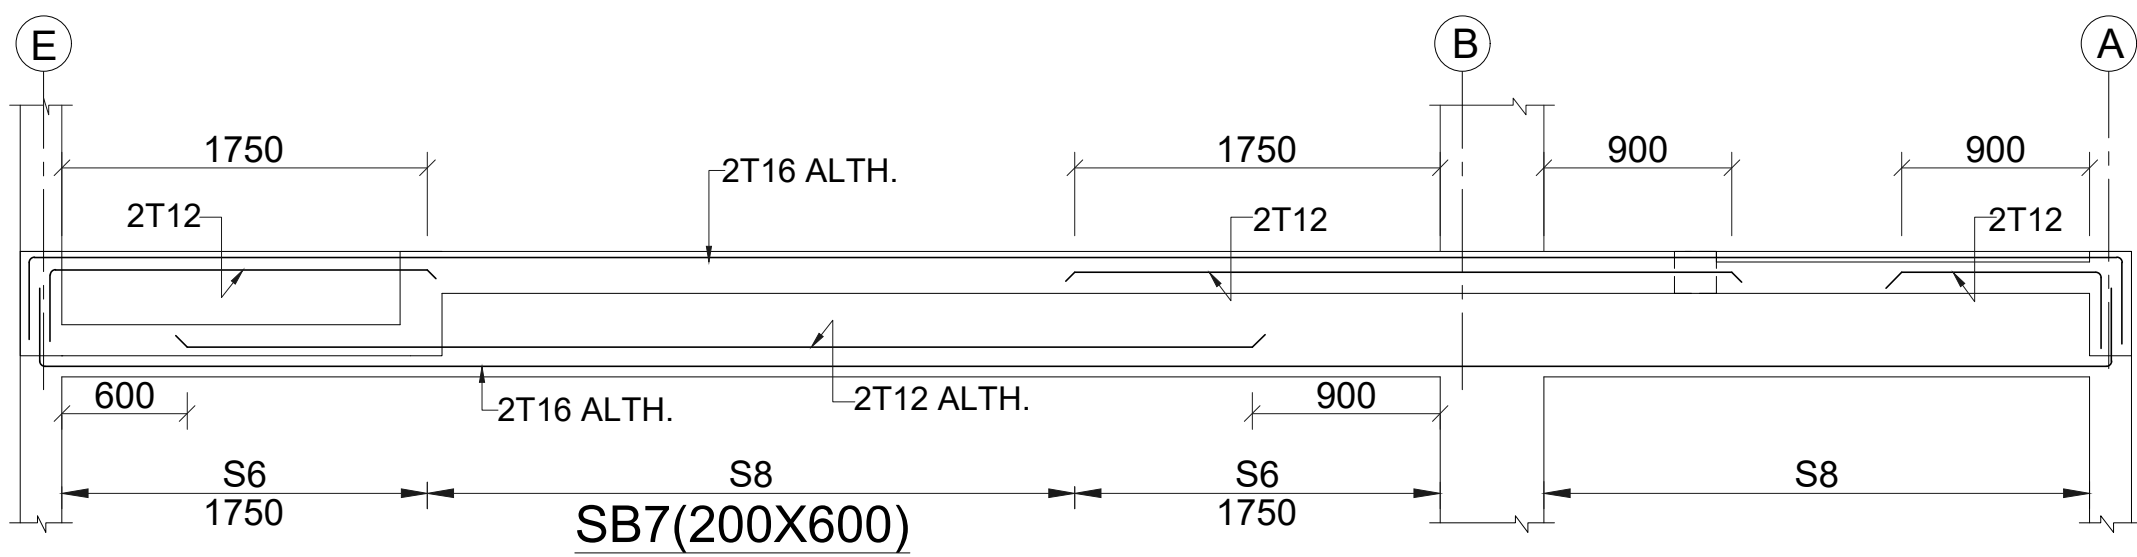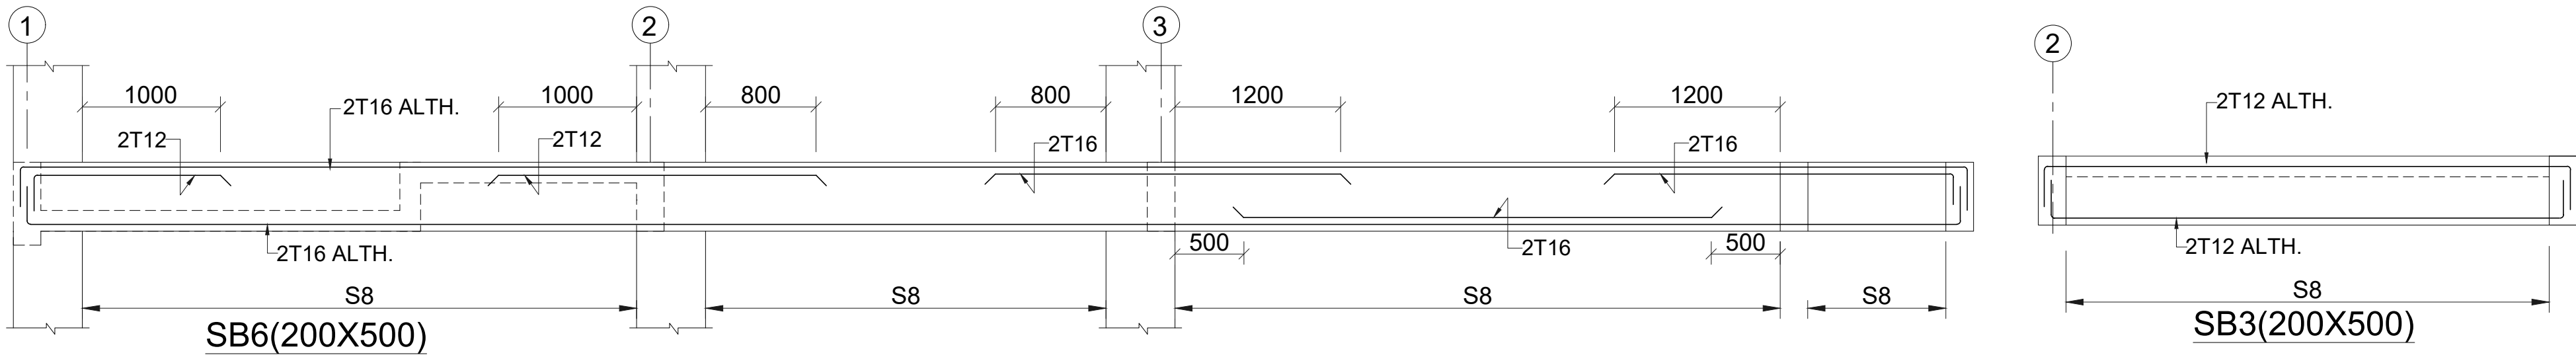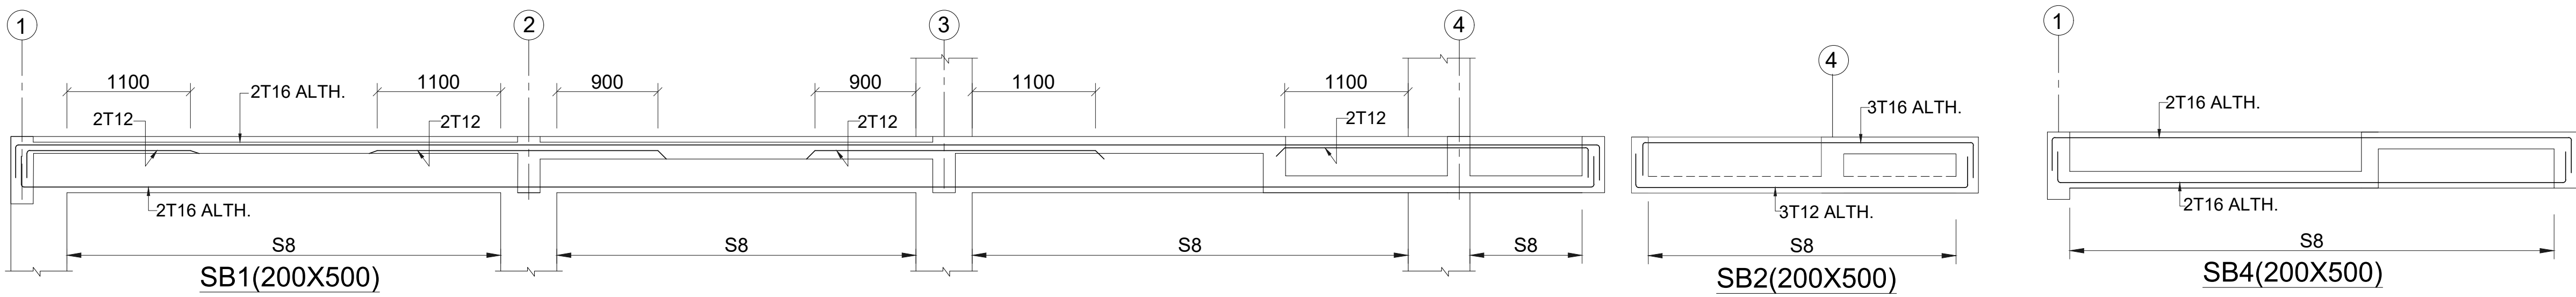

STIRRUPS SCHEDULE	
S1	2L-T8-100
S2	2L-T8-125
S3	2L-T8-150
S4	2L-T8-175
S5	2L-T8-200
S6	2L-T10-70
S7	2L-T10-100
S8	2L-T10-125
S9	2L-T10-150
S10	2L-T10-175

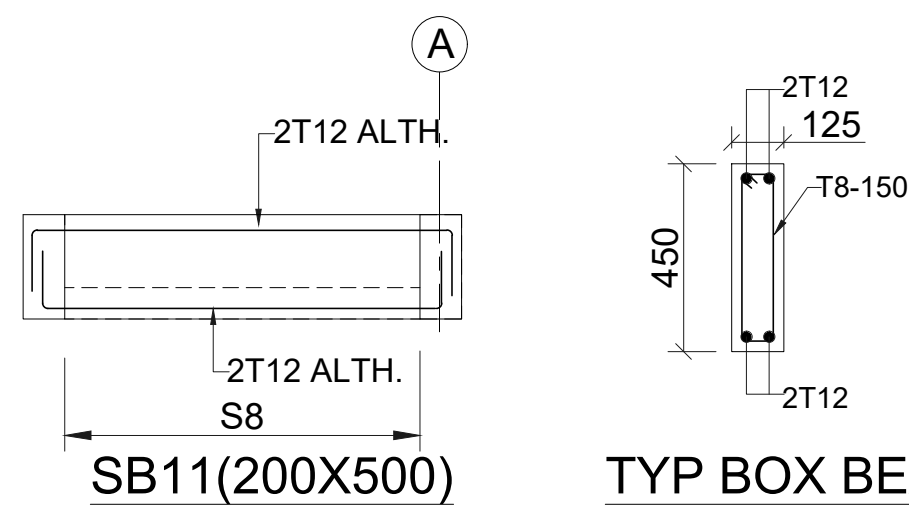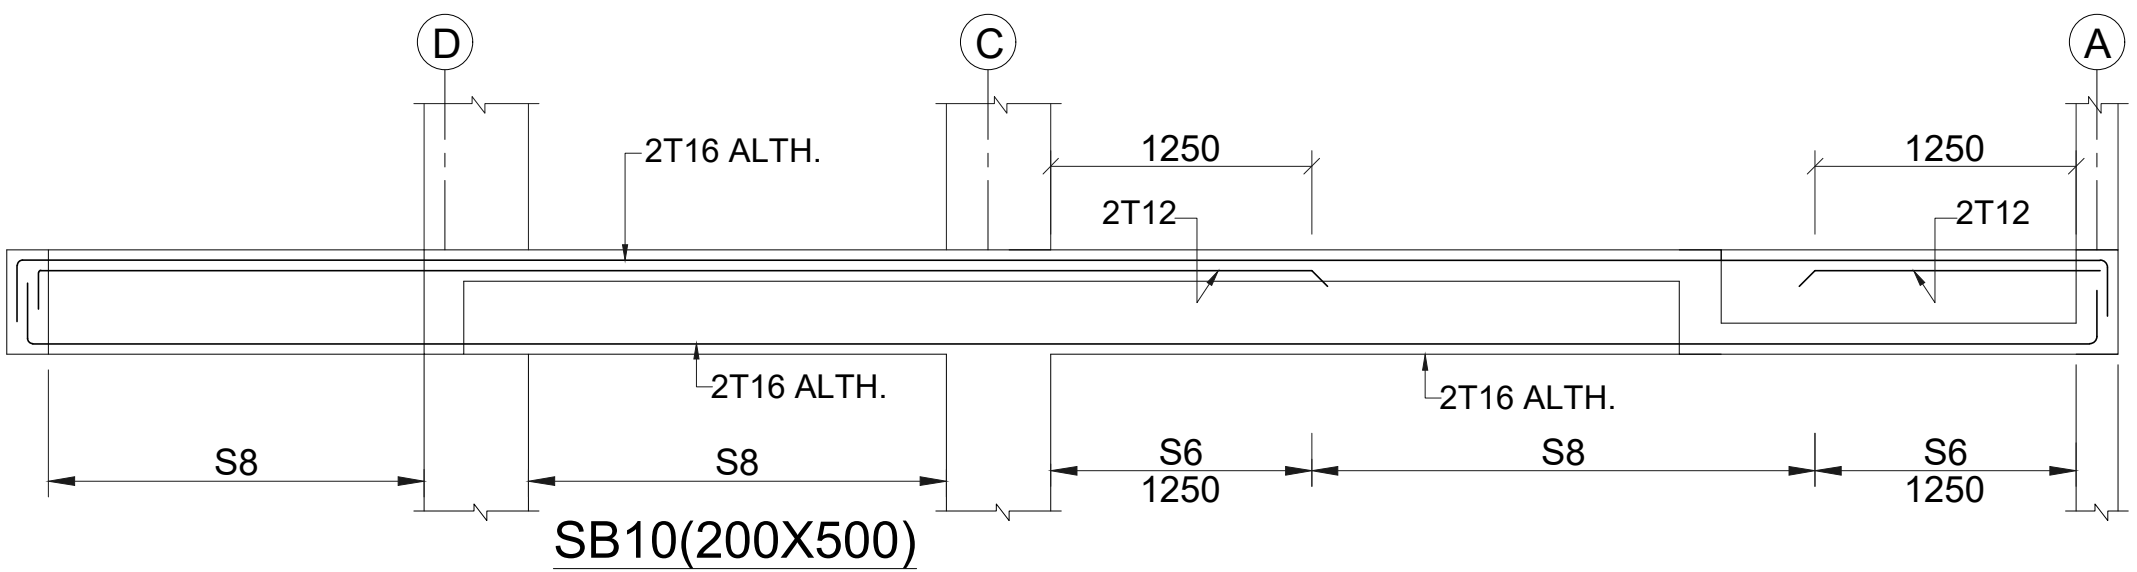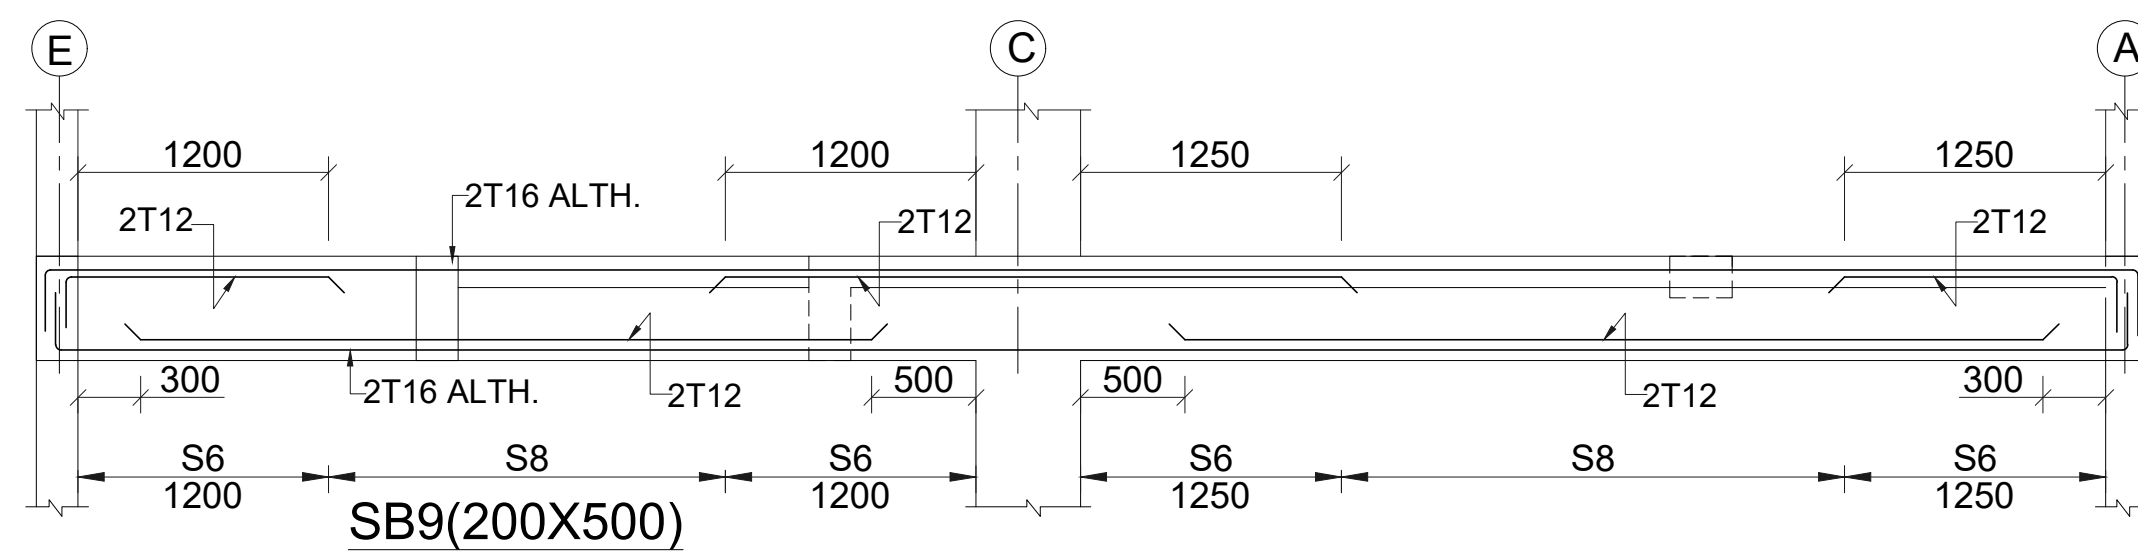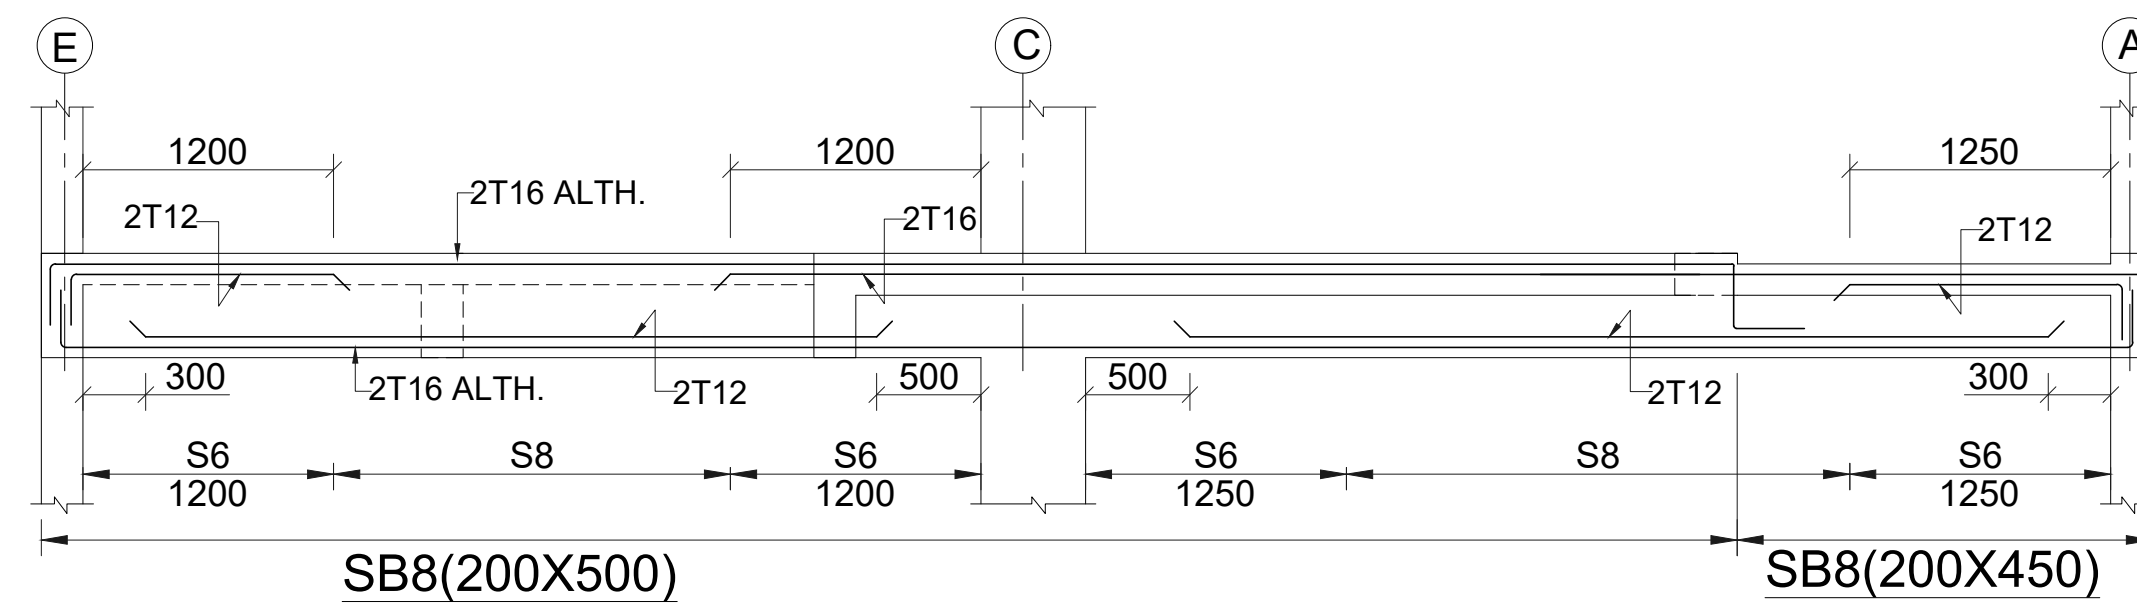

- GENERAL NOTES:
- NOTES
1. ALL DIMENSIONS ARE IN MM.
 2. DO NOT SCALE, FOLLOW WRITTEN DIMENSION ONLY.
 3. THIS DRAWING SHALL BE READ IN CONJUNCTION WITH RELEVANT ARCHITECTURAL AND STRUCTURAL DRGS.
 4. BARS SHALL BE H.Y.S.D. / TMT BARS OF GRADE fe 550 AND CONFORMING TO I.S. 1786-1985.
 5. CONC. MIX SHALL BE:
(i) FOR ISOLATED FOOTING -M-30

NO.	G.F.C	22-01-2025
REVISION DESCRIPTION	DATE	
CLIENT		
SHUBHASHISH HOMES 2ND & 3RD FLOOR, SHUBHASHISH CORPORATE TOWER, 12-13, RATHORE NAGAR, QUEENS ROAD, VAISHALI NAGAR JAIPUR – 302021		

CONTRACTOR

STRUCTURE:
 Constructure Design P. Ltd. 1005, TOWER- B, Advant Business Park - NGN, Expressway. Sec-142 Noida PIN. 201305 constructure@gmail.com tel. 9899697377


ARCHITECTS:
Chapman Taylor India LLP A 1/18 First Floor Safdarjung Enclave, New Delhi -110029 Tel : + 91 - 11 - 46019668

PROJECT
SHUBHASHISH FOREST UNDER KHASRA NO. - 418/1, 2074/422, 423, 424, 426 & 428 AT REVENUE VILLAGE:- MAHAPURA, TEH.- SANGANER, DIST. JAIPUR, RAJASTHAN

DRAWING TITLE
SECOND FLOOR BEAM DETAIL

DWG. NO.		
S-31.1		
SCALE	DATE	SHEET NO.
NTS	22.01.2025	0
APPROVED BY	CHECKED BY	DRAWN BY
H.GERA	H.GERA	SUSHIL

HARIOM GERA
Member Structural ITI Exam
Registration No. F-395
Indian Association of Structural Engineers
Abhishek Place 3rd Floor Pocket-6
Mayapuri-II, Delhi-110017

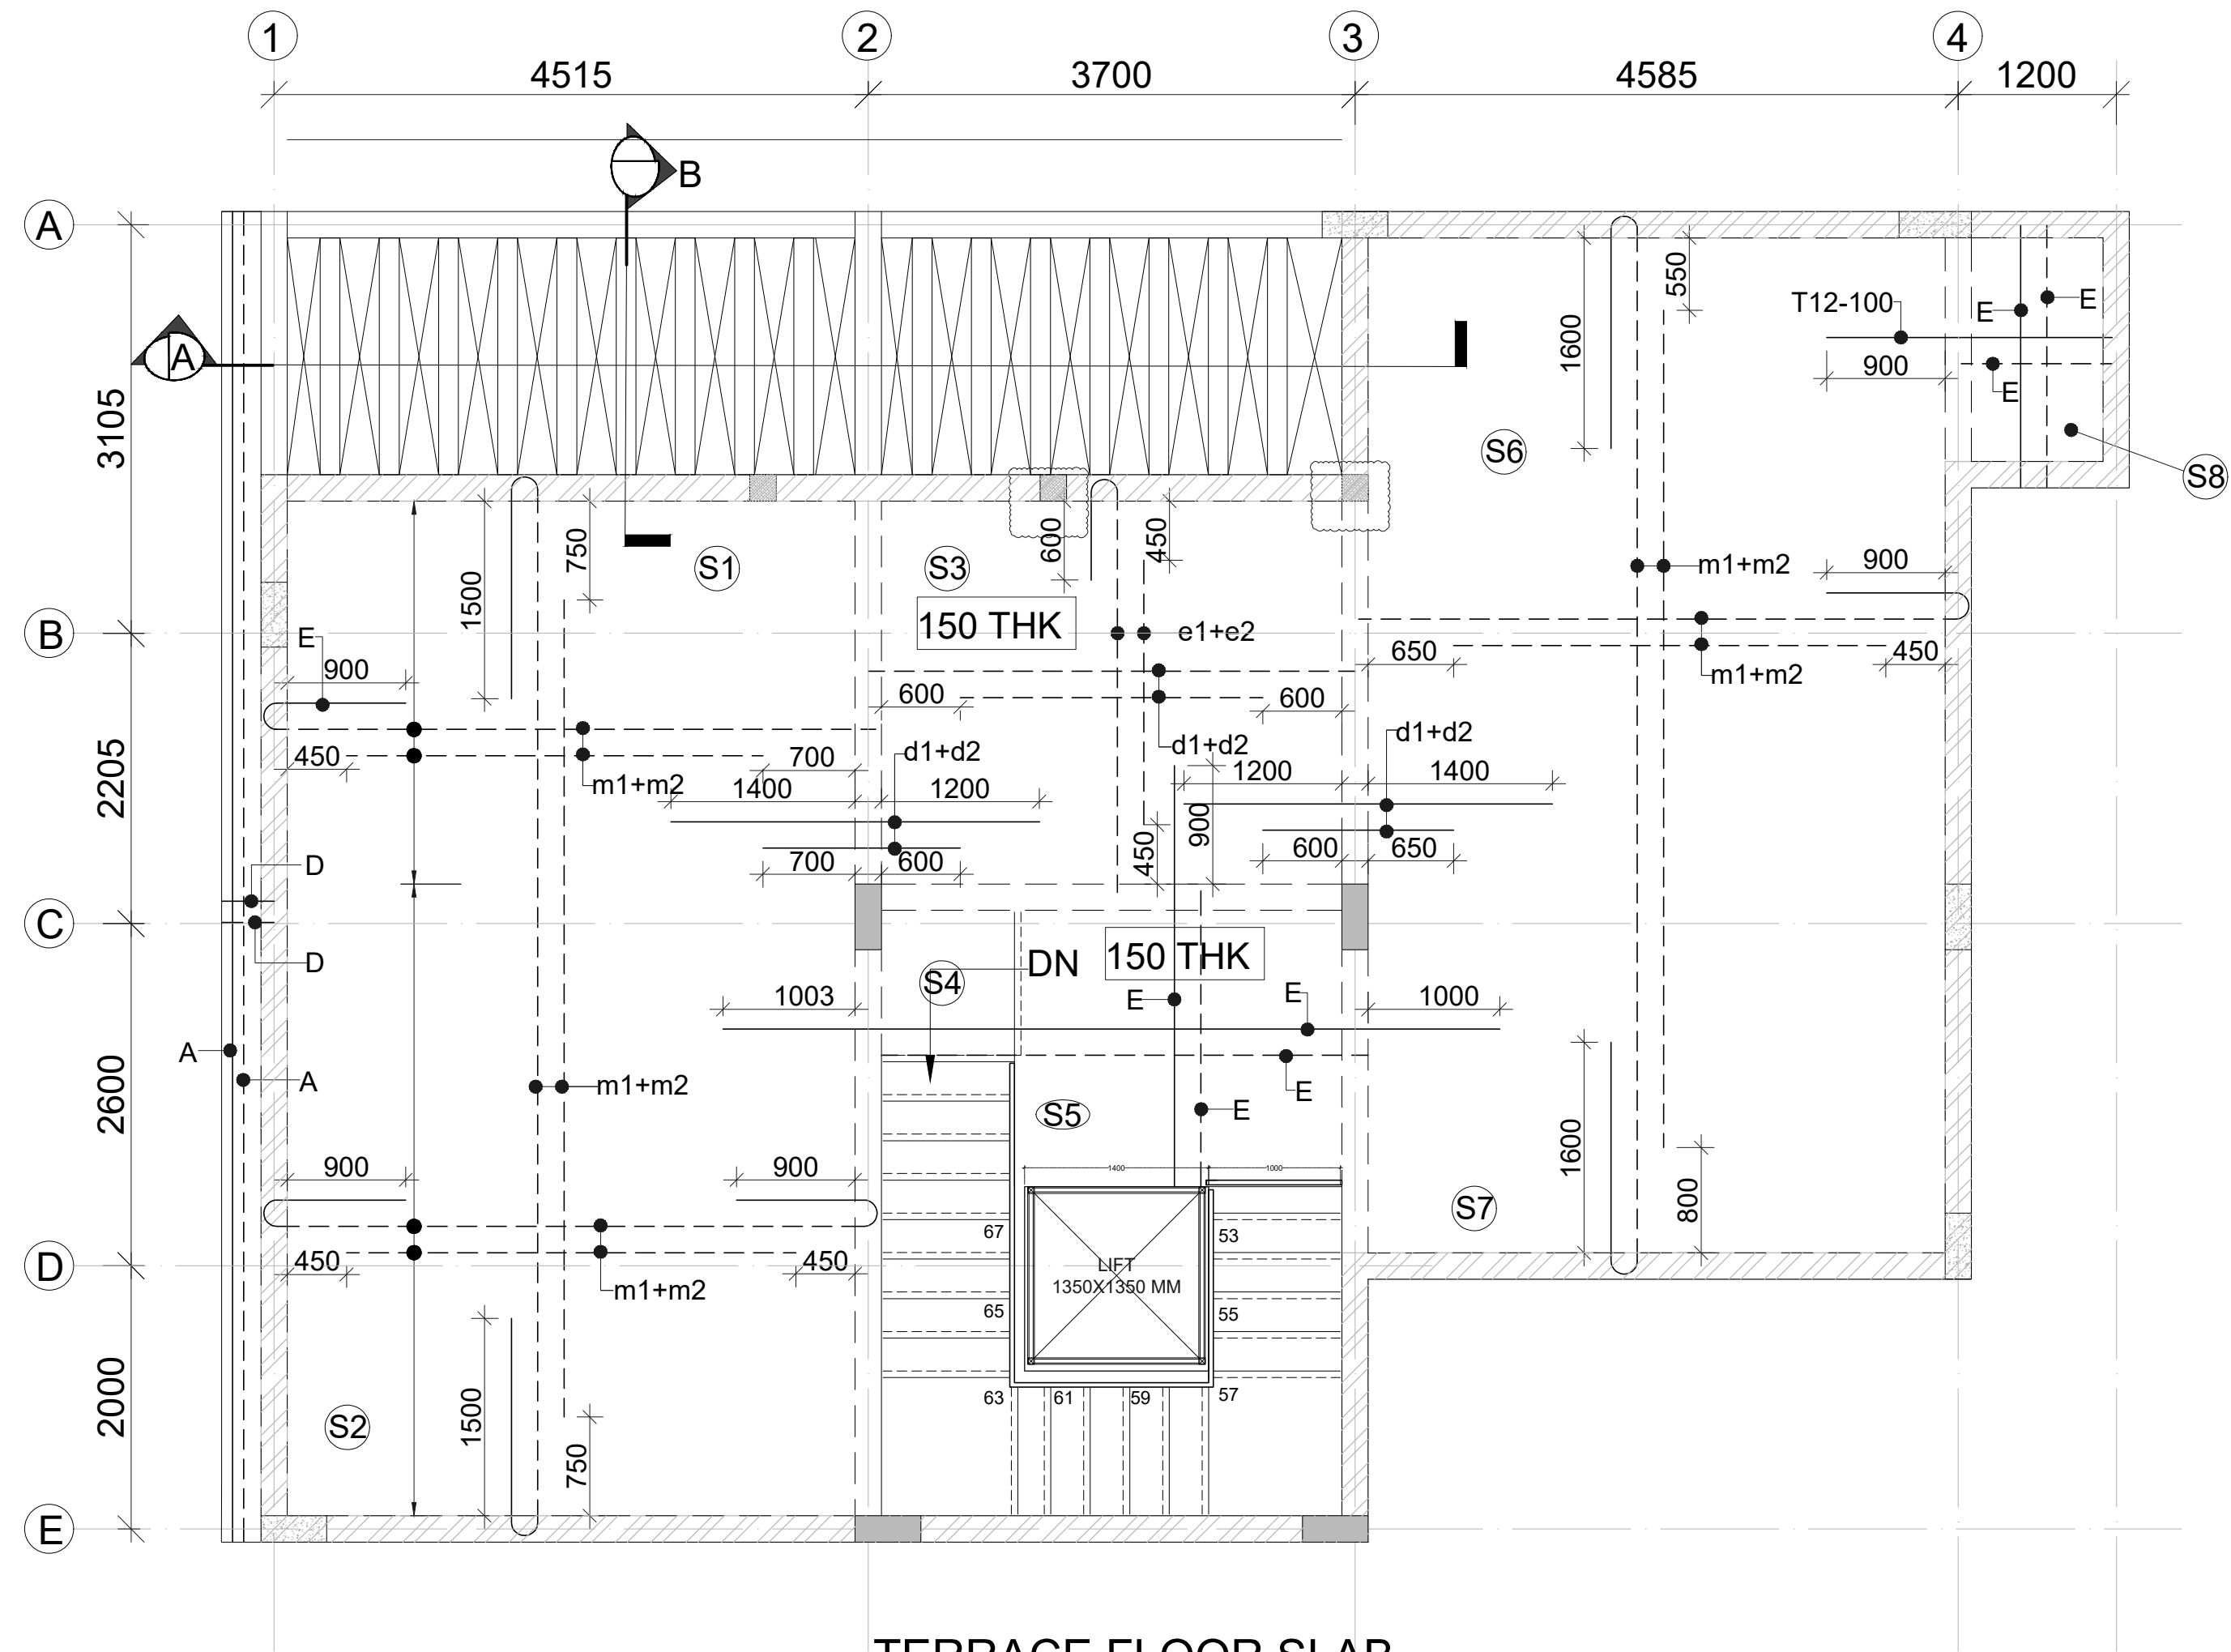

TERRACE FLOOR SLAB
ALL SLAB THK.200 MM

** COLUMN TERMINATE AT PARAPET TOP LVL.

SLAB REINFT.SCHEDULE


a1+a2	T8-400	A	T8-200
b1+b2	T8-350	B	T8-175
c1+c2	T8-300	C	T8-150
d1+d2	T8-250	D	T8-125
e1+e2	T8-200	E	T8-100
f1+f2	T10-400	F	T10-200
g1+g2	T10-350	G	T10-175
h1+h2	T10-300	H	T10-150
k1+k2	T10-250	K	T10-125
m1+m2	T10-200	M	T10-100
p1+p2	T10-150	P	T10-75
r1+r2	T12-200	R	T12-100
x1+x2	T12-300	X	T12-150
t1+t2	T12-400	T	T12-200

BOTTOM BARS

TOP BARS

d1+d2 NET SPACING (125 mm c/c)

NOTE:- DISTRIBUTION SHALL BE
T8-200 FOR TOP R/F

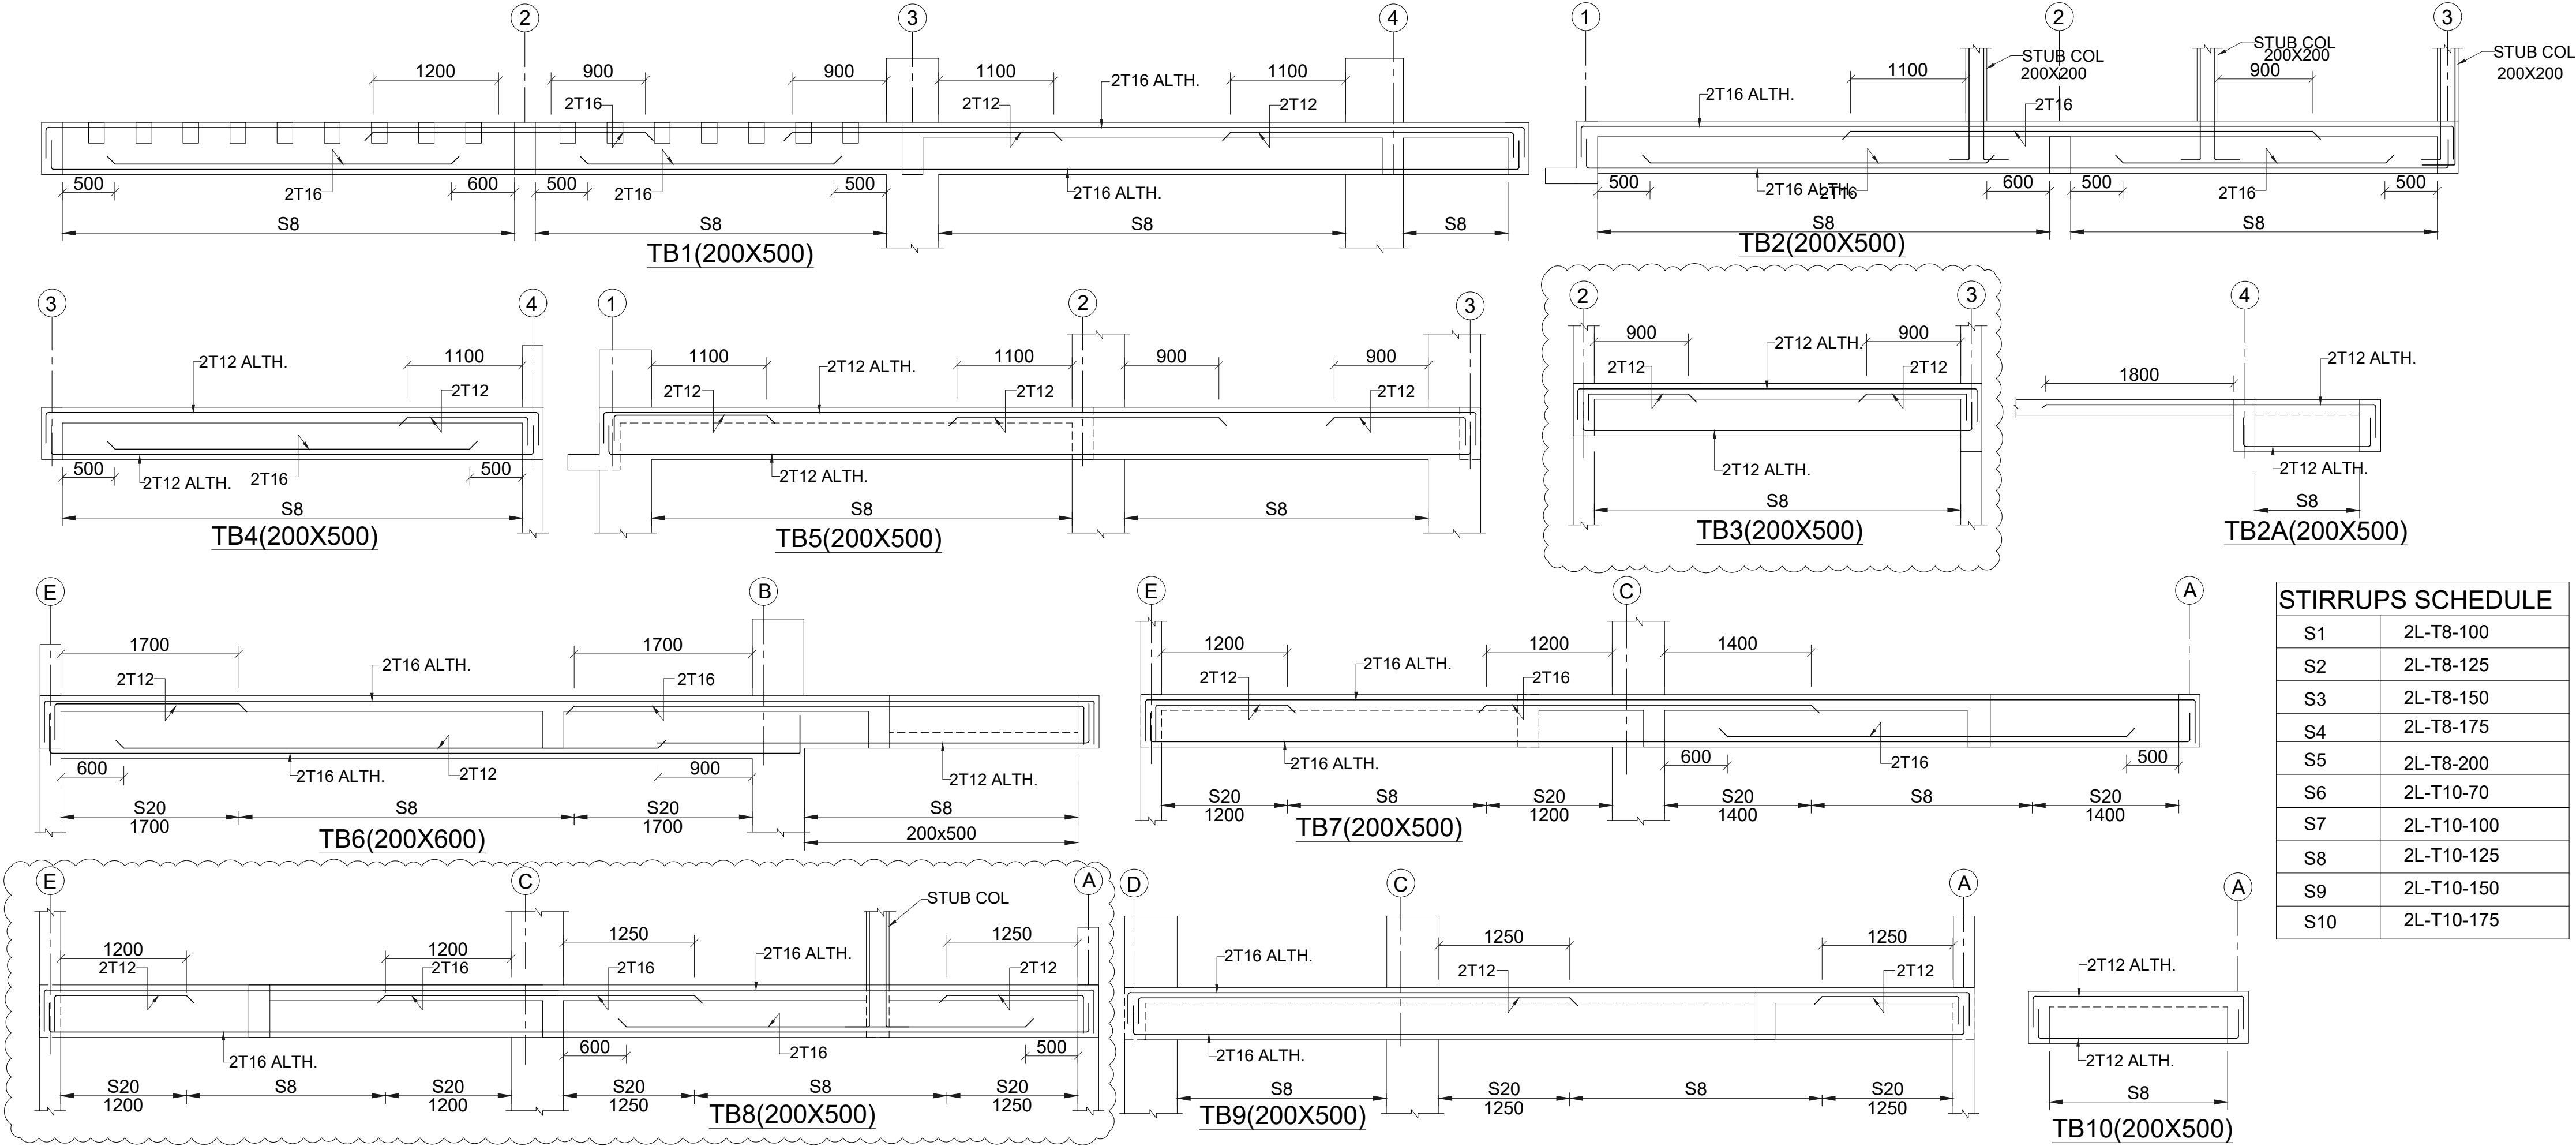

STIRRUPS SCHEDULE	
S1	2L-T8-100
S2	2L-T8-125
S3	2L-T8-150
S4	2L-T8-175
S5	2L-T8-200
S6	2L-T10-70
S7	2L-T10-100
S8	2L-T10-125
S9	2L-T10-150
S10	2L-T10-175

GENERAL NOTES:

NOTES

- ALL DIMENSIONS ARE IN MM.
- DO NOT SCALE. FOLLOW WRITTEN DIMENSION ONLY.
- THIS DRAWING SHALL BE READ IN CONJUNCTION WITH RELEVANT ARCHITECTURAL AND STRUCTURAL DRGS.
- BARS SHALL BE H.Y.S.D. / TMT BARS OF GRADE fe 550 AND CONFORMING TO I.S. 1786-1985.
- CONC. MIX SHALL BE:
(i) FOR ISOLATED FOOTING -M-30

CLIENT

SHUBHASHISH HOMES
2ND & 3RD FLOOR, SHUBHASHISH CORPORATE TOWER,
12-13, RATHORE NAGAR, QUEENS ROAD, VAISHALI
NAGAR
JAIPUR - 302021

CONTRACTOR

STRUCTURE:

Constructure Design P. Ltd.
1005, TOWER- B.Advant
Business Park - NGN.Expressway.
Sec-142Noida
PIN.201305
constructure@gmail.com
tel.9899697377

ARCHITECTS:

Chapman Taylor India LLP
A 1/18 First Floor
Safdarjung Enclave, New Delhi -110029
Tel : + 91 - 11 - 46019668

PROJECT

UNDER KHASRA NO. - 418/1, 2074/422, 423,
424, 426 & 428 AT REVENUE VILLAGE:-
MAHAPURA,
TEH. - SANGANER, DIST. JAIPUR, RAJASTHAN


DRAWING TITLE

TERRACE BEAM & SLAB DETAIL

DWG. NO.

S-41

SCALE	DATE	SHEET NO.
1:100	24.01.2025	0
APPROVED BY	CHECKED BY	DRAWN BY
H.GERA	H.GERA	SUSHIL

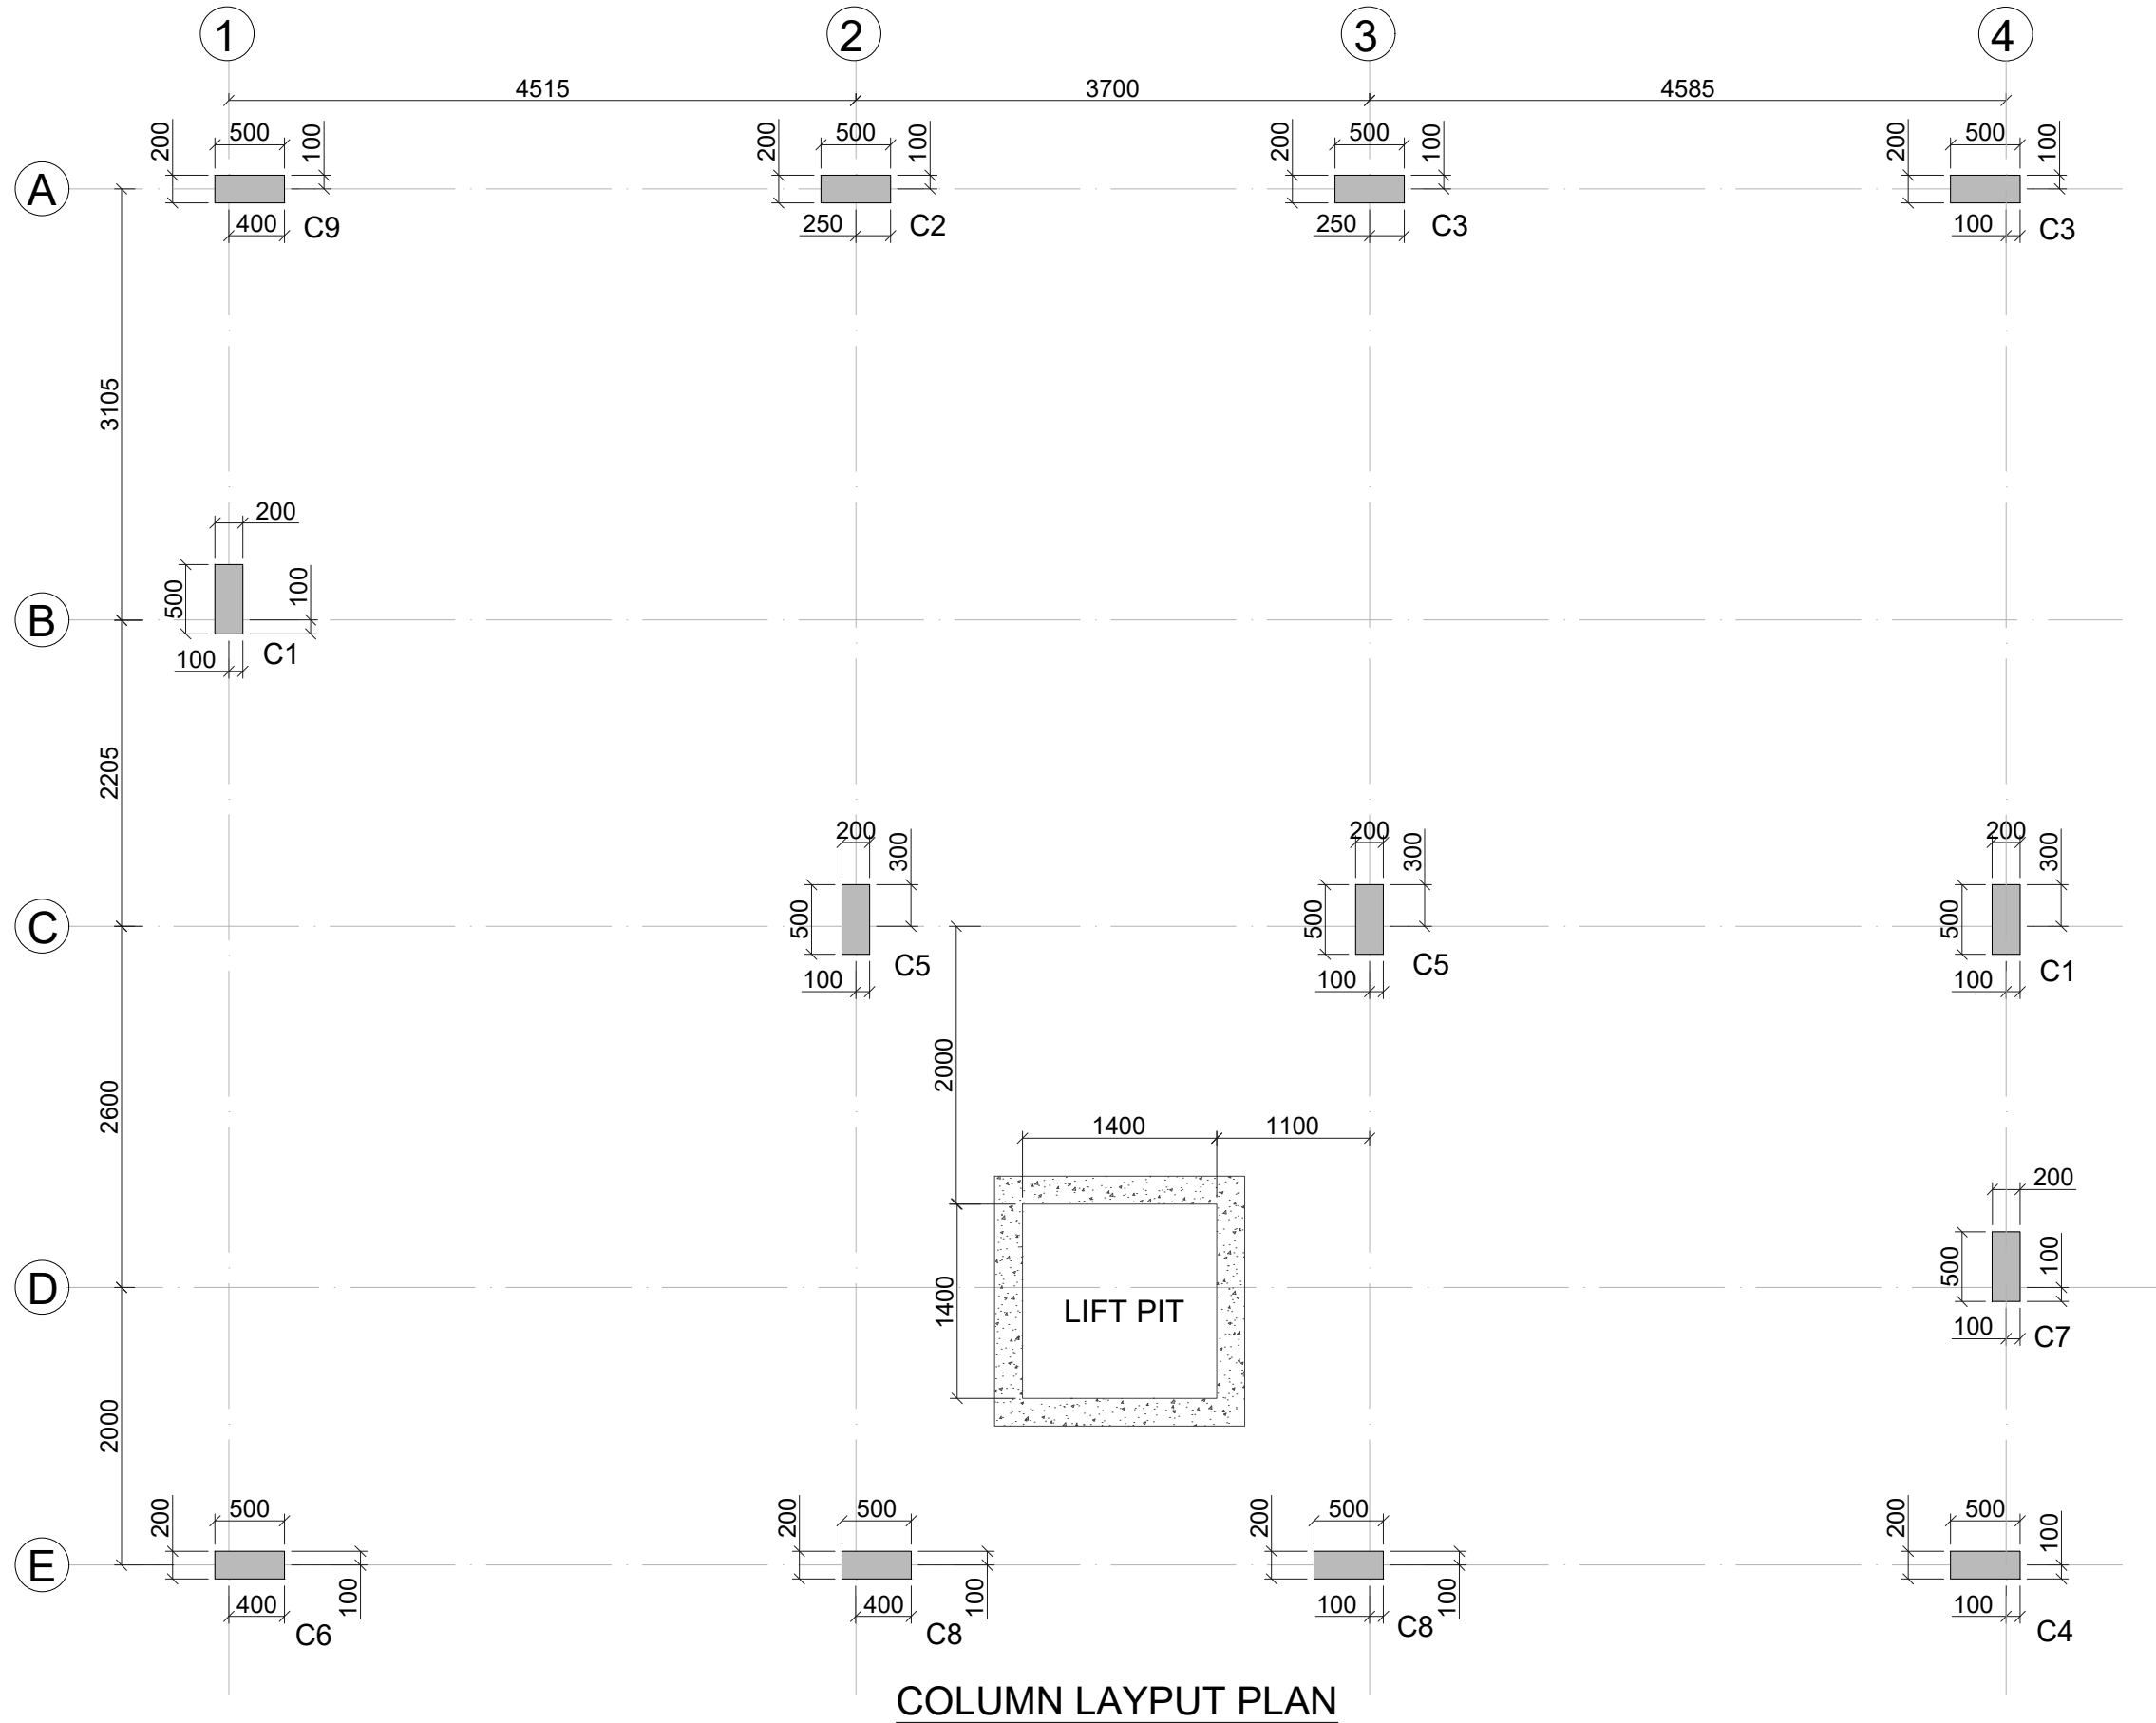

COLUMN LAYPUT PLAN

TIES SCHEDULE	
GROUP ①	ZONE (A) T8-125 (OUTER) T8-125 (OTHER)
	ZONE (B) T8-190 (OUTER) T8-190 (OTHER)
GROUP ②	ZONE (A) T8-100 (OUTER) T8-100 (OTHER)
	ZONE (B) T8-100 (OUTER) T8-100 (OTHER)

LEVELS	COL. MARK	REINF. FOUNDATION LVL. TO PLINTH LEVEL.									
		REINF.	8T12	8T12	8T12	8T12	4T20+4T12	8T12	8T12	8T12	8T12
		CON.MIX	M-30	M-30	M-30	M-30	M-30	M-30	M-30	M-30	M-30
		TIES&GR.	3/SET(1a+2b) (G1)	3/SET(1a+2b) (G1)	3/SET(1a+2b) (G1)	3/SET(1a+2b) (G1)	3/SET(1a+2b) (G1)	3/SET(1a+2b) (G1)	3/SET(1a+2b) (G1)	3/SET(1a+2b) (G1)	3/SET(1a+2b) (G1)
SIZE.	200x500	200x500	200x500	200x500	200x500	200x500	200x500	200x500	200x500	200x500	
		C1	C2	C3	C4	C5	C6	C7	C8	C9	
S. NO.		1.	2.	3.	4.	5.	6.	7.	8.	9.	
REINF. PLINTH LEVEL TO 1ST FLOOR LVL.											
REINF.		4T16+4T12									
CON.MIX		M-30	M-30	M-30	M-30	M-30	M-30	M-30	M-30	M-30	
TIES&GR.		(G1)	3/SET(1a+2b) (G1)	3/SET(1a+2b) (G1)	(G1)	3/SET(1a+2b) (G1)	(G1)	3/SET(1a+2b) (G1)	(G1)	(G1)	
SIZE.		200x500	200x500	200x500	200x450	200x500	200x500	200x500	200x500	200x500	
REINF. 1ST FLOOR LVL. TO 2ND FLOOR LVL.											
REINF.		4T16+4T12									
CON.MIX		M-30	M-30	M-30	M-30	M-30	M-30	M-30	M-30	M-30	
TIES&GR.		(G1)	3/SET(1a+2b) (G1)	3/SET(1a+2b) (G1)	(G1)	3/SET(1a+2b) (G1)	(G1)	3/SET(1a+2b) (G1)	(G1)	(G1)	
SIZE.		200x500	200x500	200x500		200x500	200x500	200x500	200x500	200x500	
REINF. 2ND FLOOR LVL. TO TERRACE FLOOR LVL.											
REINF.		4T20+4T16									
CON.MIX		M-30	M-30	M-30		M-30	M-30	M-30	M-30		
TIES&GR.		(G1)	(G1)	3/SET(1a+2b) (G1)		(G1)	(G1)	3/SET(1a+2b) (G1)	(G1)		
SIZE.		200x500	200x500	200x500		200x500	200x500	200x500	200x500		
REINF. TERRACE FLOOR LVL. TO MUMTY LVL.											
REINF.											
CON.MIX		M-30									
TIES&GR.		(G1)									
SIZE.		200x500									

GENERAL NOTES:

NOTES

1. ALL DIMENSIONS ARE IN MM.
2. DO NOT SCALE. FOLLOW WRITTEN DIMENSION ONLY.
3. THIS DRAWING SHALL BE READ IN CONJUNCTION WITH RELEVANT ARCHITECTURAL AND STRUCTURAL DRGS.
4. BARS SHALL BE H.Y.S.D. / TMT BARS OF GRADE fe 550 AND CONFORMING TO I.S. 1786-1985.

R1	GFC.				09.12.2024
R0	GFC.				26.11.2024
REV.	PARTICULARS	DRN.	CHD.	APR.	DATE

CLIENT

SHUBHASHISH FOREST
2ND & 3RD FLOOR, SHUBHASHISH CORPORATE TOWER,
12-13, RATHORE NAGAR, QUEENS ROAD, VAISHALI
NAGAR
JAIPUR – 302021

CONTRACTOR

STRUCTURE:


Constructure Design P. Ltd.
1005, TOWER- B.Advant
Business Park . NGN.Expressway.
Sec-142Noida
PIN.201305
constructure@gmail.com
tel.9899697377

ARCHITECTS:

Chapman Taylor India LLP
A 1/18 First Floor
Safdarjung Enclave, New Delhi -110029
Tel : + 91 - 11 - 46019668


PROJECT

UNDER KHASRA NO. - 418/1, 2074/422, 423,
424, 426 & 428 AT REVENUE VILLAGE:-
MAHAPURA,
TEH. - SANGANER, DIST. JAIPUR, RAJASTHAN


DRAWING TITLE

COLUMN LAYOUT PLAN & SCHEDULE


DWG. NO.

S-02

SCALE	DATE	REVISION
NTS	18.11.2024	R1
APPROVED BY	CHECKED BY	DRAWN BY
H.GERA	H.GERA	SUSHIL

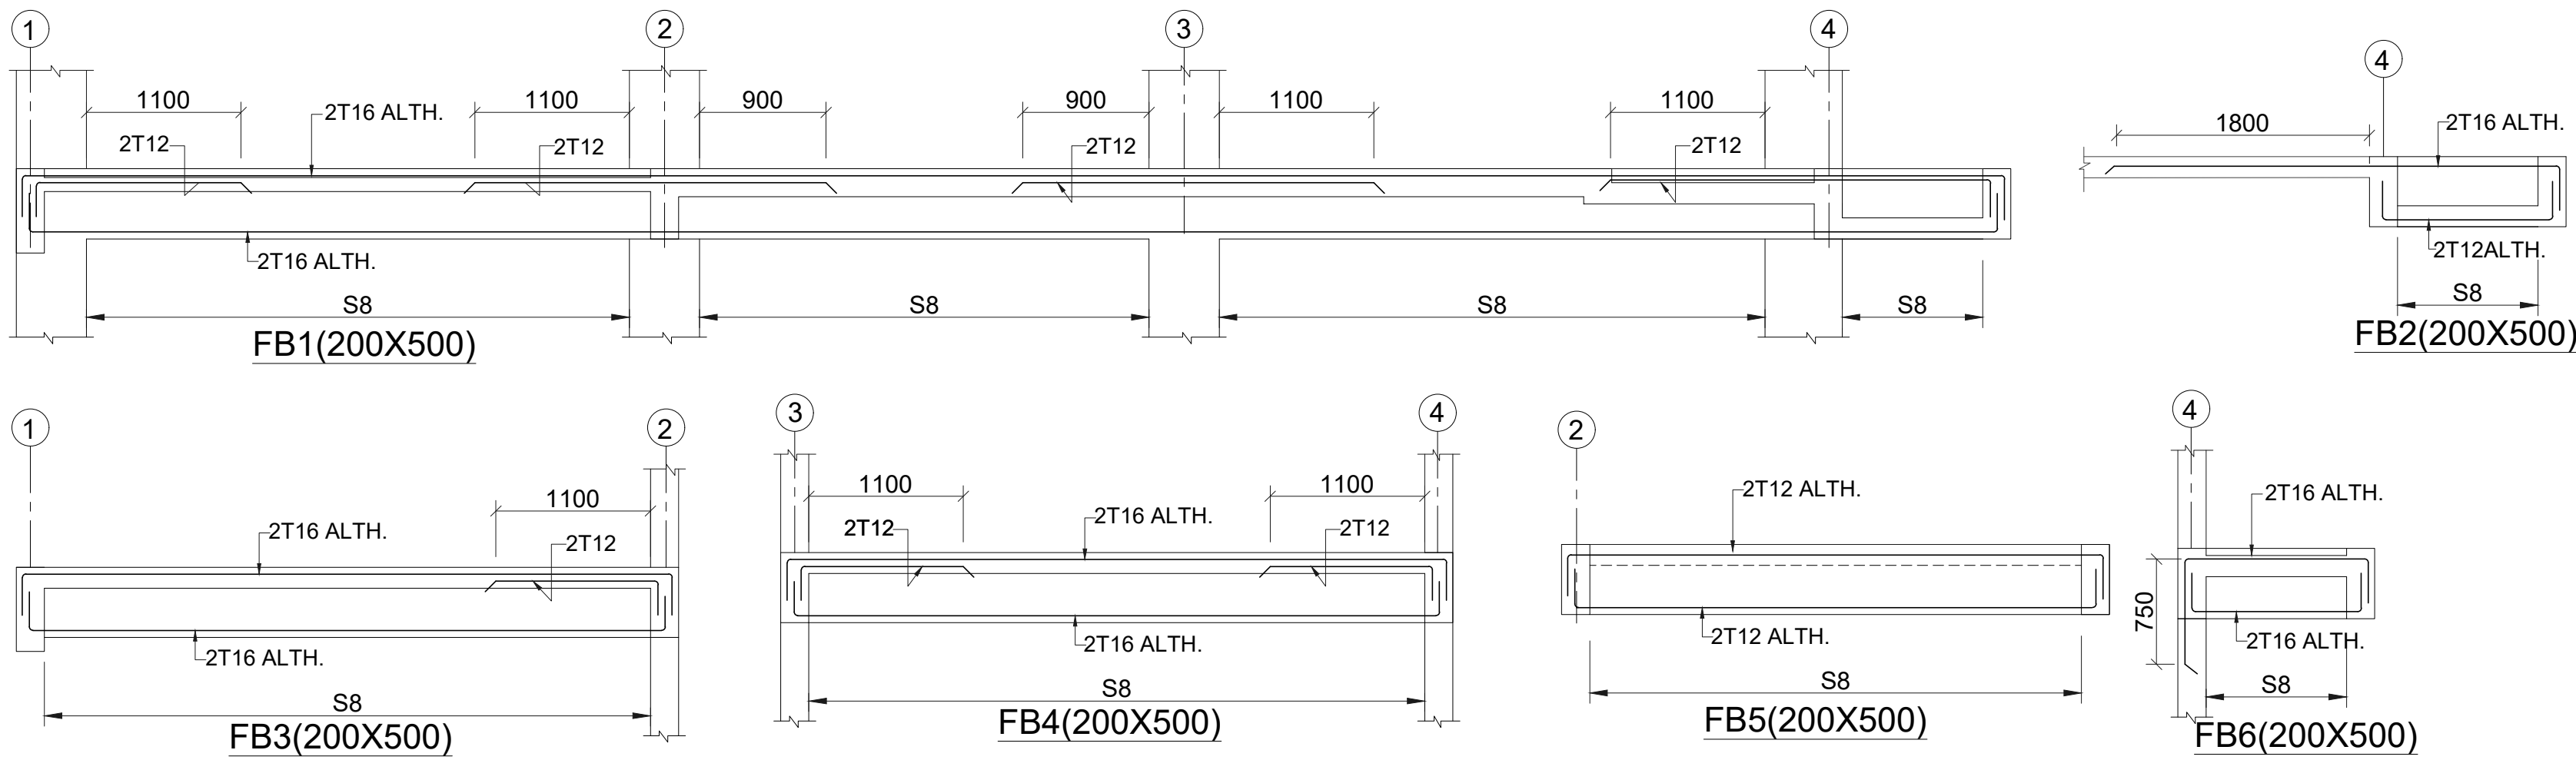

STIRRUPS SCHEDULE	
S1	2L-T8-100
S2	2L-T8-125
S3	2L-T8-150
S4	2L-T8-175
S5	2L-T8-200
S6	2L-T10-70
S7	2L-T10-100
S8	2L-T10-125
S9	2L-T10-150
S10	2L-T10-175

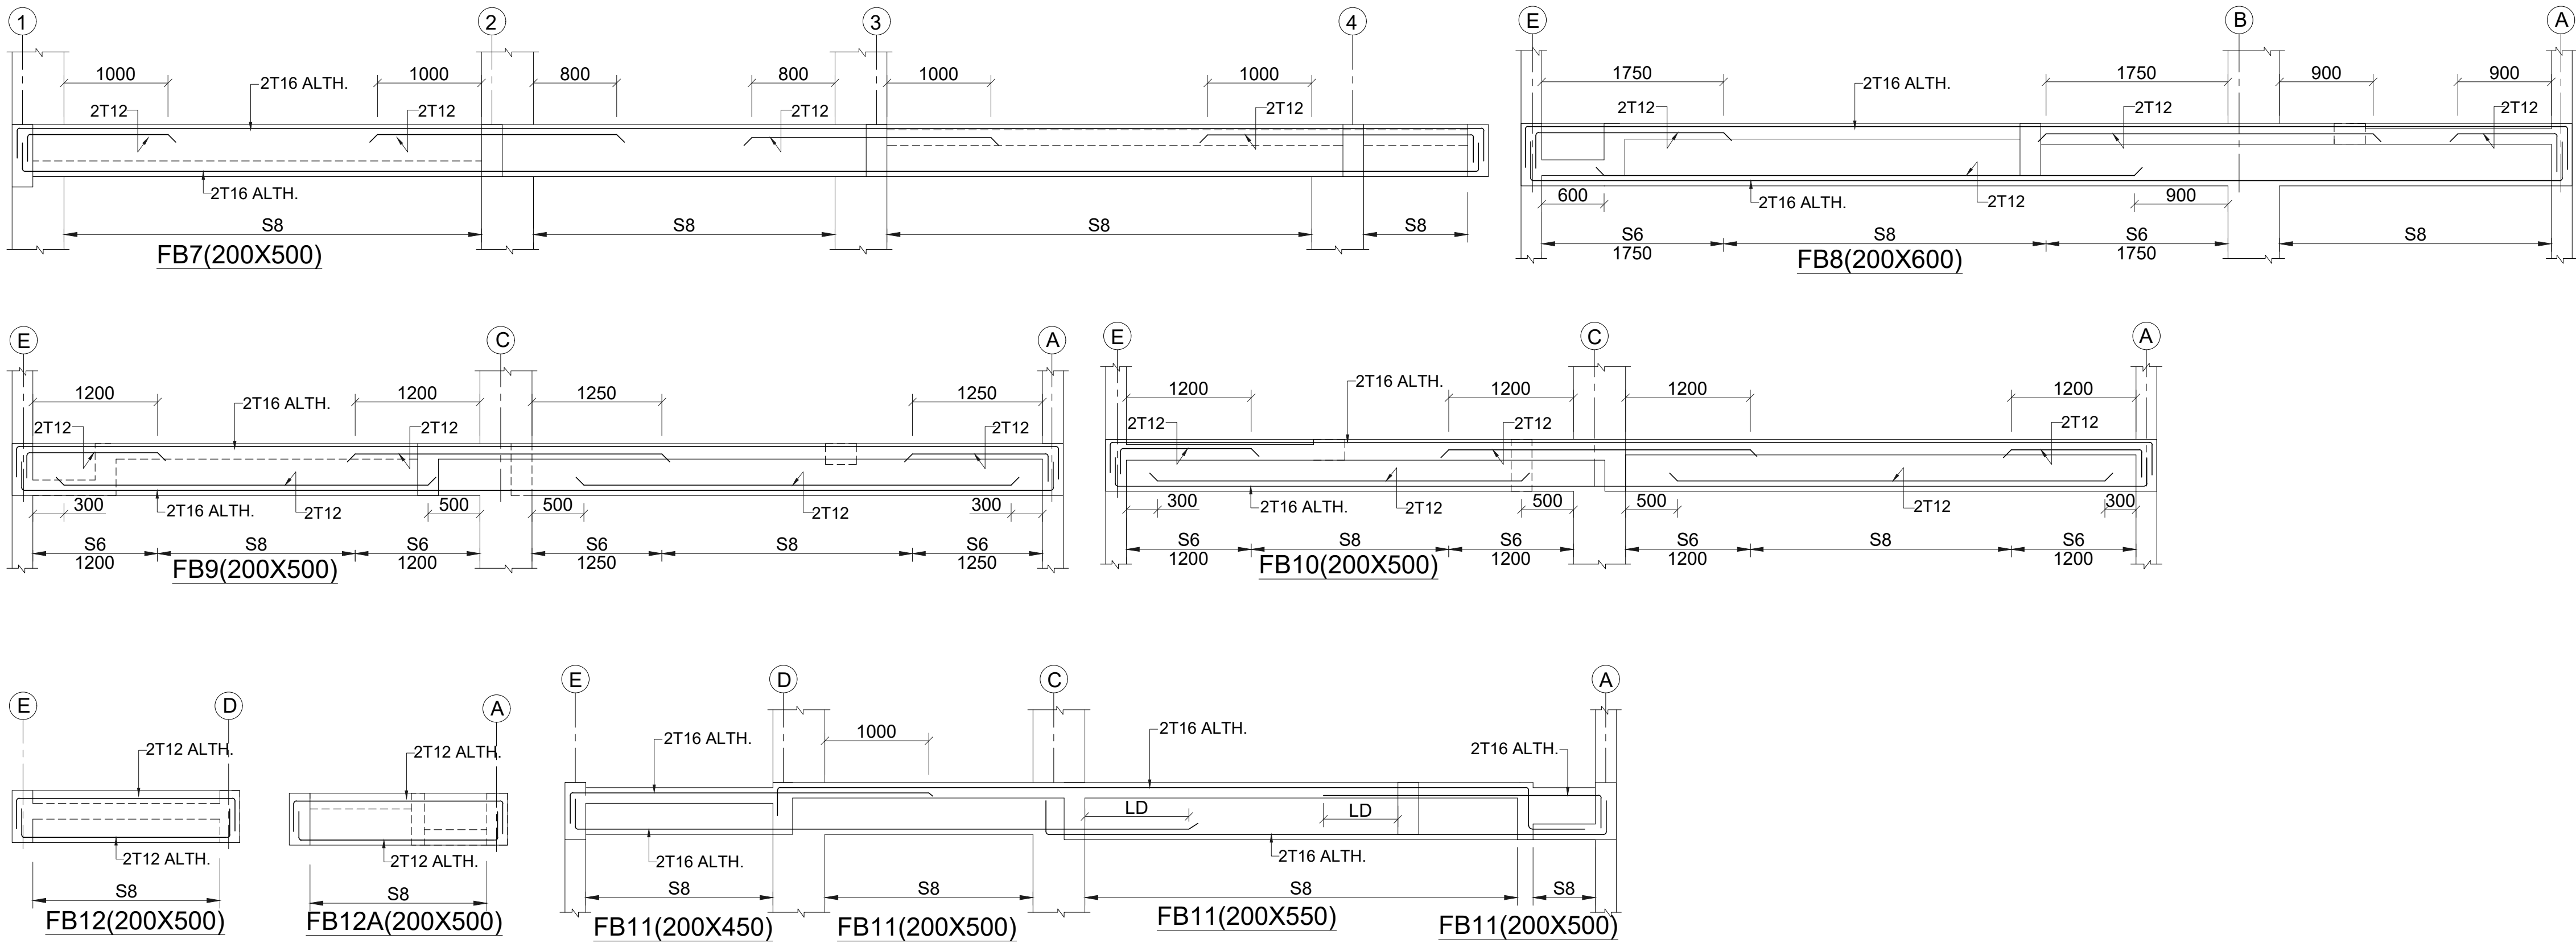

- GENERAL NOTES:
- NOTES
1. ALL DIMENSIONS ARE IN MM.
 2. DO NOT SCALE, FOLLOW WRITTEN DIMENSION ONLY.
 3. THIS DRAWING SHALL BE READ IN CONJUNCTION WITH RELEVANT ARCHITECTURAL AND STRUCTURAL DRGS.
 4. BARS SHALL BE H.Y.S.D. / TMT BARS OF GRADE fe 550 AND CONFORMING TO I.S. 1786-1985.
 5. CONC. MIX SHALL BE:
(i) FOR ISOLATED FOOTING -M-30

NO.	REVISION DESCRIPTION	DATE
01	G.F.C	24-01-2025

CLIENT

SHUBHASHISH HOMES
2ND & 3RD FLOOR, SHUBHASHISH CORPORATE TOWER,
12-13, RATHORE NAGAR, QUEENS ROAD, VAISHALI
NAGAR
JAIPUR – 302021

CONTRACTOR

STRUCTURE:

Constructure Design P. Ltd.
1005, TOWER- B,Advant
Business Park - NGN,Expressway.
Sec-142Noida
PIN.201305
constructure@gmail.com
tel.9899697377

ARCHITECTS:

Chapman Taylor India LLP
A 1/18 First Floor
Safdarjung Enclave, New Delhi -110029
Tel : + 91 - 11 - 46019668


PROJECT

SHUBHASHISH FOREST
UNDER KHASRA NO. - 418/1, 2074/422, 423,
424, 426 & 428 AT REVENUE VILLAGE:-
MAHAPURA,
TEH.- SANGANER, DIST. JAIPUR, RAJASTHAN

DRAWING TITLE

FIRST FLOOR BEAM DETAIL


DWG. NO.		
S-21.1		
SCALE	DATE	SHEET NO.
NTS	24.01.2025	0
APPROVED BY	CHECKED BY	DRAWN BY
H.GERA	H.GERA	SUSHIL

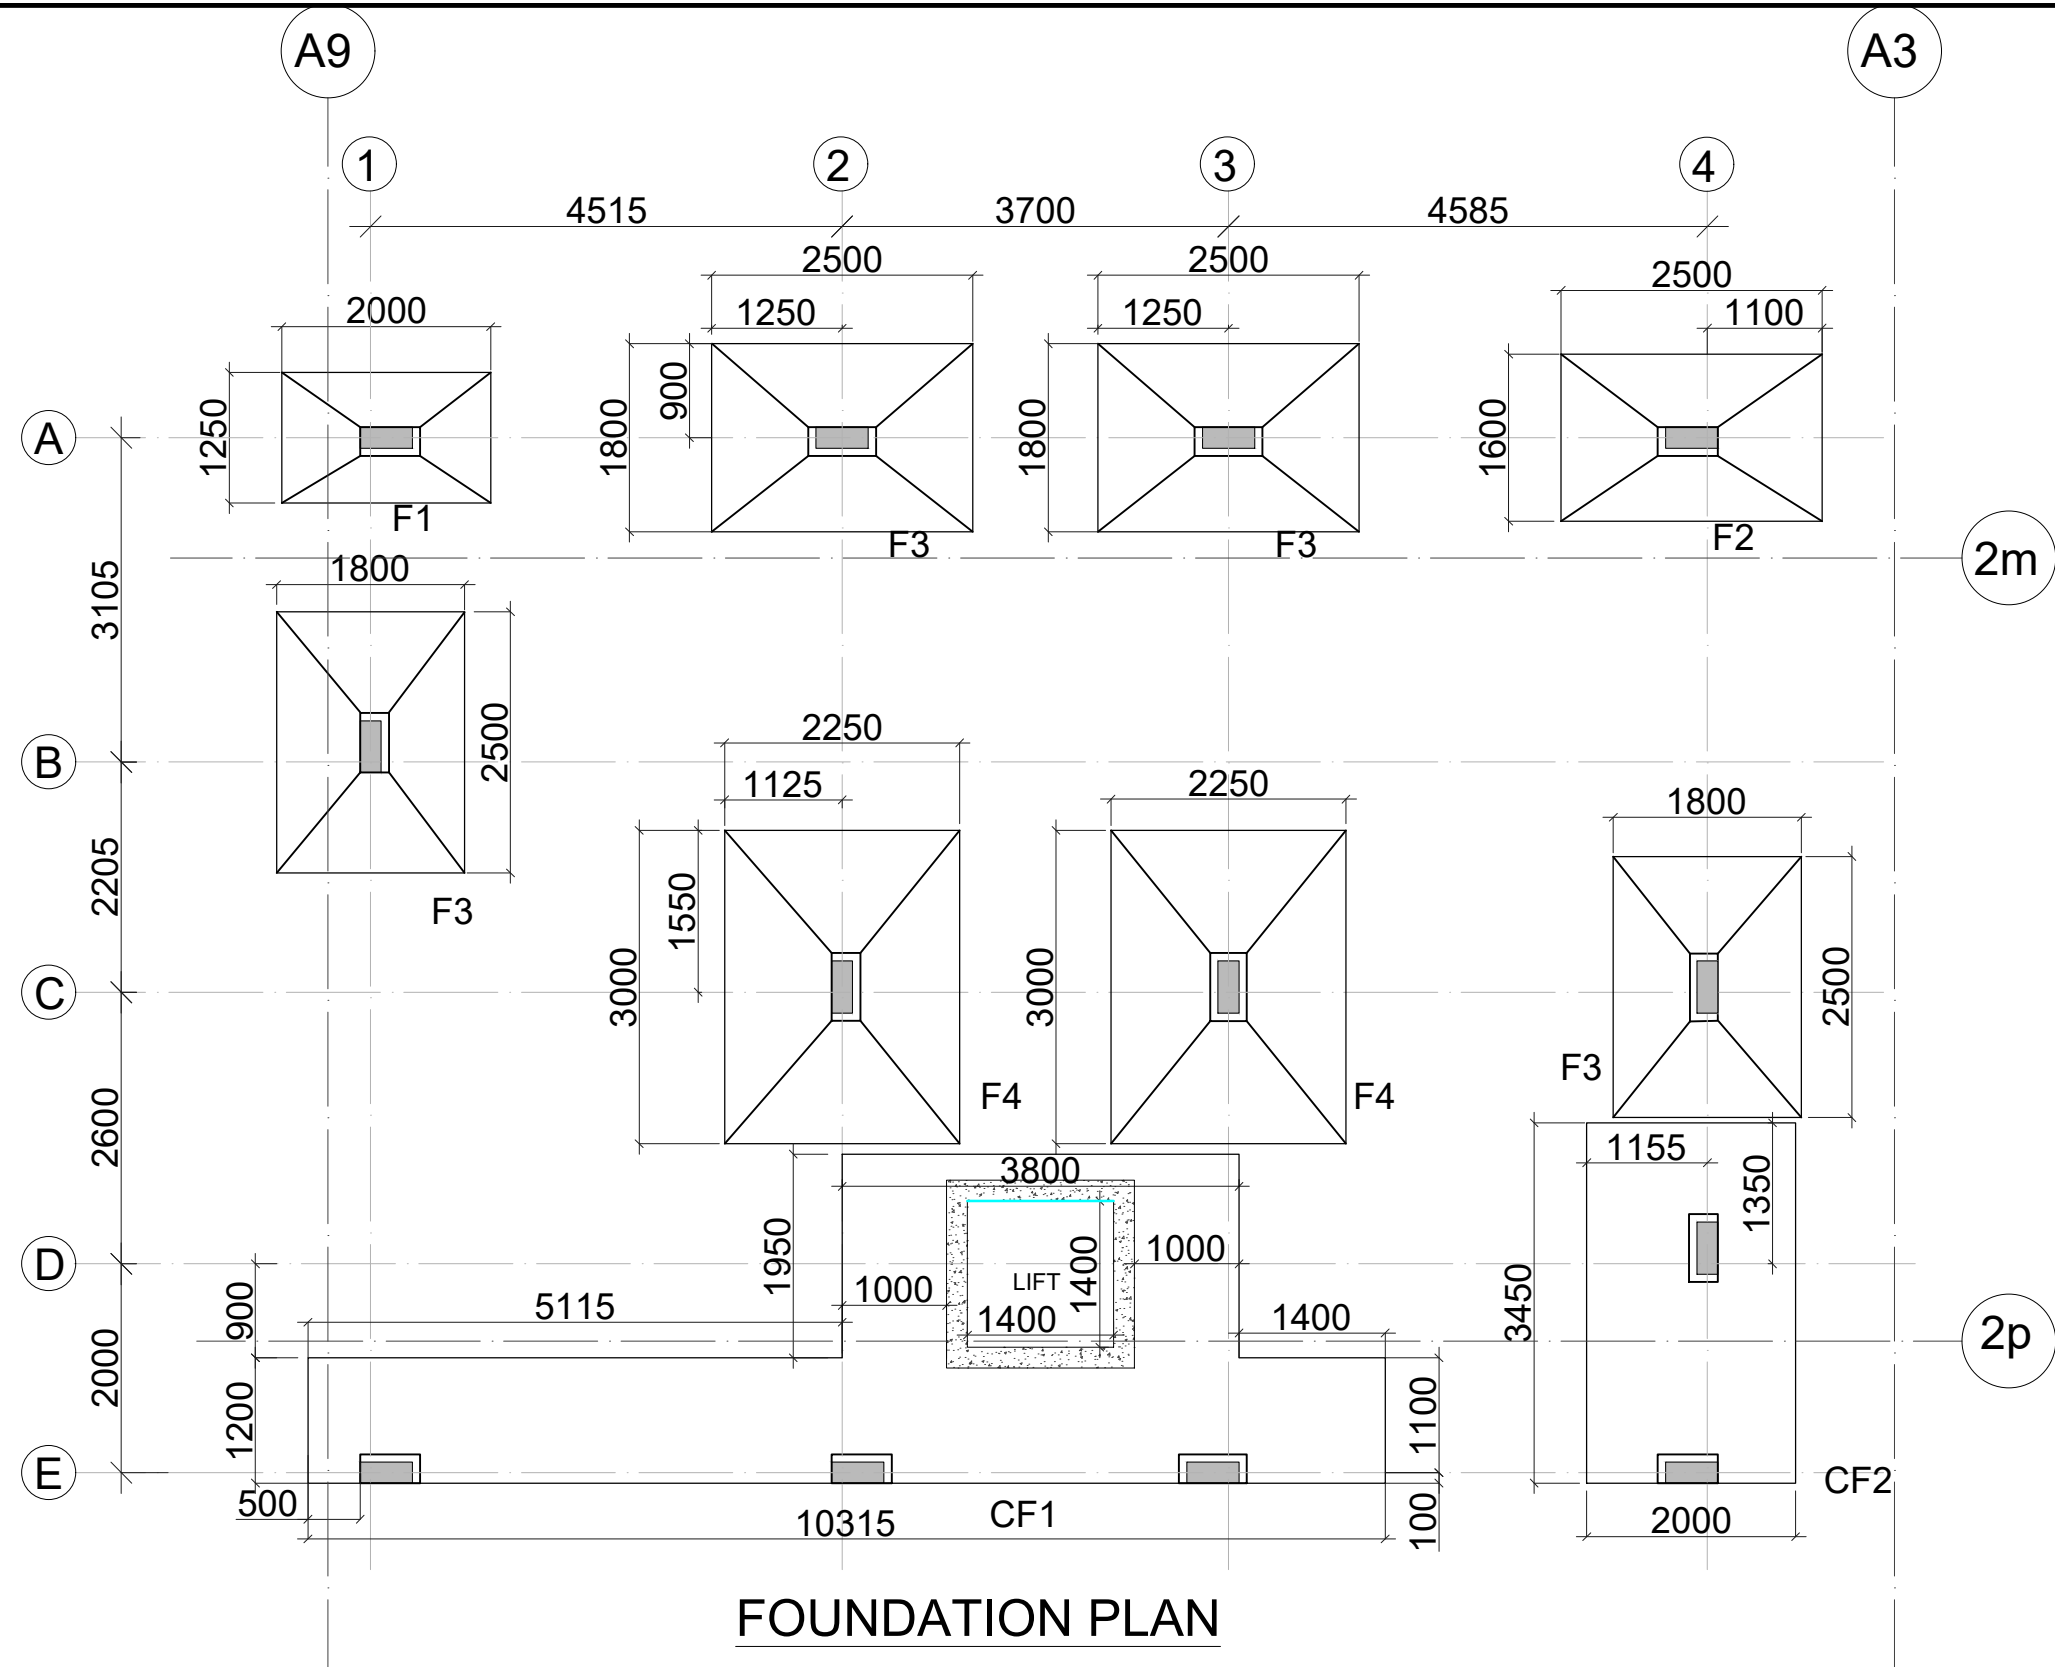


FOUNDATION PLAN

ISOLATED FOOTING SCHEDULE


S. NO	FOOTING MARKS	DIMENSION				BOTTOM REINFORCEMENT	
		SIZE OF FOOTING	D	d	R/F. ALONG LONGER	R/F. ALONG SHORTER	
1.	F1	1250X2000	400	150	T10-150c/c	T10-150c/c	
2.	F2	1600X2500	450	150	T10-140c/c	T10-140c/c	
3.	F3	1800X2500	450	200	T10-125c/c	T10-125c/c	
4.	F4	2250X3000	500	200	T10-125c/c	T10-80c/c	
6.	CF1	AS/PLAN	550	----	AS/PLAN	AS/PLAN	
7.	CF2	2000X3450	450	----	AS/PLAN	AS/PLAN	

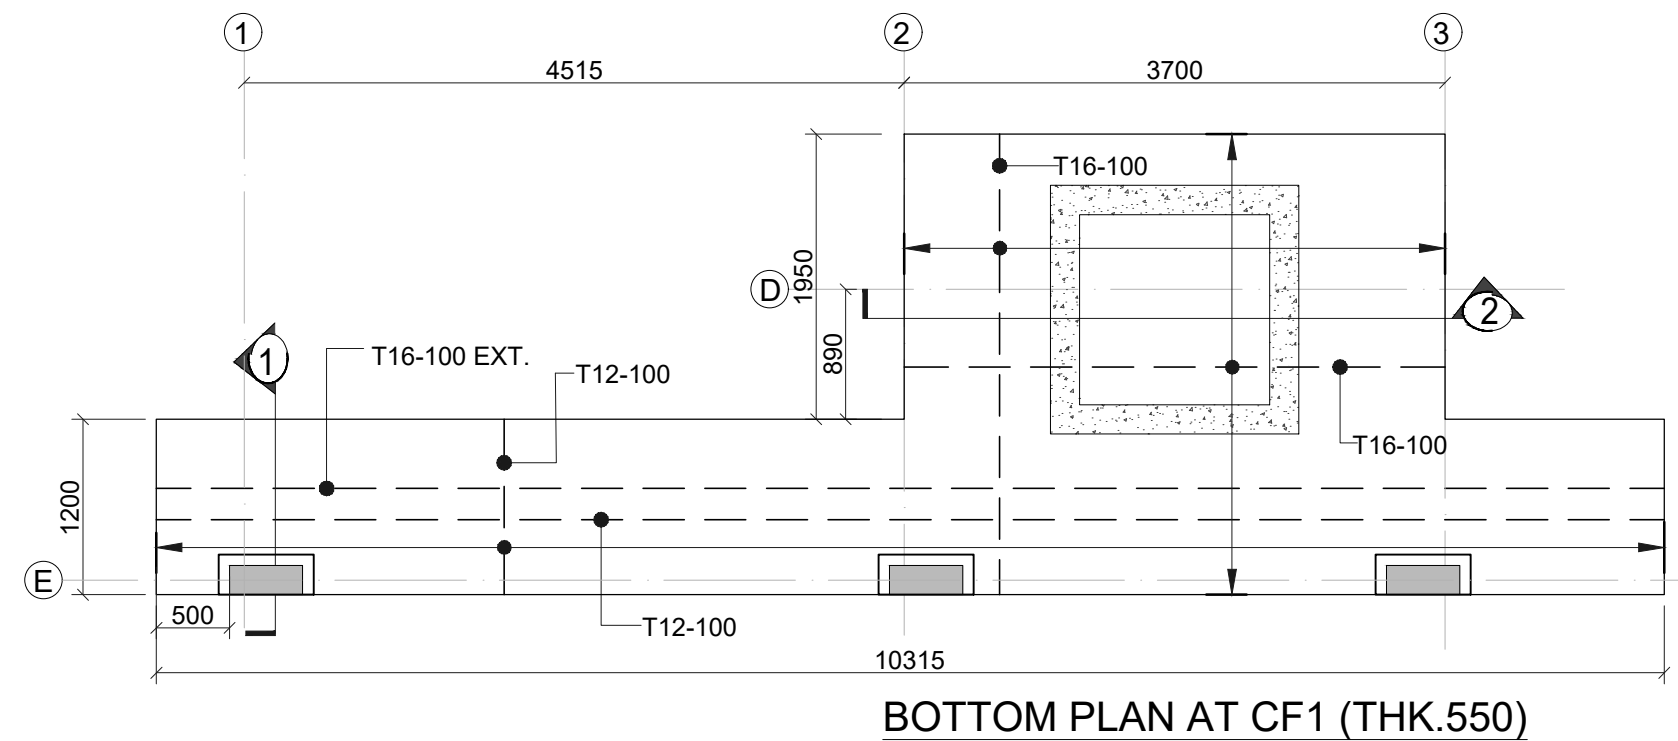


BOTTOM PLAN AT CF1 (THK.550)

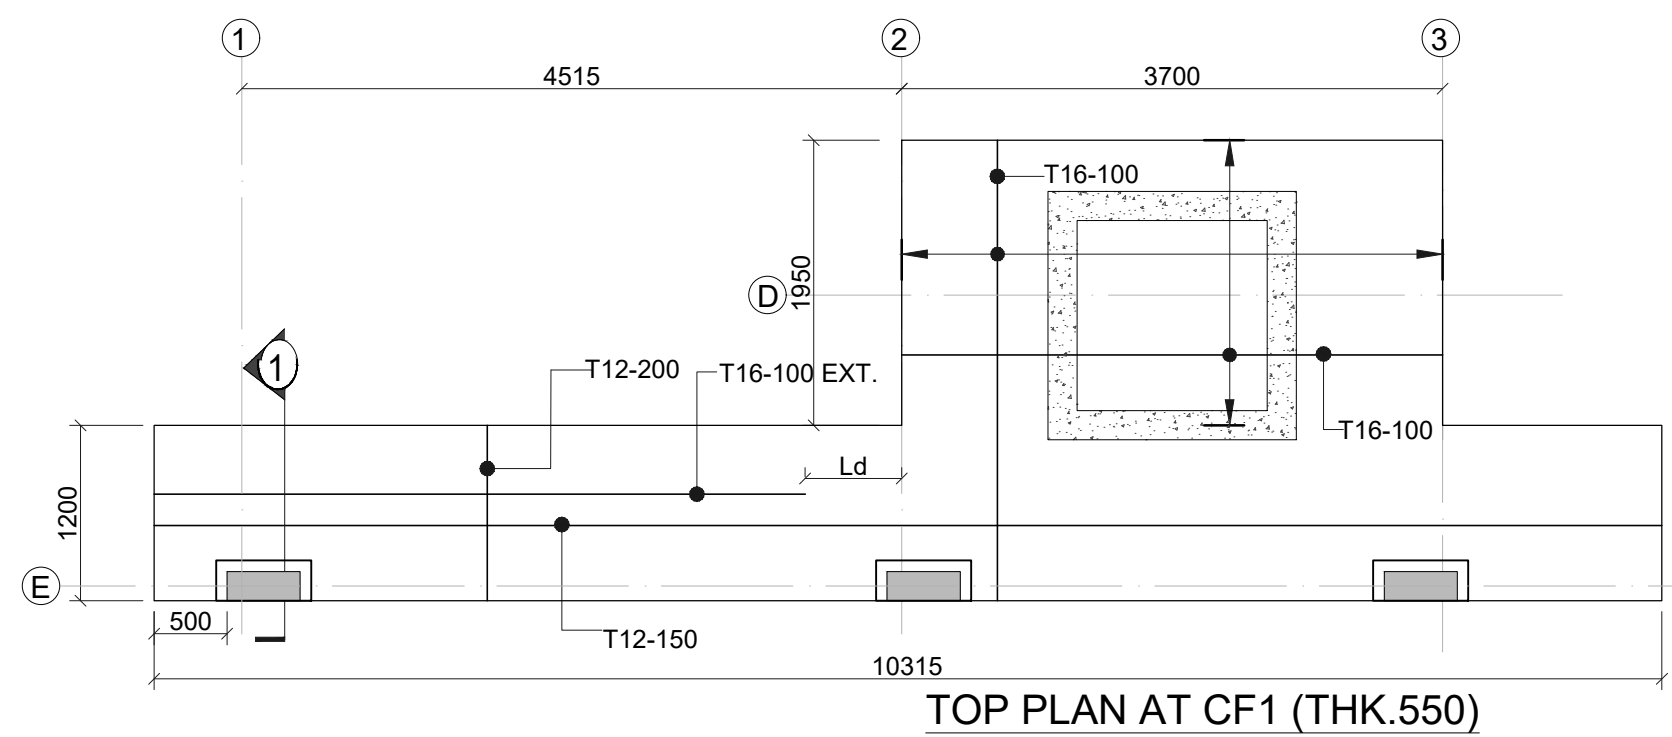


TOP PLAN AT CF1 (THK.550)

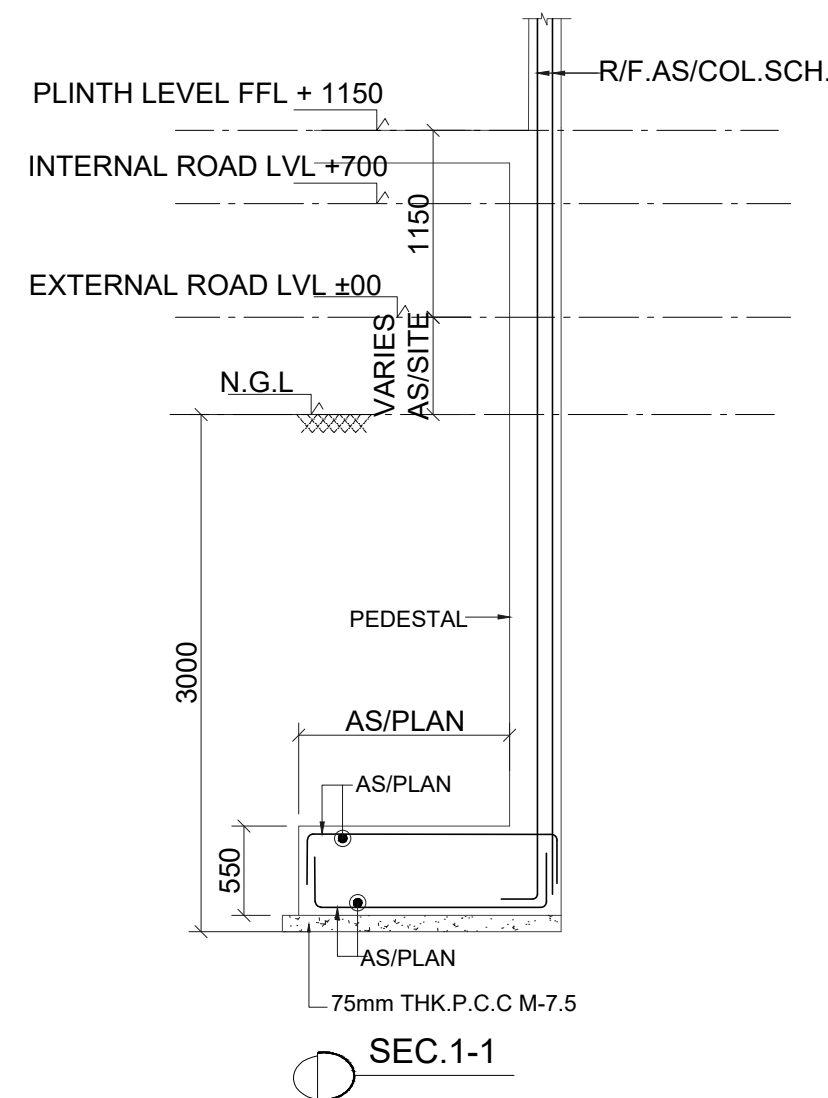


SEC.1-1

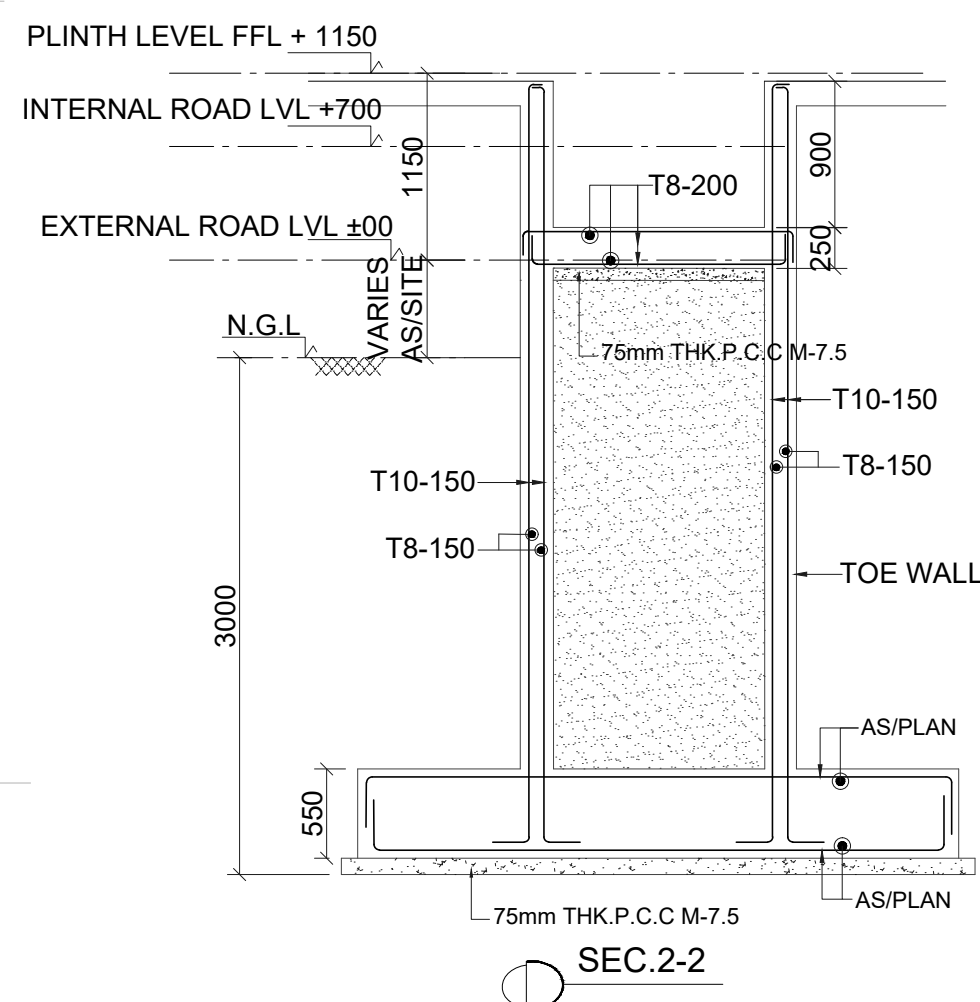


SEC.2-2

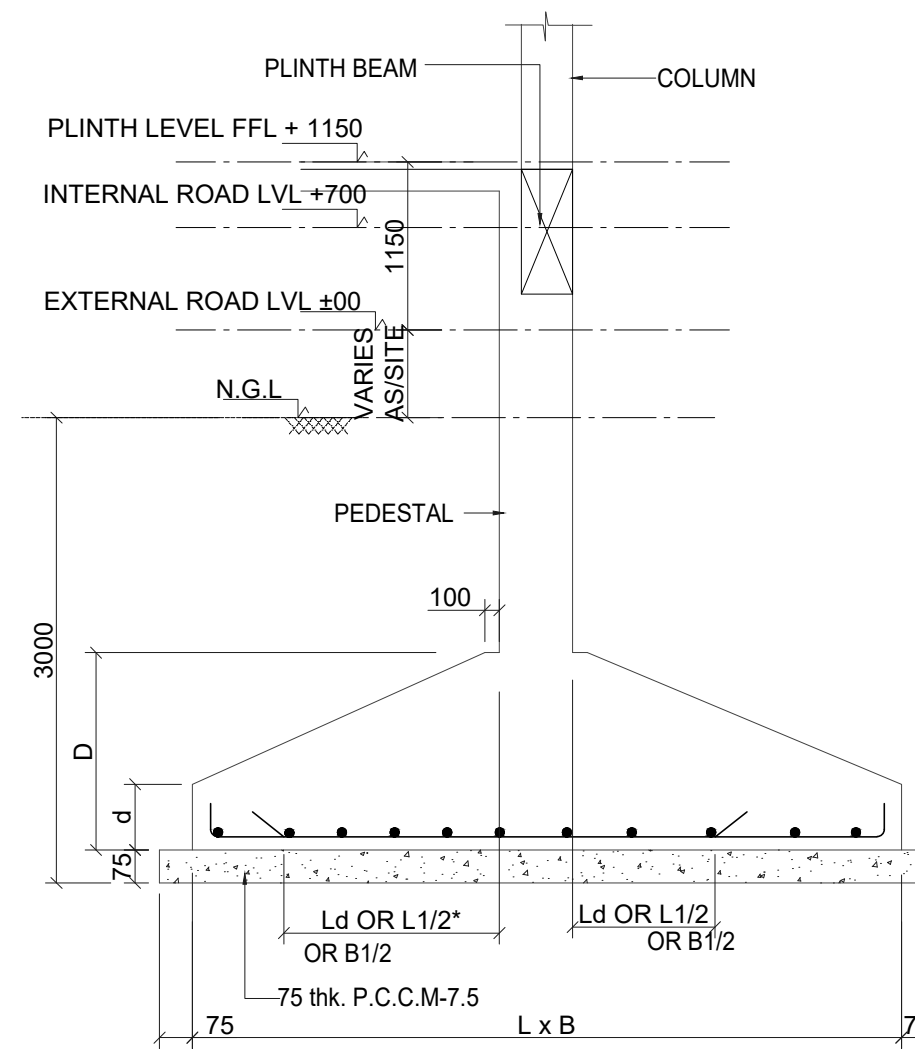


SECTION B-B

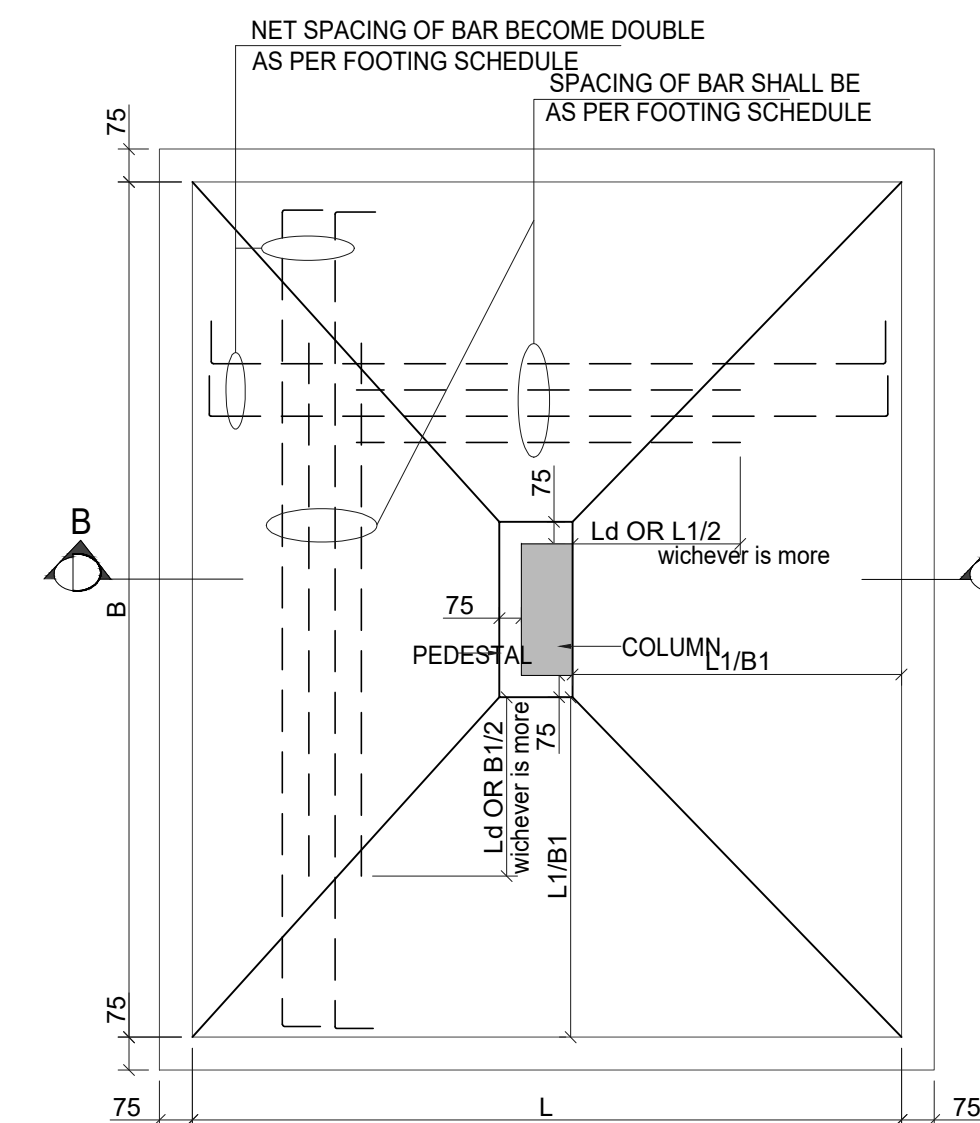


TYPICAL COLUMN FOOTING PLAN WITH ECCENTRIC PEDESTAL

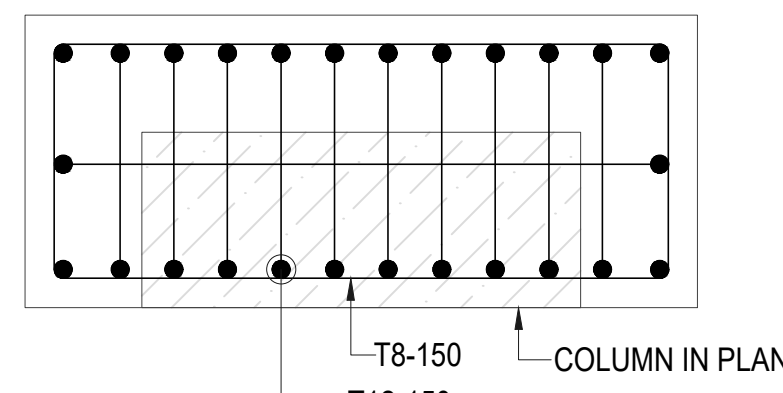


TYP. PEDESTAL DETAIL 75 MM THK. PEDESTAL COLUMN

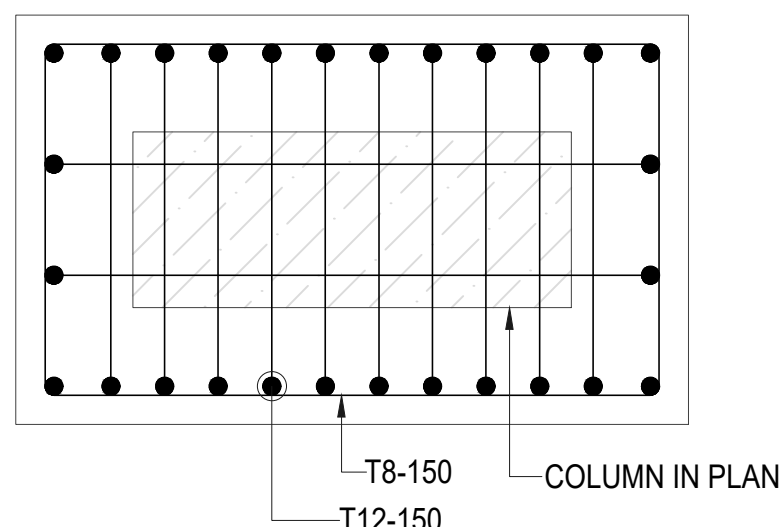


TYP. PEDESTAL DETAIL 75 MM THK. PEDESTAL ALL AROUND COLUMN

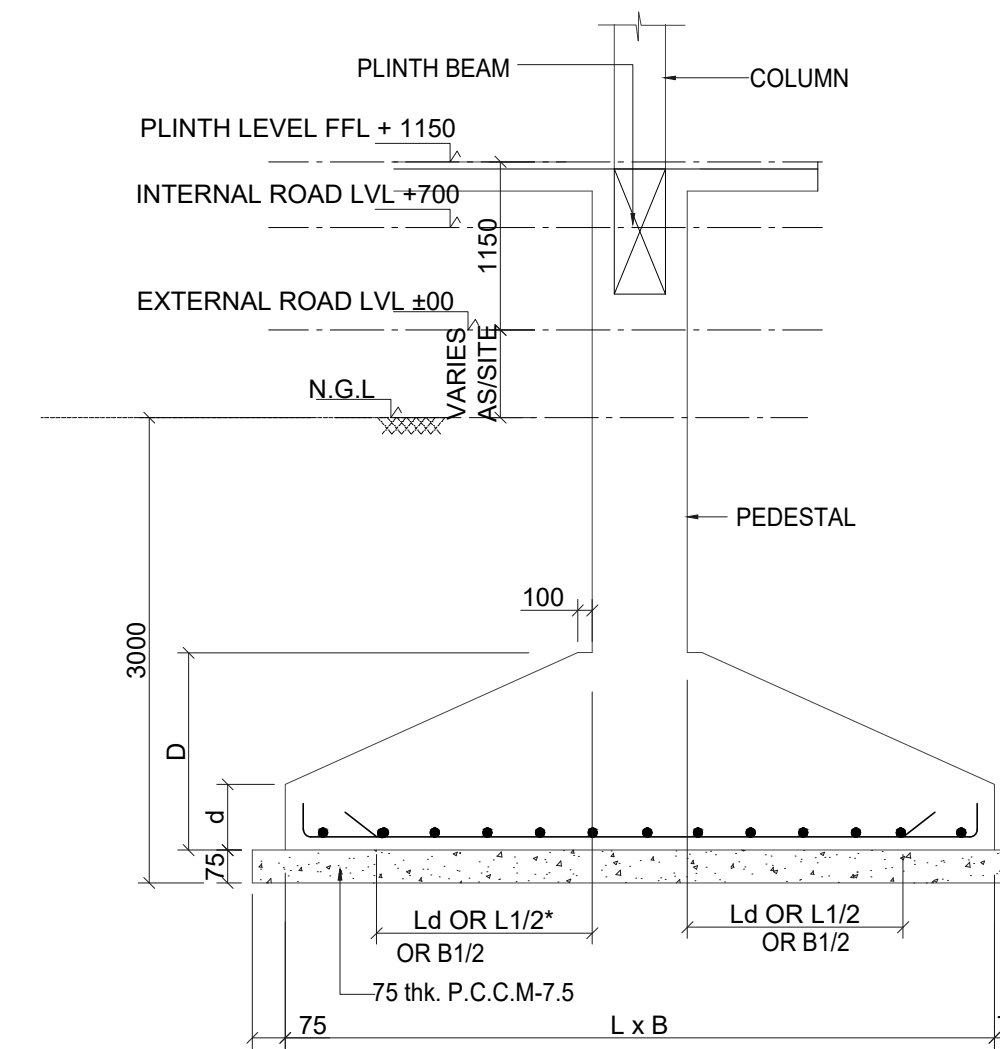

SECTION A-A

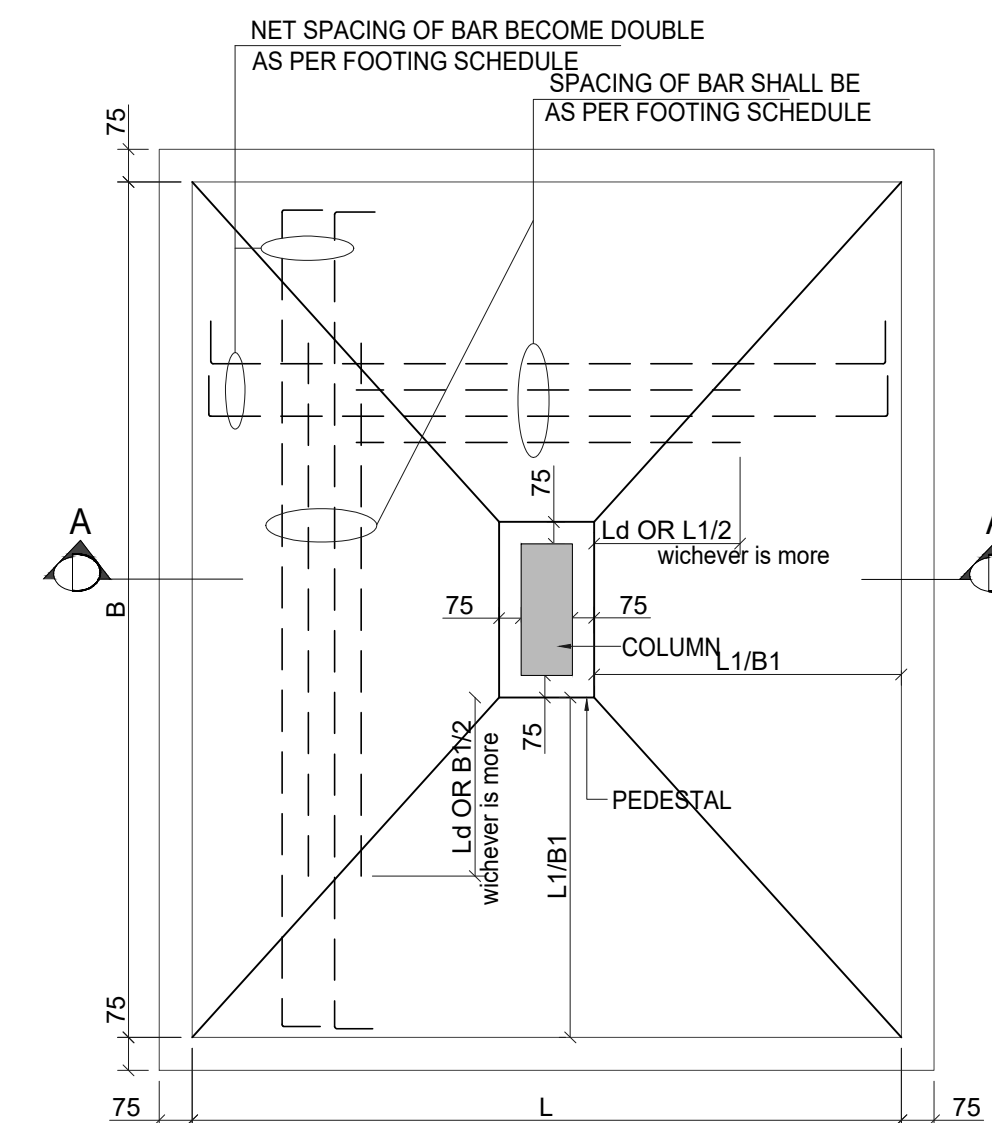


TYPICAL COLUMN FOOTING PLAN

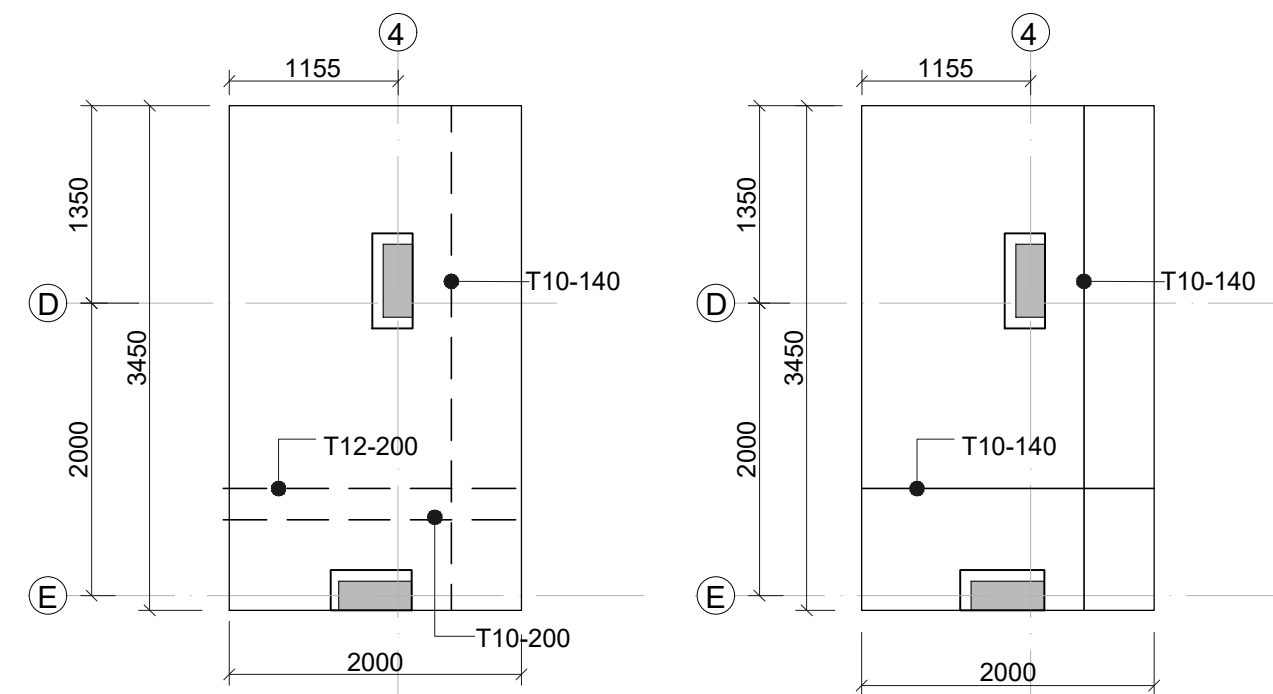

BOTTOM PLAN AT CF2 (THK.450)

TOP PLAN AT CF2 (THK.450)

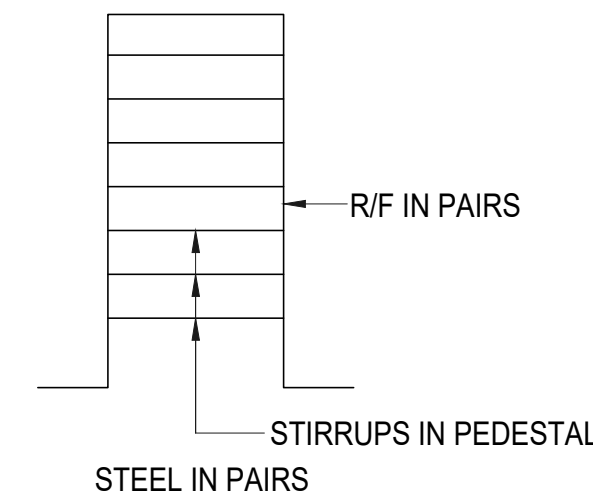

STEEL IN PAIRS

GENERAL NOTES:

NOTES

- ALL DIMENSIONS ARE IN MM.
- DO NOT SCALE, FOLLOW WRITTEN DIMENSION ONLY.
- THIS DRAWING SHALL BE READ IN CONJUNCTION WITH RELEVANT ARCHITECTURAL AND STRUCTURAL DRGS.
- BARS SHALL BE H.Y.S.D. / TMT BARS OF GRADE $f_e 550$ AND CONFORMING TO I.S. 1786-1985.
- CONC. MIX SHALL BE:
(i) FOR ISOLATED FOOTING -M-30
- ALL ISOLATED FOOTING SHALL BE PLACED W.R.T COLUMN AXIS.
- NET BEARING CAPACITY AT 3M. BELOW FROM NGL AS / SOIL INVESTIGATION REPORT:
(ii) FOR ISOLATED : 15 T/M.

R1	GFC.				09.12.2024
R0	GFC.				26.11.2024
REV.	PARTICULARS	DRN.	CHD.	APR.	DATE

CLIENT

SHUBHASHISH FOREST
2ND & 3RD FLOOR, SHUBHASHISH CORPORATE TOWER,
12-13, RATHORE NAGAR, QUEENS ROAD, VAISHALI
NAGAR
JAIPUR - 302021

CONTRACTOR

STRUCTURE:

Constructure Design P. Ltd.
1005, TOWER- B.Advant
Business Park . NGN.Expressway.
Sec-142Noida
PIN.201305
constructure@gmail.com
tel.9899697377

ARCHITECTS:

Chapman Taylor India LLP
A 1/18 First Floor
Safdarjung Enclave, New Delhi -110029
Tel : + 91 - 11 - 46019668

PROJECT

UNDER KHASRA NO. - 418/1, 2074/422, 423,
424, 426 & 428 AT REVENUE VILLAGE:-
MAHAPURA,
TEH. - SANGANER, DIST. JAIPUR, RAJASTHAN

















DRAWING TITLE

FOUNDATION PLAN & DETAIL

DWG. NO.

S-03

SCALE	DATE	REVISION
NTS	26.11.2024	R1
APPROVED BY	CHECKED BY	DRAWN BY
H.GERA	H.GERA	SUSHIL

                LEGEND		
1.  INDICATES THICKNESS OF SOLID SLAB/RAFT IN MM.	11.  DETAIL 'A'	WELDING LEGEND:
2.  INDICATES FLOOR LEVEL.	12.  SLAB IDENTIFICATION NUMBER	
3.  INDICATES THE LEVEL OF STRUCTURAL ELEMENT IN SECTION OR ELEVATION IN MM.	13.  SLAB	 TYPICAL FILLET SHOP WELD
4.  INDICATES THAT A SECTION HAS BEEN DRAWN ALONG THE HORIZONTAL LINE LOOKING TOWARDS THE ARROW HEAD.	14.  T12-125 ↑ SPACING ↓ TOR R/F OR TMT NO. OF BARS	 TYPICAL FILLET SITE WELD
5.  INDICATES AN OPENING IN THE STRUCTURAL ELEMENT	15.  4L 4 LEGGED STIRRUPS	 TYPICAL FILLET SITE WELD AROUND
6.  IN PLAN AT A PARTICULAR LEVEL REPRESENTS THE TERMINATION OF VERTICAL R.C.C MEMBER BELOW THAT LEVEL.	16.  C1 INDICATES COLUMN TYPE COLUMN (COL.)	 TYPICAL CJP WELD
7.  IN PLAN AT A PARTICULAR LEVEL REPRESENTS THE CONTINUATION OF A VERTICAL R.C.C MEMBER, BELOW AND ABOVE THAT LEVEL.	17.  SLEEVE IN BEAM / COLUMN / SHEARWALL	 TYPICAL "V" GROOVE BUTT WELD
8.  PLAN AT A PARTICULAR LEVEL REPRESENTS THE IN STARTING LEVEL OF A VERTICAL R.C.C MEMBER. (STUB COLUMN) OR FLOTING COL.	18.  2T16 ↑ TOR R/F BAR ↓ 2T16	 TYPICAL TACK WELD
9.  BRICK/BLOCK WORK	19.  DECK SLAB SPANNING DIRECTION	
10.  STONE WORK	20.  BREAK LINE	
	21.  CENTRE LINE	
	22.  REVISION MARK	

CONCRETE WORK
1. ALL CEMENT USED FOR STRUCTURAL WORK SHALL BE 43/53 GRADE ORDINARY PORTLAND CEMENT OR AS/ DESIGN MIX. 2. FINE AGGREGATE SHALL CONFORM TO IS: 383 OR 515. 3. COARSE AGGREGATE SHALL CONFORM TO IS: 383 OR 515. 4. WATER USED FOR PRODUCTION OF CONCRETE SHALL CONFORM TO IS: 456. 5. ADMIXTURES AND OTHER CONSTRUCTION CHEMICALS SHALL BE APPROVED BY THE CONSULTANTS BEFORE THEIR USE IN THE CONC. 6. ALL STRUCTURAL CONCRETE SHALL BE DESIGN MIX CONCRETE (CONTROLLED CONCRETE) OF MINIMUM GRADE M20 OR U.N.O. 7. ALL CONCRETE WORK SHALL BE MACHINE MIXED AND MACHINE VIBRATED. SIX CUBES SHALL BE TAKEN FROM EACH SPECIFIED POUR, THREE FOR TESTING AFTER 7 DAYS AND THREE AFTER 28 DAYS. COMPLYING QA/QC CONCRETE, PRODUCTION, TRANSPORTATION, PLACING, COMPACTION AND CURING AS MENTIONED IN IS: 456-2000 8. APPROVAL OF DESIGN MIX SHALL BE OBTAINED FROM STRUCTURAL CONSULTANT. 9. IN CASE OF READYMIX CONCRETE USAGE, RECOMMENDATIONS OF CONCRETE MANUFACTURERS SHALL BE STRICTLY FOLLOWED. 10. ALL CONCRETE ELEMENTS SUCH AS BASEMENT RAFT, RETAINING WALLS, SLABS BEAMS AND WALLS OF WATER TANKS SHALL BE ABSOLUTELY WATER TIGHT AND CONTRACTOR SHALL ENSURE FOR THE SAME. 11. ALL CEMENT LOTS SHALL BE TESTED IN ACCORDANCE WITH IS: 4031 FOR CEMENT AND IN ACCORDANCE WITH IS: 516 FOR CONCRETE, FOR INITIAL AND FINAL SETTING TIME, FOR PREPARING MORTAR CUBES AND CONCRETE CUBES ONLY UPON CONFIRMATION THAT CEMENT IS OF SATISFACTORY QUALITY, THEN THE SAME SHALL BE USED FOR STRUCTURAL CONC. WORK. 12. AGGREGATES SHALL BE SPECIAL QUALITY BLACK HARD, STRONG, DURABLE, CLEAN AND FREE FROM ADHERENT COATINGS FLAKY AND ELONGATED PIECES SHALL BE AVOIDED. 13. MAXIMUM NOMINAL SIZE OF AGGREGATES SHALL BE 20MM 14. THE RESPONSIBILITY OF SUPPLYING DURABLE AND ADEQUATELY STRONG CONCRETE LIES PRIMARILY WITH THE CONTRACTOR IRRESPECTIVE OF THE METHOD (PRODUCED AT SITE OR OBTAINED THE SAME FROM RMC PLANT). 15. CONTRACTOR SHALL ENSURE THAT ALL FIXTURES SUCH AS INSERTS, PIPE SLEEVES, ETC ARE IN PLACE IN ACCORDANCE WITH DRAWINGS BEFORE CONCRETING. 16. CONSTRUCTION AND TESTING OF LIQUID RETAINING STRUCTURES SHALL CONFORM TO THE PROVISIONS OF IS: 3370 (PART 1 AND PART2.) 17. JOINTS IN WATER RETAINING STRUCTURES SHALL BE PROVIDED AS PER DRAWINGS; PVC WATER STOPS OF SPECIFIED WIDTH AND THICKNESS SHALL BE THERMOSTATICALLY SEALED AND NOT LAPPED. 18. GROUND WATER TABLE OF 1 M DEPTH (FROM BOTTOM OF FOUNDATION LEVEL) SHALL BE CONSIDERED.

STRUCTURAL STEEL
MATERIAL 1. STEEL MATERIALS SHALL CONFORM TO THE FOLLOWING MINIMUM REQUIREMENTS UNLESS OTHERWISE NOTED ON THE CONTRACT DOCUMENTS; ROLLED SHAPES AND CHANNELS: IS:2062 Grade E450 MIN YIELD STRENGTH (250MPA) MISCELLANEOUS ANGLES: IS:2062 Grade E250B HOLLOW STRUCTURAL SECTIONS: IS:4923 Grade YST310 FOR RECTANGULAR RHS,SHS FABRICATED AS PER IS:3589 FROM PLATES E310 Grade AS PER IS:2062 E 450 GRADE AS PER IS 2062 SEAMLESS PIPE PLATES FOR BUILT UP SECTIONS 2. CONNECTION MATERIAL SHALL CONFORM TO FOLLOWING MINIMUM REQUIREMENTS OR AS NEEDED FOR ANGLES/UB/UC: IS:2062 GARDE E 250 PLATES: IS 2602 GARDE E 450/E350 BOLTS: IS:1367 GRADE 8.8S (ALL BOLTS THAT ARE EXPOSED TO WEATHERING SHALL BE FINISHE BLACK BOLT IS:6623 NUTS: IS:6649 WASHERS: IS:2062IS:432 ANCHOR RODS/BOLTS ASTM 108, GRADE 1010 THROUGH 1020 HEADED STUD TYPE, COLD-FINISHED HEADED STUDS CARBON STEEL TYPE B. 19MM/22MM/25MM DIAMETER UNO. WELD ELECTRODES: IS:814 3. ALL BOLTS & NUTS SHALL BE FINISHE BLACK BOLT 4. BOLTS AND NUTS SHALL HAVE ISO METRIC COARSE THREAD. 5. BOLTS, NUTS AND WASHERS IN BEARING TYPE CONNECTIONS SHALL COMPLY WITH THE REQUIREMENTS OF IS:1367 AND IS:4000 OR EQUIVALENT APPROVED BY THE ENGINEER 6. ALL SHOP WELDS SHALL BE CONFORM TO IS:816. (UNO.) 7. PIPE TO PIPE JOINT SHALL BE FULL PENETRATION GROOVE WELD. 8. GENERAL CONSTRUCTION OF STEEL SHALL CONFORM TO IS:800. (2007)

DIMENSION AND ABBREVIATIONS:
1. ALL DIMENSIONS ARE EXPRESSED IN MILLIMETERS (U.N.O.) 2. DIMENSIONS SHALL NOT BE OBTAINED BY MEASURING THEM AT THE SCALE. 3. NUMBER OF BARS SHALL NOT BE COUNTED ONLY WRITTEN DIRECTION ARE TO BE FOLLOWED. 4. ONLY WRITTEN DIMENSION SHALL BE FOLLOWED IN CASE OF MISSING INFORMATION DIMENSIONS SHALL BE SOUGHT FROM THE AUTHORISED REPRESENTATIVE OF CDPL CONSULTANTS. 5. FOR LAYOUT DIMENSIONS AND FLOOR LEVELS, THOSE SHOWN ON THE ARCHITECTURAL DRAWINGS SHALL BE CONSIDERED AS THE CORRECT ONES. HOWEVER CLARIFICATION MUST BE OBTAINED IN CASE OF ANY DISCREPANCY BETWEEN INFORMATION SHOWN ON STRUCTURAL DRAWINGS AND RELEVANT ARCHITECTURAL DRAWINGS. 6. FOR THE SIZES OF STRUCTURAL MEMBERES, THOSE SHOWN ON THE STRUCTURAL DRAWINGS PREPARED BY CDPL CONSULTANTS SHALL BE READ. IN CASE OF ANY DISCREPANCY BETWEEN INFORMATION SHOWN ON VARIOUS STRUCTURAL DRAWINGS, SAME SHALL BE SOUGHT FROM THE AUTHORISED REPRESENTATIVE OF CDPL CONSULTANTS.

GENERALLY, FOLLOWING ABBREVIATIONS SHALL BE USED IN THE DRAWINGS:
TYP TYPICAL
MAX MAXIMUM, AT THE MOST
MIN MINIMUM, AT THE LEAST
C/C CENTRE TO CENTRE SPACING
B/F BOTH FACES
B/W BOTH WAYS
T & B TOP AND BOTTOM
LVL LEVEL
@ ABOUT, AT, AT THE RATE OF, AT THE SPACING OF
R/F REINFORCEMENT
STPS STIRRUPS
THK THICK, THICKNESS
TOC TOP OF CONCRETE
TOS TOP OF STEEL
BOS BOTTOM OF STEEL
BOB BOTTOM OF BASE PLATE
FFL FINISHED FLOOR LEVEL
UNO UNLESS NOTED OTHERWISE
WP WATERPROOFING
PCC PLAIN CEMENT CONCRETE
M CONCRETE GRADE
L.V. LENGTH VARIES
SSL STRUCTURAL SLAB LEVEL
— — — — — INDICATES TOP BARS
- - - - - INDICATES BOTTOM BARS

MASONRY WORK
1. MASONRY SHALL BE CONSTRUCTED IN ENGLISH BOND COFORMING TO IS : 2212 CODE OF PRACTICE FOR BRICK WORK AND IS : 1905 CODE OF PRACTICE FOR STRUCTURAL SAFETY OF BUILDING. EARTHQUAKE RESISTANT DESIGN AND CONSTRUCTION OF BUILDING SHALL CONFIRM TO IS : 4326. 2. CONVENTIONAL BRICK/BLOCK UNITS SHALL BE STRONG ENOUGH WITH SHARP EDGES, DURABLE AND OF UNIFORM SIZE, CONFORMING TO IS : 1077. 3. MINIMUM THREE BRICKS SHALL BE SELECTED AT RANDOM FROM EACH LOT AND SHALL BE TESTED FOR CRUSHING STRENGTH AND WATER ABSORPTION AND TEST RESULTS SHALL BE IN CONFORMITY WITH RELEVANT STANDARDS FOR TESTING. 4. MASONARY SHALL BE CONSTRUCTED IN CEMENT MORTAR 1 : 6 (TYPE M2 AS/BRICK MASONARY CODE) UNLESS SPECIFIED OTHERWISE. 5. MORTAR FOR MASONARY SHALL CONFORM TO IS : 2250. 6. ALL MASONARY JOINTS SHALL BE RAKED TO A DEPTH OF 6MM TO ENSURE EFFECTIVE BOND WITH PLASTER. 7. ALL PARTITION (HALF BRICK THICK) WALLS LENGTH SHALL BE PROVIDED WITH REINFORCEMENT AT EVERY THIRD COURSE WITH 2. NOS OF MIN. 6MM DIA BARS, HALF THE MORTAR SHALL BE LAID FIRST AND OTHER HALF LAID AFTER THE REINFORCEMENT IS PLACED INTO THE POSITION WITH MORTAR JOINT, THICKNESS NOT LESS THAN 12MM OR TWICE THE SANDWCHED BARS DIA (WHICHEVER GREATER) AND BEND 300MM IN CROSS WALLS OR COLUMN. 8. IN CASE OF NON LOAD BEARING WALL, COMING UNDER THE SLAB OR BEAMS, LAST COURSE SHALL BE BUILT AFTER THE FORMWORK OF THE SLAB OR BEAM IS REMOVED.


REINFORCEMENT STEEL
1. ALL REINFORCEMENT USED IN THIS WORK SHALL CONFORM TO IS : 1786 WITH fe 500 AND SHALL BE IN THE FORM OF DEFORMED BARS. 2. Fe 500 SHALL HAVE ELONGATION MORE THAN 14.5% AND COMPLY WITH OTHER REQUIREMENTS OF INDIAN STANDARDS 3. REINFORCING BARS SHALL CONFORM ACCURATELY TO THE DIMENSIONS SHOWN ON RELEVANT DRAWINGS AND BAR BENDING SHALL CONFORM TO IS : 2502. 4. CONTRACTOR SHALL SUBMIT BAR BENDING SCHEDULES FOR THE RECORD OF CONSULTANTS AND FOR OBTAINING THEIR APPROVAL. HOWEVER APPROVAL FROM THE CONSULTANT SHALL NOT ABSOLVE THE CONTRACTOR OF HIS RESPONSIBILITY AND LIABILITY ARISING OUT OF NON ACCURACY IN THE BAR BENDING SCHEDULE AS REGARDS THE DIAMETER, DIMENSION, SHAPES, NUMBER OF BARS, ETC. 5. ALL REINFORCEMENT SHALL BE THOROUGHLY CLEANED OF ALL GREASE, MILL SCALE, LOOSE RUST OR ANYTHING LIKELY TO DESTROY ADHESION OF THE STEEL WITH CONCRETE. 6. GOOD QUALITY DUCTILE BINDING WIRE OF 18 GAUGE DIA SHALL BE USED AT ALL BAR INTERSECTIONS. 7. NO CONCRETING SHALL COMMENCE, UNTIL THE BARS HAVE BEEN PROPERLY PLACED, TIED AND HAVE BEEN INSPECTED AND APPROVED BY ENGINEER - IN - CHARGE. 8. LAYERS OF BARS SHALL BE SEPARATED BY SPACER BARS SUCH THAT SPACER BARS SHALL BE PLACED NOT MORE THAN 1 M APART AND DIAMETER OF SPACER BAR SHALL BE MINIMUM 25 MM. OR DIA OF MAIN BAR WHICHEVER IS MORE. 9. CHAIRS USED TO SEPARATE THE TWO LAYERS (TOP & BOTTOM) OF REINFORCEMENT OF RAFT SLABS, WALLS, ETC SHALL BE PLACED NOT MORE THAN THE MAXIMUM HORIZONTAL DISTANCE BETWEEN THE LEGS OF THE CHAIRS. THE DIAMETER OF THE BARS USED IN PREPARING CHAIRS SHALL BE MINIMUM 12MM OR ONE DIA HIGHER THAN THE TOP R/F BAR WHICHEVER IS MORE. 10. ALL DOWELS PROVIDED FOR LAPPING SHALL BE WASHED WITH CEMENT IF LEFT EXPOSED FOR A PERIOD EXCEEDING 10 DAYS. 11. REINFORCEMENT BARS SHALL BE TESTED WHENEVER A NEW LOT OF STEEL ARRIVES AT SITE. SUCH TESTS SHALL BE CONDUCTED FOR EACH DIAMETER OF REINFORCING BARS IN ACCORDANCE WITH INDIAN STANDARDS IN DESIGNATED LABORATORIES.

EARTHWORK & EXCAVATION
1. FOUNDING LEVEL FOR ALL TRENCHES AND PITS SHALL BE MAINTAINED AT ONE UNIFORM LEVEL IN A PARTICULAR BUILDING AS MINIMUM SPECIFIED DEPTH IN THE DRAWING. 2. ANTITERMITE TREATMENT TO FOUNDATIONS AND PLINTH FILLING SHALL CONFORM TO IS : 6313. 3. MATERIAL FOR PLINTH AND GRADE FILLING SHALL BE NON SWELLING / NON EXPANSIVE TYPE OF EARTH/MURRUM OR STABILIZED MATERIAL OR COARSE GRAIN SAND AS APPROVED BY ENGINEER IN CHARGE PRIOR TO PLINTH / GRADE FILLING. TOP SOIL UP TO NECESSARY DEPTH SHALL BE CLEARED OFF OF ALL VEGETATION. PLINTH / GRADE FILLING SHALL BE DONE IN LAYERS OF 300MM THICKNESS AND WELL COMPACTED UP TO 95% PROCTOR DENSITY. 4. WHEREVER THE FINISHED GRADE LEVELS ARE BELOW NATURAL GROUND LEVELS, FOUNDING DEPTHS SHALL BE FROM FINISHED GRADE LEVELS OR AS/DESIGN DRAWINGS. 5. WHEREVER FINISH GROUND LEVEL ARE ABOVE NGL, FOUNDING DEPTH SHALL BE FROM NGL OR AS/ DESIGN DRAWINGS. 6. EXCAVATION SHALL BE MAINTAINED DRY AND PROTECTED AGAINST ANY ACCIDENTAL FLOODING UNTILL FOUNDATION LAYING IS COMPLETED. 7. IT IS MANDATORY TO REMOVE ALL LOOSE SOIL TILL THE FIRM SOIL IS REACHED. IF LOOSE POCKETS ARE ENCOUNTERED IN EXCAVATION PIT, SAME SHALL BE FILLED WITH 1:4:8 PCC USING 40MM. DOWN COARSE AGGREGATE. IF THE POCKETS ARE BIG, HIGHER SIZE COURSE AGGREGTE MAY BE USED OR PLUMB CONCRETE SHALL BE ADOPTED AS PER SPECIFICATIONS. 8. FOR FILLING, IT IS ADVISABLE TO ALLOW STANDING WATER FOR 24 HOURS, WHEN THE SURFACE ARE SEMI DRY. HAND RAMMING SHALL BE CARRIED OUT WITH ATLEAST 6 TO 8 PASSES. 9. ALL FOUNDATION SHALL BE FOUNDED ON VIRGIN SOILS AT DEPTH INDICATED ON DRAWINGS. 10. WATER PROOFING SHALL BE CARRIED OUT FOR THE UNDERGROUND STRUCTURES AS PER SPECIFICATION. 11. LEVELING CONCRETE SHALL BE (MIN) 1:5:10 OR EQUIVALENT AND MINIMUM 75 THICK(UNO).

FIRE PROOFING
1. SPRAY APPLIED FIRE PROOFING FOR 2 HOURS FOR ALL FLOOR EXCEPT 5TH FLOOR SHALL BE CEMENTITIOUS VERMICULITE (NON GYPSUM BASED) WITH MINIMUM DENSITY > 400 KG/CUM AND BOND (ADHESIVE) STRENGTH OF >400 KPA AS PER ASTM E736 AND COMPRESSIVE STRENGTH > 1850 KPA AS PER ASTM E 761 2. SPRAY APPLIED FIRE PROOFING FOR 4 HOURS FOR 5TH FLOOR SHALL BE CEMENTITIOUS VERMICULITE (NON GYPSUM BASED) WITH MINIMUM DENSITY > 400 KG/CUM AND BOND (ADHESIVE) STRENGTH OF >400 KPA AS PER ASTM E736 AND COMPRESSIVE STRENGTH > 1850 KPA AS PER ASTM E 761

GENERAL NOTES:
NOTES 1. ALL DIMENSIONS ARE IN MM. 2. DO NOT SCALE, FOLLOW WRITTEN DIMENSION ONLY. 3. THIS DRAWING SHALL BE READ IN CONJUNCTION WITH RELEVANT ARCHITECTURAL AND STRUCTURAL DRGS. 4. BARS SHALL BE H.Y.S.D. / TMT BARS OF GRADE fe 550 AND CONFORMING TO I.S. 1786-1985.
CLIENT SHUBHASHISH HOMES 2ND & 3RD FLOOR, SHUBHASHISH CORPORATE TOWER, 12-13, RATHORE NAGAR, QUEENS ROAD, VAISHALI NAGAR JAIPUR – 302021
CONTRACTOR
STRUCTURE:  Constructure Design P. Ltd. 1005, TOWER- B,Advont Business Park NGN,Expressway. Sec-142Noida PIN,201305 constructure@gmail.com tel.9899697377
ARCHITECTS: Chapman Taylor India LLP A 1/18 First Floor Safdarjung Enclave, New Delhi -110029 Tel : + 91 - 11 - 46019668 
PROJECT UNDER KHASRA NO. - 418/1, 2074/422, 423, 424, 426 & 428 AT REVENUE VILLAGE:- MAHAPURA, TEH.- SANGANER, DIST. JAIPUR, RAJASTHAN
DRAWING TITLE
GENERAL DETAIL.
DWG. NO. S-01 (SHEET 01 TO 04)
SCALE 1:100
DATE 18.11.2024
SHEET NO. 1
APPROVED BY H.GERA
CHECKED BY H.GERA
DRAWN BY SUSHIL

COLUMN R/F TIES & SPLICING DETAIL

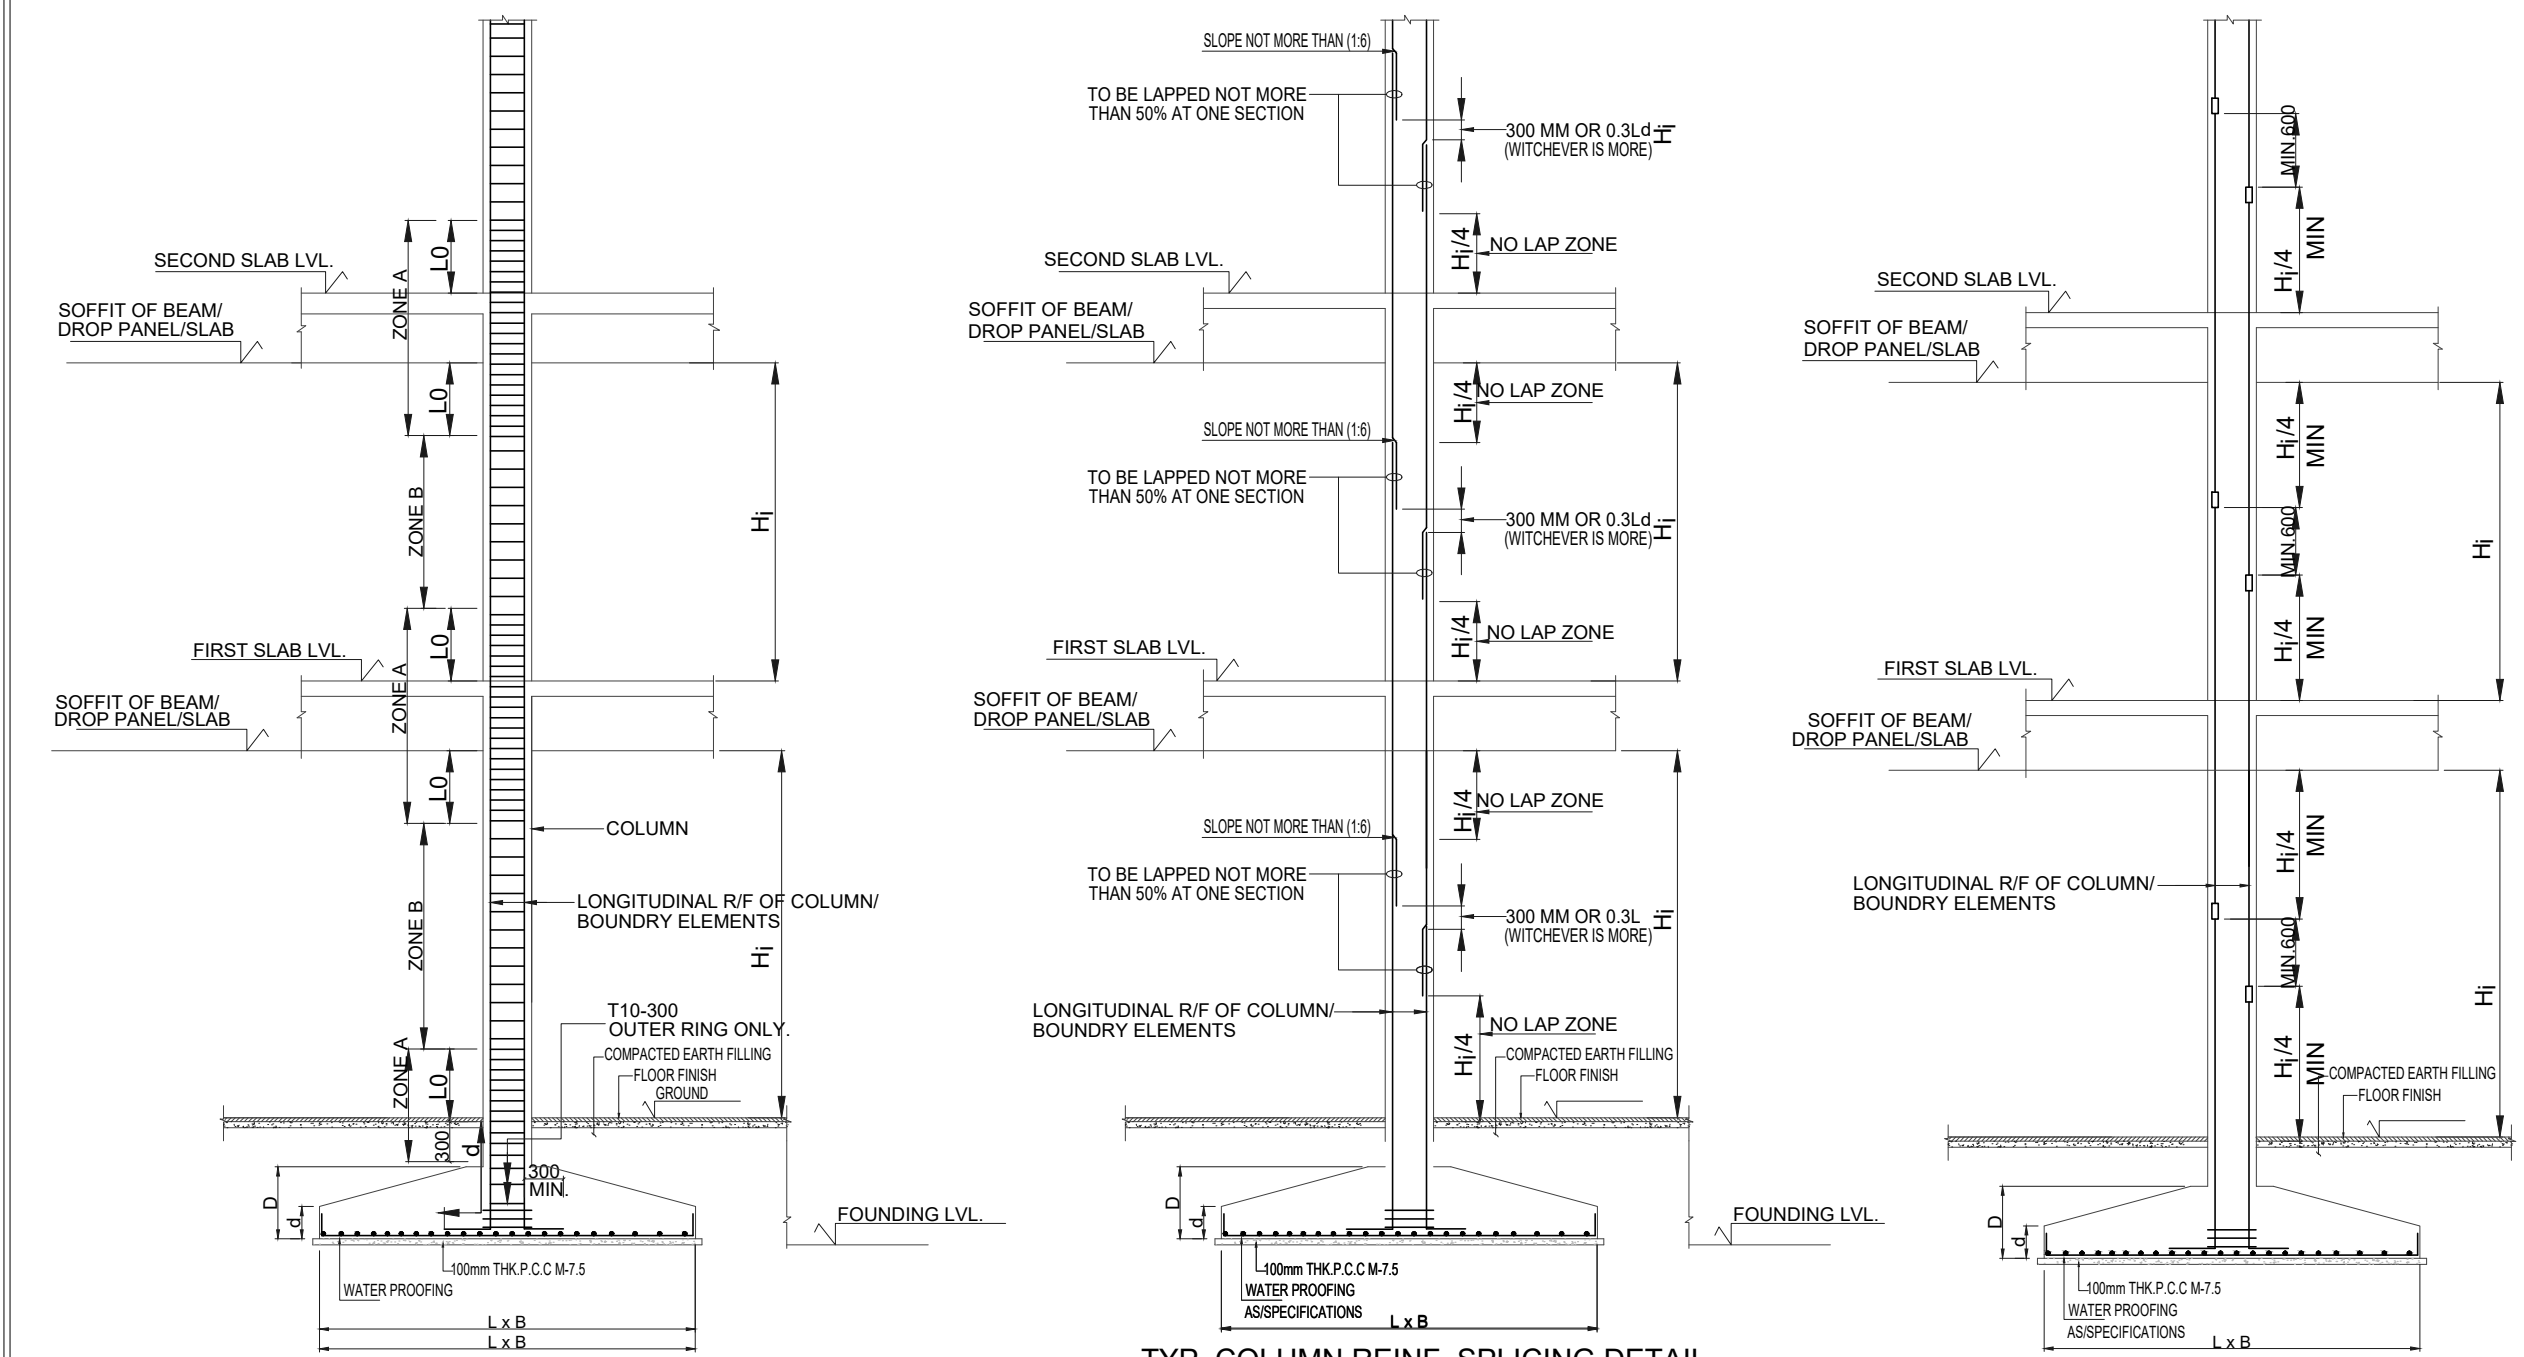

TYP. COLUMN/BOUNDARY ELEMENT TIES SPACING


TYP. COLUMN REINF. SPLICING DETAIL

TYP. COLUMN REINF. SPLICING DETAIL WITH COUPLERS

- FOR SPACING AND DIAMETER OF TIES REFER COLUMN/BEAM R/F. SCHEDULE.
- IN LAP PORTION STIRRUPS SPACING SHALL BE 150mm/c (MIN.)
- MIN. TIES DIA SHALL BE ONE FOURTH OF COLUMN LONGITUDINAL BAR DIA OR AS/COLUMN OR SHEAR WALL SCHEDULE
- $L_0 = H/6$
= 450MM
= LONGER DIMENSION OF COLUMN OR BOUNDARY ELEMENT
MAXIMUM SHALL BE CONSIDERED AS L_0
- H_1 = HEIGHT OF 1st FLOOR MEASURED FROM SOFIT OF BEAM/DROP PANEL/SLAB TO TOP OF SLAB OR FOOTING / LOWER FLOOR.

TYP. NON PRISMATICRAFT SECTION

COLUMN SIZE REDUCTION DETAILS

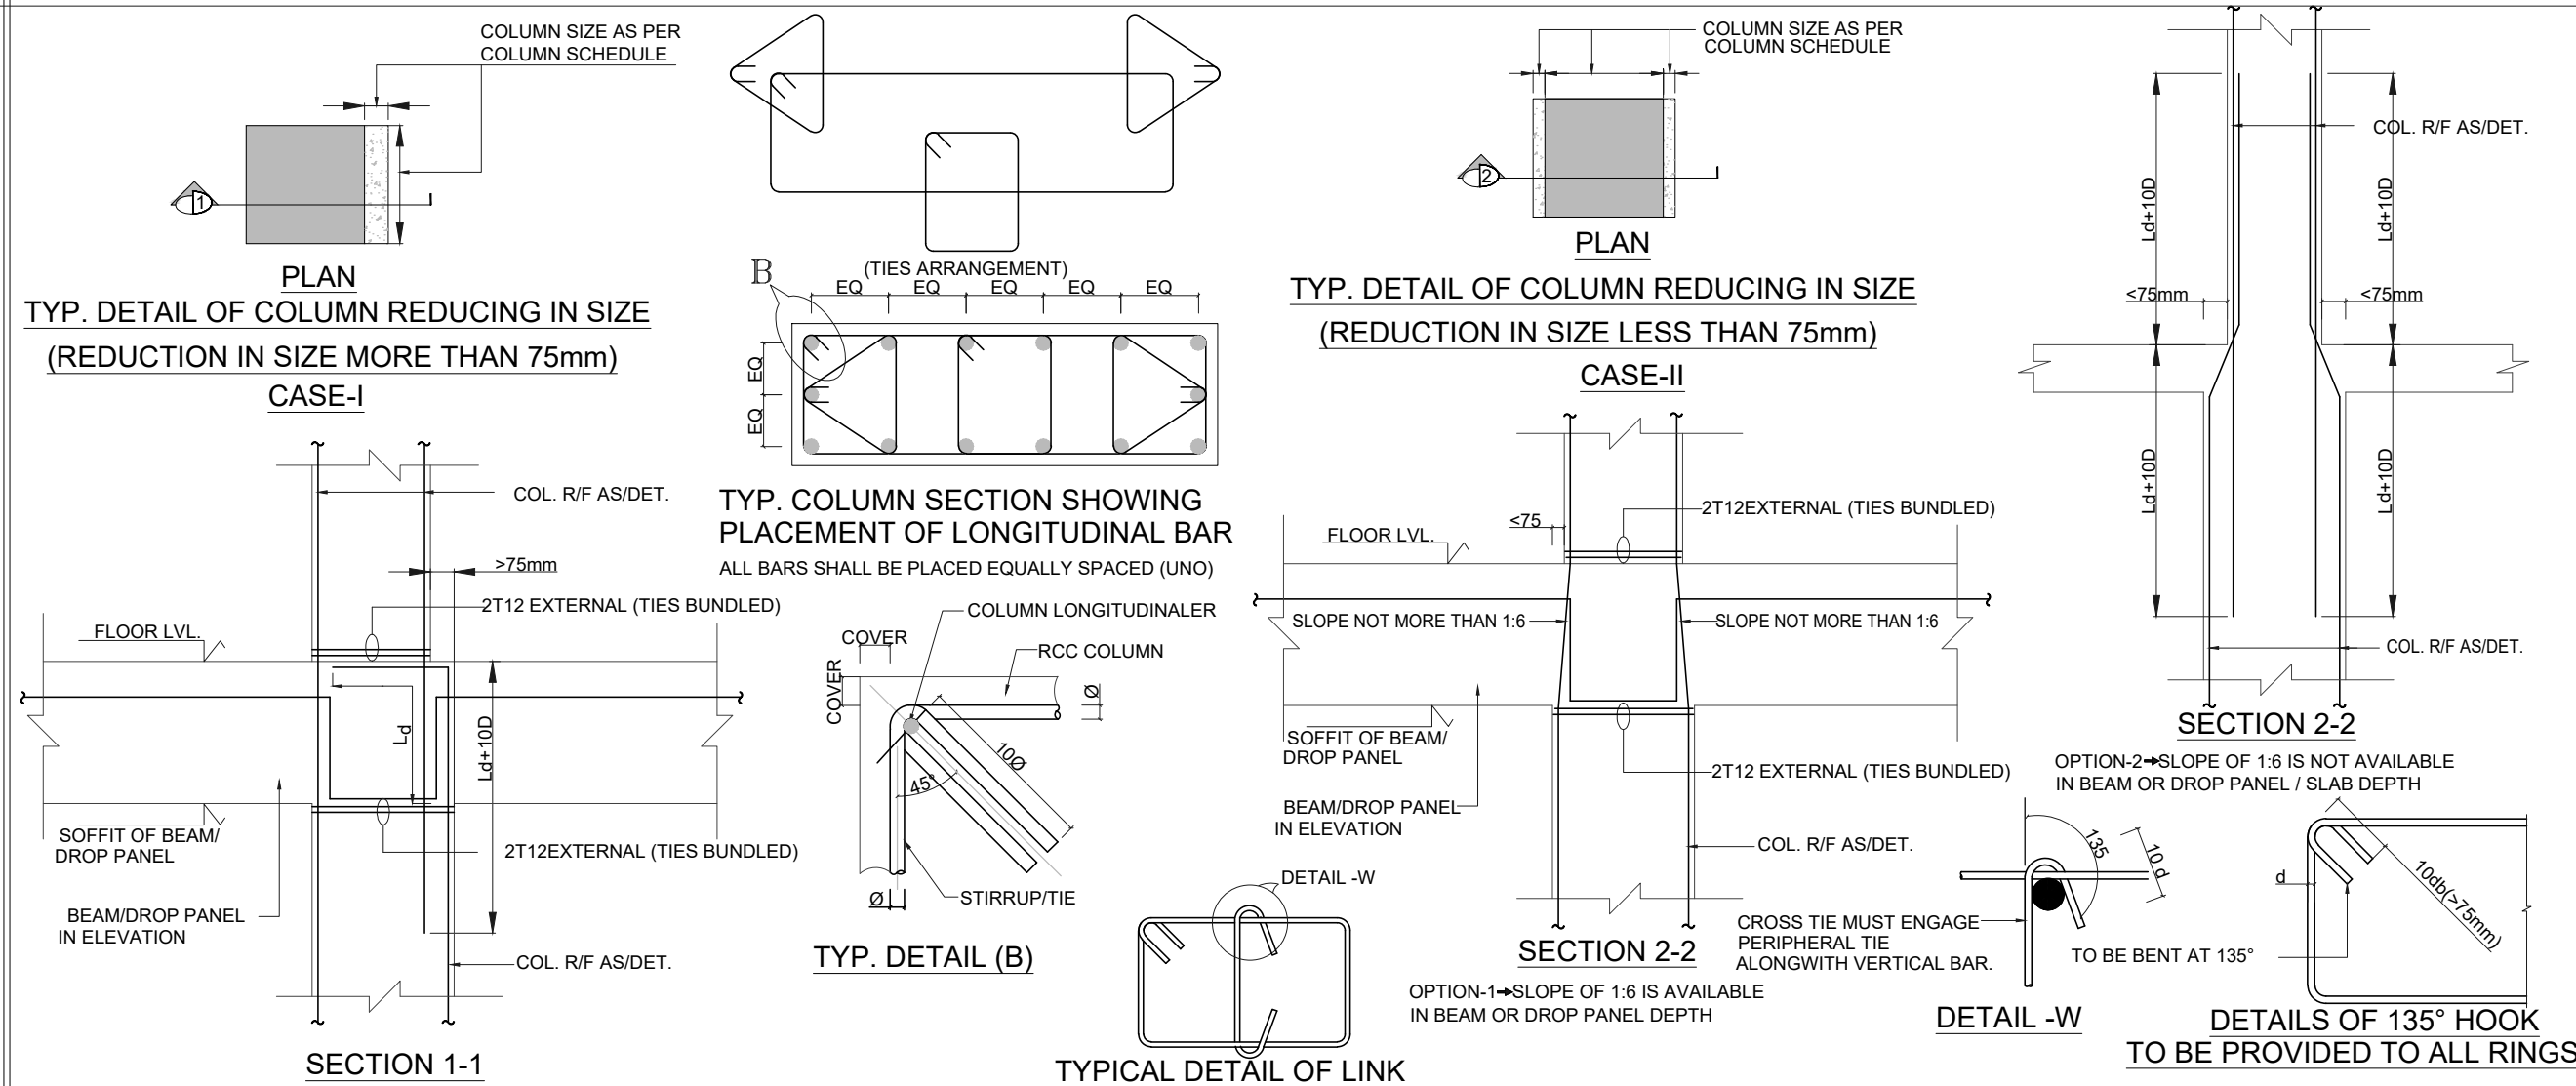


NOTES

- ALL DIMENSIONS ARE IN MM (U.N.O.).
- DO NOT SCALE ANY DIMENSION. ALWAYS FOLLOW WRITTEN DIMENSIONS.
- GENERAL NOTES SHALL BE REFERRED IN CONJUNCTION WITH THIS DRAWING.
- FOR REINFORCEMENT FE 500 SHALL BE USED CONFORMING TO IS : 1786 (LATEST REVISION)
- FOR RCC WORKS USE CONCRETE MIX CONFORMING TO IS : 456 (LATEST REVISION) AS GIVEN IN COLUMN R/F. SCHEDULE.
- SIZES OF COLUMN GIVEN IN COLUMN LAYOUT SHALL MATCH WITH COLUMN SCHEDULE. ANY DISCREPANCY SHALL BE BROUGHT IN NOTICE OF STRUCTURAL CONSULTANT.
- CASTING OF COLUMN SUPPORTING STAIRCASES, RAMP, LOFT OR MEZZANINE FLOOR SHALL BE AS PER LVL GIVEN IN RELEVANT STRUCTURAL AND ARCHITECTURAL DRAWINGS.
- FOR LINTEL RESTING ON COLUMNS, PROVIDE DOWELS FOR LINTELS AS GIVEN IN LINTEL SCHEDULE.
- CASTING OF COLUMN FOR ABOVE FLOOR SHALL BE DONE ONLY WHEN ABOVE LEVEL COLUMN SCHEDULE AND FRAMING PLAN IS AVAILABLE AT SITE.
- CHANGE IN BAR DIAMETER ALONG FLOOR HEIGHT SHALL BE DONE IN MID HEIGHT OF COLUMN IN LAPZONE.
- ALL COLUMN REINFORCEMENT SHALL BE EMBEDDED MINIMUM L_d FROM FLOOR LEVEL.
- ALL LONGITUDINAL COLUMN BARS SHALL BE PLACED AT EQUAL SPACING (U.N.O.)

* AT BEAM/DROP PANEL COLUMN JUNCTION CONCRETE GRADE OF COLUMN SHALL BE USED AT AN OFFSET OF 600MM ALL ROUND THE COLUMN FACE.

IN CASE DOWEL TO BE PROVIDED FOR COLUMN LONGITUDINAL BAR THEN LENGTH OF DOWELS BAR SHALL BE AS / GUIDELINES FOR LAPPING OF COLUMN LONGITUDINAL BARS.

COLUMN R/F DETAILS

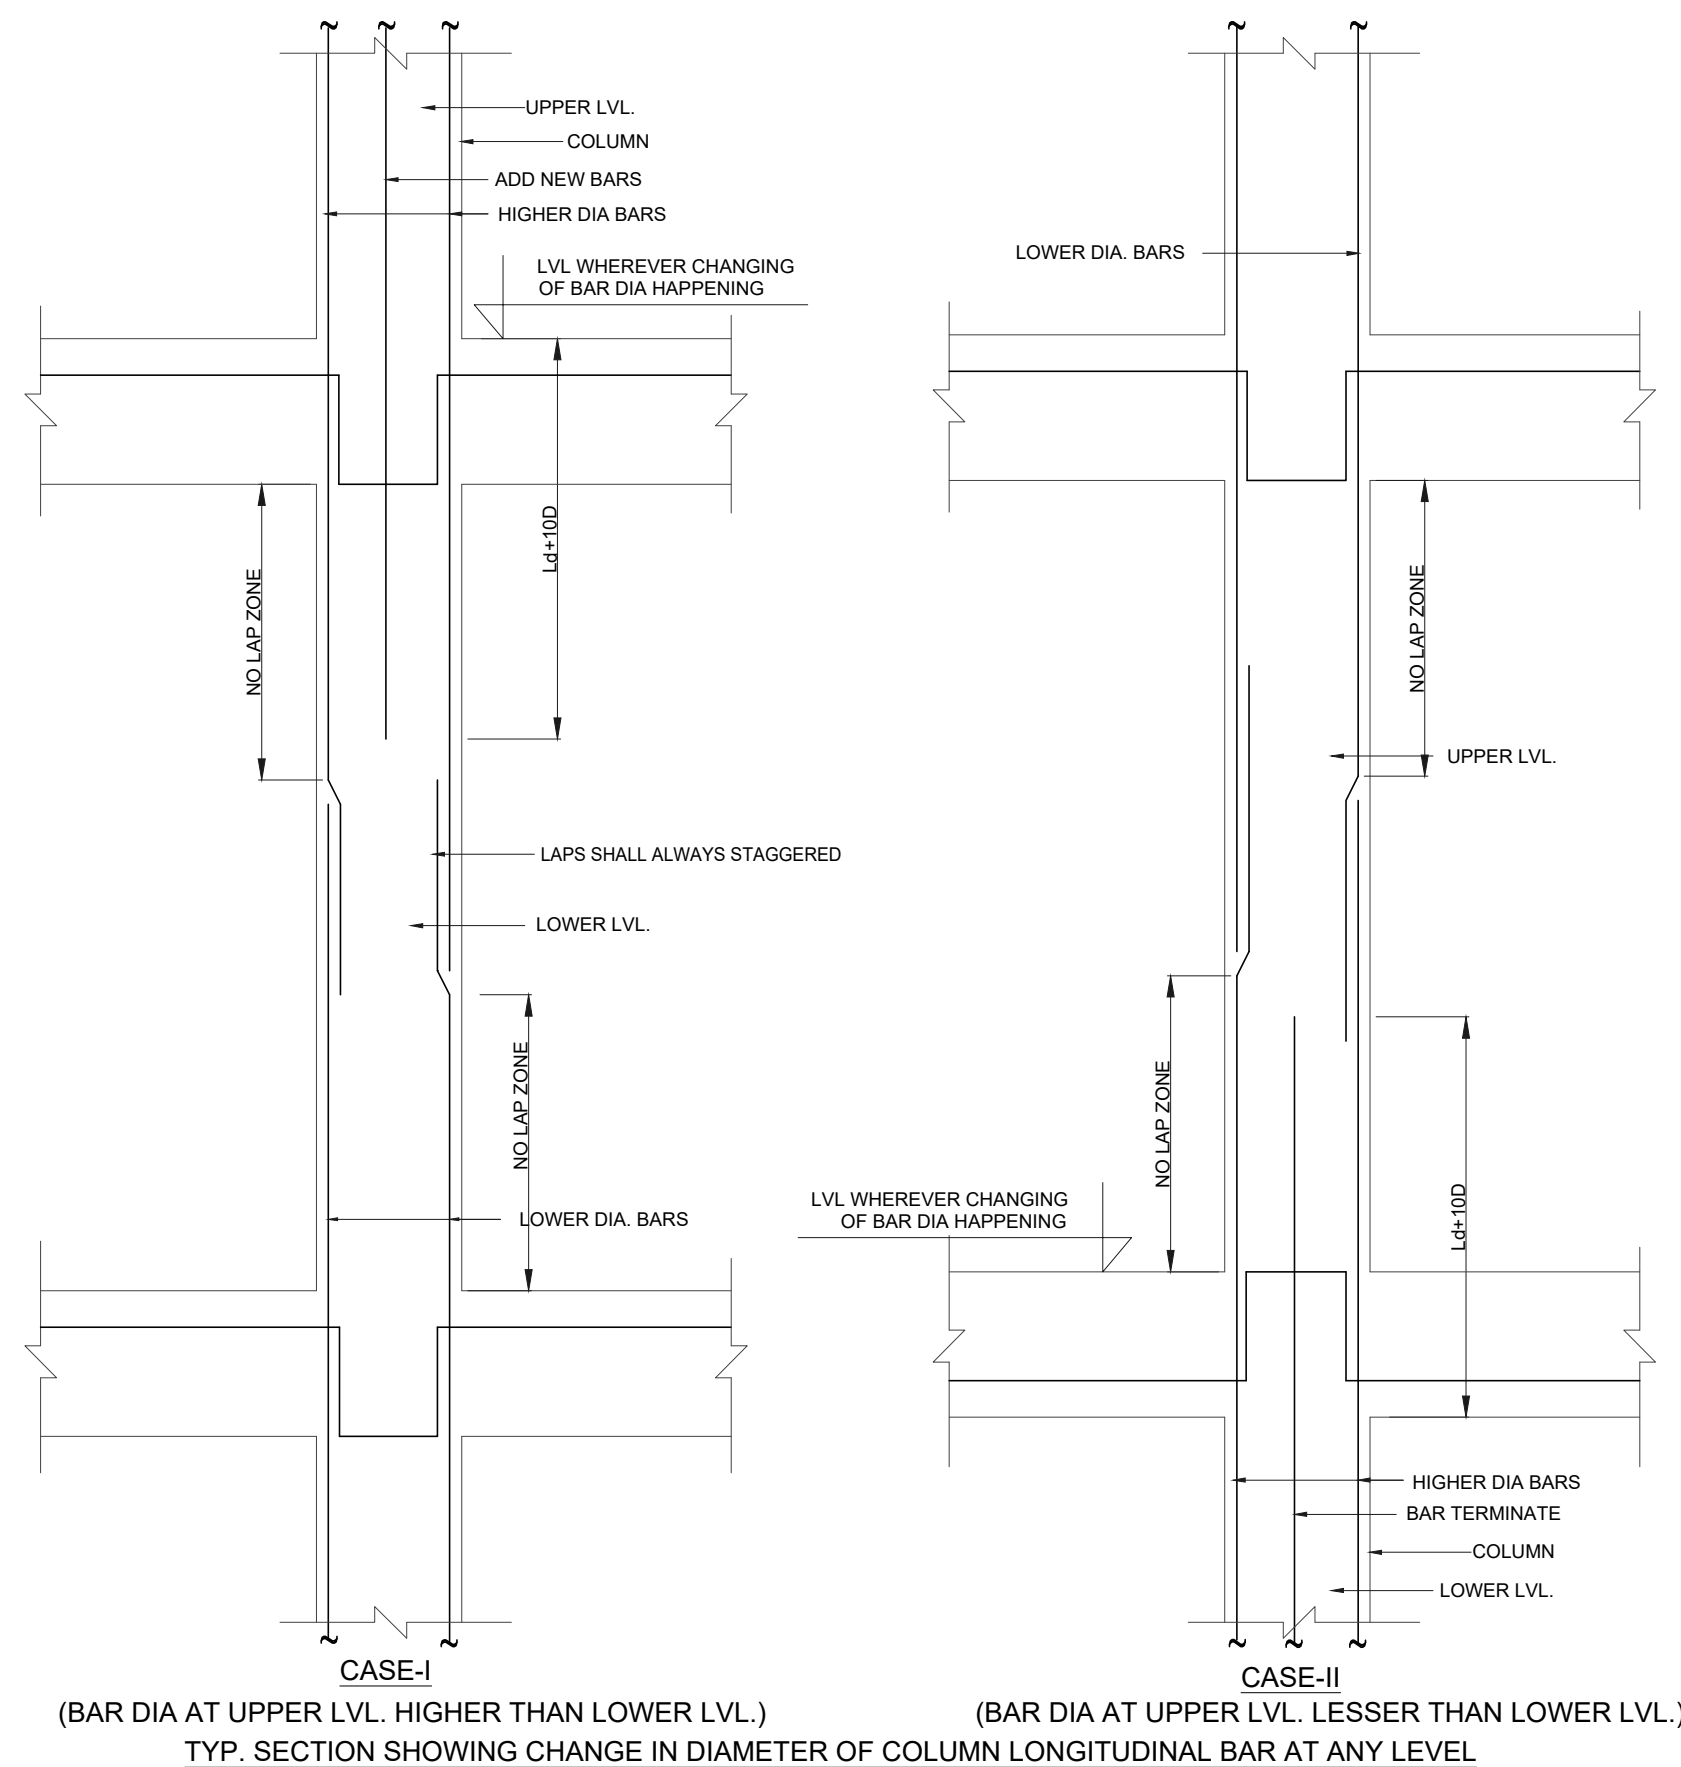


(BAR DIA AT UPPER LVL. HIGHER THAN LOWER LVL.)

TYP. SECTION SHOWING CHANGE IN DIAMETER OF COLUMN LONGITUDINAL BAR AT ANY LEVEL


(BAR DIA AT UPPER LVL. LESSER THAN LOWER LVL.)

RETAINING WALL CORNER

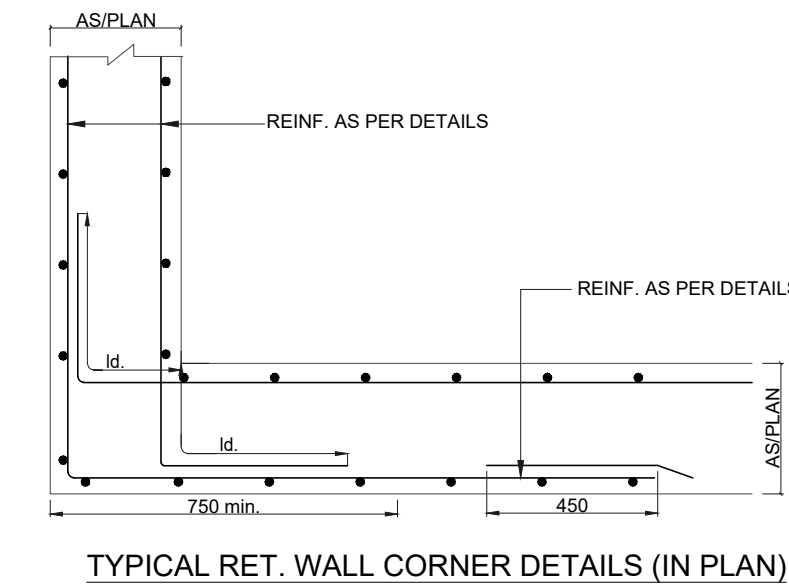

TYPICAL RET. WALL CORNER DETAILS (IN PLAN)

RETAINING WALL TYP. PLAN

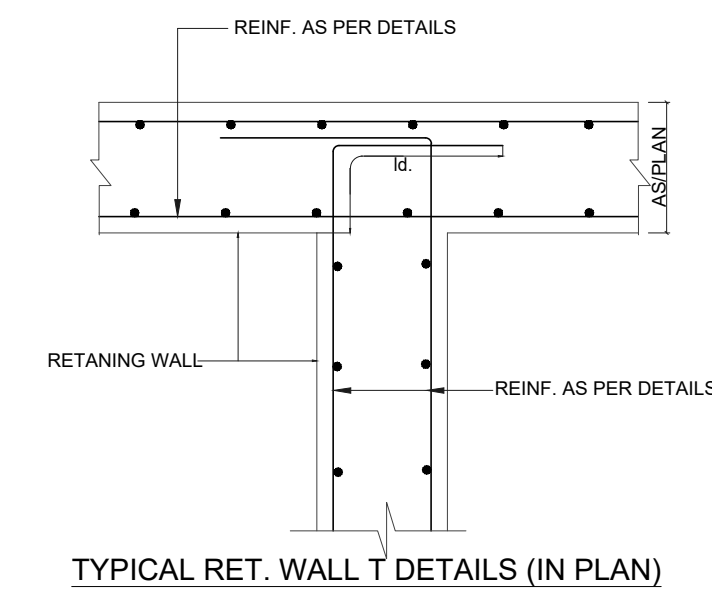

TYPICAL RET. WALL T DETAILS (IN PLAN)

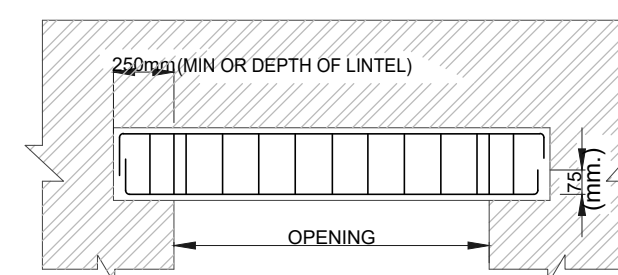


FIG. 1. LINTEL ELEVATION SHOWING BEARING OF LINTEL ON MASONRY WALL

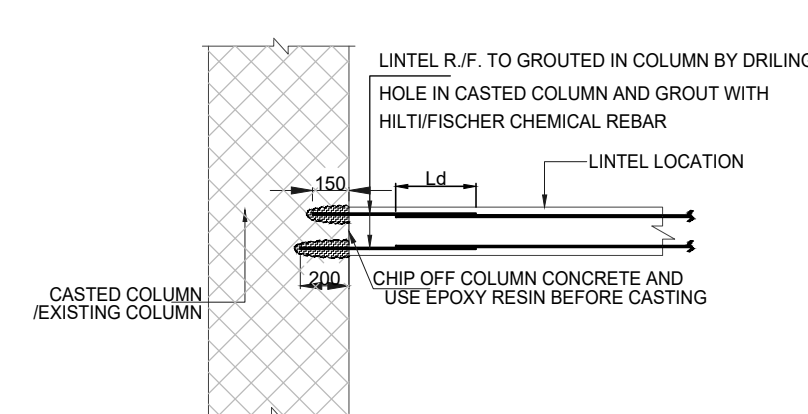


FIG. 3. LINTEL SUPPORT ON CASTED COLUMN

NOTES:-

- ALL DIMENSIONS ARE IN MM
- DO NOT SCALE ANY DIMENSION
- ALL R/F SHALL BE FE 500 CONFORMING TO IS 1786 (LATEST REVISION)
- FOR RCC WORKS USE MIX M20 CONFORMING TO IS : 456 (LATEST REVISION) (U.N.O.)
- LOCATION AND LEVELS OF LINTEL AS PER RELEVANT ARCHITECTURAL DRAWING
- BEARING OF LINTEL SHALL BE MINIMUM 250mm OR DEPTH OF LINTEL, SHOWN IN FIG. 1
- PRECAST LINTEL CAN BE USED BY ADOPTING SAME DETAILS GIVEN IN THIS DRAWING
- FOR LINTEL SUPPORTING ON COLUMN, LEAVE DOWELS FROM COLUMN AT THE TIME OF COLUMN CASTING AS SHOWN IN FIG. 2
- IN CASE 7mm BAR IS NOT AVAILABLE AT SITE REPLACE IT BY 8mm
- IN CASE LINTEL TO BE SUPPORTED ON CASTED COLUMN, LINTEL R/F. SHALL BE GROUTED IN COLUMN AS SHOWN IN FIG. 3

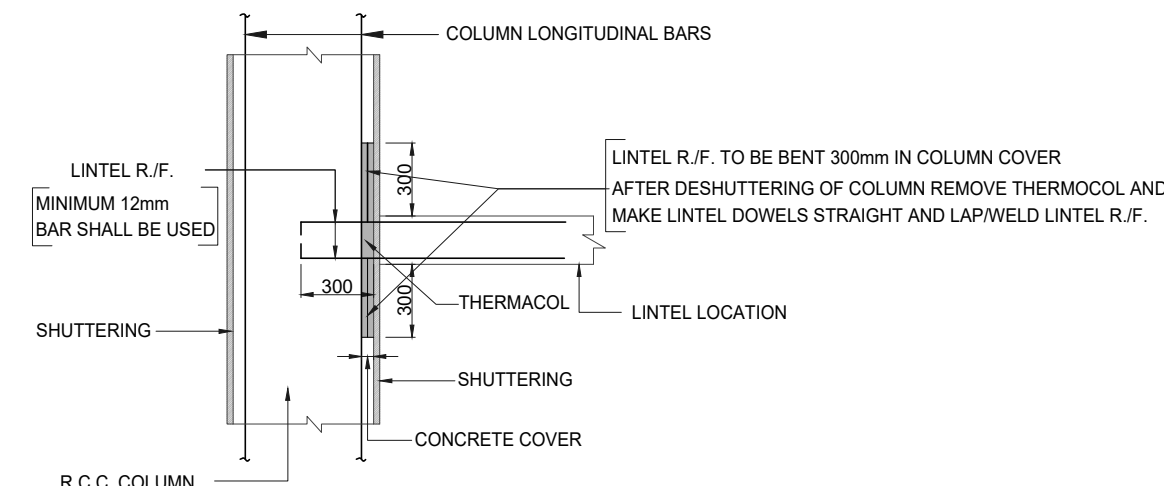


FIG. 2. PROVIDING LINTEL DOWELS IN COLUMN AT THE TIME OF COLUMN CONCRETING

GENERAL NOTES:

NOTES

- ALL DIMENSIONS ARE IN MM.
- DO NOT SCALE. FOLLOW WRITTEN DIMENSION ONLY.
- THIS DRAWING SHALL BE READ IN CONJUNCTION WITH RELEVANT ARCHITECTURAL AND STRUCTURAL DRGS.
- BARS SHALL BE H.Y.S.D. / TMT BARS OF GRADE fe 550 AND CONFORMING TO I.S. 1786-1985.

CLIENT

SHUBHASHISH HOMES
2ND & 3RD FLOOR, SHUBHASHISH CORPORATE TOWER,
12-13, RATHORE NAGAR, QUEENS ROAD, VAISHALI
NAGAR
JAIPUR - 302021

CONTRACTOR

STRUCTURE:

Constructure Design P. Ltd.
1005, TOWER- B, Advant
Business Park
NGN, Expressway. Sec-142 No. 1
PIN, 201305
constructure@gmail.com
tel. 9899697377

ARCHITECTS:

Chapman Taylor India LLP

A 1/18 First Floor
Safdarjung Enclave, New Delhi -110029
Tel : + 91 - 11 - 46019668

PROJECT

UNDER KHASRA NO. - 418/1, 2074/422, 423,
424, 426 & 428 AT REVENUE VILLAGE:-
MAHAPURA,
TEH.- SANGANER, DIST. JAIPUR, RAJASTHAN






DRAWING TITLE

GENERAL DETAIL.







DWG. NO.

S-01 (SHEET 02 TO 04)

SCALE	DATE	SHEET NO.
1:100	18.11.2024	2
APPROVED BY	CHECKED BY	DRAWN BY
H.GERA	H.GERA	SUSHIL

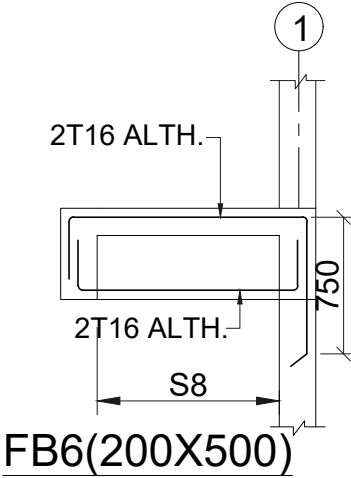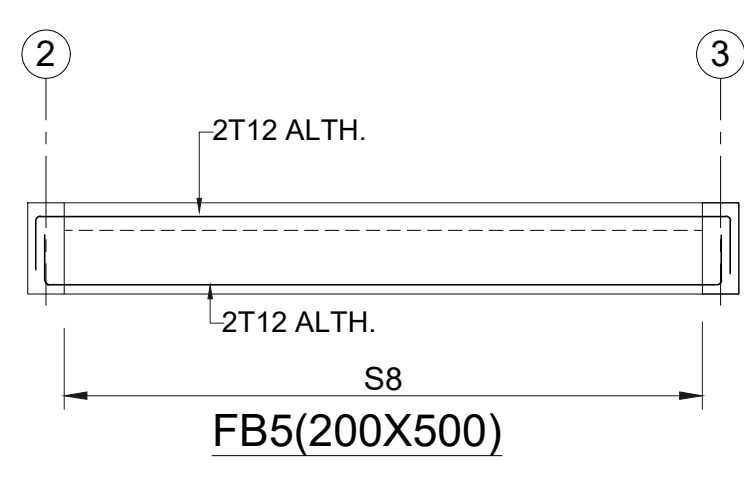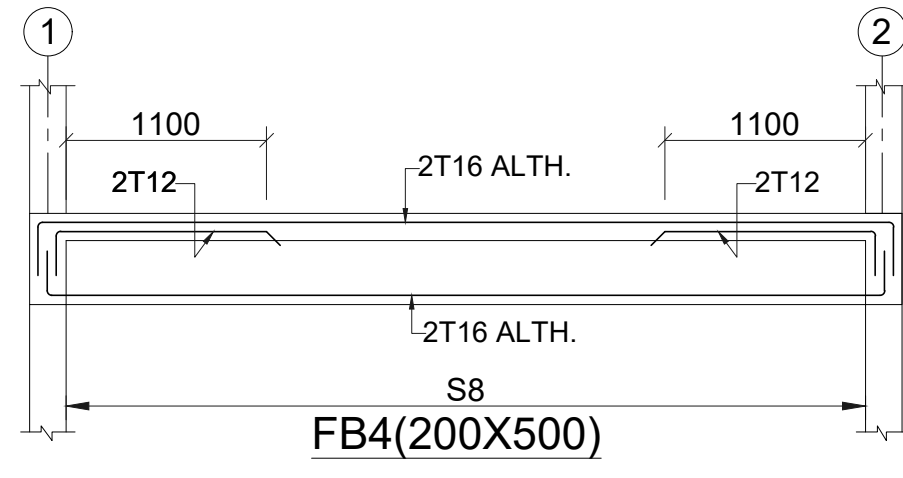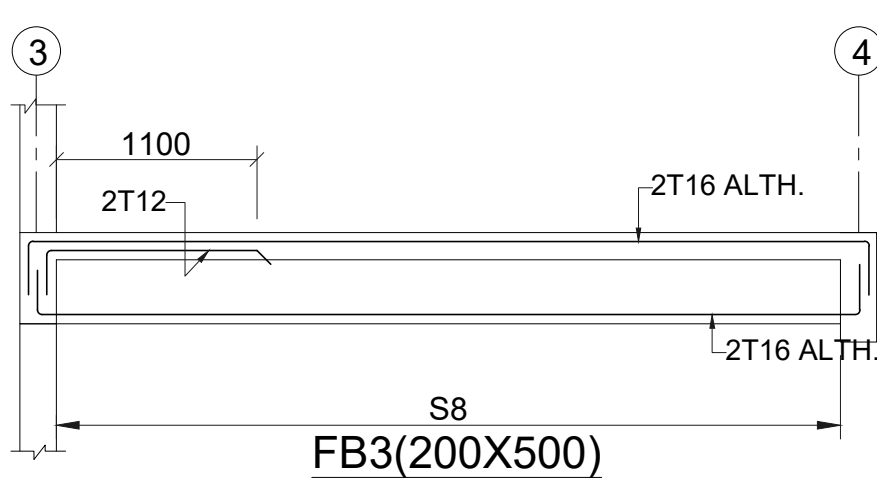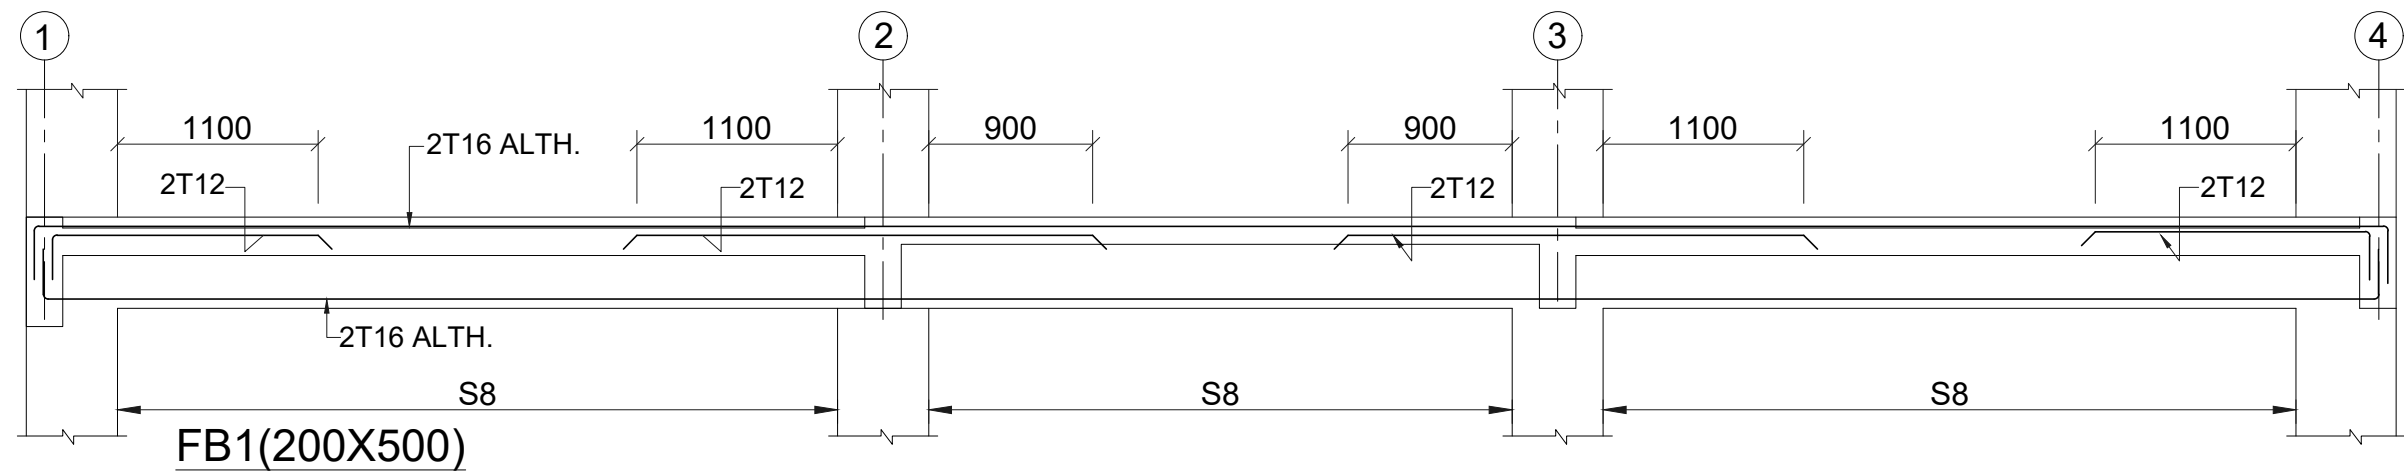

STIRRUPS SCHEDULE	
S1	2L-T8-100
S2	2L-T8-125
S3	2L-T8-150
S4	2L-T8-175
S5	2L-T8-200
S6	2L-T10-70
S7	2L-T10-100
S8	2L-T10-125
S9	2L-T10-150
S10	2L-T10-175

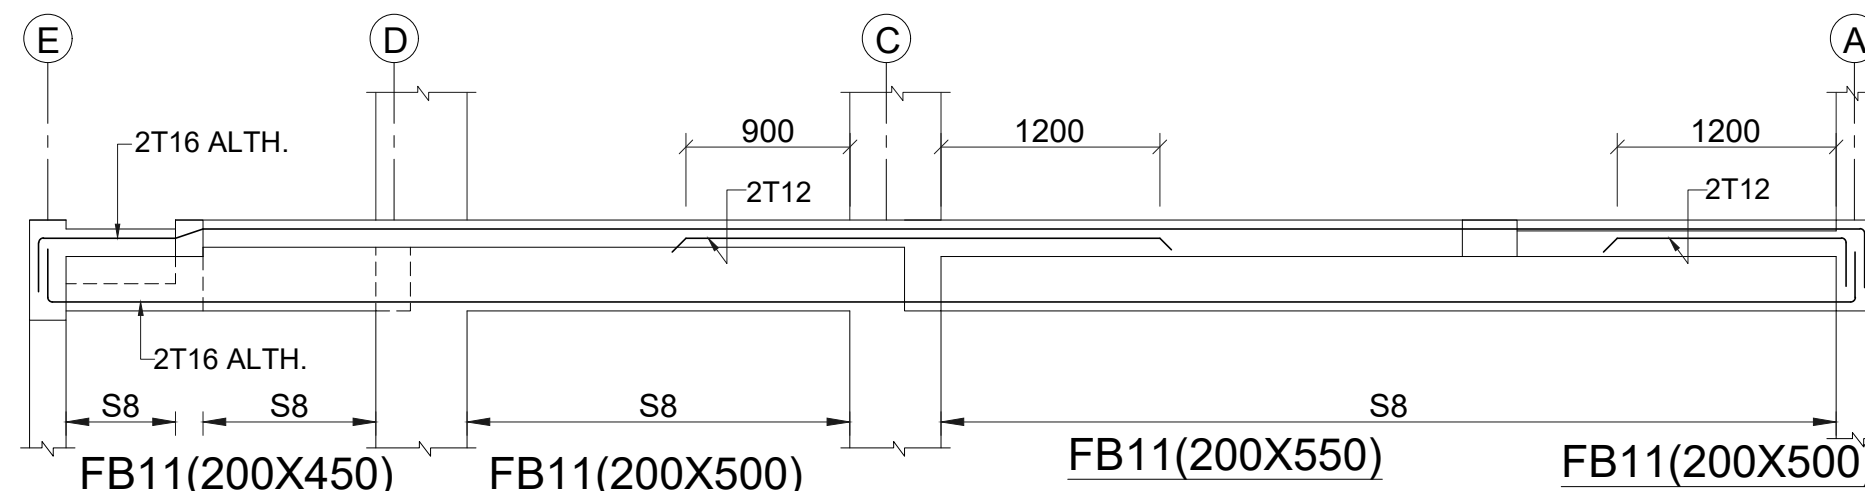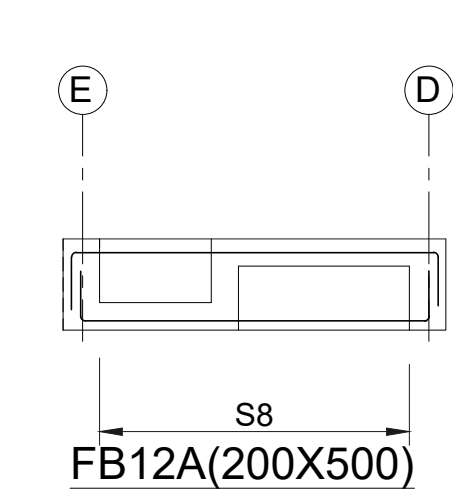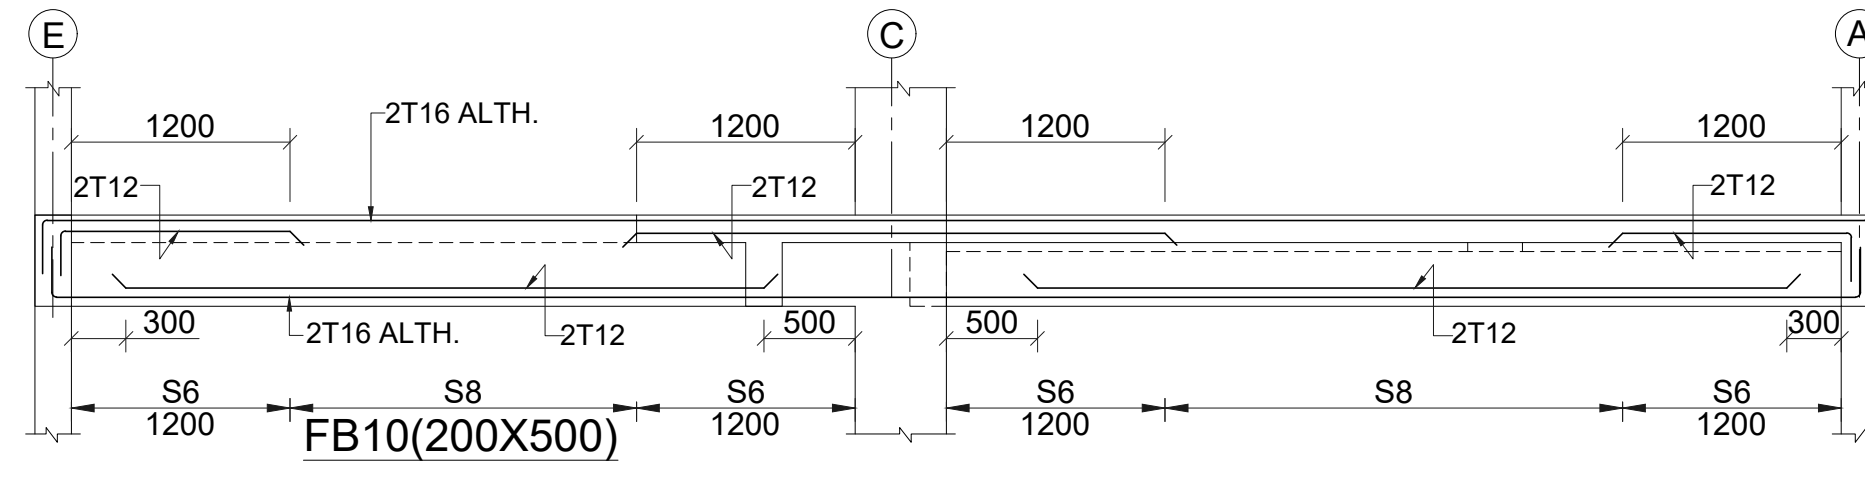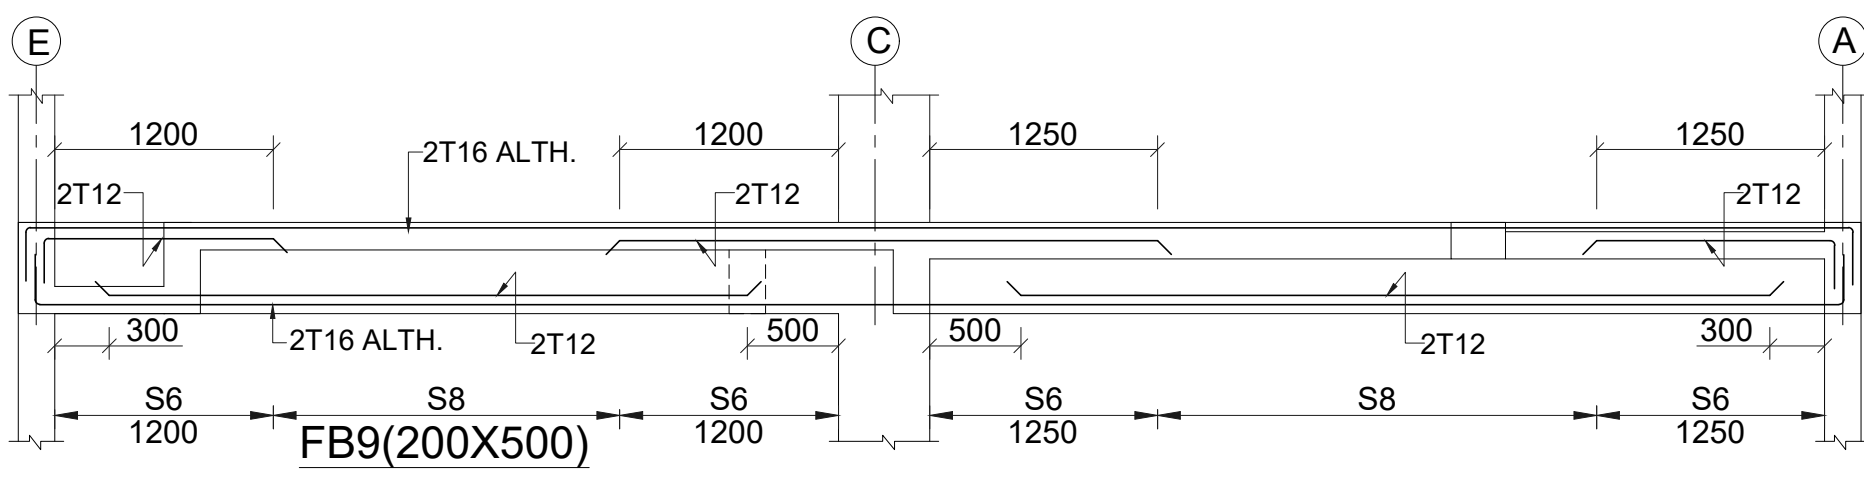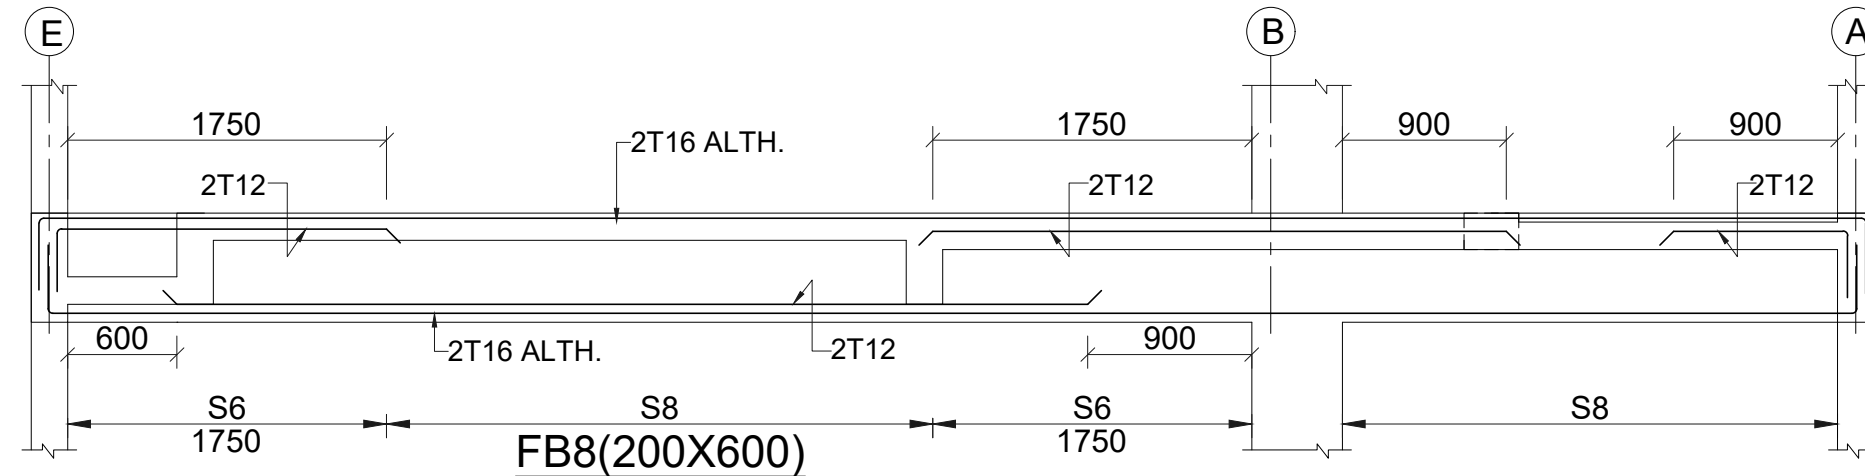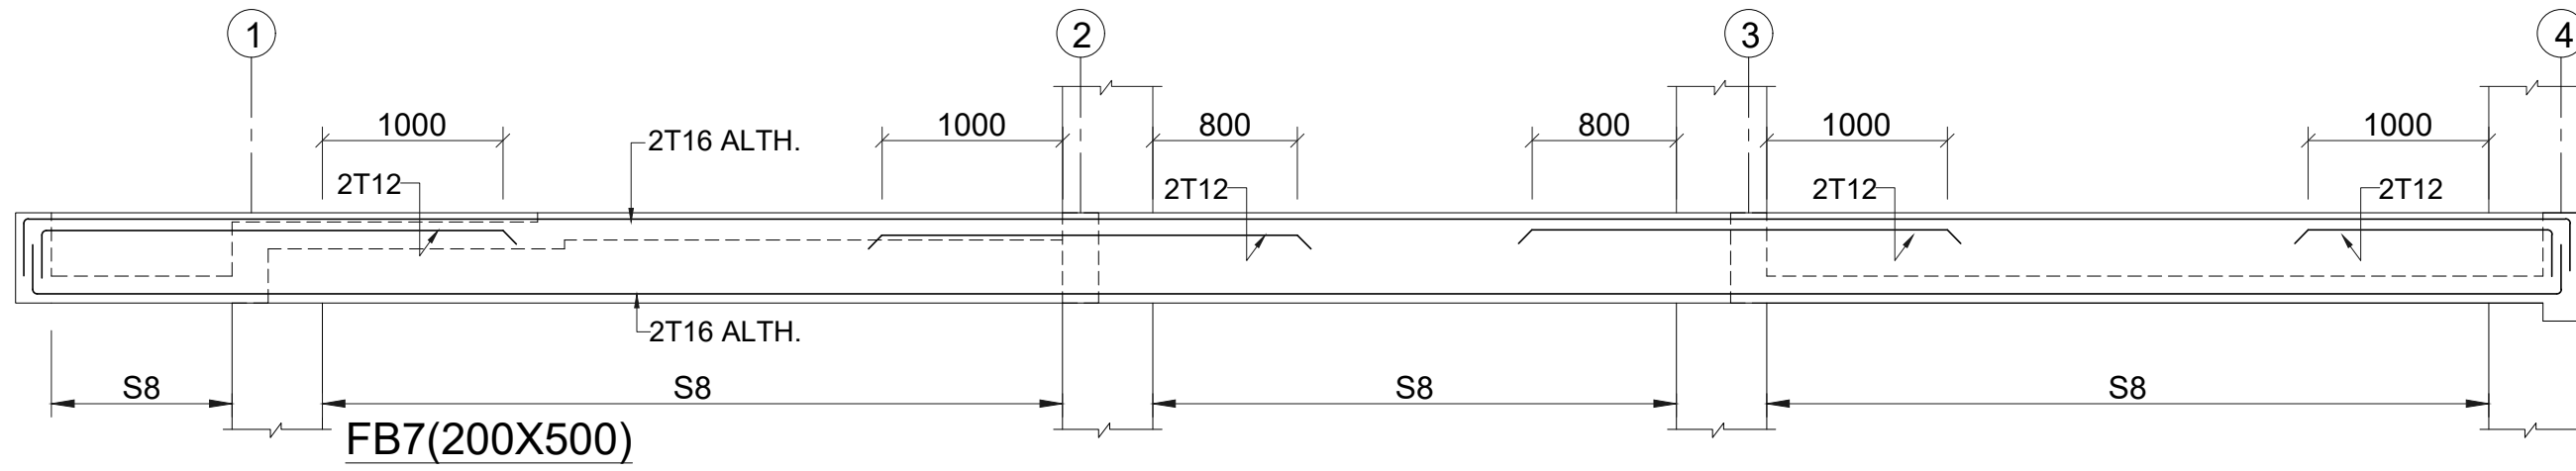

DWG. NO. CDPL/2025/S.21.2

VILLA -1.2
1ST FLOOR BEAM DETAIL'S

GENERAL NOTES:

1. ALL DIMENSIONS ARE IN MM.
2. DO NOT SCALE, FOLLOW WRITTEN DIMENSION ONLY.
3. THIS DRAWING SHALL BE READ IN CONJUNCTION WITH RELEVANT ARCHITECTURAL AND STRUCTURAL DRGS.
4. BARS SHALL BE H.Y.S.D. / TMT BARS OF GRADE fe 550 AND CONFORMING TO I.S. 1786-1985.
5. CONC. MIX SHALL BE:

TITLE

SUBMISSION DRAWINGS

SCALE:- NTS

DATE : DATE : 25.02.2025

PROJECT:-

SHUBHASHISH FOREST
UNDER KHASRA NO. 1941/419, 418/1, 2451/2073, 2074/422, 423, 2423/416, 2425/417, 2427/424 & 426 428 AT REVENUE VILLAGE:- MAHAPURA, TEH. SANGANER, DIST. JAIPUR, RAJASTHAN.

ARCHITECTS:-

PANKAJ GUPTA & ASSOCIATES
FLAT NO. 603 B, GOLDEN LEAF APARTMENT, TONK ROAD, NEAR GANDHI NAGAR STATION, JAIPUR-15

ARCHITECT CONSULTANT

STRUCTURE:




Constructure Design P. Ltd.
1005, TOWER- B.Advant
Business Park . NGN,Expressway.
Sec-142Noida
PIN.201305
constructure@gmail.com
tel.9899697377

OWNER

ARCHITECTS


STRUCTURE CONSULTANT

HARSH GERA
1st Year Graduate Civil Engineer
Registration No. F-355
State Member of Structural Engineers
Maharashtra State 3rd Floor Professional
Member Office: 3rd Floor

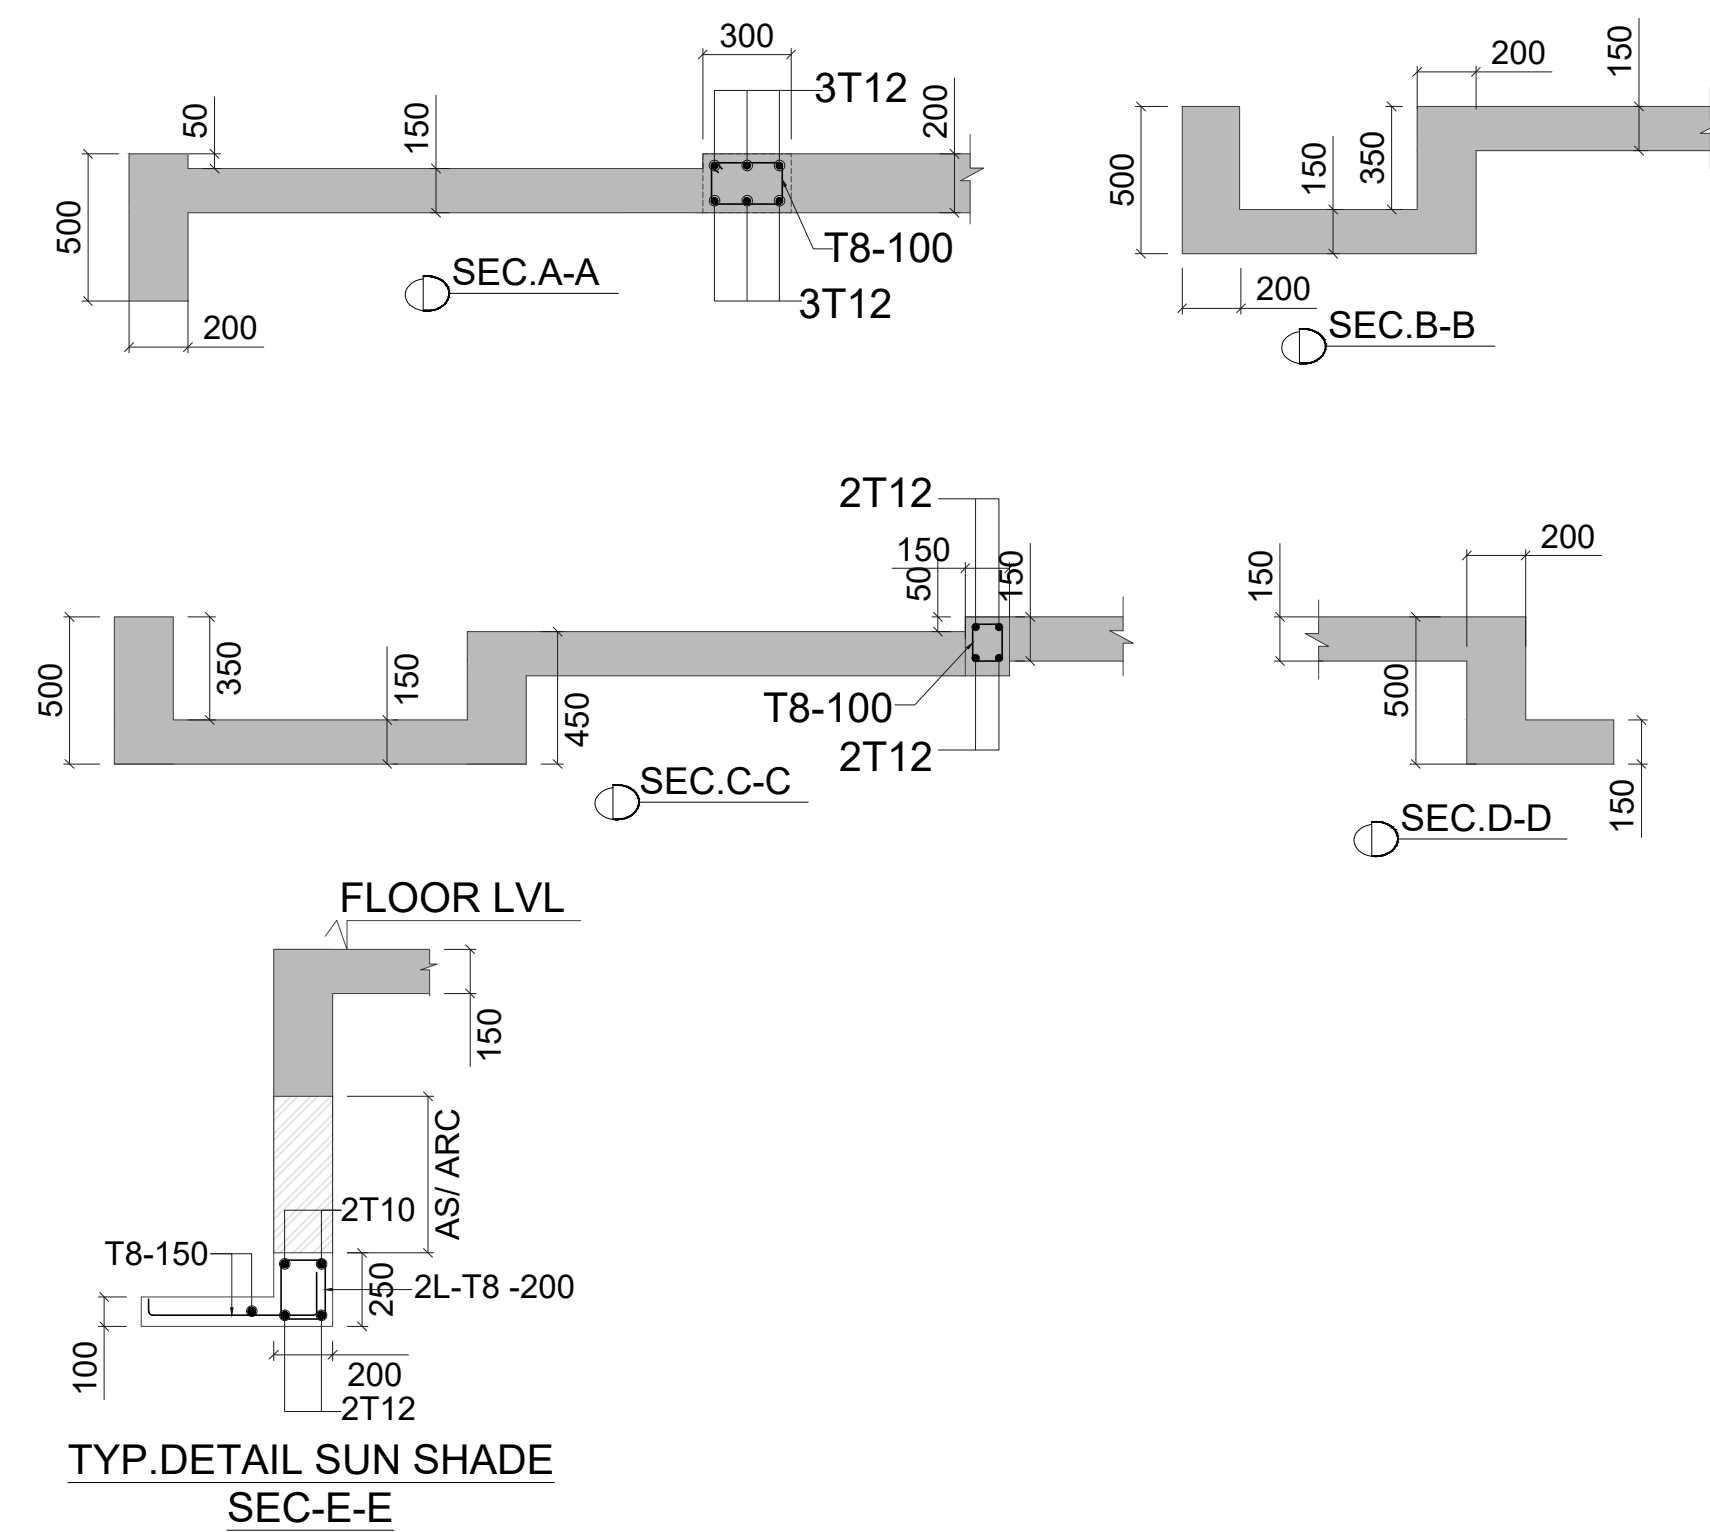

	CUTOUT
	COLUMN CONTINUE
	COL. TERMINATED
	TOILET 50 MM SUNK
	TOILET 350 MM SUNK

BEAM SIZE	
(a)	200X500
(b)	200X600

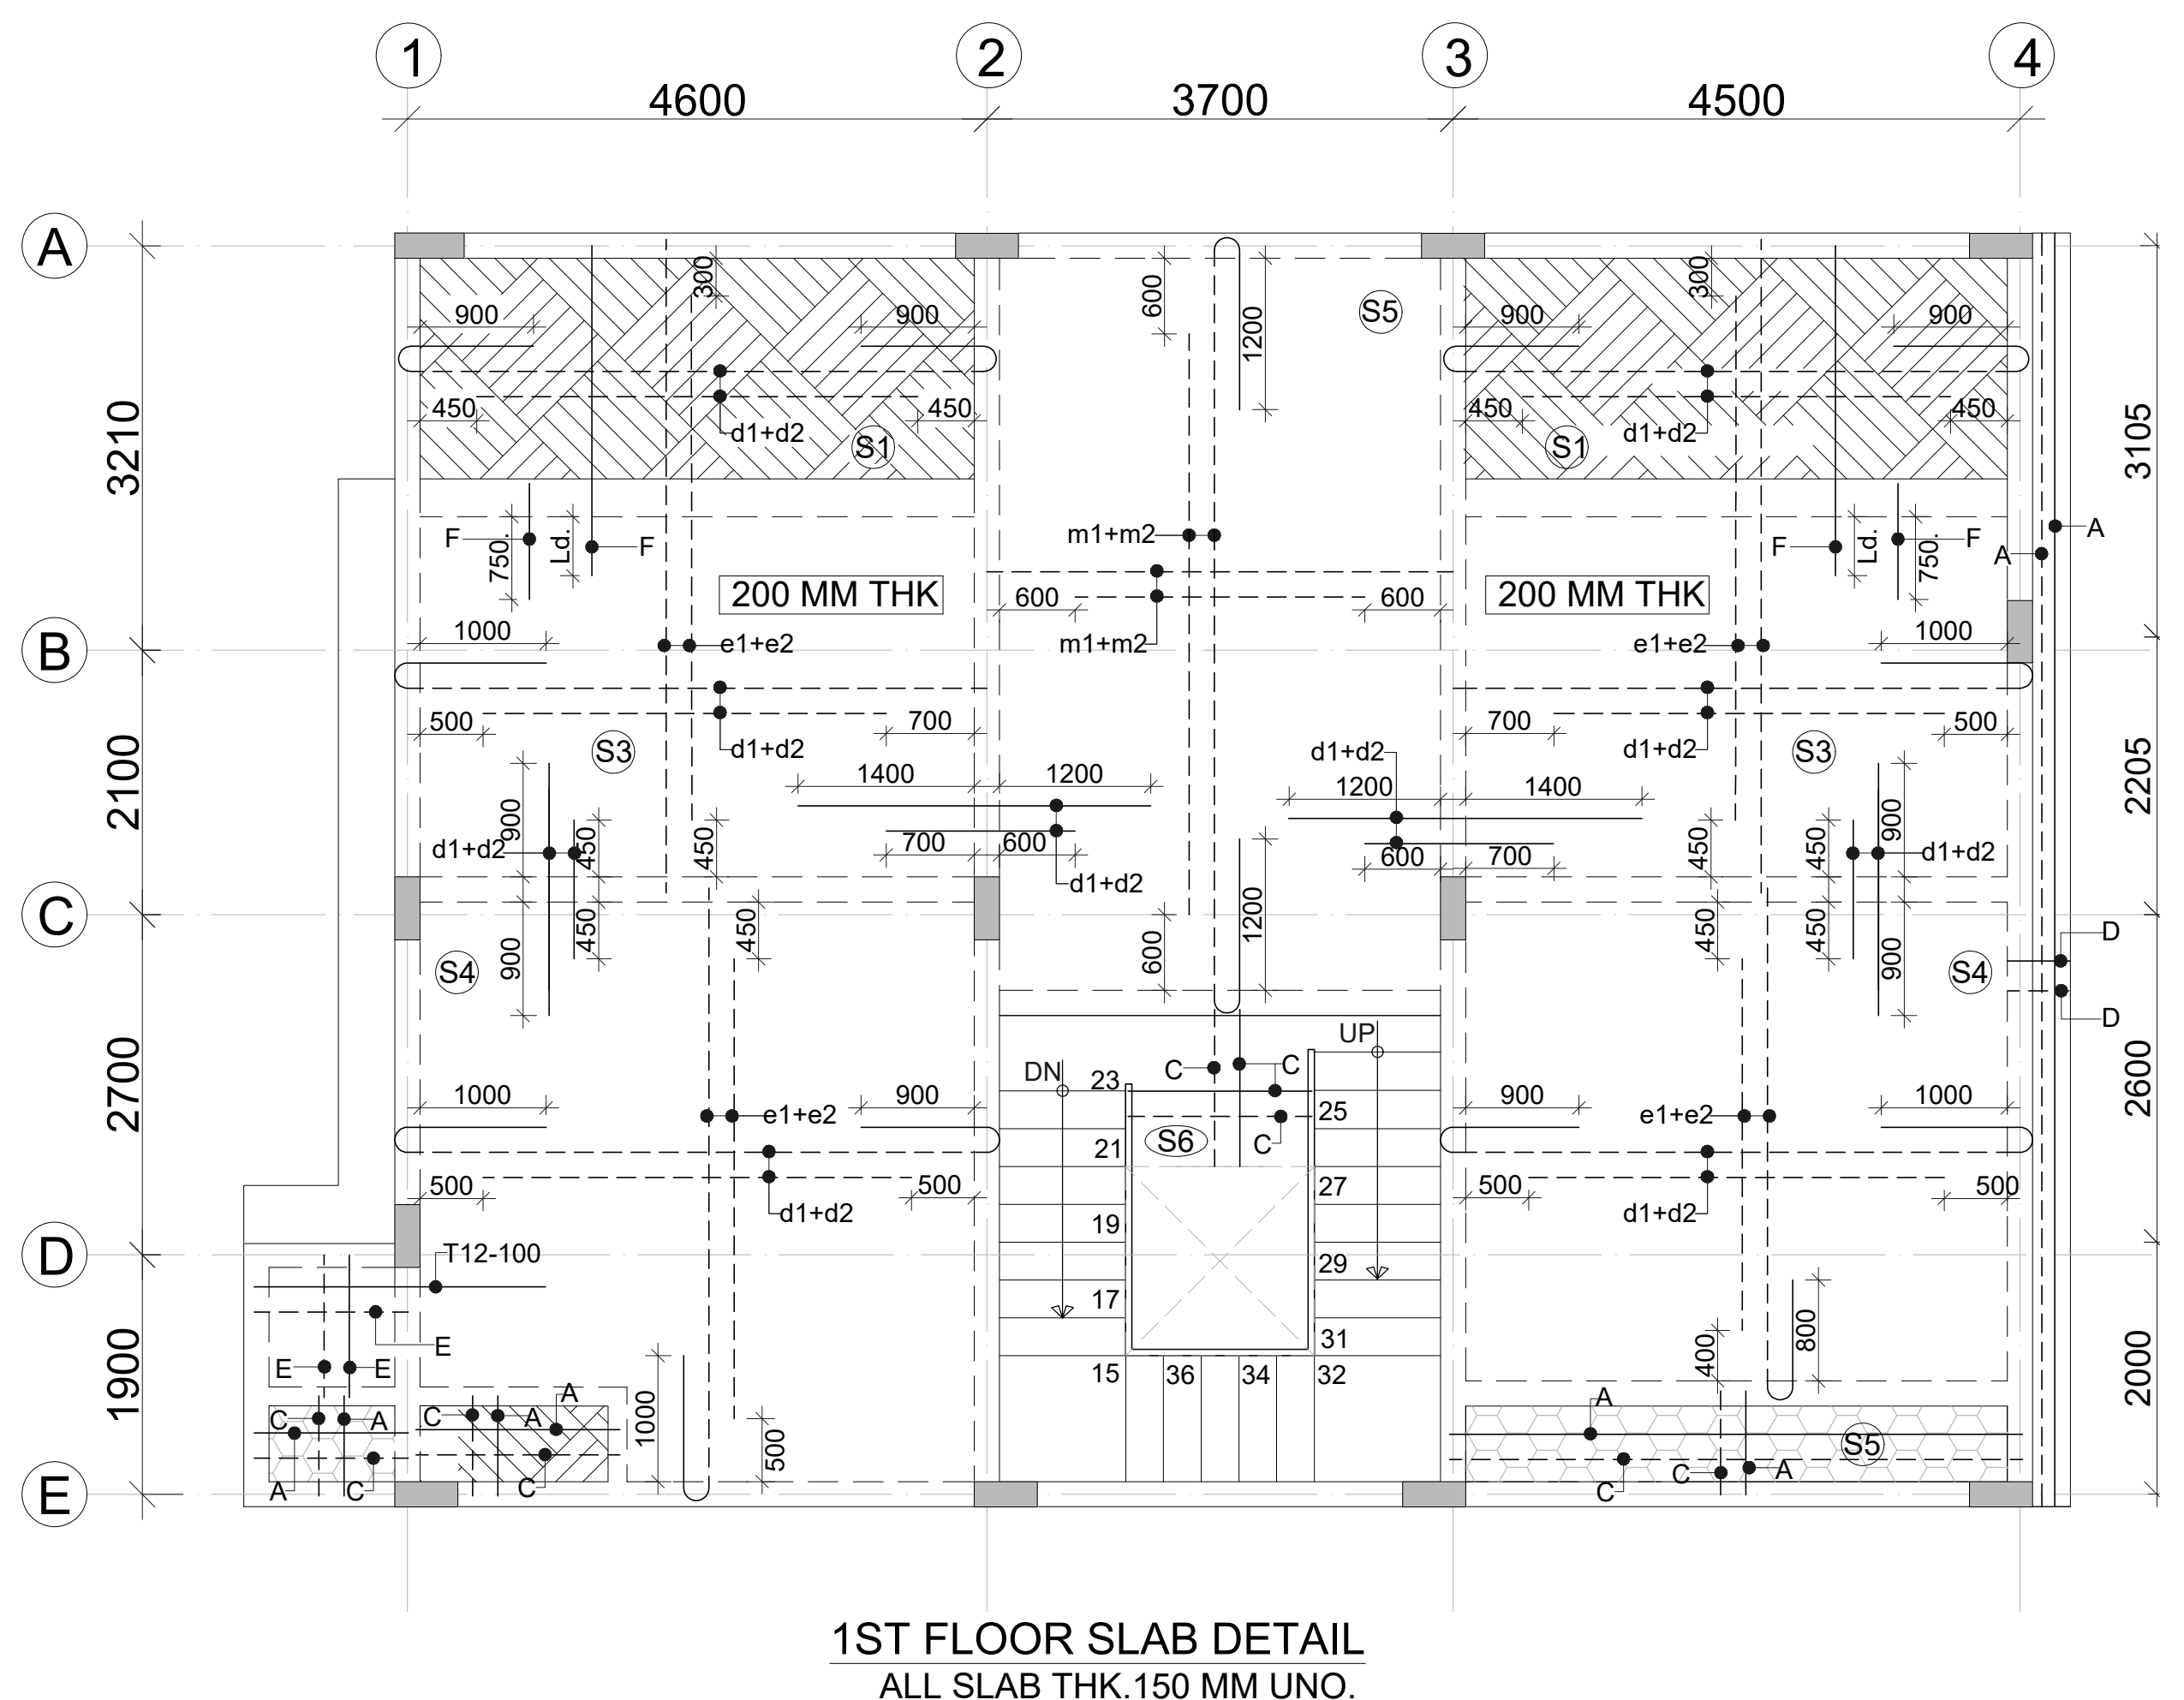

a1+a2	T8-400	A	T8-200
b1+b2	T8-350	B	T8-175
c1+c2	T8-300	C	T8-150
d1+d2	T8-250	D	T8-125
e1+e2	T8-200	E	T8-100
f1+f2	T10-400	F	T10-200
g1+g2	T10-350	G	T10-175
h1+h2	T10-300	H	T10-150
k1+k2	T10-250	K	T10-125
m1+m2	T10-200	M	T10-100
p1+p2	T10-150	P	T10-75
r1+r2	T12-200	R	T12-100
x1+x2	T12-300	X	T12-150
t1+t2	T12-400	T	T12-200

TOP BARS

d1+d2 NET SPACING (125 mm c/c)
NOTE:- DISTRIBUTION SHALL BE
T8-200 FOR TOP R/F

DWG. NO. CDPL/2025/S.21.1

VILLA -1.2
1ST FLOOR FRAMING AND SLAB DETAIL'S

GENERAL NOTES:

1. ALL DIMENSIONS ARE IN MM.
2. DO NOT SCALE, FOLLOW WRITTEN DIMENSION ONLY.
3. THIS DRAWING SHALL BE READ IN CONJUNCTION WITH RELEVANT ARCHITECTURAL AND STRUCTURAL DRGS.
4. BARS SHALL BE H.Y.S.D. / TMT BARS OF GRADE f_y 550 AND CONFORMING TO I.S. 1786-1985.
5. CONC. MIX SHALL BE:

TITLE

SUBMISSION DRAWINGS

SCALE:- NTS

DATE : DATE : 25.02.2025

PROJECT:-

SHUBHASHISH FOREST
UNDER KHASRA NO. 1941/419, 418/1,
2451/2073, 2074/422, 423, 2423/416, 2425/417,
2427/424 & 426 428 AT REVENUE VILLAGE:-
MAHAPURA, TEH. SANGANER, DIST.
JAIPUR, RAJASTHAN.

ARCHITECTS:-

PANKAJ GUPTA & ASSOCIATES
FLAT NO. 603 B, GOLDEN LEAF
APARTMENT, TONK ROAD, NEAR GANDHI
NAGAR STATION, JAIPUR-15

ARCHITECT CONSULTANT

STRUCTURE:









Constructure Design P. Ltd.
1005, TOWER- B, Advant
Business Park . NGN, Expressway.
Sec-142 Noida
PIN. 201305
constructure@gmail.com
tel. 9899697377

OWNER

ARCHITECTS

STRUCTURE CONSULTANT

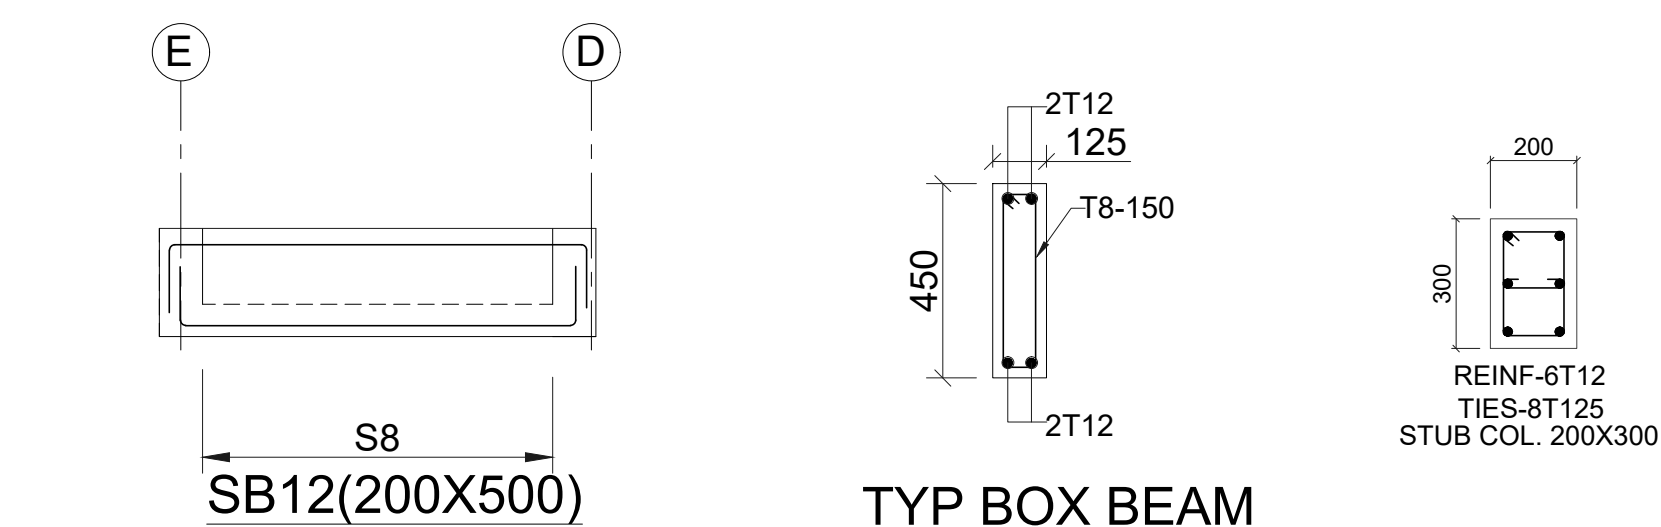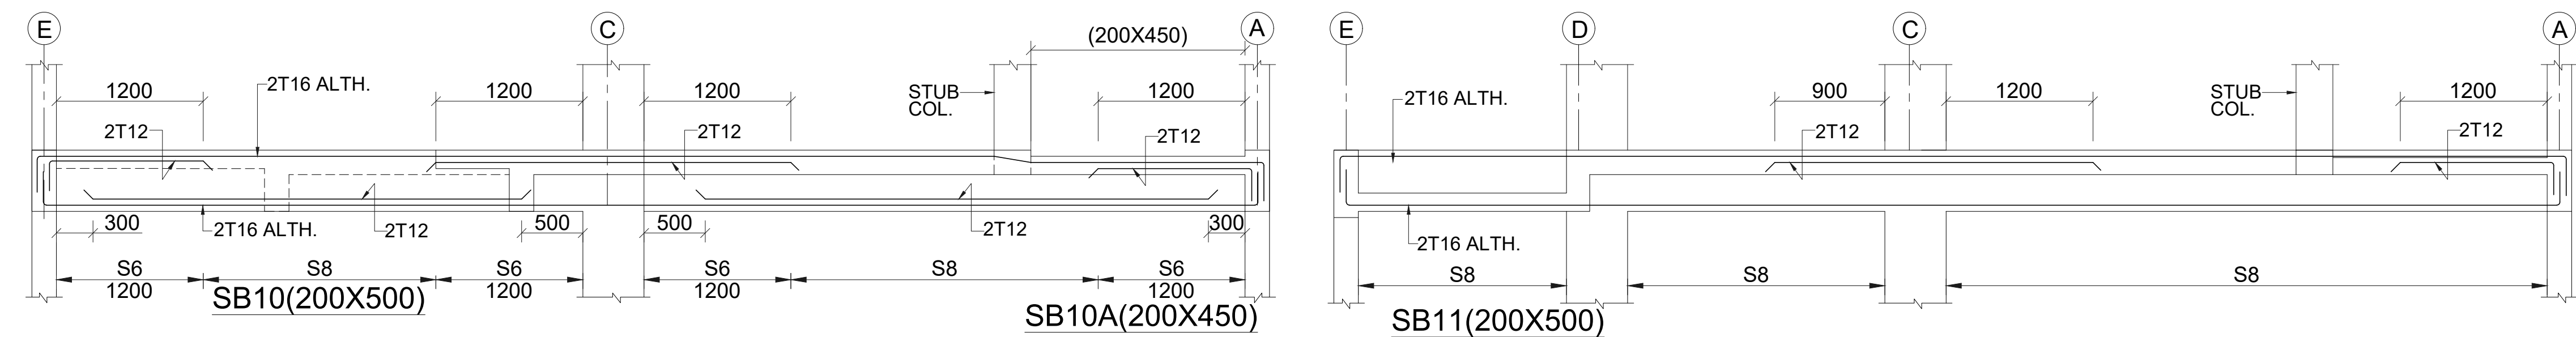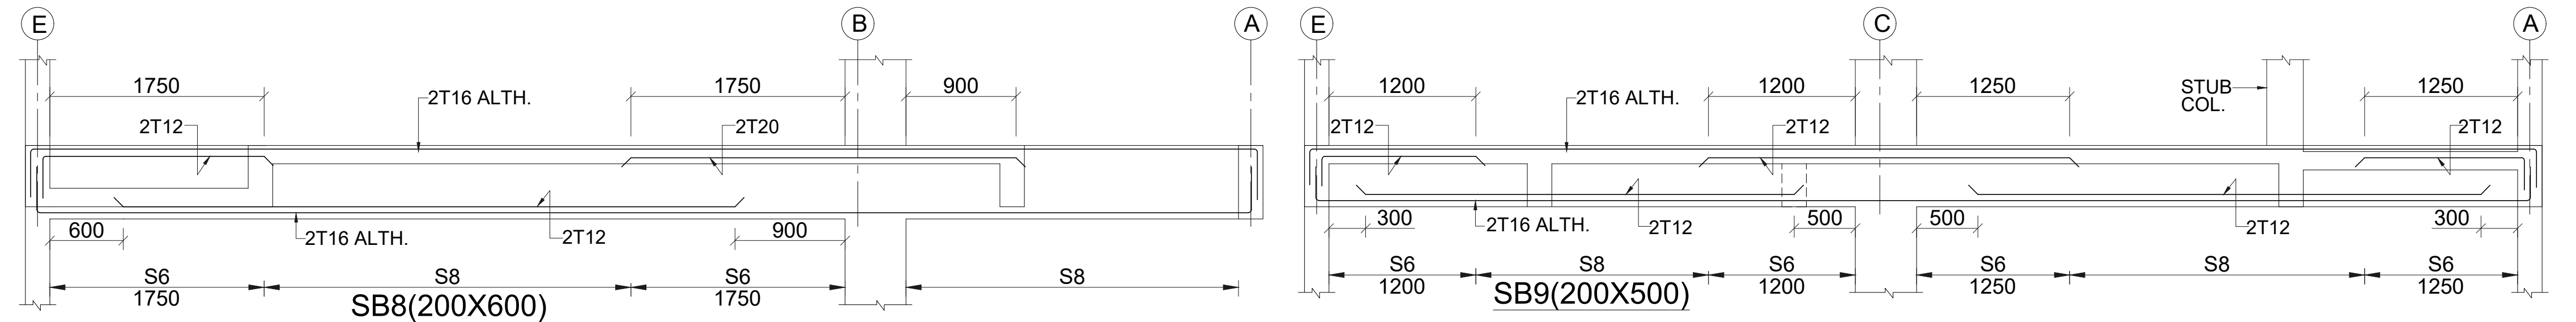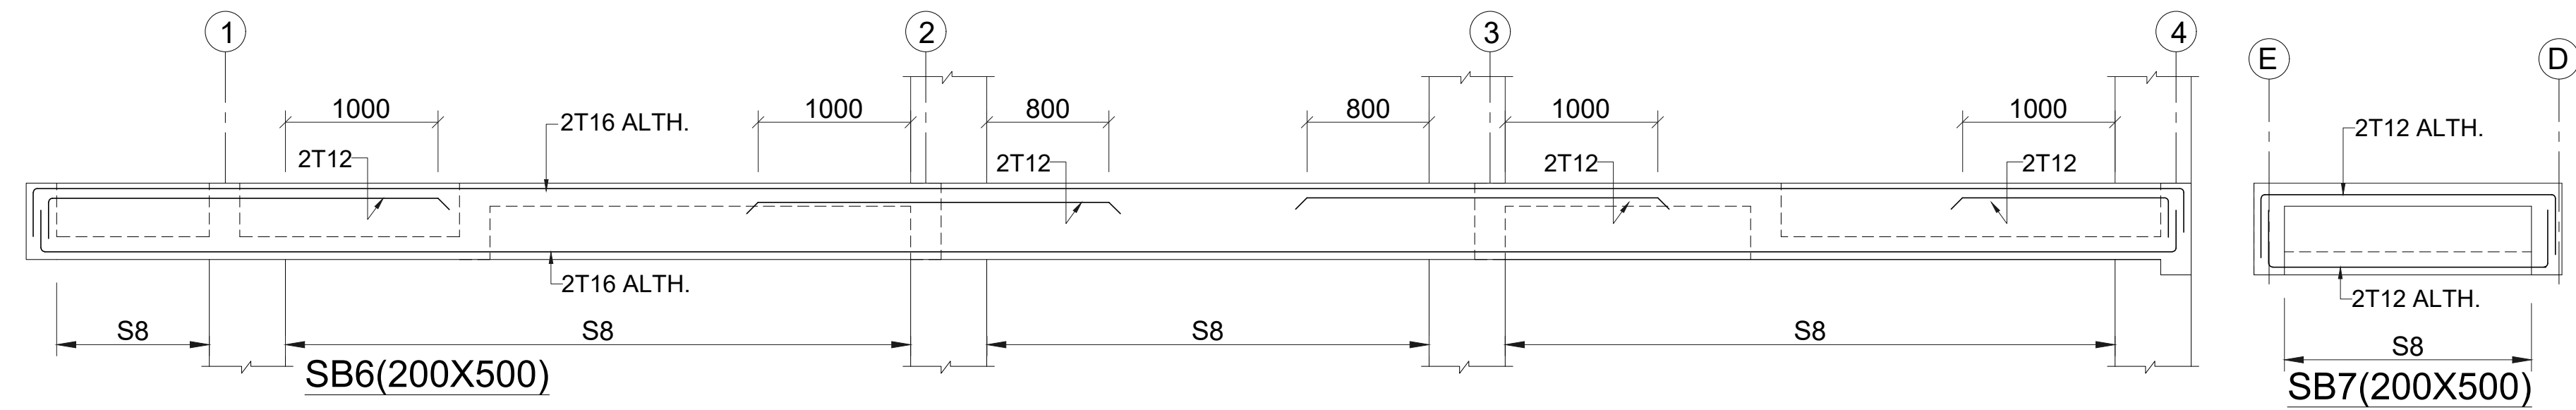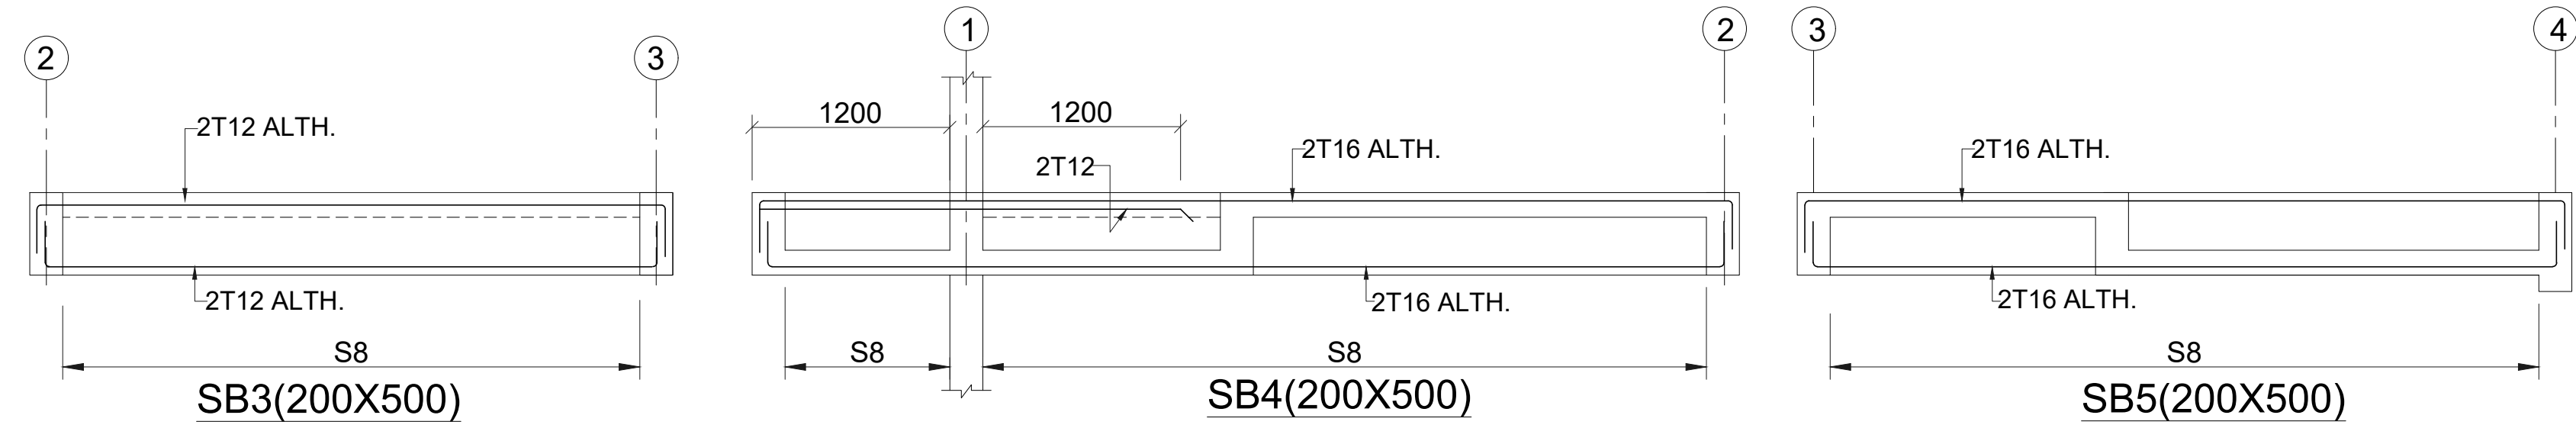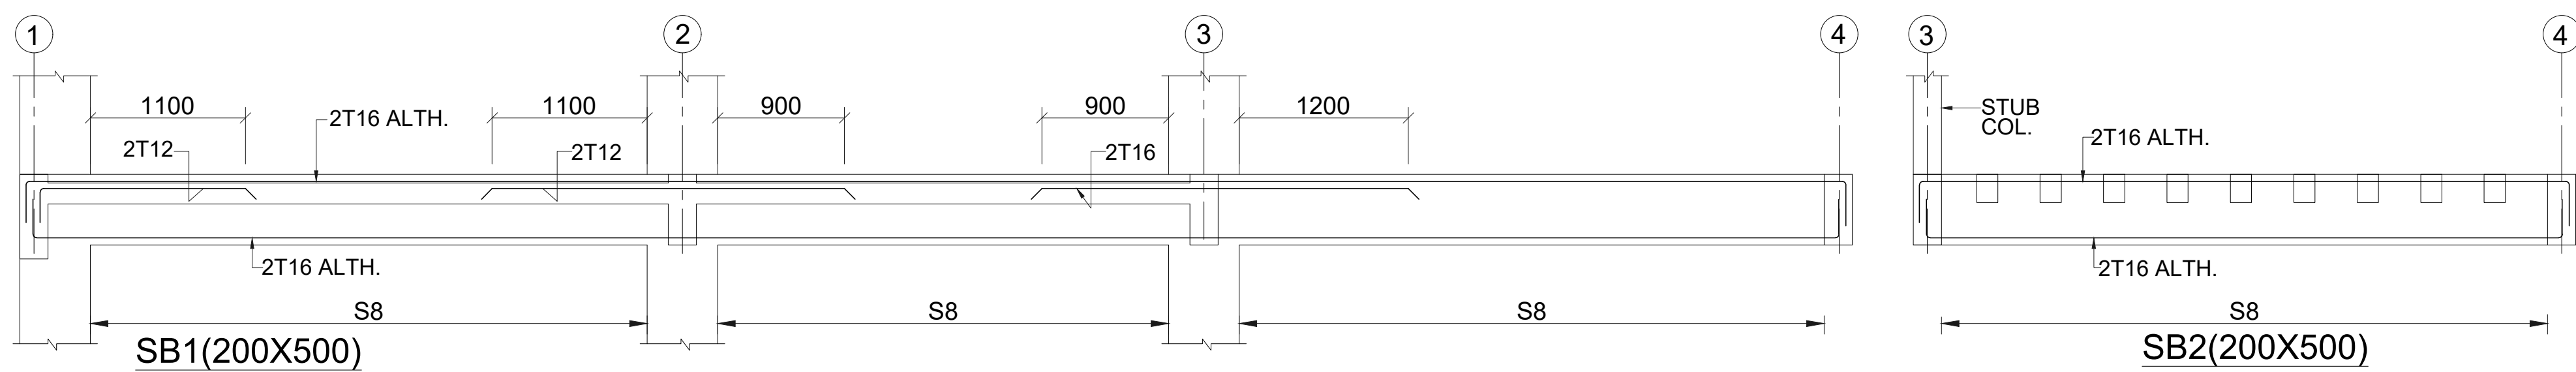

STIRRUPS SCHEDULE	
S1	2L-T8-100
S2	2L-T8-125
S3	2L-T8-150
S4	2L-T8-175
S5	2L-T8-200
S6	2L-T10-70
S7	2L-T10-100
S8	2L-T10-125
S9	2L-T10-150
S10	2L-T10-175

DWG. NO. CDPL/2025/S.31.1

VILLA -1.2
2ND FLOOR BEAM DETAIL'S

GENERAL NOTES:

1. ALL DIMENSIONS ARE IN MM.
2. DO NOT SCALE, FOLLOW WRITTEN DIMENSION ONLY.
3. THIS DRAWING SHALL BE READ IN CONJUNCTION WITH RELEVANT ARCHITECTURAL AND STRUCTURAL DRGS.
4. BARS SHALL BE H.Y.S.D. / TMT BARS OF GRADE f_e 550 AND CONFORMING TO I.S. 1786-1985.
5. CONC. MIX SHALL BE:

TITLE

SUBMISSION DRAWINGS

SCALE:- NTS
DATE : DATE : 25.02.2025

PROJECT:-

SHUBHASHISH FOREST
UNDER KHASRA NO. 1941/419, 418/1, 2451/2073, 2074/422, 423, 2423/416, 2425/417, 2427/424 & 426 428 AT REVENUE VILLAGE:- MAHAPURA, TEH. SANGANER, DIST. JAIPUR, RAJASTHAN.

ARCHITECTS:-

PANKAJ GUPTA & ASSOCIATES
FLAT NO. 603 B, GOLDEN LEAF APARTMENT, TONK ROAD, NEAR GANDHI NAGAR STATION, JAIPUR-15

ARCHITECT CONSULTANT

STRUCTURE:

Constructure Design P. Ltd.
1005, TOWER- B, Advant Business Park . NGN, Expressway. Sec-142 Noida
PIN 201305
constructure@gmail.com
tel.9899697377

OWNER

ARCHITECTS


STRUCTURE CONSULTANT

HARIOM GEDIA

HARIOM GEDIA
M. Tech (Structural Engineering)
Registration No. 17282
Under Registration of Structural Engineers
National Institute of Technology
Rourkela, Odisha, India



BEAM SIZE	
(a)	200X500
(b)	200X600

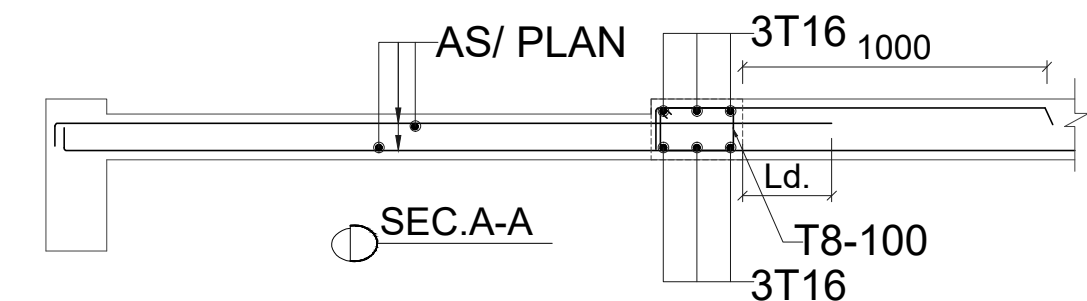

a1+a2	T8-400	A	T8-200
b1+b2	T8-350	B	T8-175
c1+c2	T8-300	C	T8-150
d1+d2	T8-250	D	T8-125
e1+e2	T8-200	E	T8-100
f1+f2	T10-400	F	T10-200
g1+g2	T10-350	G	T10-175
h1+h2	T10-300	H	T10-150
k1+k2	T10-250	K	T10-125
m1+m2	T10-200	M	T10-100
p1+p2	T10-150	P	T10-75
r1+r2	T12-200	R	T12-100
x1+x2	T12-300	X	T12-150
t1+t2	T12-400	T	T12-200

NOTE:- DISTRIBUTION SHALL BE
T8-200 FOR TOP R/F

1. ALL DIMENSIONS ARE IN MM.
2. DO NOT SCALE, FOLLOW WRITTEN DIMENSION ONLY.
3. THIS DRAWING SHALL BE READ IN CONJUNCTION WITH RELEVANT ARCHITECTURAL AND STRUCTURAL DRGS.
4. BARS SHALL BE H.Y.S.D. / TMT BARS OF GRADE fe 550 AND CONFORMING TO I.S. 1786-1985.
5. CONC. MIX SHALL BE:

SUBMISSION DRAWINGS

DATE : DATE : 25.02.2025

SHUBHASHISH FOREST
UNDER KHASRA NO. 1941/419, 418/1,
2451/2073, 2074/422, 423, 2423/416, 2425/417,
2427/424 & 426 428 AT REVENUE VILLAGE:-
MAHAPURA, TEH. SANGANER, DIST.
JAIPUR, RAJASTHAN.

PANKAJ GUPTA & ASSOCIATES
FLAT NO. 603 B, GOLDEN LEAF
APARTMENT, TONK ROAD, NEAR GANDHI
NAGAR STATION, JAIPUR-15



Constructure Design P. Ltd.
1005, TOWER- B, Advant
Business Park . NGN, Expressway.
Sec-142 Noida
PIN. 201305
constructure@gmail.com
tel. 9899697377

STRUCTURE CONSULTANT

VILLA -1.2
FOUNDATION PLAN & DETAIL

GENERAL NOTES:

1. ALL DIMENSIONS ARE IN MM.
2. DO NOT SCALE, FOLLOW WRITTEN DIMENSION ONLY.
3. THIS DRAWING SHALL BE READ IN CONJUNCTION WITH RELEVANT ARCHITECTURAL AND STRUCTURAL DRGS.
4. BARS SHALL BE H.Y.S.D. / TMT BARS OF GRADE $\text{fe } 550$ AND CONFORMING TO I.S. 1786-1985.
5. CONC. MIX SHALL BE:

TITLE

SUBMISSION DRAWINGS

SCALE:- NTS

DATE : DATE : 25.02.2025

PROJECT:-

SHUBHASHISH FOREST
UNDER KHASRA NO. 1941/419, 418/1, 2451/2073, 2074/422, 423, 2423/416, 2425/417, 2427/424 & 426 428 AT REVENUE VILLAGE:- MAHAPURA, TEH. SANGANER, DIST. JAIPUR, RAJASTHAN.

ARCHITECTS:-

PANKAJ GUPTA & ASSOCIATES
FLAT NO. 603 B, GOLDEN LEAF APARTMENT, TONK ROAD, NEAR GANDHI NAGAR STATION, JAIPUR-15

ARCHITECT CONSULTANT


STRUCTURE:

Constructure Design P. Ltd.
1005, TOWER- B, Advant Business Park . NGN, Expressway. Sec-142 Noida
PIN.201305
constructure@gmail.com
tel. 9899697377

OWNER

ARCHITECTS


STRUCTURE CONSULTANT

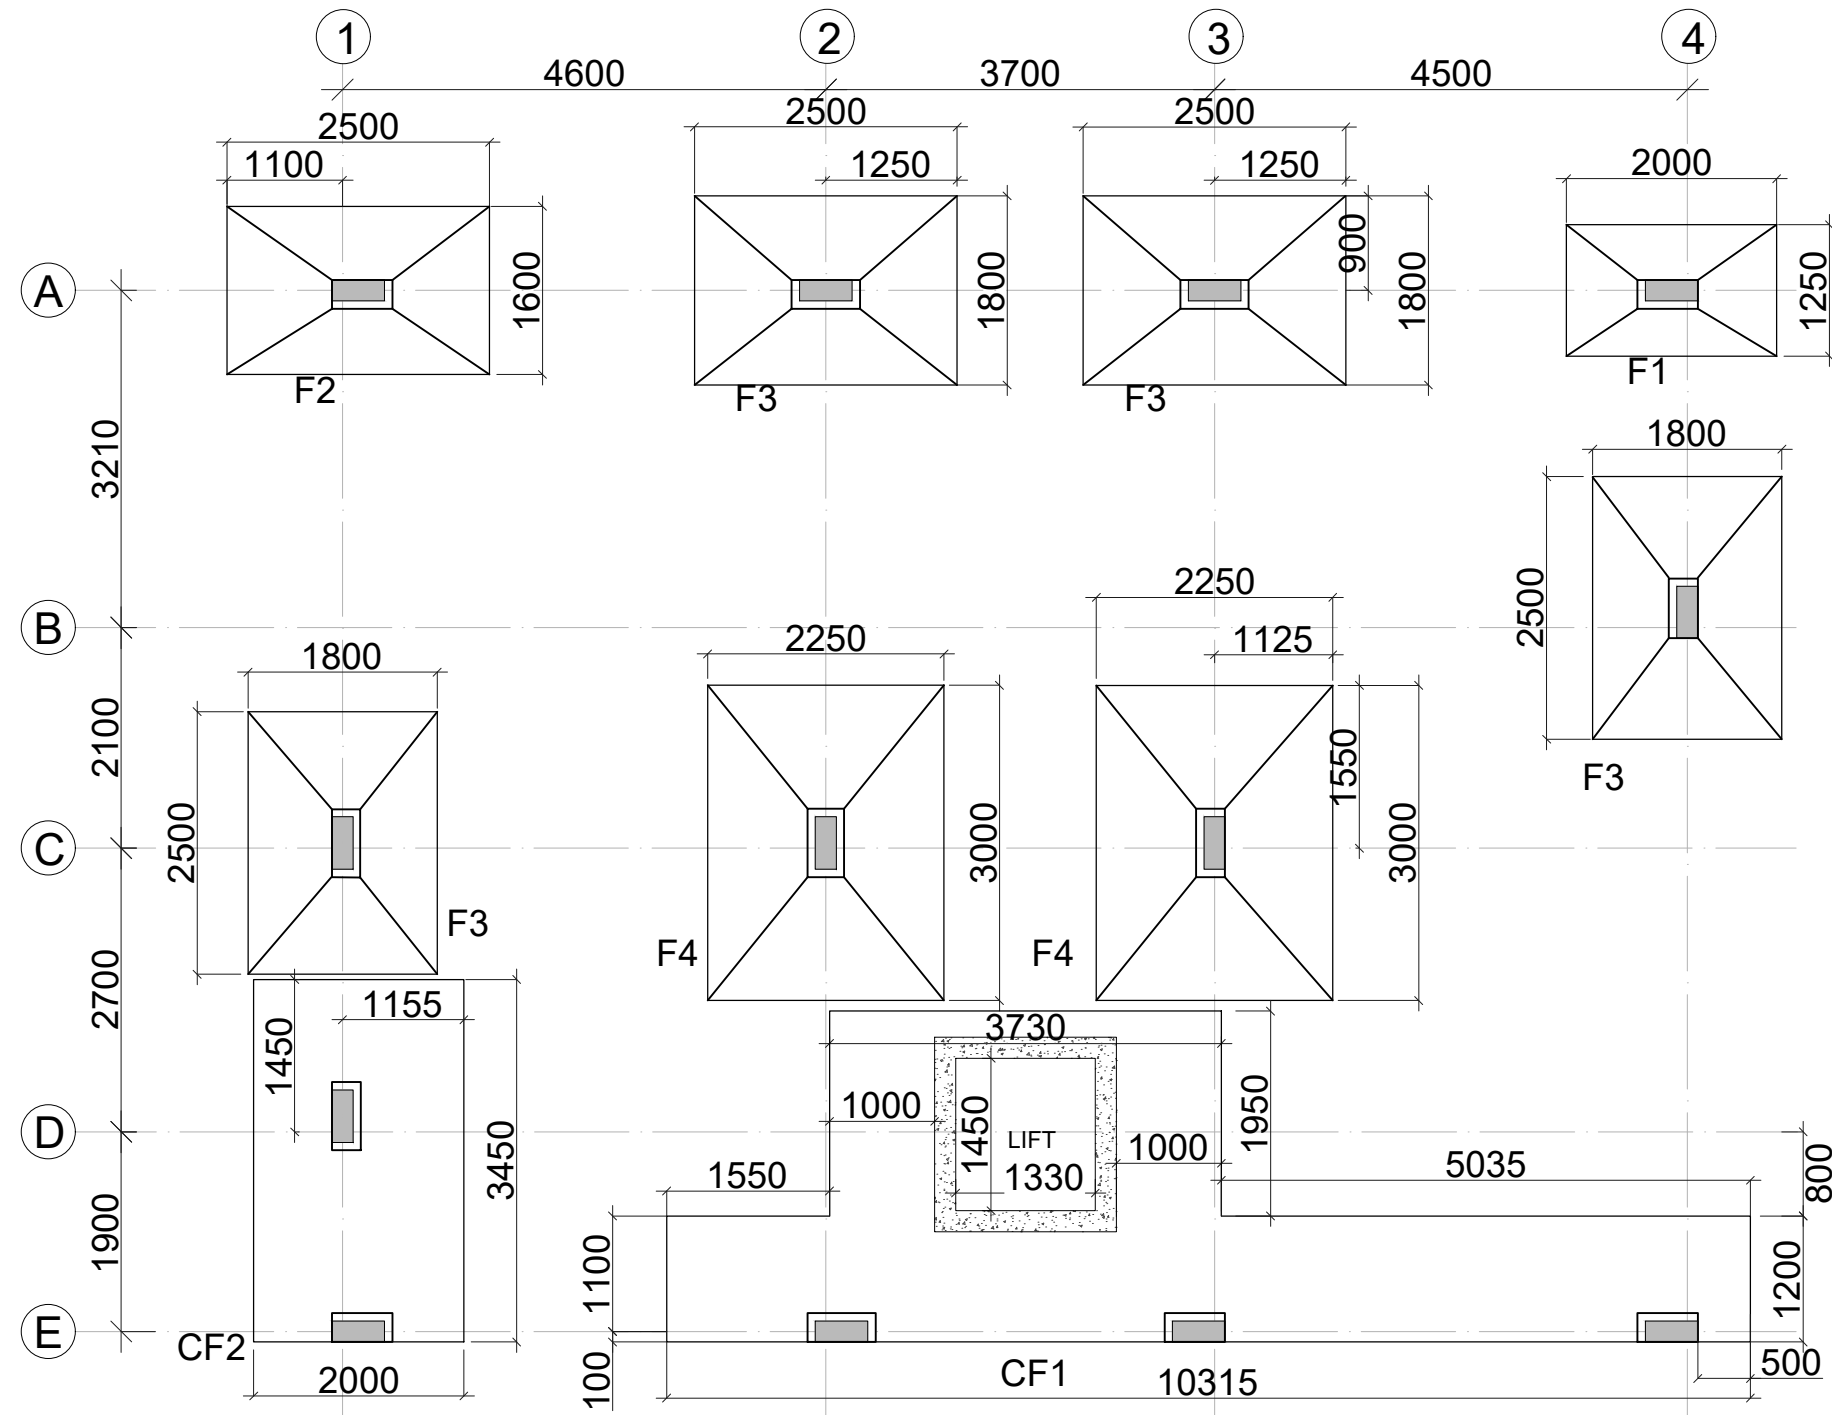


FOUNDATION PLAN

ISOLATED FOOTING SCHEDULE


S. NO.	FOOTING MARKS	DIMENSION				BOTTOM REINFORCEMENT	
		SIZE OF FOOTING	D	d		R/F. ALONG LONGER	R/F. ALONG SHORTER
1.	F1	1250X2000	400	150		T10-150c/c	T10-150c/c
2.	F2	1600X2500	450	150		T10-140c/c	T10-140c/c
3.	F3	1800X2500	450	200		T10-125c/c	T10-125c/c
4.	F4	2250X3000	500	200		T10-125c/c	T10-80c/c
6.	CF1	AS/PLAN	550	----		AS/PLAN	AS/PLAN
7.	CF2	2000X3450	450	----		AS/PLAN	AS/PLAN

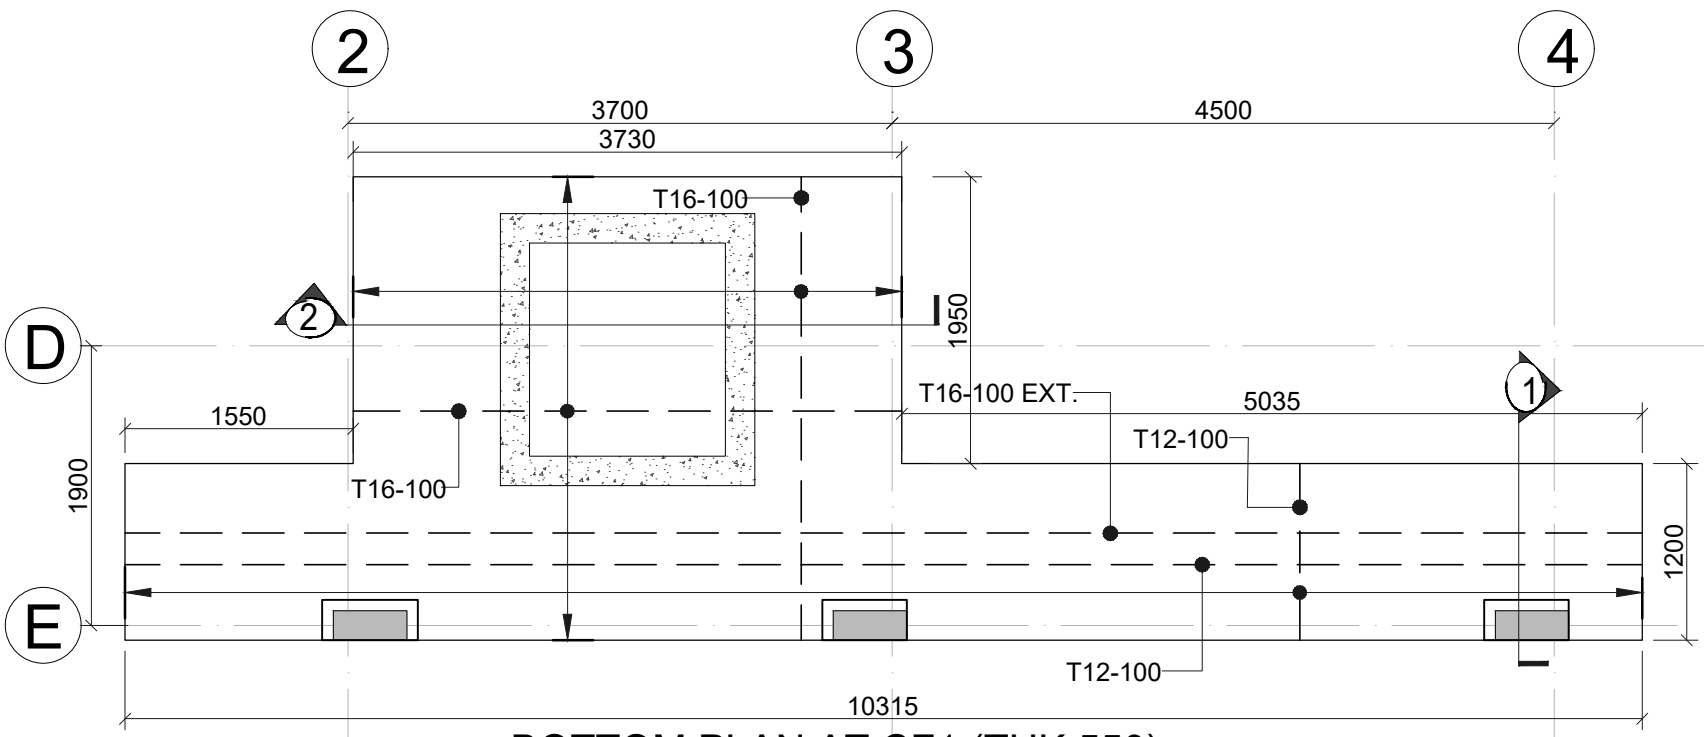


BOTTOM PLAN AT CF1 (THK.550)

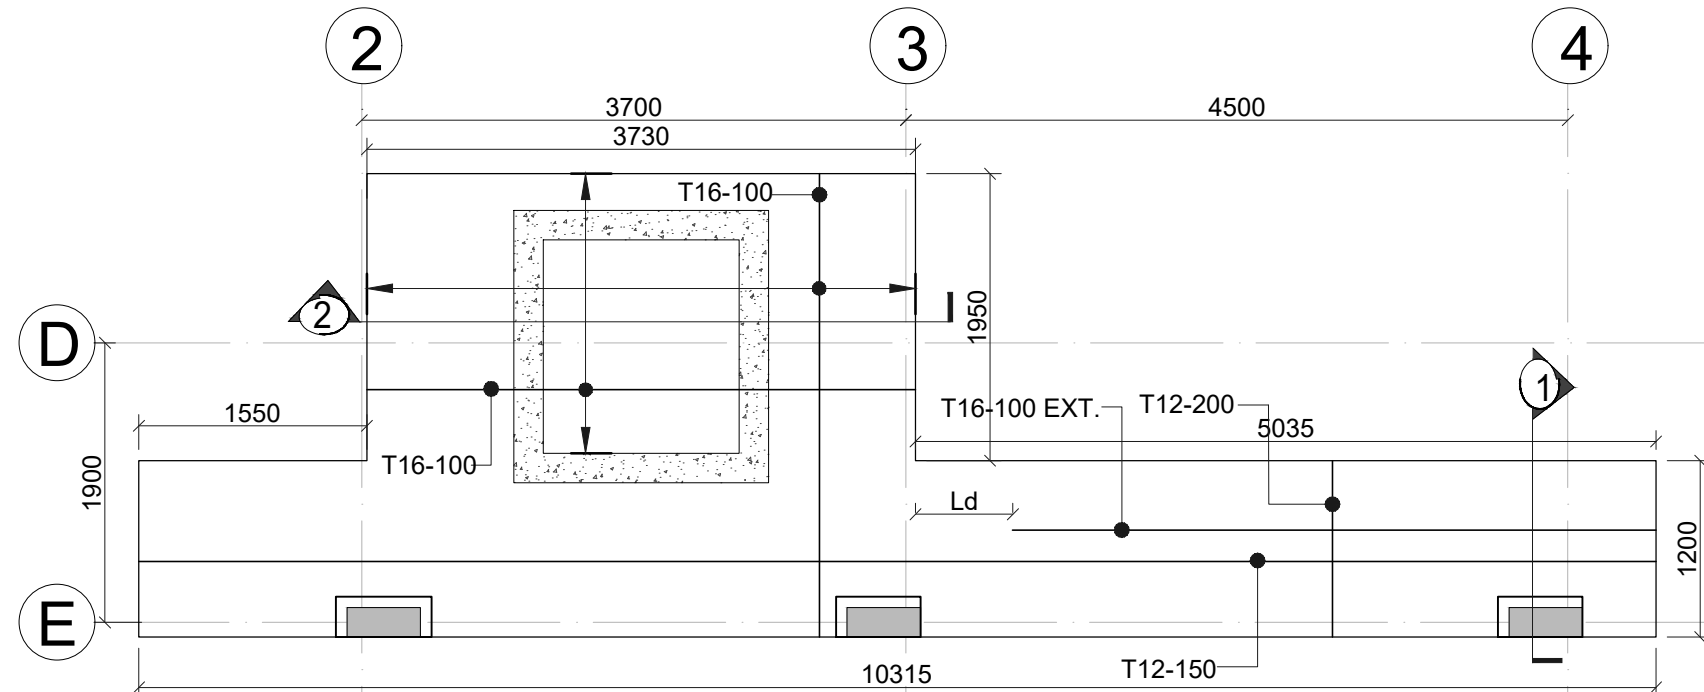


TOP PLAN AT CF1 (THK.550)

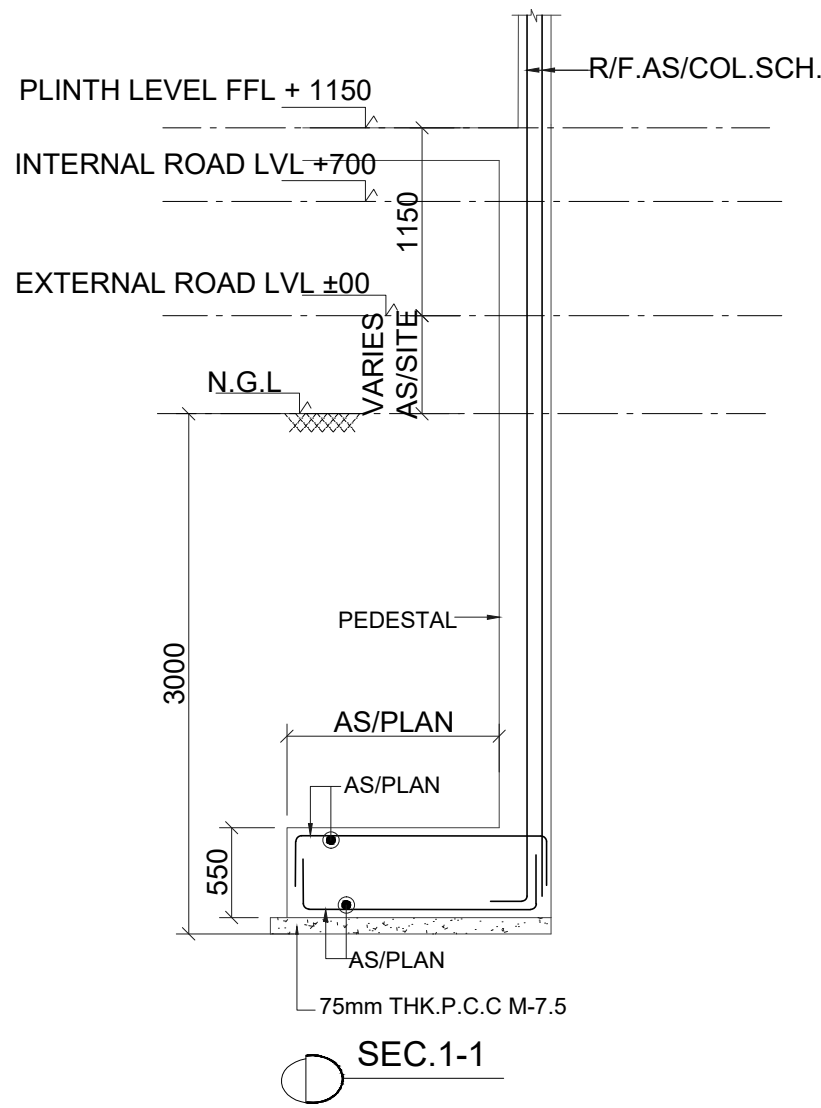


SEC. 1-1

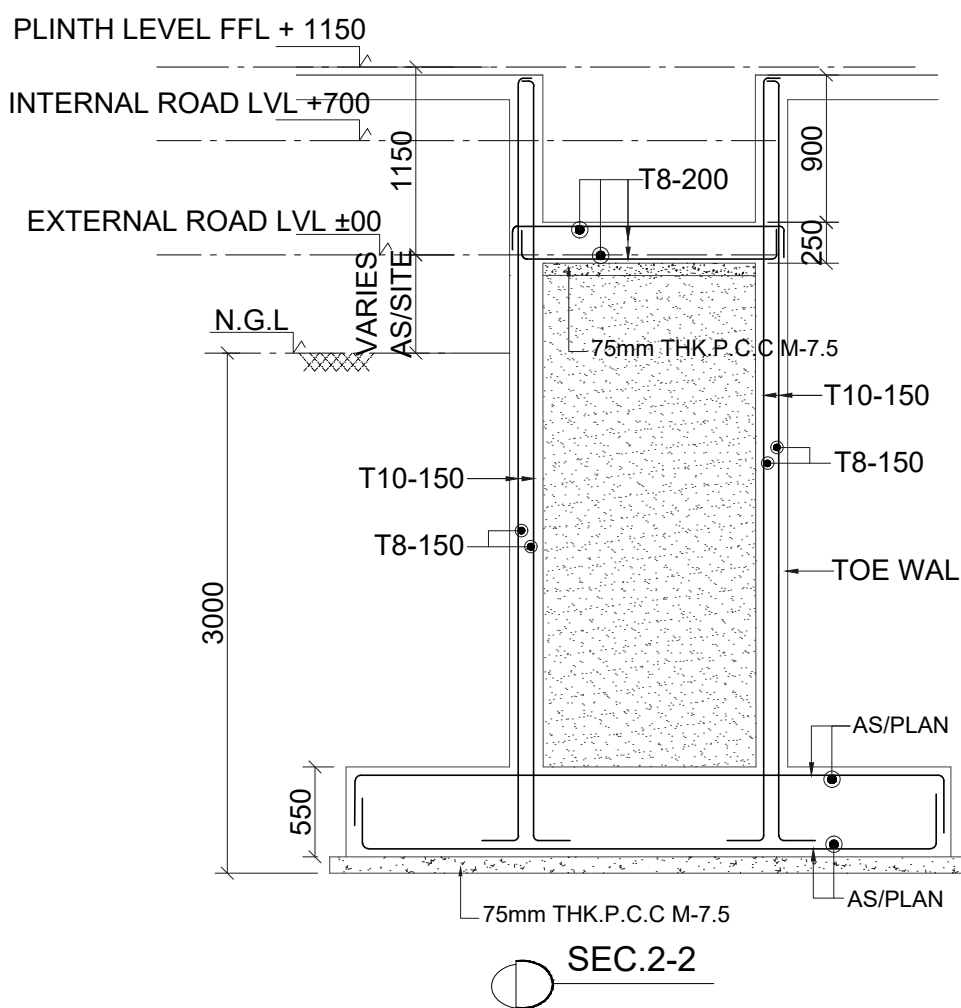


SEC. 2-2

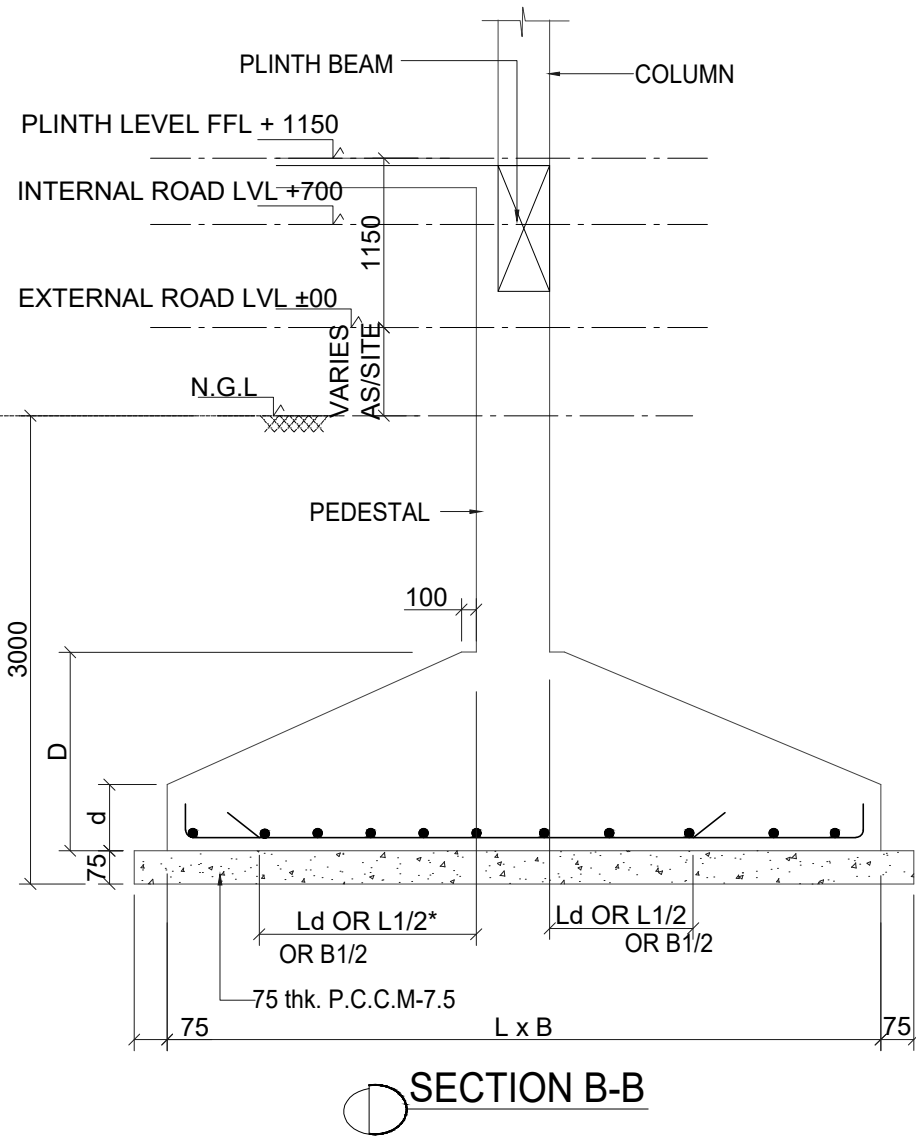


SECTION B-B

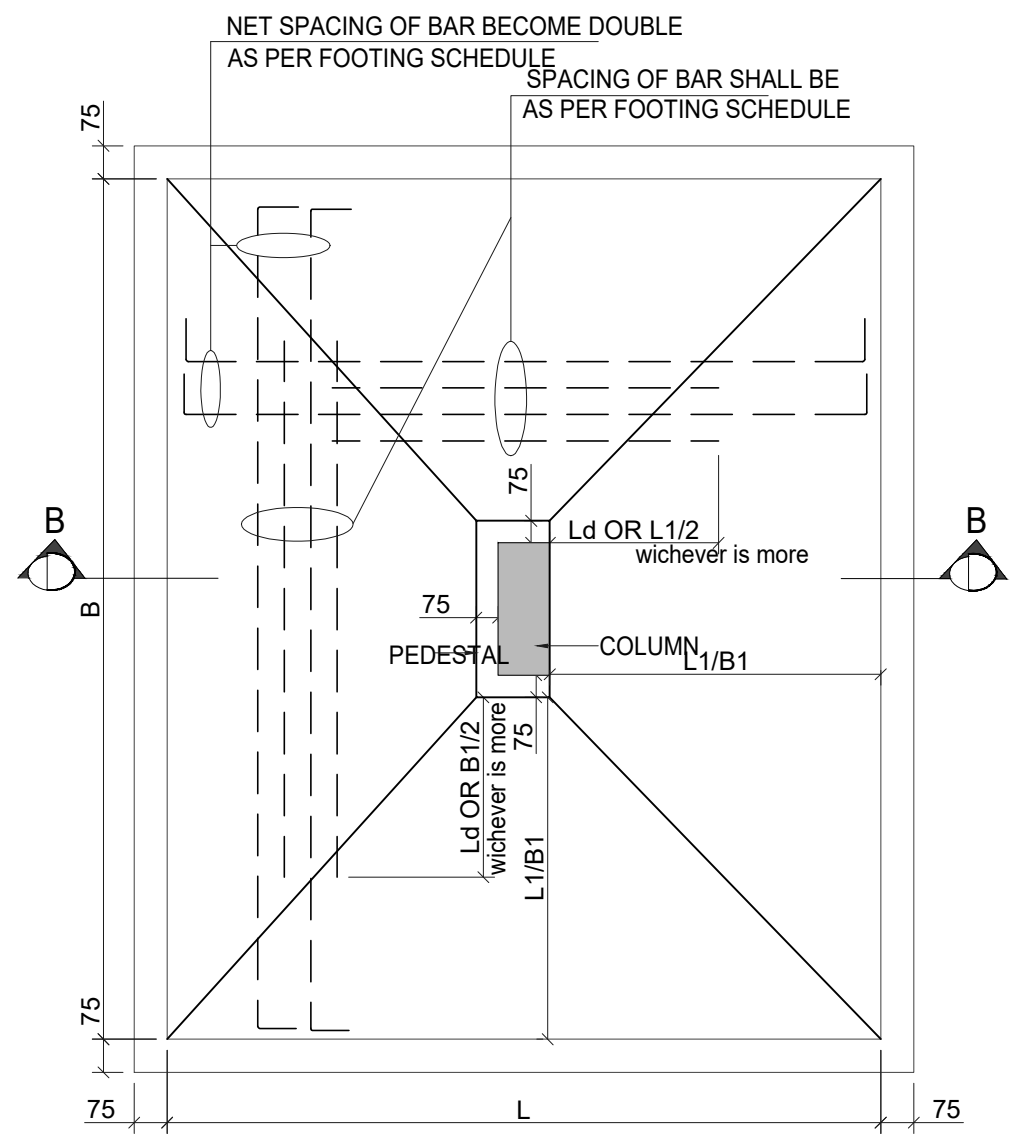


TYPICAL COLUMN FOOTING PLAN WITH ECCENTRIC PEDESTAL

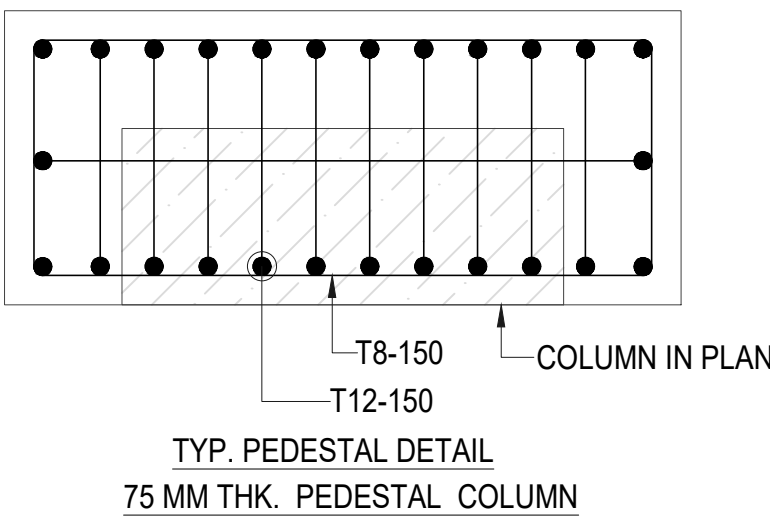


TYP. PEDESTAL DETAIL 75 MM THK. PEDESTAL COLUMN

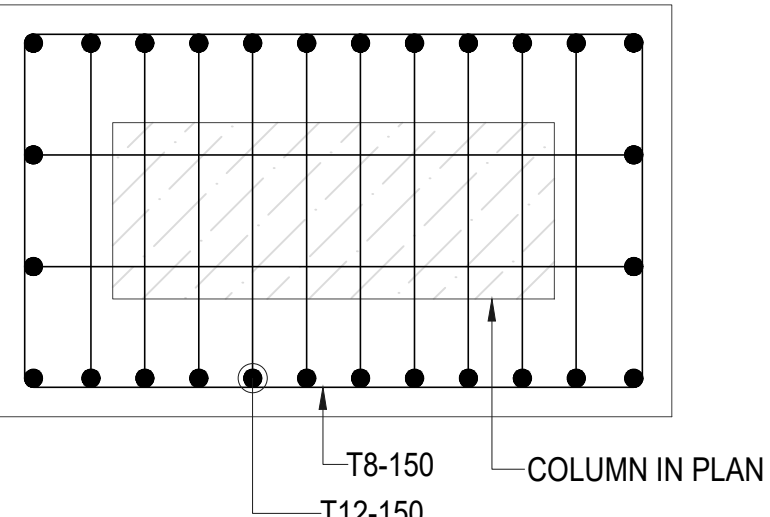


TYP. PEDESTAL DETAIL 75 MM THK. PEDESTAL ALL AROUND COLUMN

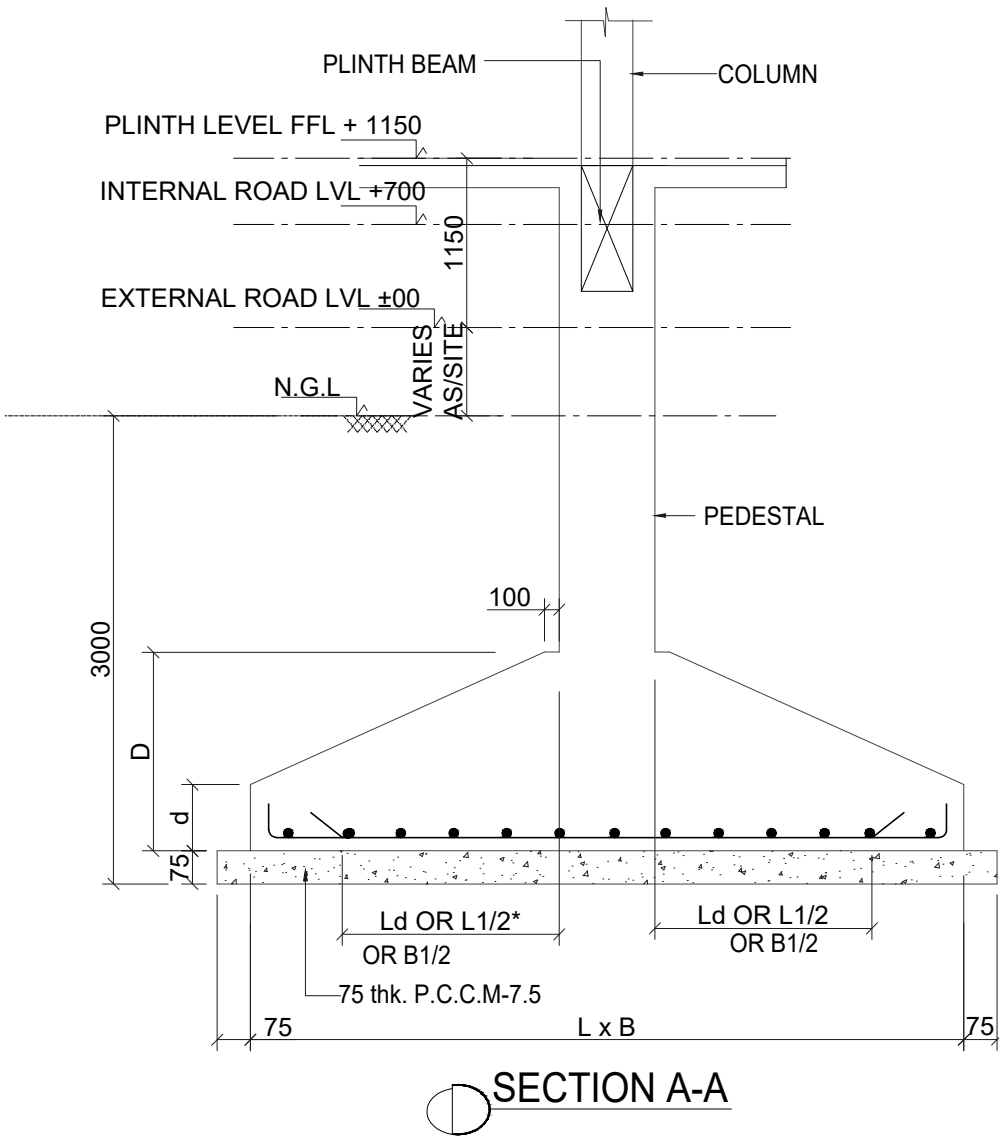


SECTION A-A

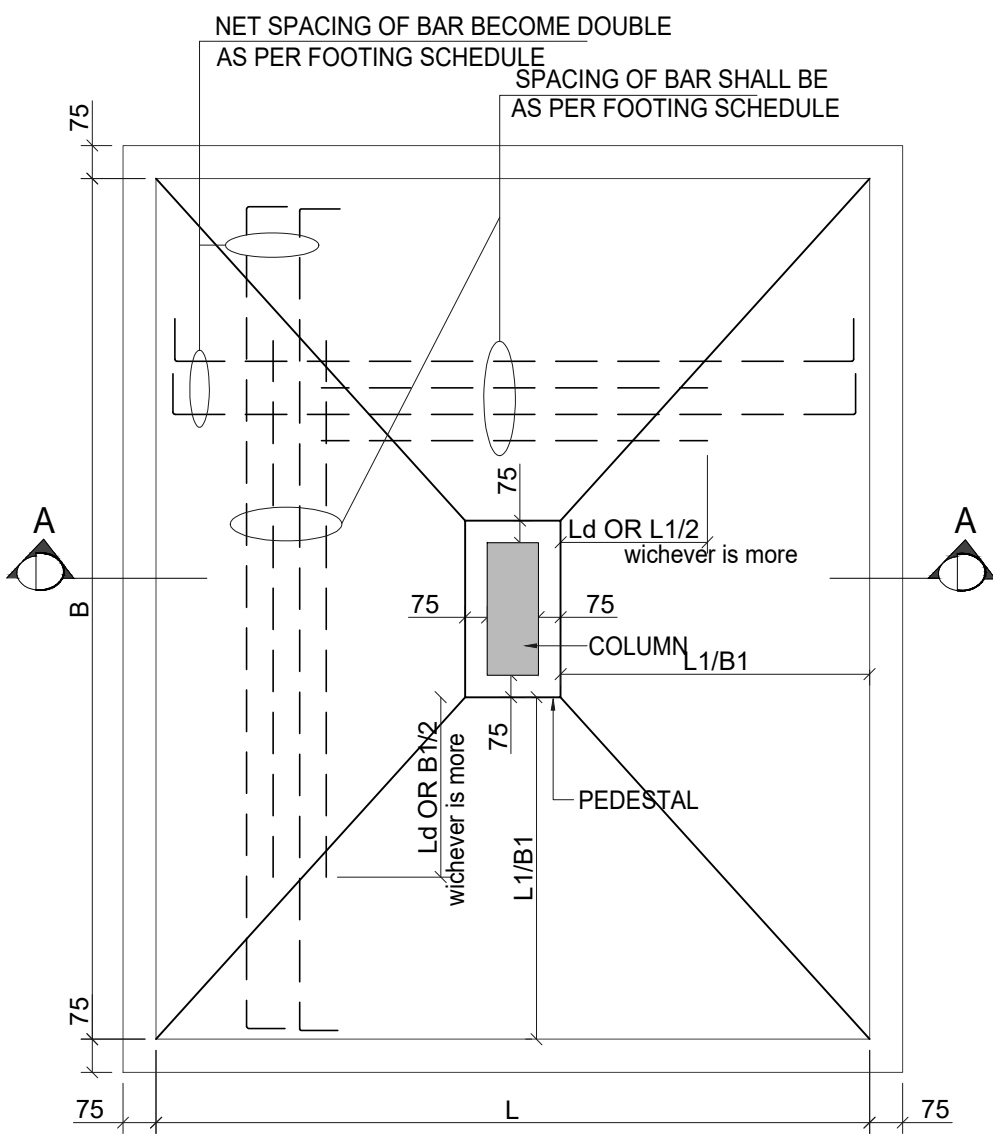


TYPICAL COLUMN FOOTING PLAN

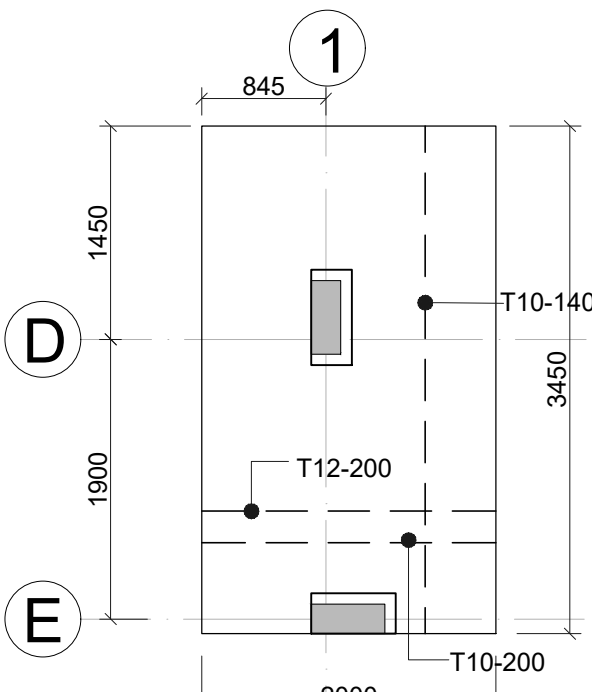



BOTTOM PLAN AT CF2 (THK.450)

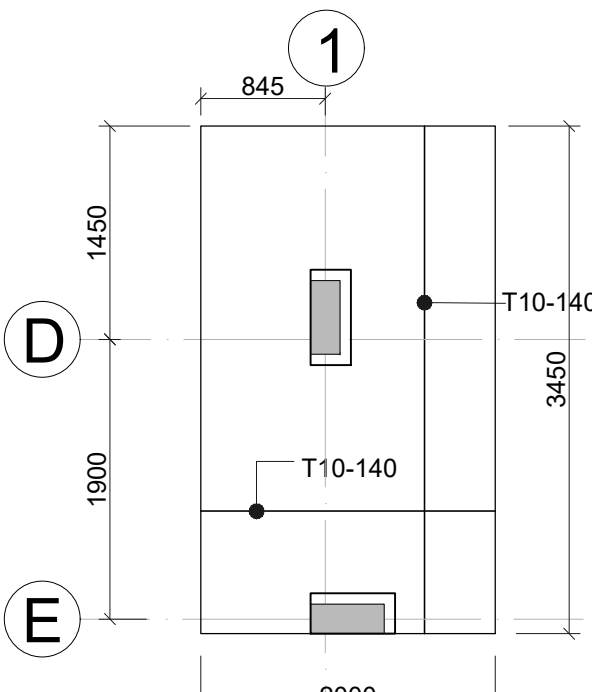

TOP PLAN AT CF2 (THK.450)

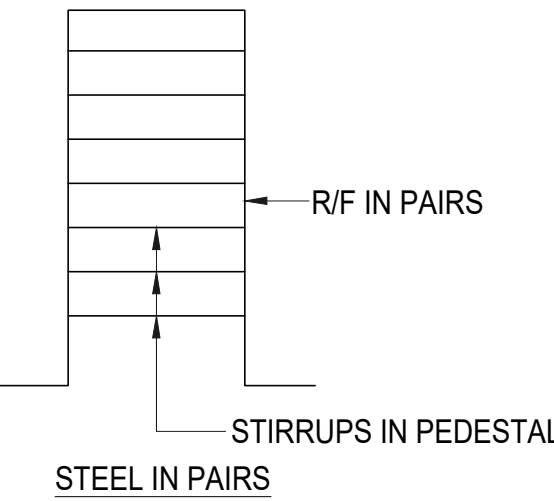

STIRRUPS IN PEDESTAL
STEEL IN PAIRS

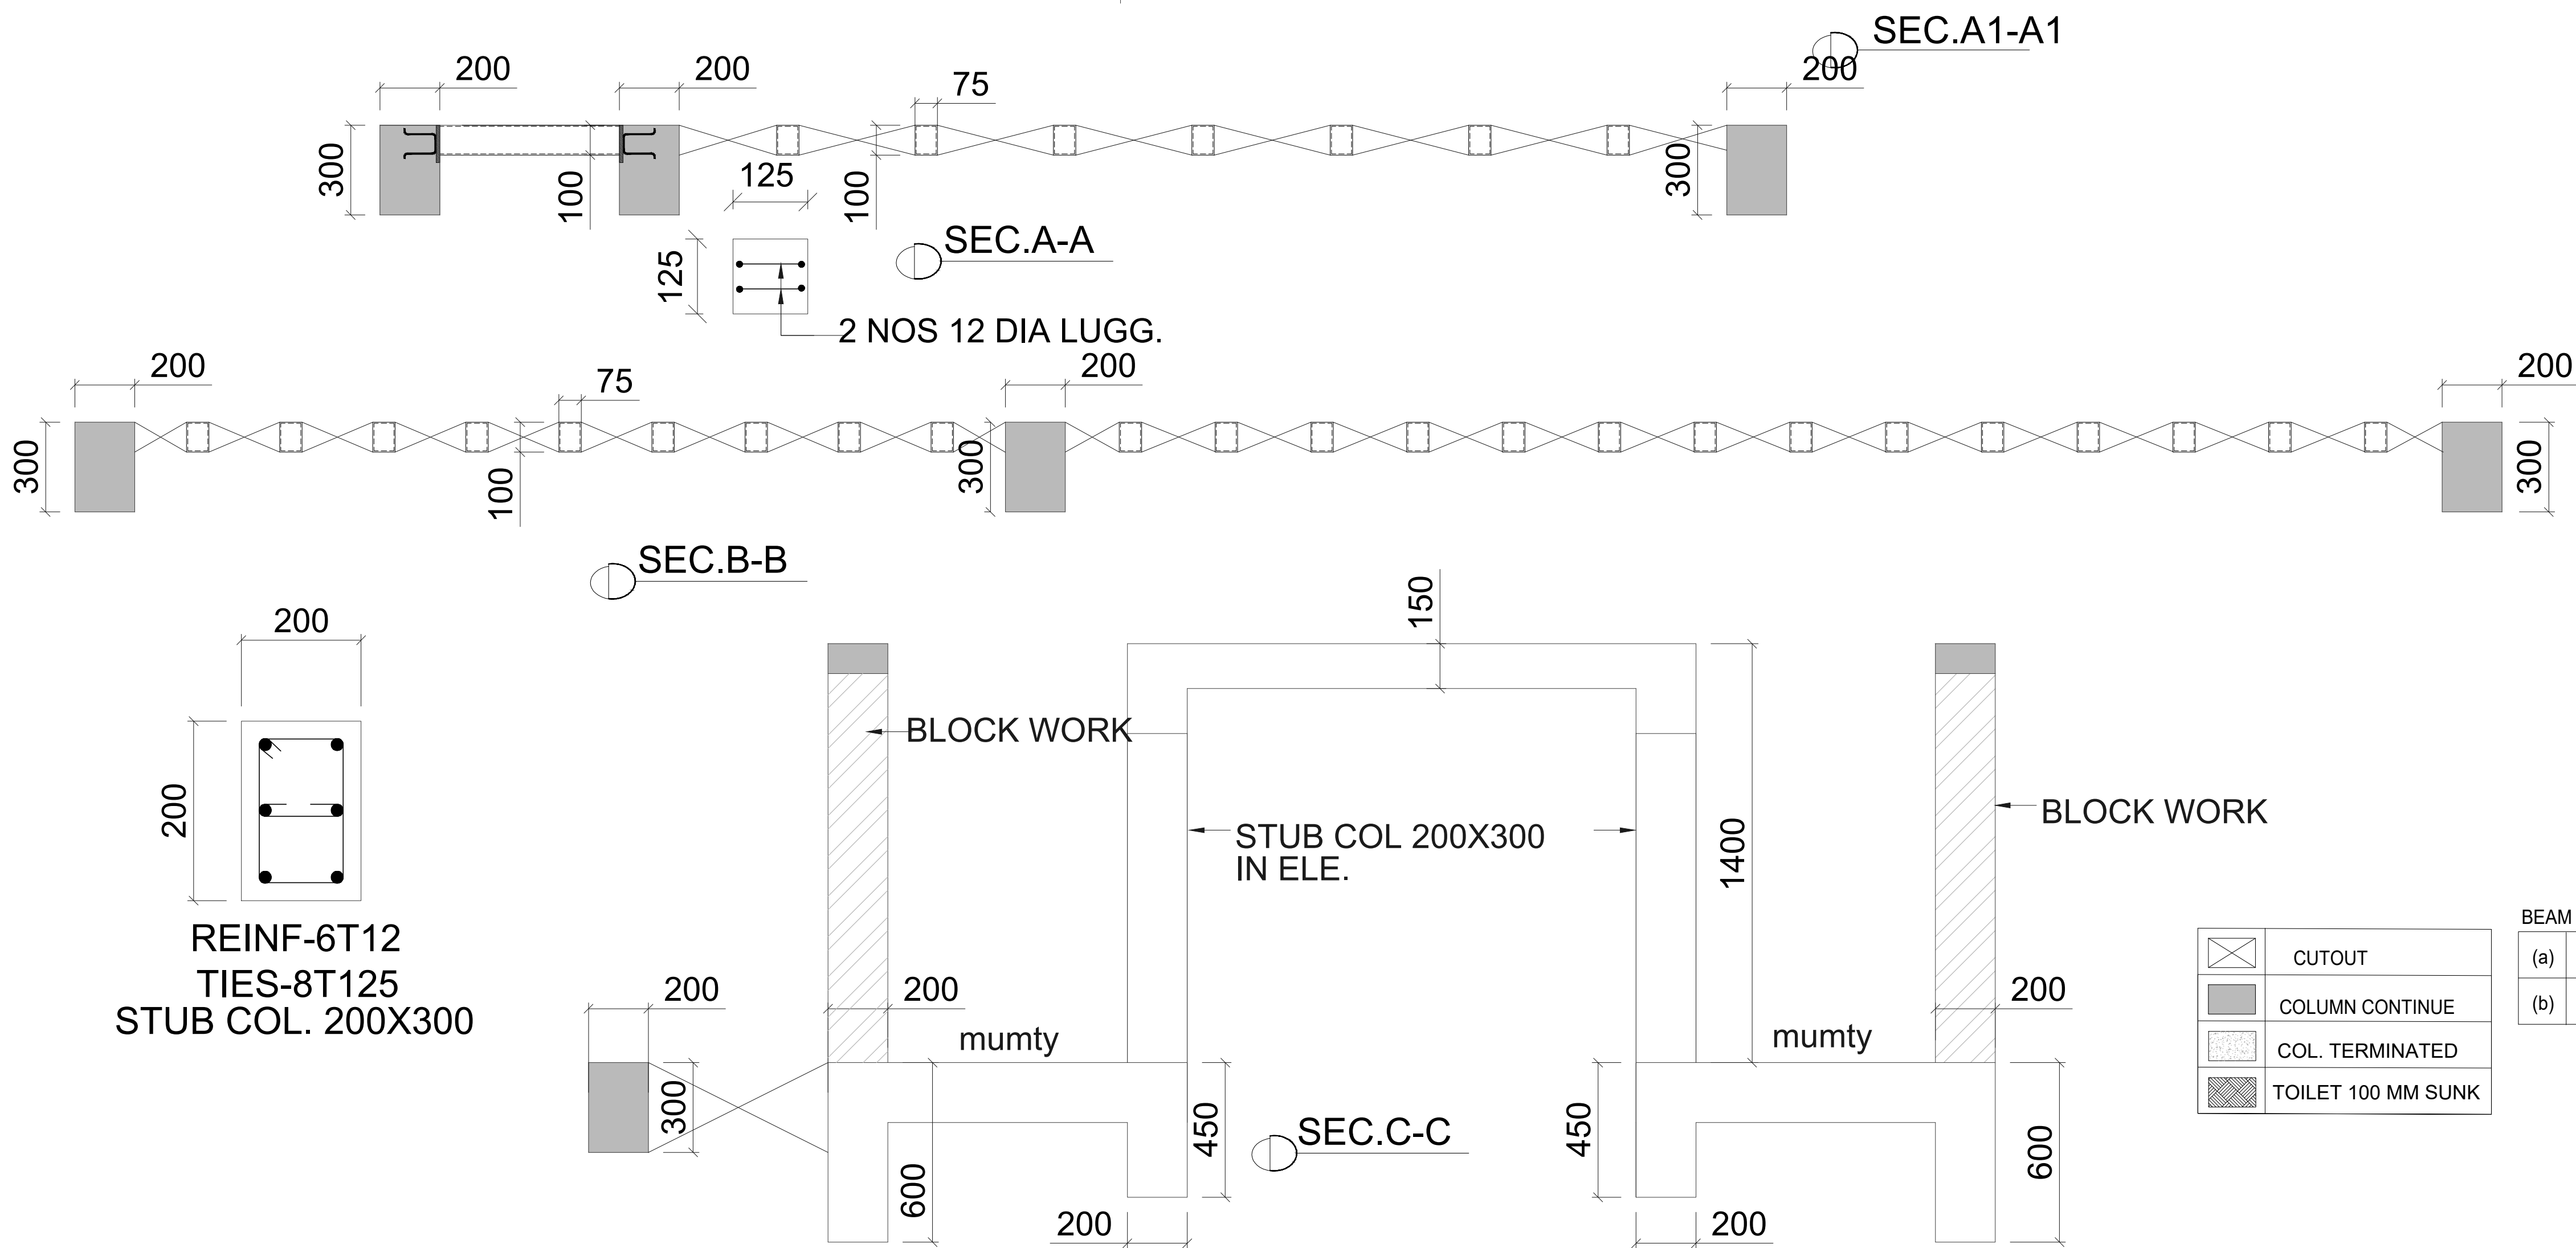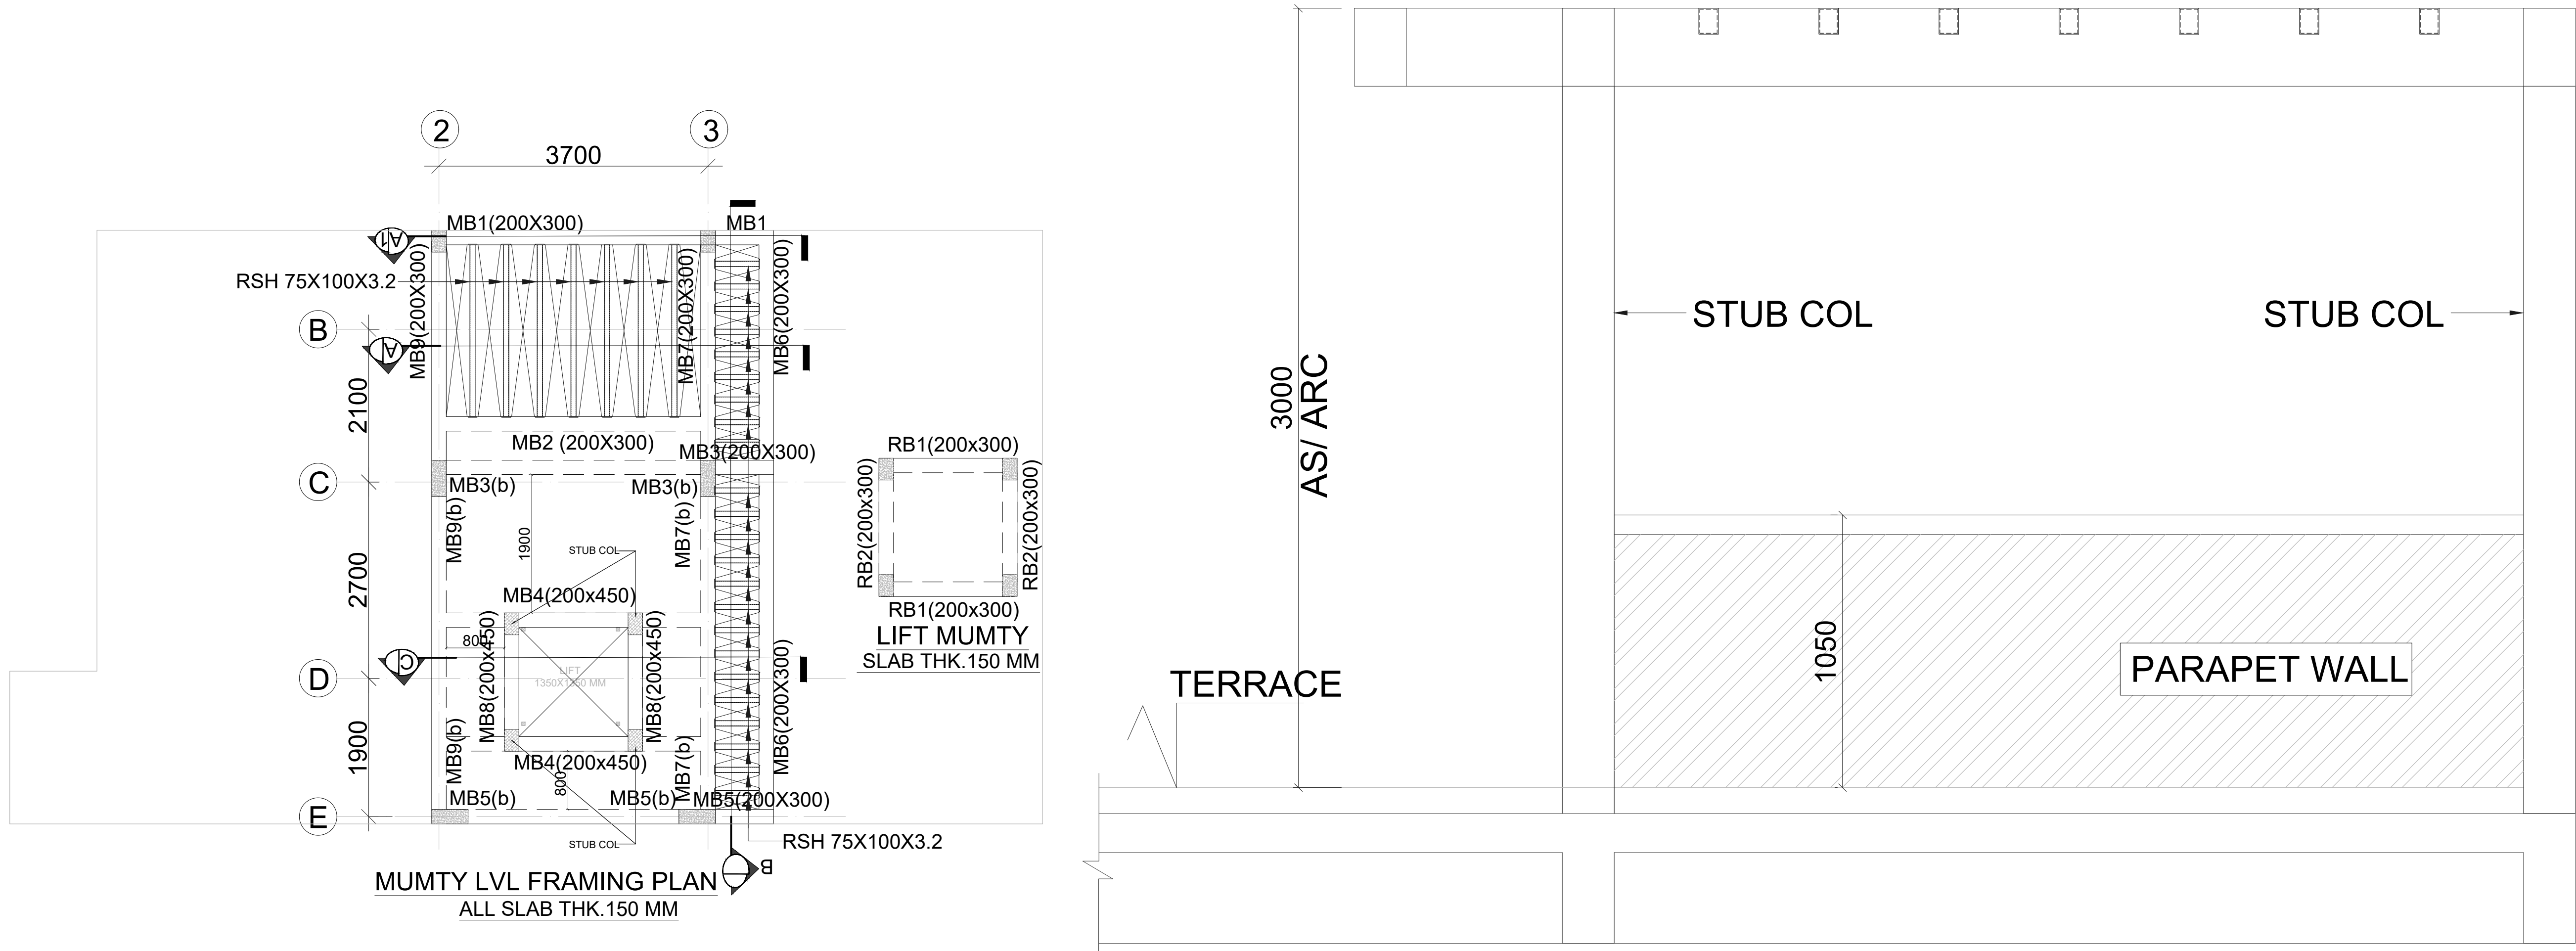

	CUTOUT
	COLUMN CONTINUE
	COL. TERMINATED
	TOILET 100 MM SUNK

BEAM SIZE	
(a)	200X500
(b)	200X600

DWG. NO. CDPL/2025/S.51.1

VILLA -1.2
MUMTY LVL. FRAMING AND DETAIL'S

GENERAL NOTES:
1. ALL DIMENSIONS ARE IN MM.
2. DO NOT SCALE, FOLLOW WRITTEN DIMENSION ONLY.
3. THIS DRAWING SHALL BE READ IN CONJUNCTION WITH RELEVANT ARCHITECTURAL AND STRUCTURAL DRGS.
4. BARS SHALL BE H.Y.S.D. / TMT BARS OF GRADE fe 550 AND CONFORMING TO I.S. 1786-1985.
5. CONC. MIX SHALL BE:

TITLE
SUBMISSION DRAWINGS

SCALE:- NTS
DATE : DATE : 25.02.2025

PROJECT:-
SHUBHASHISH FOREST
UNDER KHASRA NO. 1941/419, 418/1, 2451/2073, 2074/422, 423, 2423/416, 2425/417, 2427/424 & 426 428 AT REVENUE VILLAGE:- MAHAPURA, TEH. SANGANER, DIST. JAIPUR, RAJASTHAN.

ARCHITECTS:-
PANKAJ GUPTA & ASSOCIATES
FLAT NO. 603 B, GOLDEN LEAF APARTMENT, TONK ROAD, NEAR GANDHI NAGAR STATION, JAIPUR-15

ARCHITECT CONSULTANT

STRUCTURE:

Constructure Design P. Ltd.
1005, TOWER- B, Advant Business Park . NGN, Expressway. Sec-142 Noida
PIN.201305
constructure@gmail.com
tel.9899697377

OWNER

ARCHITECTS

STRUCTURE CONSULTANT

HARSHOM GERA
M.Tech (Structural IT Dept)
Registration No. P-2552
Member Association of Structural Engineers
All India Institute of Technology
Main Office: Delhi-110016

GENERAL NOTES:

1. ALL DIMENSIONS ARE IN MM.
2. DO NOT SCALE, FOLLOW WRITTEN DIMENSION ONLY.
3. THIS DRAWING SHALL BE READ IN CONJUNCTION WITH RELEVANT ARCHITECTURAL AND STRUCTURAL DRGS.
4. BARS SHALL BE H.Y.S.D. / TMT BARS OF GRADE f_e 550 AND CONFORMING TO I.S. 1786-1985.
5. CONC. MIX SHALL BE:

TITLE

SUBMISSION DRAWINGS

SCALE:- NTS

DATE : DATE : 25.02.2025

PROJECT:-

SHUBHASHISH FOREST
UNDER KHASRA NO. 1941/419, 418/1, 2451/2073, 2074/422, 423, 2423/416, 2425/417, 2427/424 & 426 428 AT REVENUE VILLAGE:- MAHAPURA, TEH. SANGANER, DIST. JAIPUR, RAJASTHAN.

ARCHITECTS:-

PANKAJ GUPTA & ASSOCIATES
FLAT NO. 603 B, GOLDEN LEAF APARTMENT, TONK ROAD, NEAR GANDHI NAGAR STATION, JAIPUR-15

ARCHITECT CONSULTANT

STRUCTURE:




Constructure Design P. Ltd.
1005, TOWER- B.Advant
Business Park . NGN.Expressway.
Sec-142Noida
PIN.201305
constructure@gmail.com
tel.9899697377

OWNER

ARCHITECTS

STRUCTURE CONSULTANT

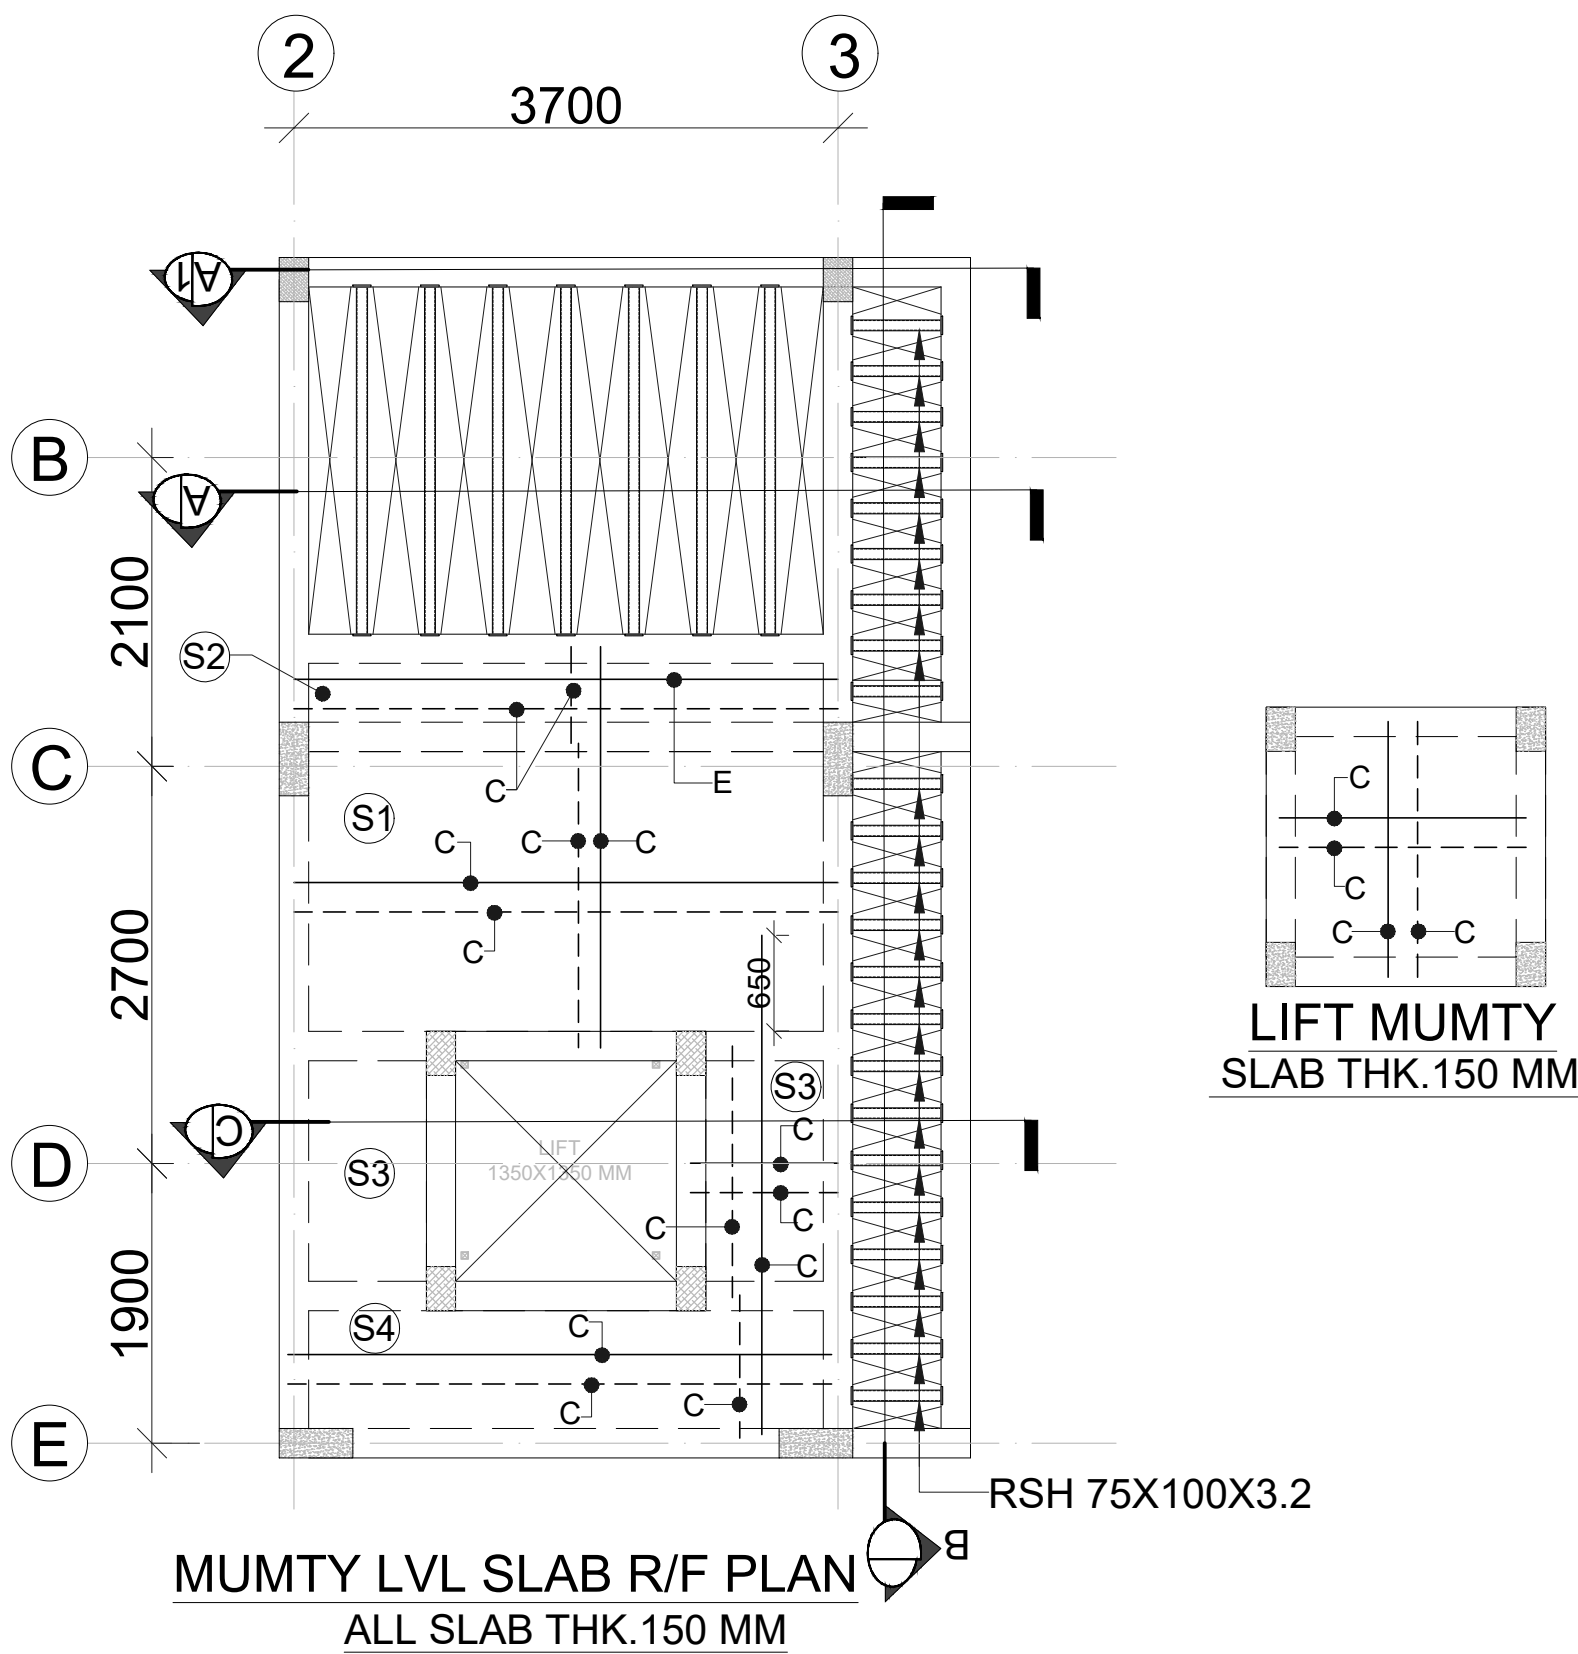


SLAB REINFT.SCHEDULE



a1+a2	T8-400	A	T8-200
b1+b2	T8-350	B	T8-175
c1+c2	T8-300	C	T8-150
d1+d2	T8-250	D	T8-125
e1+e2	T8-200	E	T8-100
f1+f2	T10-400	F	T10-200
g1+g2	T10-350	G	T10-175
h1+h2	T10-300	H	T10-150
k1+k2	T10-250	K	T10-125
m1+m2	T10-200	M	T10-100
p1+p2	T10-150	P	T10-75
r1+r2	T12-200	R	T12-100
x1+x2	T12-300	X	T12-150
t1+t2	T12-400	T	T12-200

BOTTOM BARS
TOP BARS
d1+d2 NET SPACING (125 mm c/c)
NOTE:- DISTRIBUTION SHALL BE T8-200 FOR TOP R/F


STIRRUPS SCHEDULE

S1	2L-T8-100
S2	2L-T8-125
S3	2L-T8-150
S4	2L-T8-175
S5	2L-T8-200
S6	2L-T10-70
S7	2L-T10-100
S8	2L-T10-125
S9	2L-T10-150
S10	2L-T10-175

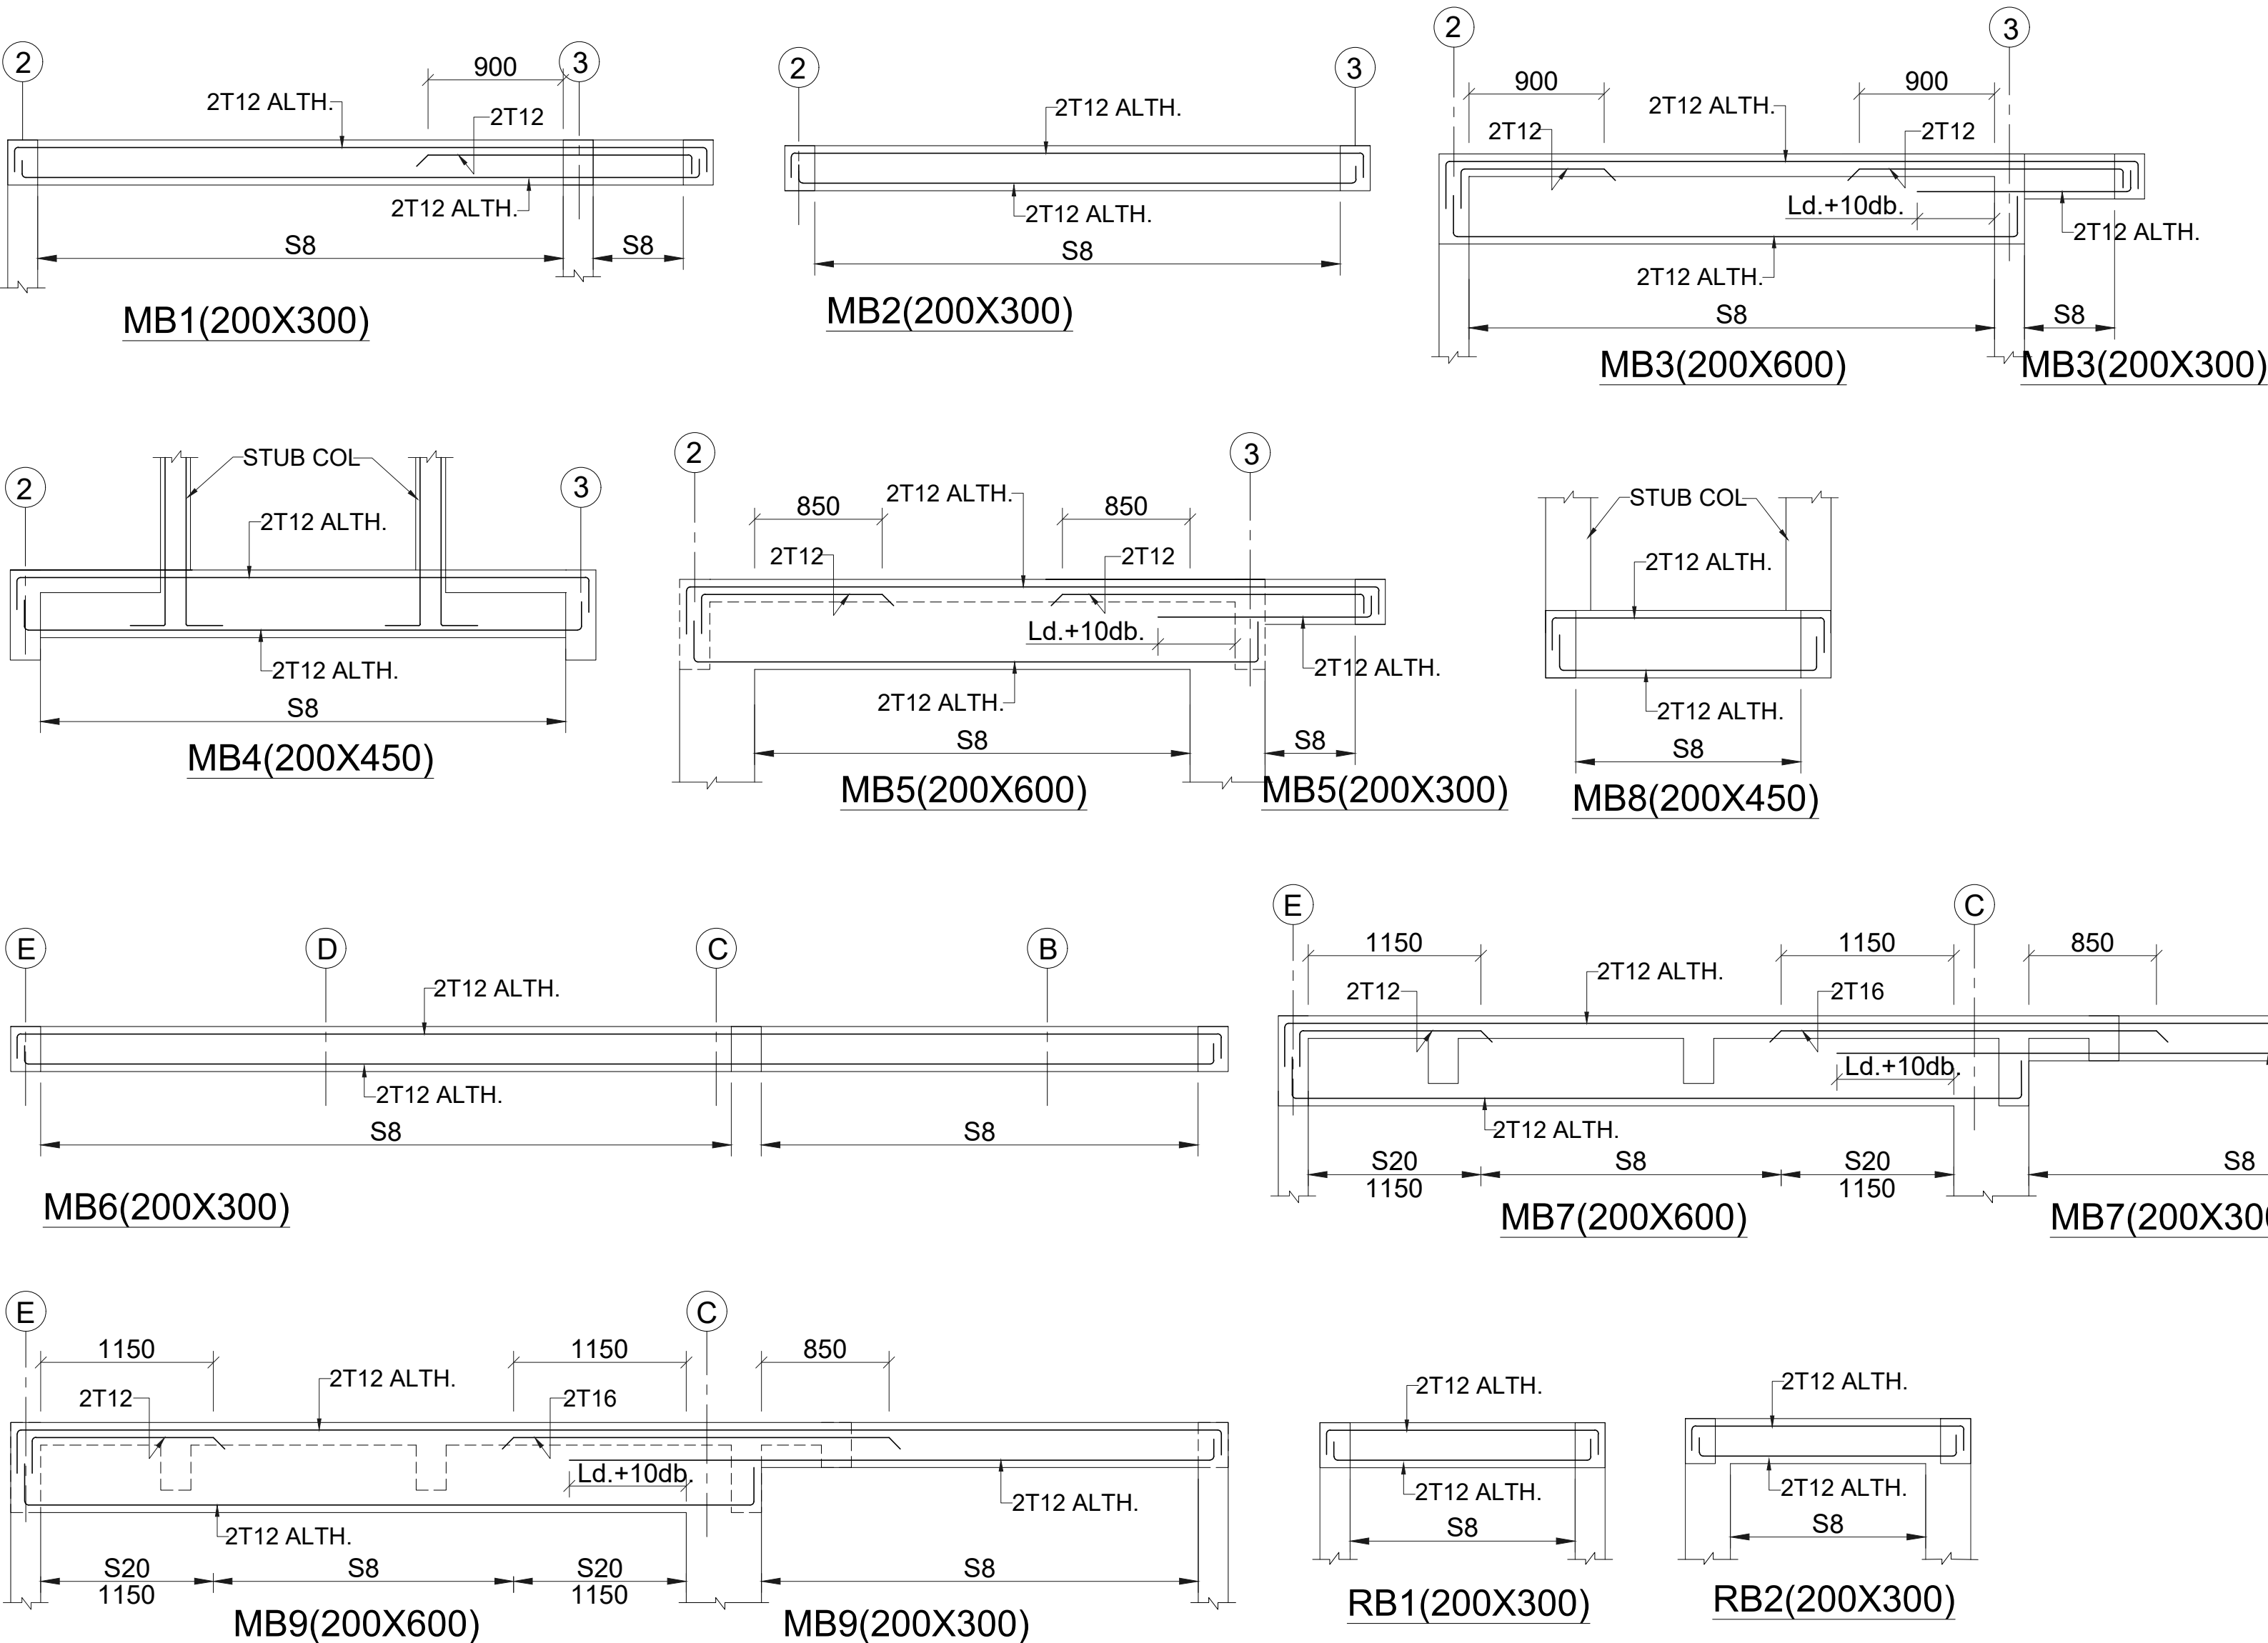

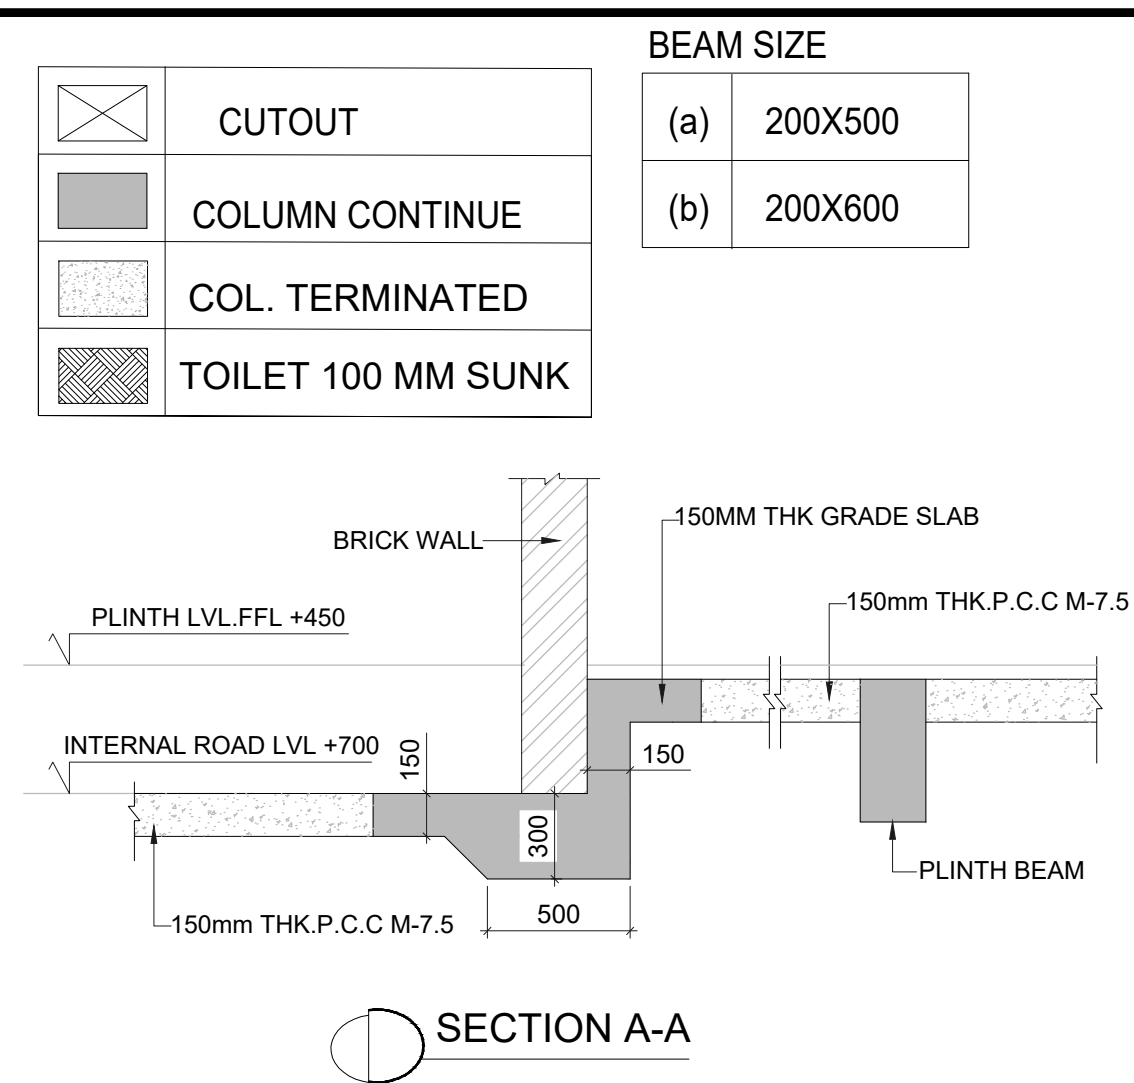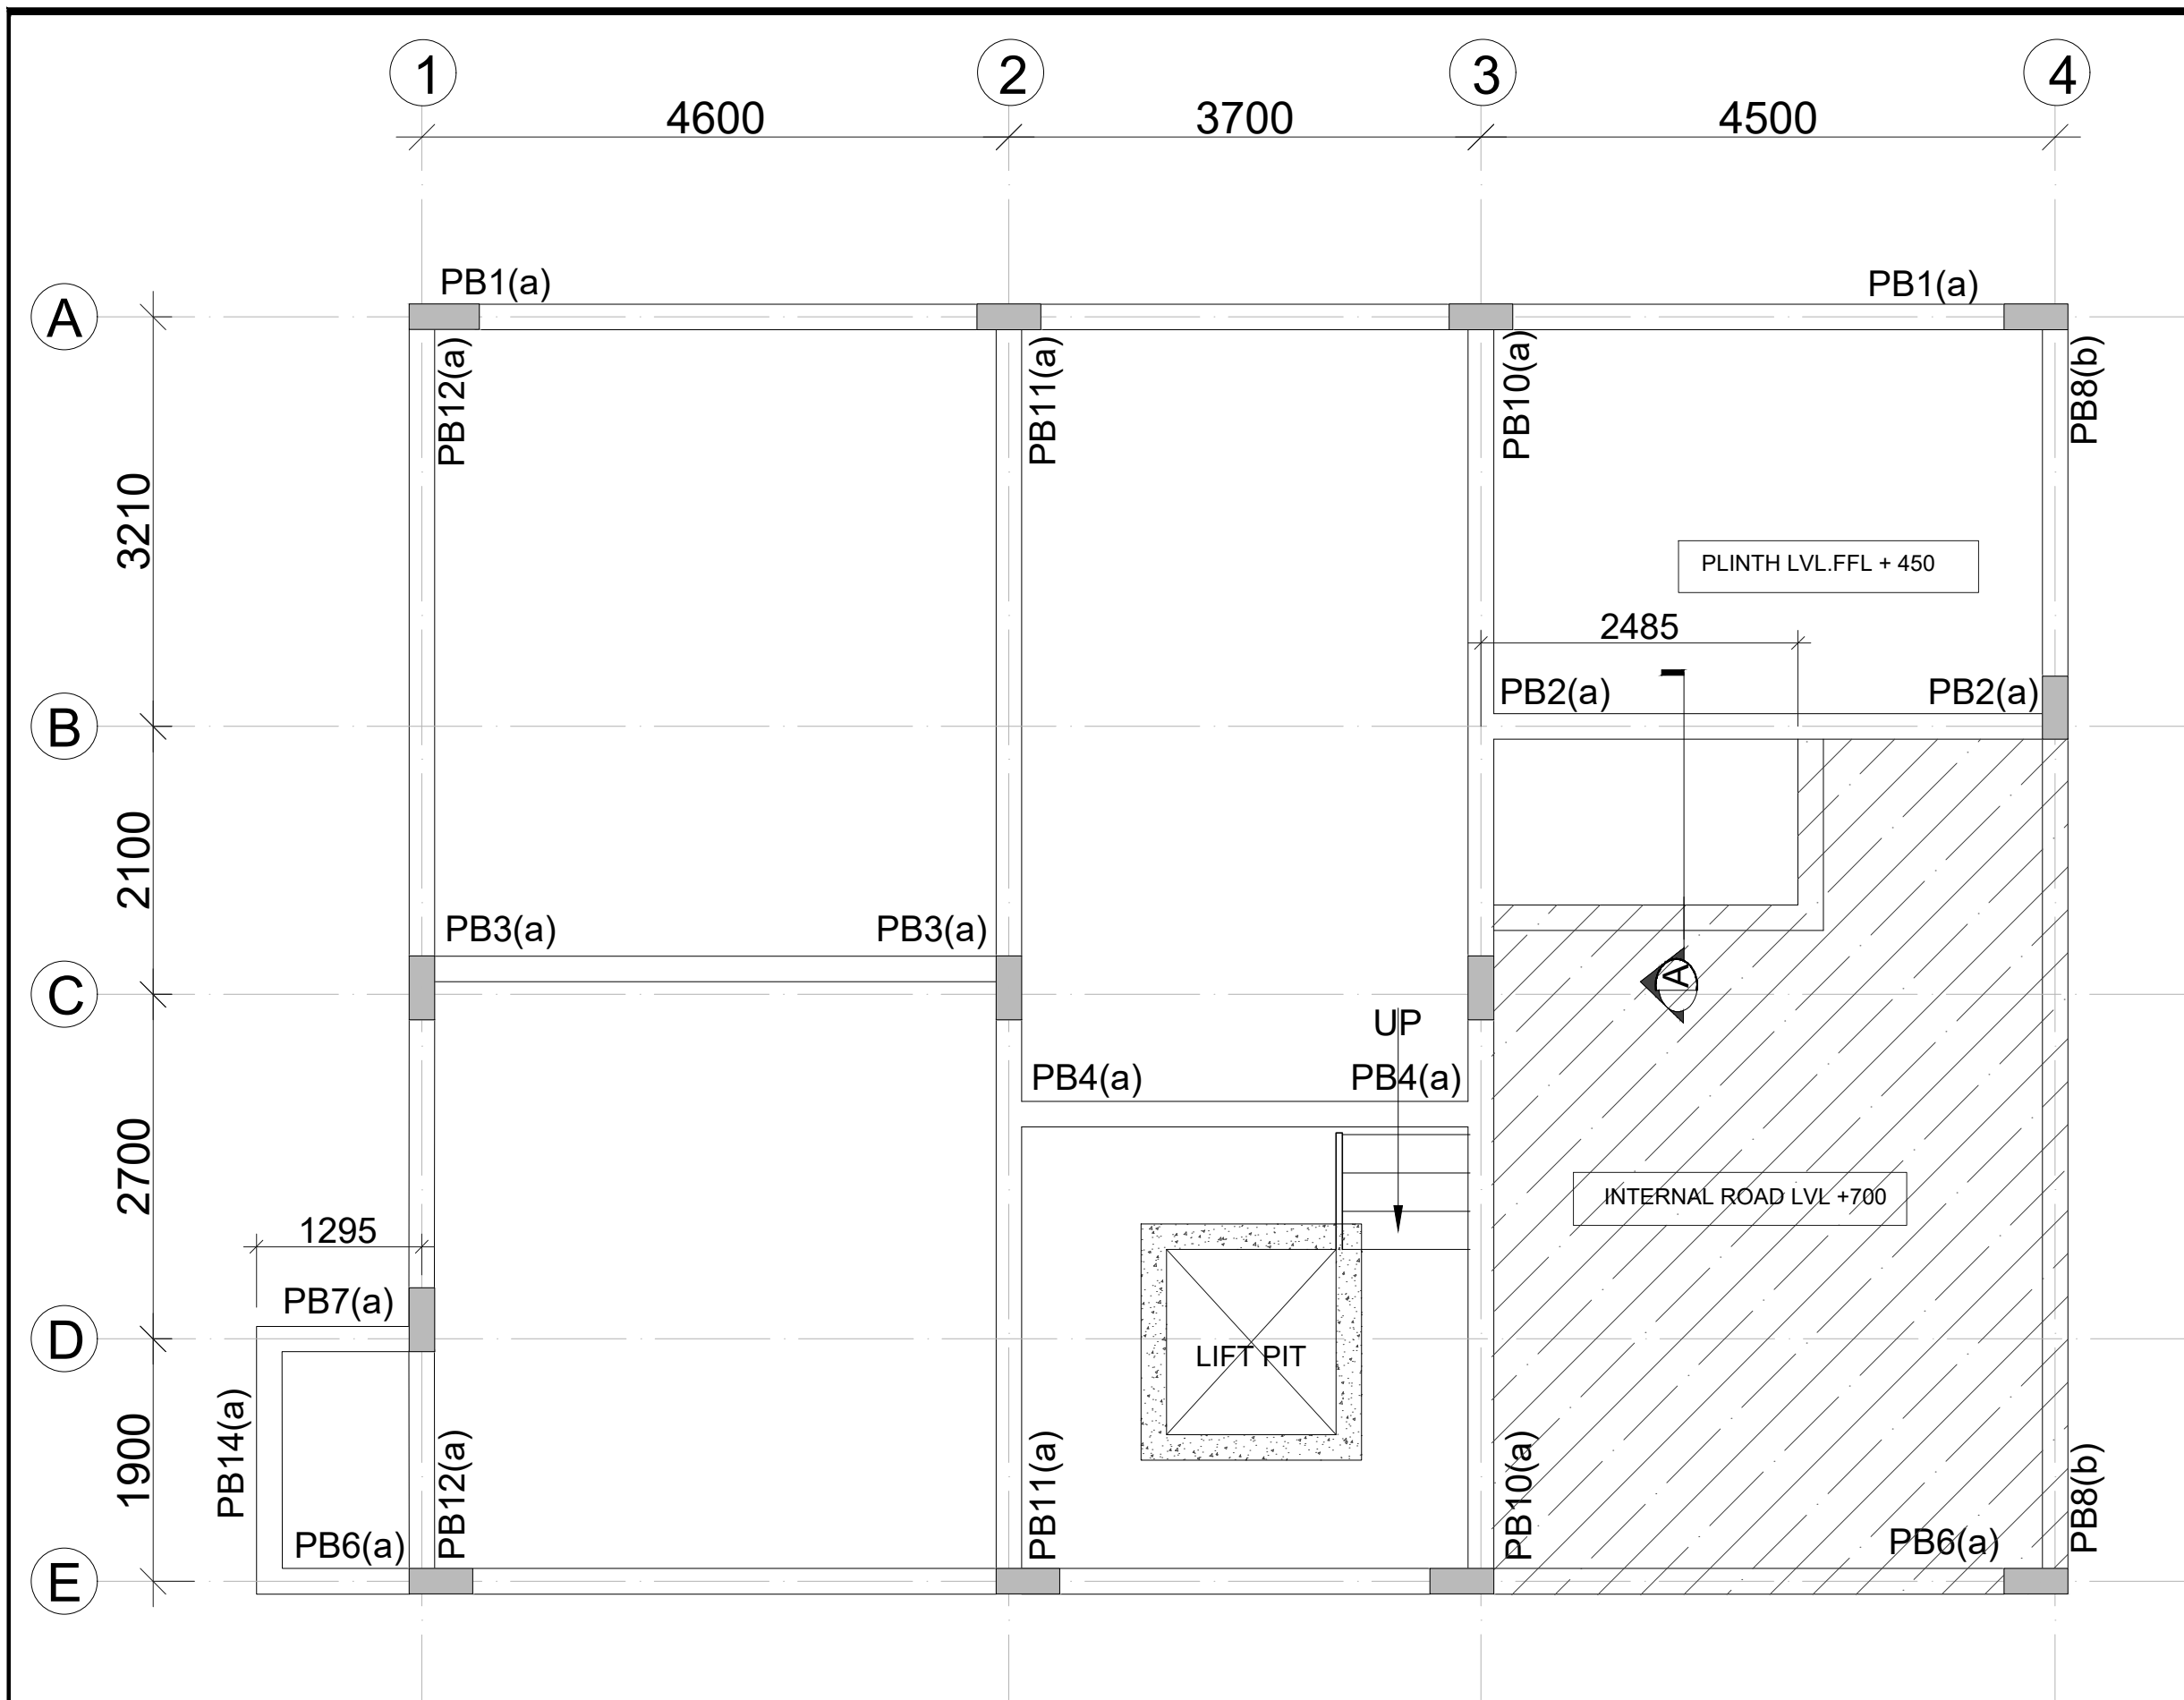

PLINTH LVL.FRAMMING PLAN

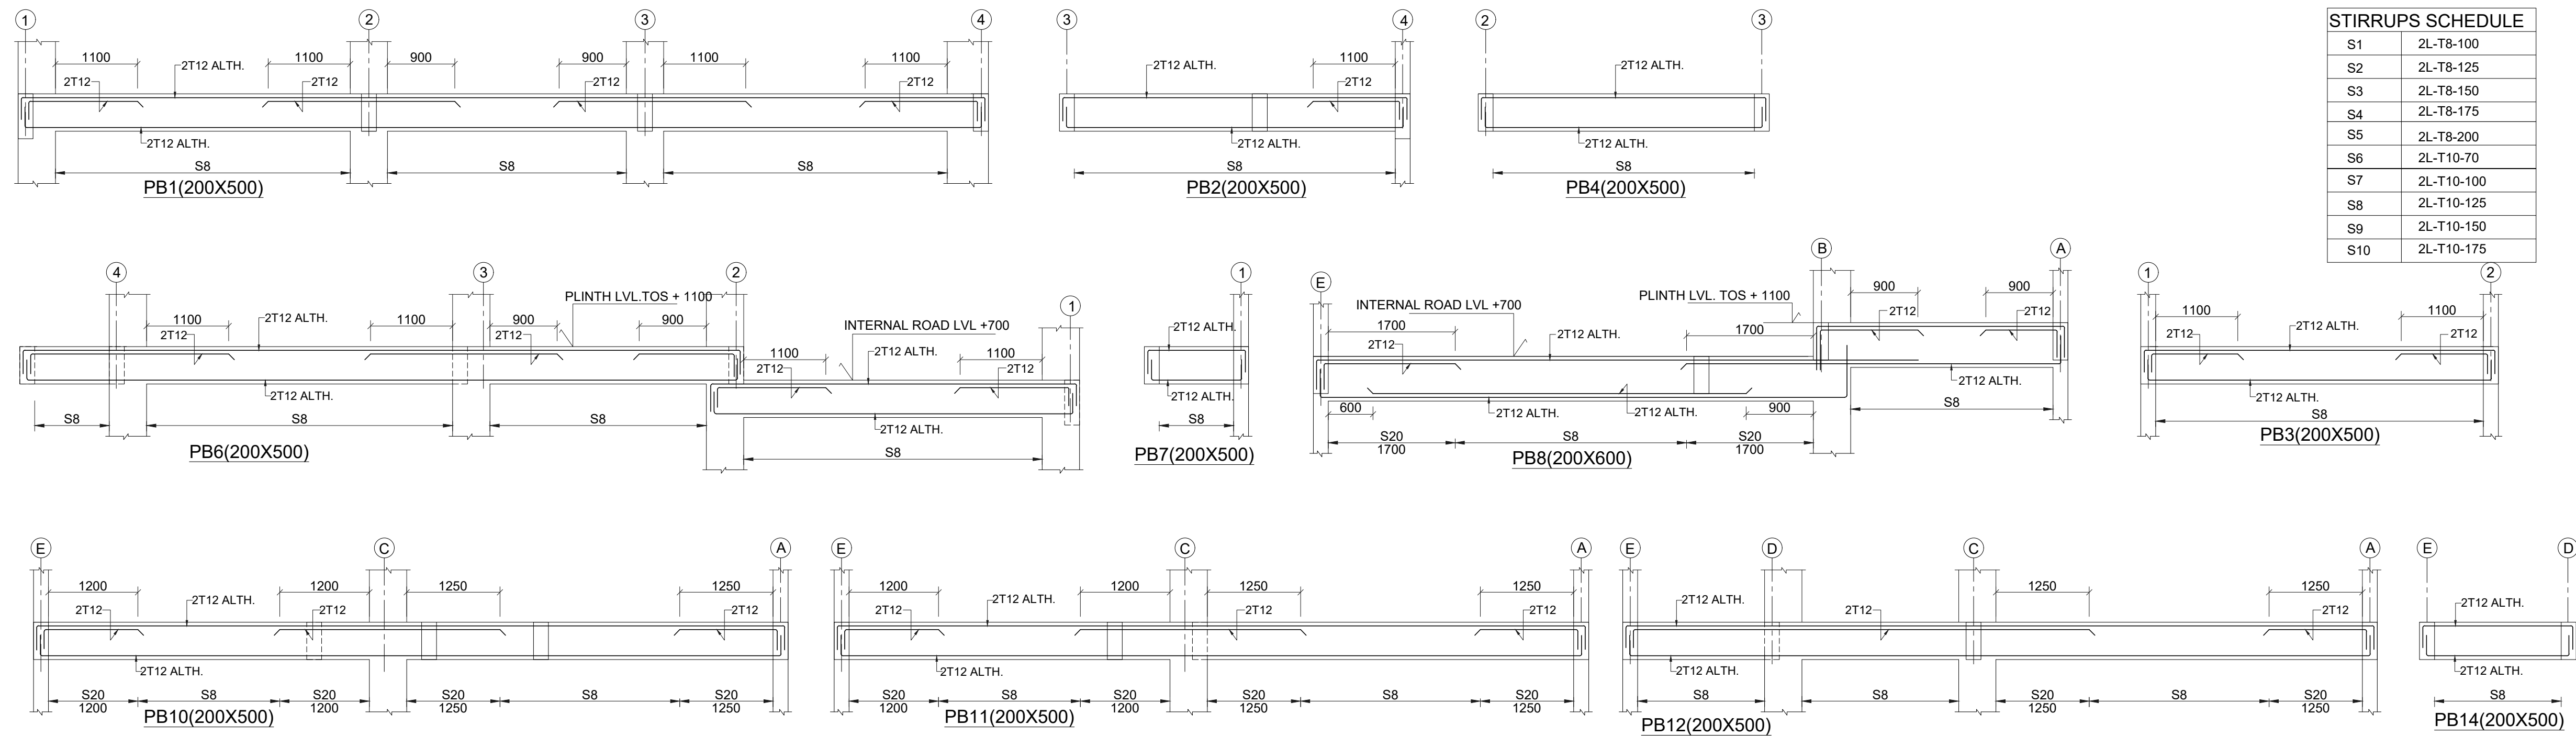

DWG. NO. CDPL/2025/S.11.1

VILLA -1.2
PLINTH LVL. FRAMMING AND DETAIL'S

GENERAL NOTES:
1. ALL DIMENSIONS ARE IN MM.
2. DO NOT SCALE, FOLLOW WRITTEN DIMENSION ONLY.
3. THIS DRAWING SHALL BE READ IN CONJUNCTION WITH RELEVANT ARCHITECTURAL AND STRUCTURAL DRGS.
4. BARS SHALL BE H.Y.S.D. / TMT BARS OF GRADE fe 550 AND CONFORMING TO I.S. 1786-1985.
5. CONC. MIX SHALL BE:

TITLE

SUBMISSION DRAWINGS

SCALE:- NTS

DATE : DATE : 25.02.2025

PROJECT:-
SHUBHASHISH FOREST
UNDER KHASRA NO. 1941/419, 418/1, 2451/2073, 2074/422, 423, 2423/416, 2425/417, 2427/424 & 426 428 AT REVENUE VILLAGE:- MAHAPURA, TEH. SANGANER, DIST. JAIPUR, RAJASTHAN.

ARCHITECTS:-
PANKAJ GUPTA & ASSOCIATES
FLAT NO. 603 B, GOLDEN LEAF APARTMENT, TONK ROAD, NEAR GANDHI NAGAR STATION, JAIPUR-15


ARCHITECT CONSULTANT

STRUCTURE:
Constructure Design P. Ltd.
1005, TOWER- B,Advant Business Park . NGN,Expressway. Sec-142Noida
PIN.201305
constructure@gmail.com
tel.9899697377

OWNER

ARCHITECTS

STRUCTURE CONSULTANT

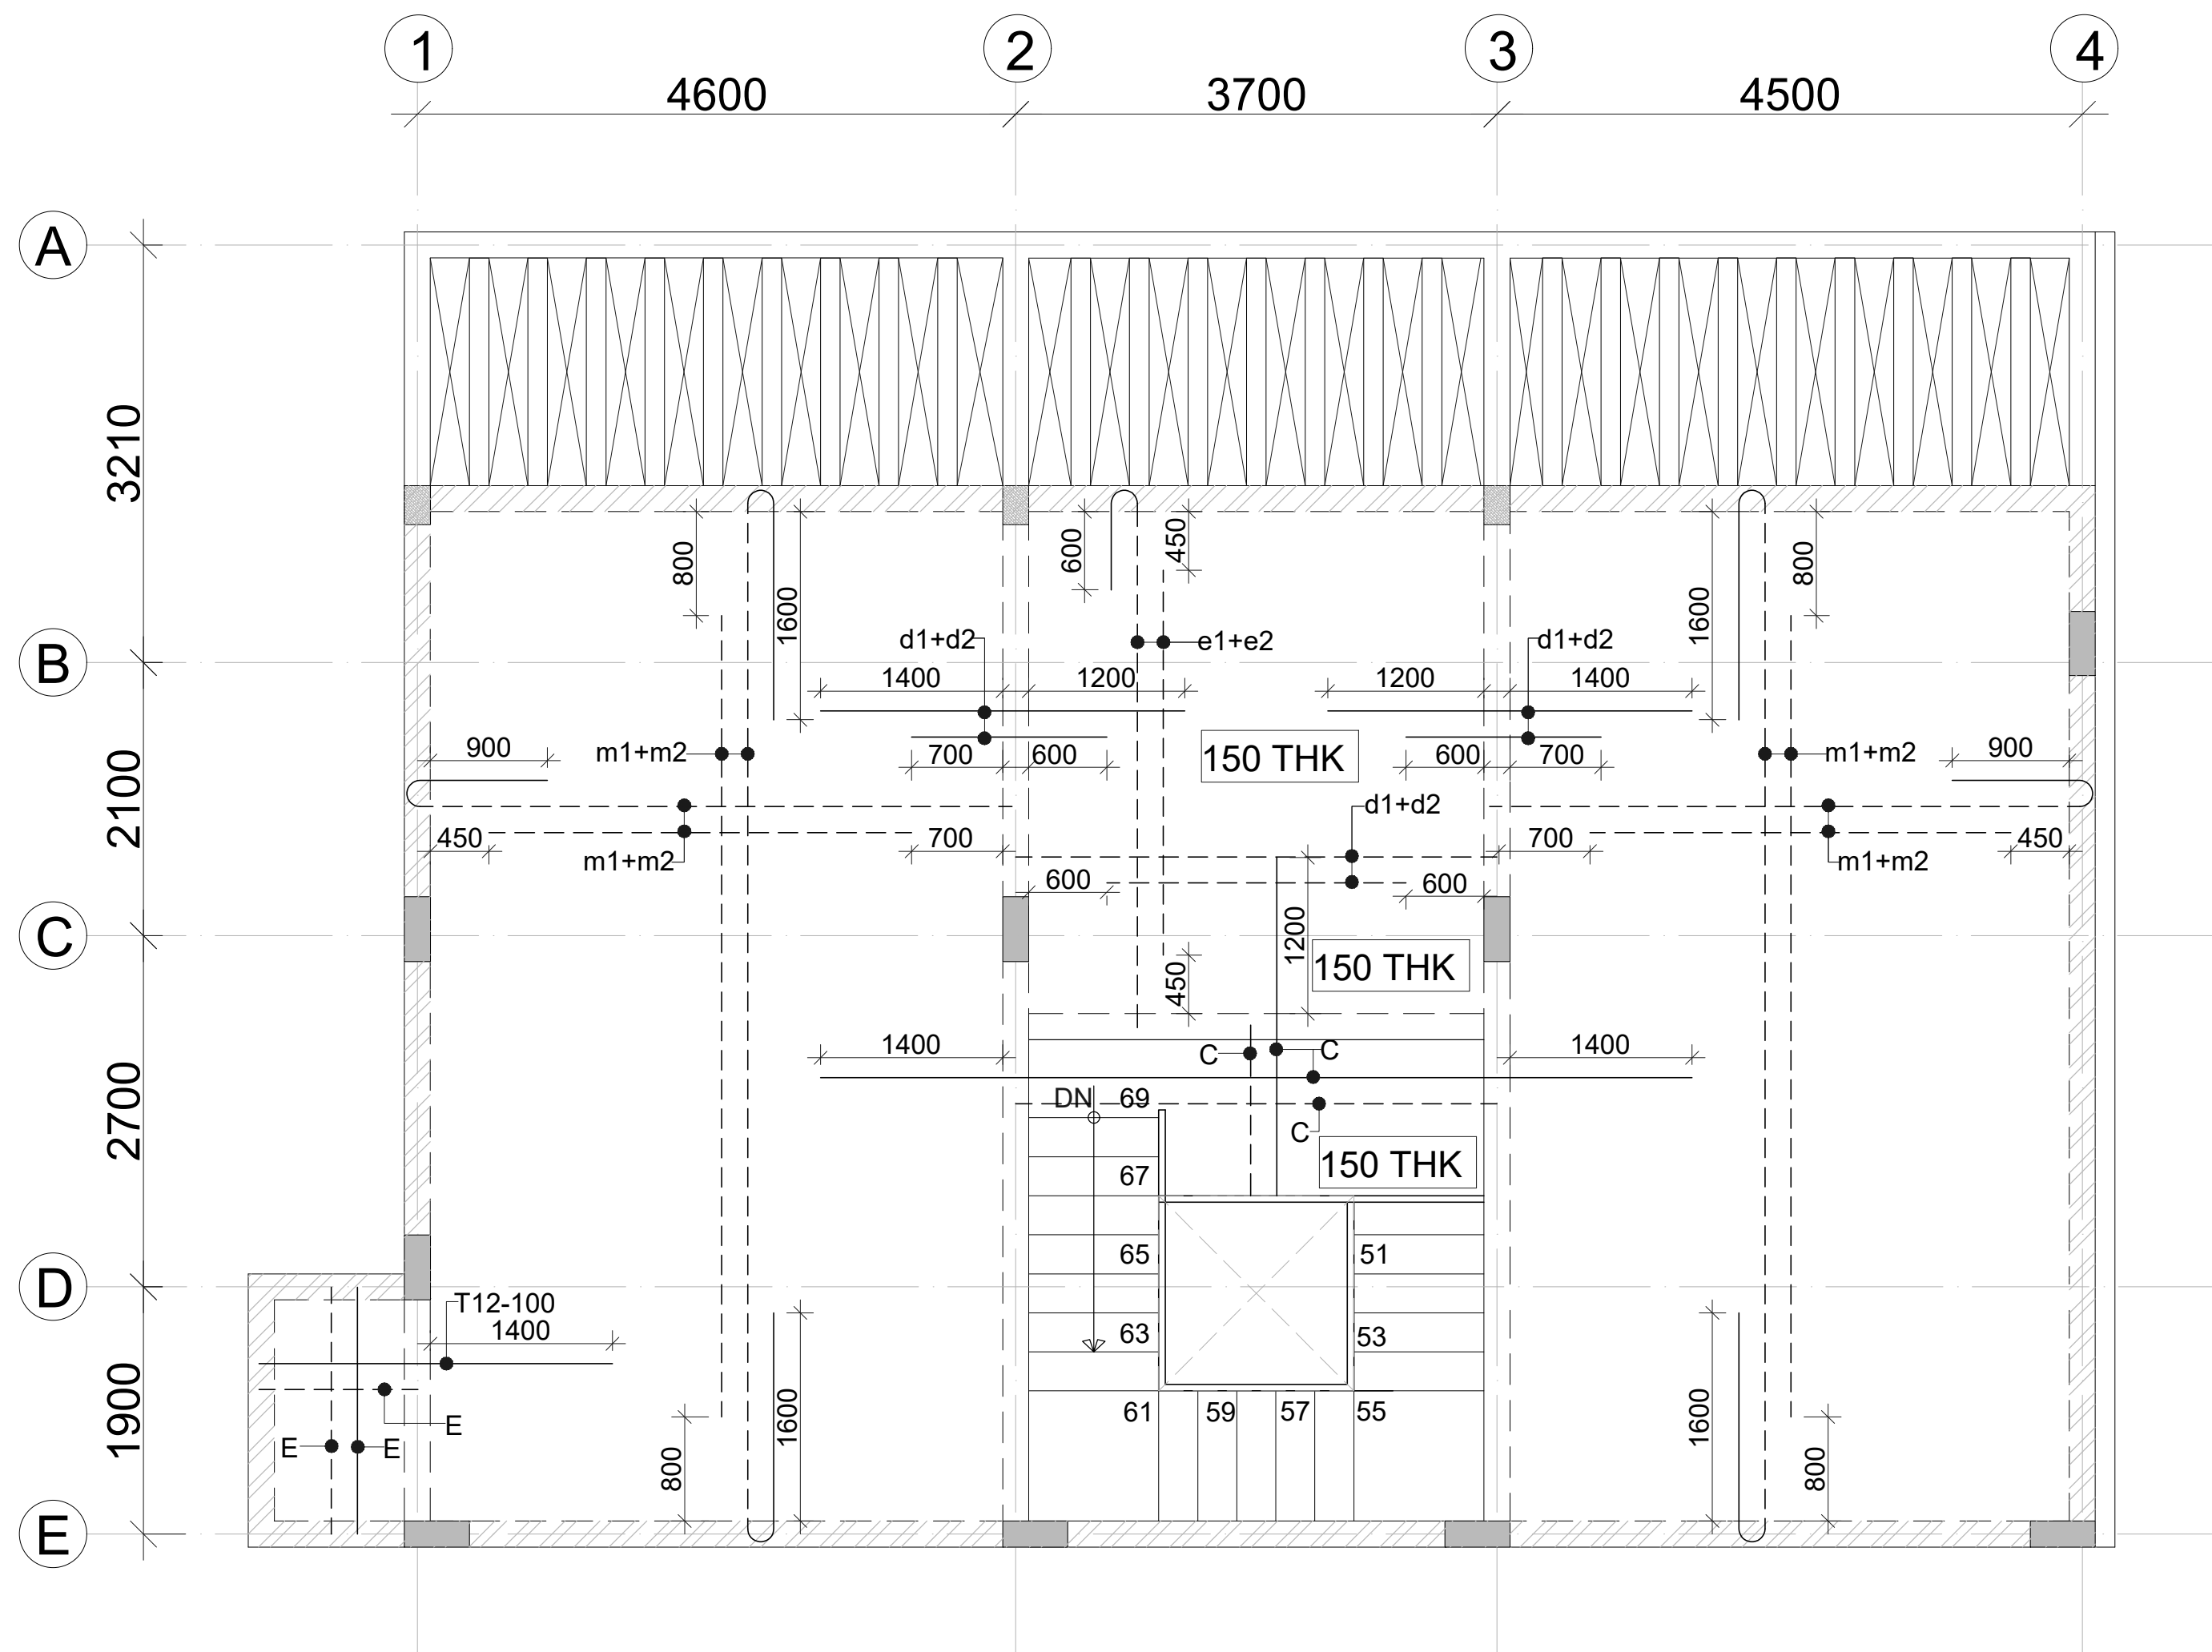

TERRACE FLOOR SLAB PLAN
ALL SLAB THK.200 MM UNO.


SLAB REINFT.SCHEDULE

a1+a2	T8-400	A	T8-200
b1+b2	T8-350	B	T8-175
c1+c2	T8-300	C	T8-150
d1+d2	T8-250	D	T8-125
e1+e2	T8-200	E	T8-100
f1+f2	T10-400	F	T10-200
g1+g2	T10-350	G	T10-175
h1+h2	T10-300	H	T10-150
k1+k2	T10-250	K	T10-125
m1+m2	T10-200	M	T10-100
p1+p2	T10-150	P	T10-75
r1+r2	T12-200	R	T12-100
x1+x2	T12-300	X	T12-150
t1+t2	T12-400	T	T12-200

BOTTOM BARS

TOP BARS

d1+d2 NET SPACING (125 mm c/c)
NOTE:- DISTRIBUTION SHALL BE
T8-200 FOR TOP R/F

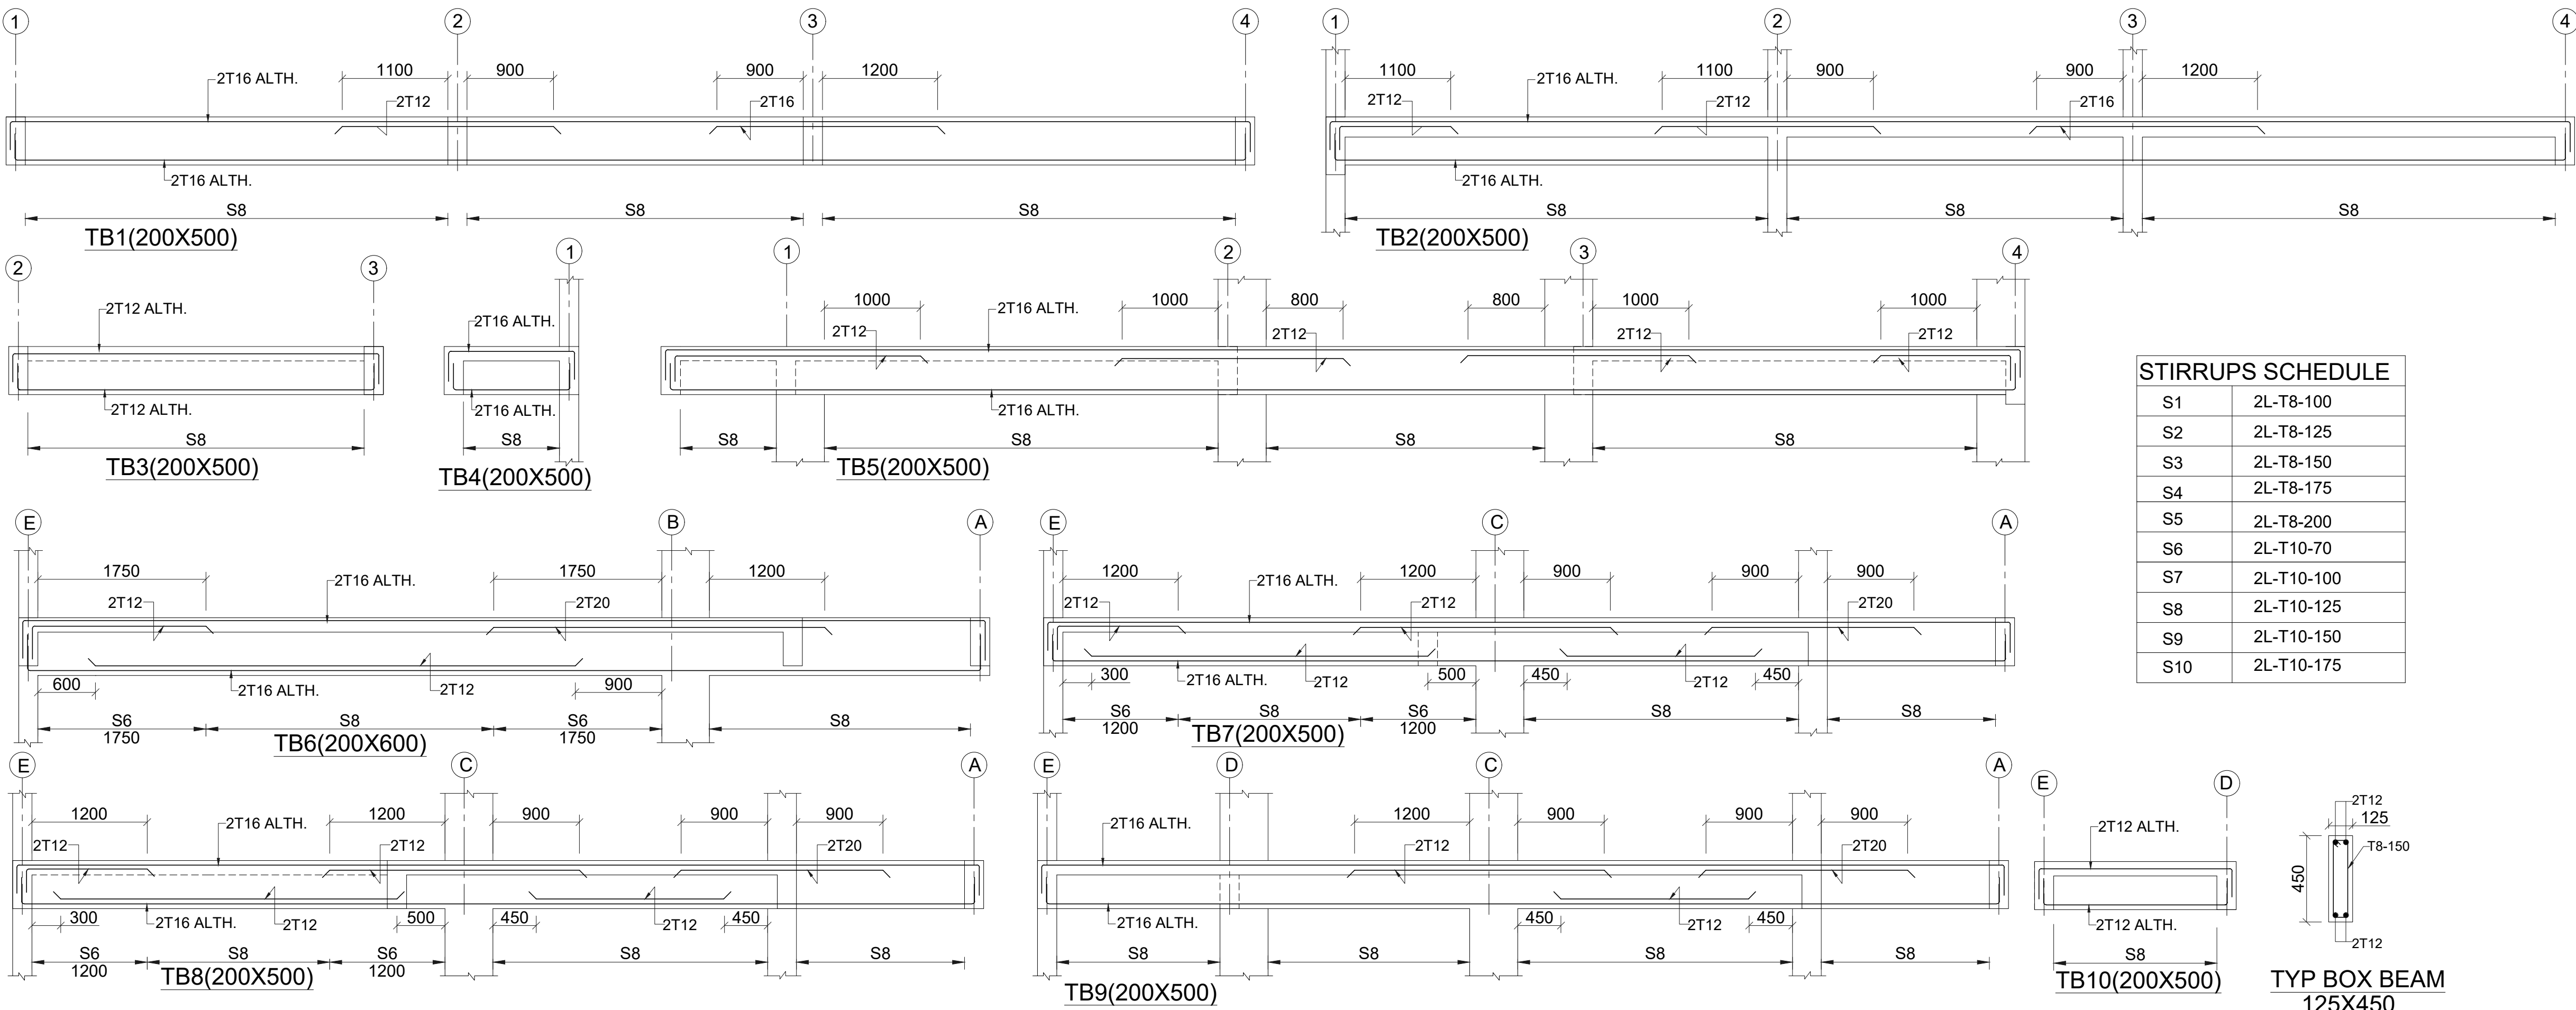

STIRRUPS SCHEDULE	
S1	2L-T8-100
S2	2L-T8-125
S3	2L-T8-150
S4	2L-T8-175
S5	2L-T8-200
S6	2L-T10-70
S7	2L-T10-100
S8	2L-T10-125
S9	2L-T10-150
S10	2L-T10-175

TYP BOX BEAM
125X450

GENERAL NOTES:

1. ALL DIMENSIONS ARE IN MM.
2. DO NOT SCALE, FOLLOW WRITTEN DIMENSION ONLY.
3. THIS DRAWING SHALL BE READ IN CONJUNCTION WITH RELEVANT ARCHITECTURAL AND STRUCTURAL DRGS.
4. BARS SHALL BE H.Y.S.D. / TMT BARS OF GRADE fe 550 AND CONFORMING TO I.S. 1786-1985.
5. CONC. MIX SHALL BE:

TITLE

SUBMISSION DRAWINGS

SCALE:- NTS

DATE : DATE : 25.02.2025

PROJECT:-

SHUBHASHISH FOREST
UNDER KHASRA NO. 1941/419, 418/1,
2451/2073, 2074/422, 423, 2423/416, 2425/417,
2427/424 & 426 428 AT REVENUE VILLAGE:-
MAHAPURA, TEH. SANGANER, DIST.
JAIPUR, RAJASTHAN.

ARCHITECTS:-

PANKAJ GUPTA & ASSOCIATES
FLAT NO. 603 B, GOLDEN LEAF
APARTMENT, TONK ROAD, NEAR GANDHI
NAGAR STATION, JAIPUR-15

ARCHITECT CONSULTANT


STRUCTURE:

Constructure Design P. Ltd.
1005, TOWER- B,Advant
Business Park . NGN,Expressway.
Sec-142Noida
PIN.201305
constructure@gmail.com
tel.9899697377

OWNER

ARCHITECTS

STRUCTURE CONSULTANT

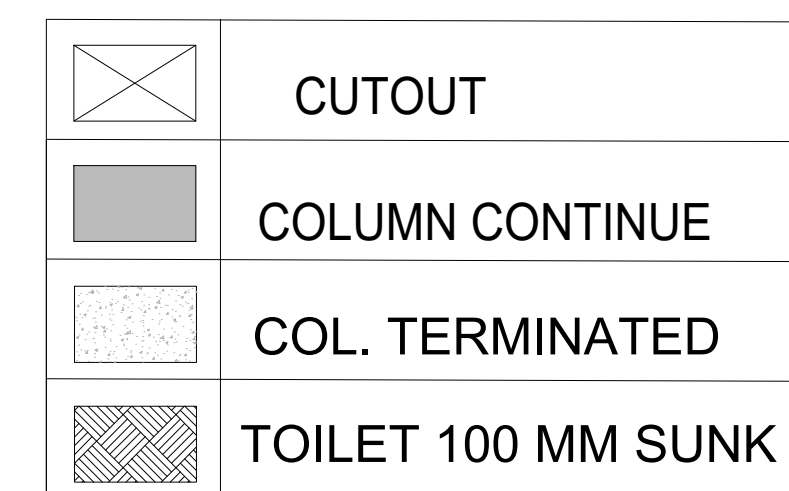

BEAM SIZE	
(a)	200X500
(b)	200X600

The image contains three structural drawings:

- Top Drawing:** A plan view of a pergola beam. It shows a series of rectangular columns (200x500) connected by a truss system. A section line A-A is indicated. On the right, a detail shows the reinforcement: 2T12 top bars and 2T12 bottom bars, with a typical reinforcement (TYP REINF) note.
- Bottom Left Drawing:** A cross-section A-A of the beam. It shows a 200x600 rectangular section with a truss system inside. The section line A-A is indicated.
- Bottom Right Drawing:** A cross-section C-C of the parapet wall. It shows a 200x1050 section with a truss system. The section line C-C is indicated. The drawing also shows the connection to a base and the reinforcement: 2T8 top bars and T8-200 bottom bars.

DWG. NO. CDPL/2025/S.41.1

VILLA -1.2
TERRACE LVL. FRAMING DETAIL'S

GENERAL NOTES:

1. ALL DIMENSIONS ARE IN MM.
2. DO NOT SCALE, FOLLOW WRITTEN DIMENSION ONLY.
3. THIS DRAWING SHALL BE READ IN CONJUNCTION WITH RELEVANT ARCHITECTURAL AND STRUCTURAL DRGS.
4. BARS SHALL BE H.Y.S.D. / TMT BARS OF GRADE f_y 550 AND CONFORMING TO I.S. 1786-1985.
5. CONC. MIX SHALL BE:

TITLE

SUBMISSION DRAWINGS

SCALE:- NTS

DATE : DATE : 25.02.2025

PROJECT:-

SHUBHASHISH FOREST
UNDER KHASRA NO. 1941/419, 418/1,
2451/2073, 2074/422, 423, 2423/416, 2425/417,
2427/424 & 426 428 AT REVENUE VILLAGE:-
MAHAPURA, TEH. SANGANER, DIST.
JAIPUR, RAJASTHAN.

ARCHITECTS:-

PANKAJ GUPTA & ASSOCIATES
FLAT NO. 603 B, GOLDEN LEAF
APARTMENT, TONK ROAD, NEAR GANDHI
NAGAR STATION, JAIPUR-15

ARCHITECT CONSULTANT

STRUCTURE:




Constructure Design P. Ltd.
1005, TOWER- B, Advant
Business Park , NGN, Expressway.
Sec-142 Noida
PIN. 201305
constructure@gmail.com
tel 9899697377

OWNER

ARCHITECTS

STRUCTURE CONSULTANT



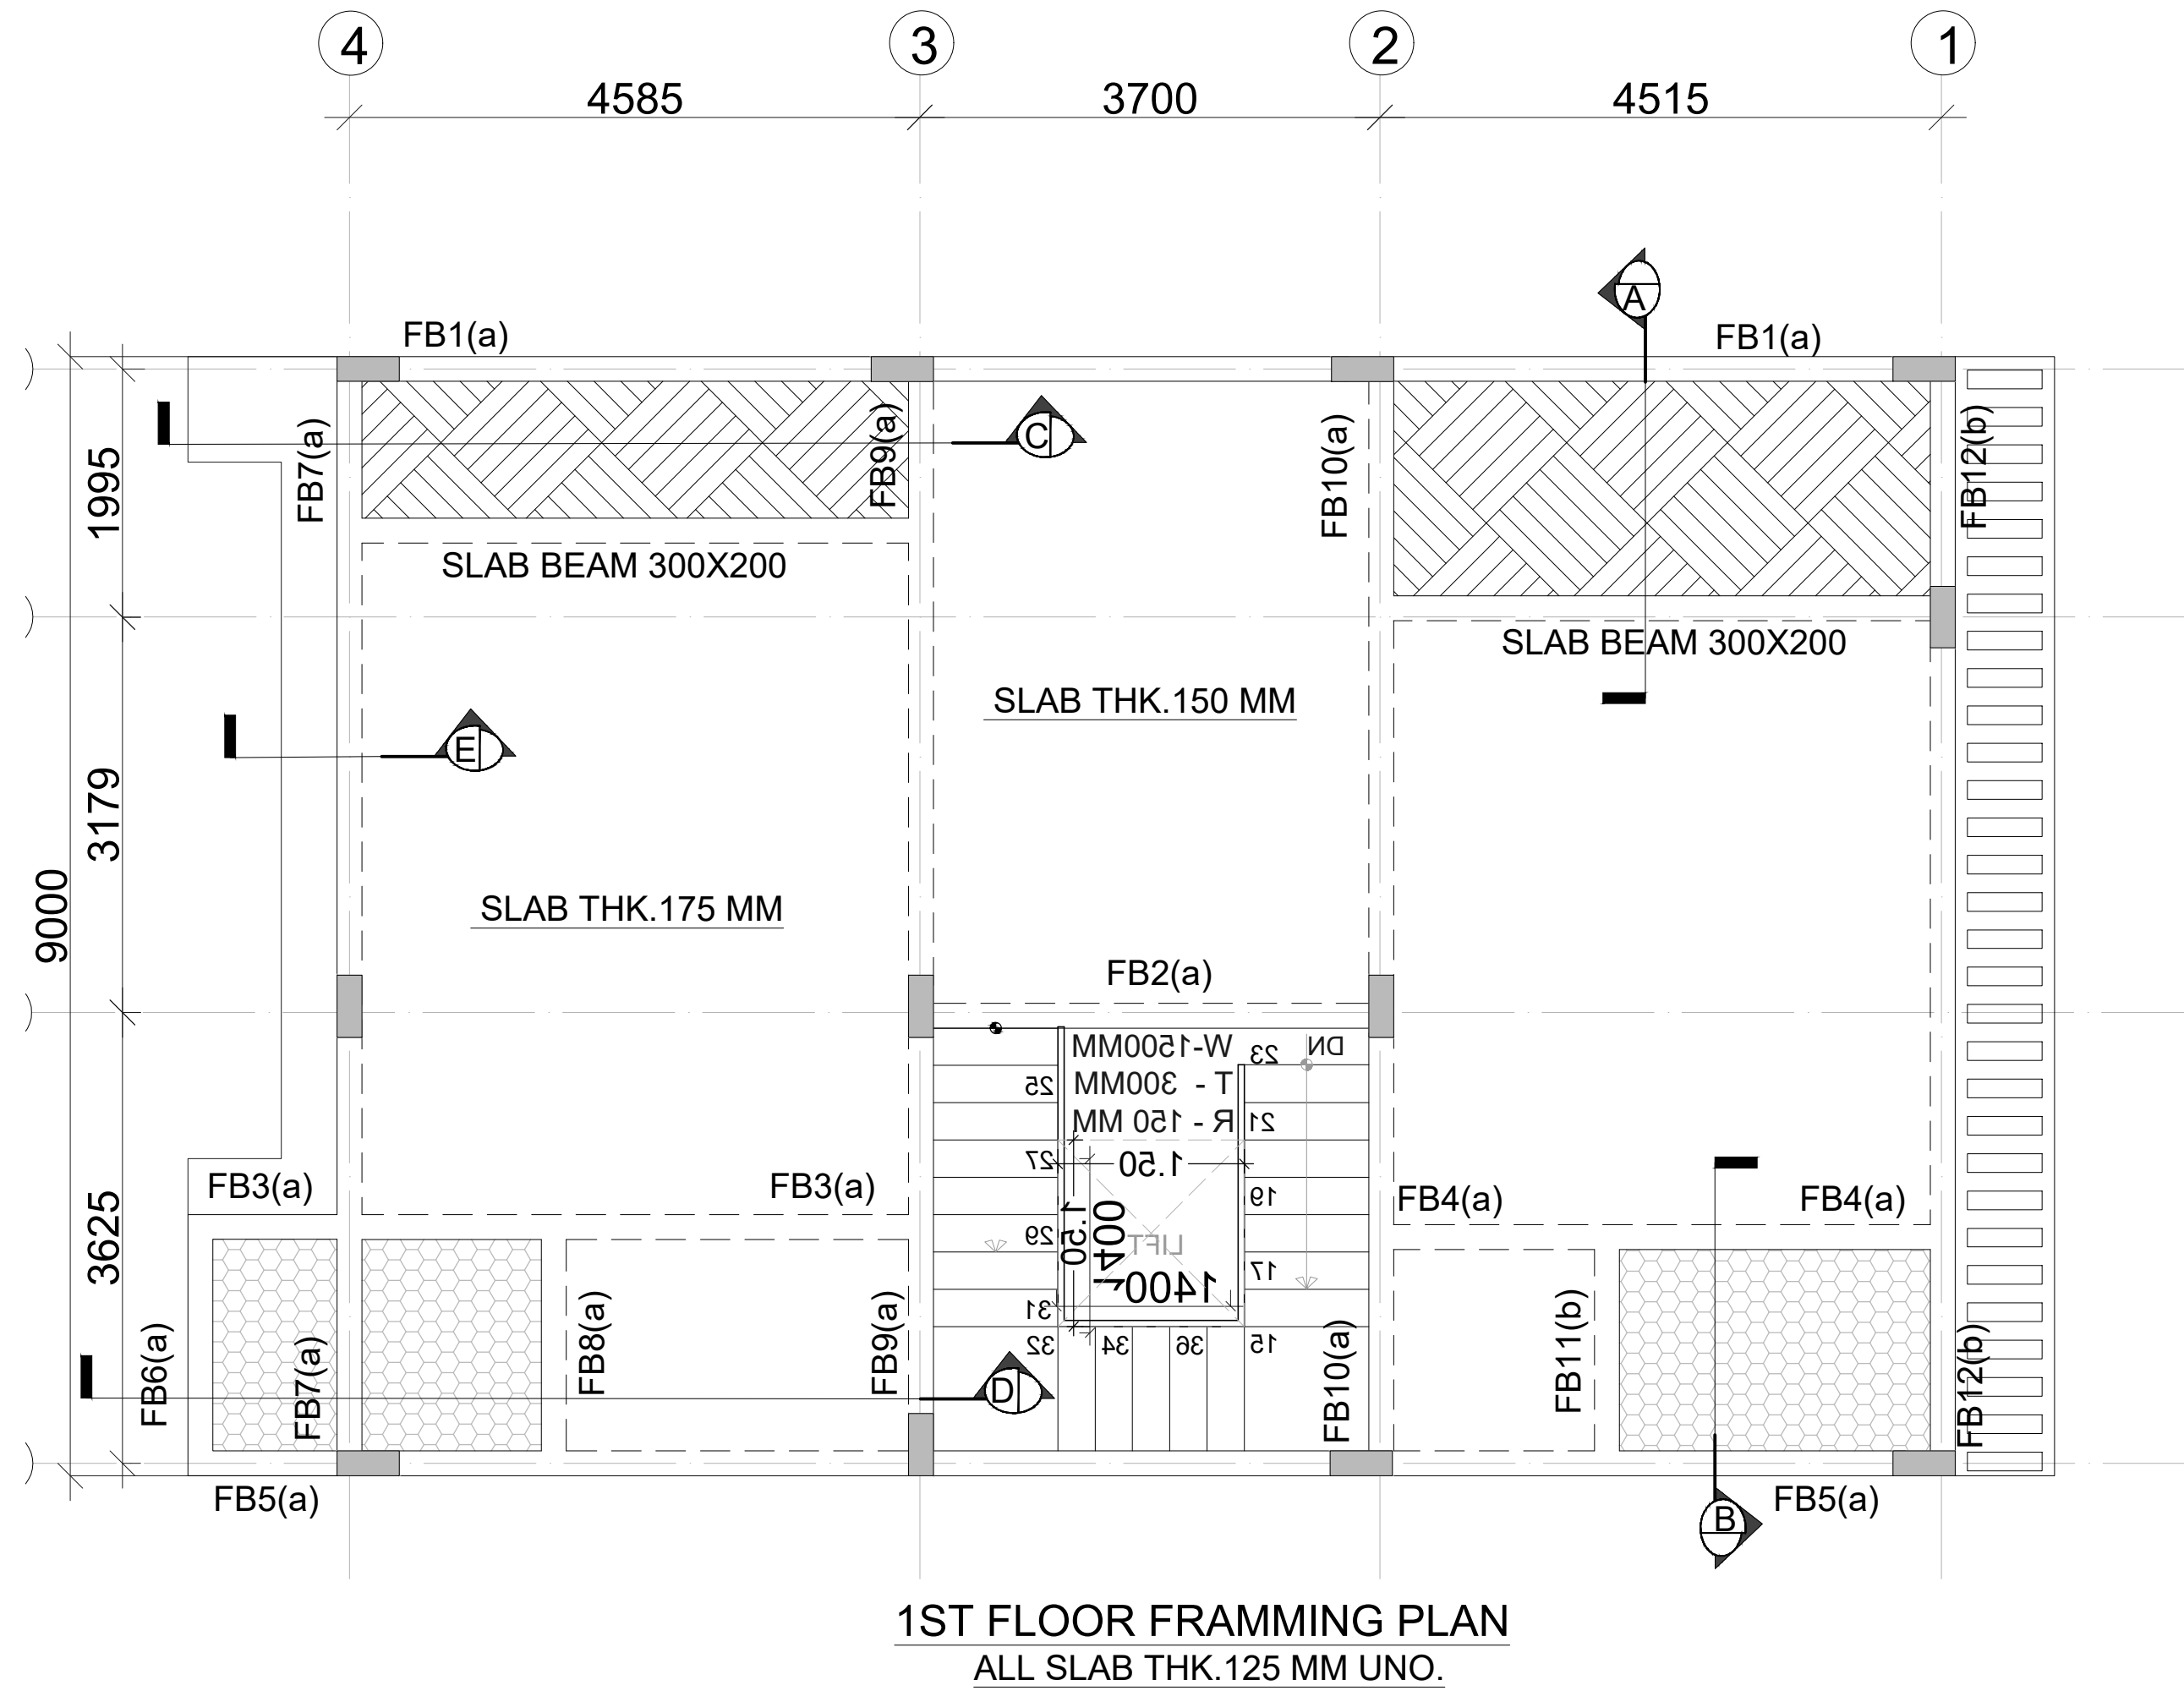

SLAB REINFT.SCHEDULE

a1+a2	T8-400	A	T8-200
b1+b2	T8-350	B	T8-175
c1+c2	T8-300	C	T8-150
d1+d2	T8-250	D	T8-125
e1+e2	T8-200	E	T8-100
f1+f2	T10-400	F	T10-200
g1+g2	T10-350	G	T10-175
h1+h2	T10-300	H	T10-150
k1+k2	T10-250	K	T10-125
m1+m2	T10-200	M	T10-100
p1+p2	T10-150	P	T10-75
r1+r2	T12-200	R	T12-100
x1+x2	T12-300	X	T12-150
t1+t2	T12-400	T	T12-200

GENERAL NOTES:

- ALL DIMENSIONS ARE IN MM.
- DO NOT SCALE, FOLLOW WRITTEN DIMENSION ONLY.
- THIS DRAWING SHALL BE READ IN CONJUNCTION WITH RELEVANT ARCHITECTURAL AND STRUCTURAL DRGS.
- BARS SHALL BE H.Y.S.D. / TMT BARS OF GRADE f_e 550 AND CONFORMING TO I.S. 1786-1985.
- CONC. MIX SHALL BE:

TITLE

SUBMISSION DRAWINGS

SCALE:- NTS

DATE : DATE : 21.02.2025

PROJECT:-

SHUBHASHISH FOREST
UNDER KHASRA NO. 1941/419, 418/1, 2451/2073, 2074/422, 423, 2423/416, 2425/417, 2427/424 & 426 428 AT REVENUE VILLAGE:- MAHAPURA, TEH. SANGANER, DIST. JAIPUR, RAJASTHAN.

ARCHITECTS:-

PANKAJ GUPTA & ASSOCIATES
FLAT NO. 603 B, GOLDEN LEAF APARTMENT, TONK ROAD, NEAR GANDHI NAGAR STATION, JAIPUR-15

ARCHITECT CONSULTANT

STRUCTURE:

 Constructure Design P. Ltd.
1005, TOWER- B.Advant
Business Park . NGN.Expressway.
Sec-142Noida
PIN.201305
constructure@gmail.com
tel.9899697377

OWNER

ARCHITECTS



STRICTURE CONSULTANT

BOTTOM BARS

TOP BARS


d1+d2 NET SPACING (125 mm c/c)






NOTE:- DISTRIBUTION SHALL BE
T8-200 FOR TOP R/F

  	CUTOUT
	COLUMN CONTINUE
	COL. TERMINATED
	TOILET 50 MM SUNK
	TOILET 350 MM SUNK

BEAM SIZE










(a)	200X500
(b)	200X600

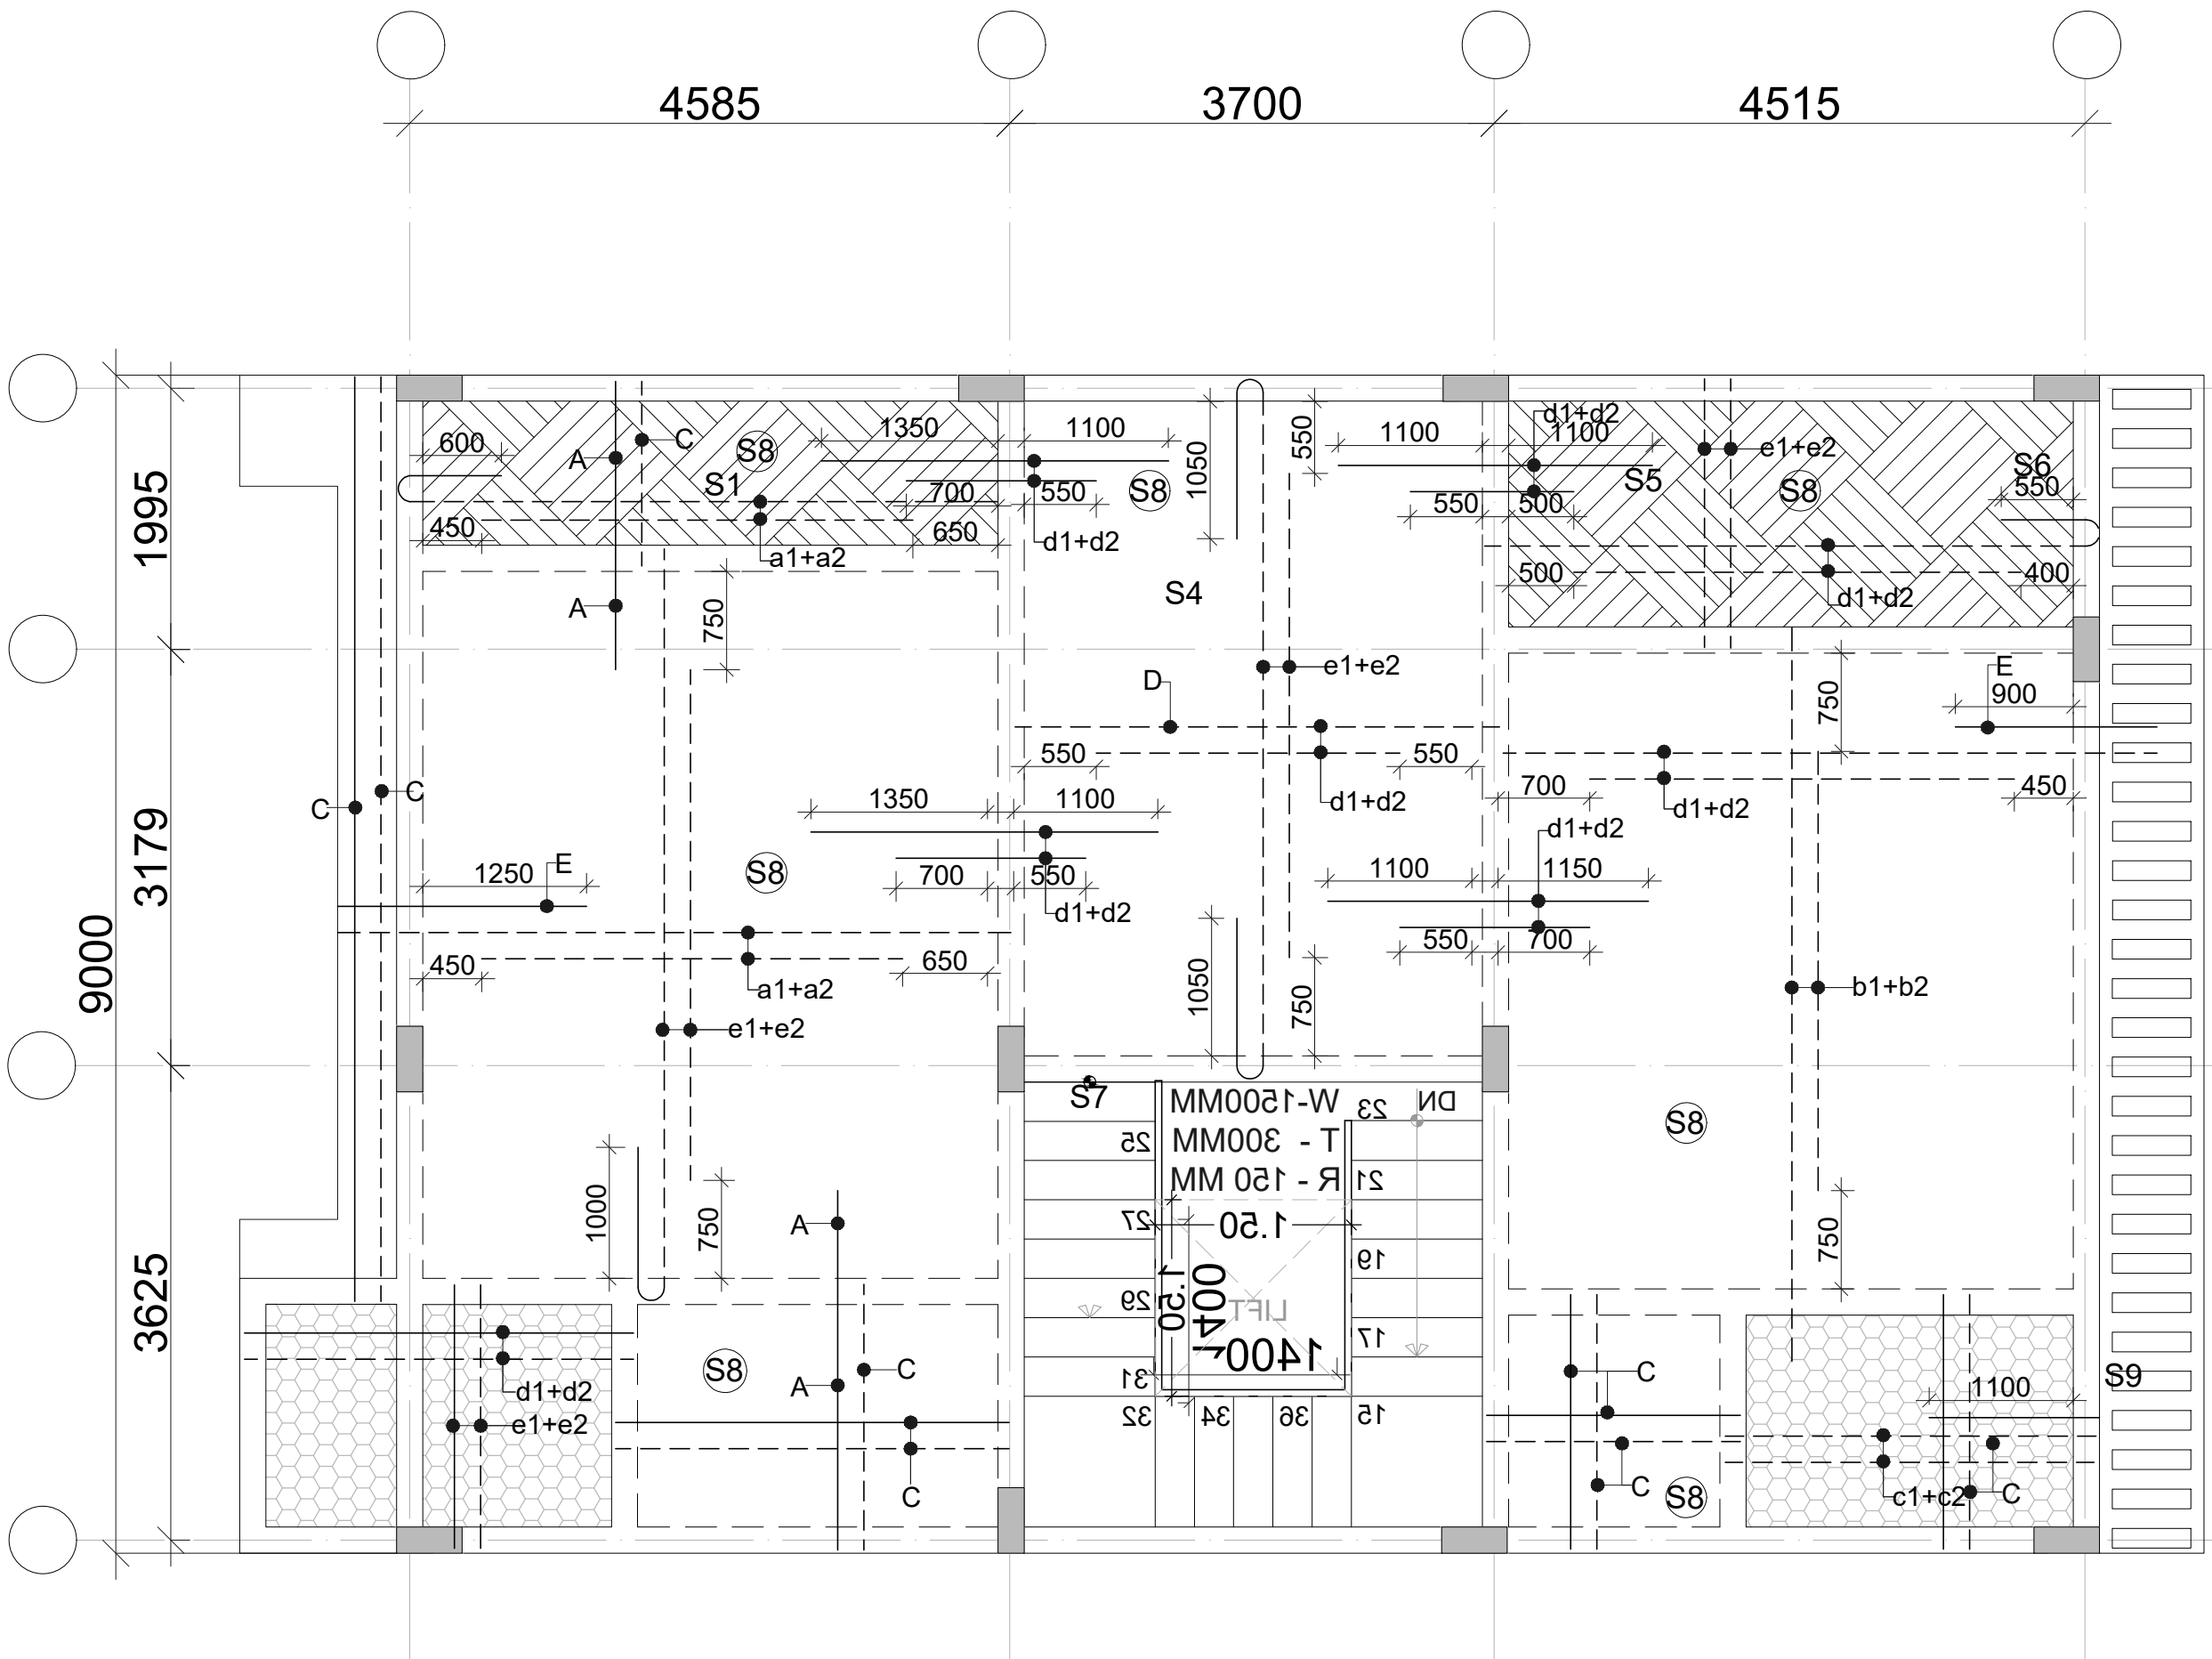

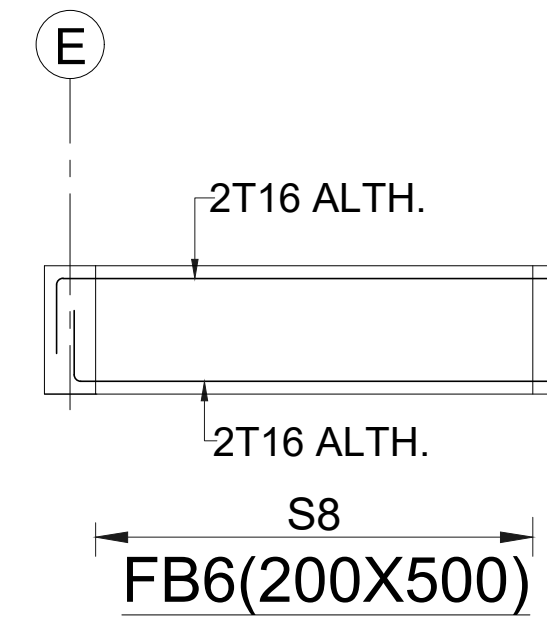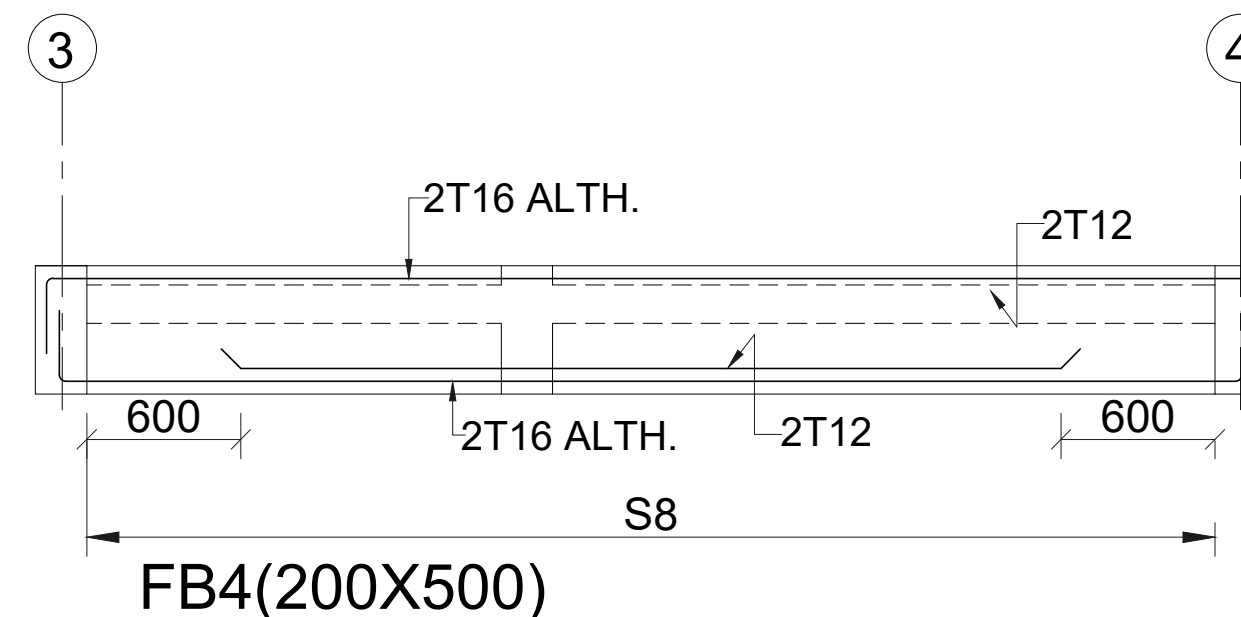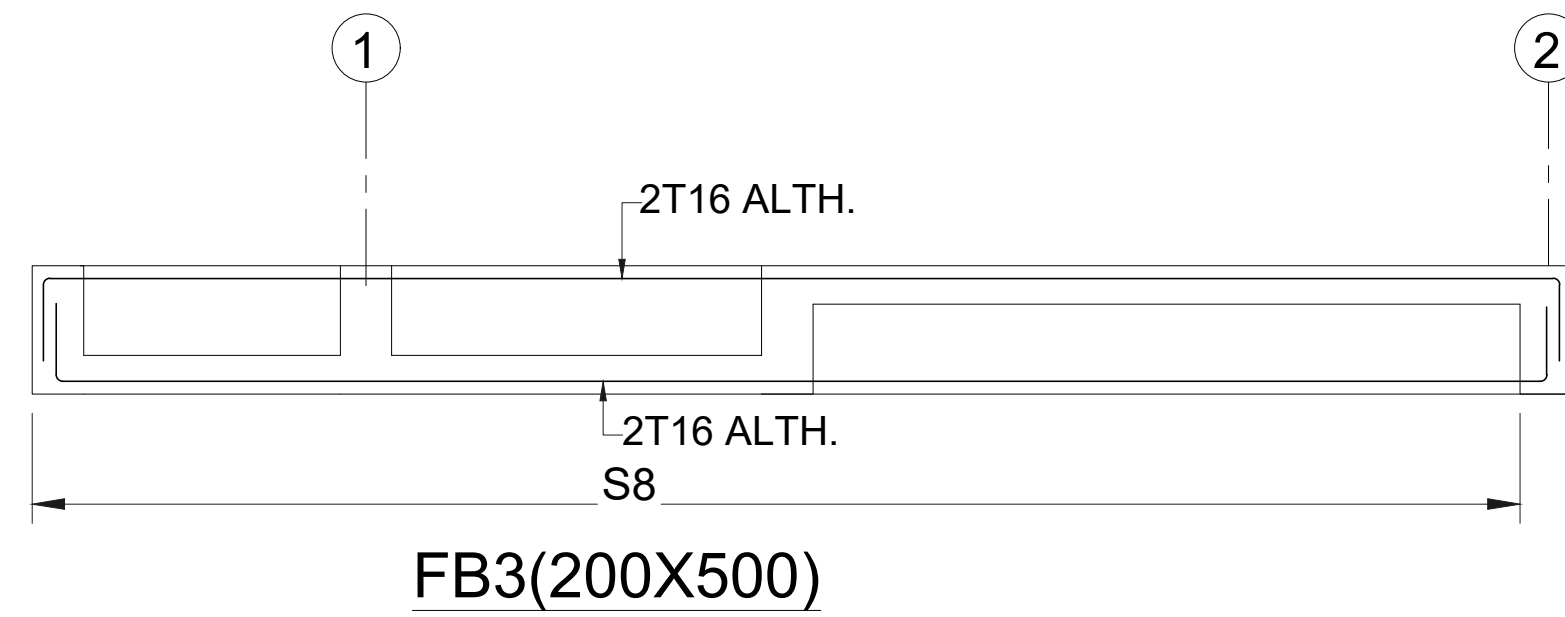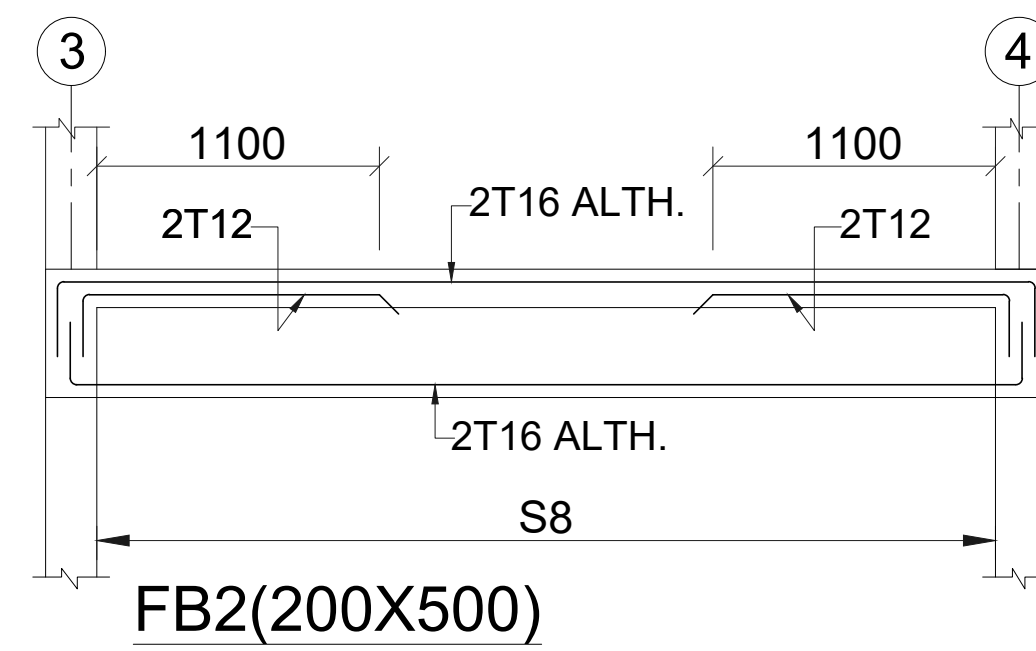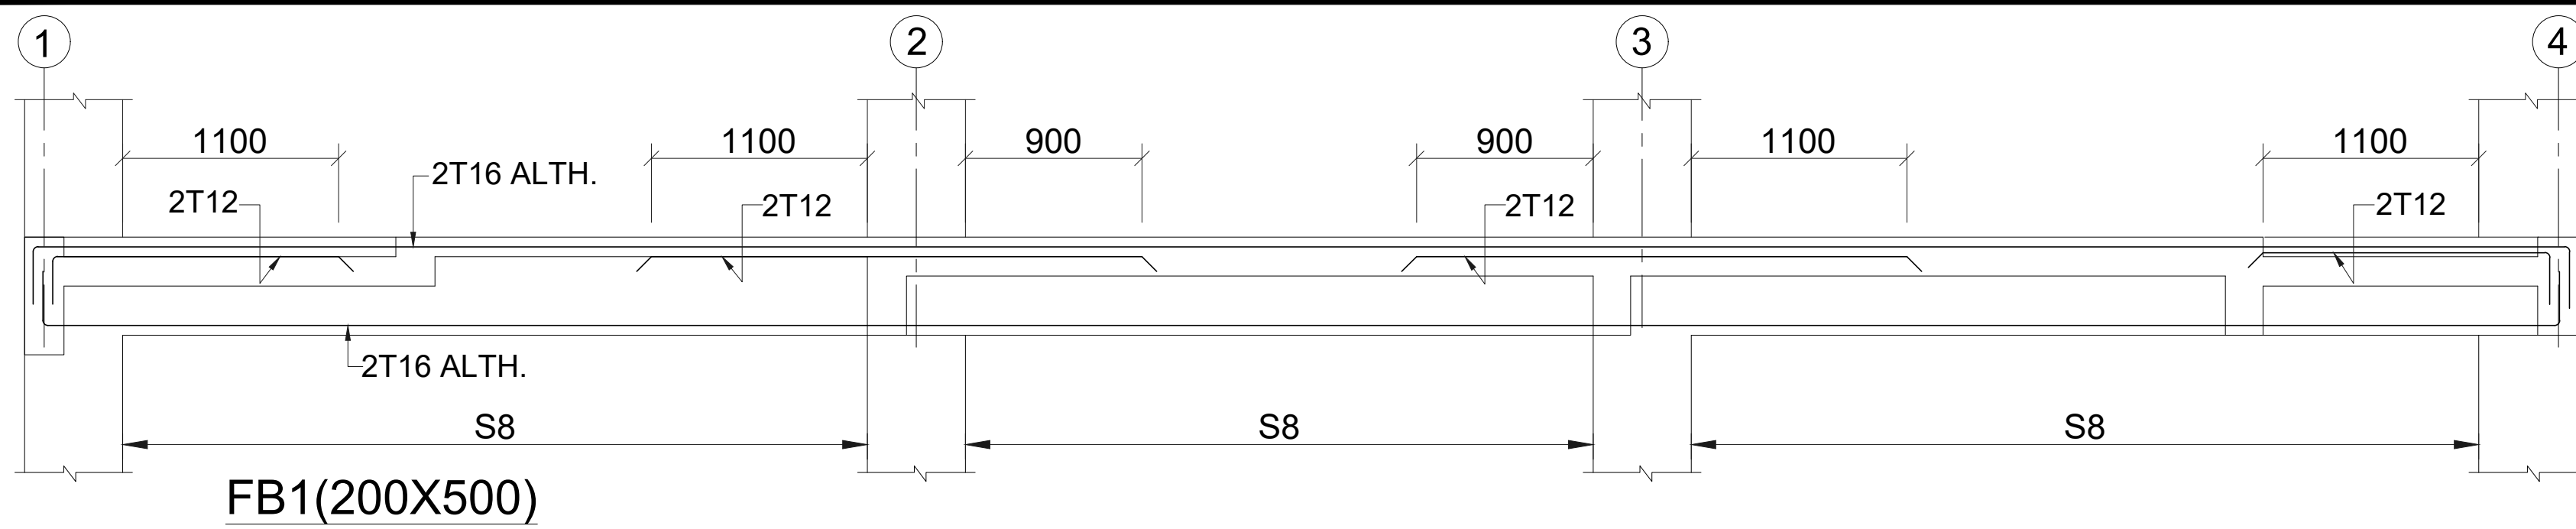

STIRRUPS SCHEDULE

S1	2L-T8-100
S2	2L-T8-125
S3	2L-T8-150
S4	2L-T8-175
S5	2L-T8-200
S6	2L-T10-70
S7	2L-T10-100
S8	2L-T10-125
S9	2L-T10-150
S10	2L-T10-175

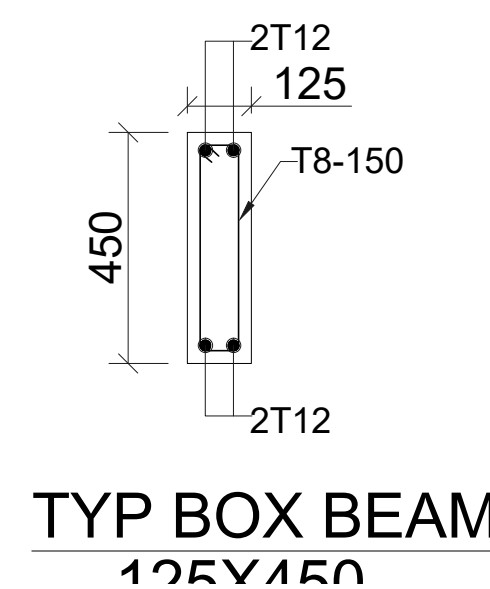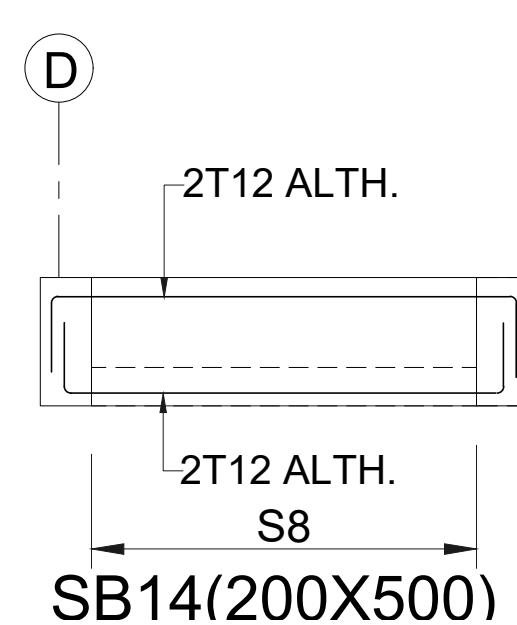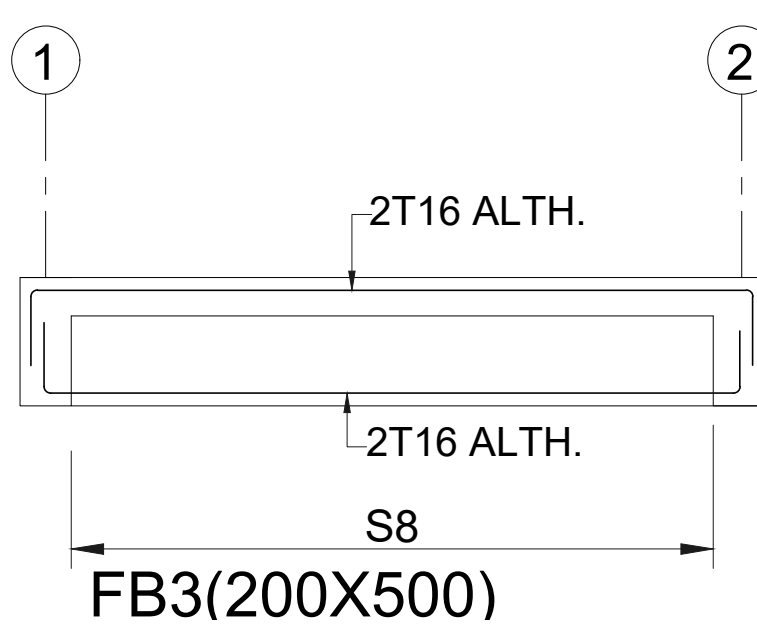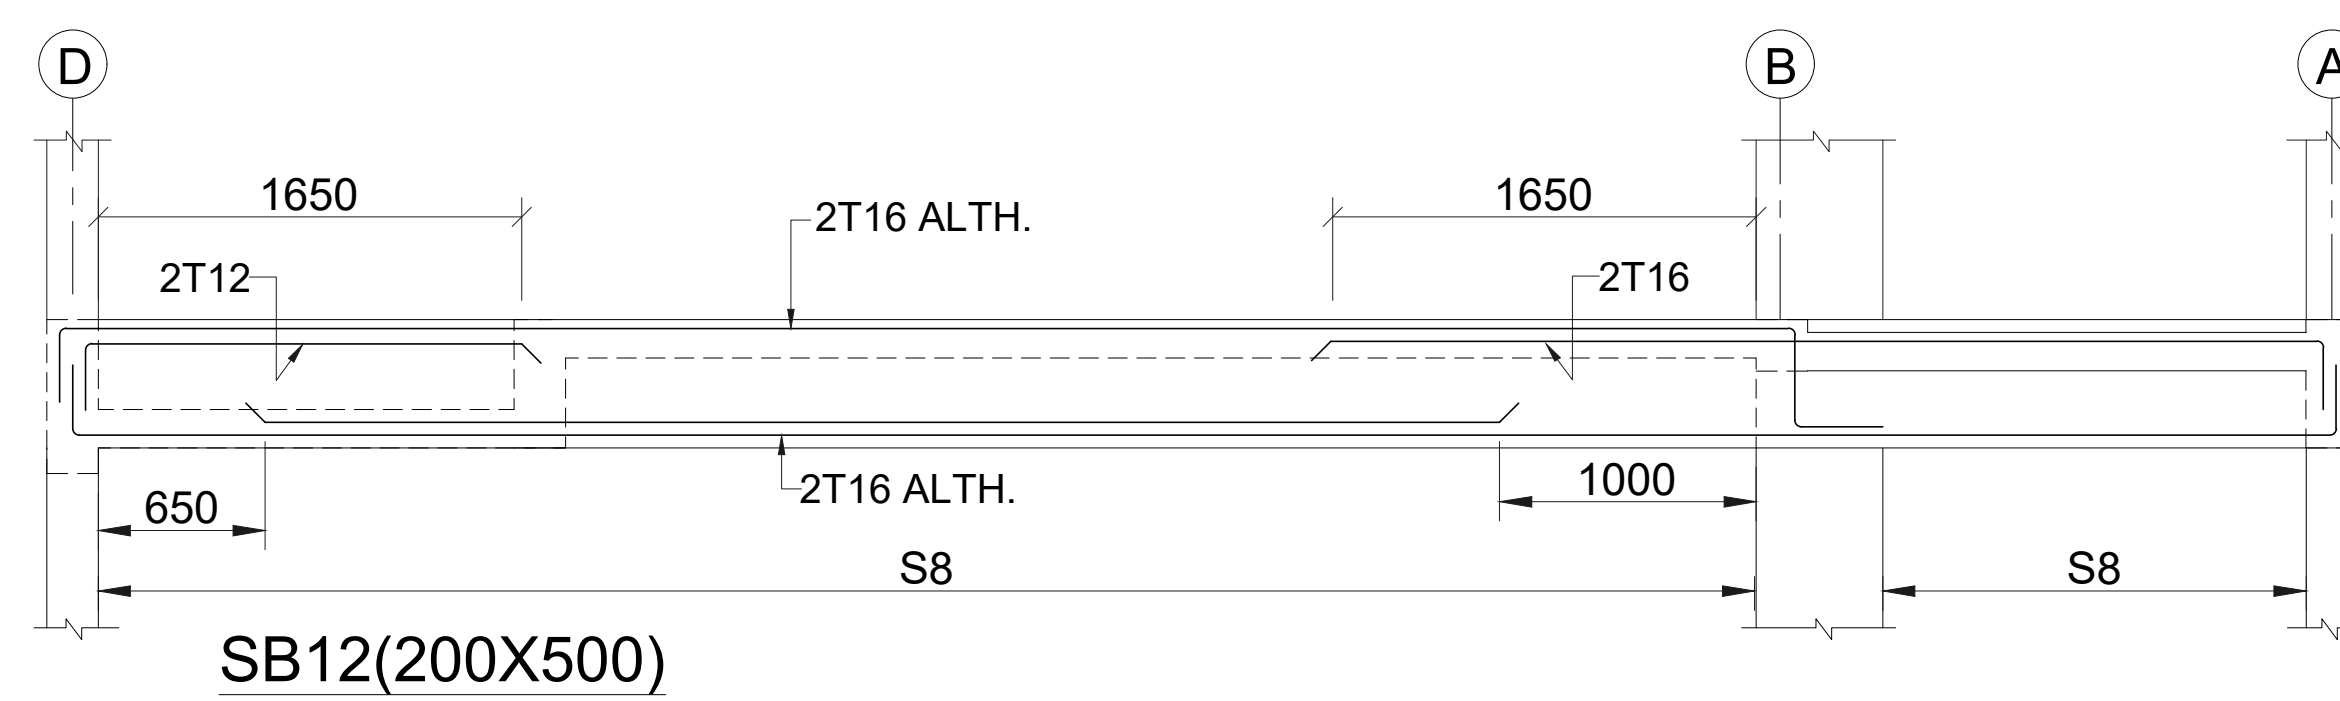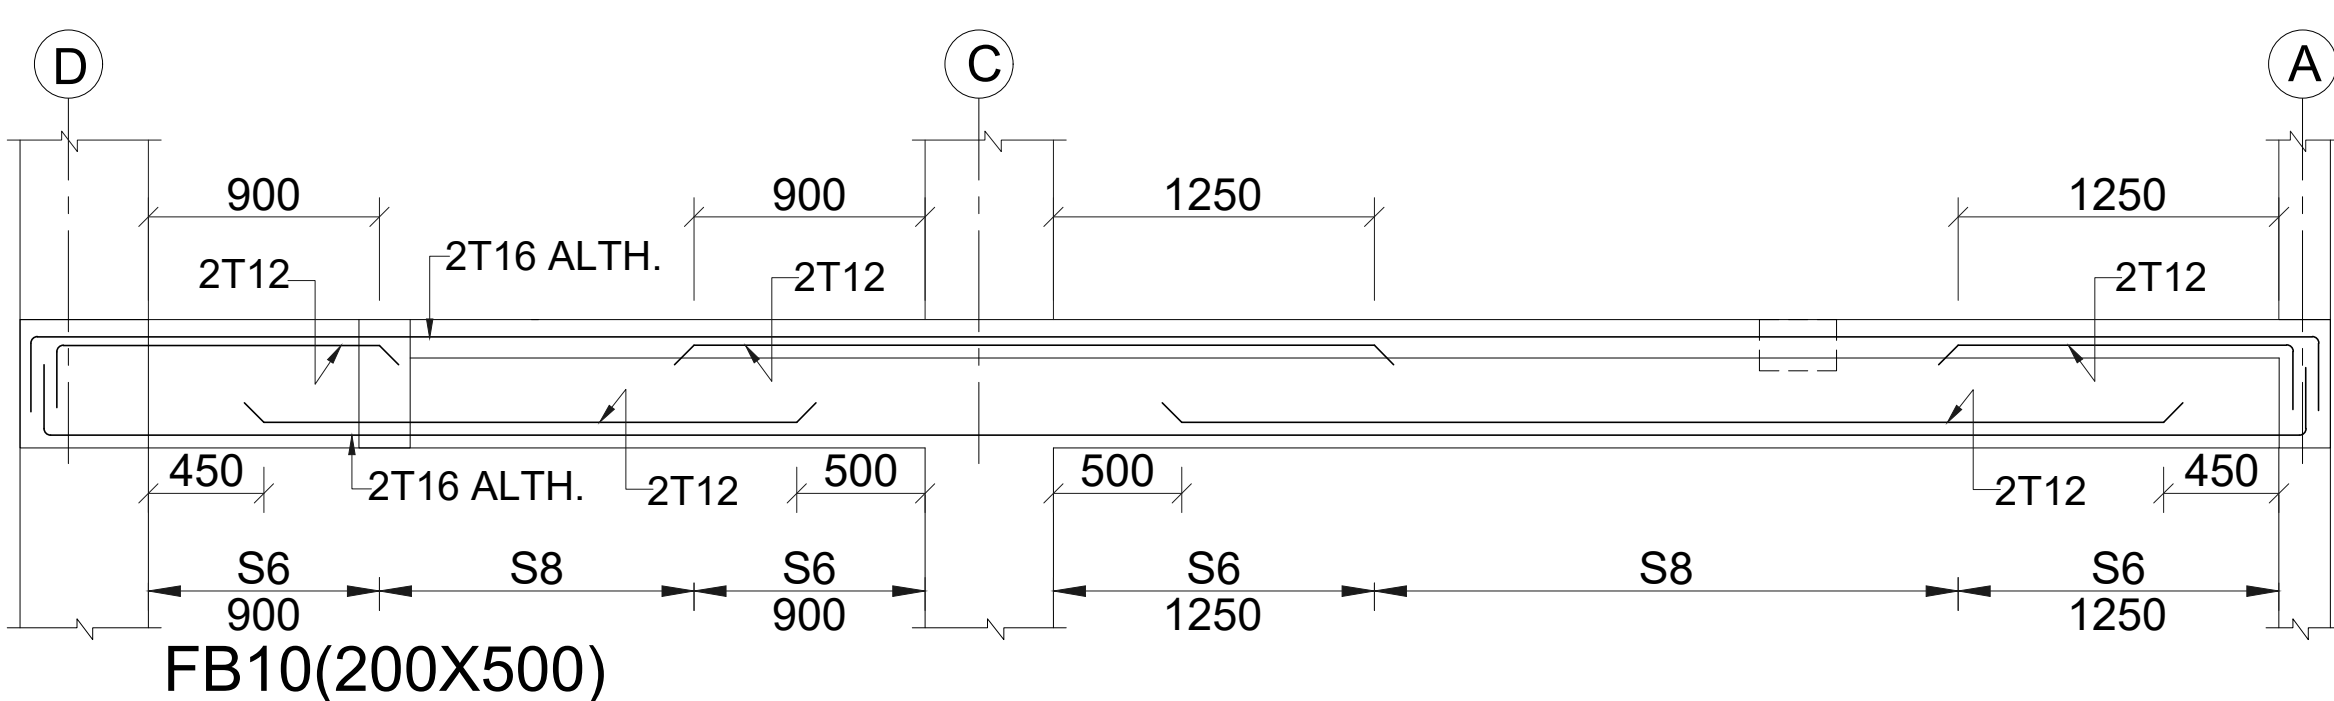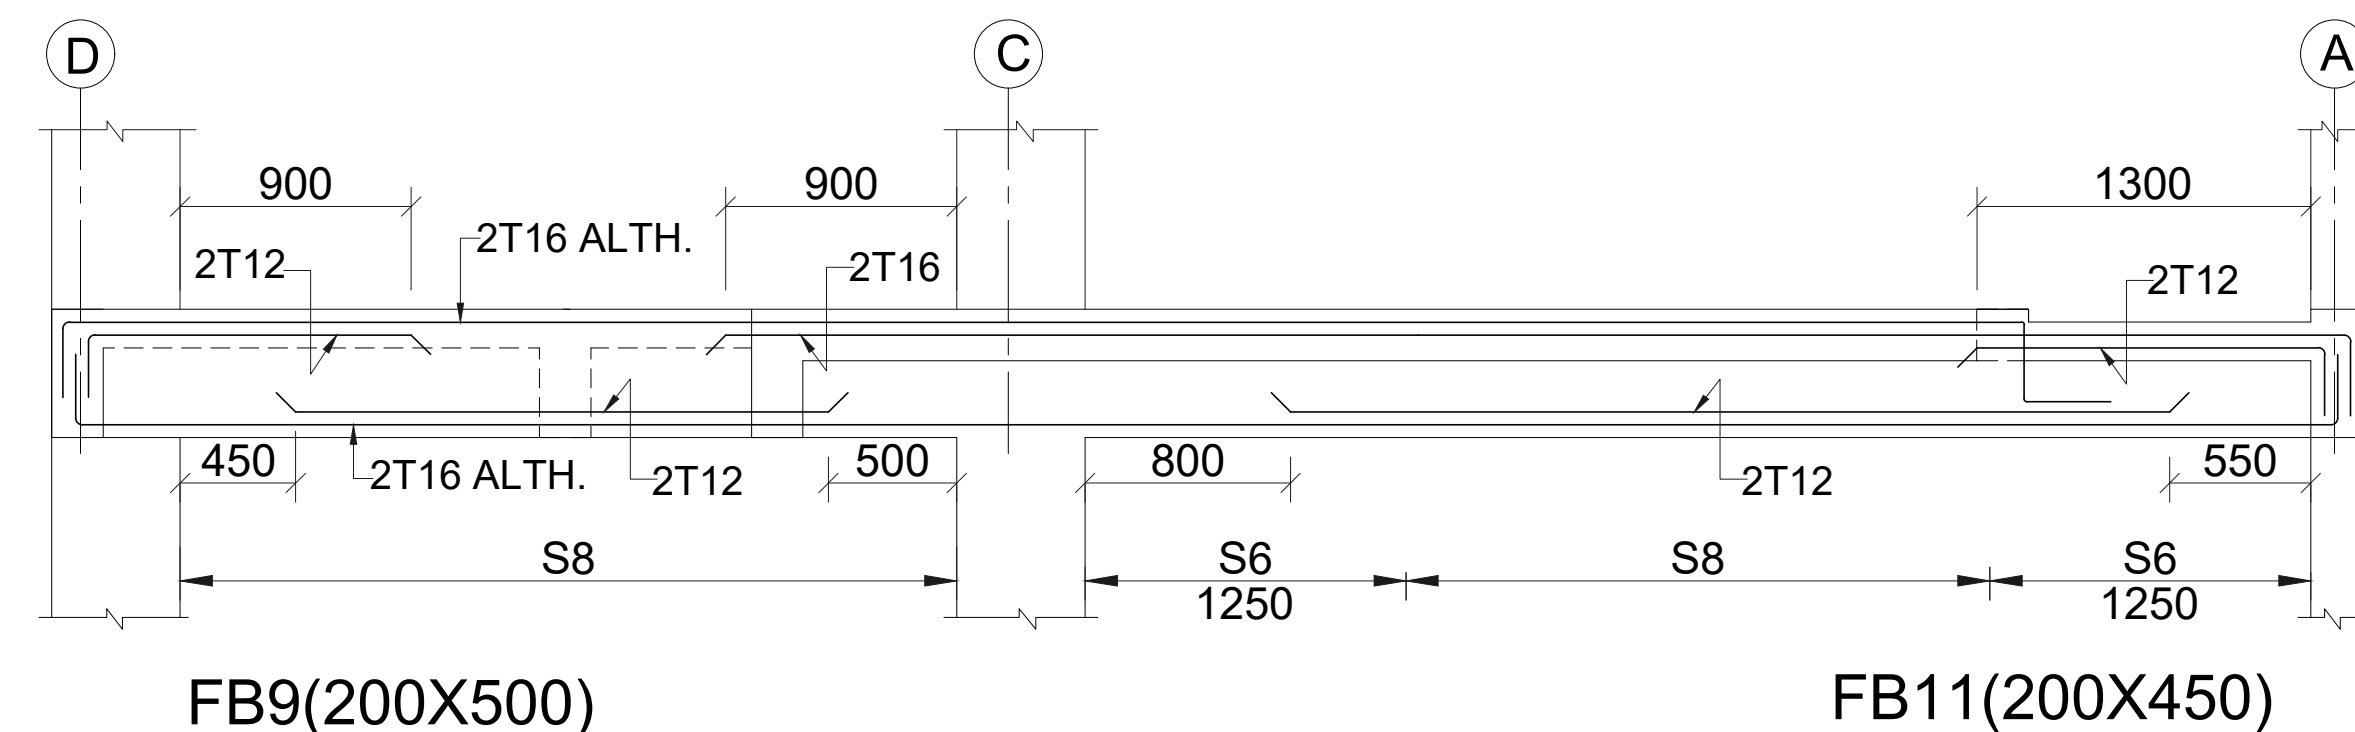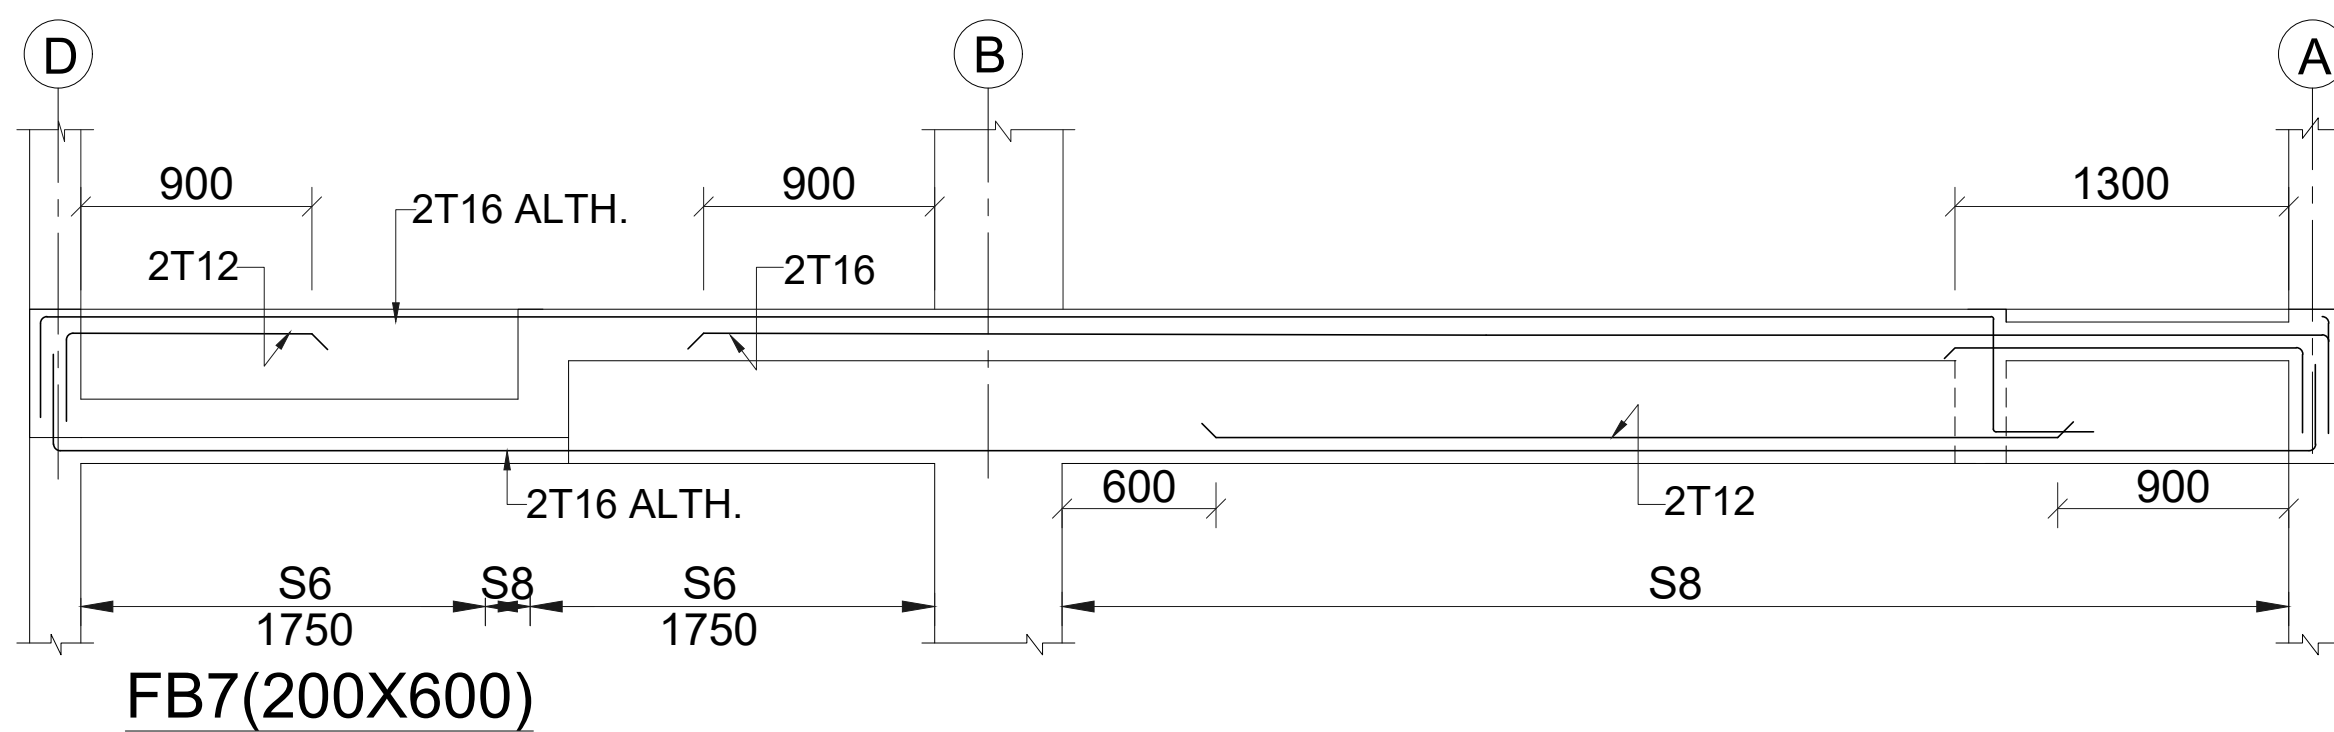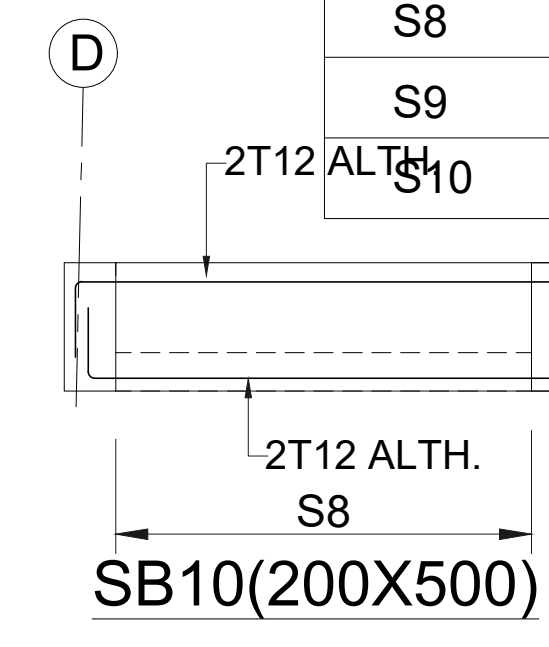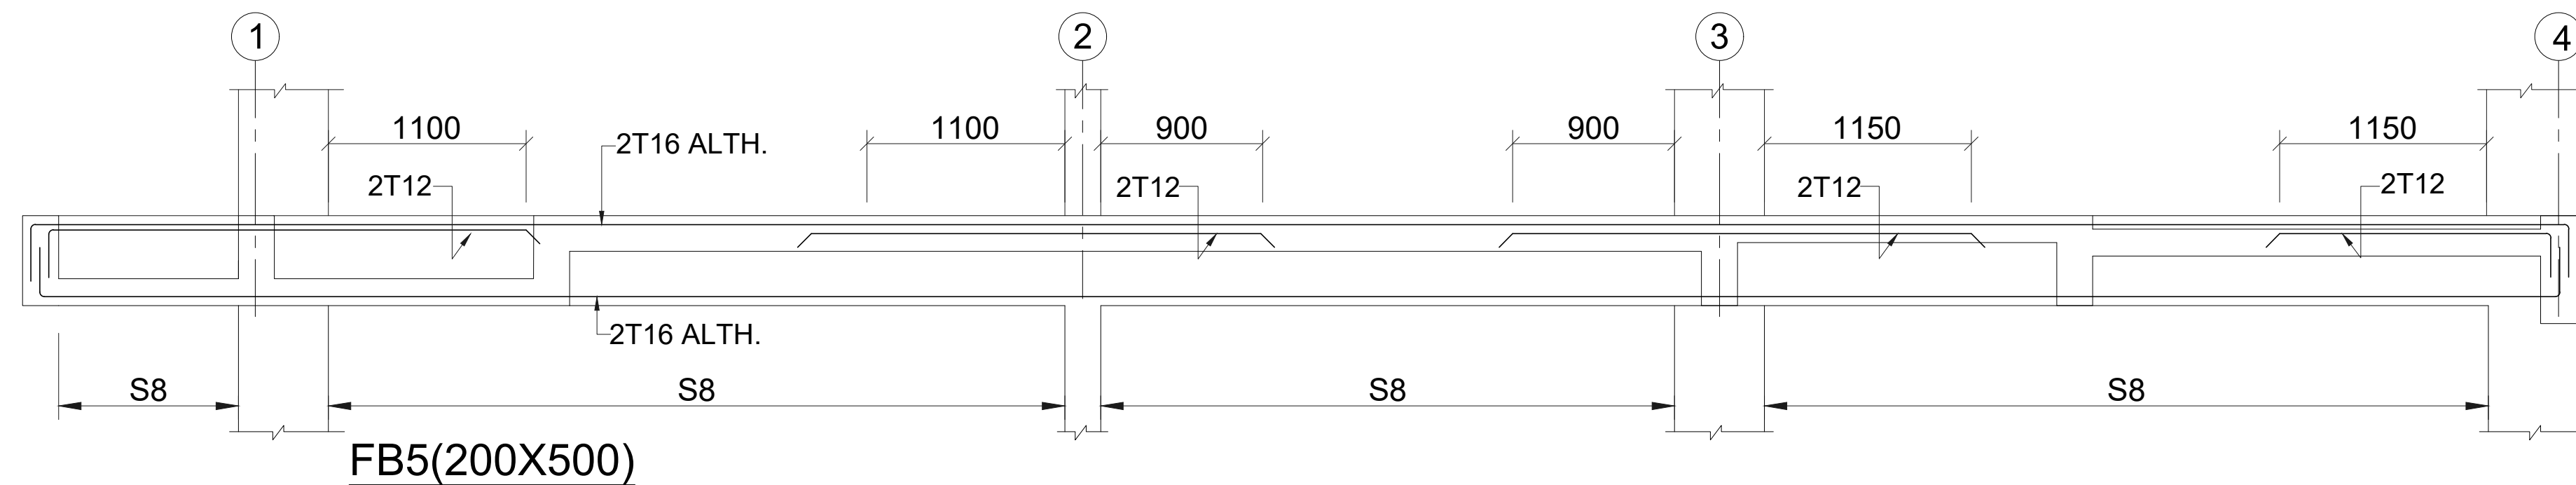

DWG. NO. CDPL/2025/S.51.2

VILLA -2.1
FIRST FLOOR BEAM DETAIL

GENERAL NOTES:
1. ALL DIMENSIONS ARE IN MM.
2. DO NOT SCALE, FOLLOW WRITTEN DIMENSION ONLY.
3. THIS DRAWING SHALL BE READ IN CONJUNCTION WITH RELEVANT ARCHITECTURAL AND STRUCTURAL DRGS.
4. BARS SHALL BE H.Y.S.D. / TMT BARS OF GRADE fe 550 AND CONFORMING TO I.S. 1786-1985.
5. CONC. MIX SHALL BE:

TITLE
SUBMISSION DRAWINGS

SCALE:- NTS
DATE : 21.02.2025

PROJECT:-
SHUBHASHISH FOREST
UNDER KHASRA NO. 1941/419, 418/1, 2451/2073, 2074/422, 423, 2423/416, 2425/417, 2427/424 & 426 428 AT REVENUE VILLAGE:- MAHAPURA, TEH. SANGANER, DIST. JAIPUR, RAJASTHAN.

ARCHITECTS:-
PANKAJ GUPTA & ASSOCIATES
FLAT NO. 603 B, GOLDEN LEAF APARTMENT, TONK ROAD, NEAR GANDHI NAGAR STATION, JAIPUR-15


ARCHITECT CONSULTANT

STRUCTURE:
Constructure Design P. Ltd.
1005, TOWER- B, Advant Business Park . NGN, Expressway. Sec-142 Noida
PIN.201305
constructure@gmail.com
tel.9899697377

OWNER

ARCHITECTS


STRICTURE CONSULTANT

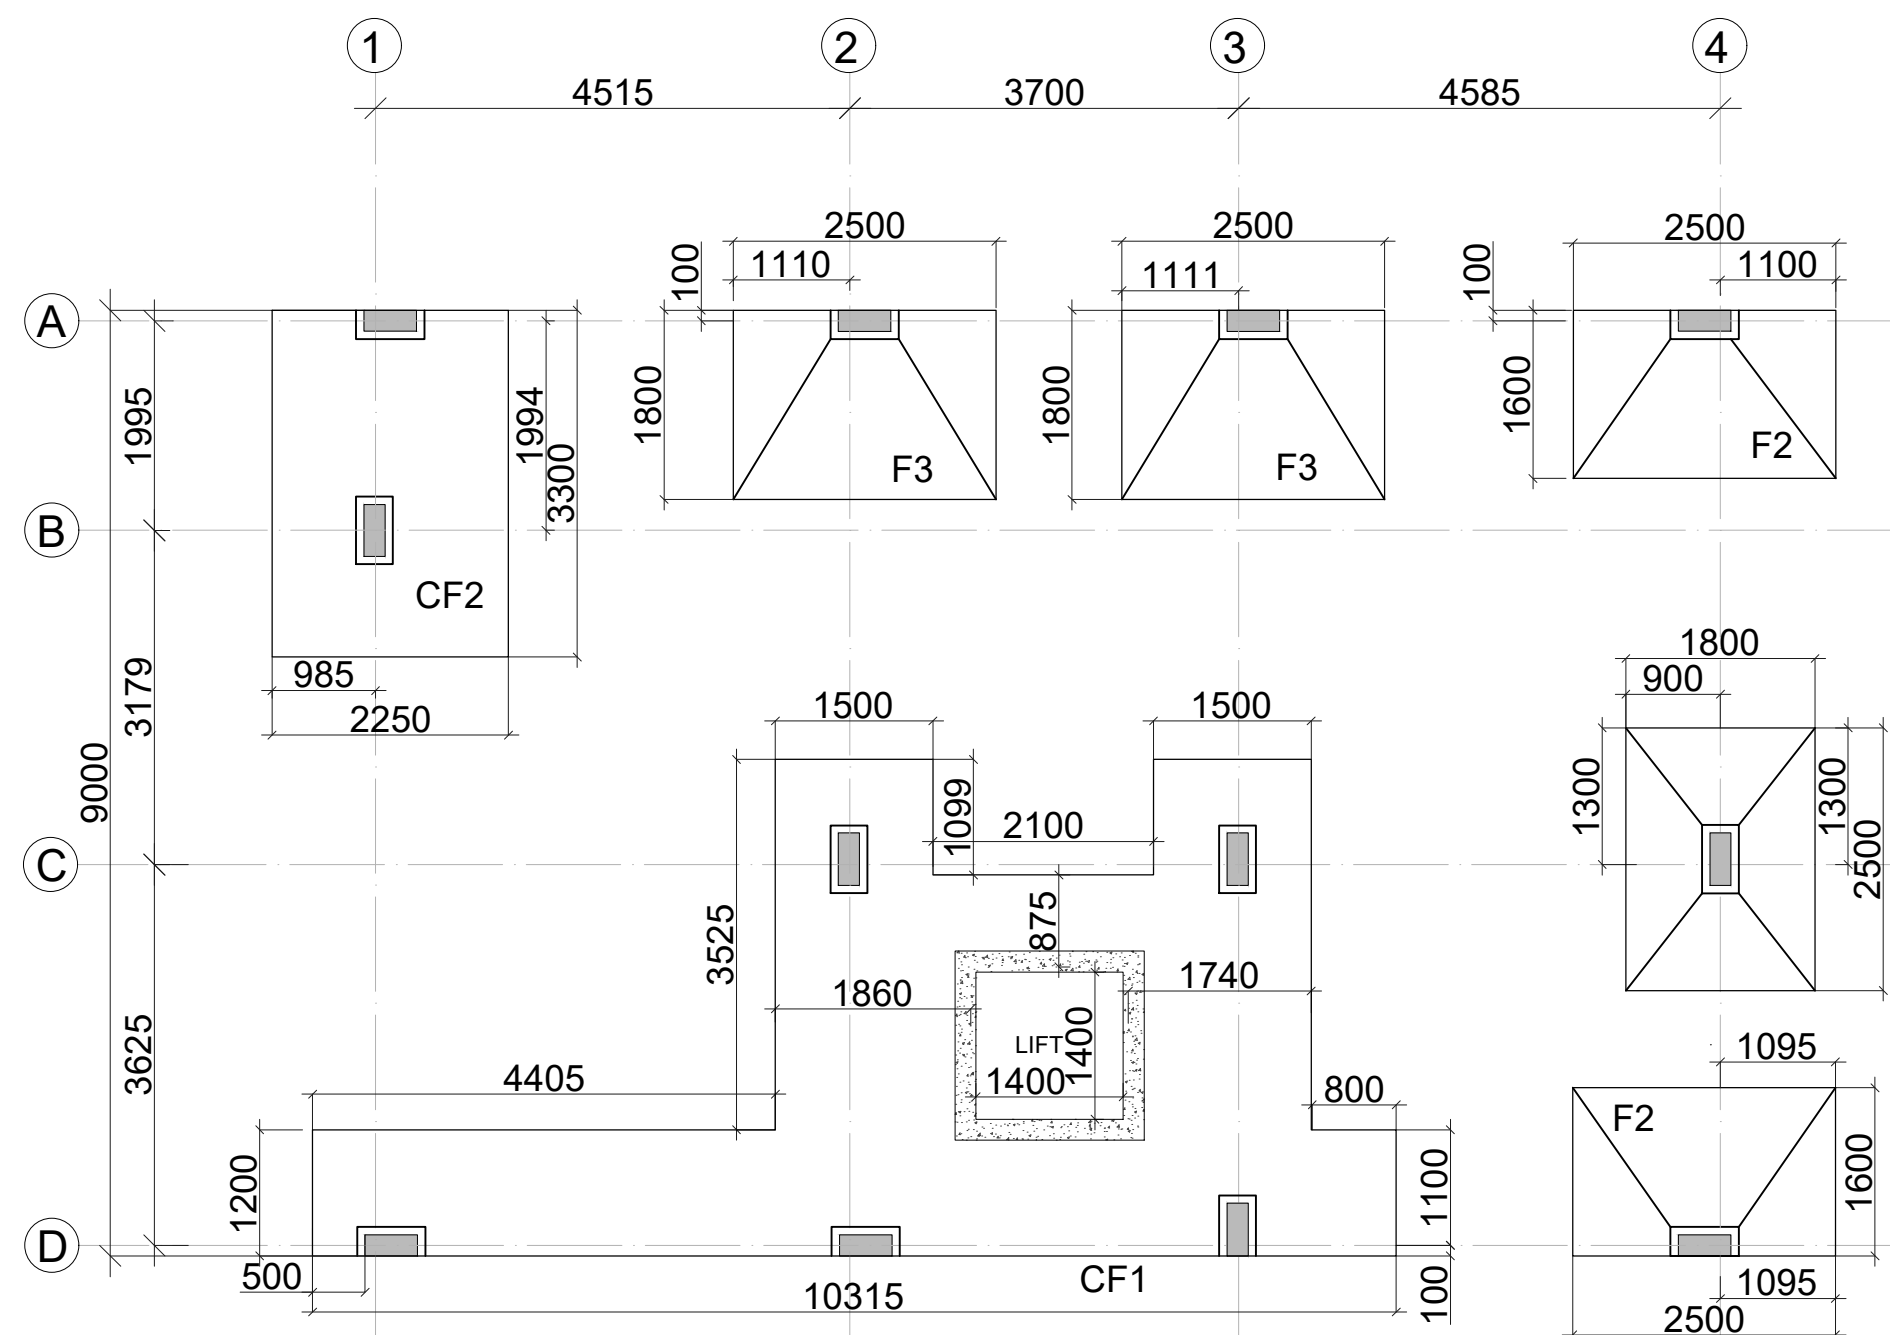VILLA -2.1
FOUNDATION PLAN AND DETAIL


FOUNDATION PLAN

ISOLATED FOOTING SCHEDULE


S. NO.	FOOTING MARKS	DIMENSION				BOTTOM REINFORCEMENT	
		SIZE OF FOOTING	D	d	R/F. ALONG LONGER	R/F. ALONG SHORTER	
1.	F1	1250X2000	400	150	T10-150c/c	T10-150c/c	
2.	F2	1600X2500	450	150	T10-140c/c	T10-140c/c	
3.	F3	1800X2500	450	200	T10-125c/c	T10-125c/c	
4.	F4	2250X3000	500	200	T10-125c/c	T10-80c/c	
6.	CF1	AS/PLAN	550	----	AS/PLAN	AS/PLAN	
7.	CF2	2250X3300	450	----	AS/PLAN	AS/PLAN	

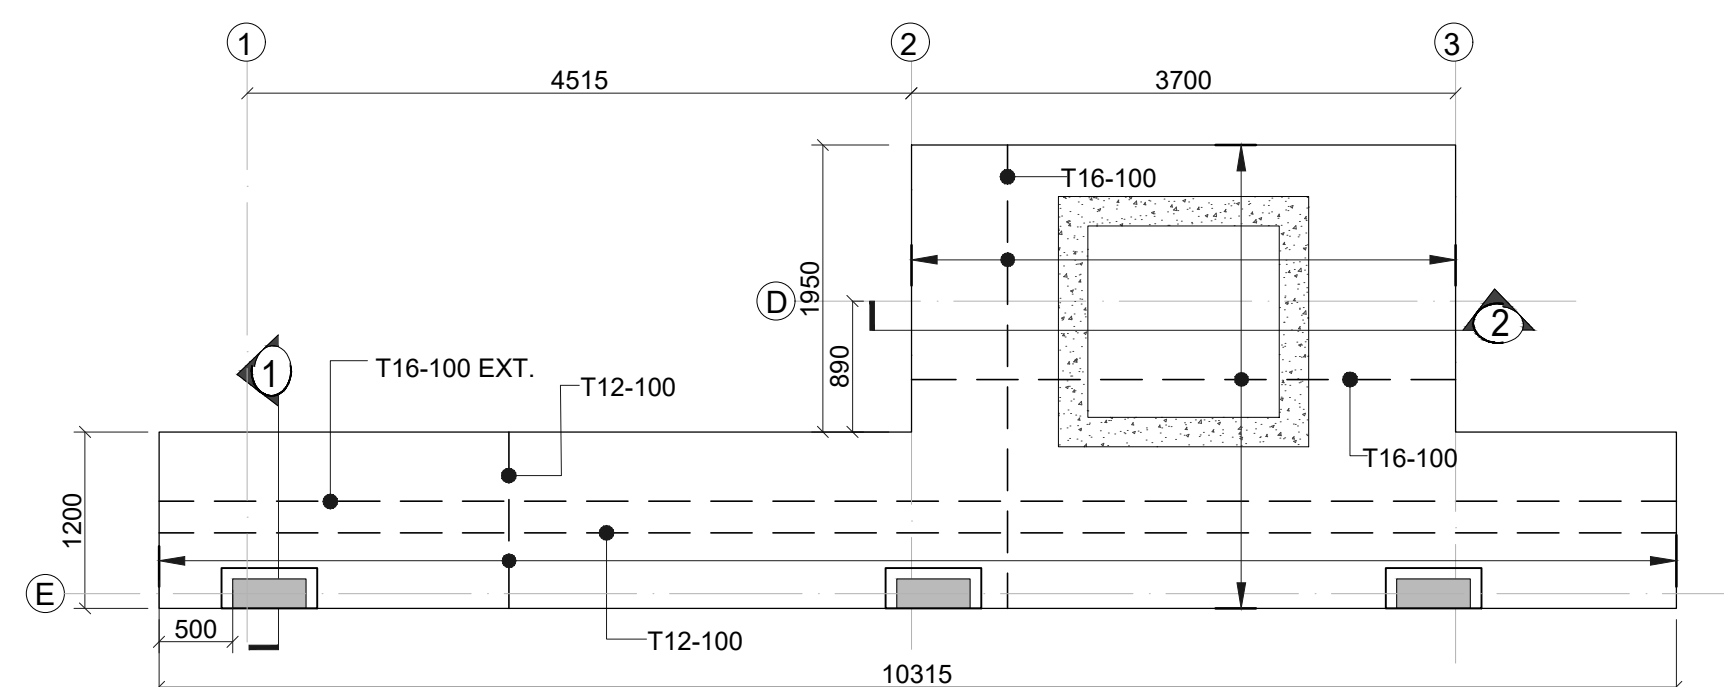


BOTTOM PLAN AT CF1 (THK.550)

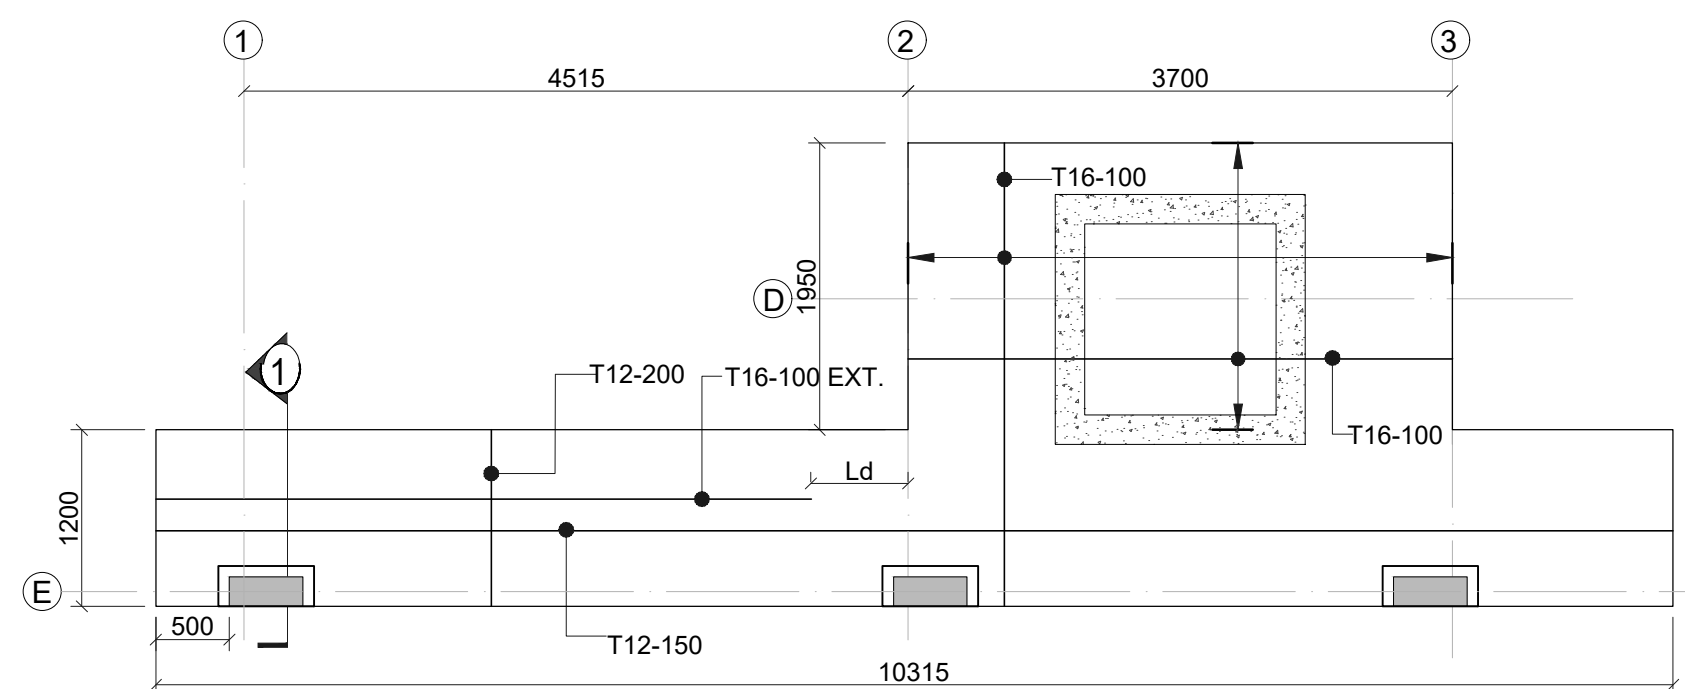


TOP PLAN AT CF1 (THK.550)

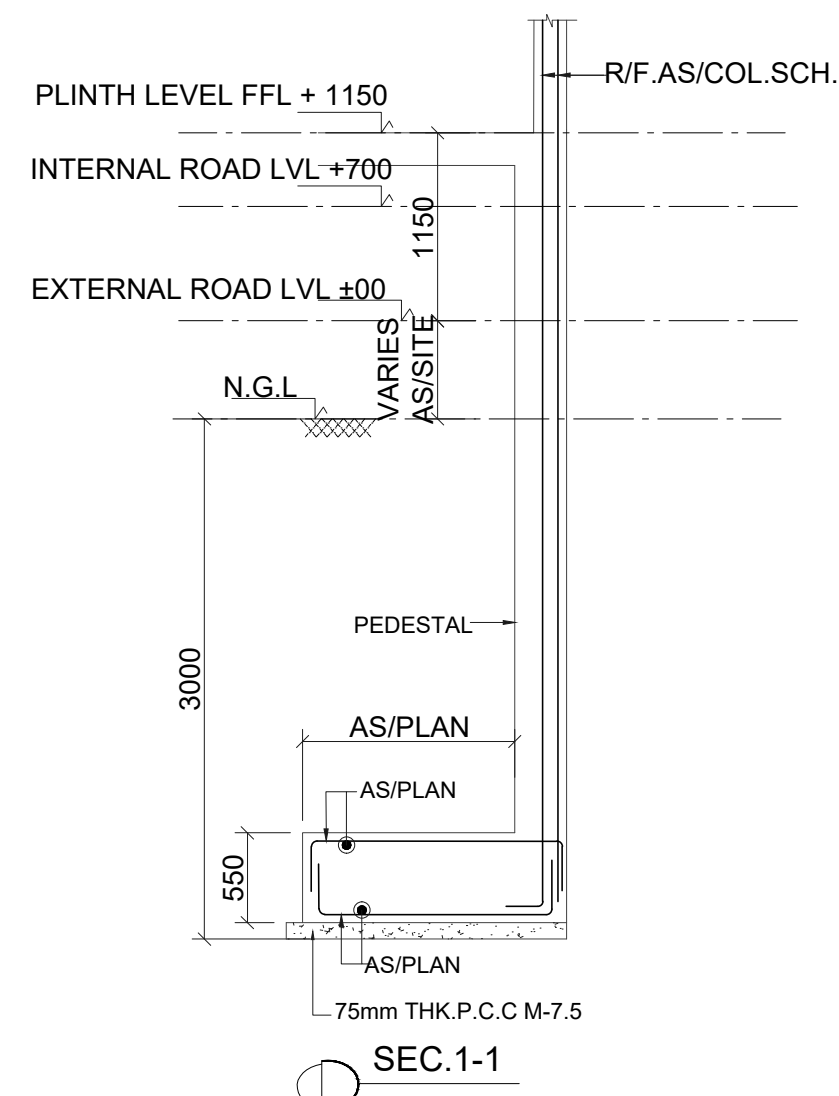


SEC.1-1

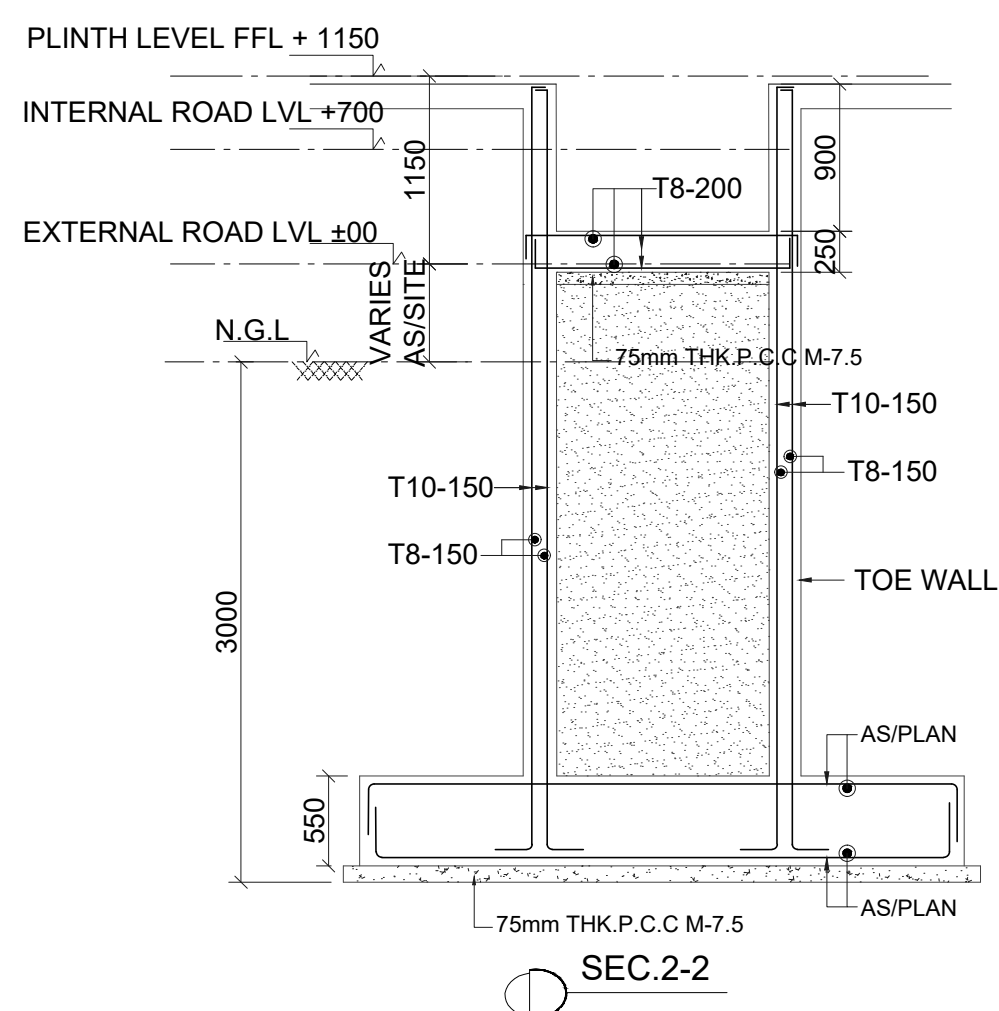



SEC.2-2

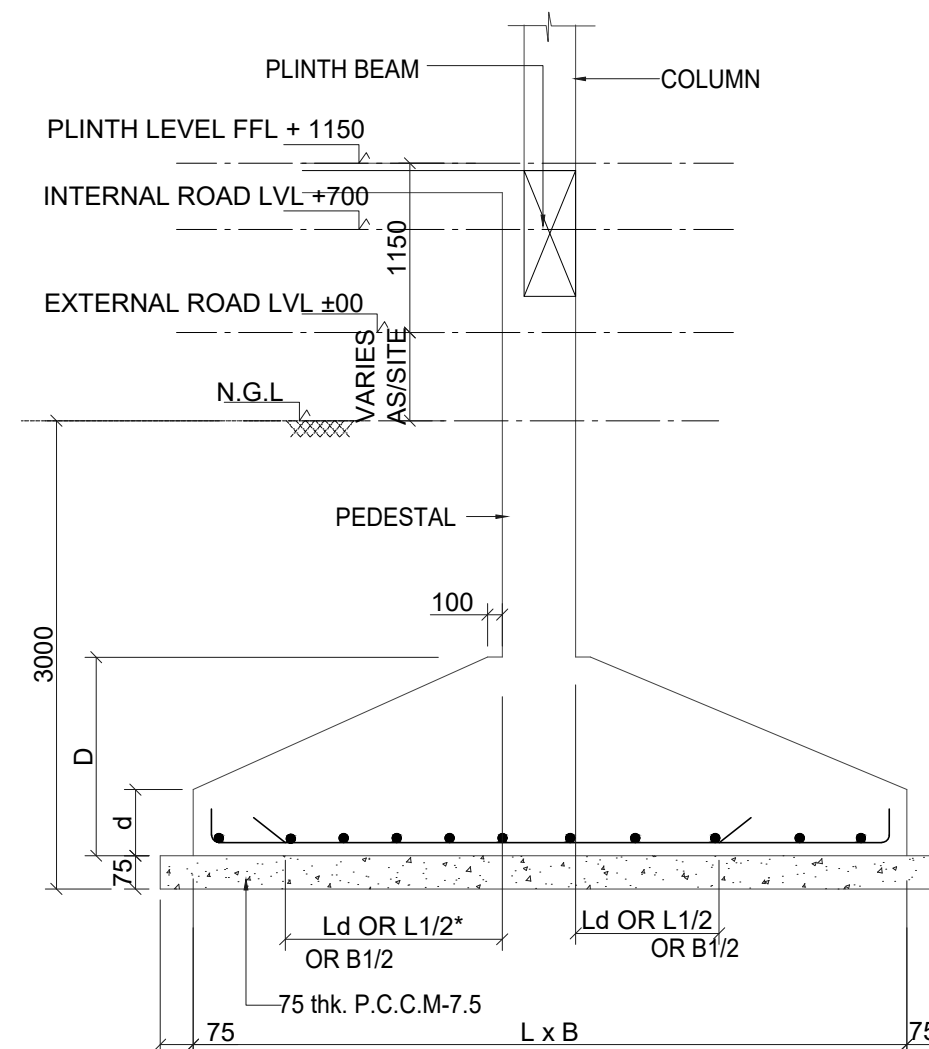




SECTION B-B

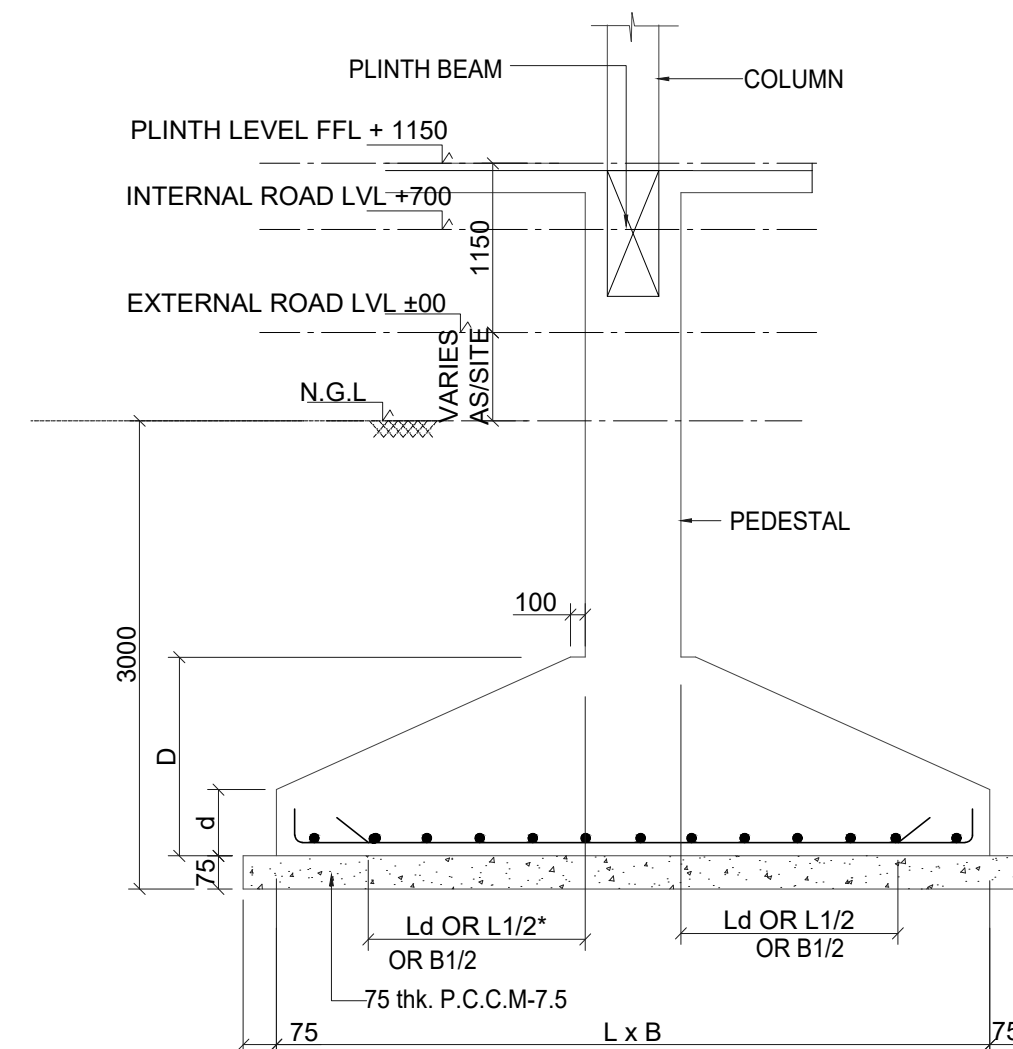

SECTION A-A

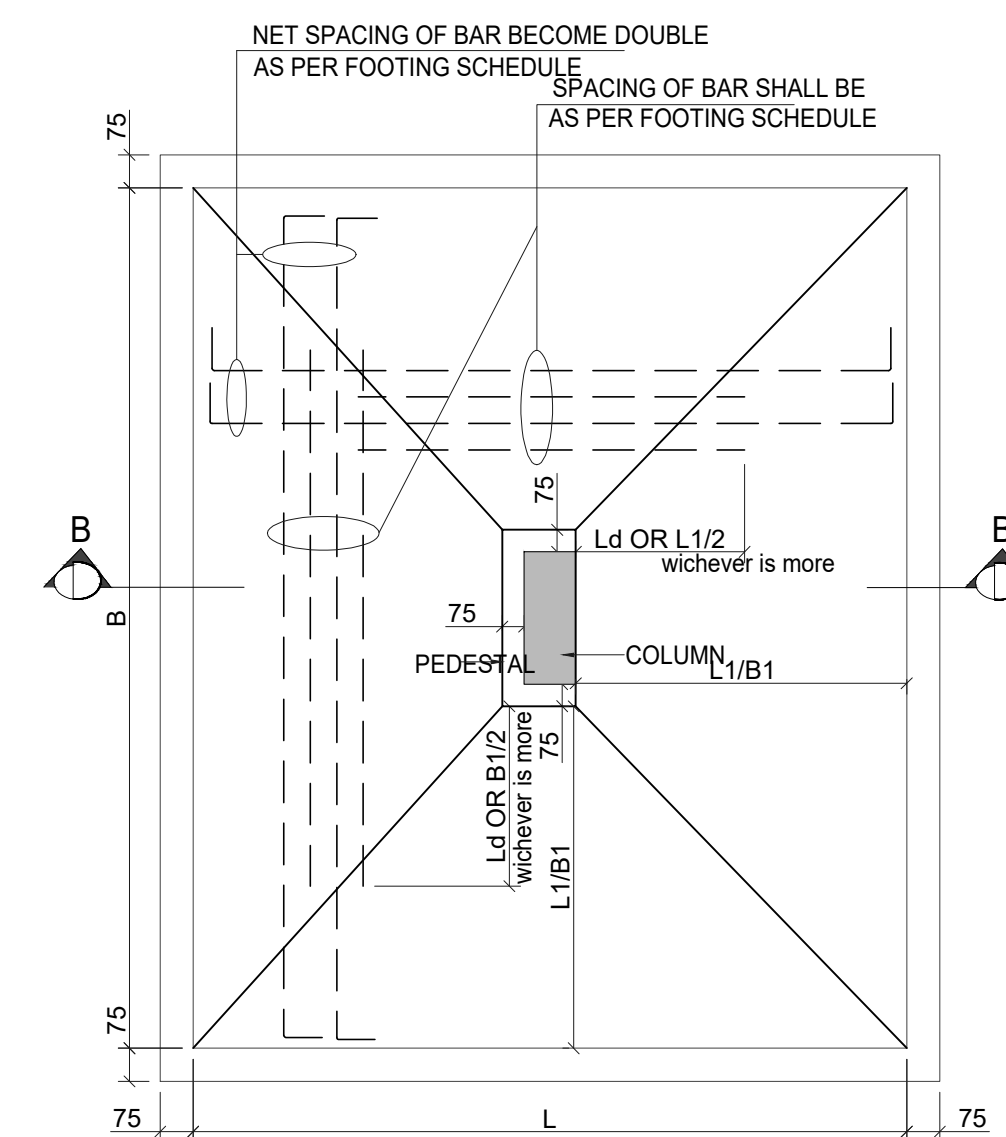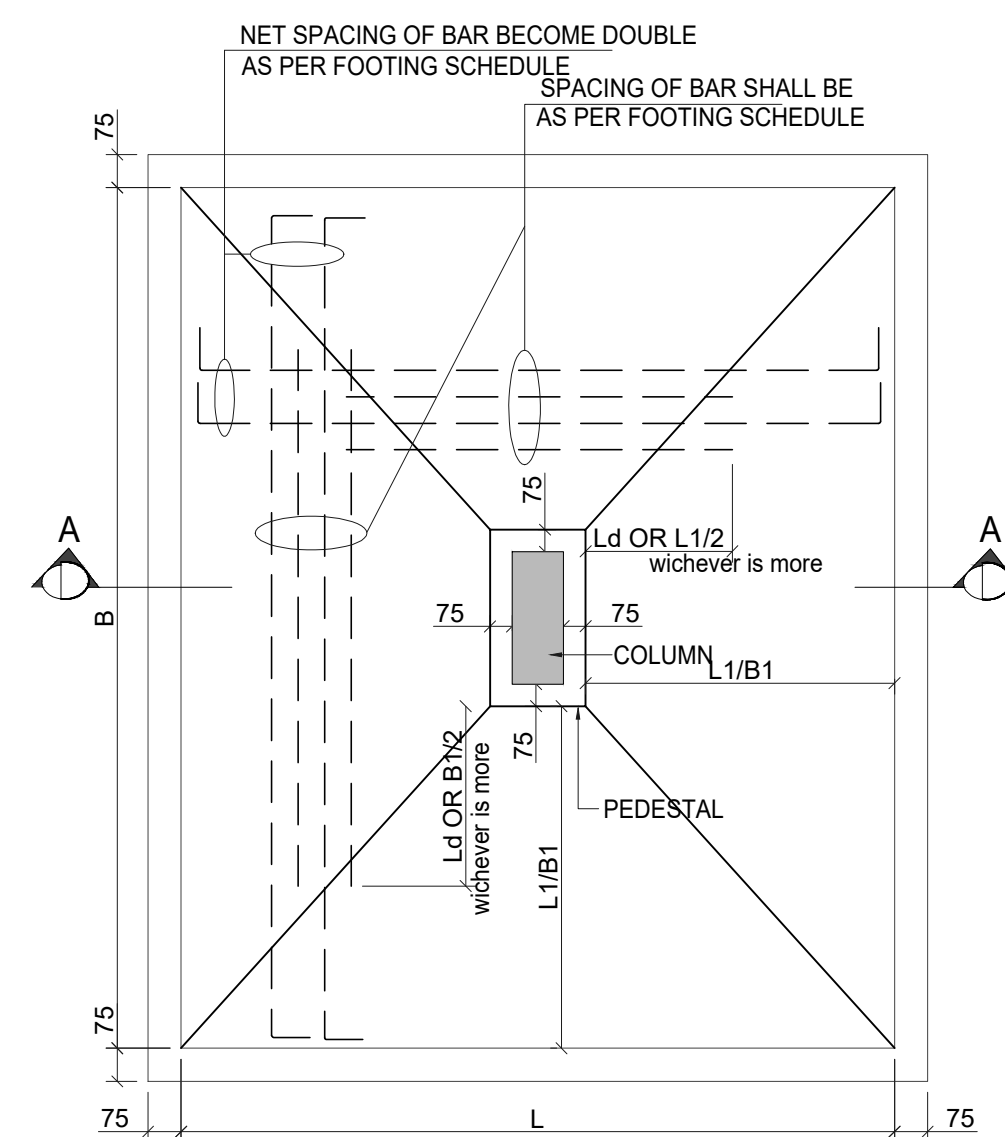
TYPICAL COLUMN FOOTING PLAN
WITH ECCENTRIC PEDESTAL

TYPICAL COLUMN FOOTING PLAN

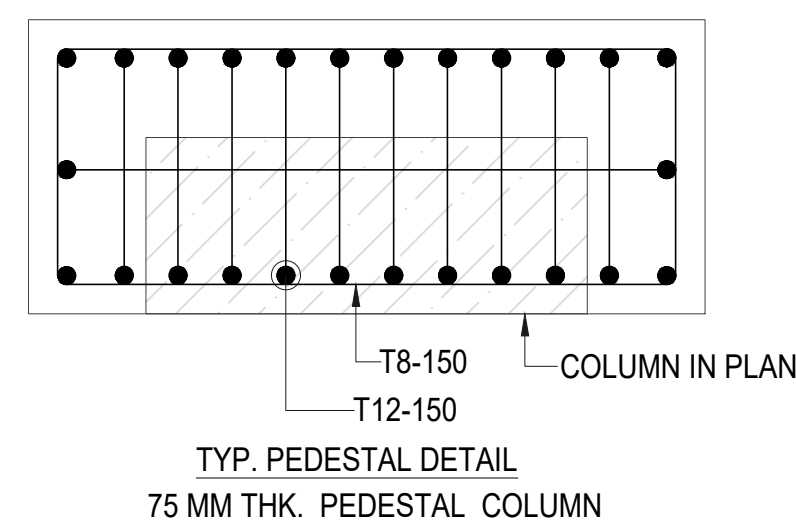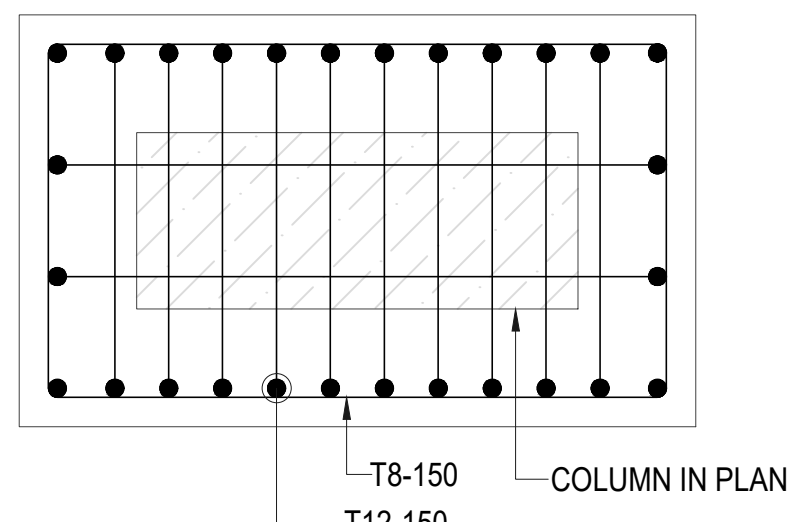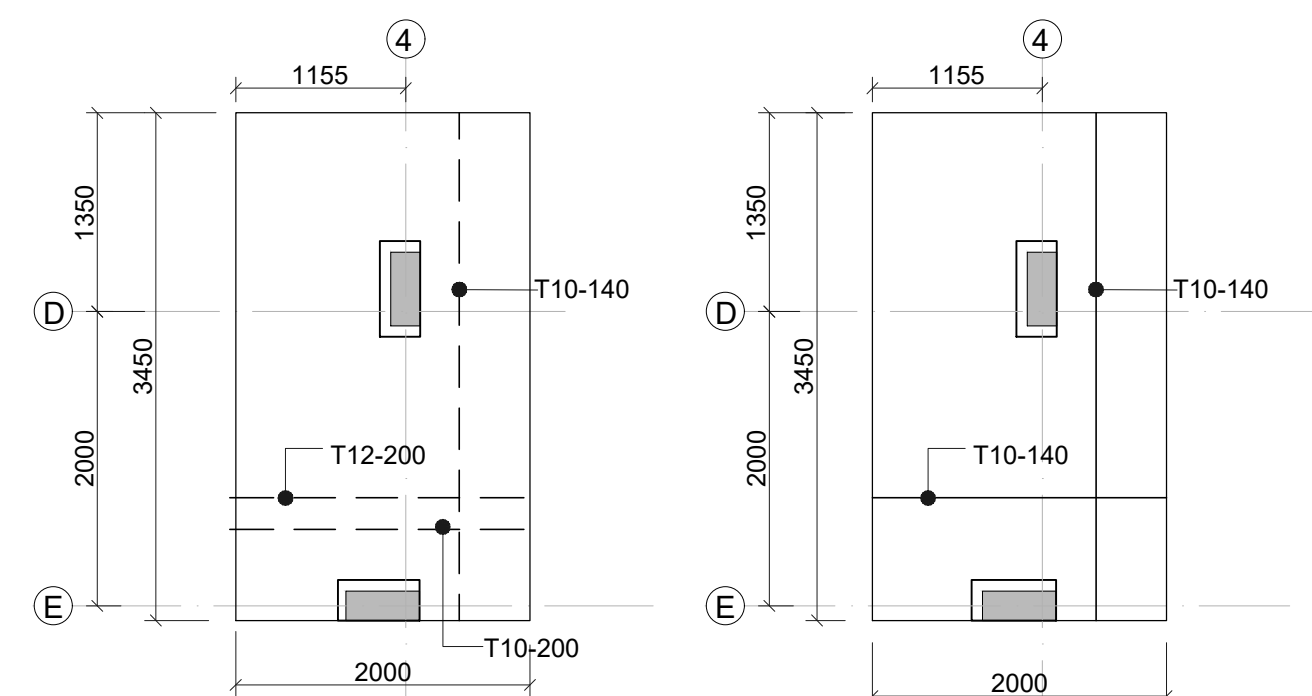TYP. PEDESTAL DETAIL
75 MM THK. PEDESTAL COLUMNTYP. PEDESTAL DETAIL
75 MM THK. PEDESTAL ALL AROUND COLUMN

BOTTOM PLAN AT CF2 (THK.450)

TOP PLAN AT CF2 (THK.450)

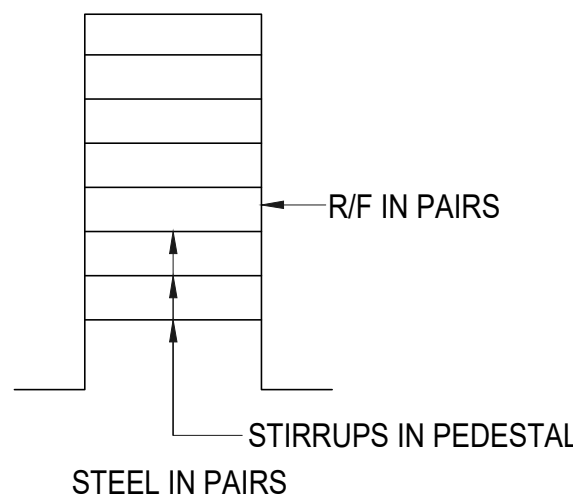

GENERAL NOTES:

1. ALL DIMENSIONS ARE IN MM.
2. DO NOT SCALE, FOLLOW WRITTEN DIMENSION ONLY.
3. THIS DRAWING SHALL BE READ IN CONJUNCTION WITH RELEVANT ARCHITECTURAL AND STRUCTURAL DRGS.
4. BARS SHALL BE H.Y.S.D. / TMT BARS OF GRADE f_e 550 AND CONFORMING TO I.S. 1786-1985.
5. CONC. MIX SHALL BE:

TITLE

SUBMISSION DRAWINGS

SCALE:- NTS

DATE : DATE : 21.02.2025

PROJECT:-

SHUBHASHISH FOREST
UNDER KHASRA NO. 1941/419, 418/1,
2451/2073, 2074/422, 423, 2423/416, 2425/417,
2427/424 & 426 428 AT REVENUE VILLAGE:-
MAHAPURA, TEH. SANGANER, DIST.
JAIPUR, RAJASTHAN.

ARCHITECTS:-

PANKAJ GUPTA & ASSOCIATES
FLAT NO. 603 B, GOLDEN LEAF
APARTMENT, TONK ROAD, NEAR GANDHI
NAGAR STATION, JAIPUR-15

ARCHITECT CONSULTANT




STRUCTURE:

 Constructure Design P. Ltd.
1005, TOWER- B, Advant
Business Park . NGN, Expressway.
Sec-142 Noida
PIN.201305
constructure@gmail.com
tel.9899697377

OWNER

ARCHITECTS


STRUCTURE CONSULTANT

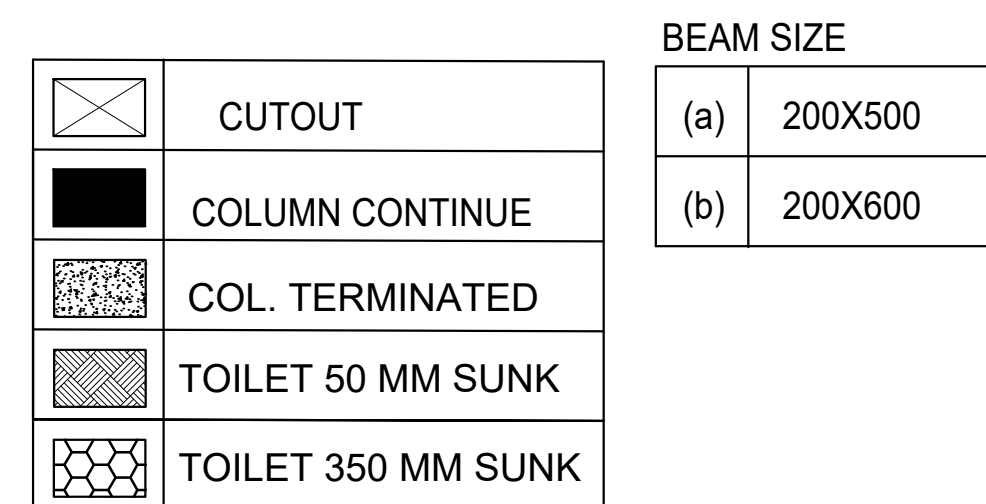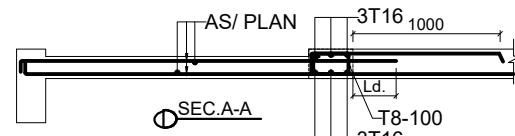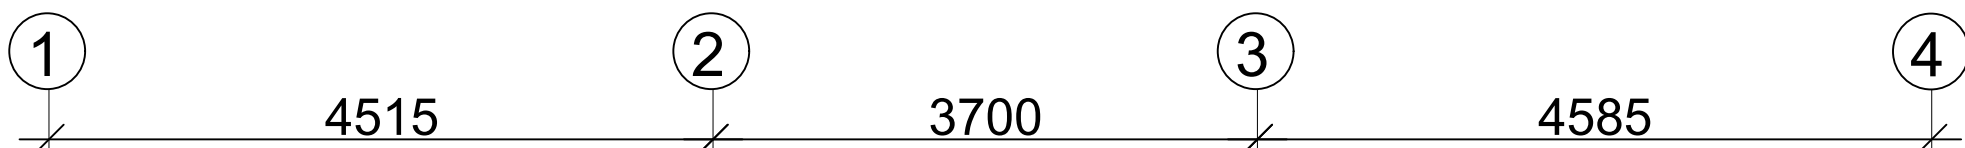


BOTTOM BARS

TOP BARS

d1+d2 NET SPACING (125 mm c/c)
NOTE:- DISTRIBUTION SHALL BE
T8-200 FOR TOP R/F

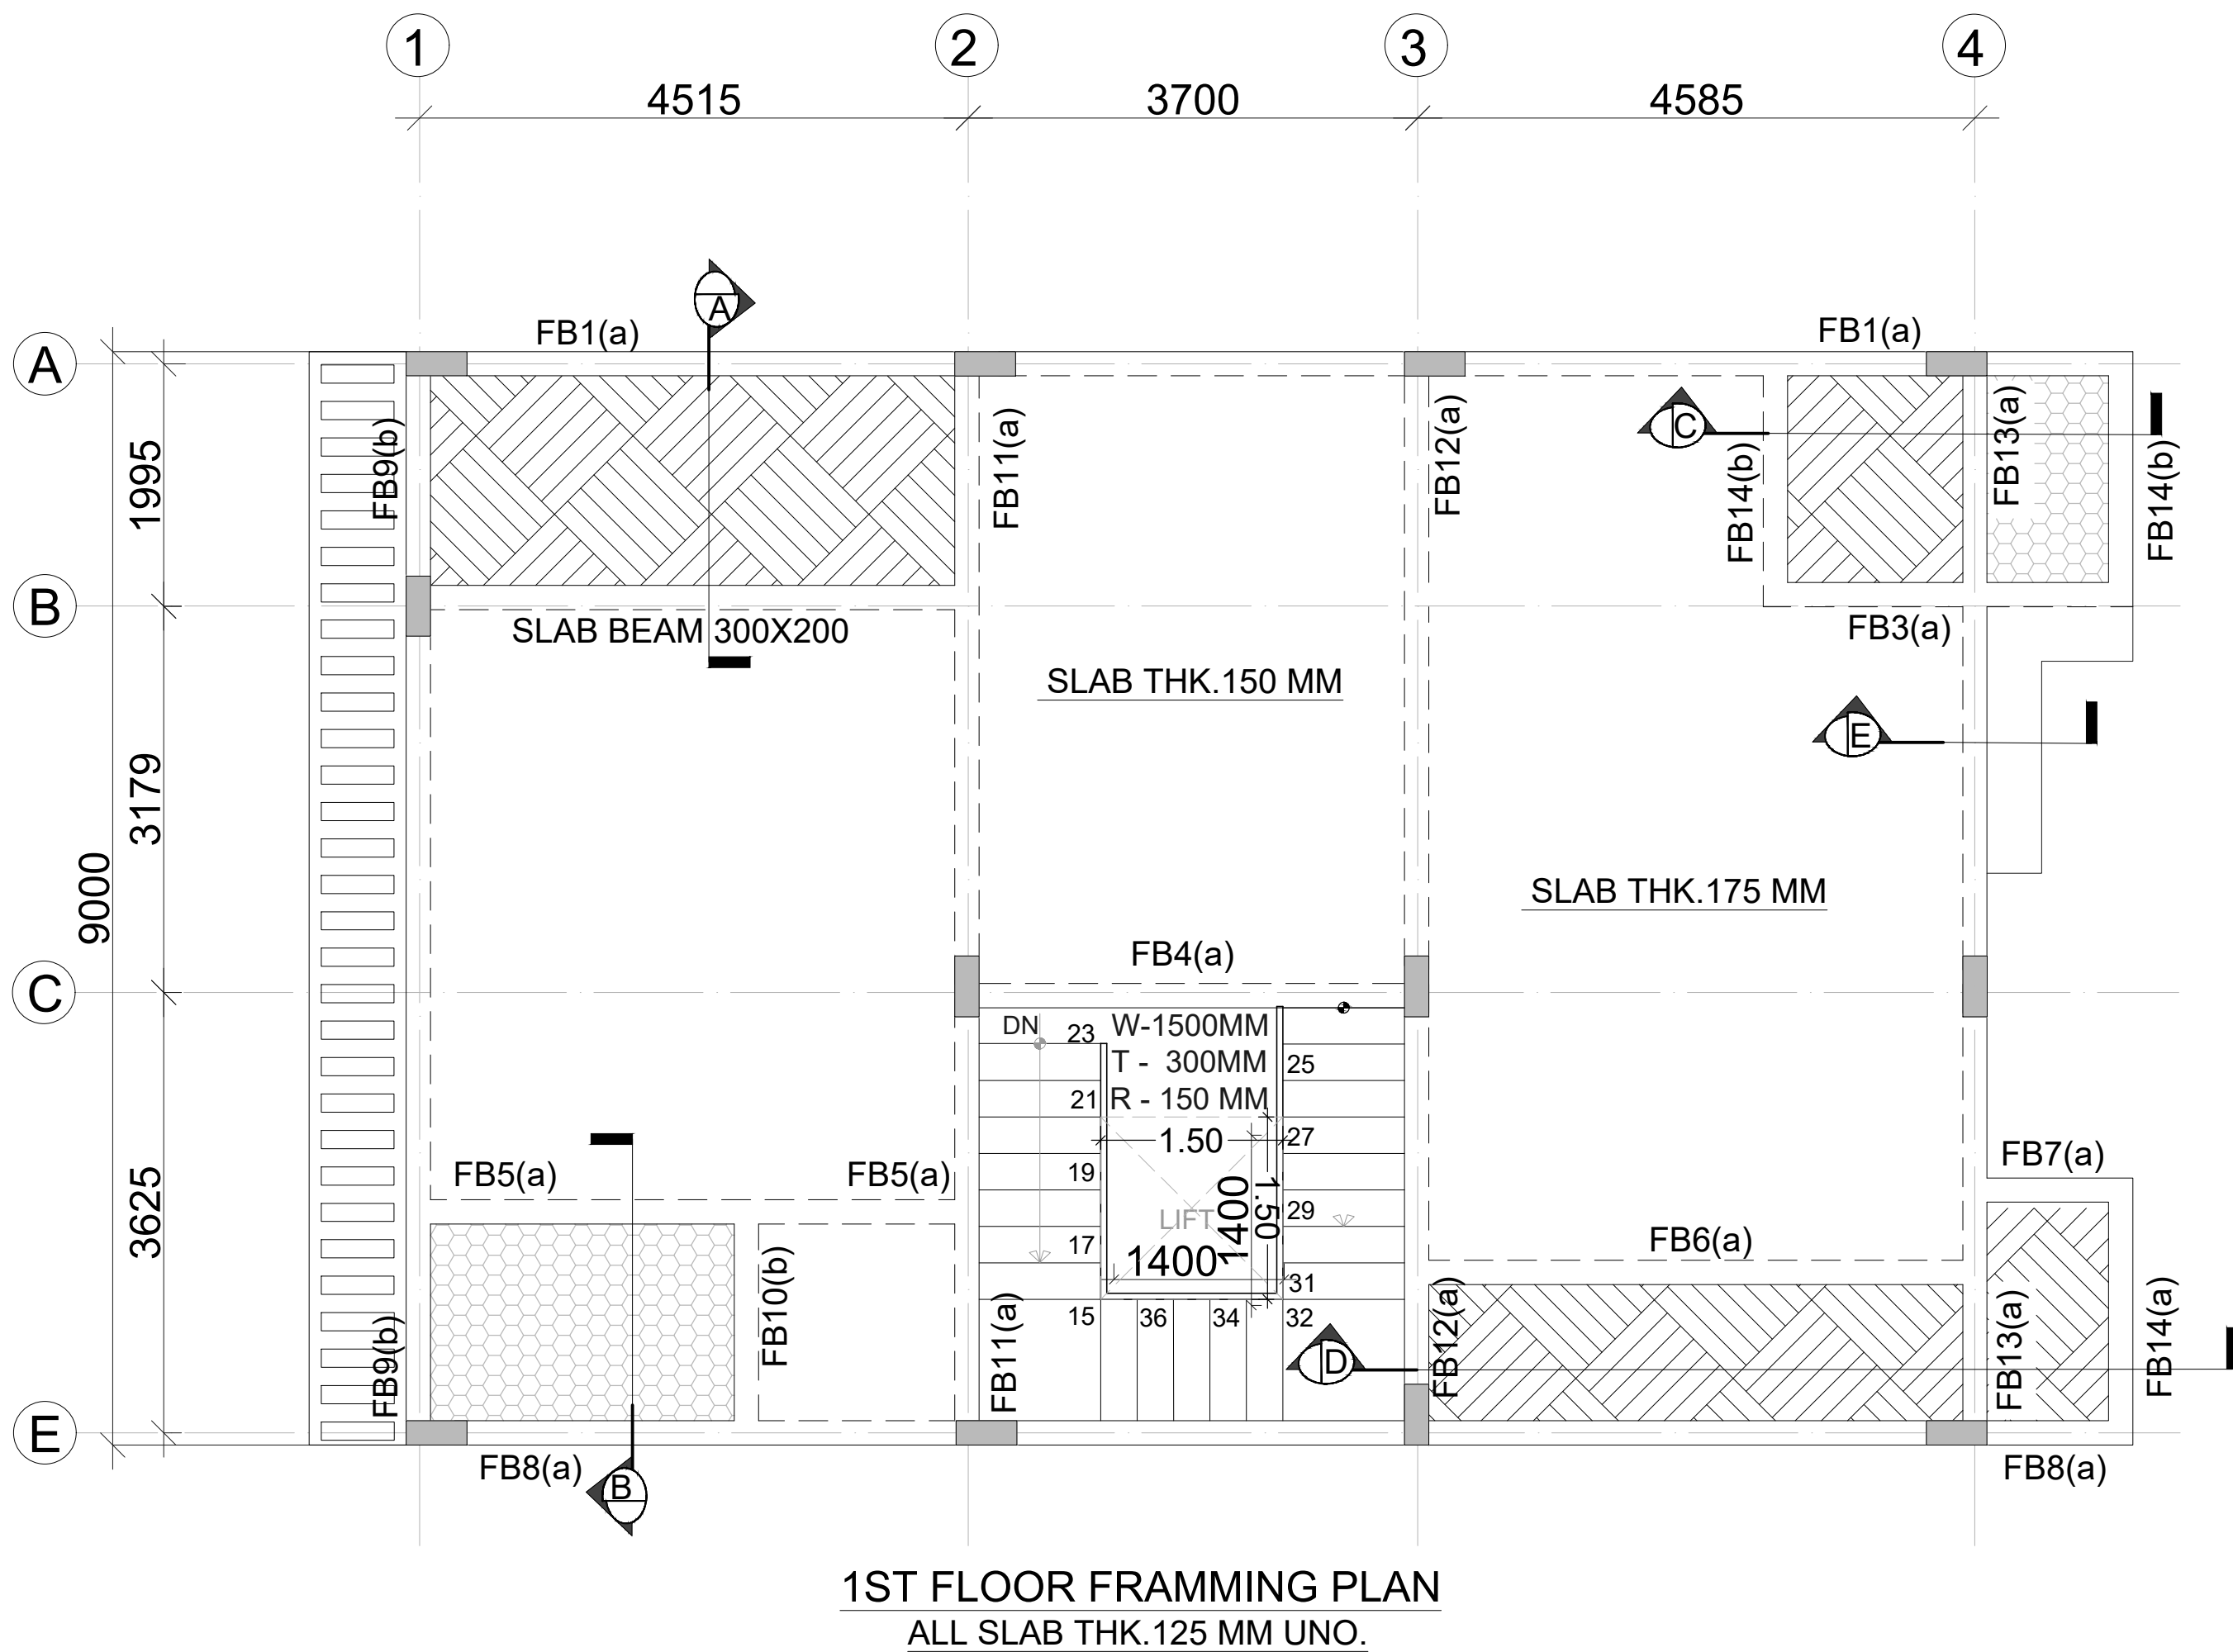

1ST FLOOR FRAMMING PLAN
ALL SLAB THK.125 MM UNO.

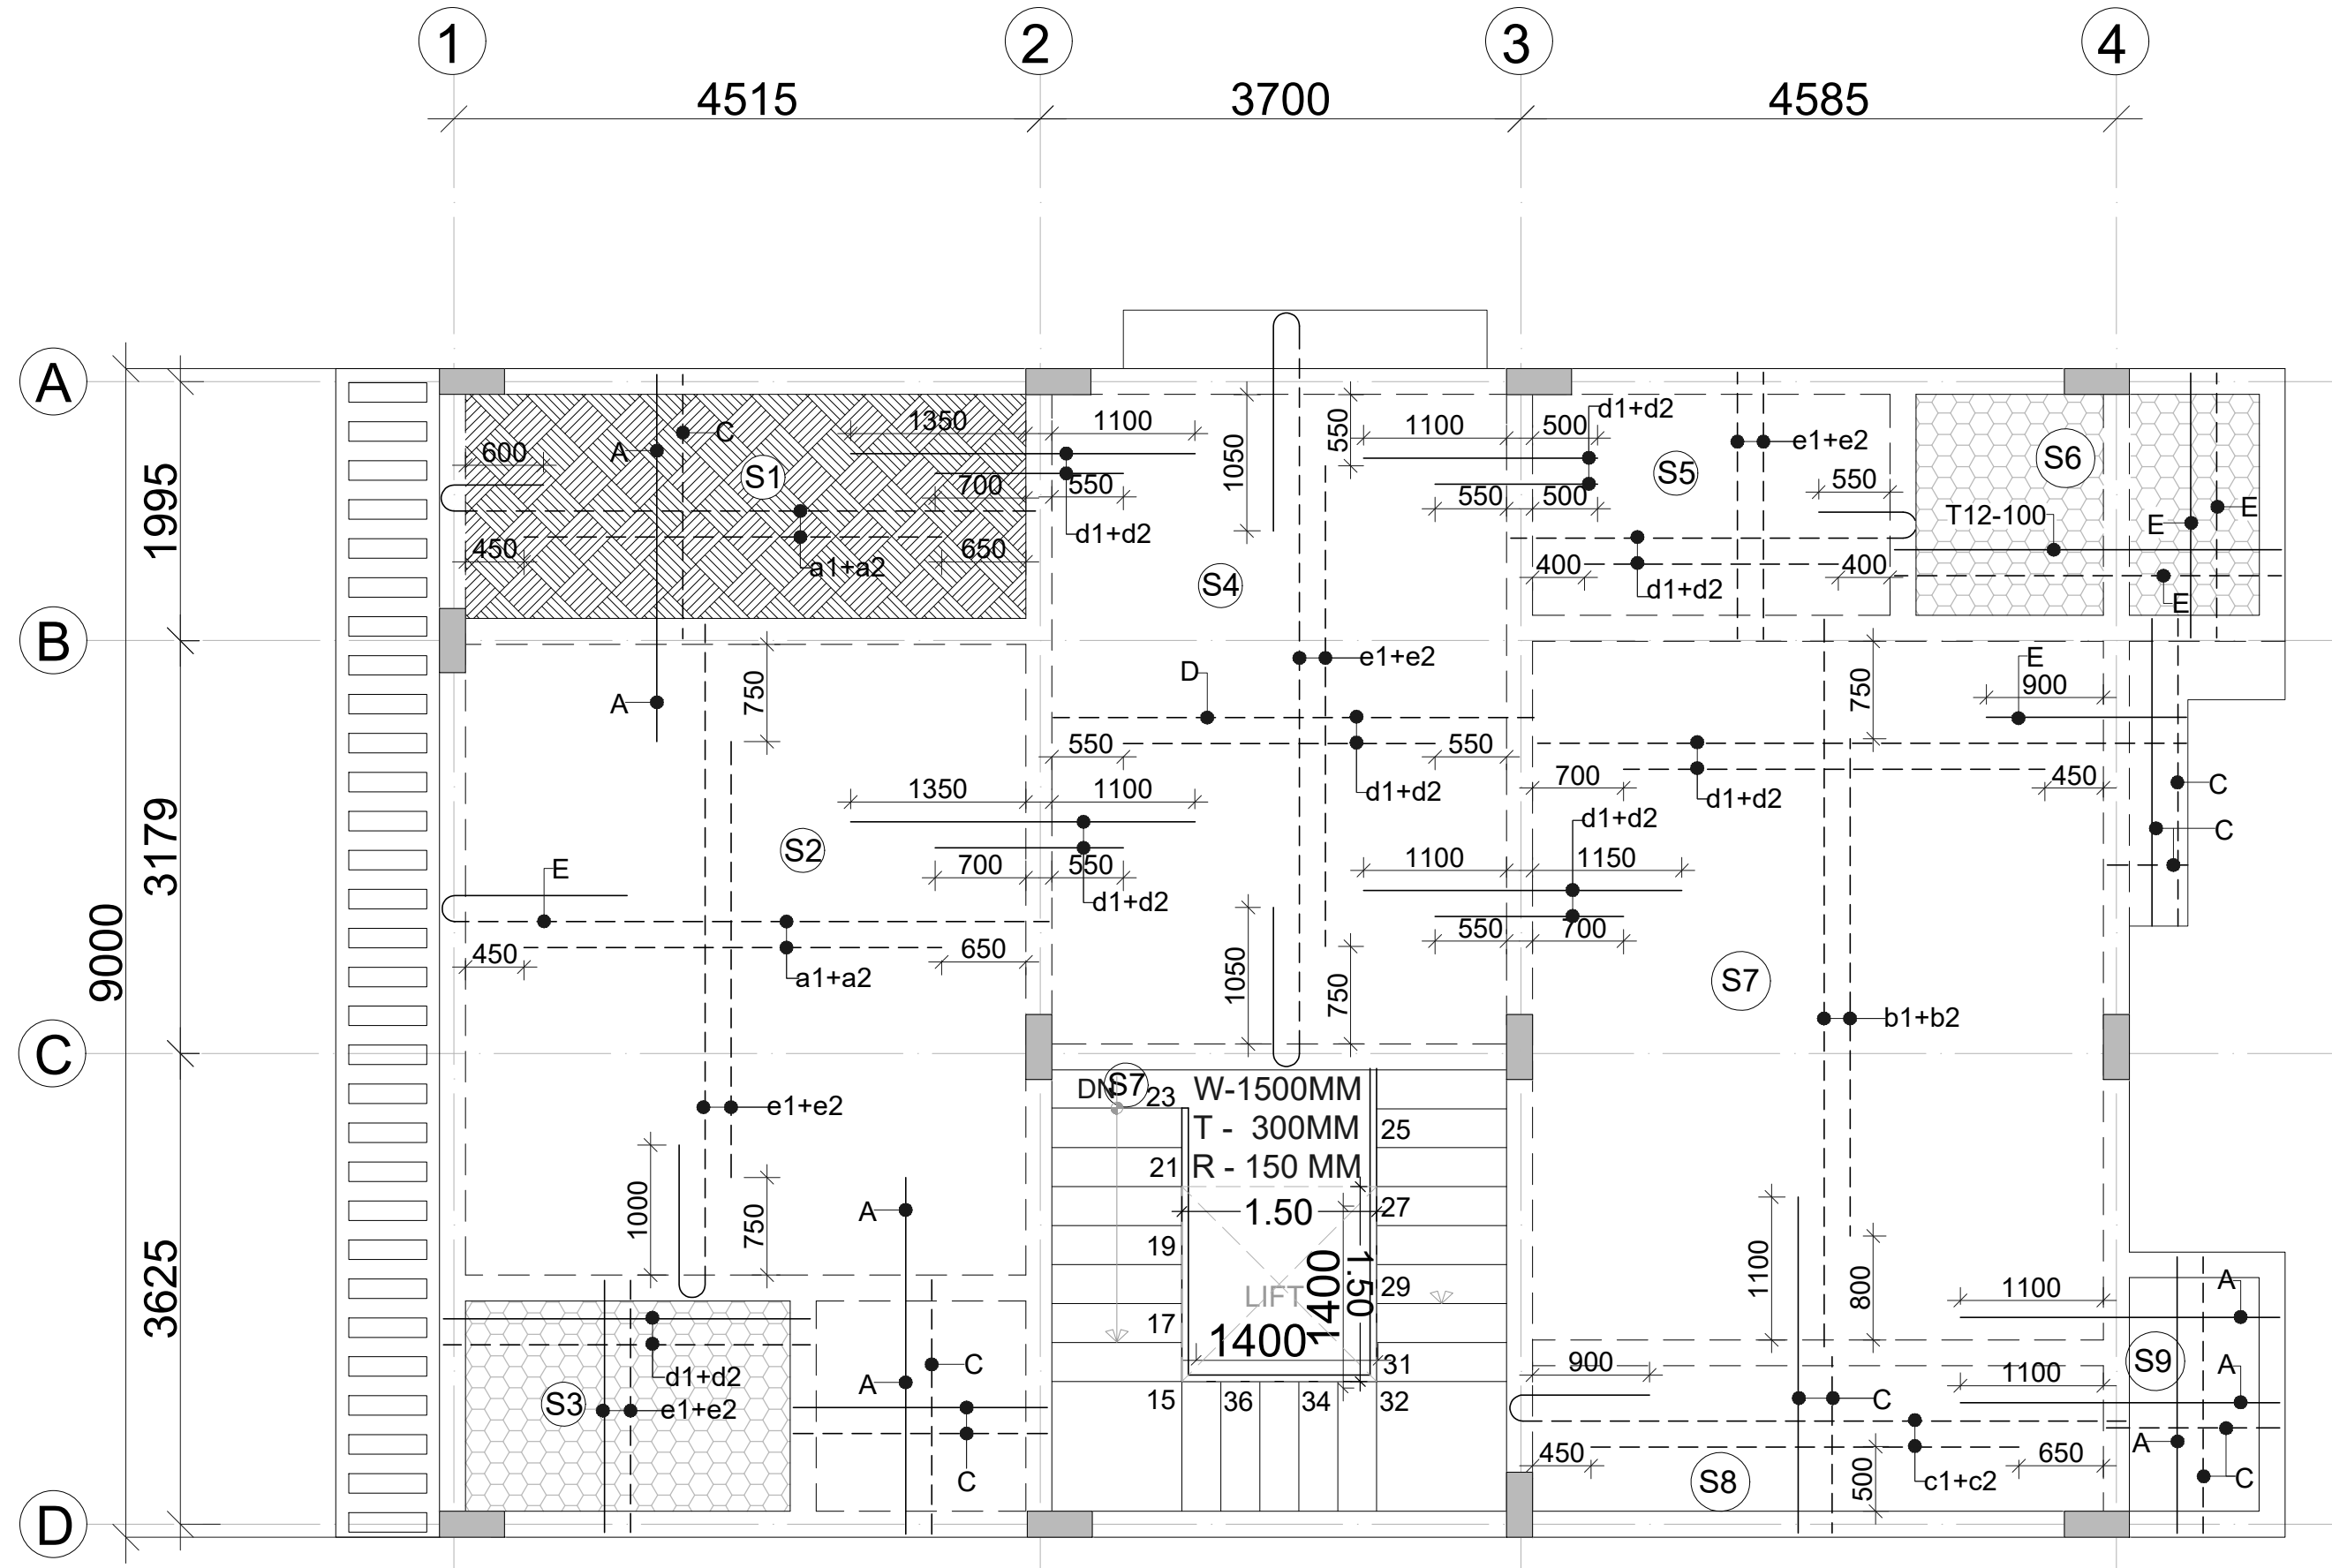

1ST FLOOR SLAB DETAIL
ALL SLAB THK.125 MM UNO.

SLAB REINFT.SCHEDULE

a1+a2	T8-400	A	T8-200
b1+b2	T8-350	B	T8-175
c1+c2	T8-300	C	T8-150
d1+d2	T8-250	D	T8-125
e1+e2	T8-200	E	T8-100
f1+f2	T10-400	F	T10-200
g1+g2	T10-350	G	T10-175
h1+h2	T10-300	H	T10-150
k1+k2	T10-250	K	T10-125
m1+m2	T10-200	M	T10-100
p1+p2	T10-150	P	T10-75
r1+r2	T12-200	R	T12-100
x1+x2	T12-300	X	T12-150
t1+t2	T12-400	T	T12-200

BOTTOM BARS

TOP BARS

d1+d2 NET SPACING (125 mm c/c)
NOTE:- DISTRIBUTION SHALL BE
T8-200 FOR TOP R/F

	CUTOUT
	COLUMN CONTINUE
	COL. TERMINATED
	TOILET 50 MM SUNK
	TOILET 350 MM SUNK

BEAM SIZE	
(a)	200X500
(b)	200X600

DWG. NO. CDPL/2025/S.51.2

VILLA -2.2
FIRST FLOOR ROOF FRAMING PLAN

GENERAL NOTES:
1. ALL DIMENSIONS ARE IN MM.
2. DO NOT SCALE, FOLLOW WRITTEN DIMENSION ONLY.
3. THIS DRAWING SHALL BE READ IN CONJUNCTION WITH RELEVANT ARCHITECTURAL AND STRUCTURAL DRGS.
4. BARS SHALL BE H.Y.S.D. / TMT BARS OF GRADE fe 550 AND CONFORMING TO I.S. 1786-1985.
5. CONC. MIX SHALL BE:

TITLE
SUBMISSION DRAWINGS

SCALE:- NTS
DATE : DATE : 21.02.2025

PROJECT:-
SHUBHASHISH FOREST
UNDER KHASRA NO. 1941/419, 418/1, 2451/2073, 2074/422, 423, 2423/416, 2425/417, 2427/424 & 426 428 AT REVENUE VILLAGE:- MAHAPURA, TEH. SANGANER, DIST. JAIPUR, RAJASTHAN.

ARCHITECTS:-
PANKAJ GUPTA & ASSOCIATES
FLAT NO. 603 B, GOLDEN LEAF APARTMENT, TONK ROAD, NEAR GANDHI NAGAR STATION, JAIPUR-15

ARCHITECT CONSULTANT

STRUCTURE:


Constructure Design P. Ltd.
1005, TOWER- B, Advant Business Park . NGN, Expressway. Sec-142 Noida
PIN.201305
constructure@gmail.com
tel.9899697377

OWNER

ARCHITECTS













STRICTURE CONSULTANT

HARIDWARI ENGINEERING & CONSULTANCY
B-10, Sector-142, Noida
U.P. PIN-201305
Haridwari@gmail.com
9899697377

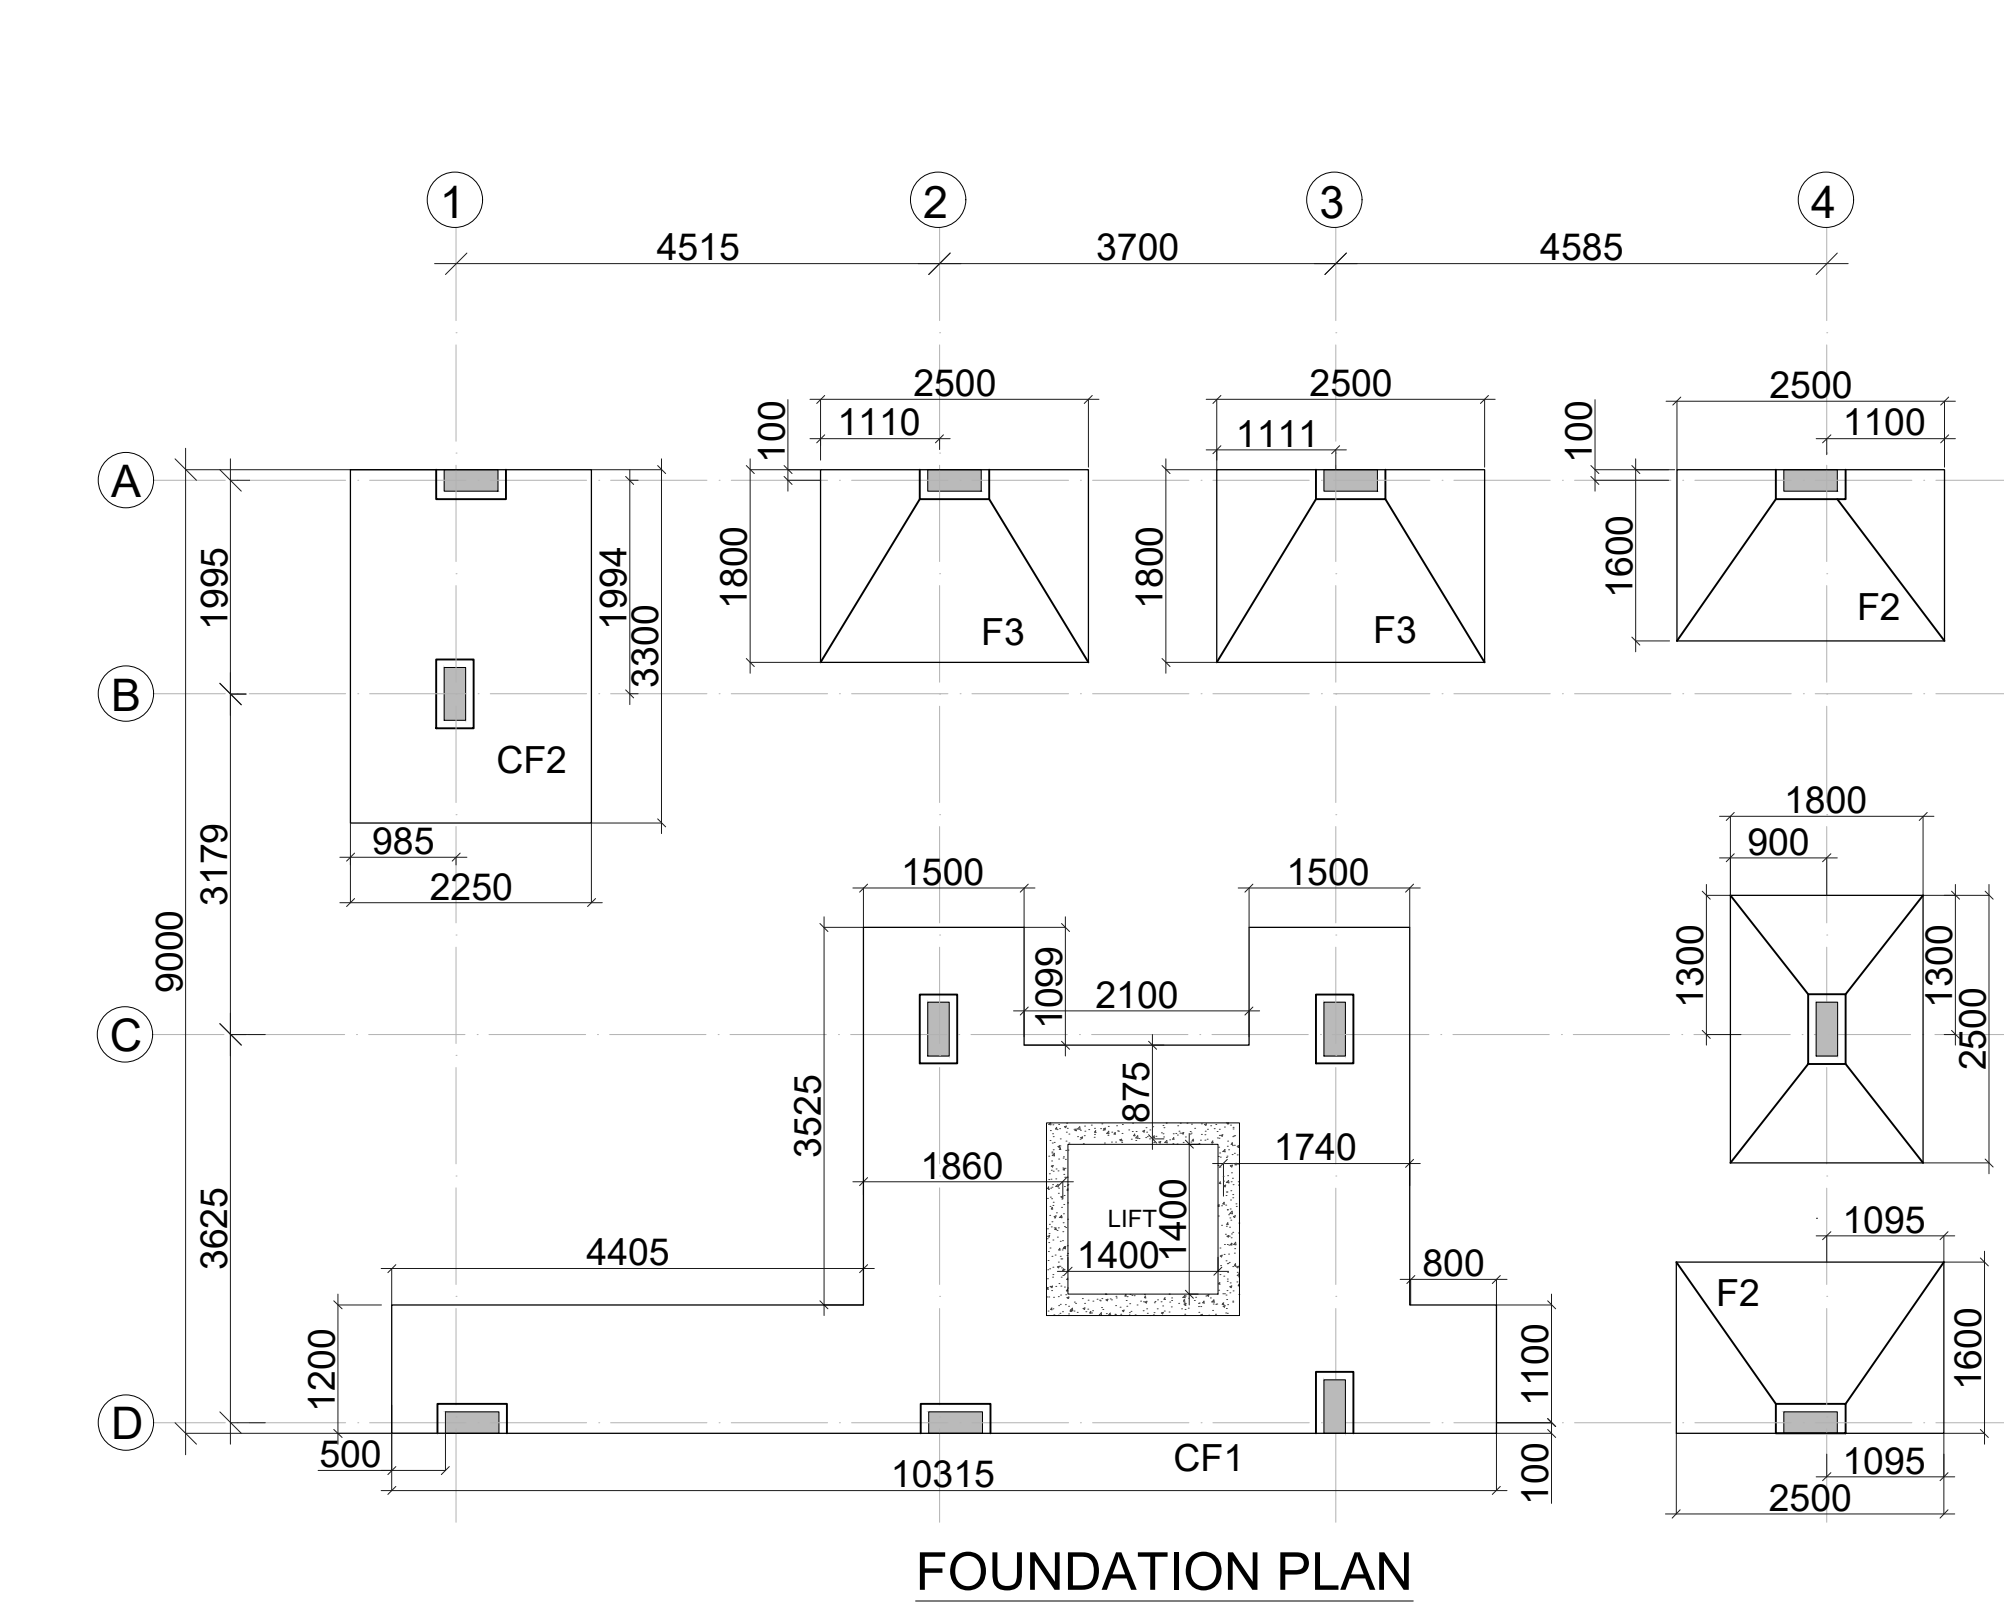

ISOLATED FOOTING SCHEDULE

S. NO.	FOOTING MARKS	DIMENSION			BOTTOM REINFORCEMENT	
		SIZE OF FOOTING	D	d	R/F. ALONG LONGER	R/F. ALONG SHORTER
1.	F1	1250X2000	400	150	T10-150c/c	T10-150c/c
2.	F2	1600X2500	450	150	T10-140c/c	T10-140c/c
3.	F3	1800X2500	450	200	T10-125c/c	T10-125c/c
4.	F4	2250X3000	500	200	T10-125c/c	T10-80c/c
6.	CF1	AS/PLAN	550	----	AS/PLAN	AS/PLAN
7.	CF2	2250X3300	450	----	AS/PLAN	AS/PLAN

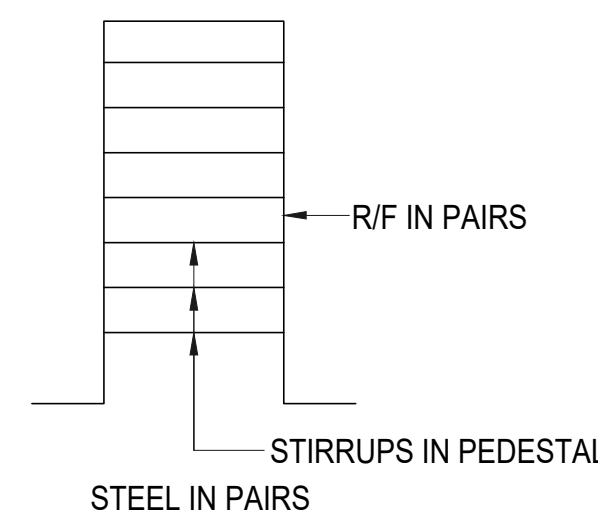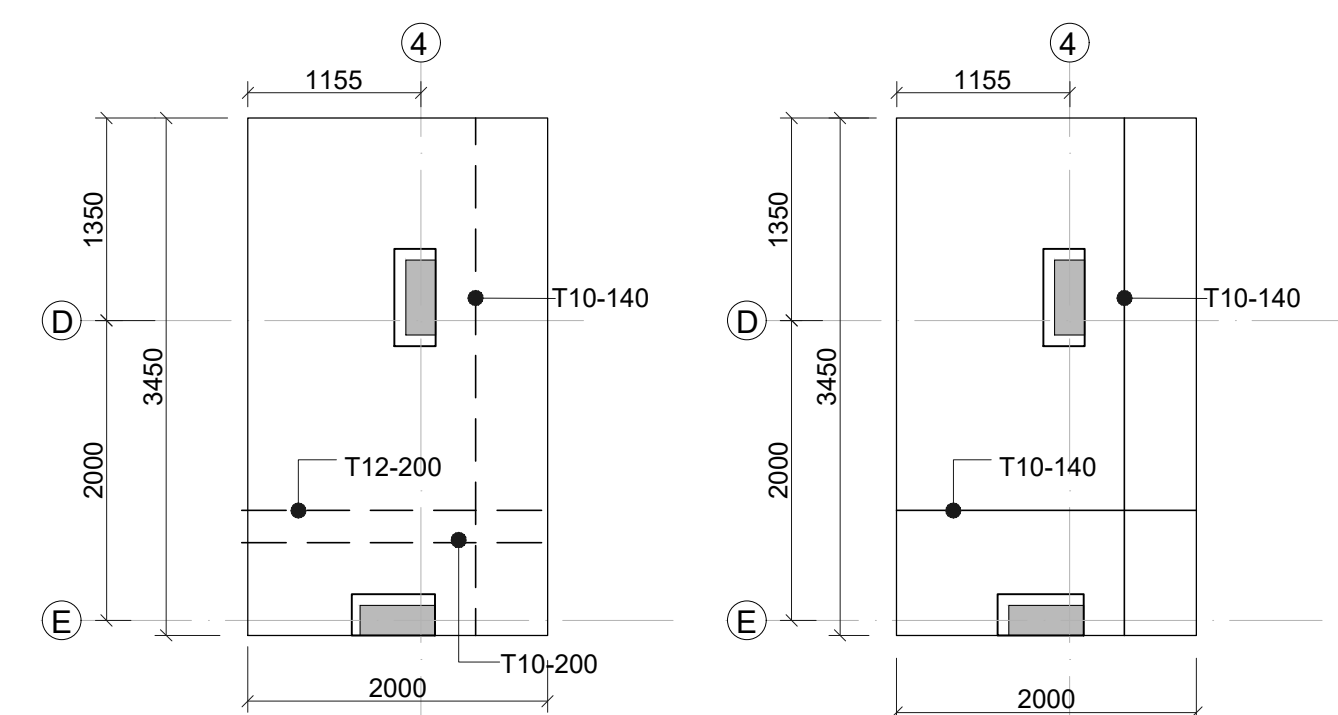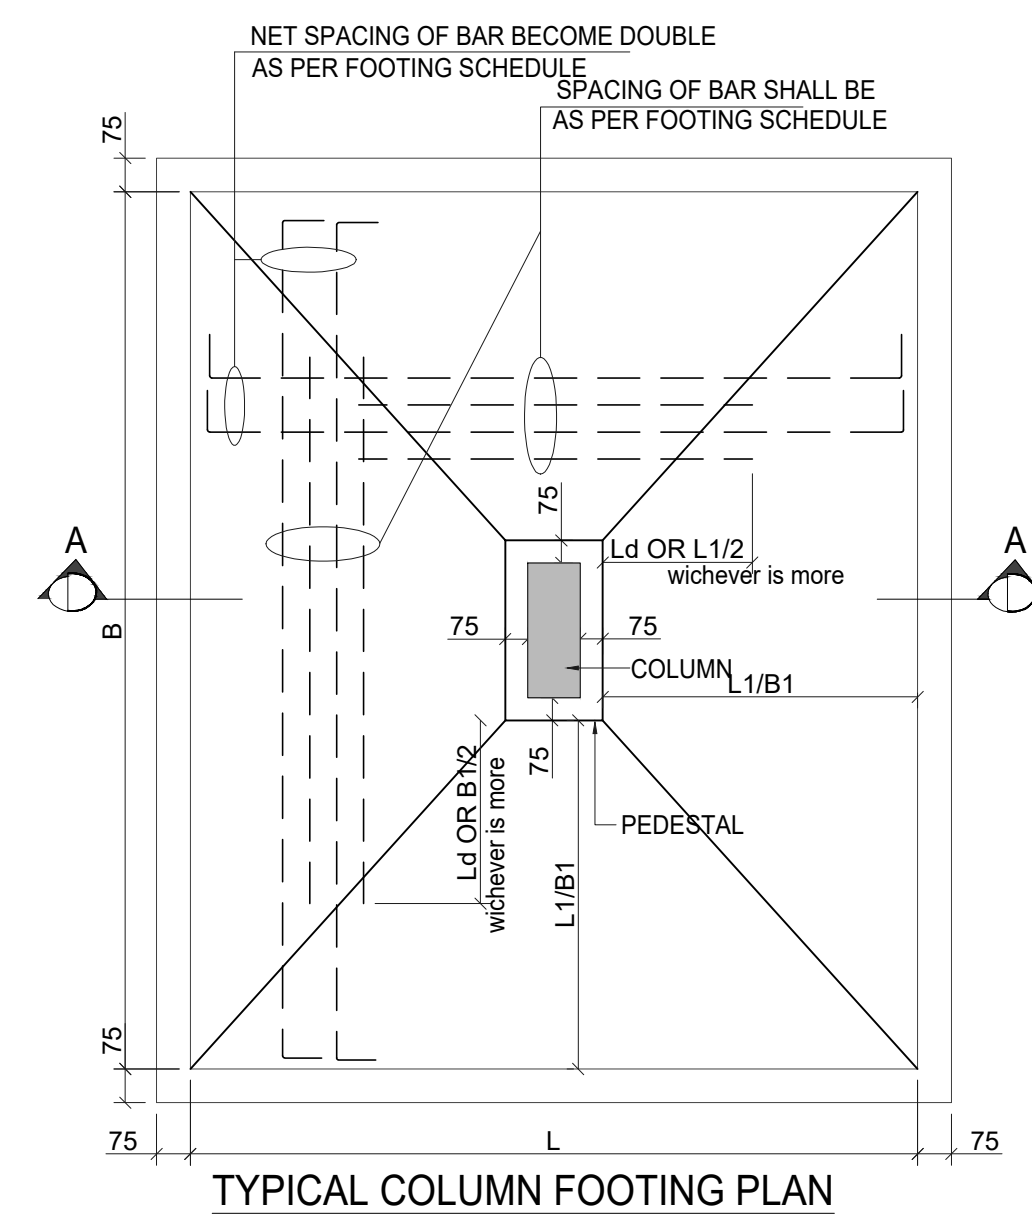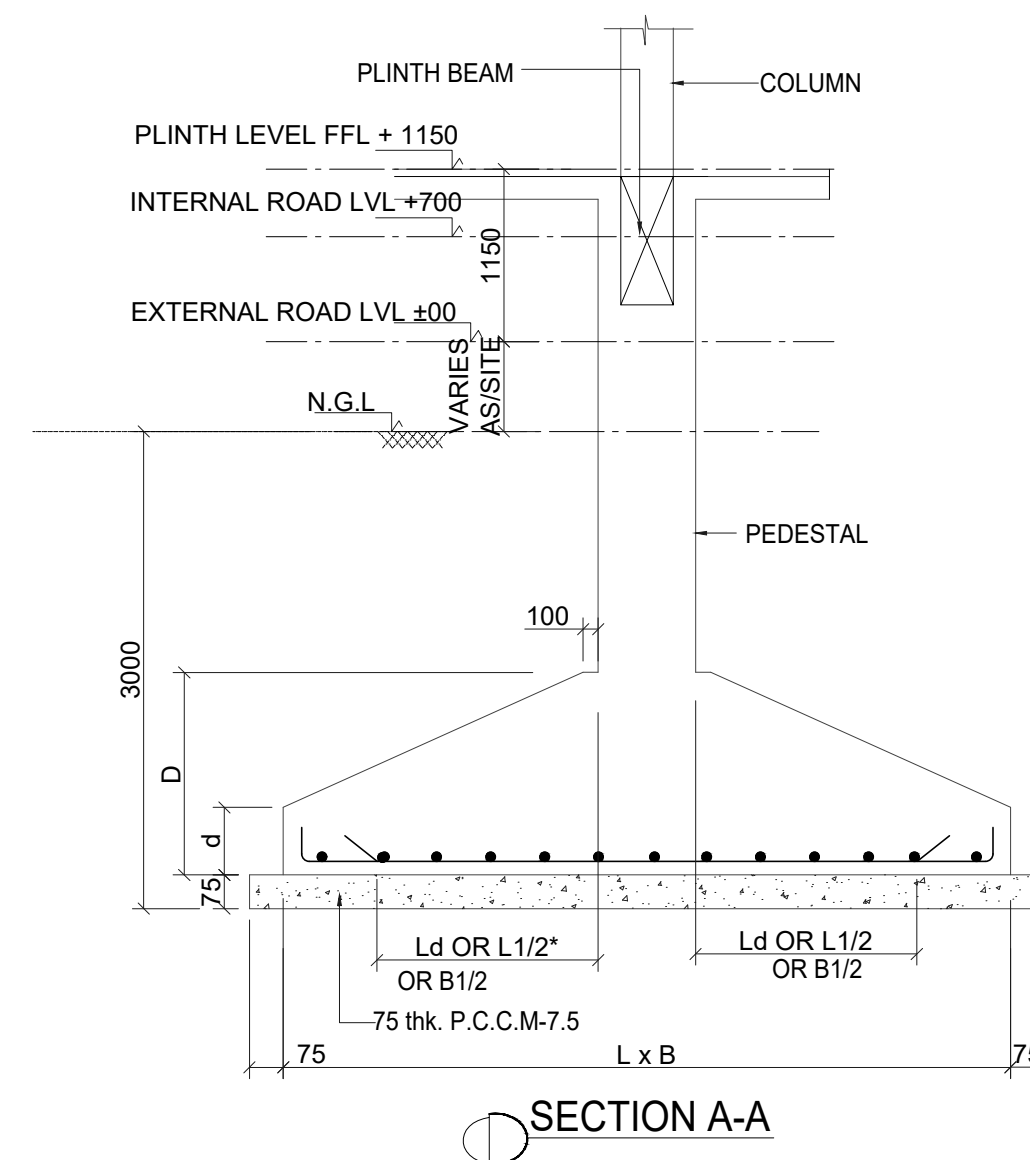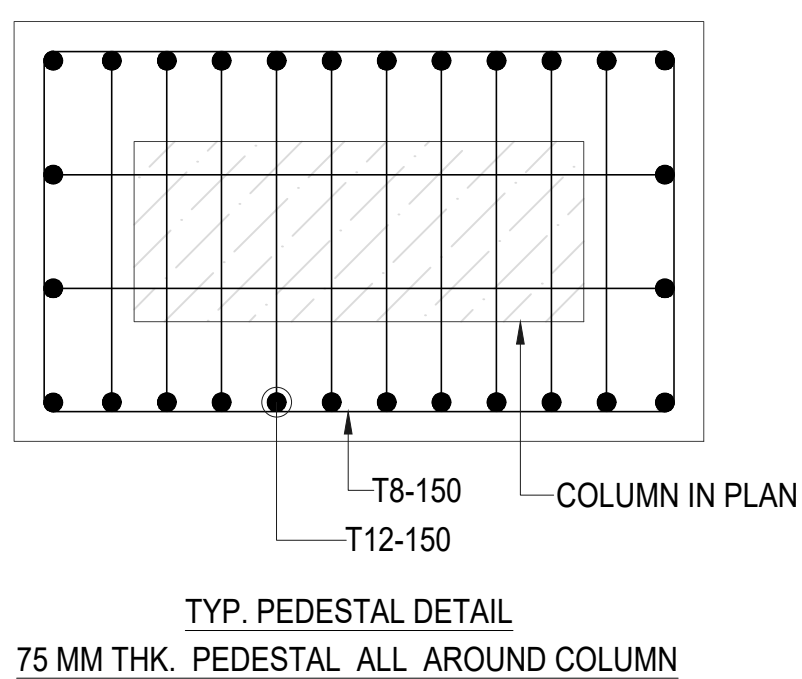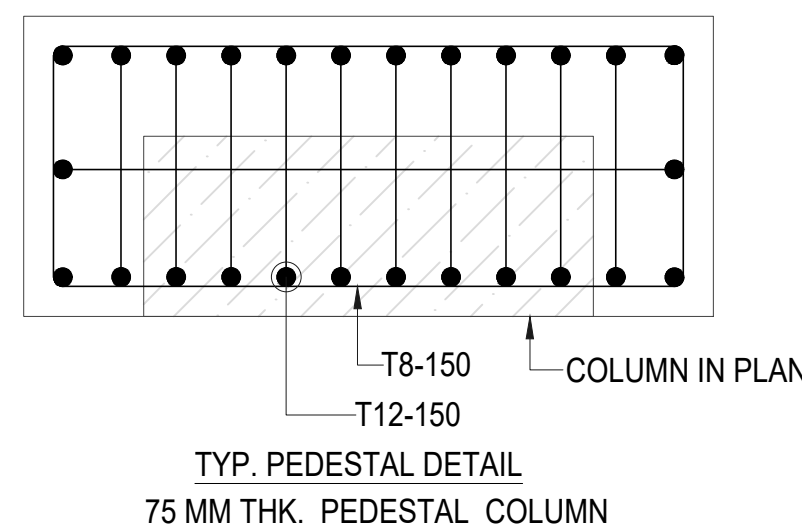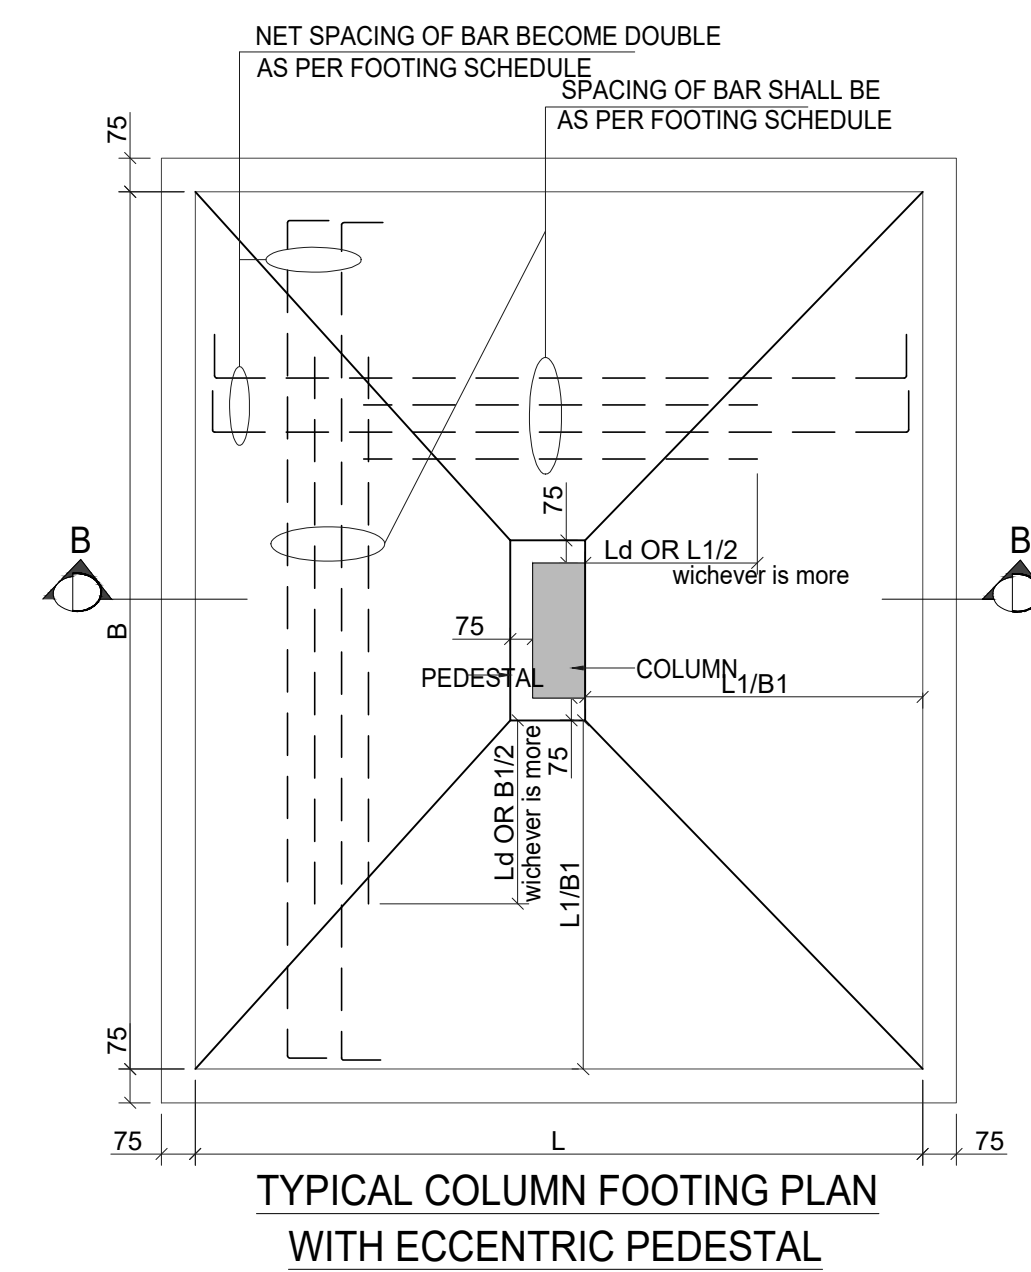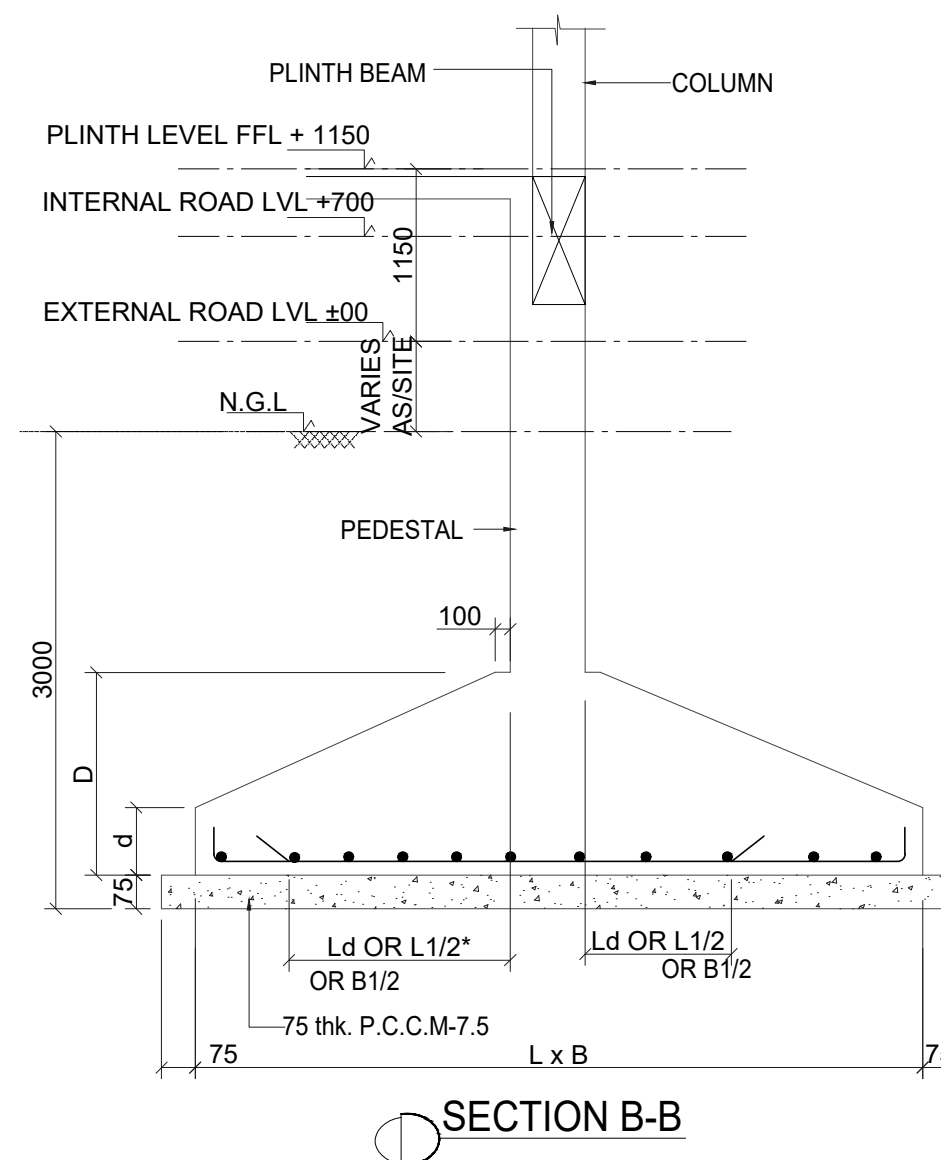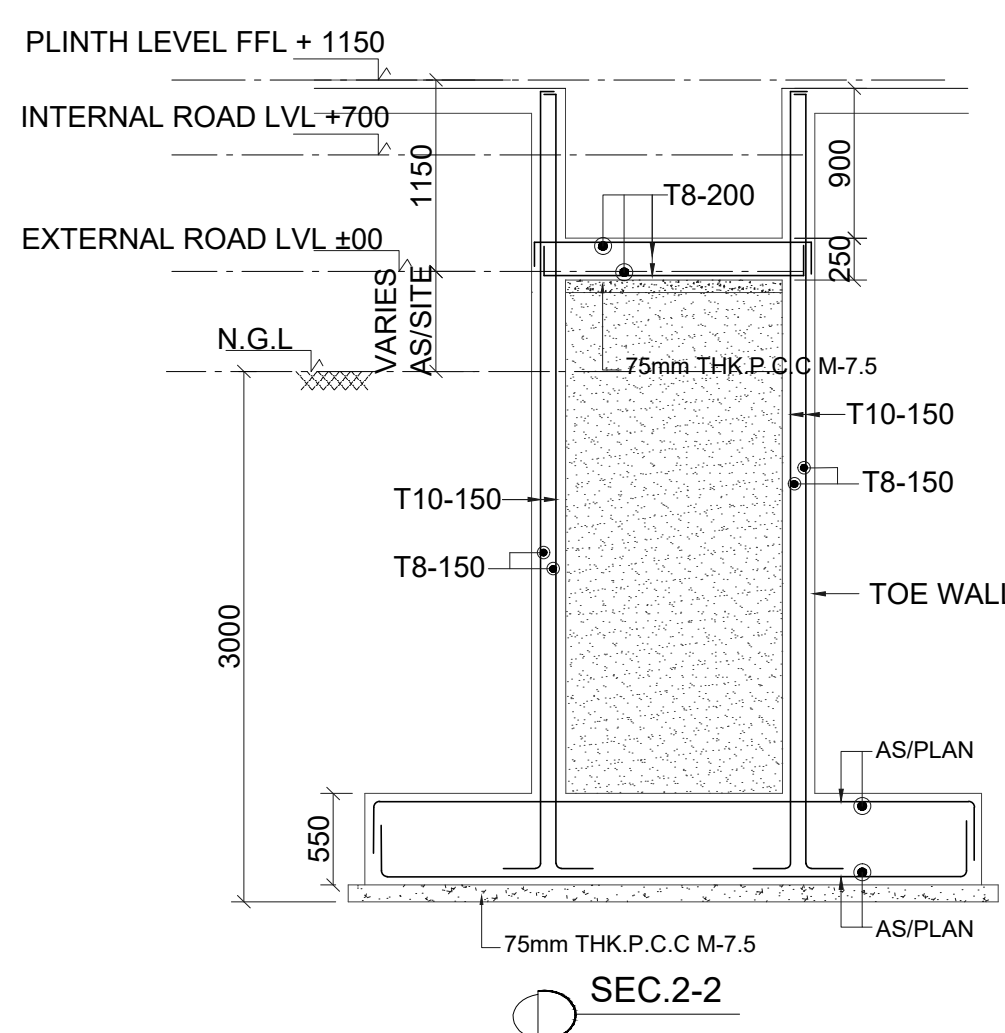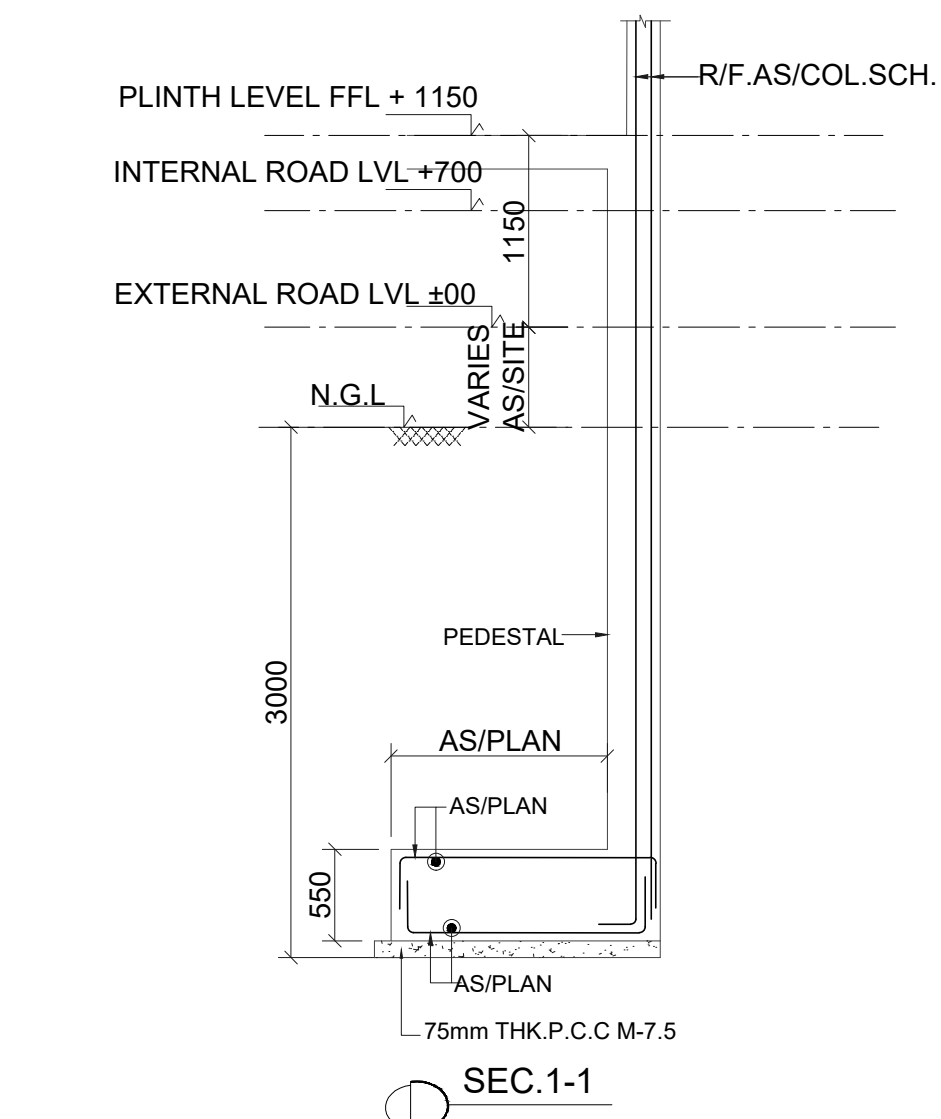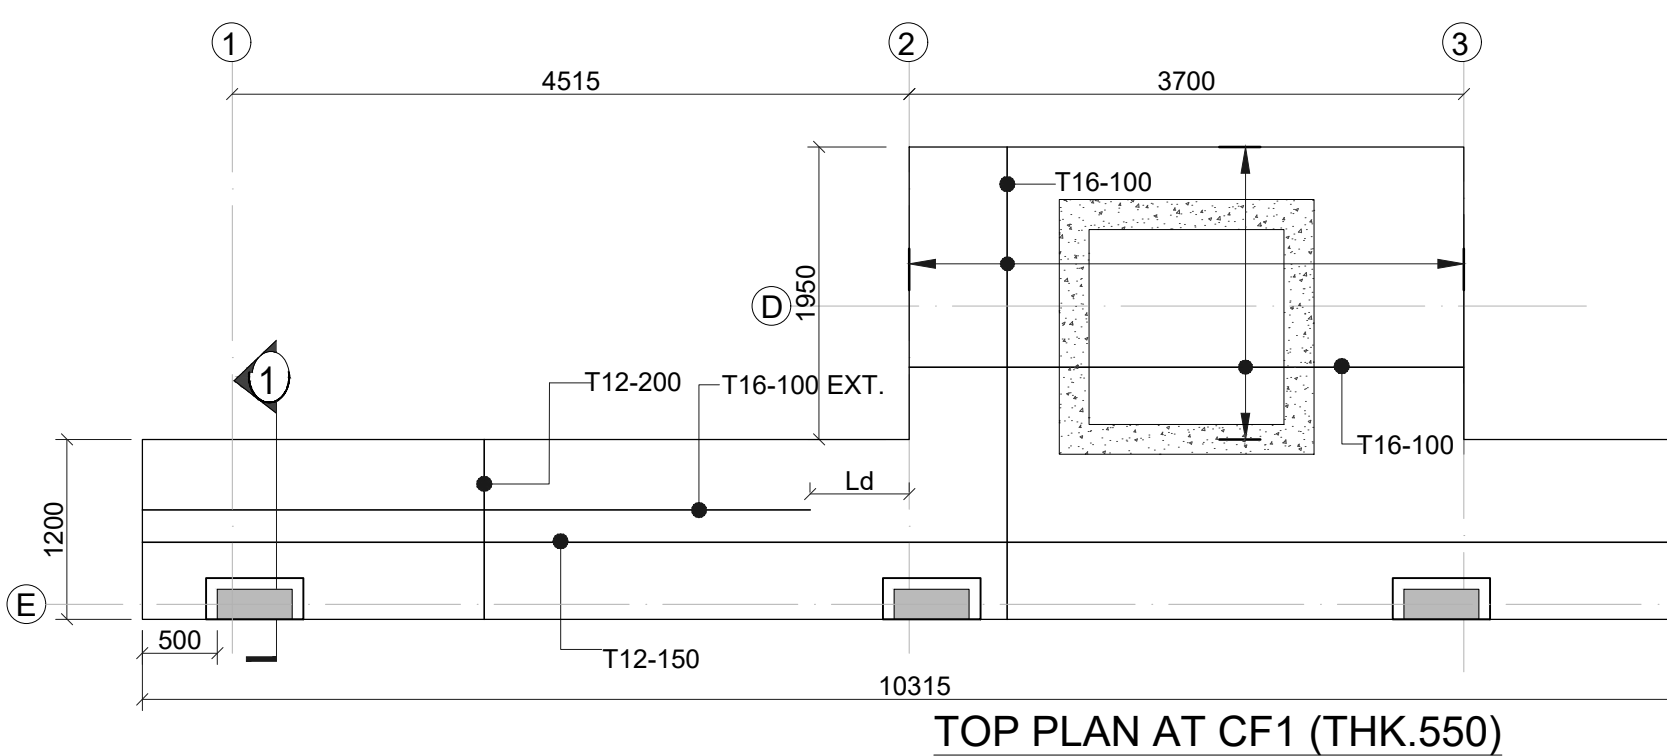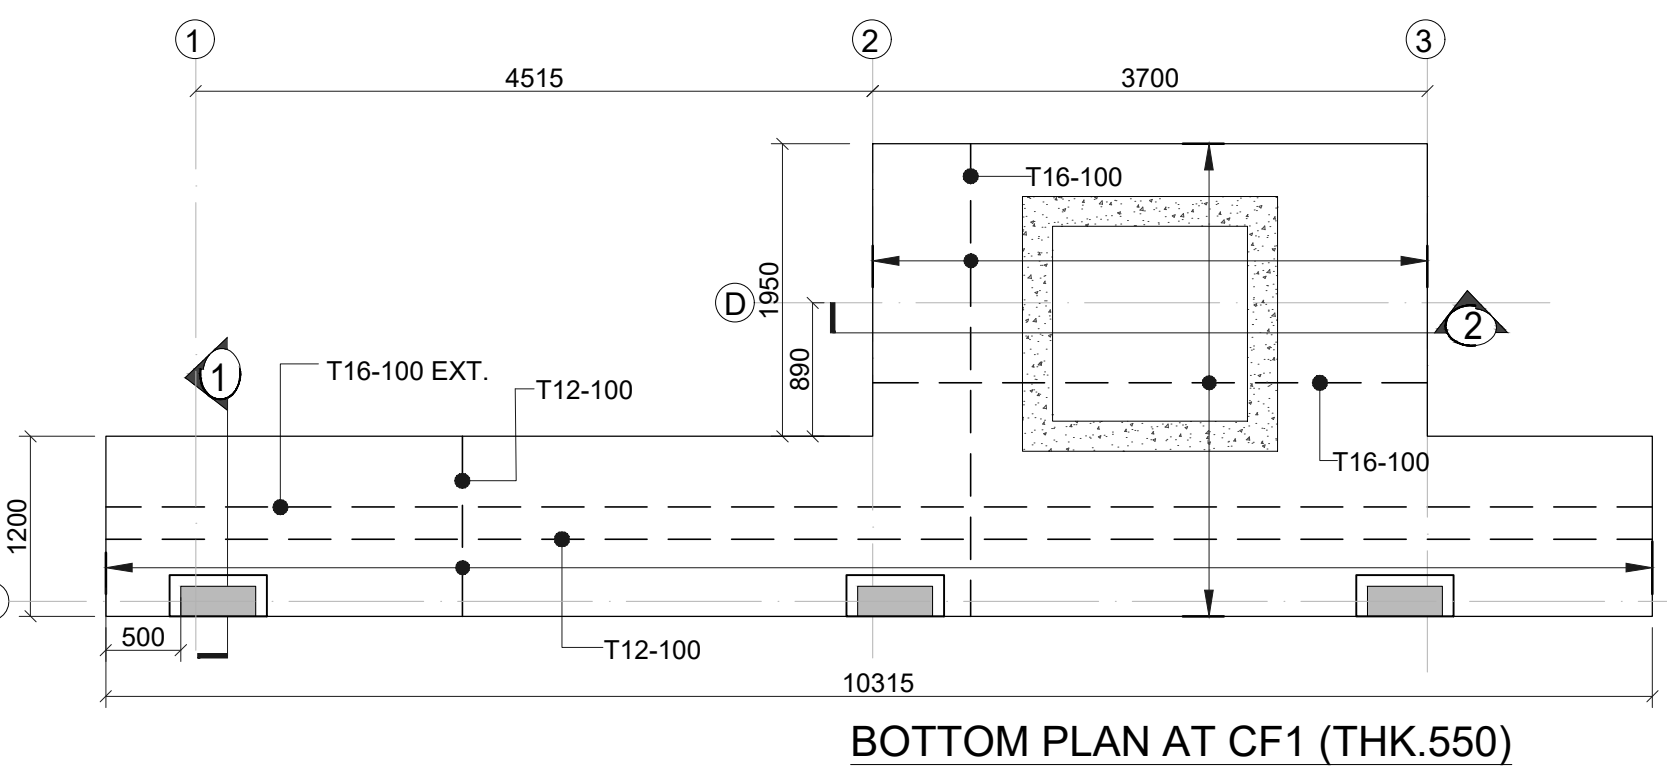

VILLA -2.2
FOUNDATION PLAN AND DETAIL

GENERAL NOTES:

1. ALL DIMENSIONS ARE IN MM.
2. DO NOT SCALE, FOLLOW WRITTEN DIMENSION ONLY.
3. THIS DRAWING SHALL BE READ IN CONJUNCTION WITH RELEVANT ARCHITECTURAL AND STRUCTURAL DRGS.
4. BARS SHALL BE H.Y.S.D. / TMT BARS OF GRADE fe 550 AND CONFORMING TO I.S. 1786-1985.
5. CONC. MIX SHALL BE:

TITLE

SUBMISSION DRAWINGS

SCALE:- NTS
DATE : DATE : 21.02.2025

PROJECT:-

SHUBHASHISH FOREST
UNDER KHASRA NO. 1941/419, 418/1, 2451/2073, 2074/422, 423, 2423/416, 2425/417, 2427/424 & 426 428 AT REVENUE VILLAGE:- MAHAPURA, TEH. SANGANER, DIST. JAIPUR, RAJASTHAN.

ARCHITECTS:-

PANKAJ GUPTA & ASSOCIATES
FLAT NO. 603 B, GOLDEN LEAF APARTMENT, TONK ROAD, NEAR GANDHI NAGAR STATION, JAIPUR-15

ARCHITECT CONSULTANT

STRUCTURE:

Constructure Design P. Ltd.
1005, TOWER- B, Advant Business Park . NGN, Expressway. Sec-142 Noida
PIN.201305
constructure@gmail.com
tel.9899697377

OWNER

ARCHITECTS

STRICTURE CONSULTANT

HARSHI DERA
1005, TOWER- B, Advant Business Park . NGN, Expressway. Sec-142 Noida
PIN.201305
constructure@gmail.com
tel.9899697377

GENERAL NOTES:

1. ALL DIMENSIONS ARE IN MM.
2. DO NOT SCALE, FOLLOW WRITTEN DIMENSION ONLY.
3. THIS DRAWING SHALL BE READ IN CONJUNCTION WITH RELEVANT ARCHITECTURAL AND STRUCTURAL DRGS.
4. BARS SHALL BE H.Y.S.D. / TMT BARS OF GRADE f_e 550 AND CONFORMING TO I.S. 1786-1985.
5. CONC. MIX SHALL BE:

TITLE

SUBMISSION DRAWINGS

SCALE:- NTS

DATE : DATE : 21.02.2025

PROJECT:-

SHUBHASHISH FOREST
UNDER KHASRA NO. 1941/419, 418/1,
2451/2073, 2074/422, 423, 2423/416, 2425/417,
2427/424 & 426 428 AT REVENUE VILLAGE:-
MAHAPURA, TEH. SANGANER, DIST.
JAIPUR, RAJASTHAN.

ARCHITECTS:-

PANKAJ GUPTA & ASSOCIATES
FLAT NO. 603 B, GOLDEN LEAF
APARTMENT, TONK ROAD, NEAR GANDHI
NAGAR STATION, JAIPUR-15

ARCHITECT CONSULTANT

STRUCTURE:




Constructure Design P. Ltd.
1005, TOWER- B, Advant
Business Park . NGN, Expressway.
Sec-142 Noida
PIN.201305
constructure@gmail.com
tel. 9899697377


OWNER

ARCHITECTS

STRUCTURE CONSULTANT


HANSHU DESA
is an architect & civil engineer
Registration No. 1005
and National Council of Architects
Member Since 2010

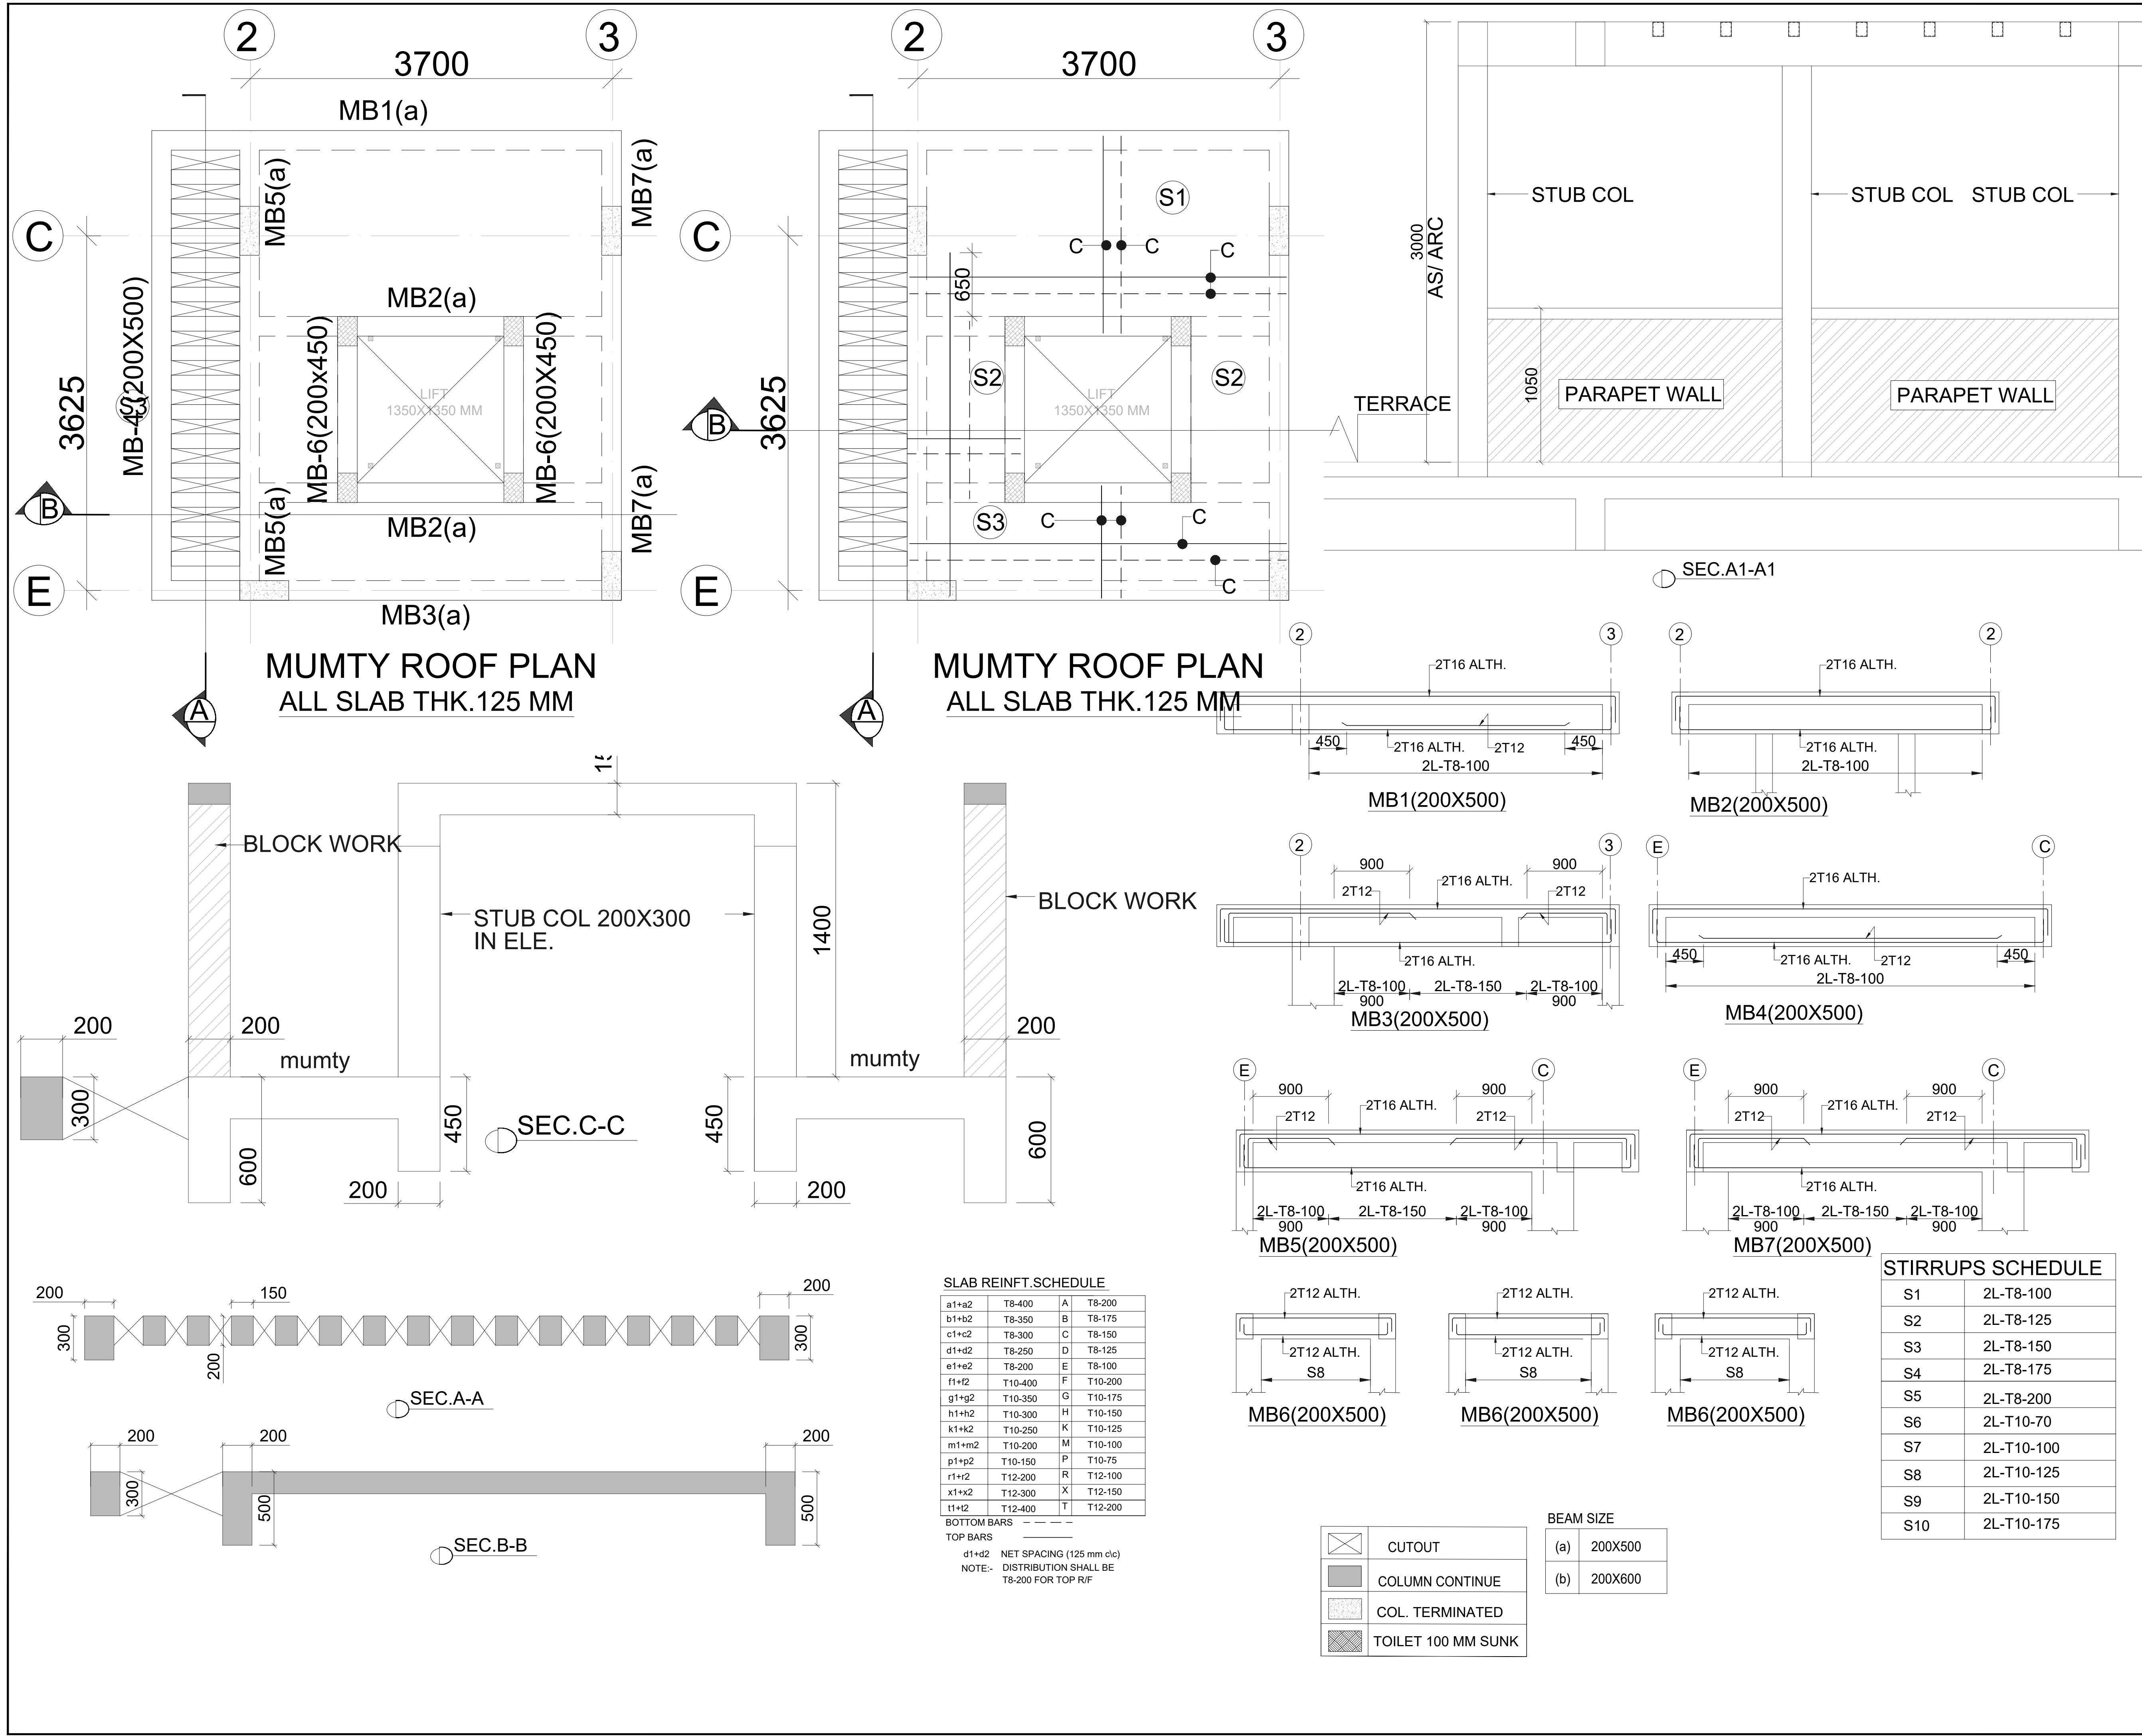

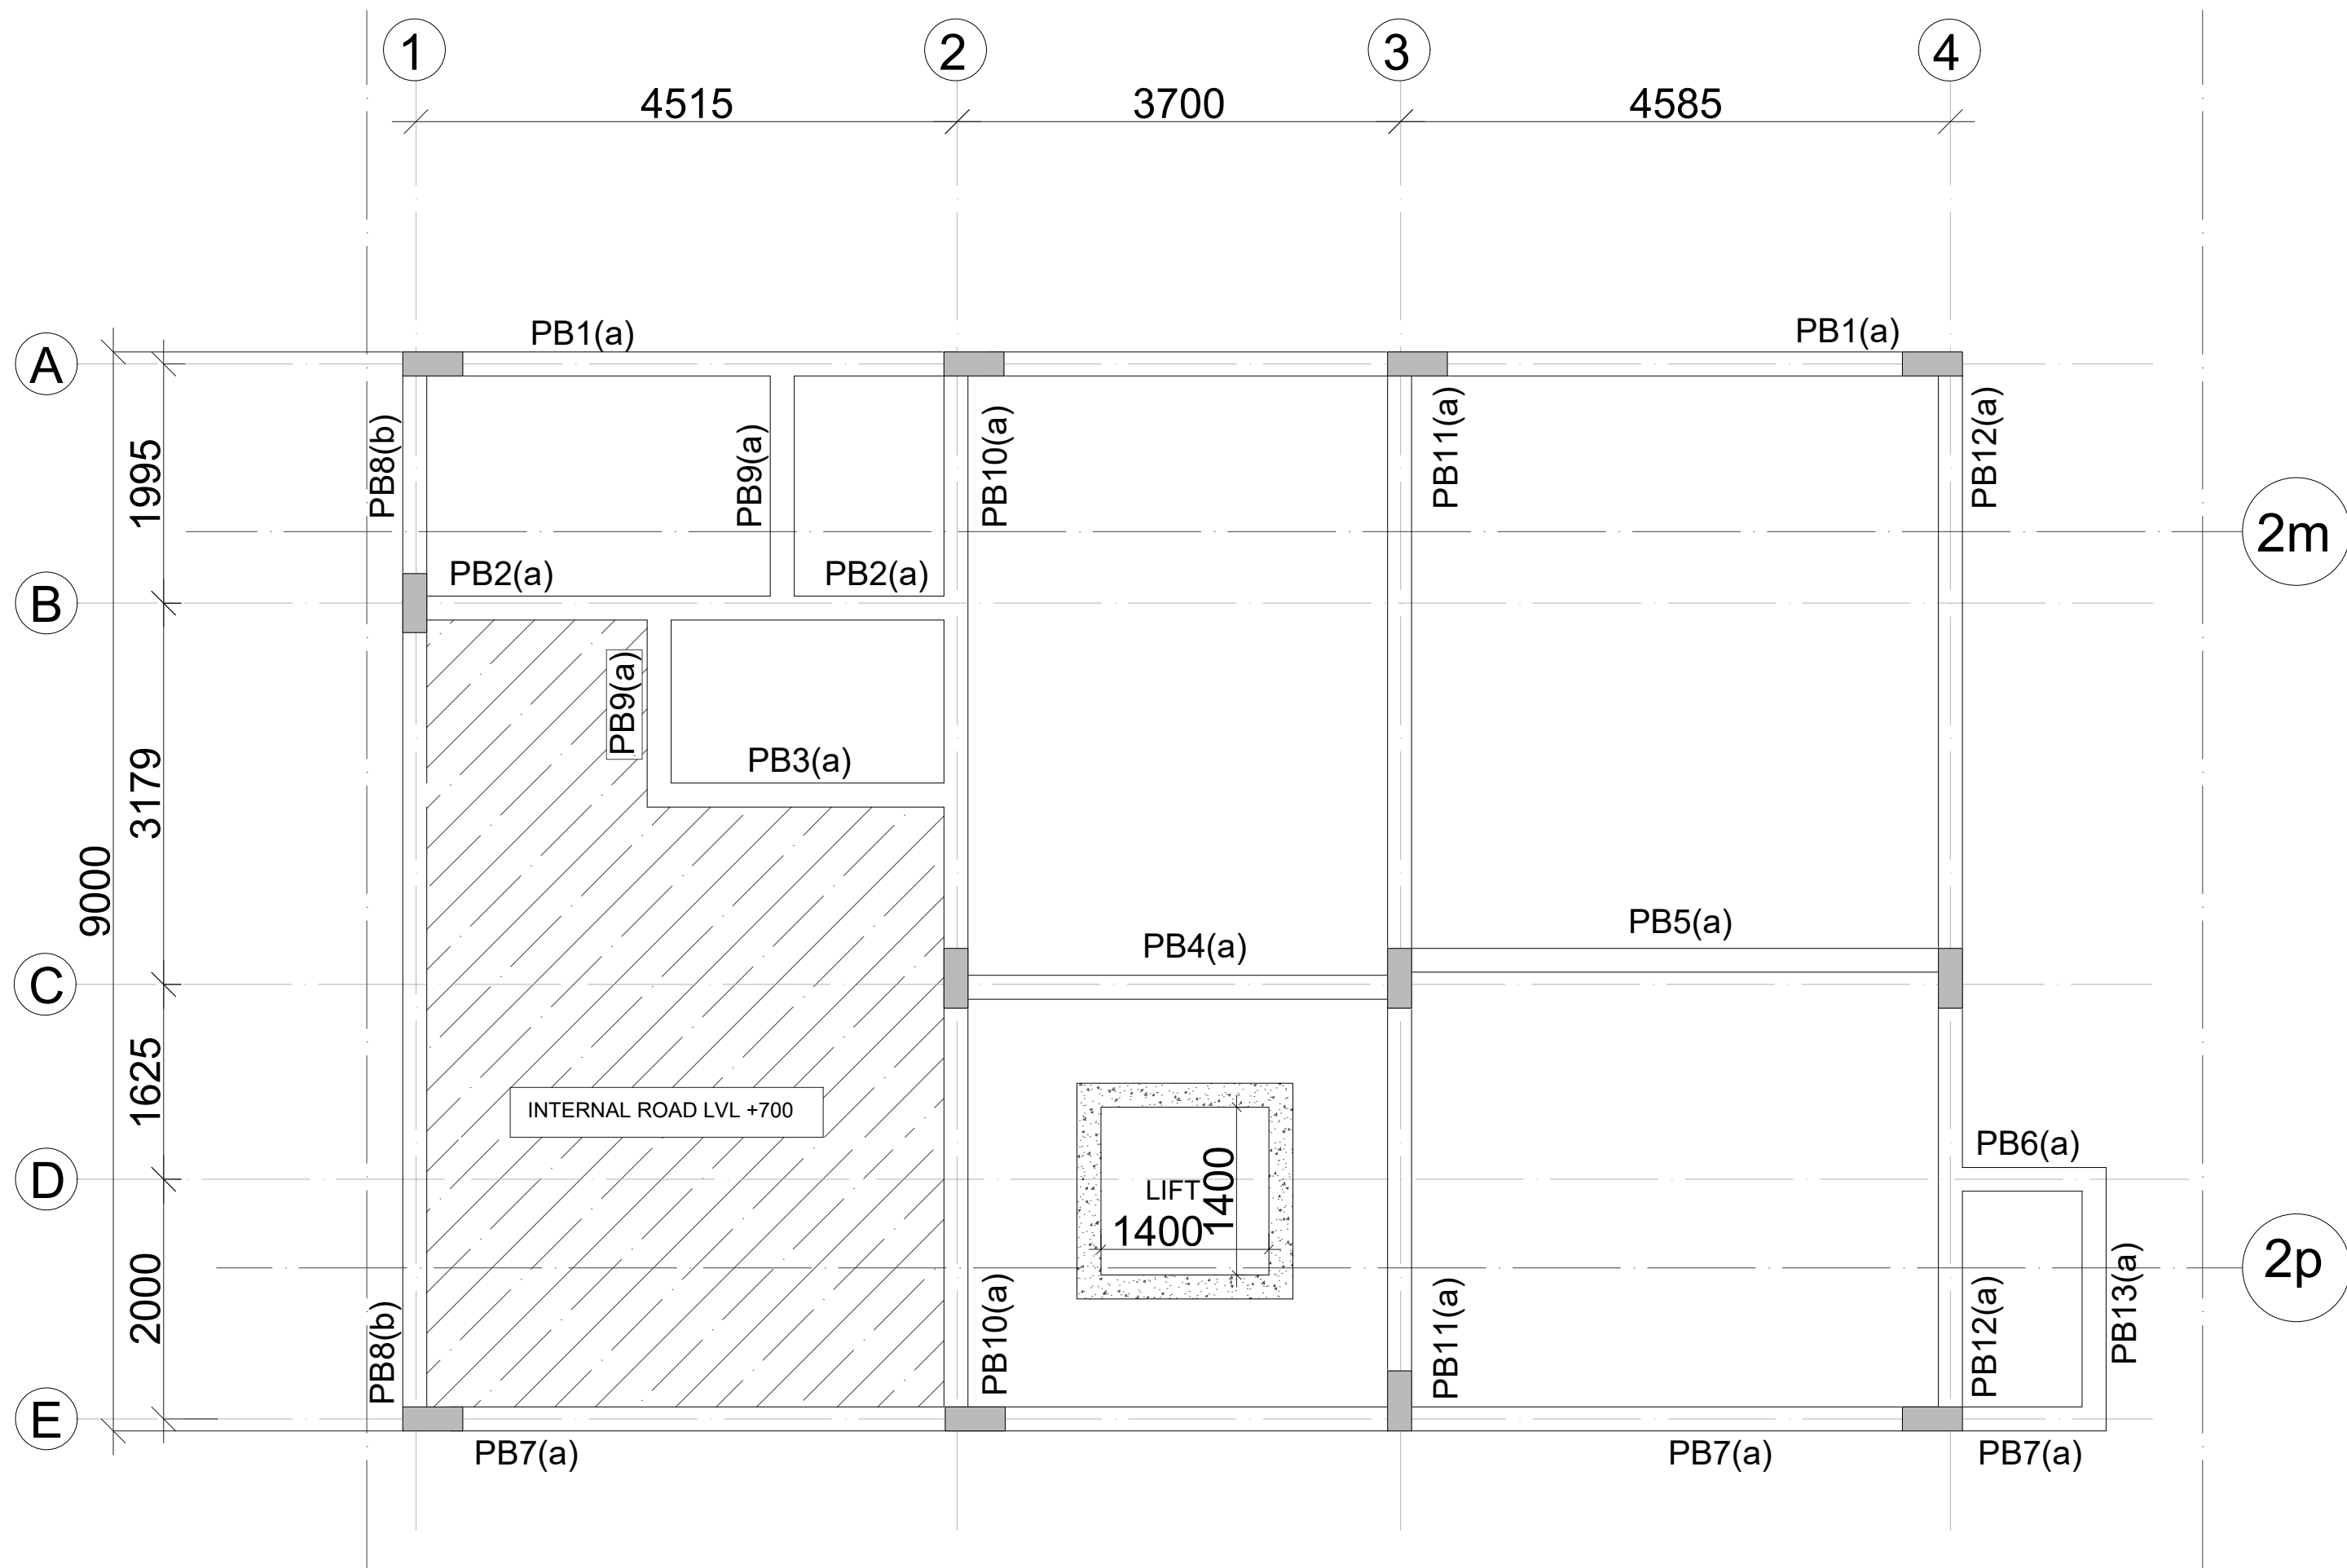


	CUTOUT
	COLUMN CONTINUE
	COL. TERMINATED
	TOILET 100 MM SUNK

BEAM SIZE	
(a)	200X500
(b)	200X600

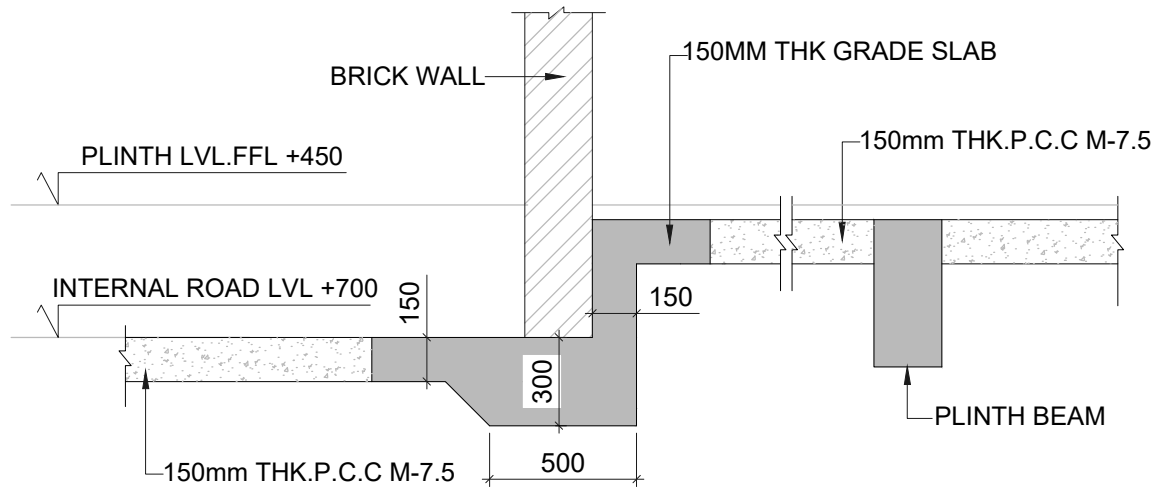

SECTION A-A

PLINTH LVL.FRAMMING PLAN

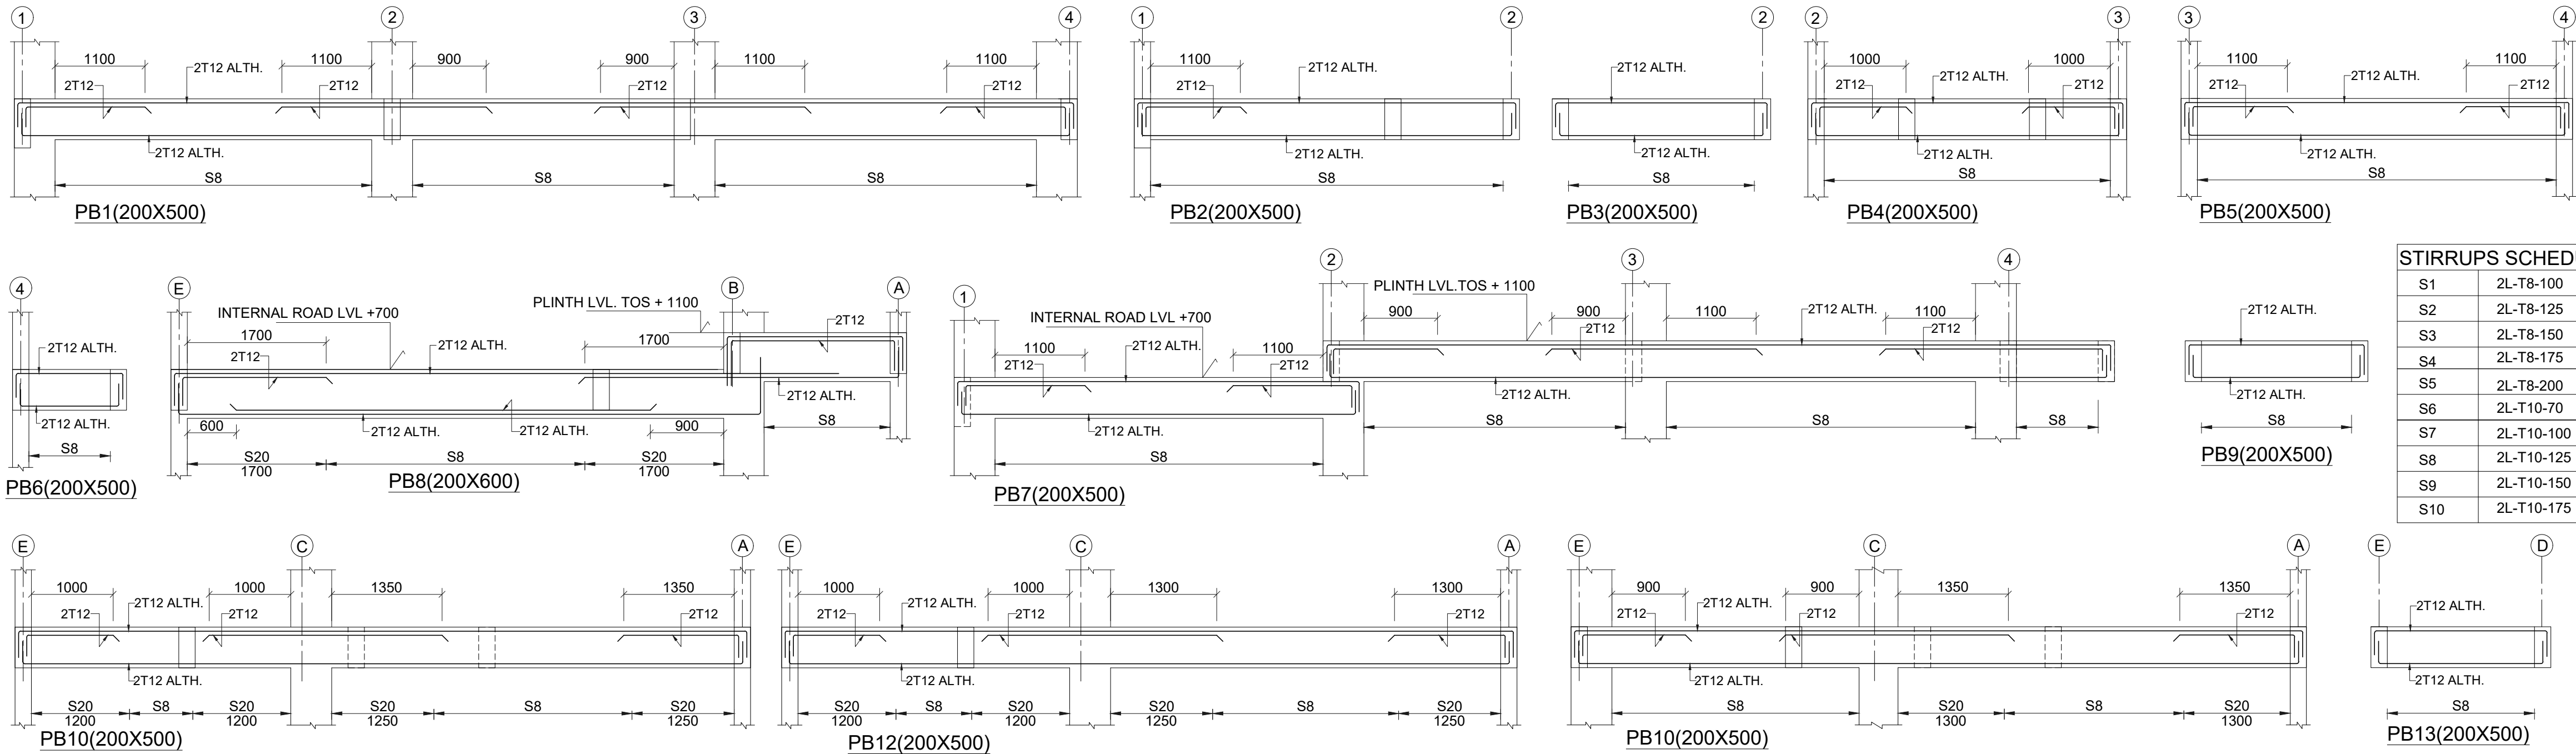

STIRRUPS SCHEDULE	
S1	2L-T8-100
S2	2L-T8-125
S3	2L-T8-150
S4	2L-T8-175
S5	2L-T8-200
S6	2L-T10-70
S7	2L-T10-100
S8	2L-T10-125
S9	2L-T10-150
S10	2L-T10-175

GENERAL NOTES:

- ALL DIMENSIONS ARE IN MM.
- DO NOT SCALE, FOLLOW WRITTEN DIMENSION ONLY.
- THIS DRAWING SHALL BE READ IN CONJUNCTION WITH RELEVANT ARCHITECTURAL AND STRUCTURAL DRGS.
- BARS SHALL BE H.Y.S.D. / TMT BARS OF GRADE f_e 550 AND CONFORMING TO I.S. 1786-1985.
- CONC. MIX SHALL BE:

TITLE

SUBMISSION DRAWINGS

SCALE:- NTS

DATE : DATE : 21.02.2025

PROJECT:-

SHUBHASHISH FOREST
UNDER KHASRA NO. 1941/419, 418/1, 2451/2073, 2074/422, 423, 2423/416, 2425/417, 2427/424 & 426 428 AT REVENUE VILLAGE:- MAHAPURA, TEH. SANGANER, DIST. JAIPUR, RAJASTHAN.

ARCHITECTS:-

PANKAJ GUPTA & ASSOCIATES
FLAT NO. 603 B, GOLDEN LEAF APARTMENT, TONK ROAD, NEAR GANDHI NAGAR STATION, JAIPUR-15

ARCHITECT CONSULTANT


STRUCTURE:

Constructure Design P. Ltd.
1005, TOWER- B, Advant Business Park . NGN, Expressway. Sec-142 Noida
PIN.201305
constructure@gmail.com
tel. 9899697377

OWNER


ARCHITECTS

STRUCTURE CONSULTANT

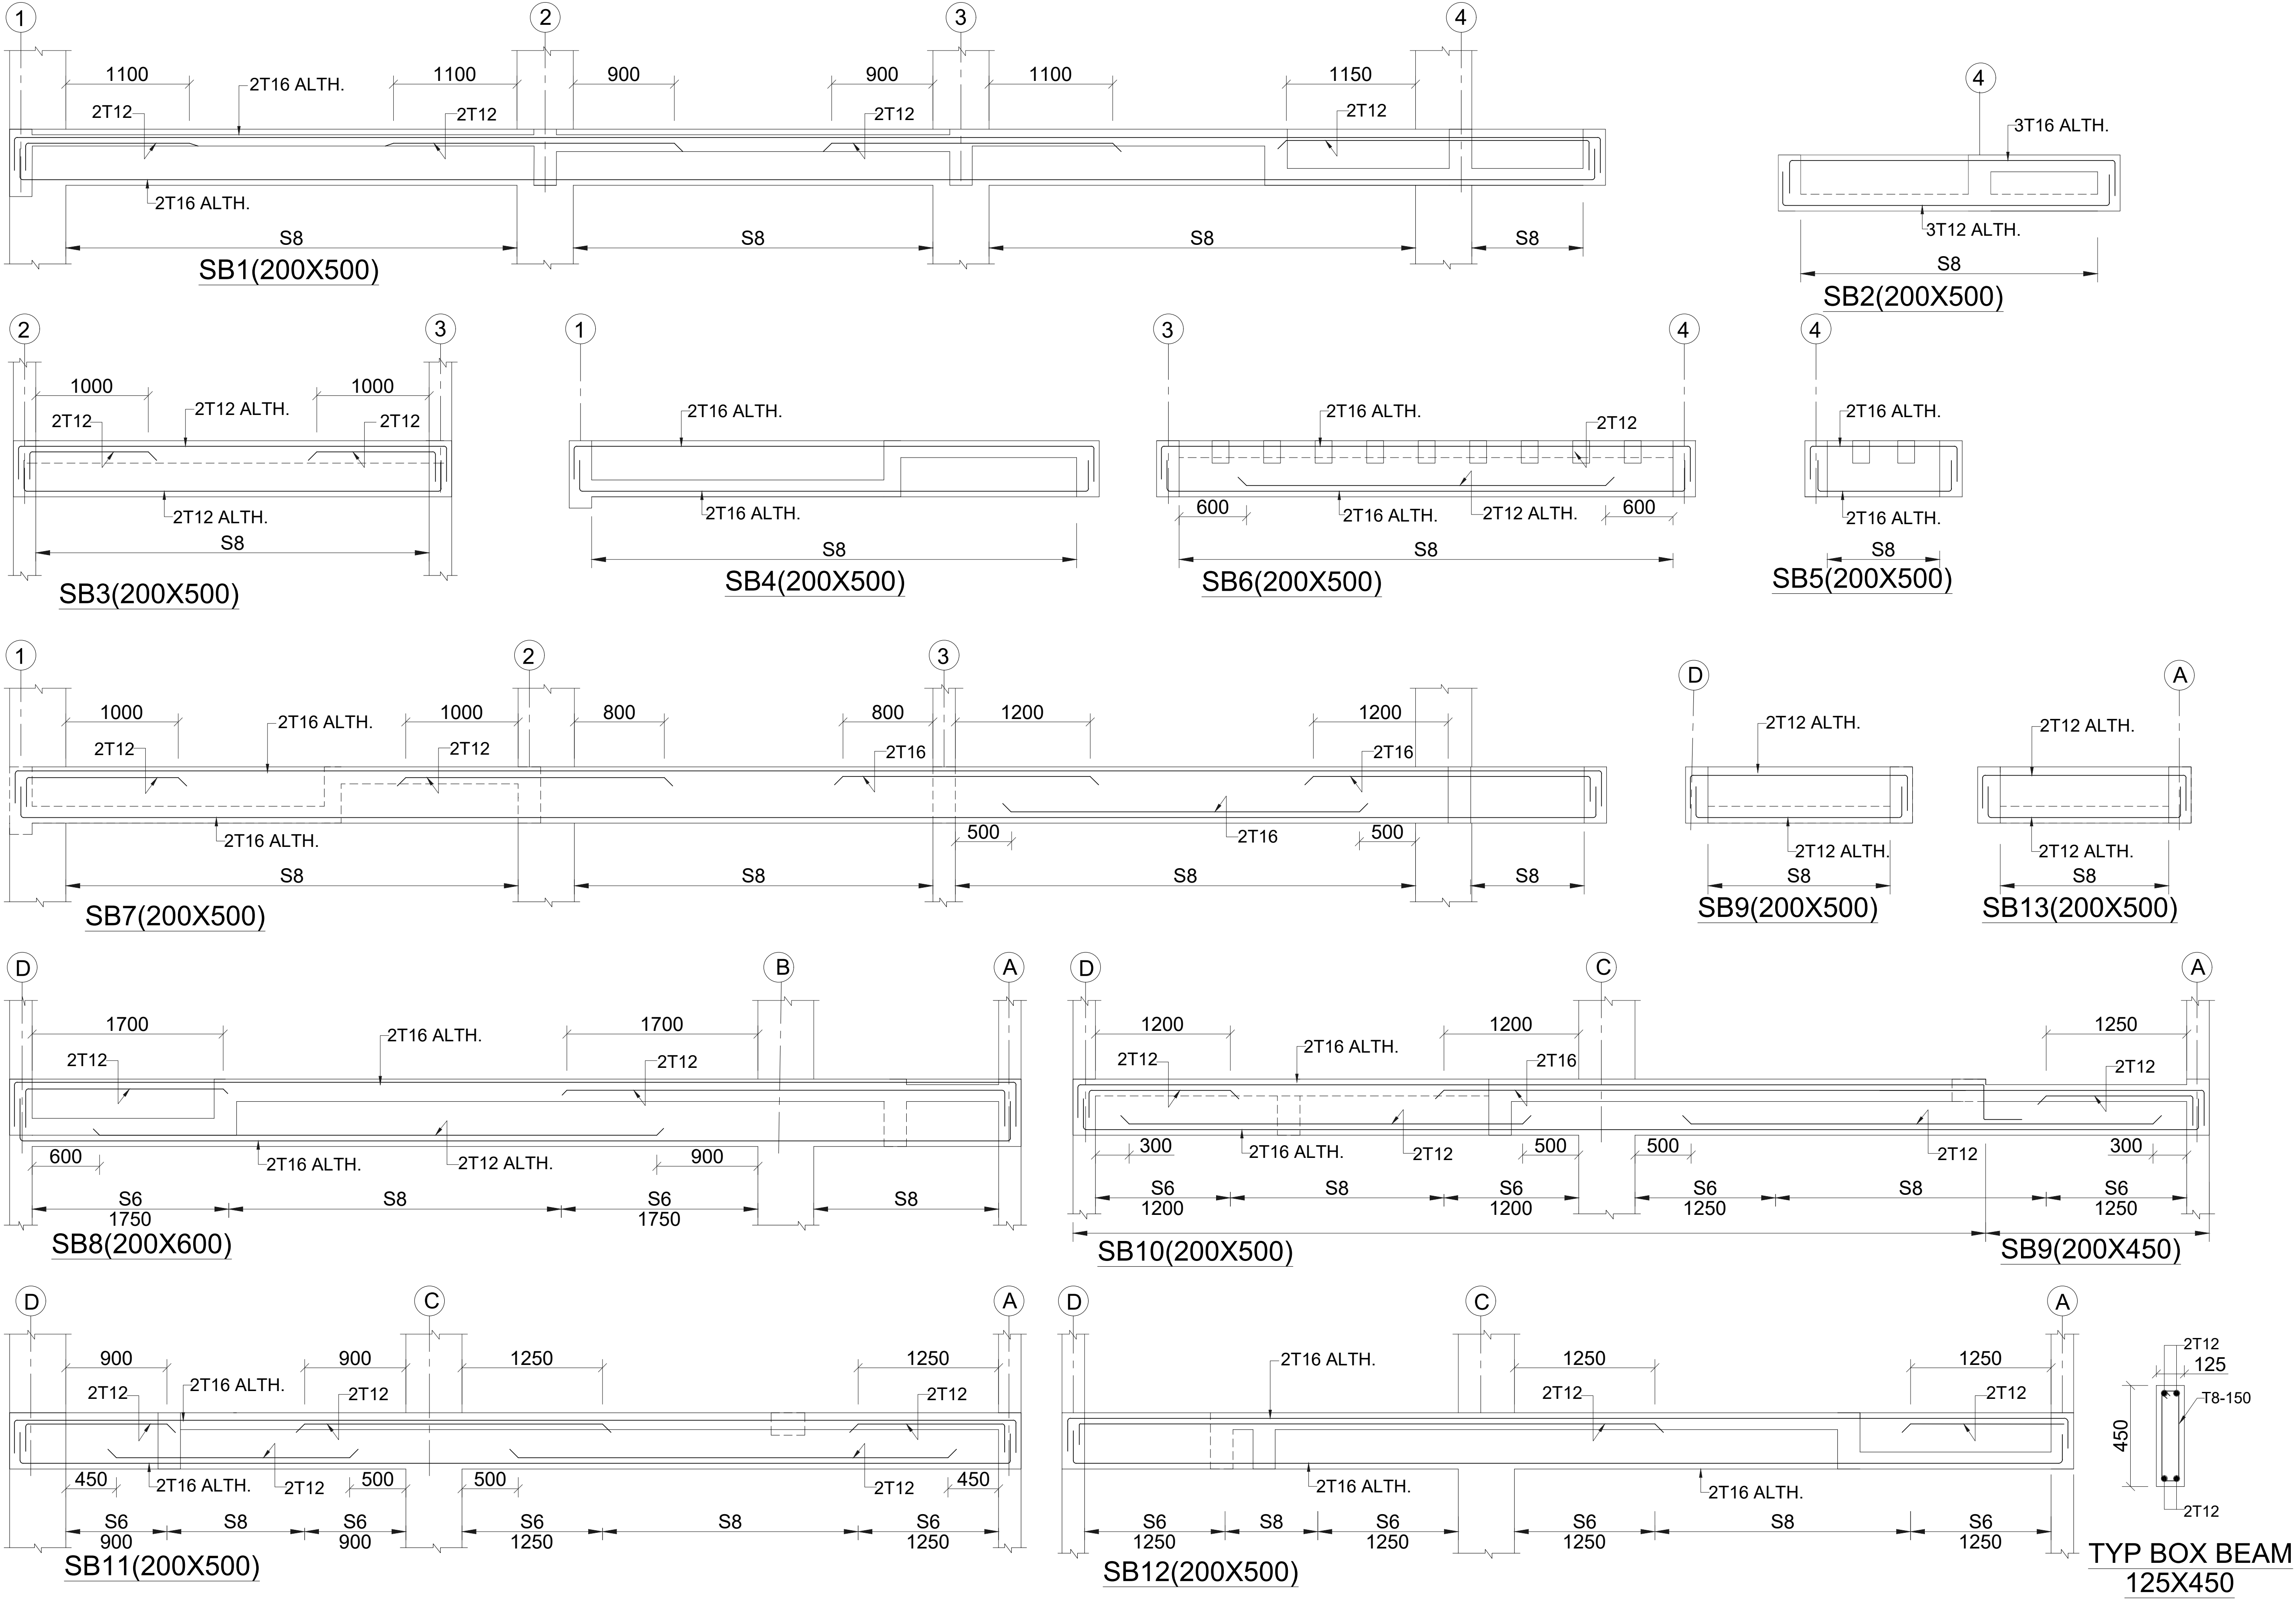


DWG. NO. CDPL/2025/S.51.2	
VILLA -2.2	
SECOND FLOOR BEAM DETAIL	





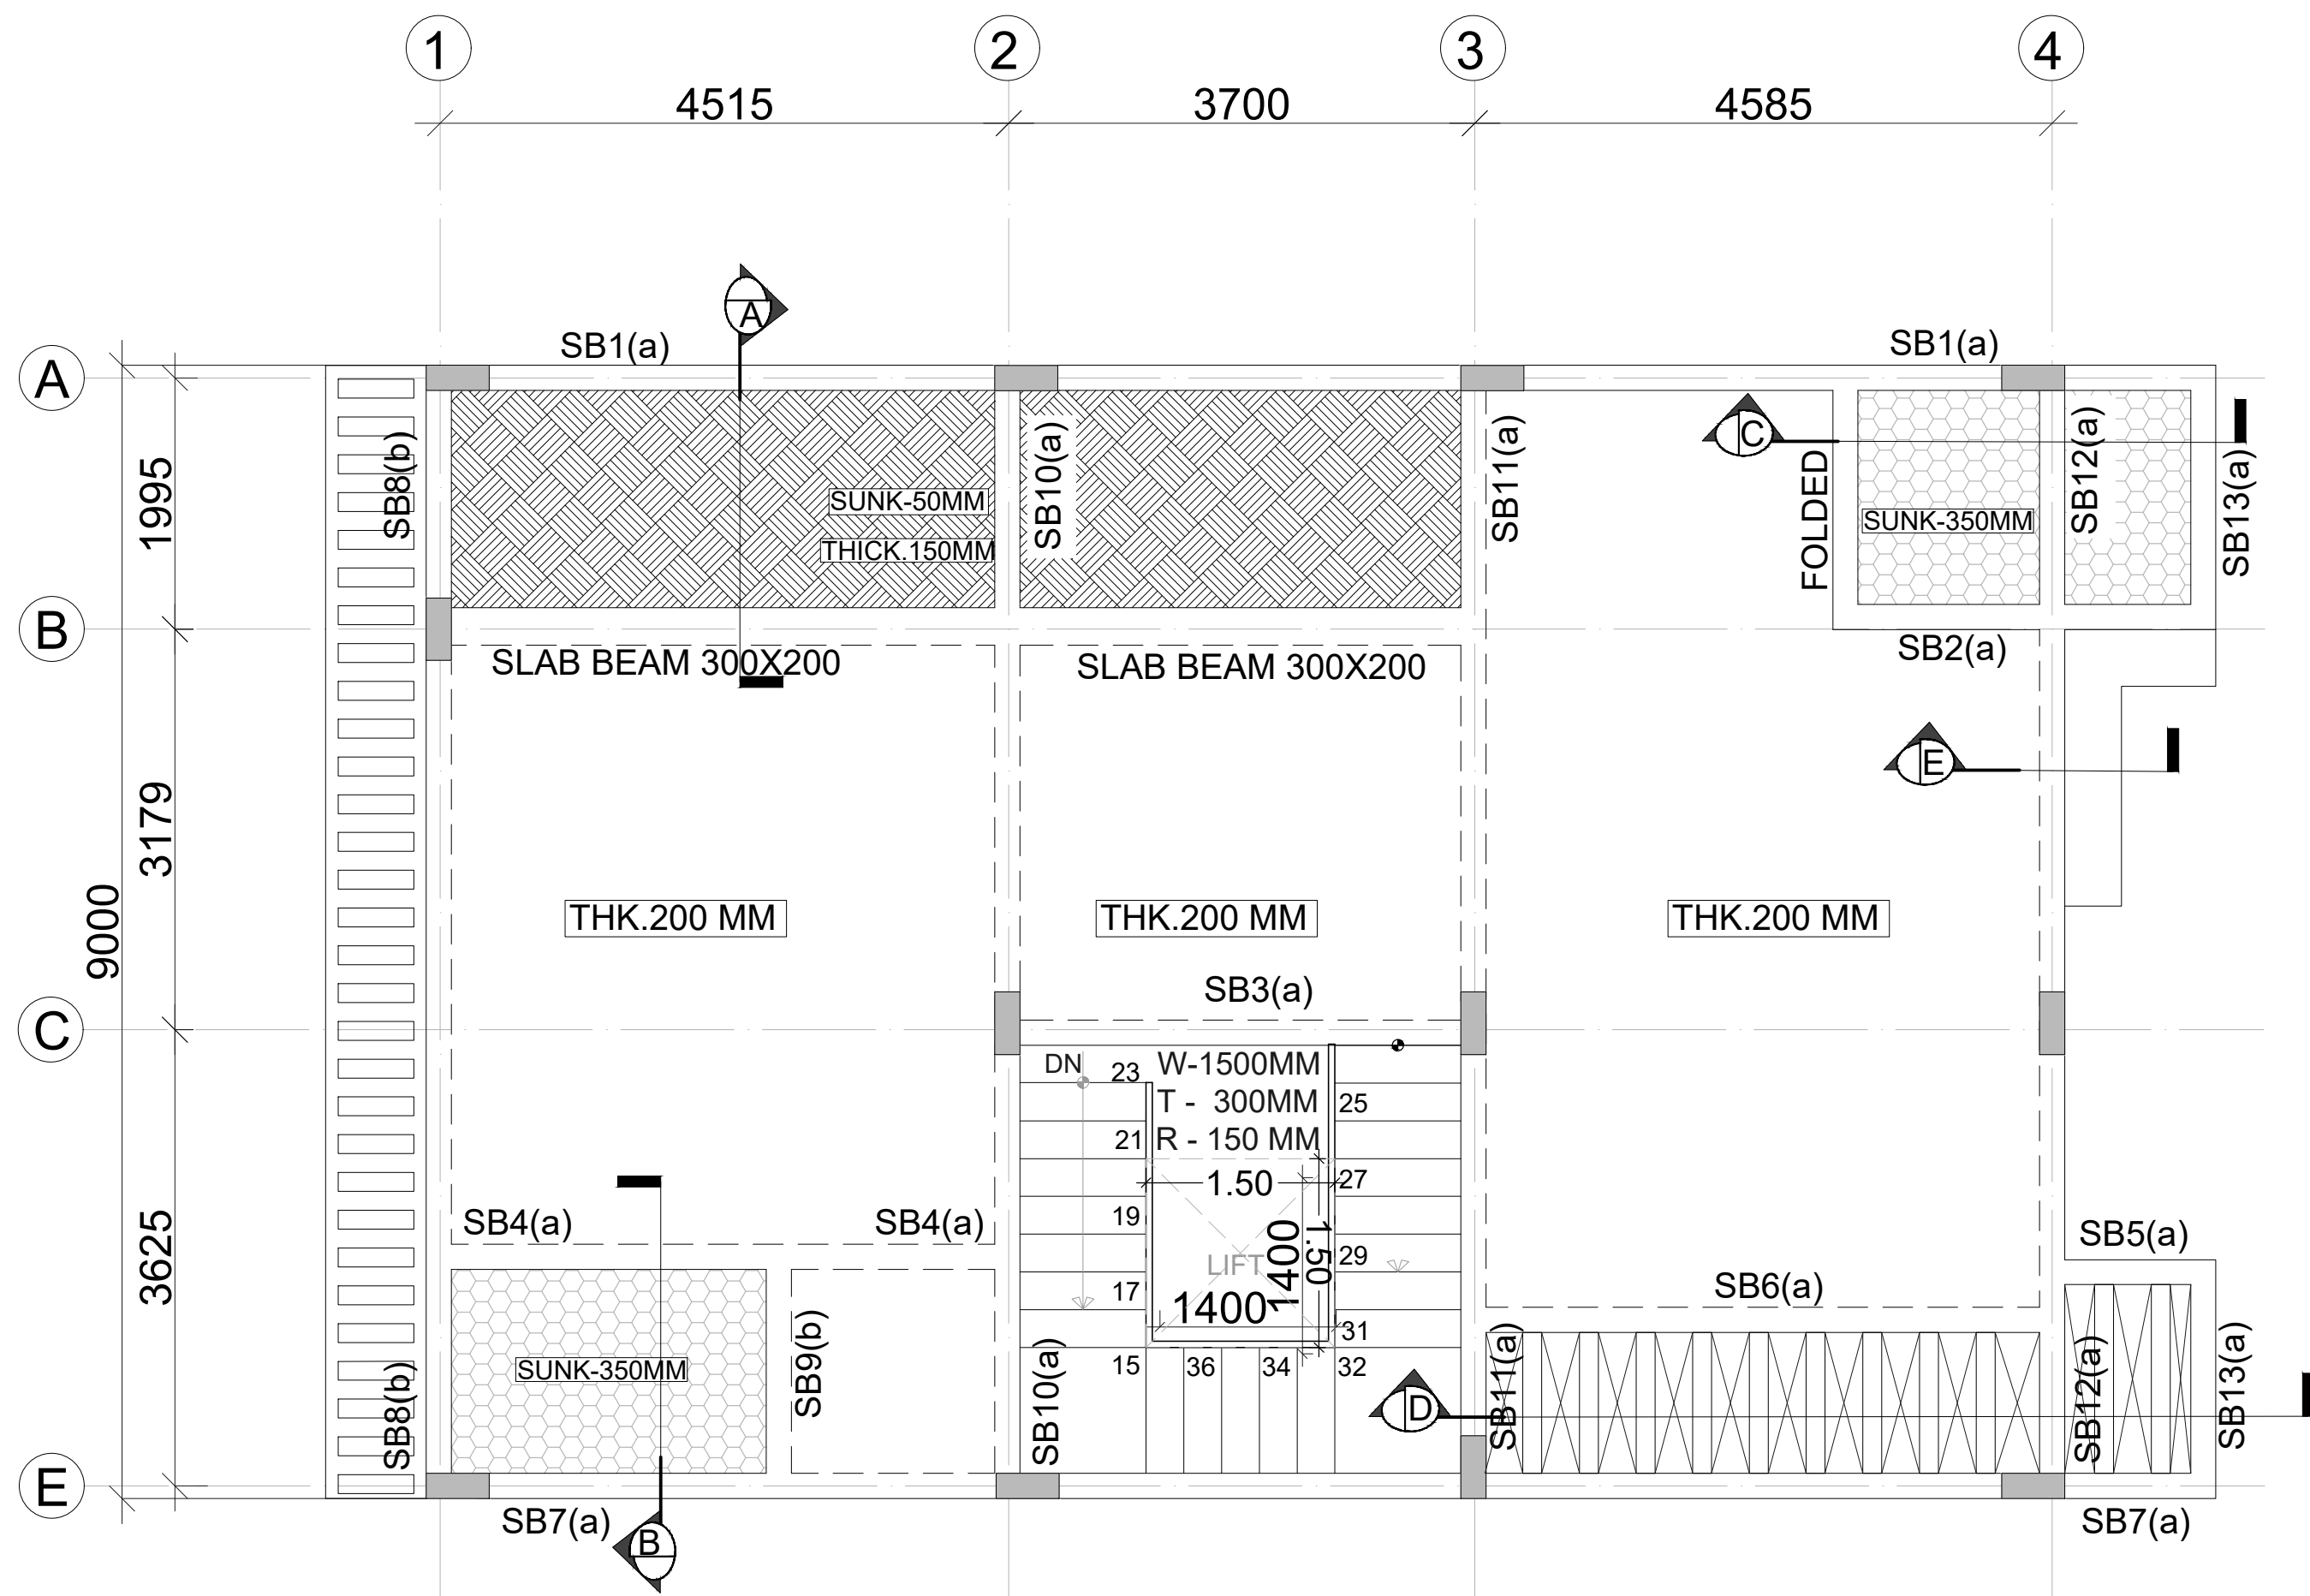

SECOND FLOOR FRAMMING PLAN
ALL SLAB THK.125 MM UNO.

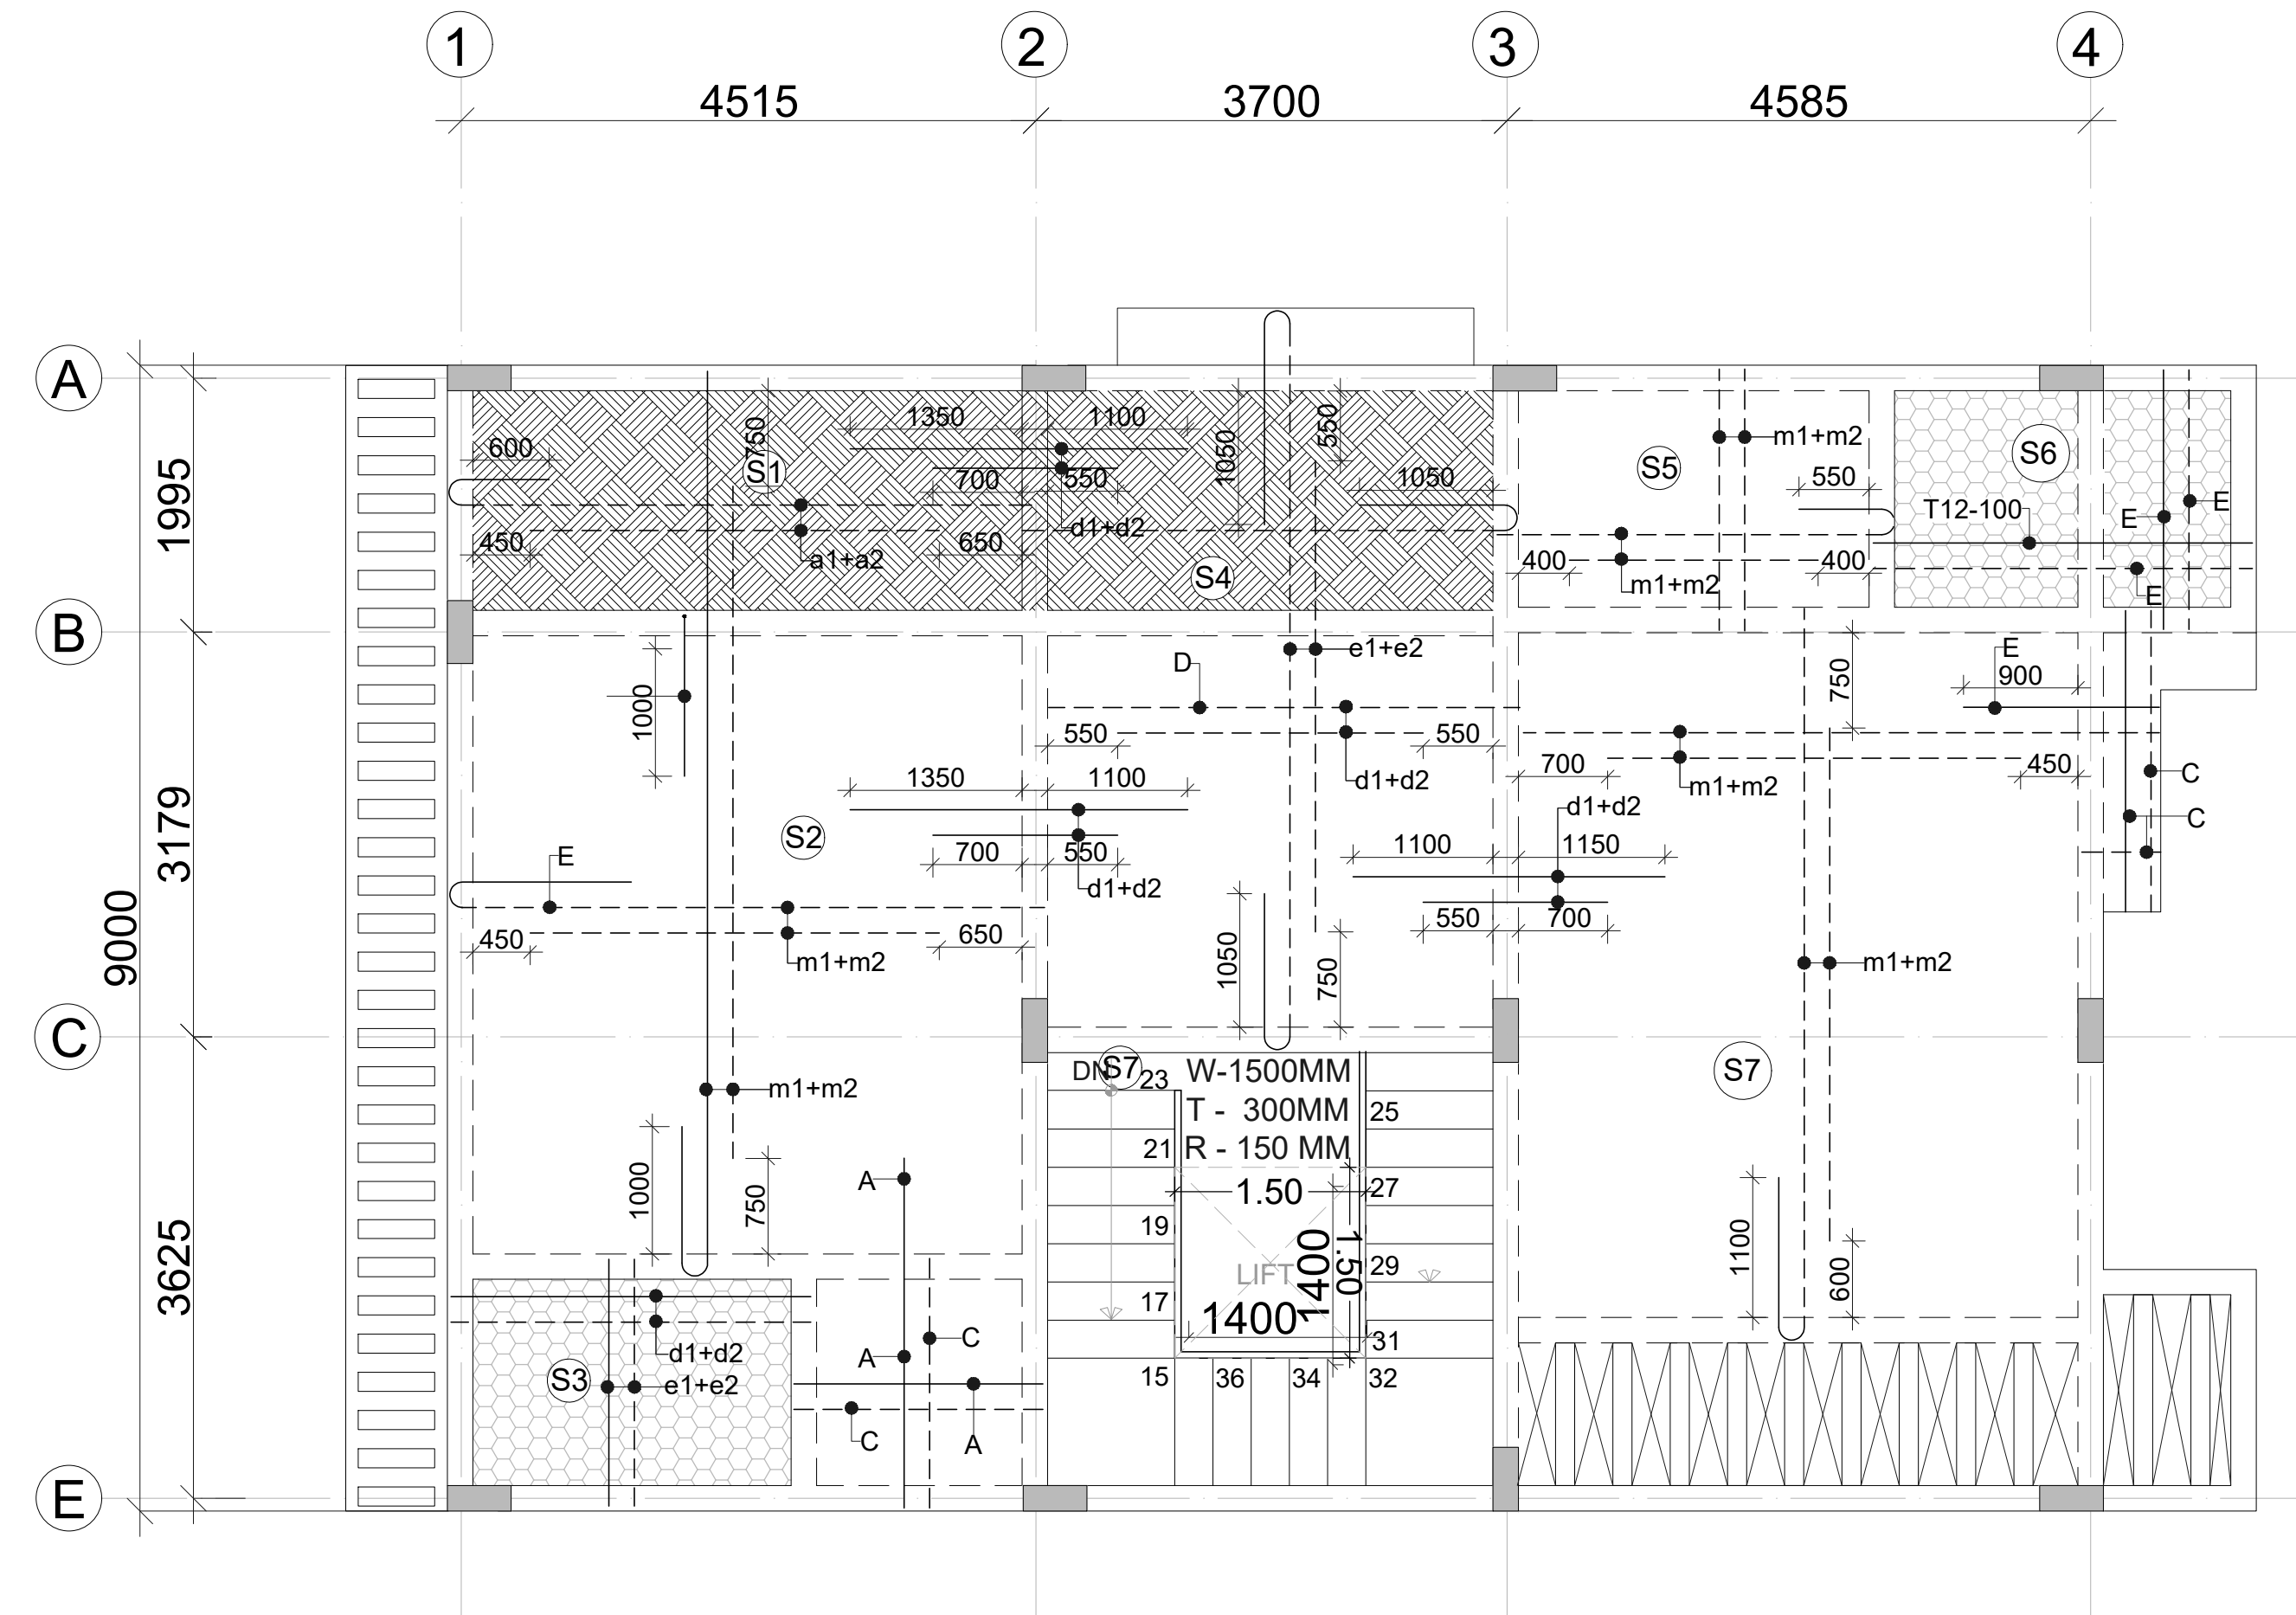

SECOND FLOOR SLAB DETAIL
ALL SLAB THK.150 MM UNO.

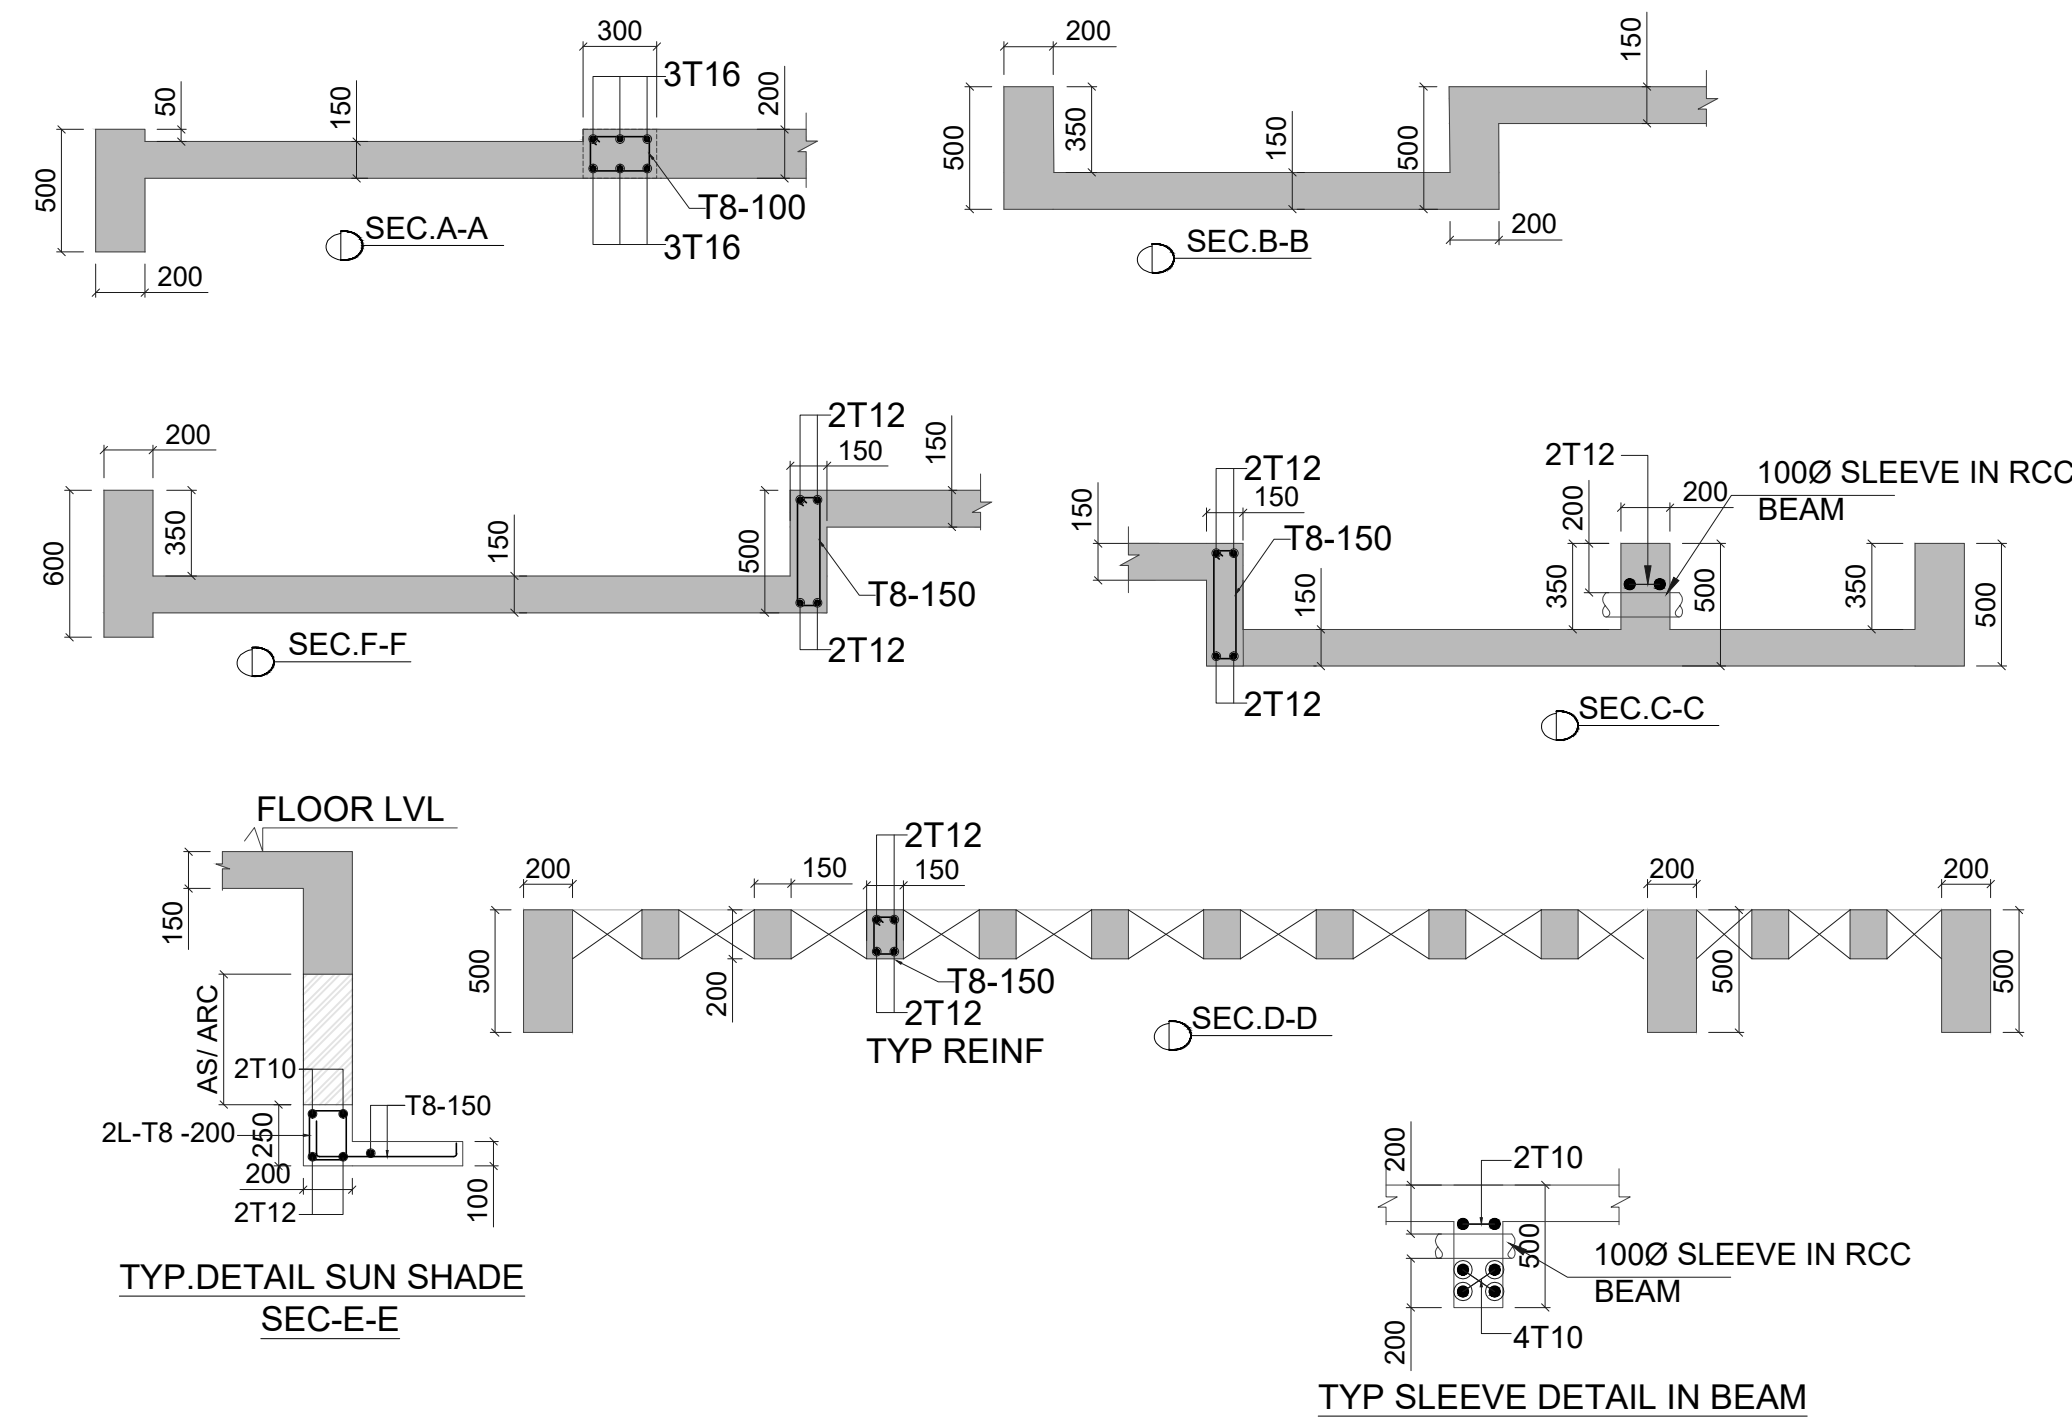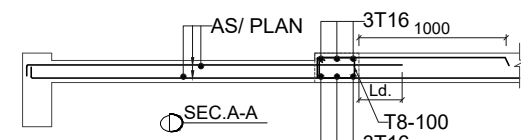

	CUTOUT
	COLUMN CONTINUE
	COL. TERMINATED
	TOILET 50 MM SUNK
	TOILET 350 MM SUNK

BEAM SIZE	
(a)	200X500
(b)	200X600

SLAB REINFT.SCHEDULE

a1+a2	T8-400	A	T8-200
b1+b2	T8-350	B	T8-175
c1+c2	T8-300	C	T8-150
d1+d2	T8-250	D	T8-125
e1+e2	T8-200	E	T8-100
f1+f2	T10-400	F	T10-200
g1+g2	T10-350	G	T10-175
h1+h2	T10-300	H	T10-150
k1+k2	T10-250	K	T10-125
m1+m2	T10-200	M	T10-100
p1+p2	T10-150	P	T10-75
r1+r2	T12-200	R	T12-100
x1+x2	T12-300	X	T12-150
t1+t2	T12-400	T	T12-200

BOTTOM BARS -----

TOP BARS -----

d1+d2 NET SPACING (125 mm c/c)

NOTE:- DISTRIBUTION SHALL BE
T8-200 FOR TOP R/F

DWG. NO. CDPL/2025/S.51.2

VILLA -2.2
SECOND FLOOR ROOF FRAMING PLAN

GENERAL NOTES:

- ALL DIMENSIONS ARE IN MM.
- DO NOT SCALE, FOLLOW WRITTEN DIMENSION ONLY.
- THIS DRAWING SHALL BE READ IN CONJUNCTION WITH RELEVANT ARCHITECTURAL AND STRUCTURAL DRGS.
- BARS SHALL BE H.Y.S.D. / TMT BARS OF GRADE fe 550 AND CONFORMING TO I.S. 1786-1985.
- CONC. MIX SHALL BE:

TITLE

SUBMISSION DRAWINGS

SCALE:- NTS

DATE : DATE : 21.02.2025

PROJECT:-

SHUBHASHISH FOREST
UNDER KHASRA NO. 1941/419, 418/1,
2451/2073, 2074/422, 423, 2423/416, 2425/417,
2427/424 & 426 428 AT REVENUE VILLAGE:-
MAHAPURA, TEH. SANGANER, DIST.
JAIPUR, RAJASTHAN.

ARCHITECTS:-

PANKAJ GUPTA & ASSOCIATES
FLAT NO. 603 B, GOLDEN LEAF
APARTMENT, TONK ROAD, NEAR GANDHI
NAGAR STATION, JAIPUR-15

ARCHITECT CONSULTANT


STRUCTURE:

Constructure Design P. Ltd.
1005, TOWER- B.Advant
Business Park . NGN.Expressway.
Sec-142Noida
PIN.201305
constructure@gmail.com
tel.9899697377

OWNER

ARCHITECTS

STRUCTURE CONSULTANT

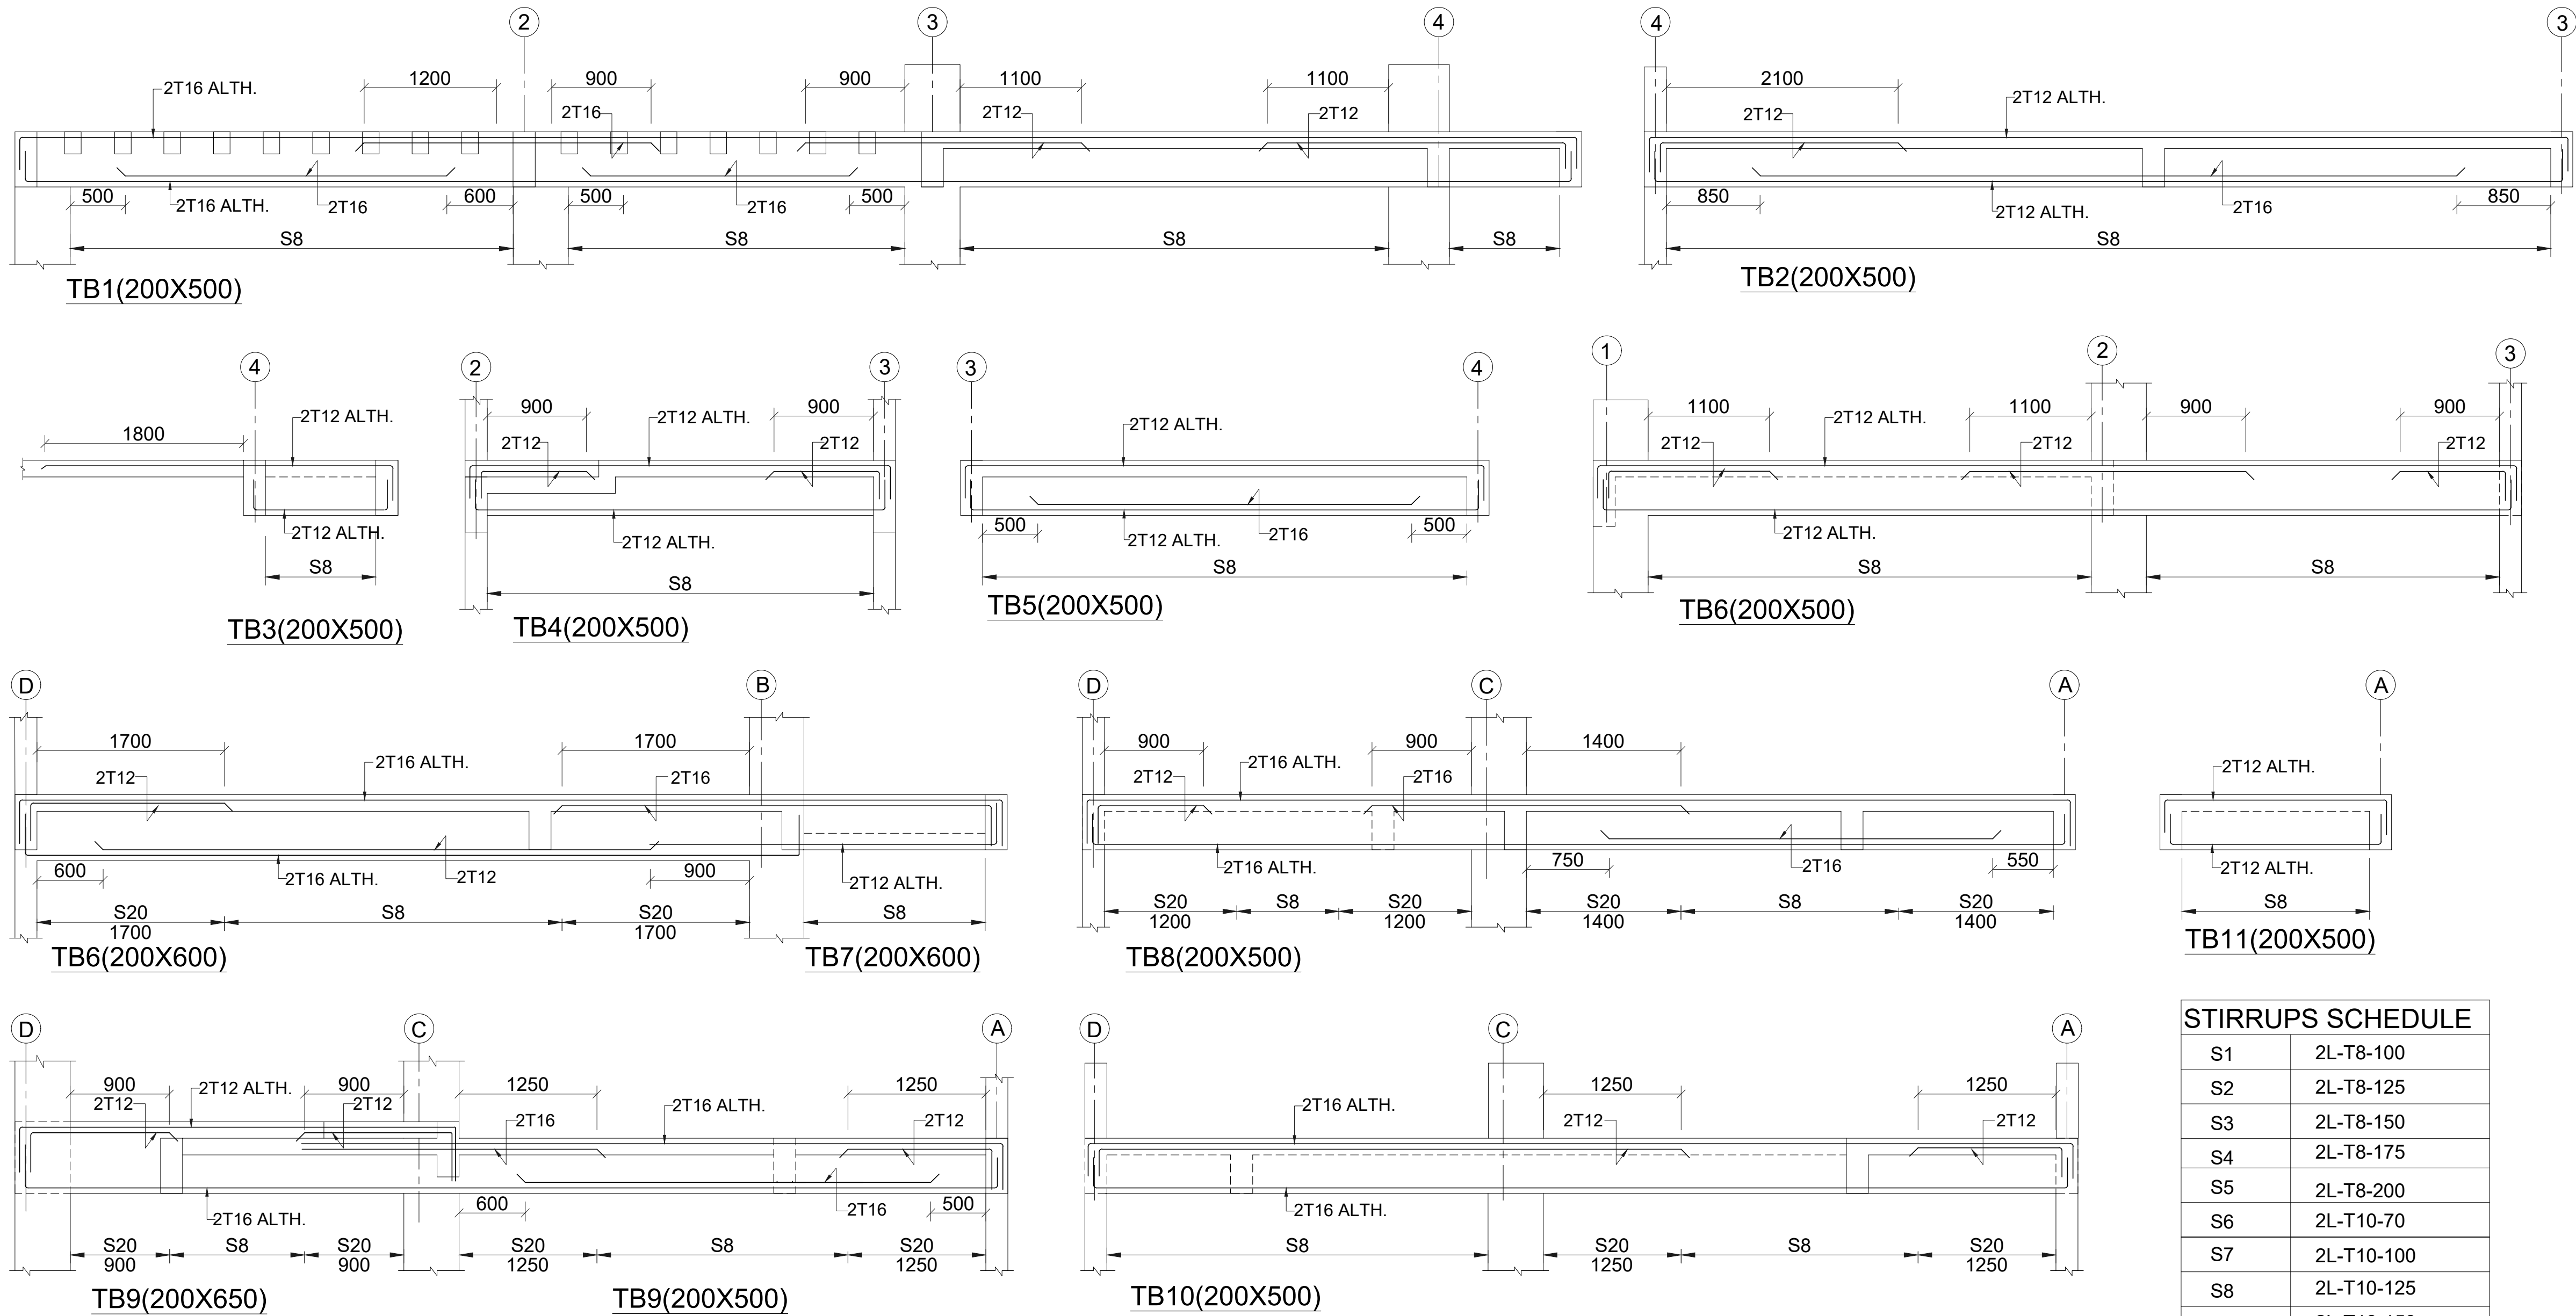

GENERAL NOTES:

1. ALL DIMENSIONS ARE IN MM.
2. DO NOT SCALE, FOLLOW WRITTEN DIMENSION ONLY.
3. THIS DRAWING SHALL BE READ IN CONJUNCTION WITH RELEVANT ARCHITECTURAL AND STRUCTURAL DRGS.
4. BARS SHALL BE H.Y.S.D. / TMT BARS OF GRADE fe 550 AND CONFORMING TO I.S. 1786-1985.
5. CONC. MIX SHALL BE:

TITLE

SUBMISSION DRAWINGS

SCALE:- NTS

DATE : 21.02.2025

PROJECT:-

SHUBHASHISH FOREST
UNDER KHASRA NO. 1941/419, 418/1,
2451/2073, 2074/422, 423, 2423/416, 2425/417,
2427/424 & 426 428 AT REVENUE VILLAGE:-
MAHAPURA, TEH. SANGANER, DIST.
JAIPUR, RAJASTHAN.

ARCHITECTS:-

PANKAJ GUPTA & ASSOCIATES
FLAT NO. 603 B, GOLDEN LEAF
APARTMENT, TONK ROAD, NEAR GANDHI
NAGAR STATION, JAIPUR-15

ARCHITECT CONSULTANT

STRUCTURE:

Constructure Design P. Ltd.
1005, TOWER- B, Advant
Business Park . NGN, Expressway.
Sec-142 Noida
PIN.201305
constructure@gmail.com
tel.9899697377


OWNER

ARCHITECTS


STRICTURE CONSULTANT

STIRRUPS SCHEDULE


S1	2L-T8-100
S2	2L-T8-125
S3	2L-T8-150
S4	2L-T8-175
S5	2L-T8-200
S6	2L-T10-70
S7	2L-T10-100
S8	2L-T10-125
S9	2L-T10-150
S10	2L-T10-175

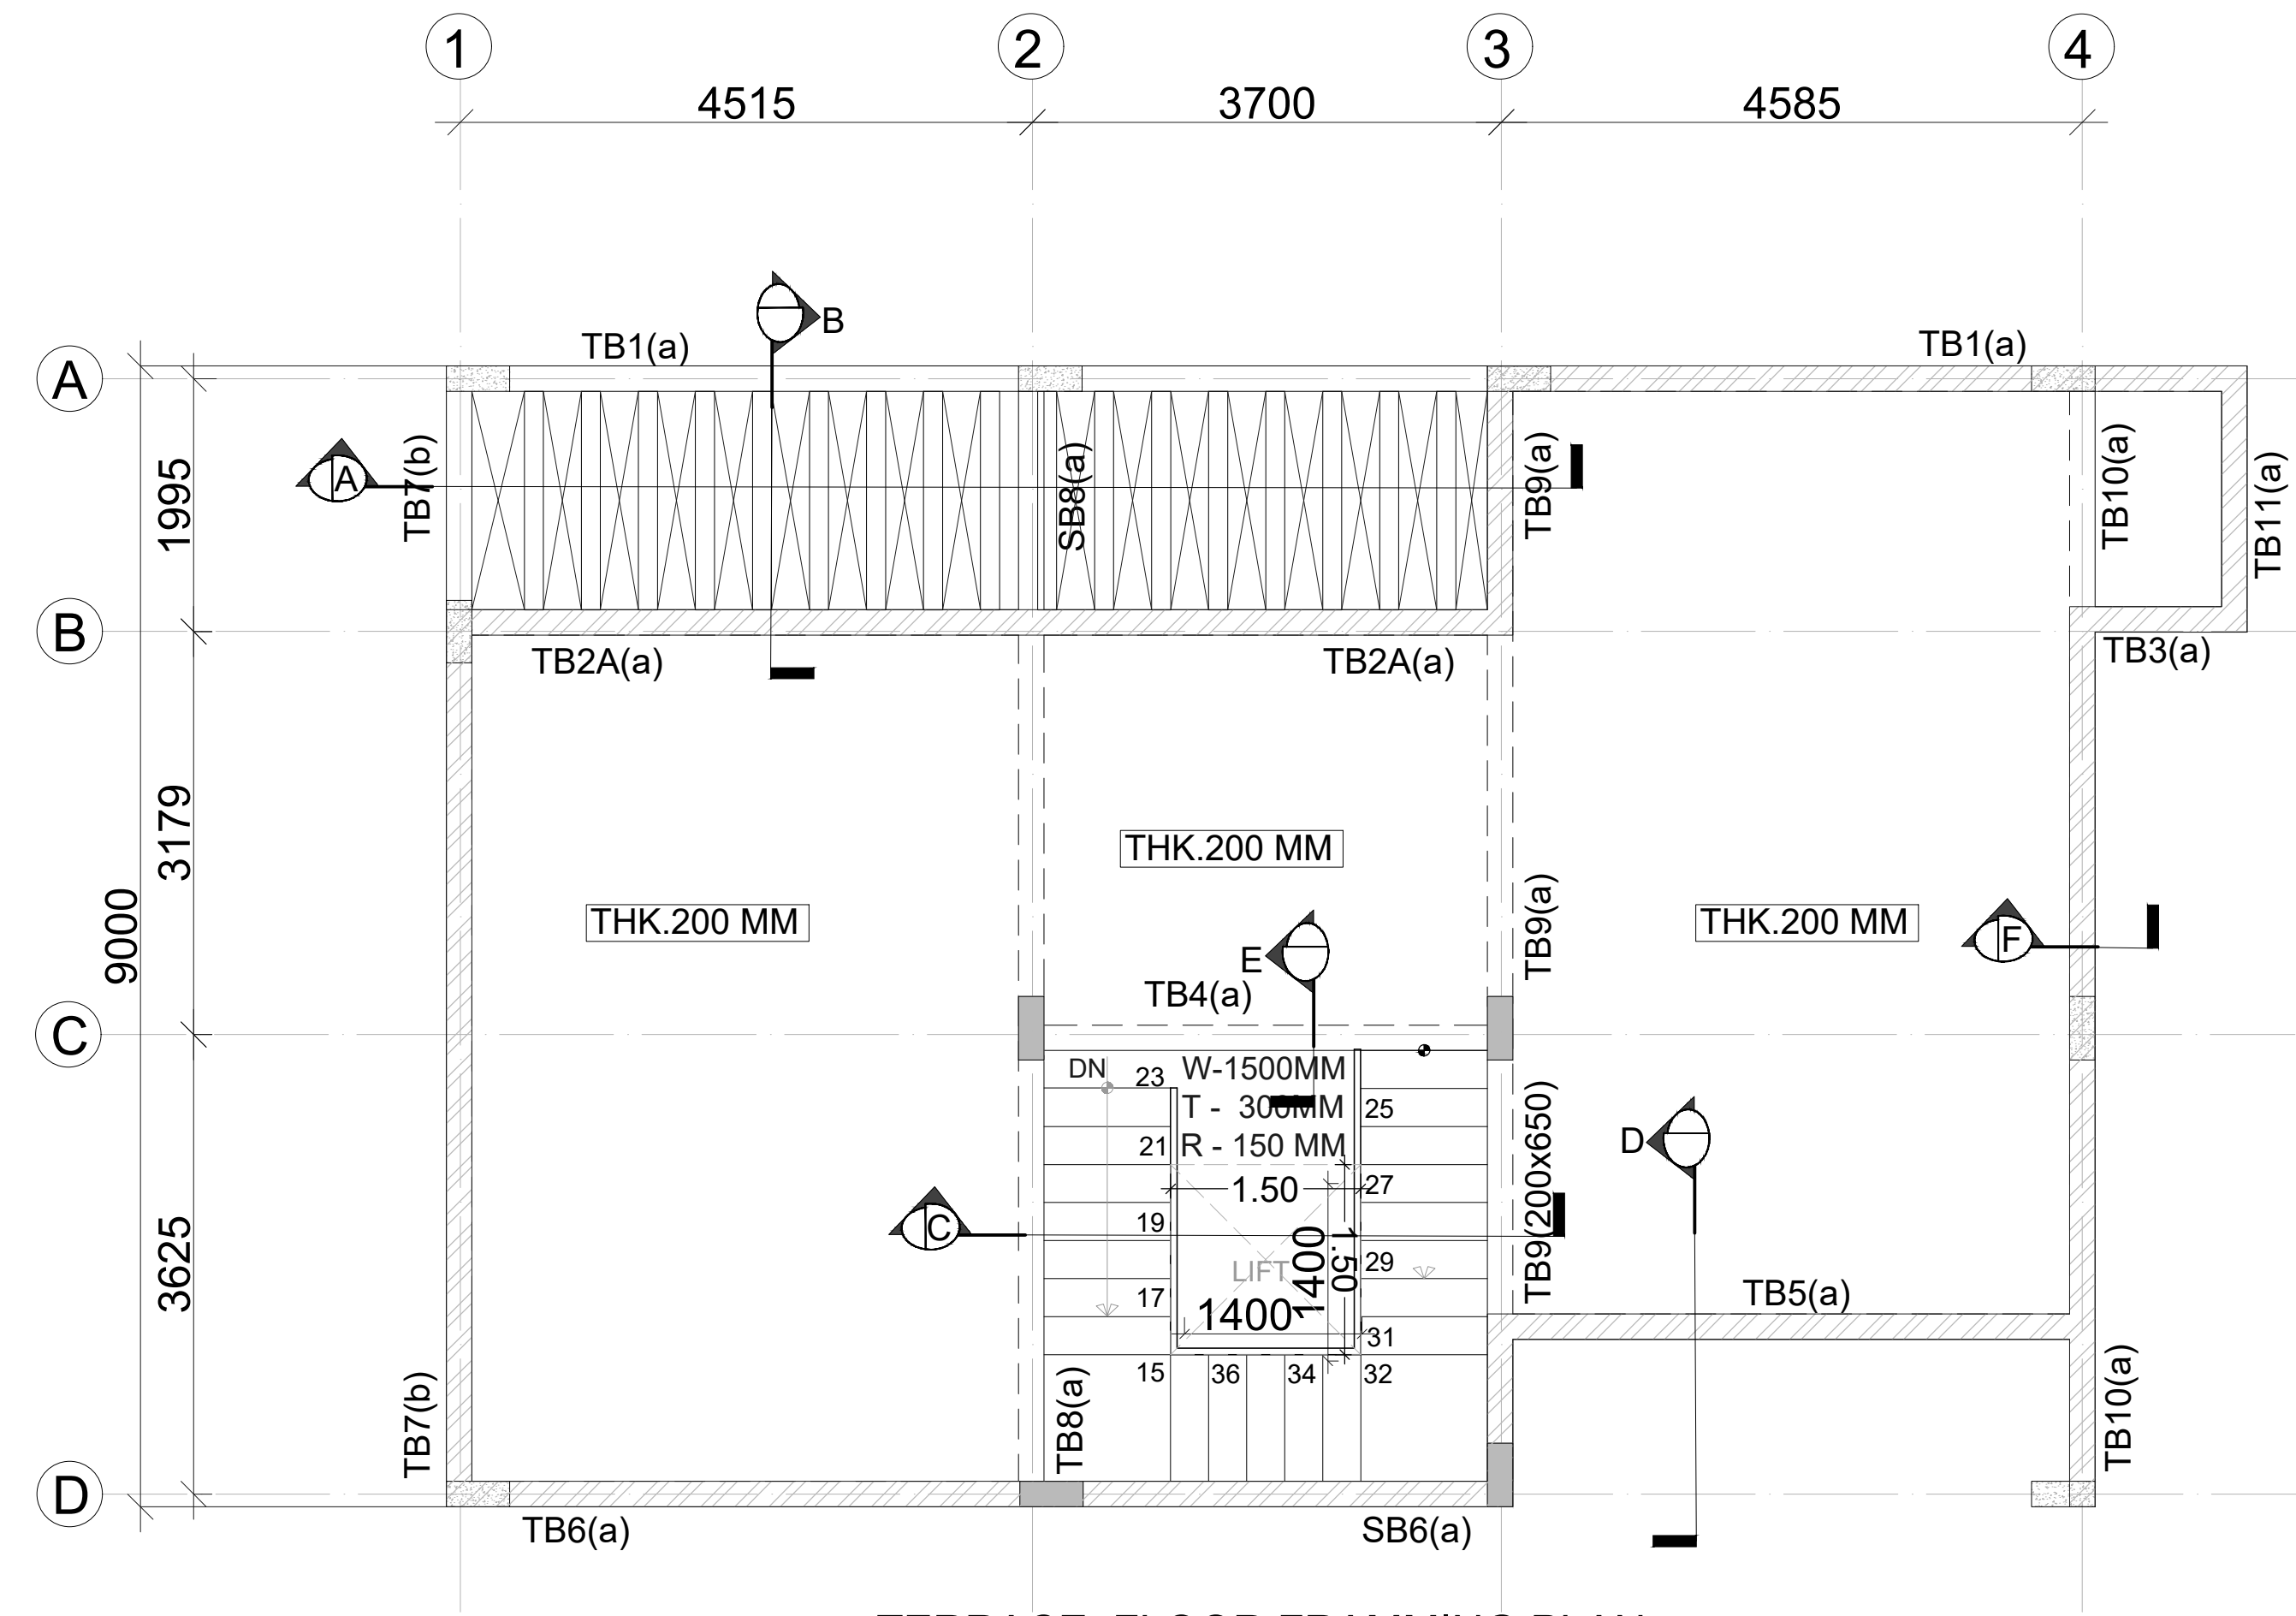

TERRACE FLOOR FRAMMING PLAN
ALL SLAB THK.125 MM UNO.

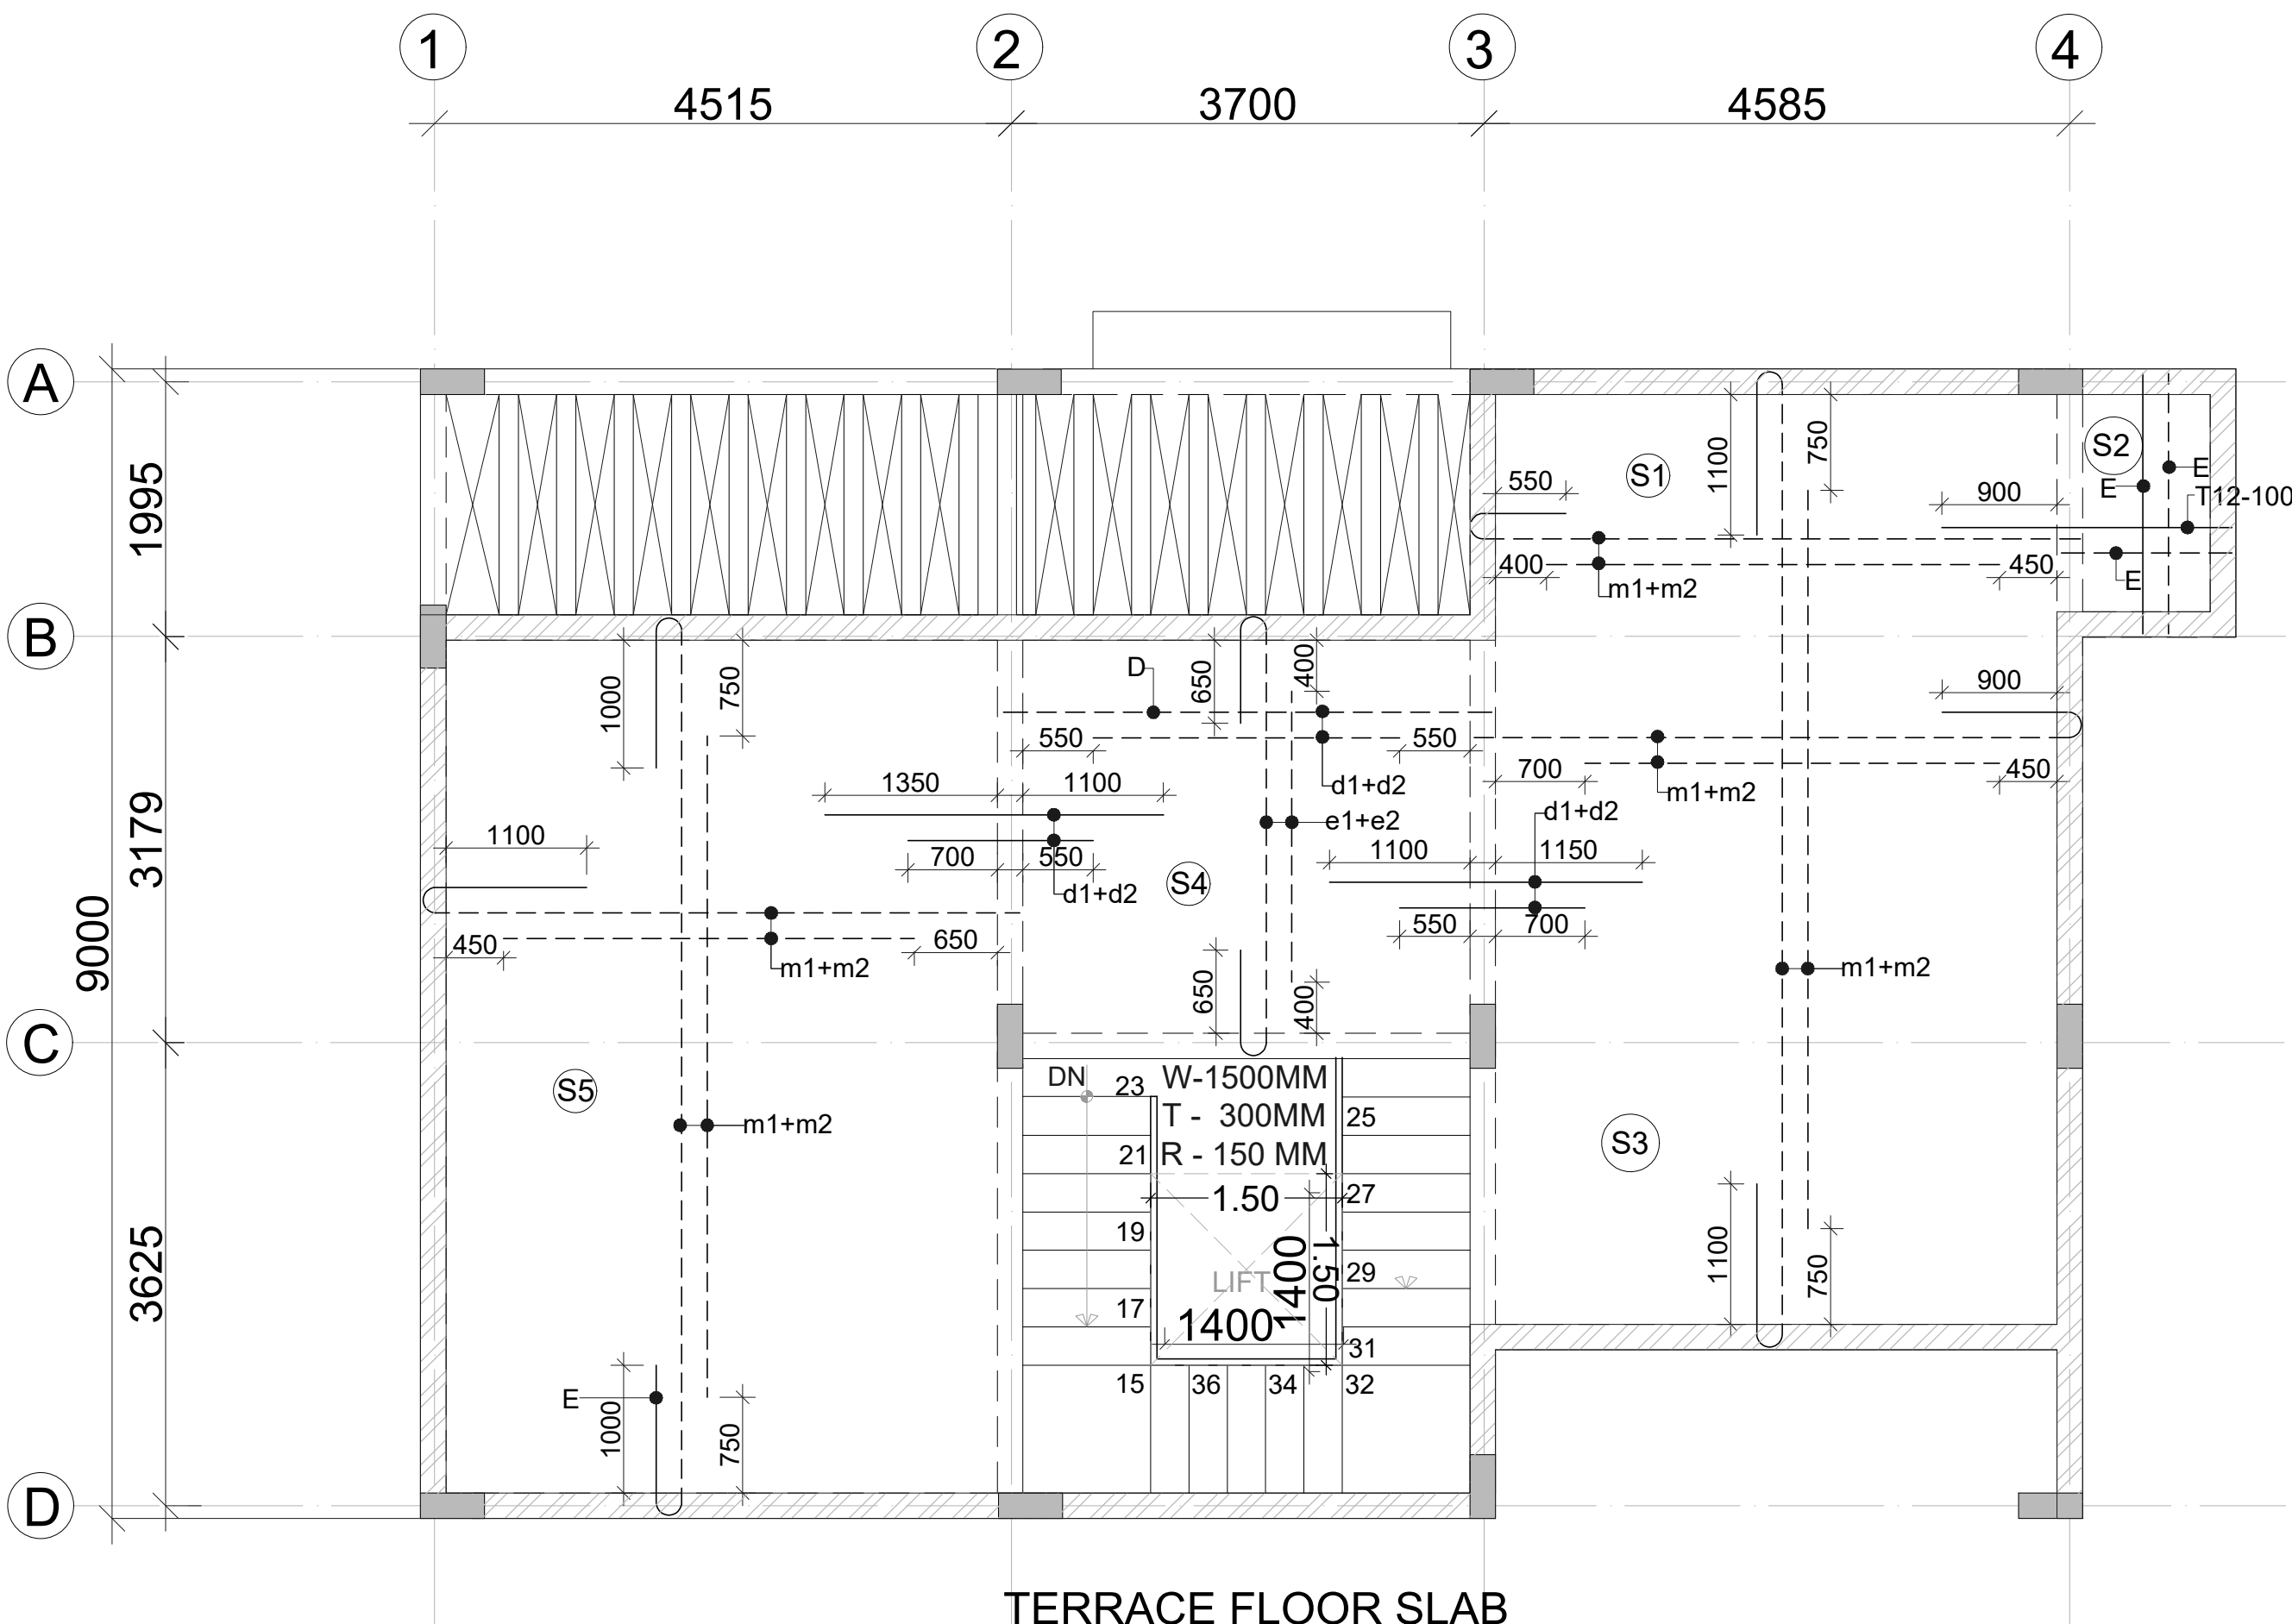

TERRACE FLOOR SLAB
ALL SLAB THK.200 MM

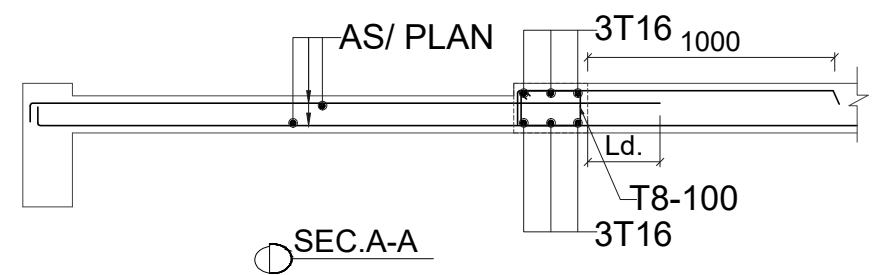

	CUTOUT
	COLUMN CONTINUE
	COL. TERMINATED
	TOILET 100 MM SUNK

BEAM SIZE

(a)	200X500
(b)	200X600


SLAB REINFT.SCHEDULE

a1+a2	T8-400	A	T8-200
b1+b2	T8-350	B	T8-175
c1+c2	T8-300	C	T8-150
d1+d2	T8-250	D	T8-125
e1+e2	T8-200	E	T8-100
f1+f2	T10-400	F	T10-200
g1+g2	T10-350	G	T10-175
h1+h2	T10-300	H	T10-150
k1+k2	T10-250	K	T10-125
m1+m2	T10-200	M	T10-100
p1+p2	T10-150	P	T10-75
r1+r2	T12-200	R	T12-100
x1+x2	T12-300	X	T12-150
t1+t2	T12-400	T	T12-200


BOTTOM BARS

TOP BARS

d1+d2 NET SPACING (125 mm c/c)
NOTE:- DISTRIBUTION SHALL BE
T8-200 FOR TOP R/F

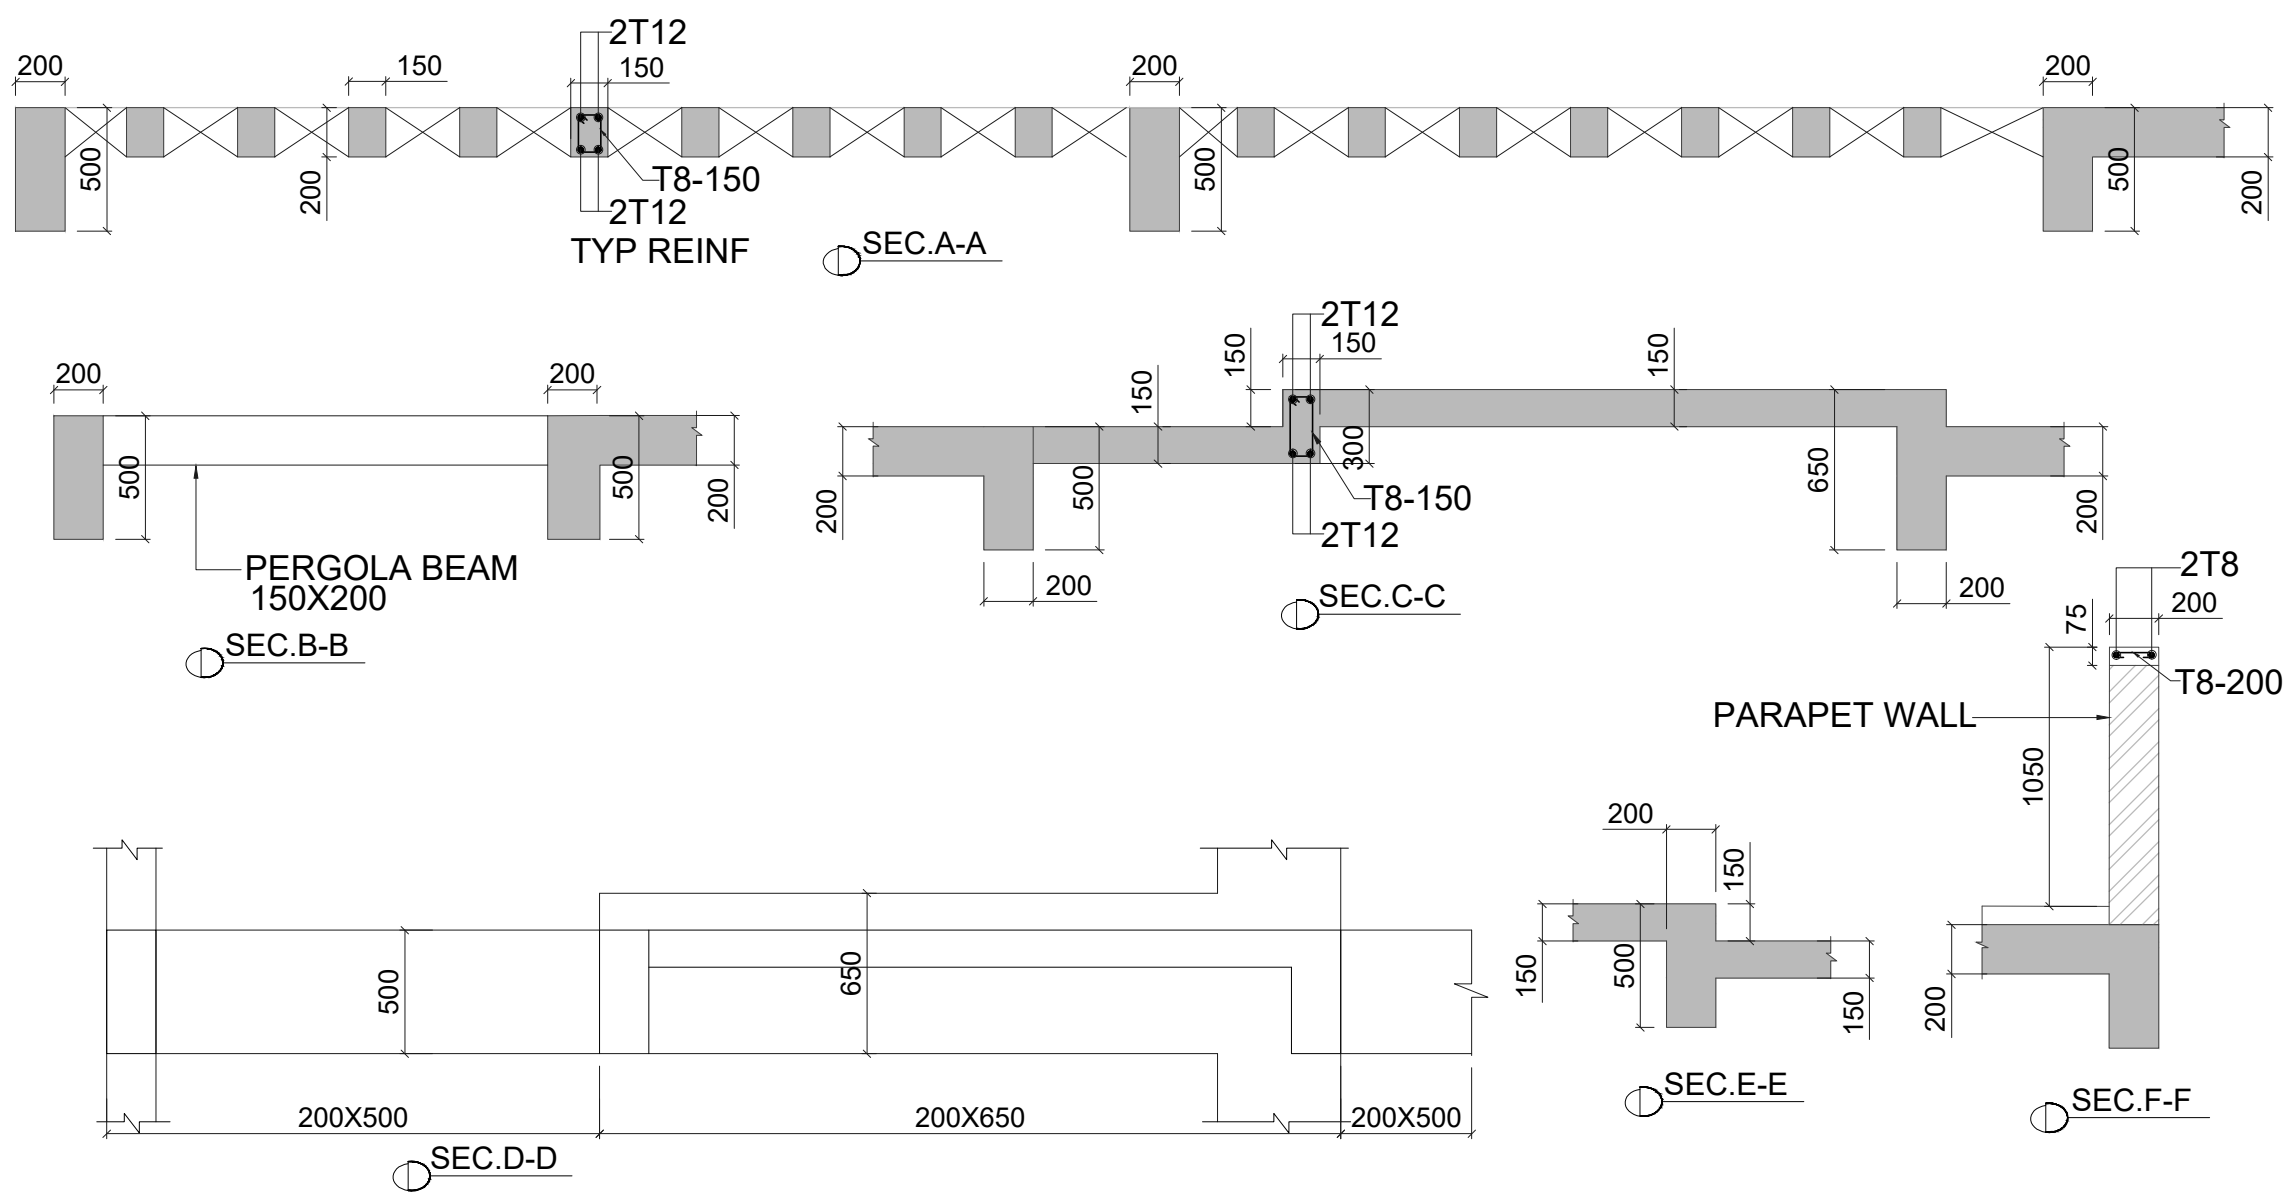

DWG. NO. CDF/2025/012	
VILLA -2.2 TERRACE FLOOR ROOF FRAMING PLAN	
GENERAL NOTES:	
1. ALL DIMENSIONS ARE IN MM. 2. DO NOT SCALE, FOLLOW WRITTEN DIMENSION ONLY. 3. THIS DRAWING SHALL BE READ IN CONJUNCTION WITH RELEVANT ARCHITECTURAL AND STRUCTURAL DRGS. 4. BARS SHALL BE H.Y.S.D. / TMT BARS OF GRADE fe 550 AND CONFORMING TO I.S. 1786-1985. 5. CONC. MIX SHALL BE:	
TITLE	
SUBMISSION DRAWINGS	
SCALE:- NTS	
DATE : DATE : 21.02.2025	
PROJECT:-	
SHUBHASHISH FOREST UNDER KHASRA NO. 1941/419, 418/1, 2451/2073, 2074/422, 423, 2423/416, 2425/417, 2427/424 & 426 428 AT REVENUE VILLAGE:- MAHAPURA, TEH. SANGANER, DIST. JAIPUR, RAJASTHAN.	
ARCHITECTS:-	
PANKAJ GUPTA & ASSOCIATES FLAT NO. 603 B, GOLDEN LEAF APARTMENT, TONK ROAD, NEAR GANDHI NAGAR STATION, JAIPUR-15	
ARCHITECT CONSULTANT	
STRUCTURE:	
	Constructure Design P. Ltd. 1005, TOWER- B, Advant Business Park . NGN, Expressway. Sec-142 Noida PIN.201305 constructure@gmail.com tel.9899697377
OWNER	
ARCHITECTS	
STRICTURE CONSULTANT	

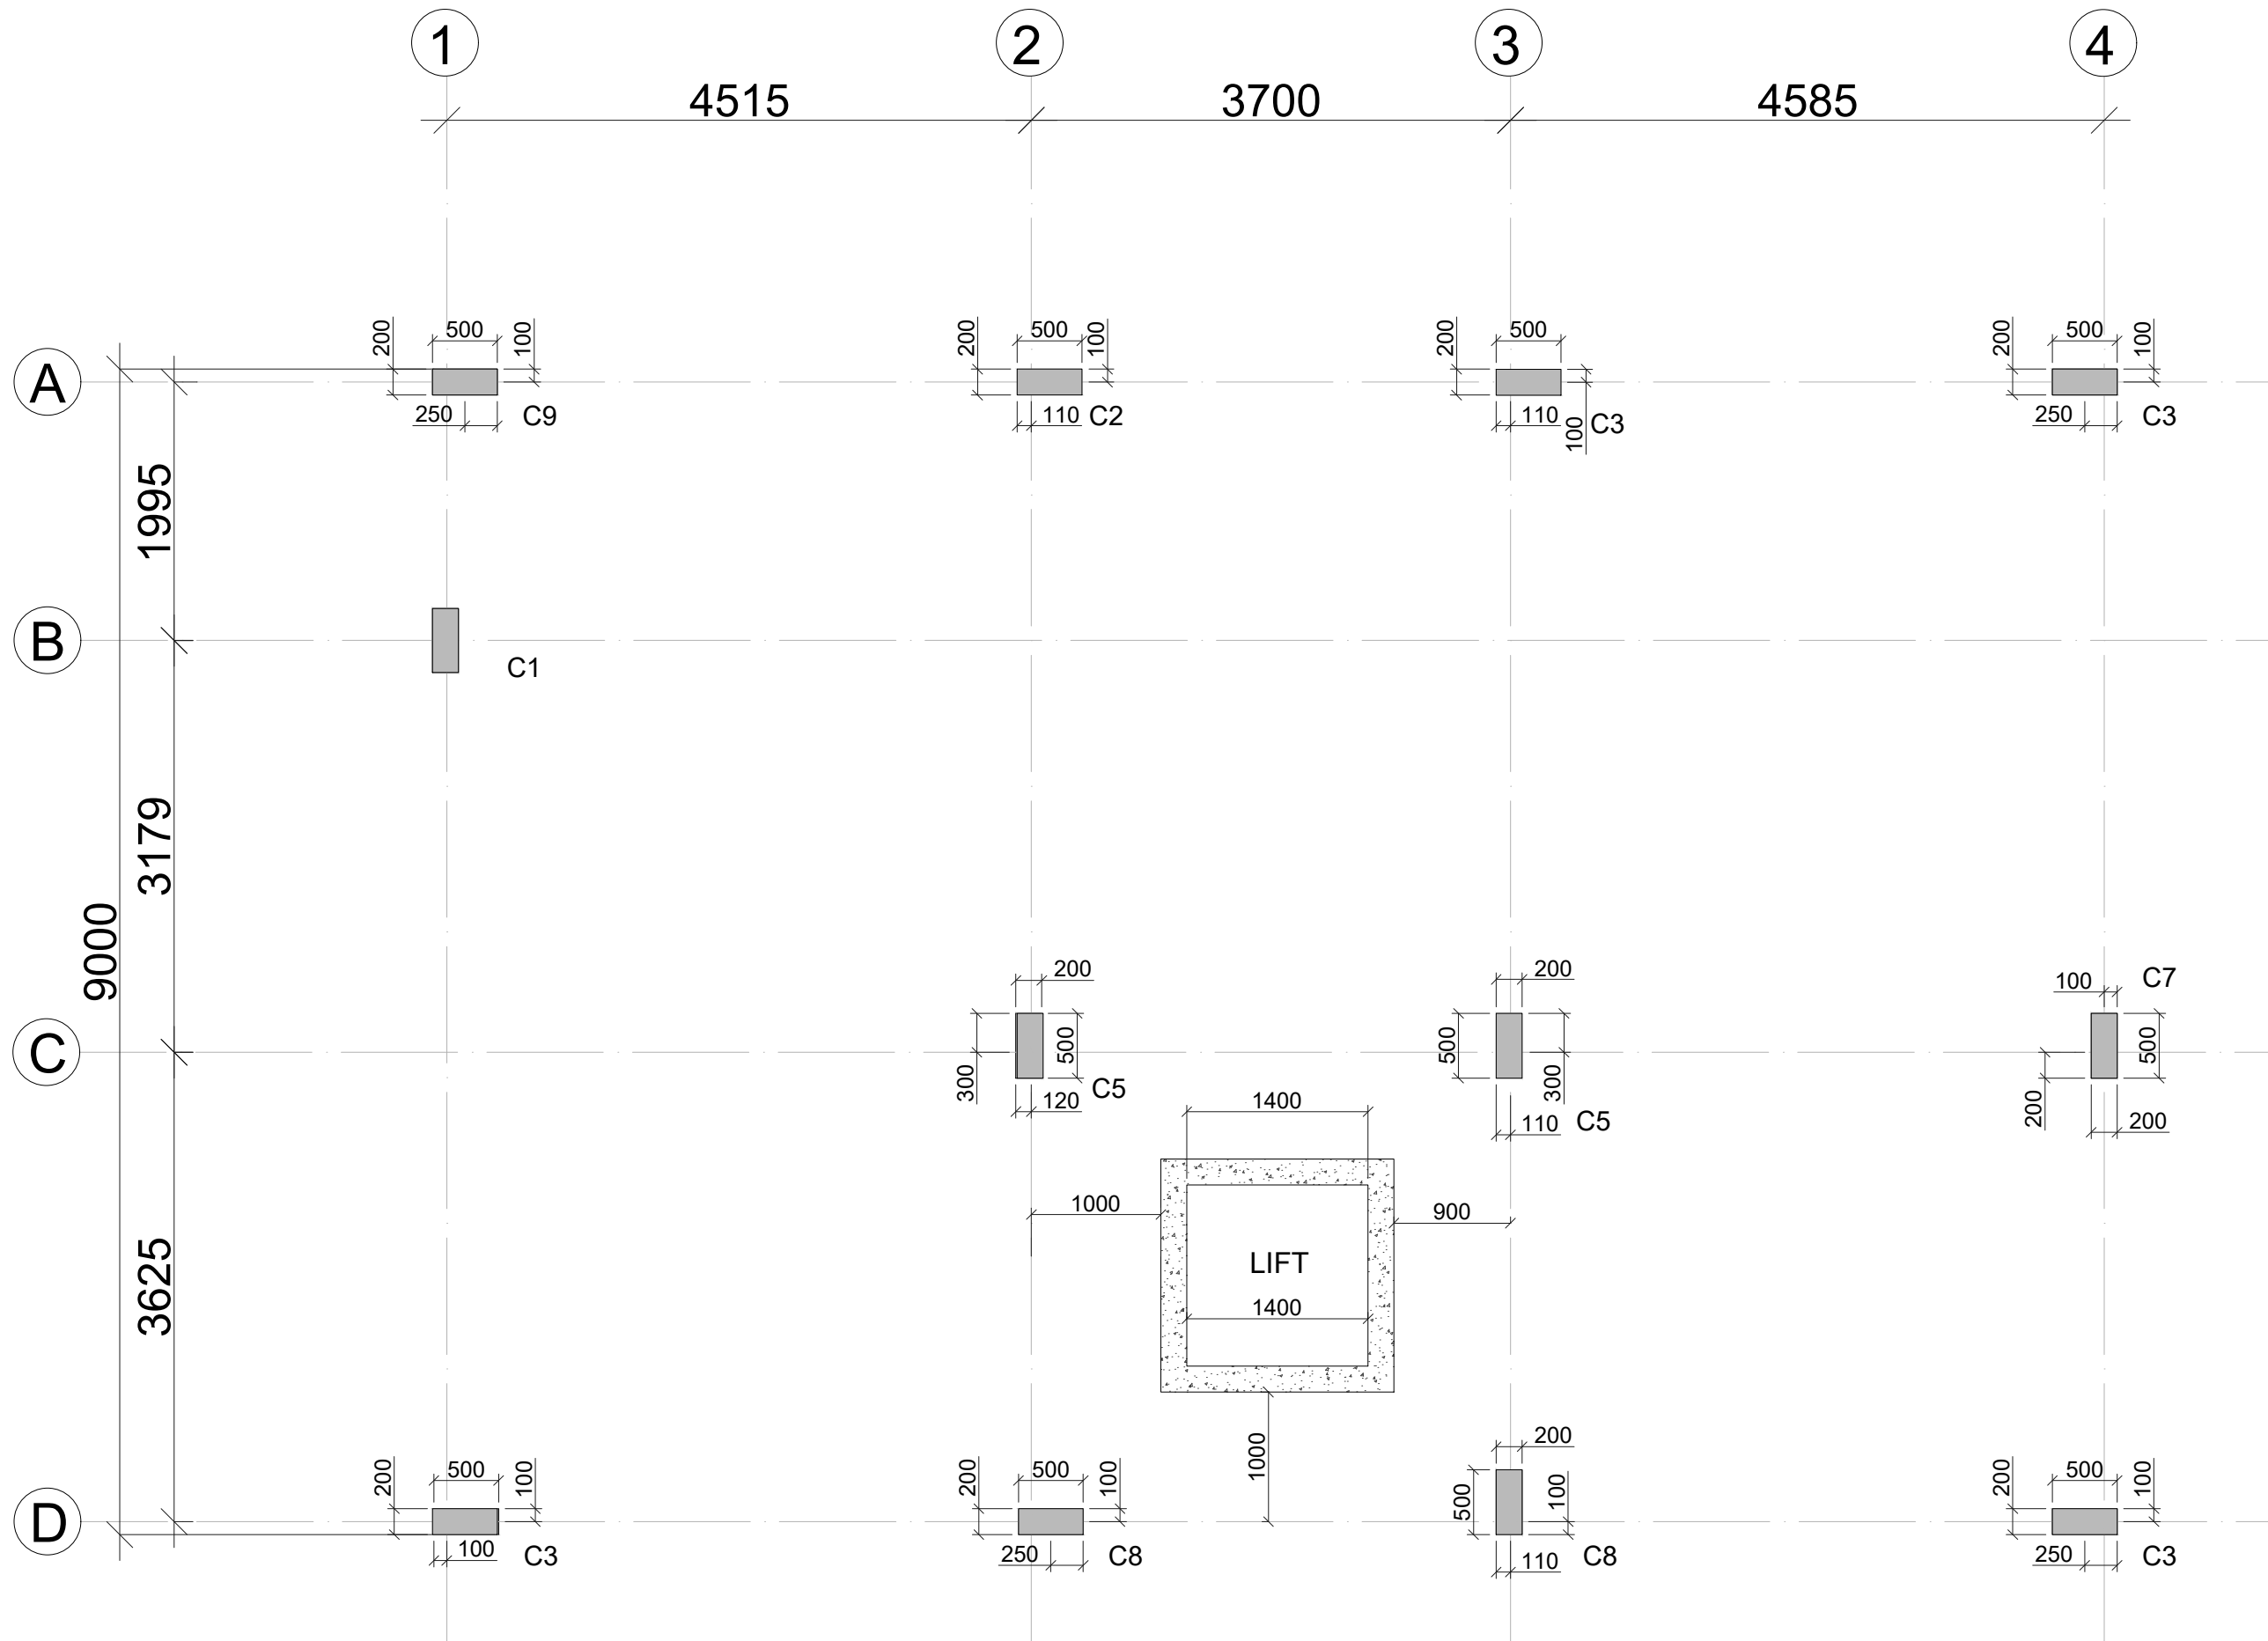

COLUMN LAYPUT PLAN

TIES SCHEDULE	
GROUP ①	ZONE (A) T8-125 (OUTER) T8-125 (OTHER)
	ZONE (B) T8-190 (OUTER) T8-190(OTHER)
GROUP ②	ZONE (A) T8-100 (OUTHER) T8-100 (OTHER)
	ZONE (B) T8-100 (OUTHER) T8-100(OTHER)

REIN. TERRACE FLOOR LVL. TO MUMTY LVL.										
	REINF.									
	CON.MIX					M-30			M-30	
	TIES&GR.					G1			G1	
	SIZE.					200x500			200x500	
REIN. 2ND FLOOR LVL. TO TERRACE FLOOR LVL.										
	REINF.									
	CON.MIX	M-30	M-30	M-30		M-30	M-30	M-30	M-30	
	TIES&GR.	G1	G1	3/SET(1a+2b) G1		G1	G1	3/SET(1a+2b) G1	G1	
	SIZE.	200x500	200x500	200x500		200x500	200x500	200x500	200x500	
REIN. 1ST FLOOR LVL. TO 2ND FLOOR LVL.										
	REINF.									
	CON.MIX	M-30	M-30	M-30		M-30	M-30	M-30	M-30	M-30
	TIES&GR.	G1	3/SET(1a+2b) G1	3/SET(1a+2b) G1		3/SET(1a+2b) G1	G1	3/SET(1a+2b) G1	G1	G1
	SIZE.	200x500	200x500	200x500		200x500	200x500	200x500	200x500	200x500
REIN. PLINTH LEVEL TO 1ST FLOOR LVL.										
	REINF.									
	CON.MIX	M-30	M-30	M-30	M-30	M-30	M-30	M-30	M-30	M-30
	TIES&GR.	G1	G1	G1	G1	3/SET(1a+2b) G1	G1	3/SET(1a+2b) G1	G1	G1
	SIZE.	200x500	200x500	200x500	200x450	200x500	200x500	200x500	200x500	200x500
REIN. FOUNDATION LVL. TO PLINTH LEVEL.										
	REINF.									
	CON.MIX	M-30	M-30	M-30	M-30	M-30	M-30	M-30	M-30	M-30
	TIES&GR.	3/SET(1a+2b) G1	3/SET(1a+2b) G1	3/SET(1a+2b) G1	3/SET(1a+2b) G1	3/SET(1a+2b) G1	3/SET(1a+2b) G1	3/SET(1a+2b) G1	3/SET(1a+2b) G1	3/SET(1a+2b) G1
	SIZE.	200x500	200x500	200x500	200x500	200x500	200x500	200x500	200x500	200x500
LEVELS	COL. MARK	C1	C2	C3	C4	C5	C6	C7	C8	C9
	S. NO.	1.	2.	3.	4.	5.	6.	7.	8.	9.

DWG. NO. CDPL/2025/S.51.2

VILLA -2.2
COLUMN LAYOUT PLAN

GENERAL NOTES:
1. ALL DIMENSIONS ARE IN MM.
2. DO NOT SCALE, FOLLOW WRITTEN DIMENSION ONLY.
3. THIS DRAWING SHALL BE READ IN CONJUNCTION WITH RELEVANT ARCHITECTURAL AND STRUCTURAL DRGS.
4. BARS SHALL BE H.Y.S.D. / TMT BARS OF GRADE fe 550 AND CONFORMING TO I.S. 1786-1985.
5. CONC. MIX SHALL BE:

TITLE
SUBMISSION DRAWINGS

SCALE:- NTS
DATE : DATE : 21.02.2025

PROJECT:-
SHUBHASHISH FOREST
UNDER KHASRA NO. 1941/419, 418/1, 2451/2073, 2074/422, 423, 2423/416, 2425/417, 2427/424 & 426 428 AT REVENUE VILLAGE:- MAHAPURA, TEH. SANGANER, DIST. JAIPUR, RAJASTHAN.

ARCHITECTS:-
PANKAJ GUPTA & ASSOCIATES
FLAT NO. 603 B, GOLDEN LEAF APARTMENT, TONK ROAD, NEAR GANDHI NAGAR STATION, JAIPUR-15


ARCHITECT CONSULTANT

STRUCTURE:
Constructure Design P. Ltd.
1005, TOWER- B.Advant
Business Park . NGN.Expressway.
Sec-142Noida
PIN.201305
constructure@gmail.com
tel.9899697377

OWNER

ARCHITECTS

STRICTURE CONSULTANT
HARSH

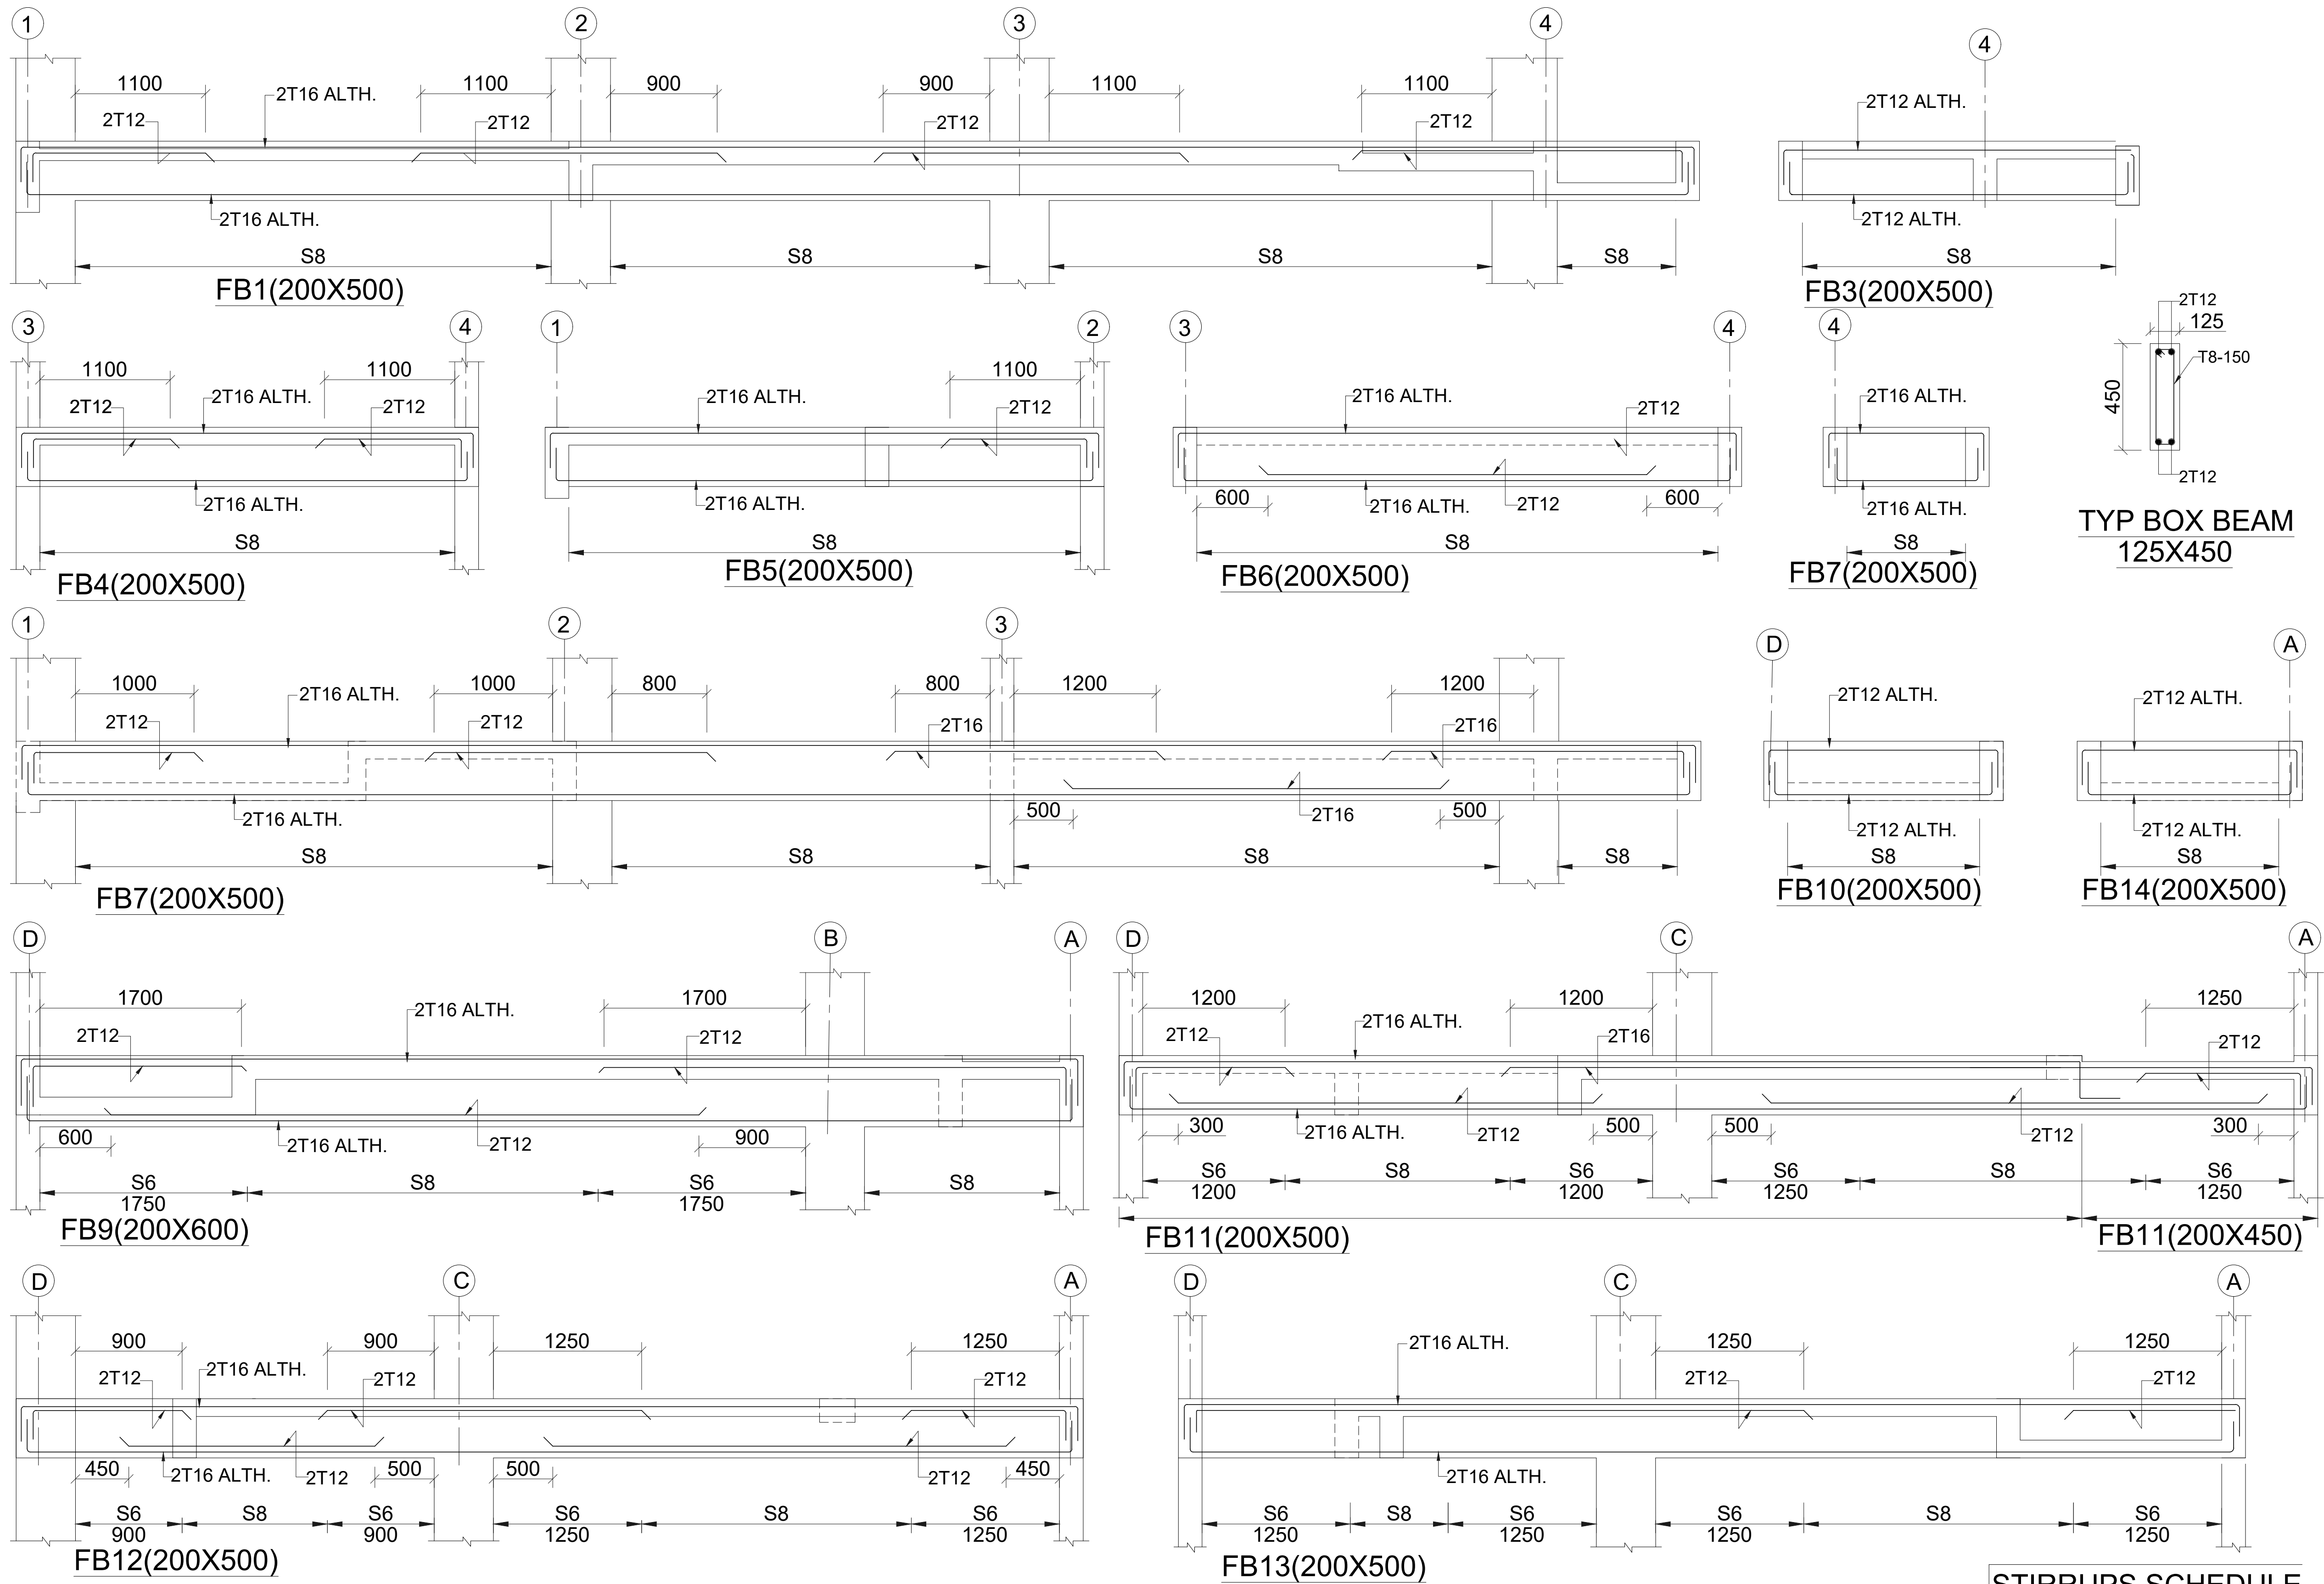

STIRRUPS SCHEDULE

S1	2L-T8-100
S2	2L-T8-125
S3	2L-T8-150
S4	2L-T8-175
S5	2L-T8-200
S6	2L-T10-70
S7	2L-T10-100
S8	2L-T10-125
S9	2L-T10-150
S10	2L-T10-175

DWG. NO. CDPL/2025/S.51.2

VILLA -2.2
FIRST FLOOR BEAM DETAIL

GENERAL NOTES:
1. ALL DIMENSIONS ARE IN MM.
2. DO NOT SCALE, FOLLOW WRITTEN DIMENSION ONLY.
3. THIS DRAWING SHALL BE READ IN CONJUNCTION WITH RELEVANT ARCHITECTURAL AND STRUCTURAL DRGS.
4. BARS SHALL BE H.Y.S.D. / TMT BARS OF GRADE fe 550 AND CONFORMING TO I.S. 1786-1985.
5. CONC. MIX SHALL BE:

TITLE
SUBMISSION DRAWINGS

SCALE:- NTS
DATE : 21.02.2025

PROJECT:-
SHUBHASHISH FOREST
UNDER KHASRA NO. 1941/419, 418/1, 2451/2073, 2074/422, 423, 2423/416, 2425/417, 2427/424 & 426 428 AT REVENUE VILLAGE:- MAHAPURA, TEH. SANGANER, DIST. JAIPUR, RAJASTHAN.

ARCHITECTS:-
PANKAJ GUPTA & ASSOCIATES
FLAT NO. 603 B, GOLDEN LEAF APARTMENT, TONK ROAD, NEAR GANDHI NAGAR STATION, JAIPUR-15

ARCHITECT CONSULTANT

STRUCTURE:


Constructure Design P. Ltd.
1005, TOWER- B,Advant
Business Park . NGN,Expressway.
Sec-142Noida
PIN.201305
constructure@gmail.com
tel.9899697377

OWNER


ARCHITECTS

STRICTURE CONSULTANT

HARSHM DESAI
Architect
Registration No. F-255
New Building of Project Engineer
Address: Phase III, Daya Road,
Sector-14, Gurgaon-122001

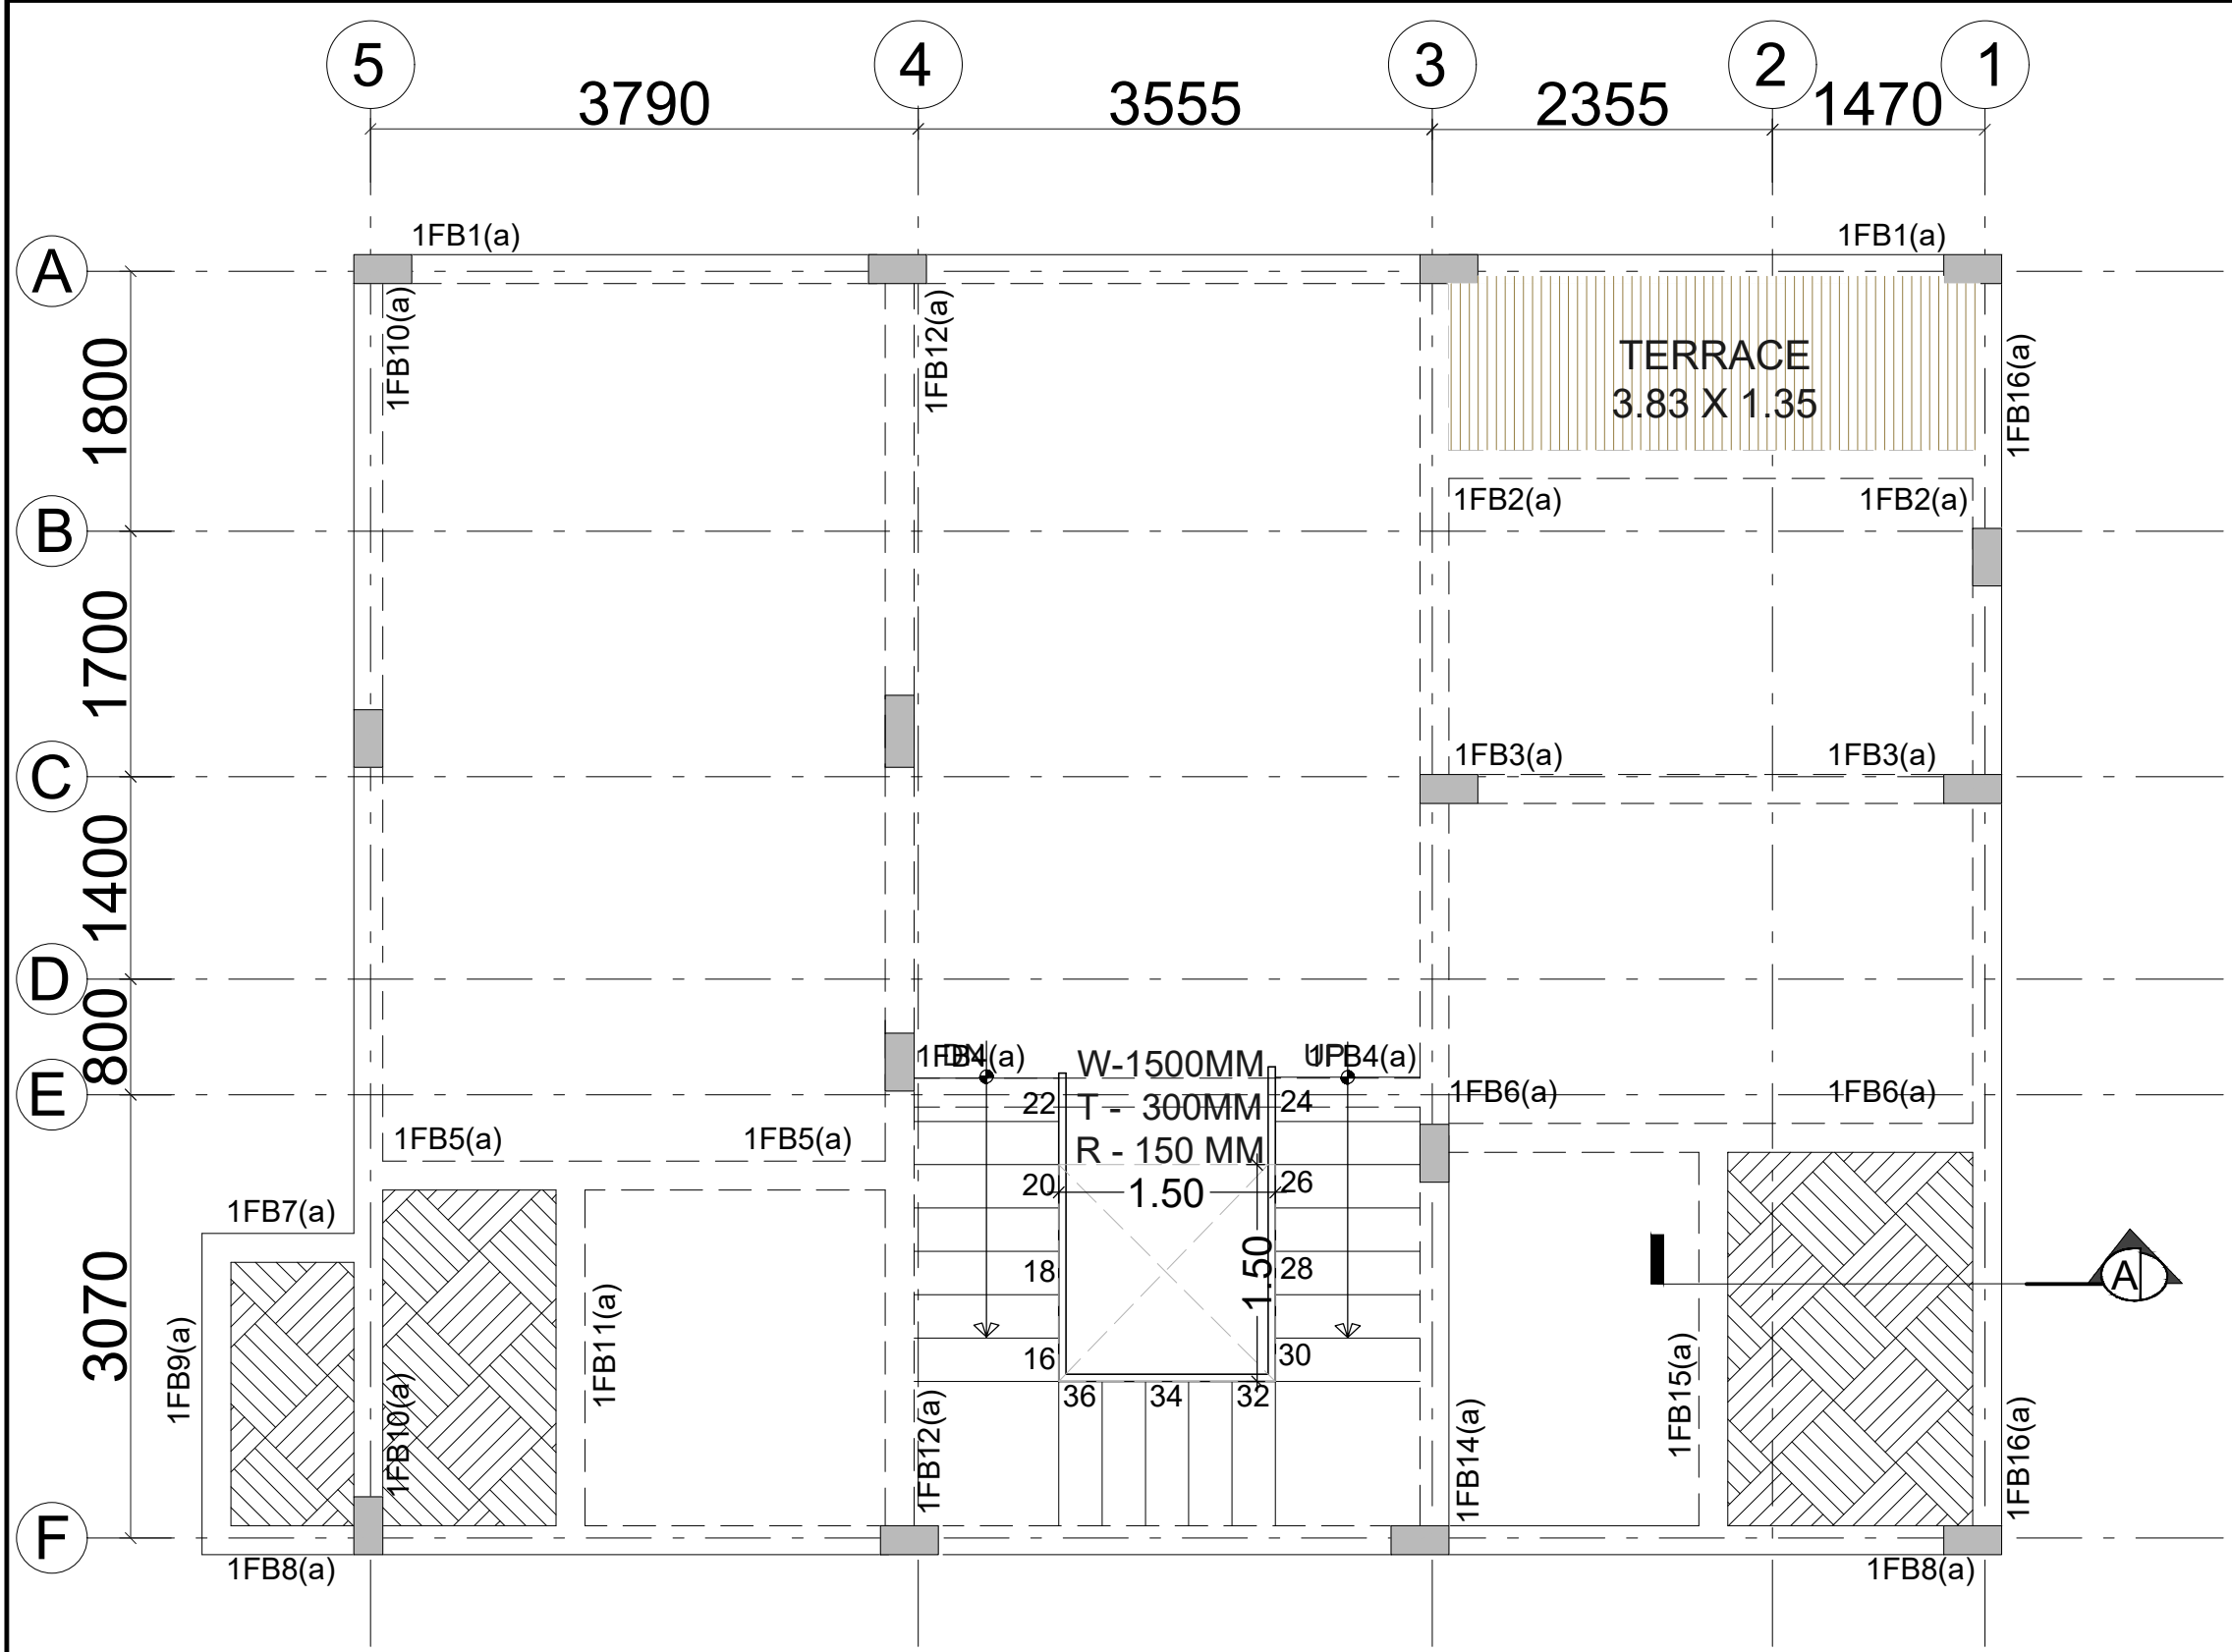

FIRST FLOOR PLAN
ALL SLAB THK.150 MM UNO.


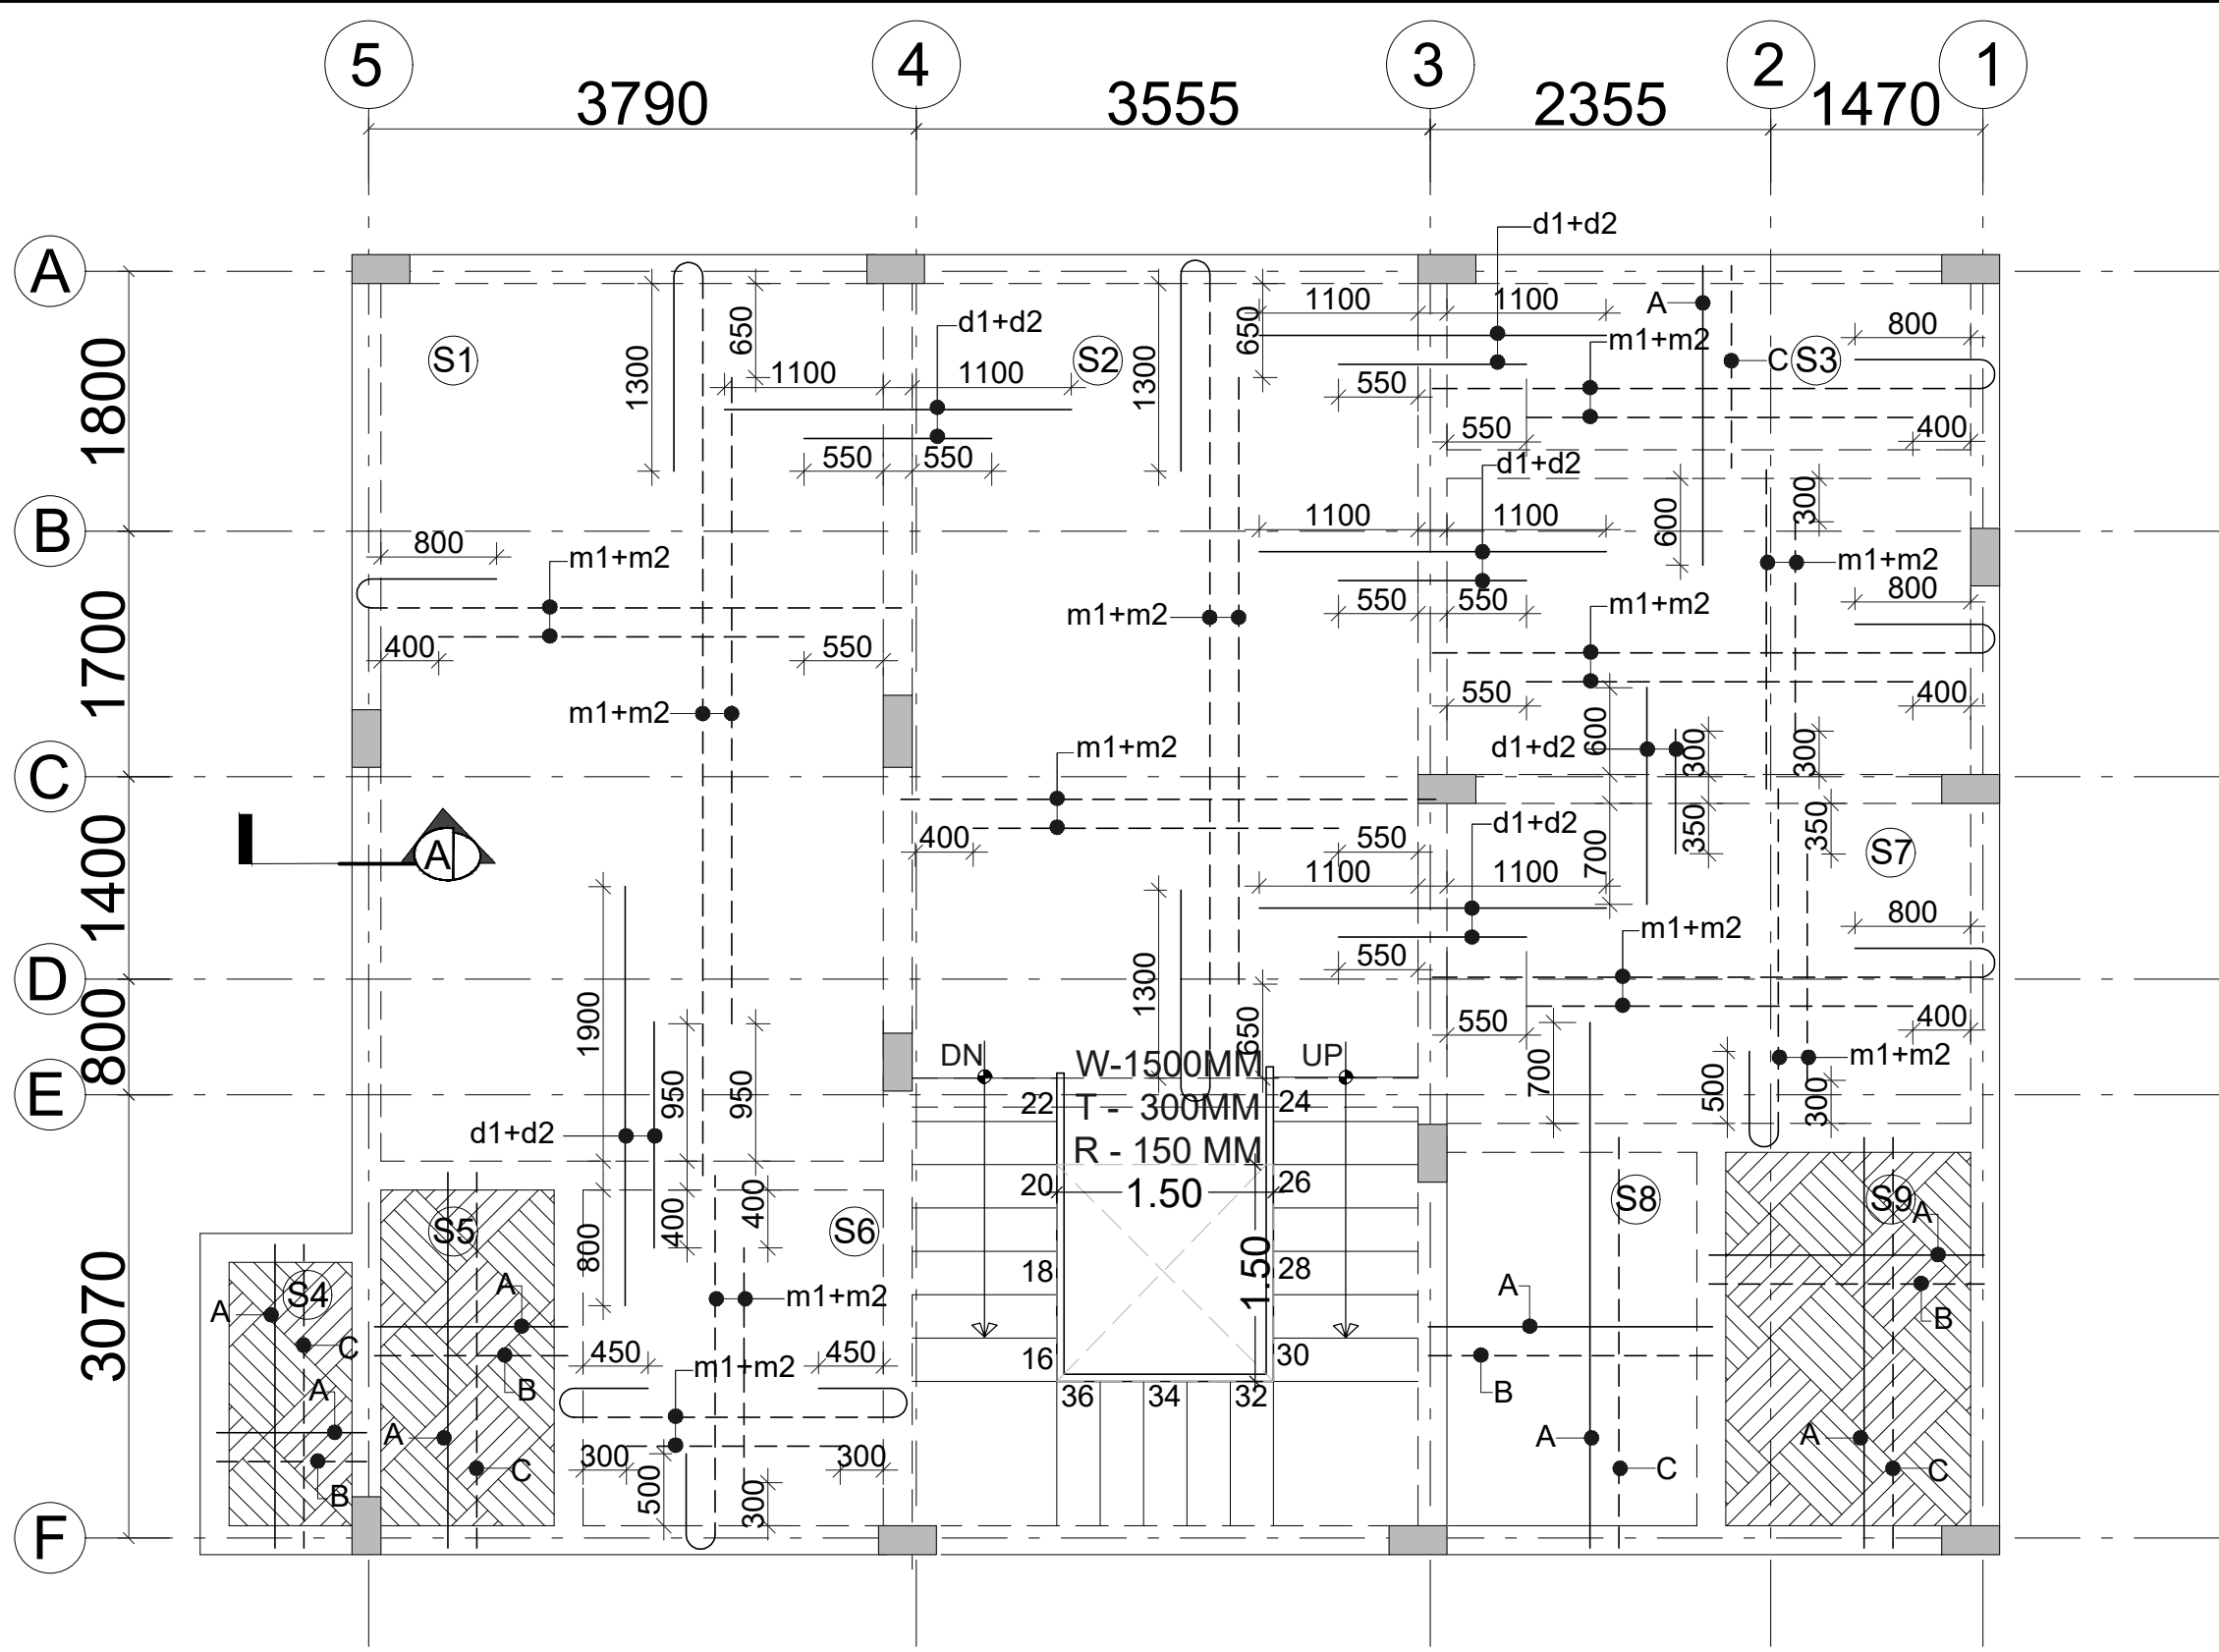


FIRST FLOOR PLAN
ALL SLAB THK.150 MM UNO.

	CUTOUT
	COLUMN CONTINUE
	COL. TERMINATED
	TOILET 50 MM SUNK

BEAM SIZE

(a)	200X500
(b)	300X500

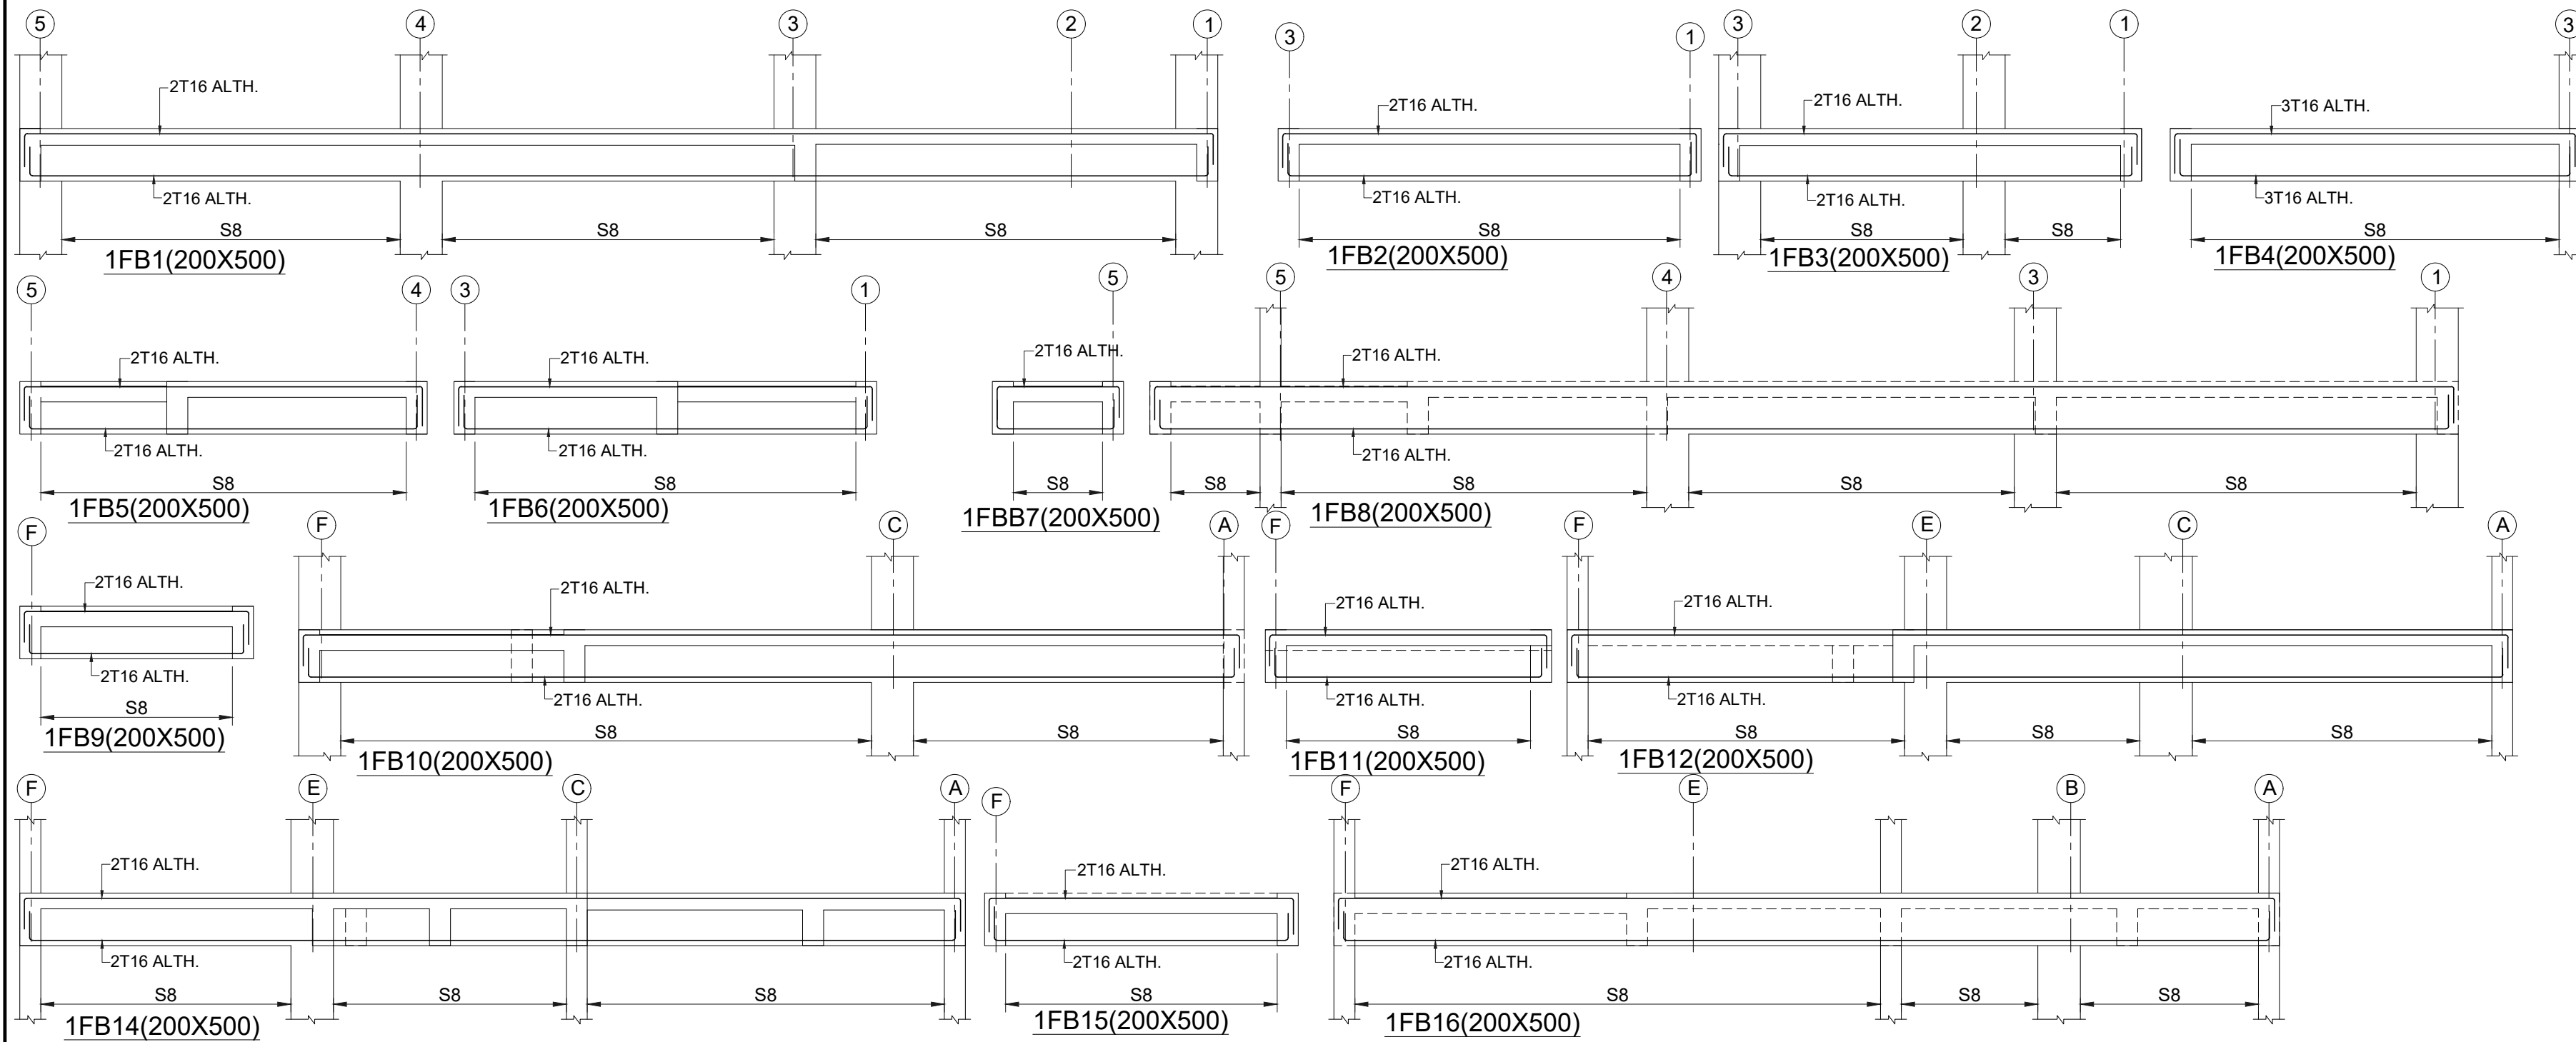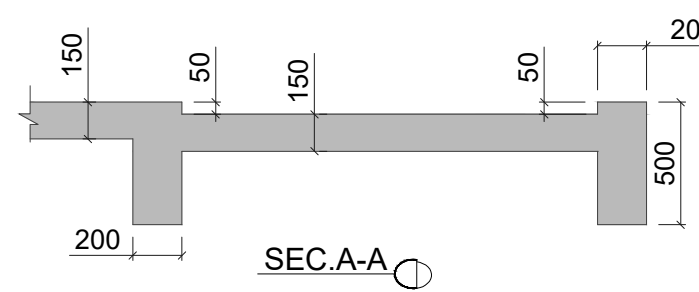

STIRRUPS SCHEDULE	
S1	2L-T8-100
S2	2L-T8-125
S3	2L-T8-150
S4	2L-T8-175
S5	2L-T8-200
S6	2L-T10-70
S7	2L-T10-100
S8	2L-T10-125
S9	2L-T10-150
S10	2L-T10-175

SLAB REINFT.SCHEDULE

a1+a2	T8-400	A	T8-200
b1+b2	T8-350	B	T8-175
c1+c2	T8-300	C	T8-150
d1+d2	T8-250	D	T8-125
e1+e2	T8-200	E	T8-100
f1+f2	T10-400	F	T10-200
g1+g2	T10-350	G	T10-175
h1+h2	T10-300	H	T10-150
k1+k2	T10-250	K	T10-125
m1+m2	T10-200	M	T10-100
p1+p2	T10-150	P	T10-75
r1+r2	T12-200	R	T12-100
x1+x2	T12-300	X	T12-150
t1+t2	T12-400	T	T12-200

BOTTOM BARS
TOP BARS

d1+d2 NET SPACING (125 mm c/c)
NOTE:- DISTRIBUTION SHALL BE
T8-200 FOR TOP R/F

DWG. NO. CDPL/2025/S.21

VILLA -3.1
1ST FLOOR FRAMING AND SLAB DETAIL'S

GENERAL NOTES:
1. ALL DIMENSIONS ARE IN MM.
2. DO NOT SCALE, FOLLOW WRITTEN DIMENSION ONLY.
3. THIS DRAWING SHALL BE READ IN CONJUNCTION WITH RELEVANT ARCHITECTURAL AND STRUCTURAL DRGS.
4. BARS SHALL BE H.Y.S.D. / TMT BARS OF GRADE fe 550 AND CONFORMING TO I.S. 1786-1985.
5. CONC. MIX SHALL BE:

TITLE
SUBMISSION DRAWINGS

SCALE:- NTS
DATE : DATE : 27.02.2025

PROJECT:-
SHUBHASHISH FOREST
UNDER KHASRA NO. 1941/419, 418/1, 2451/2073, 2074/422, 423, 2423/416, 2425/417, 2427/424 & 426 428 AT REVENUE VILLAGE:- MAHAPURA, TEH. SANGANER, DIST. JAIPUR, RAJASTHAN.

ARCHITECTS:-
PANKAJ GUPTA & ASSOCIATES
FLAT NO. 603 B, GOLDEN LEAF APARTMENT, TONK ROAD, NEAR GANDHI NAGAR STATION, JAIPUR-15




ARCHITECT CONSULTANT

STRUCTURE:
Constructure Design P. Ltd.
1005, TOWER- B, Advant Business Park . NGN, Expressway. Sec-142 Noida
PIN.201305
constructure@gmail.com
tel.9899697377

OWNER

ARCHITECTS

STRUCTURE CONSULTANT

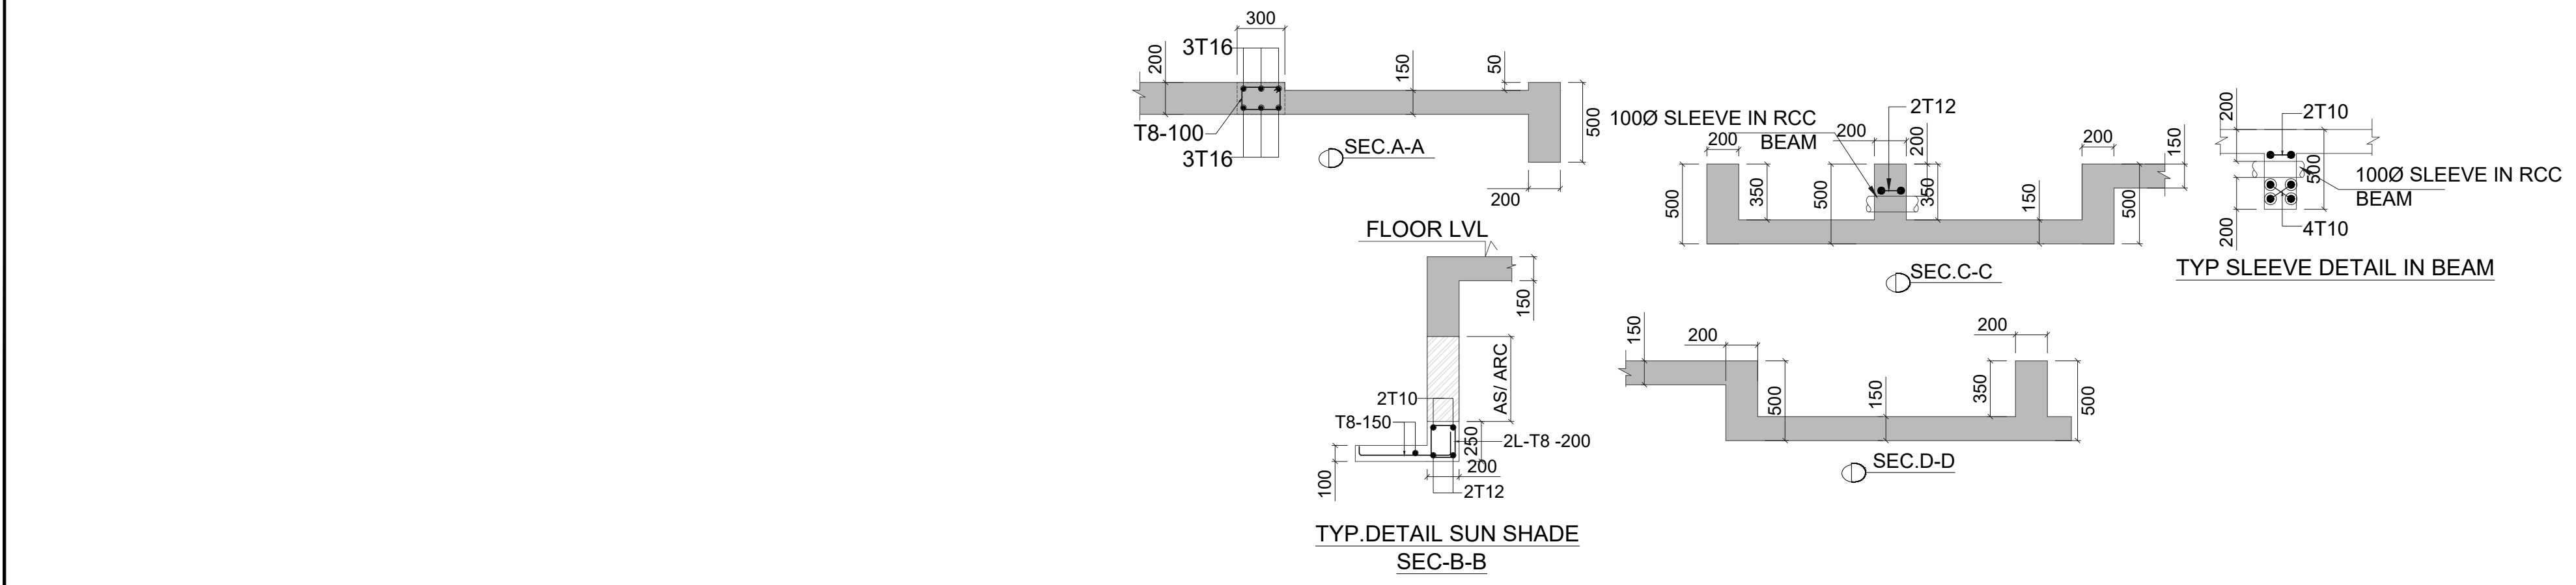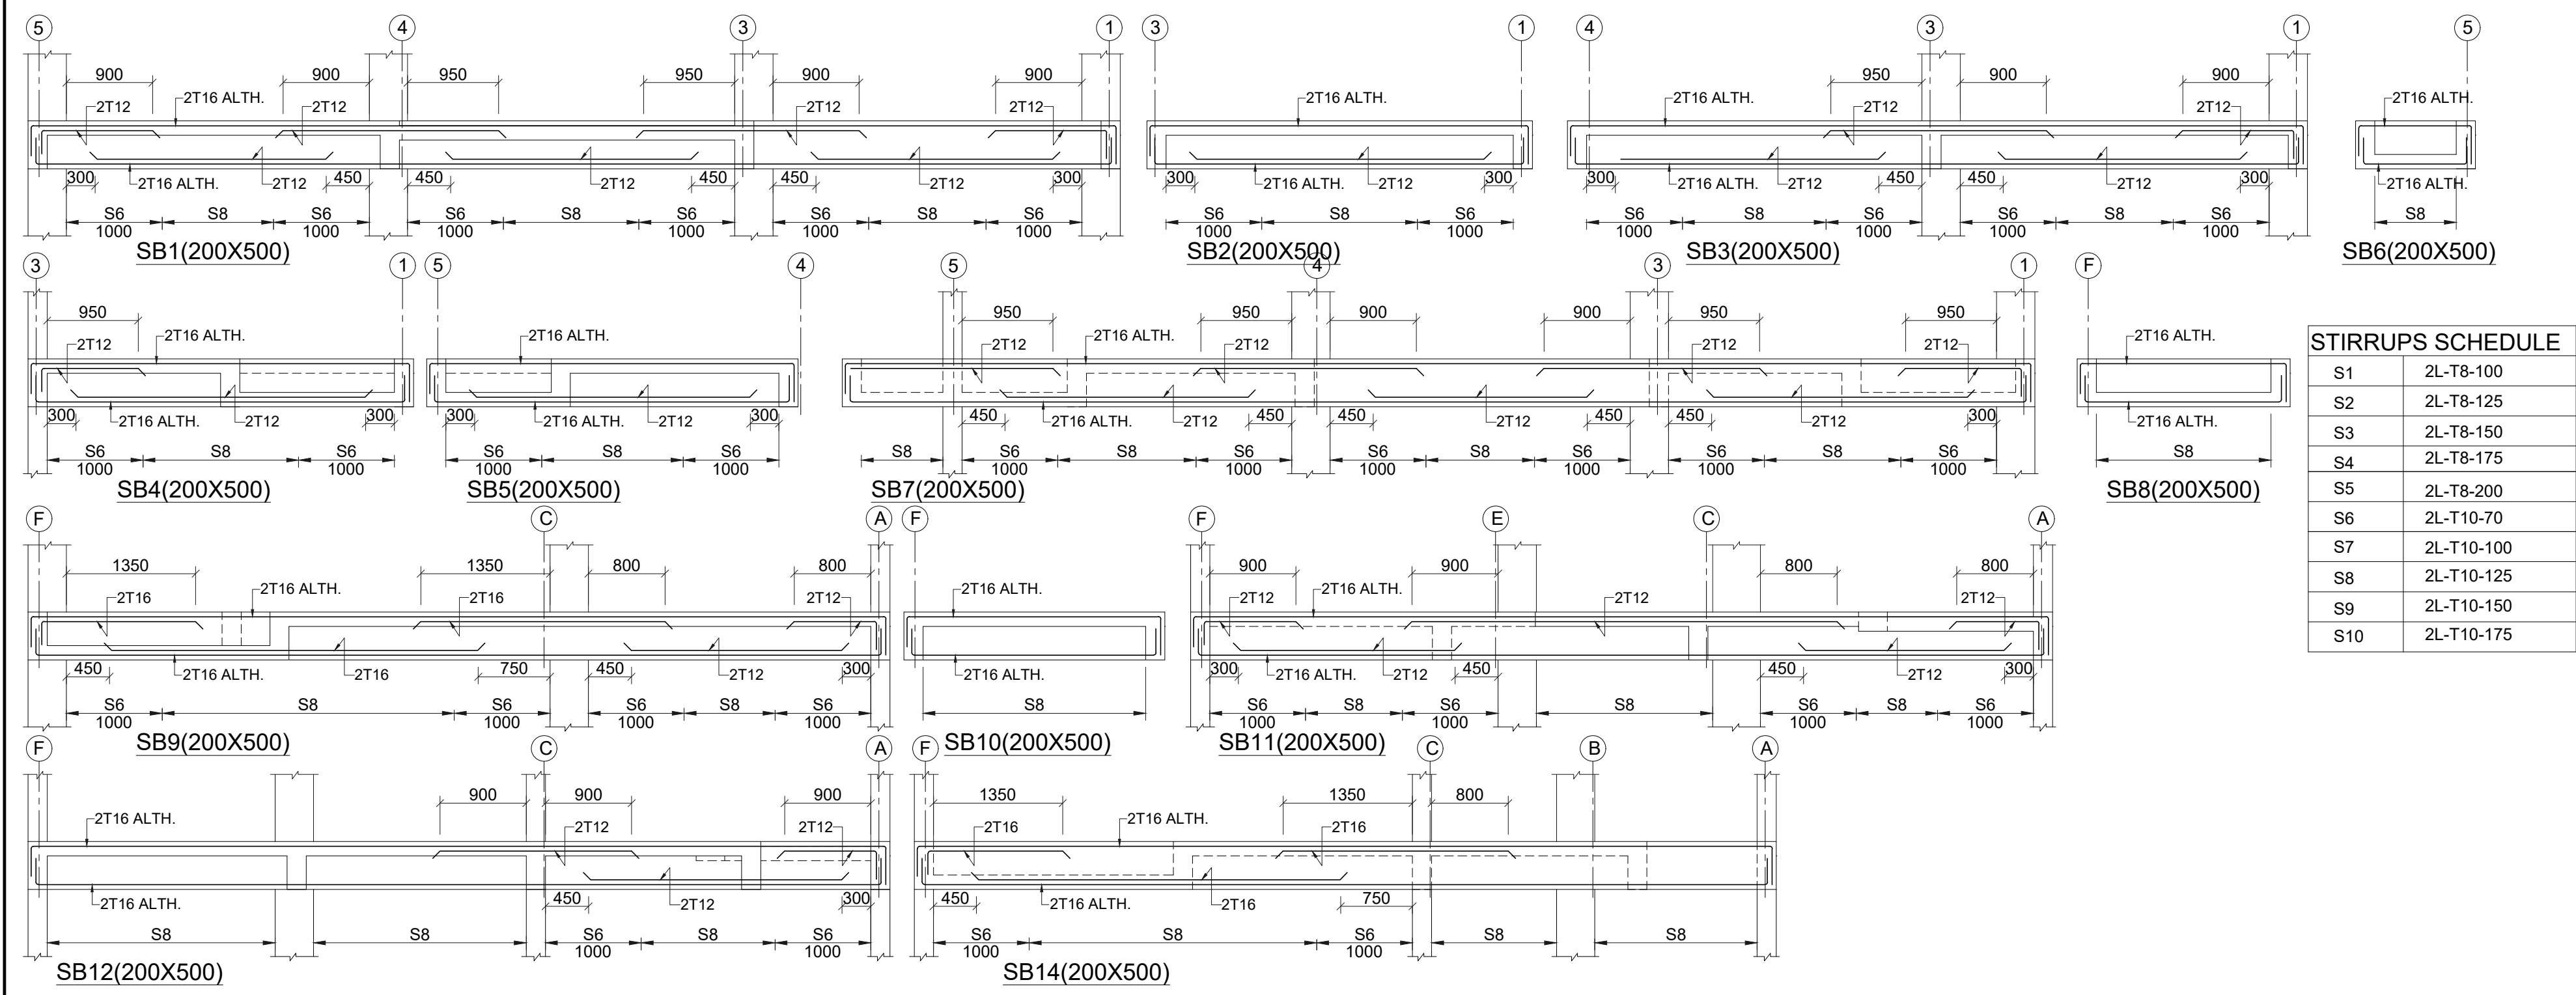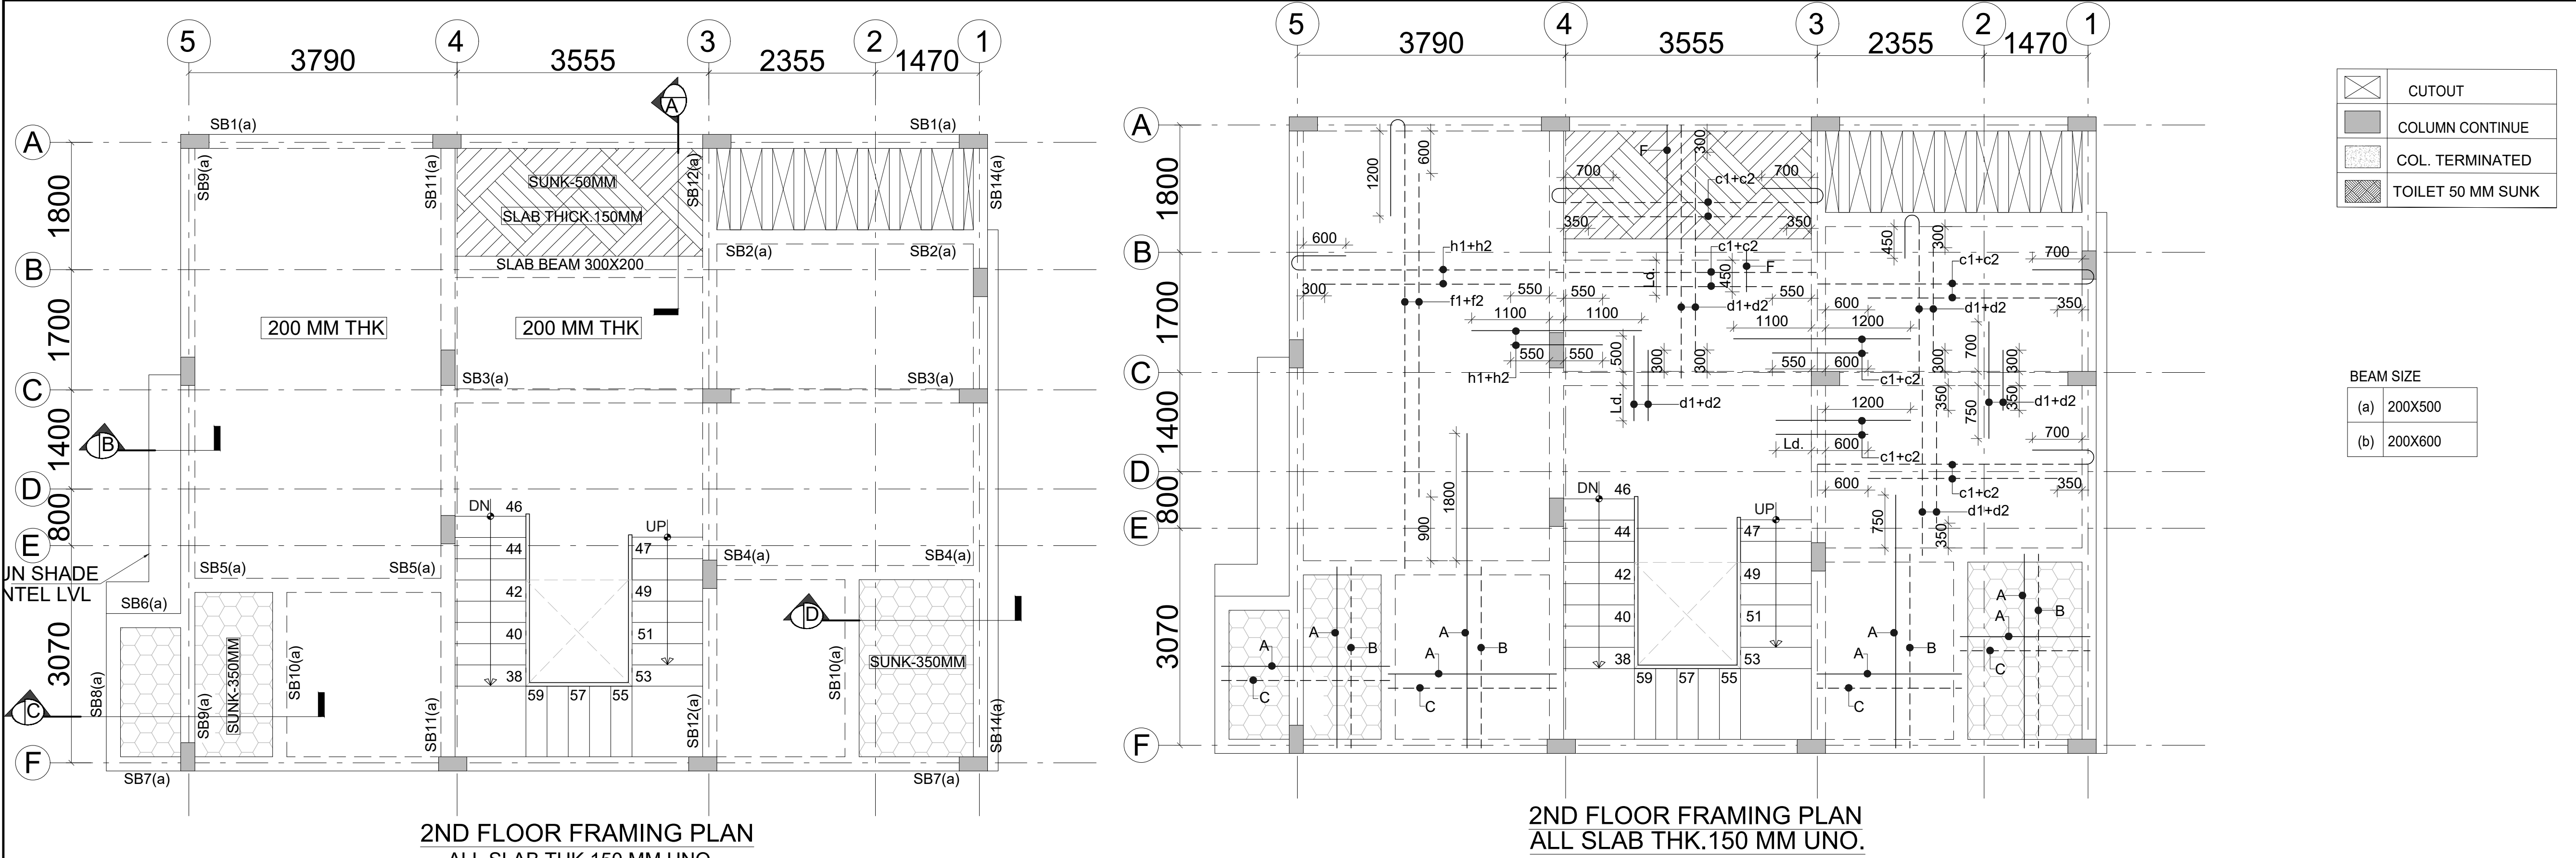

SLAB REINFT.SCHEDULE

a1+a2	T8-400	A	T8-200
b1+b2	T8-350	B	T8-175
c1+c2	T8-300	C	T8-150
d1+d2	T8-250	D	T8-125
e1+e2	T8-200	E	T8-100
f1+f2	T10-400	F	T10-200
g1+g2	T10-350	G	T10-175
h1+h2	T10-300	H	T10-150
k1+k2	T10-250	K	T10-125
m1+m2	T10-200	M	T10-100
p1+p2	T10-150	P	T10-75
r1+r2	T12-200	R	T12-100
x1+x2	T12-300	X	T12-150
t1+t2	T12-400	T	T12-200

BOTTOM BARS
TOP BARS
d1+d2 NET SPACING (125 mm c/c)
NOTE:- DISTRIBUTION SHALL BE T8-200 FOR TOP R/F

DWG. NO. CDPL/2025/S.31

VILLA -3.1
2nd FLOOR FRAMING & DETAIL'S

GENERAL NOTES:

1. ALL DIMENSIONS ARE IN MM.

2. DO NOT SCALE, FOLLOW WRITTEN DIMENSION ONLY.

3. THIS DRAWING SHALL BE READ IN CONJUNCTION WITH RELEVANT ARCHITECTURAL AND STRUCTURAL DRGS.

4. BARS SHALL BE H.Y.S.D. / TMT BARS OF GRADE fe 550 AND CONFORMING TO I.S. 1786-1985.

5. CONC. MIX SHALL BE:

TITLE

SUBMISSION DRAWINGS

SCALE:- NTS

DATE : DATE : 25.02.2025

PROJECT:-

SHUBHASHISH FOREST
UNDER KHASRA NO. 1941/419, 418/1, 2451/2073, 2074/422, 423, 2423/416, 2425/417, 2427/424 & 426 428 AT REVENUE VILLAGE:- MAHAPURA, TEH. SANGANER, DIST. JAIPUR, RAJASTHAN.

ARCHITECTS:-

PANKAJ GUPTA & ASSOCIATES
FLAT NO. 603 B, GOLDEN LEAF APARTMENT, TONK ROAD, NEAR GANDHI NAGAR STATION, JAIPUR-15

ARCHITECT CONSULTANT

STRUCTURE:

Constructure Design P. Ltd.
1005, TOWER- B.Advant
Business Park . NGN.Expressway.
Sec-142Noida
PIN.201305
constructure@gmail.com
tel.9899697377


OWNER

ARCHITECTS

STRUCTURE CONSULTANT

[illegible]








DWG. NO. CDPL/2025/S.05	
VILLA -3.1 COLUMN LAYOUT & SCHEDULE	
GENERAL NOTES:	
1. ALL DIMENSIONS ARE IN MM. 2. DO NOT SCALE, FOLLOW WRITTEN DIMENSION ONLY. 3. THIS DRAWING SHALL BE READ IN CONJUNCTION WITH RELEVANT ARCHITECTURAL AND STRUCTURAL DRGS. 4. BARS SHALL BE H.Y.S.D. / TMT BARS OF GRADE fe 550 AND CONFORMING TO I.S. 1786-1985. 5. CONC. MIX SHALL BE:	
TITLE	
SUBMISSION DRAWINGS	
SCALE:- NTS	
DATE : DATE : 25.02.2025	
PROJECT:-	
SHUBHASHISH FOREST UNDER KHASRA NO. 1941/419, 418/1, 2451/2073, 2074/422, 423, 2423/416, 2425/417, 2427/424 & 426 428 AT REVENUE VILLAGE:- MAHAPURA, TEH. SANGANER, DIST. JAIPUR, RAJASTHAN.	
ARCHITECTS:-	
PANKAJ GUPTA & ASSOCIATES FLAT NO. 603 B, GOLDEN LEAF APARTMENT, TONK ROAD, NEAR GANDHI NAGAR STATION, JAIPUR-15	
ARCHITECT CONSULTANT	
STRUCTURE:	
	Constructure Design P. Ltd. 1005, TOWER- B, Advant Business Park , NGN, Expressway, Sec-142Noida PIN.201305 constructure@gmail.com tel.9899697377
OWNER	
ARCHITECTS	
STRUCTURE CONSULTANT	

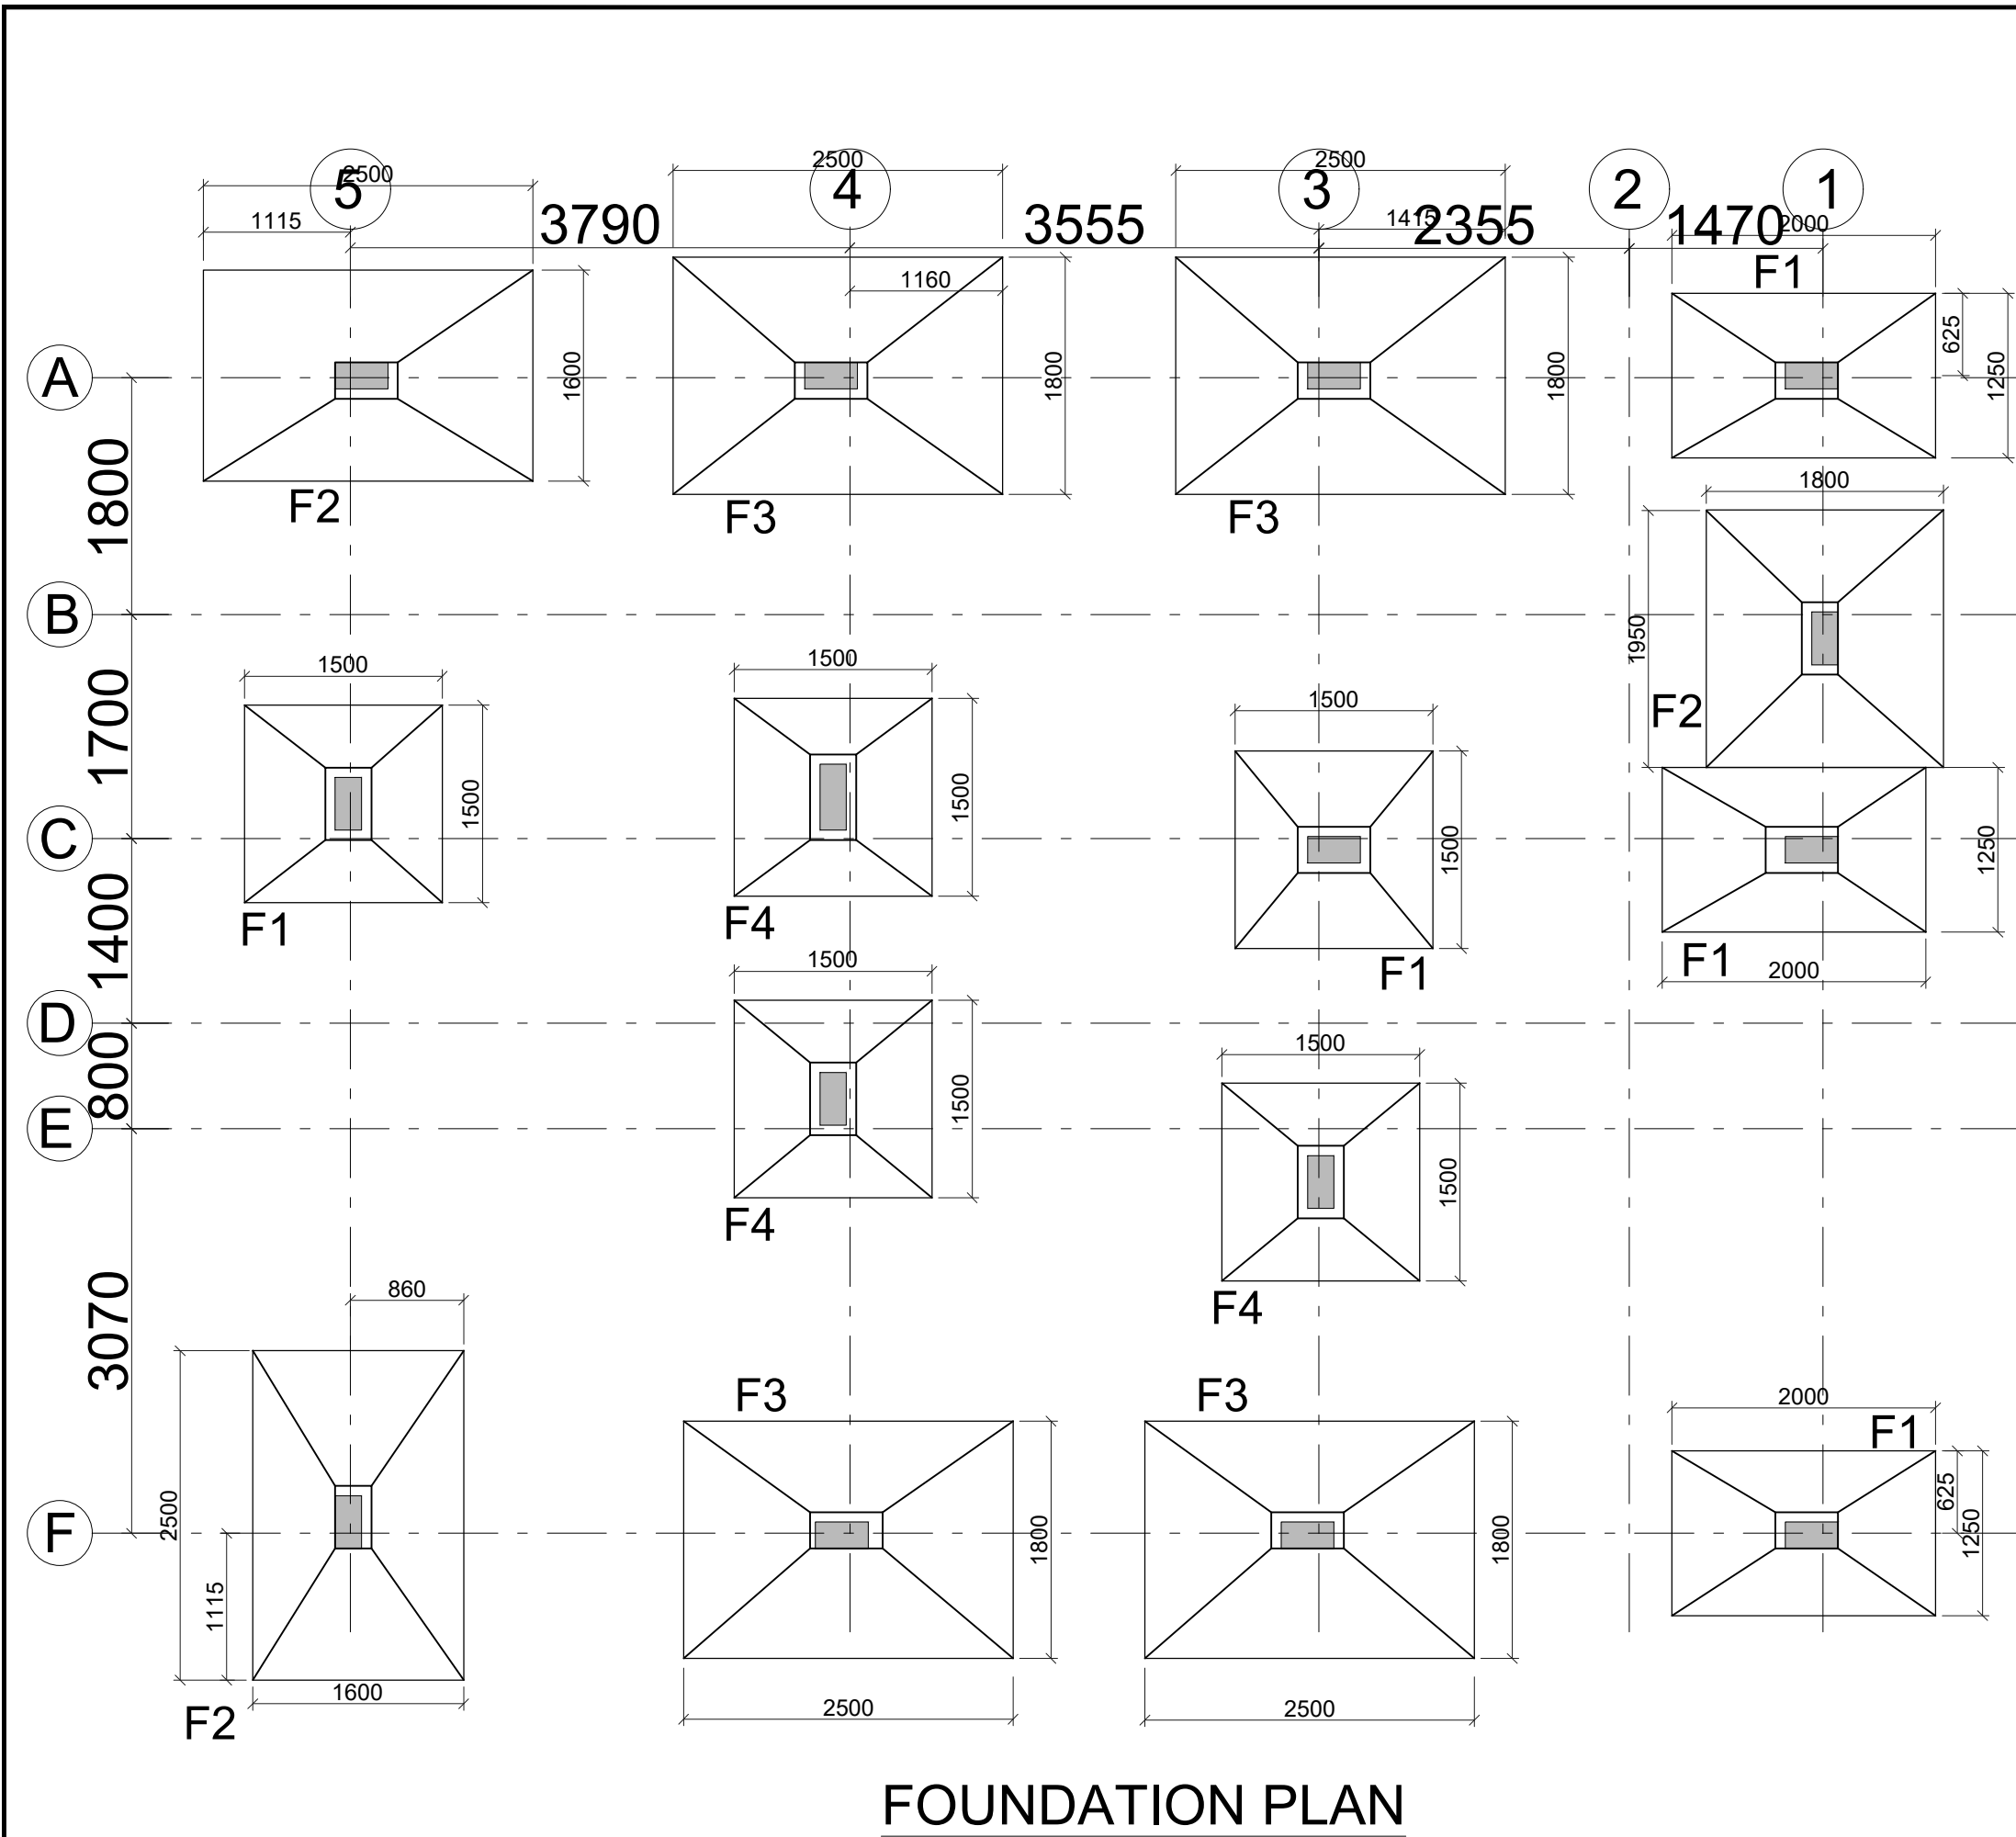

FOUNDATION PLAN

ISOLATED FOOTING SCHEDULE

S. NO.	FOOTING MARKS	DIMENSION		BOTTOM REINFORCEMENT		
		SIZE OF FOOTING	D	d	R/F. ALONG LONGER	R/F. ALONG SHORTER
1.	F1	1250X2000	400	150	T10-150c/c	T10-150c/c
2.	F2	1600X2500	450	150	T10-140c/c	T10-140c/c
3.	F3	1800X2500	450	200	T10-125c/c	T10-125c/c
4.	F4	1500X1500	450	200	T10-125c/c	T10-125c/c

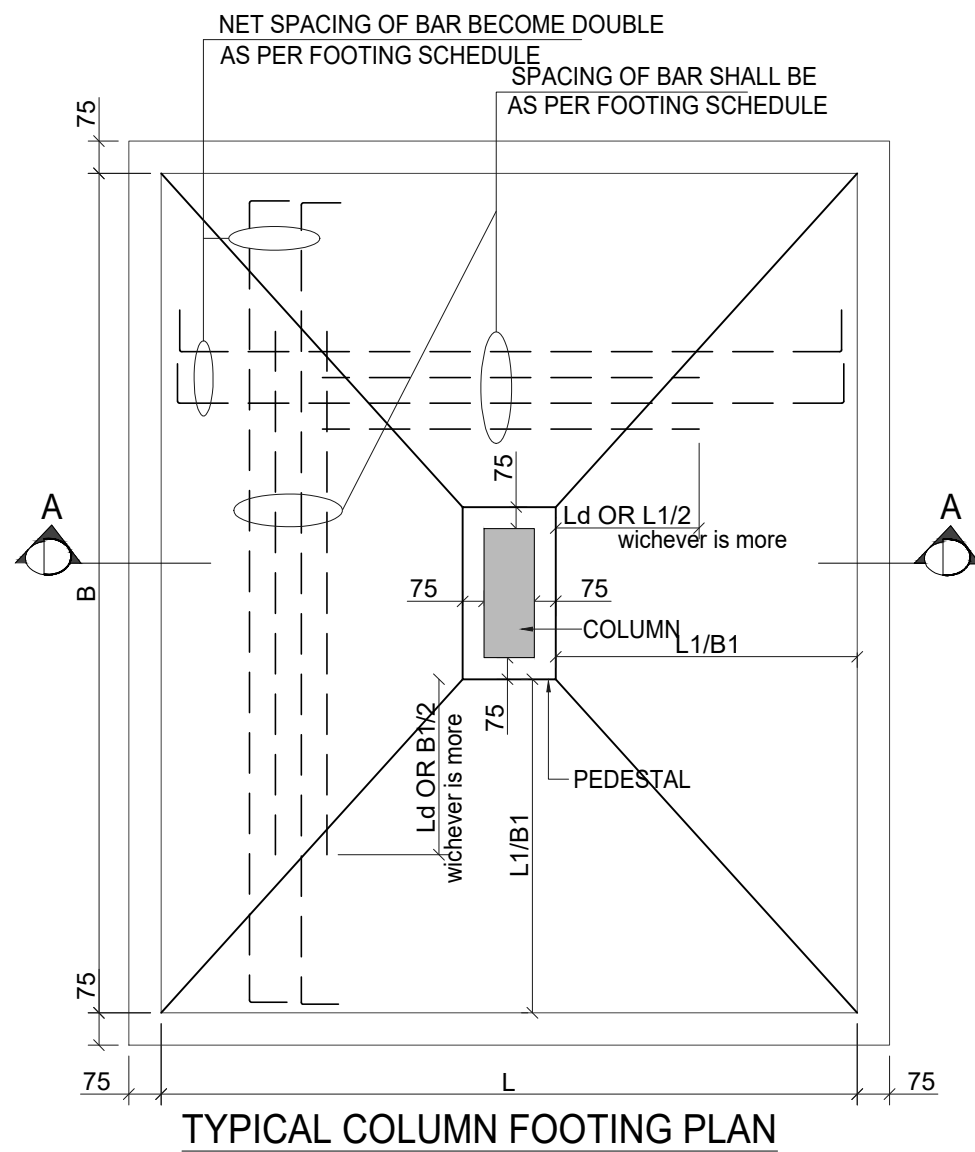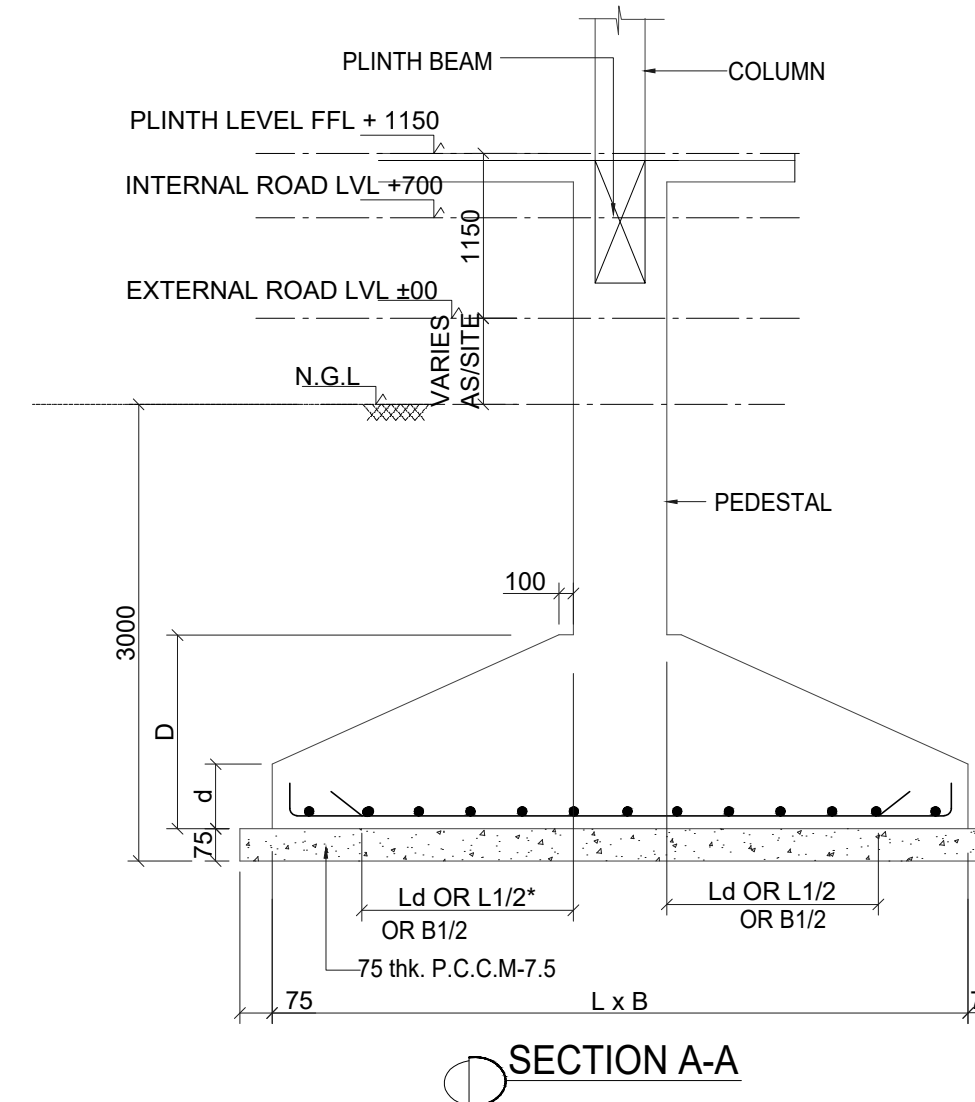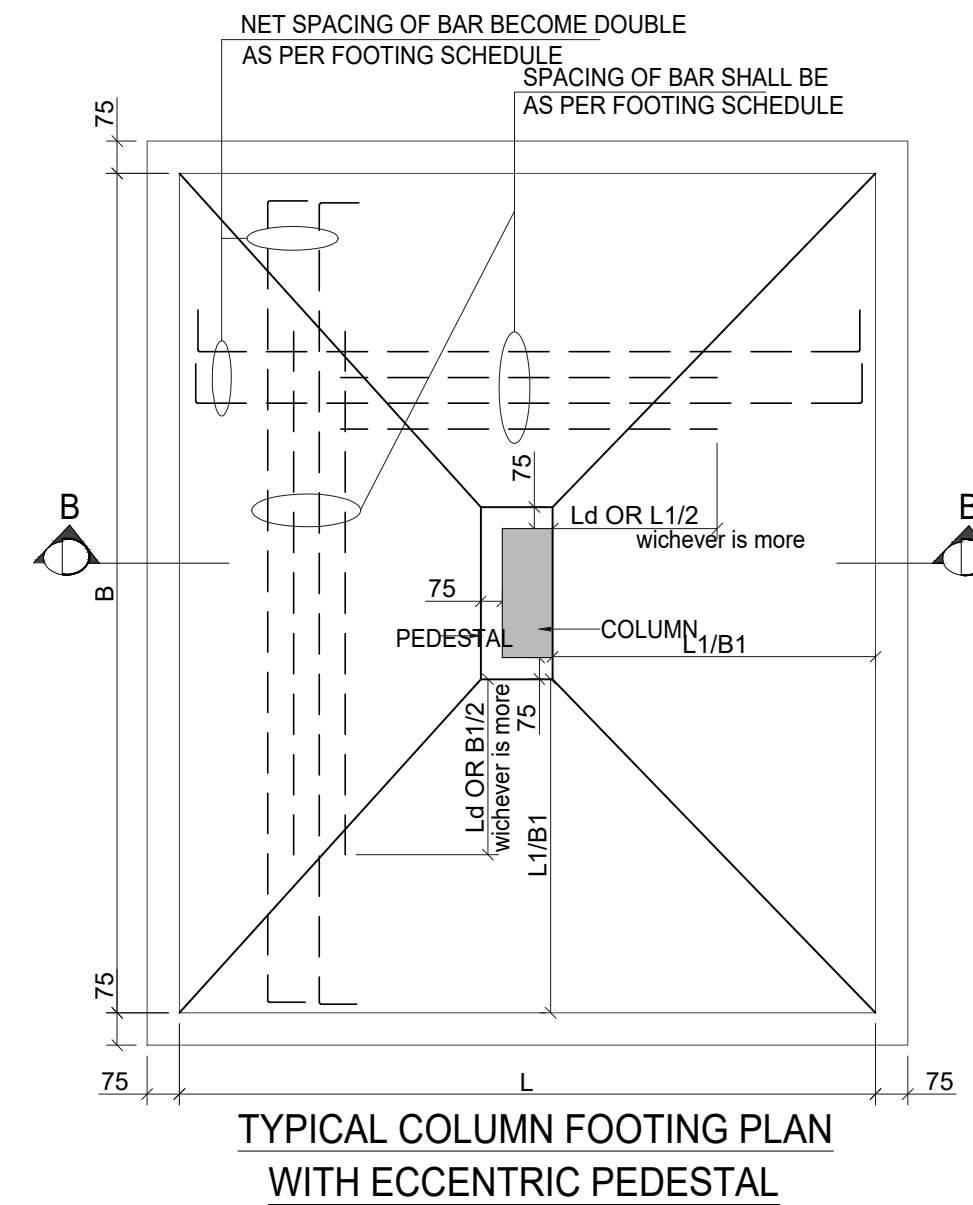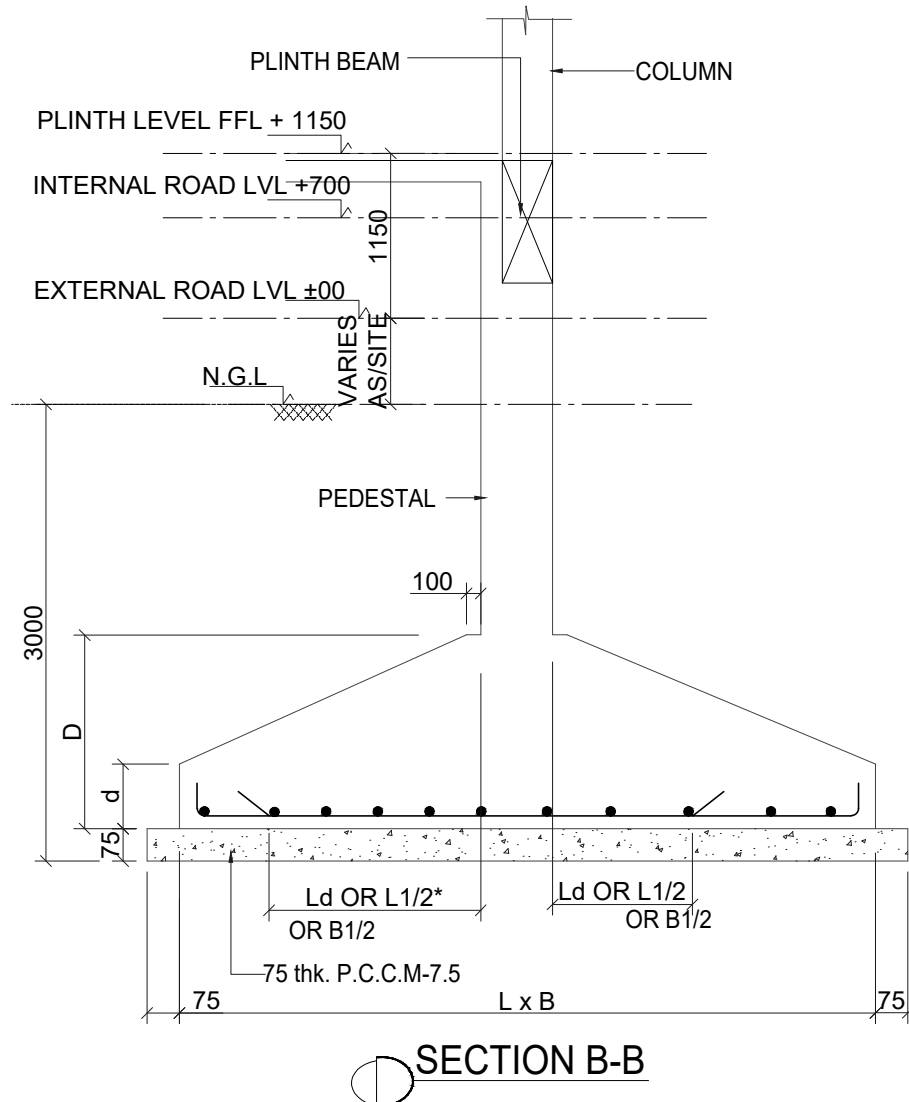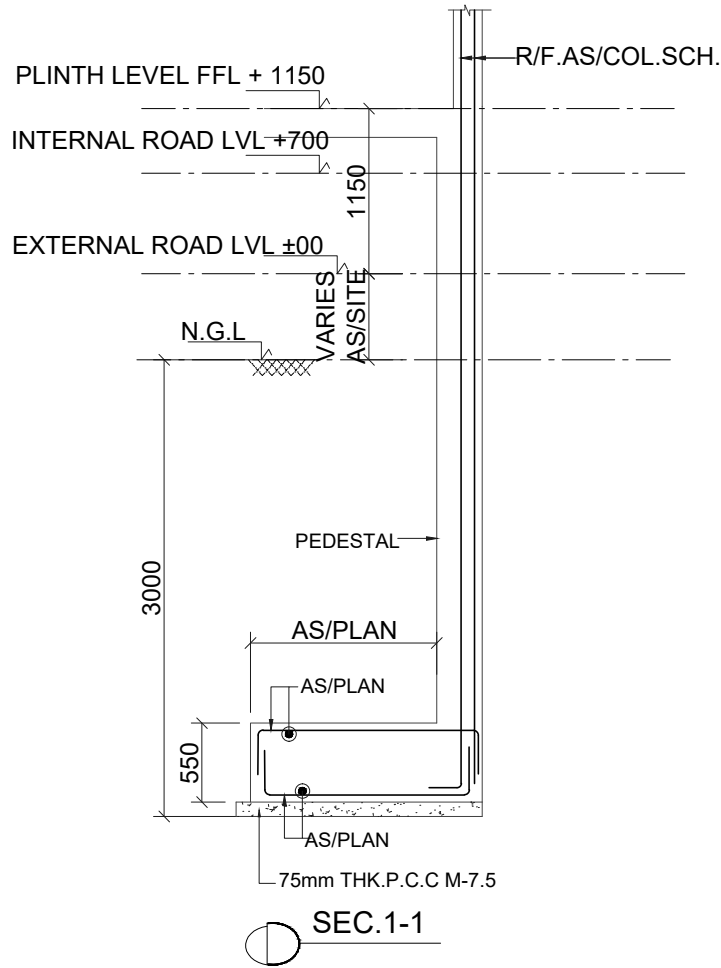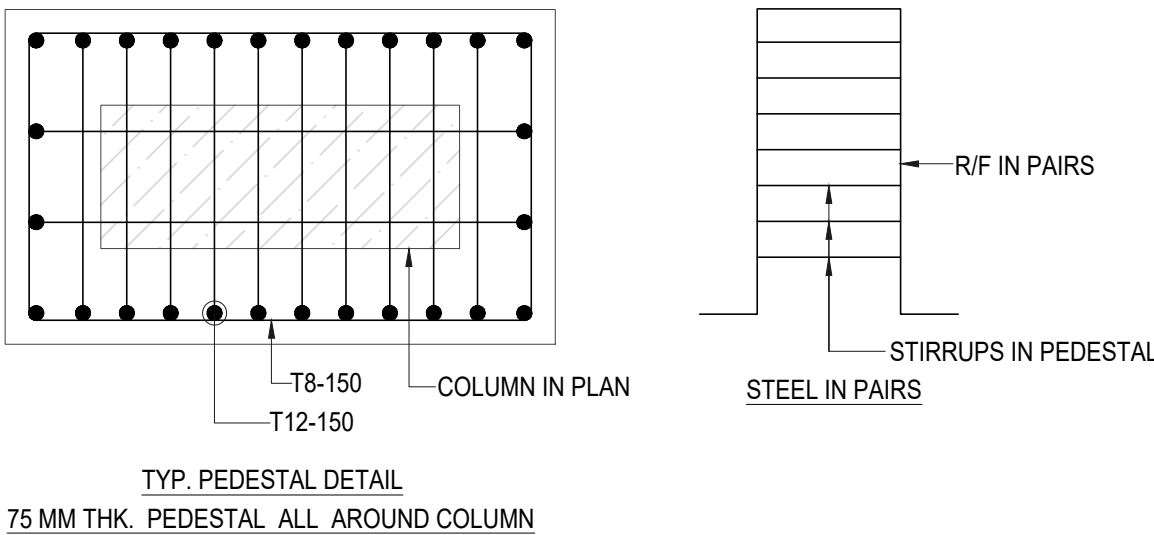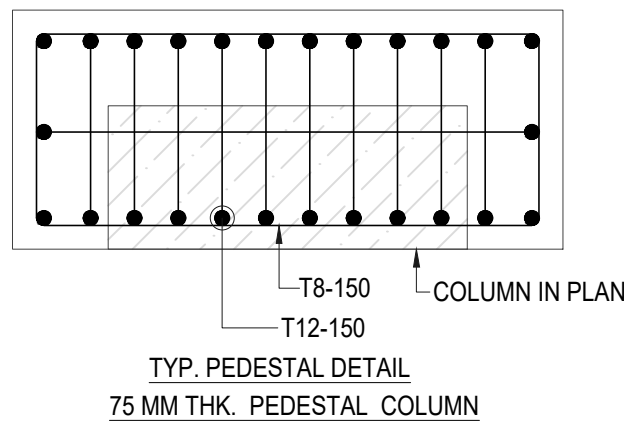

DWG. NO. CDPL/2025/S.03

VILLA -3.1
FOUNDATION PLAN & DETAILS

GENERAL NOTES:

1. ALL DIMENSIONS ARE IN MM.
2. DO NOT SCALE, FOLLOW WRITTEN DIMENSION ONLY.
3. THIS DRAWING SHALL BE READ IN CONJUNCTION WITH RELEVANT ARCHITECTURAL AND STRUCTURAL DRGS.
4. BARS SHALL BE H.Y.S.D. / TMT BARS OF GRADE f_e 550 AND CONFORMING TO I.S. 1786-1985.
5. CONC. MIX SHALL BE:

TITLE

SUBMISSION DRAWINGS

SCALE:- NTS

DATE : DATE : 25.02.2025

PROJECT:-

SHUBHASHISH FOREST
UNDER KHASRA NO. 1941/419, 418/1, 2451/2073, 2074/422, 423, 2423/416, 2425/417, 2427/424 & 426 428 AT REVENUE VILLAGE:- MAHAPURA, TEH. SANGANER, DIST. JAIPUR, RAJASTHAN.

ARCHITECTS:-

PANKAJ GUPTA & ASSOCIATES
FLAT NO. 603 B, GOLDEN LEAF APARTMENT, TONK ROAD, NEAR GANDHI NAGAR STATION, JAIPUR-15

ARCHITECT CONSULTANT

STRUCTURE:

 Constructure Design P. Ltd.
1005, TOWER- B, Advant Business Park . NGN, Expressway. Sec-142 Noida
PIN. 201305
constructure@gmail.com
tel. 9899697377

OWNER



ARCHITECTS

STRUCTURE CONSULTANT

 HANSHI GERA
B.Tech. (Structural) IIT Delhi
Registration No. 12345
Member Institution of Engineers
Major Office: Delhi 110017



BEAM SIZE	
(a)	200X500
(b)	200X600

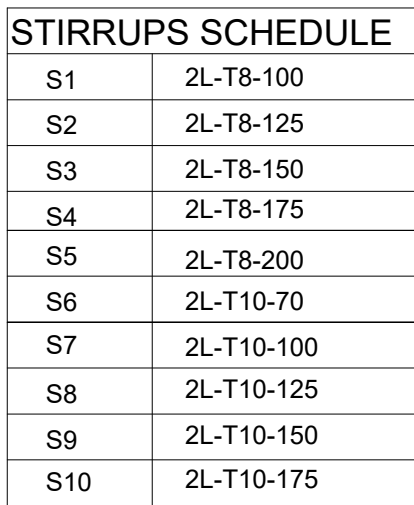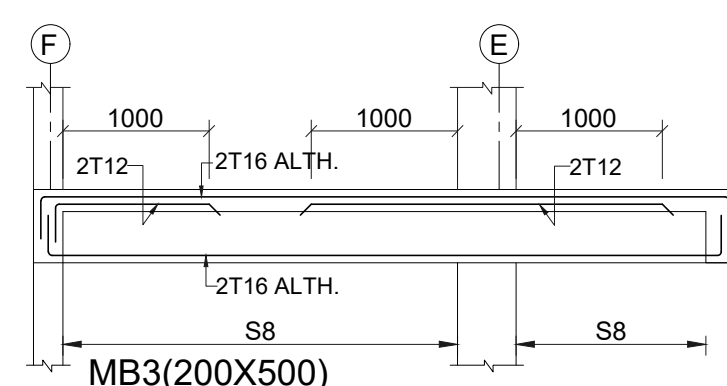

SLAB REINFT.SCHEDULE

a1+a2	T8-400	A	T8-200
b1+b2	T8-350	B	T8-175
c1+c2	T8-300	C	T8-150
d1+d2	T8-250	D	T8-125

BOTTOM BARS -----

TOP BARS

d1+d2 NET SPACING (125 mm c/c)

NOTE:- DISTRIBUTION SHALL BE
T8-200 FOR TOP R/F

DWG. NO. CDPL/2025/S.51

VILLA -3.1
MUMTY LVL FRAMING PLAN

GENERAL NOTES:

1. ALL DIMENSIONS ARE IN MM.
2. DO NOT SCALE, FOLLOW WRITTEN DIMENSION ONLY.
3. THIS DRAWING SHALL BE READ IN CONJUNCTION WITH RELEVANT ARCHITECTURAL AND STRUCTURAL DRGS.
4. BARS SHALL BE H.Y.S.D. / TMT BARS OF GRADE f_y 550 AND CONFORMING TO I.S. 1786-1985.
5. CONC. MIX SHALL BE:

TITLE

SUBMISSION DRAWINGS

SCALE:- NTS

DATE : DATE : 27.02.20

PROJECT:-

SHUBHASHISH FOREST
UNDER KHASRA NO. 1941/419, 418/1,
2451/2073, 2074/422, 423, 2423/416, 2425/417,
2427/424 & 426 428 AT REVENUE VILLAGE:
MAHAPURA, TEH. SANGANER, DIST.
JAIPUR, RAJASTHAN.

ARCHITECTS:-

PANKAJ GUPTA & ASSOCIATES
FLAT NO. 603 B, GOLDEN LEAF
APARTMENT, TONK ROAD, NEAR GANDHI
NAGAR STATION, JAIPUR-15

ARCHITECT CONSULTANT


STRUCTURE:



OWNER

ARCHITECTS


STRUCTURE CONSULTANT

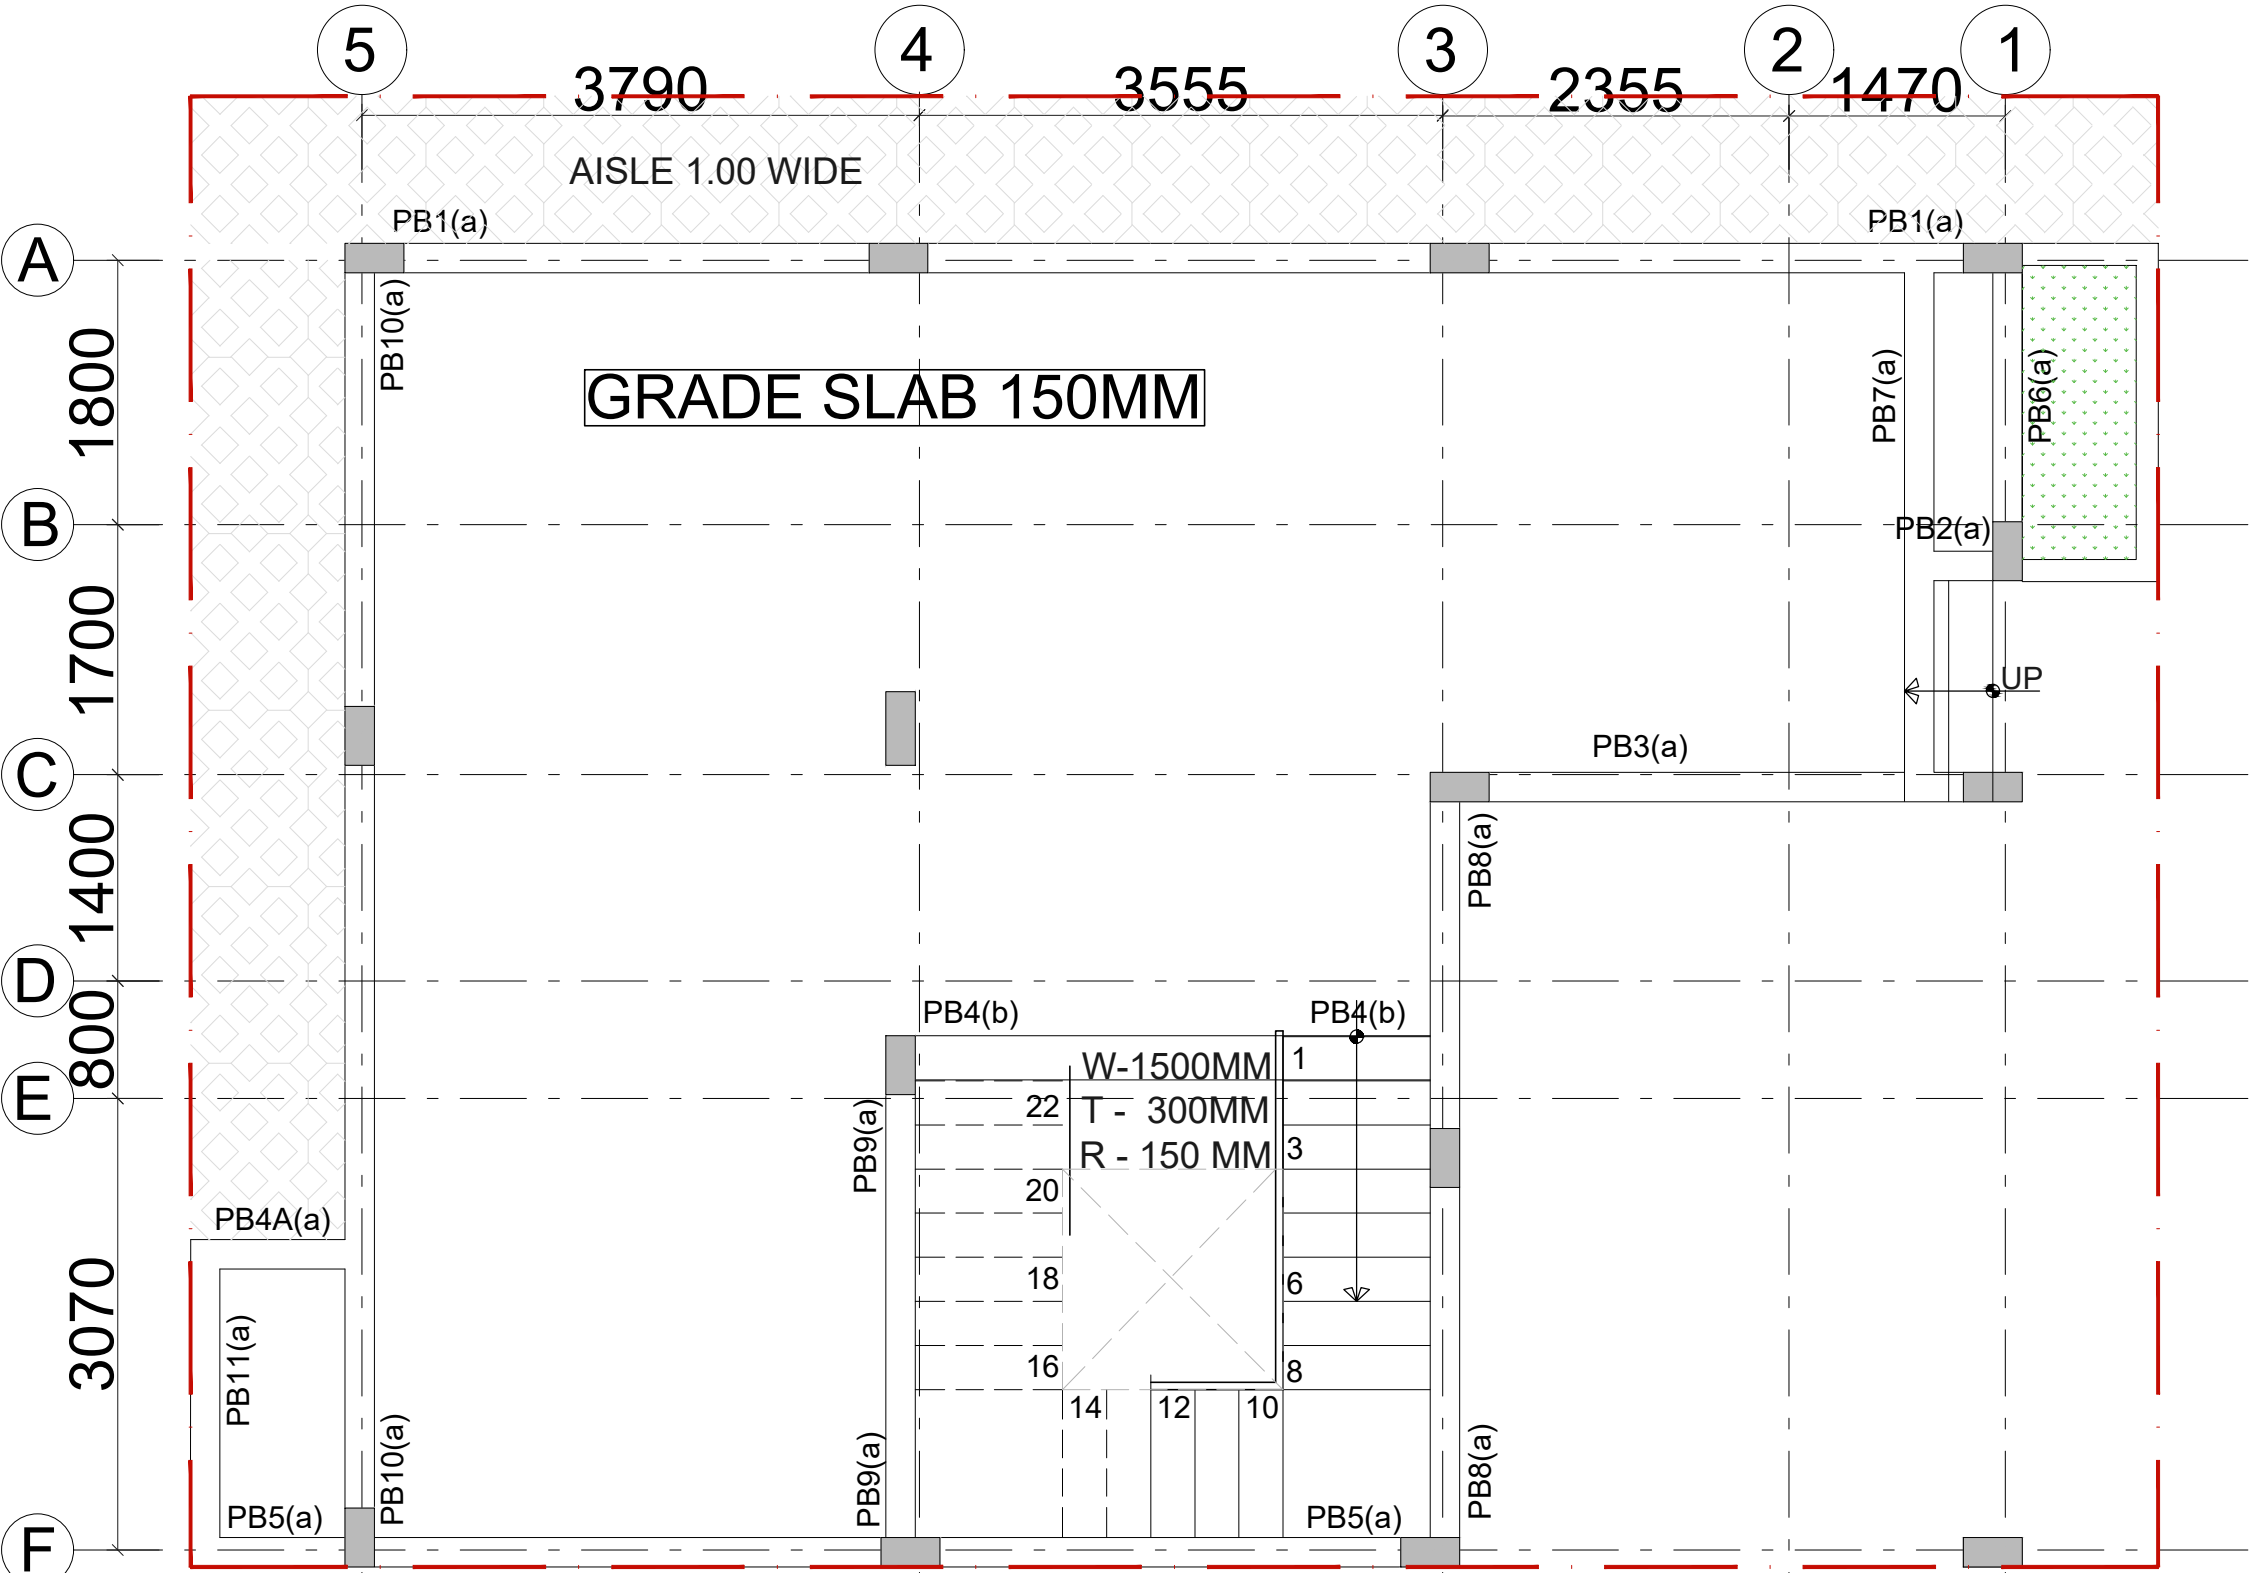

GROUND FLOOR PLAN

	CUTOUT
	COLUMN CONTINUE
	COL. TERMINATED
	TOILET 50 MM SUNK

BEAM SIZE	
(a)	200X500
(b)	300X500

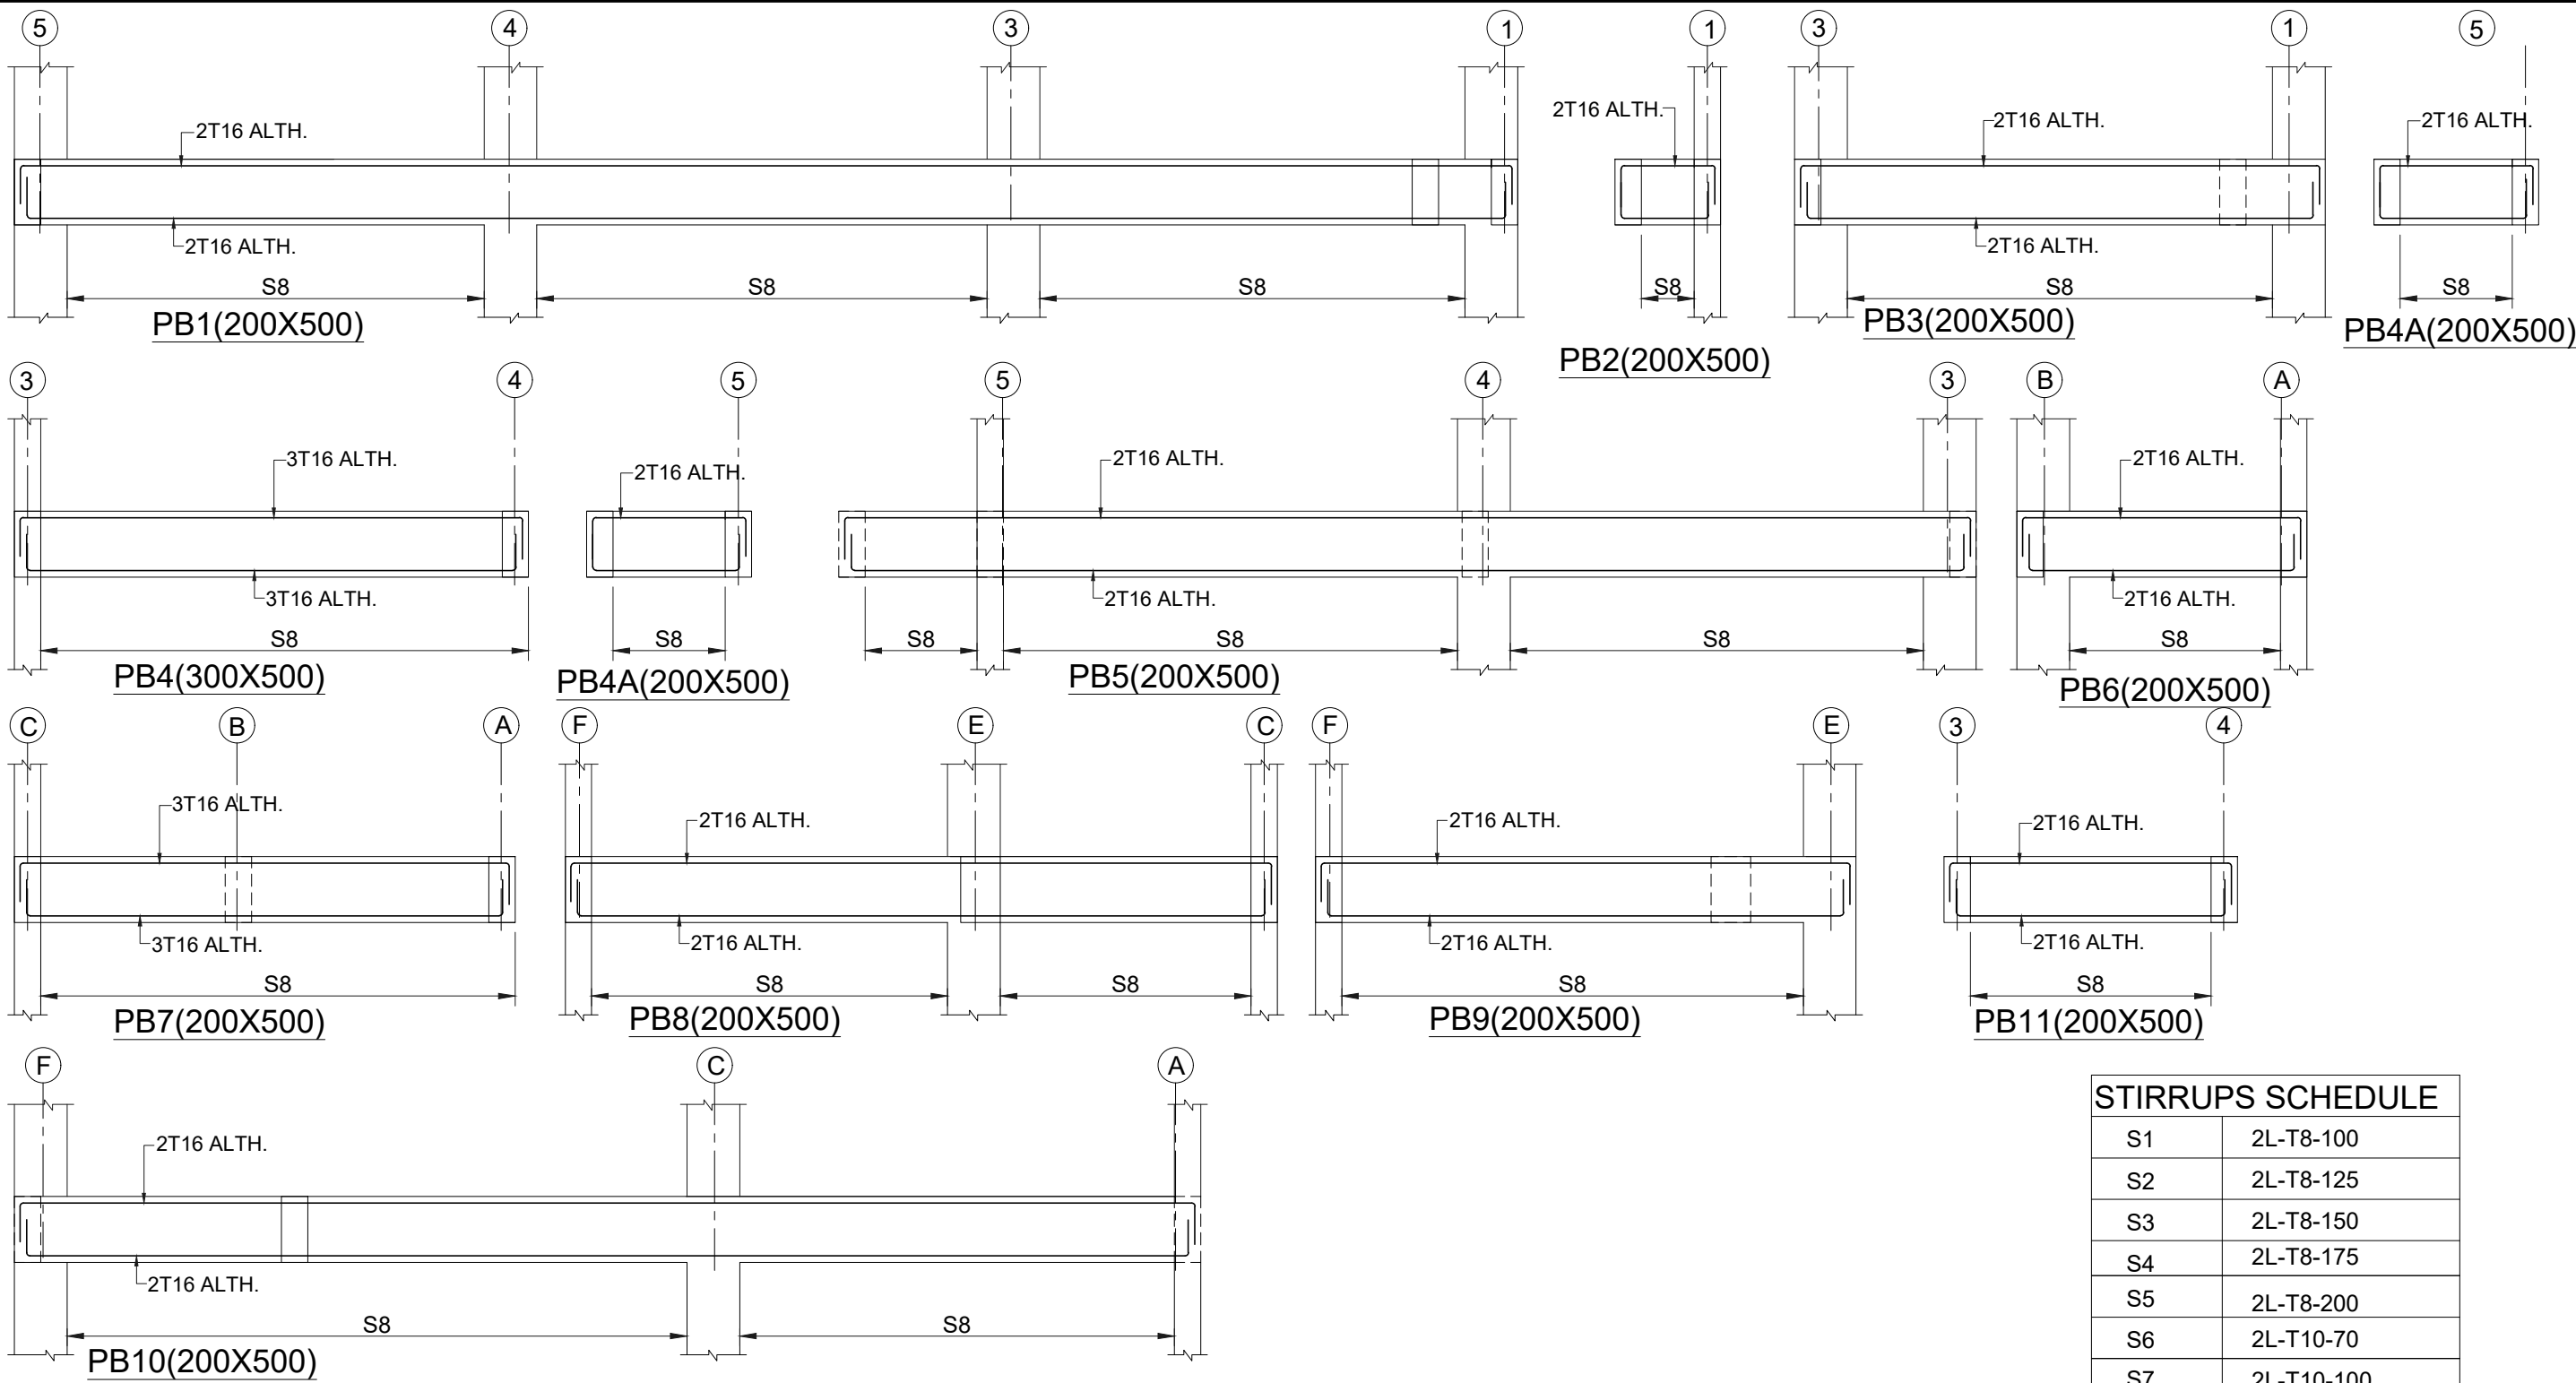

STIRRUPS SCHEDULE	
S1	2L-T8-100
S2	2L-T8-125
S3	2L-T8-150
S4	2L-T8-175
S5	2L-T8-200
S6	2L-T10-70
S7	2L-T10-100
S8	2L-T10-125
S9	2L-T10-150
S10	2L-T10-175

DWG. NO. CDPL/2025/S.11

VILLA -3.1
PLINTH LVL FRAMING AND DETAIL'S

GENERAL NOTES:
1. ALL DIMENSIONS ARE IN MM.
2. DO NOT SCALE, FOLLOW WRITTEN DIMENSION ONLY.
3. THIS DRAWING SHALL BE READ IN CONJUNCTION WITH RELEVANT ARCHITECTURAL AND STRUCTURAL DRGS.
4. BARS SHALL BE H.Y.S.D. / TMT BARS OF GRADE fe 550 AND CONFORMING TO I.S. 1786-1985.
5. CONC. MIX SHALL BE:

TITLE
SUBMISSION DRAWINGS

SCALE:- NTS
DATE : DATE : 26.02.2025

PROJECT:-
SHUBHASHISH FOREST
UNDER KHASRA NO. 1941/419, 418/1, 2451/2073, 2074/422, 423, 2423/416, 2425/417, 2427/424 & 426 428 AT REVENUE VILLAGE:- MAHAPURA, TEH. SANGANER, DIST. JAIPUR, RAJASTHAN.

ARCHITECTS:-
PANKAJ GUPTA & ASSOCIATES
FLAT NO. 603 B, GOLDEN LEAF APARTMENT, TONK ROAD, NEAR GANDHI NAGAR STATION, JAIPUR-15

ARCHITECT CONSULTANT

STRUCTURE:


Constructure Design P. Ltd.
1005, TOWER- B.Advant
Business Park . NGN.Expressway.
Sec-142Noida
PIN.201305
constructure@gmail.com
tel.9899697377

OWNER


ARCHITECTS

STRUCTURE CONSULTANT

HARSHOM GEDA
New Generation P.T. Civil
Registration No. F-102
State Registration of Professional Engineer
National Phase 3rd Floor F-102
Noida (Uttar Pradesh), India-201305

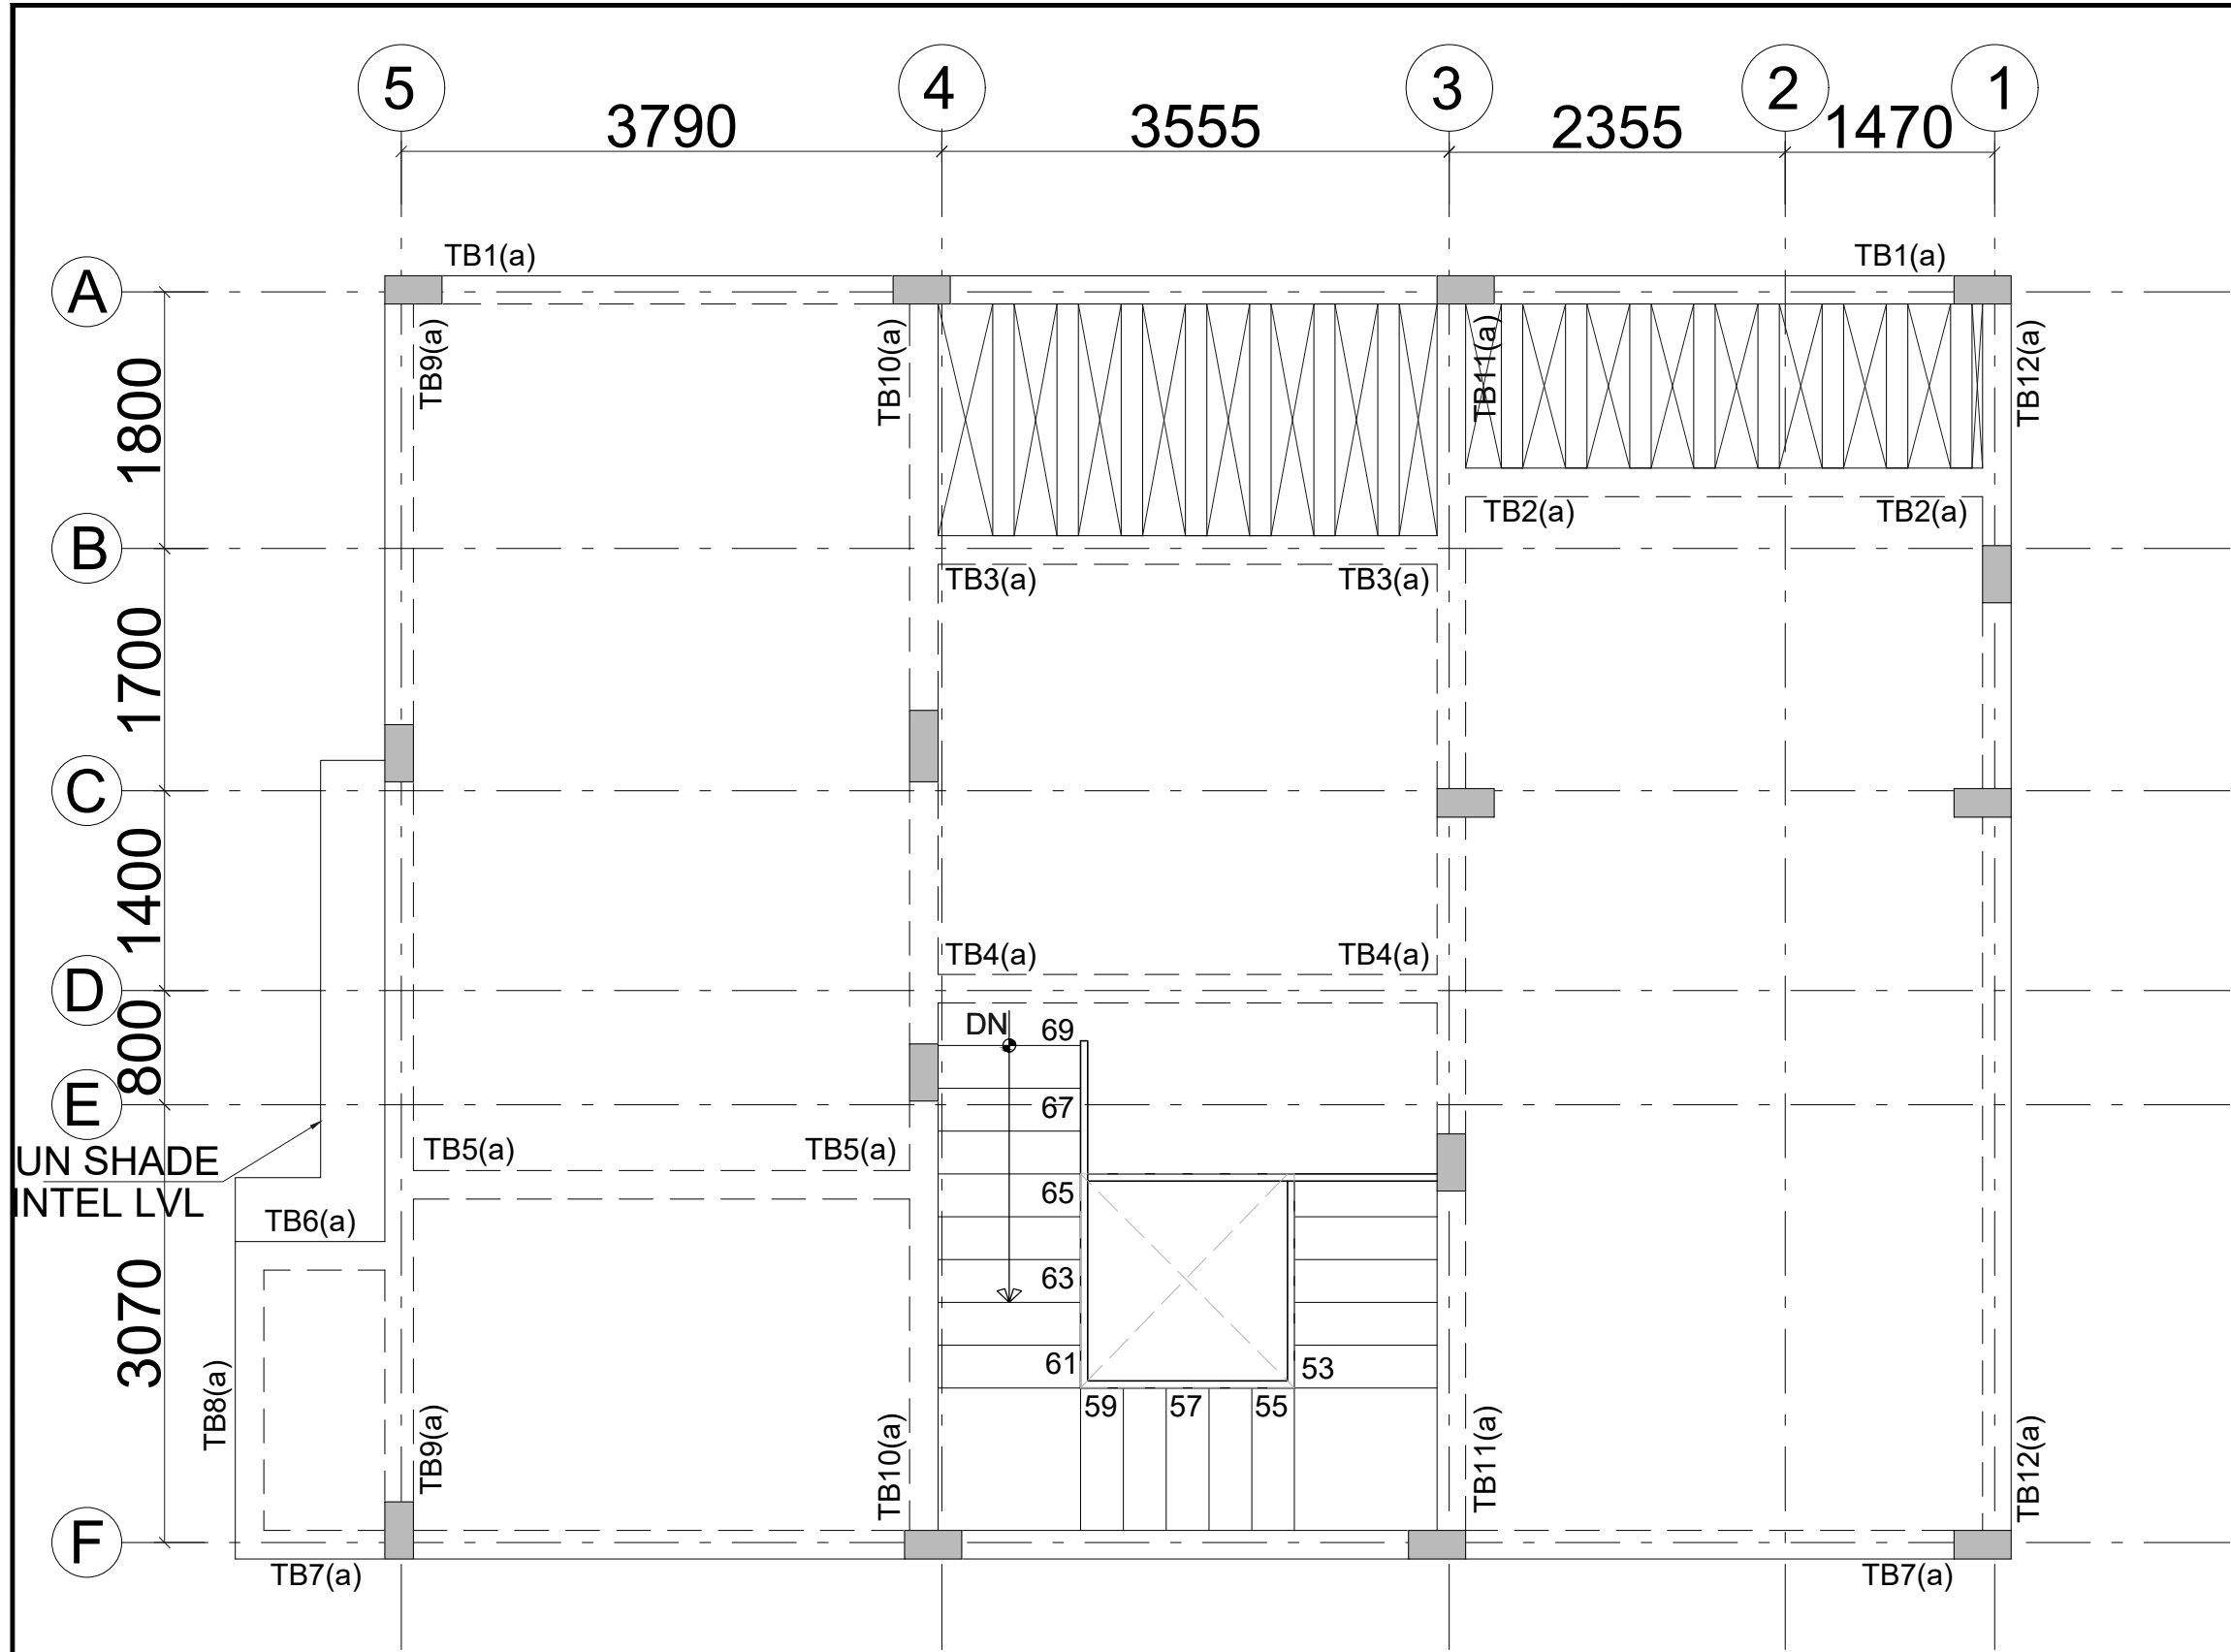


TERRACE FLOOR FRAMING PLAN
ALL SLAB THK.200 MM UNO.

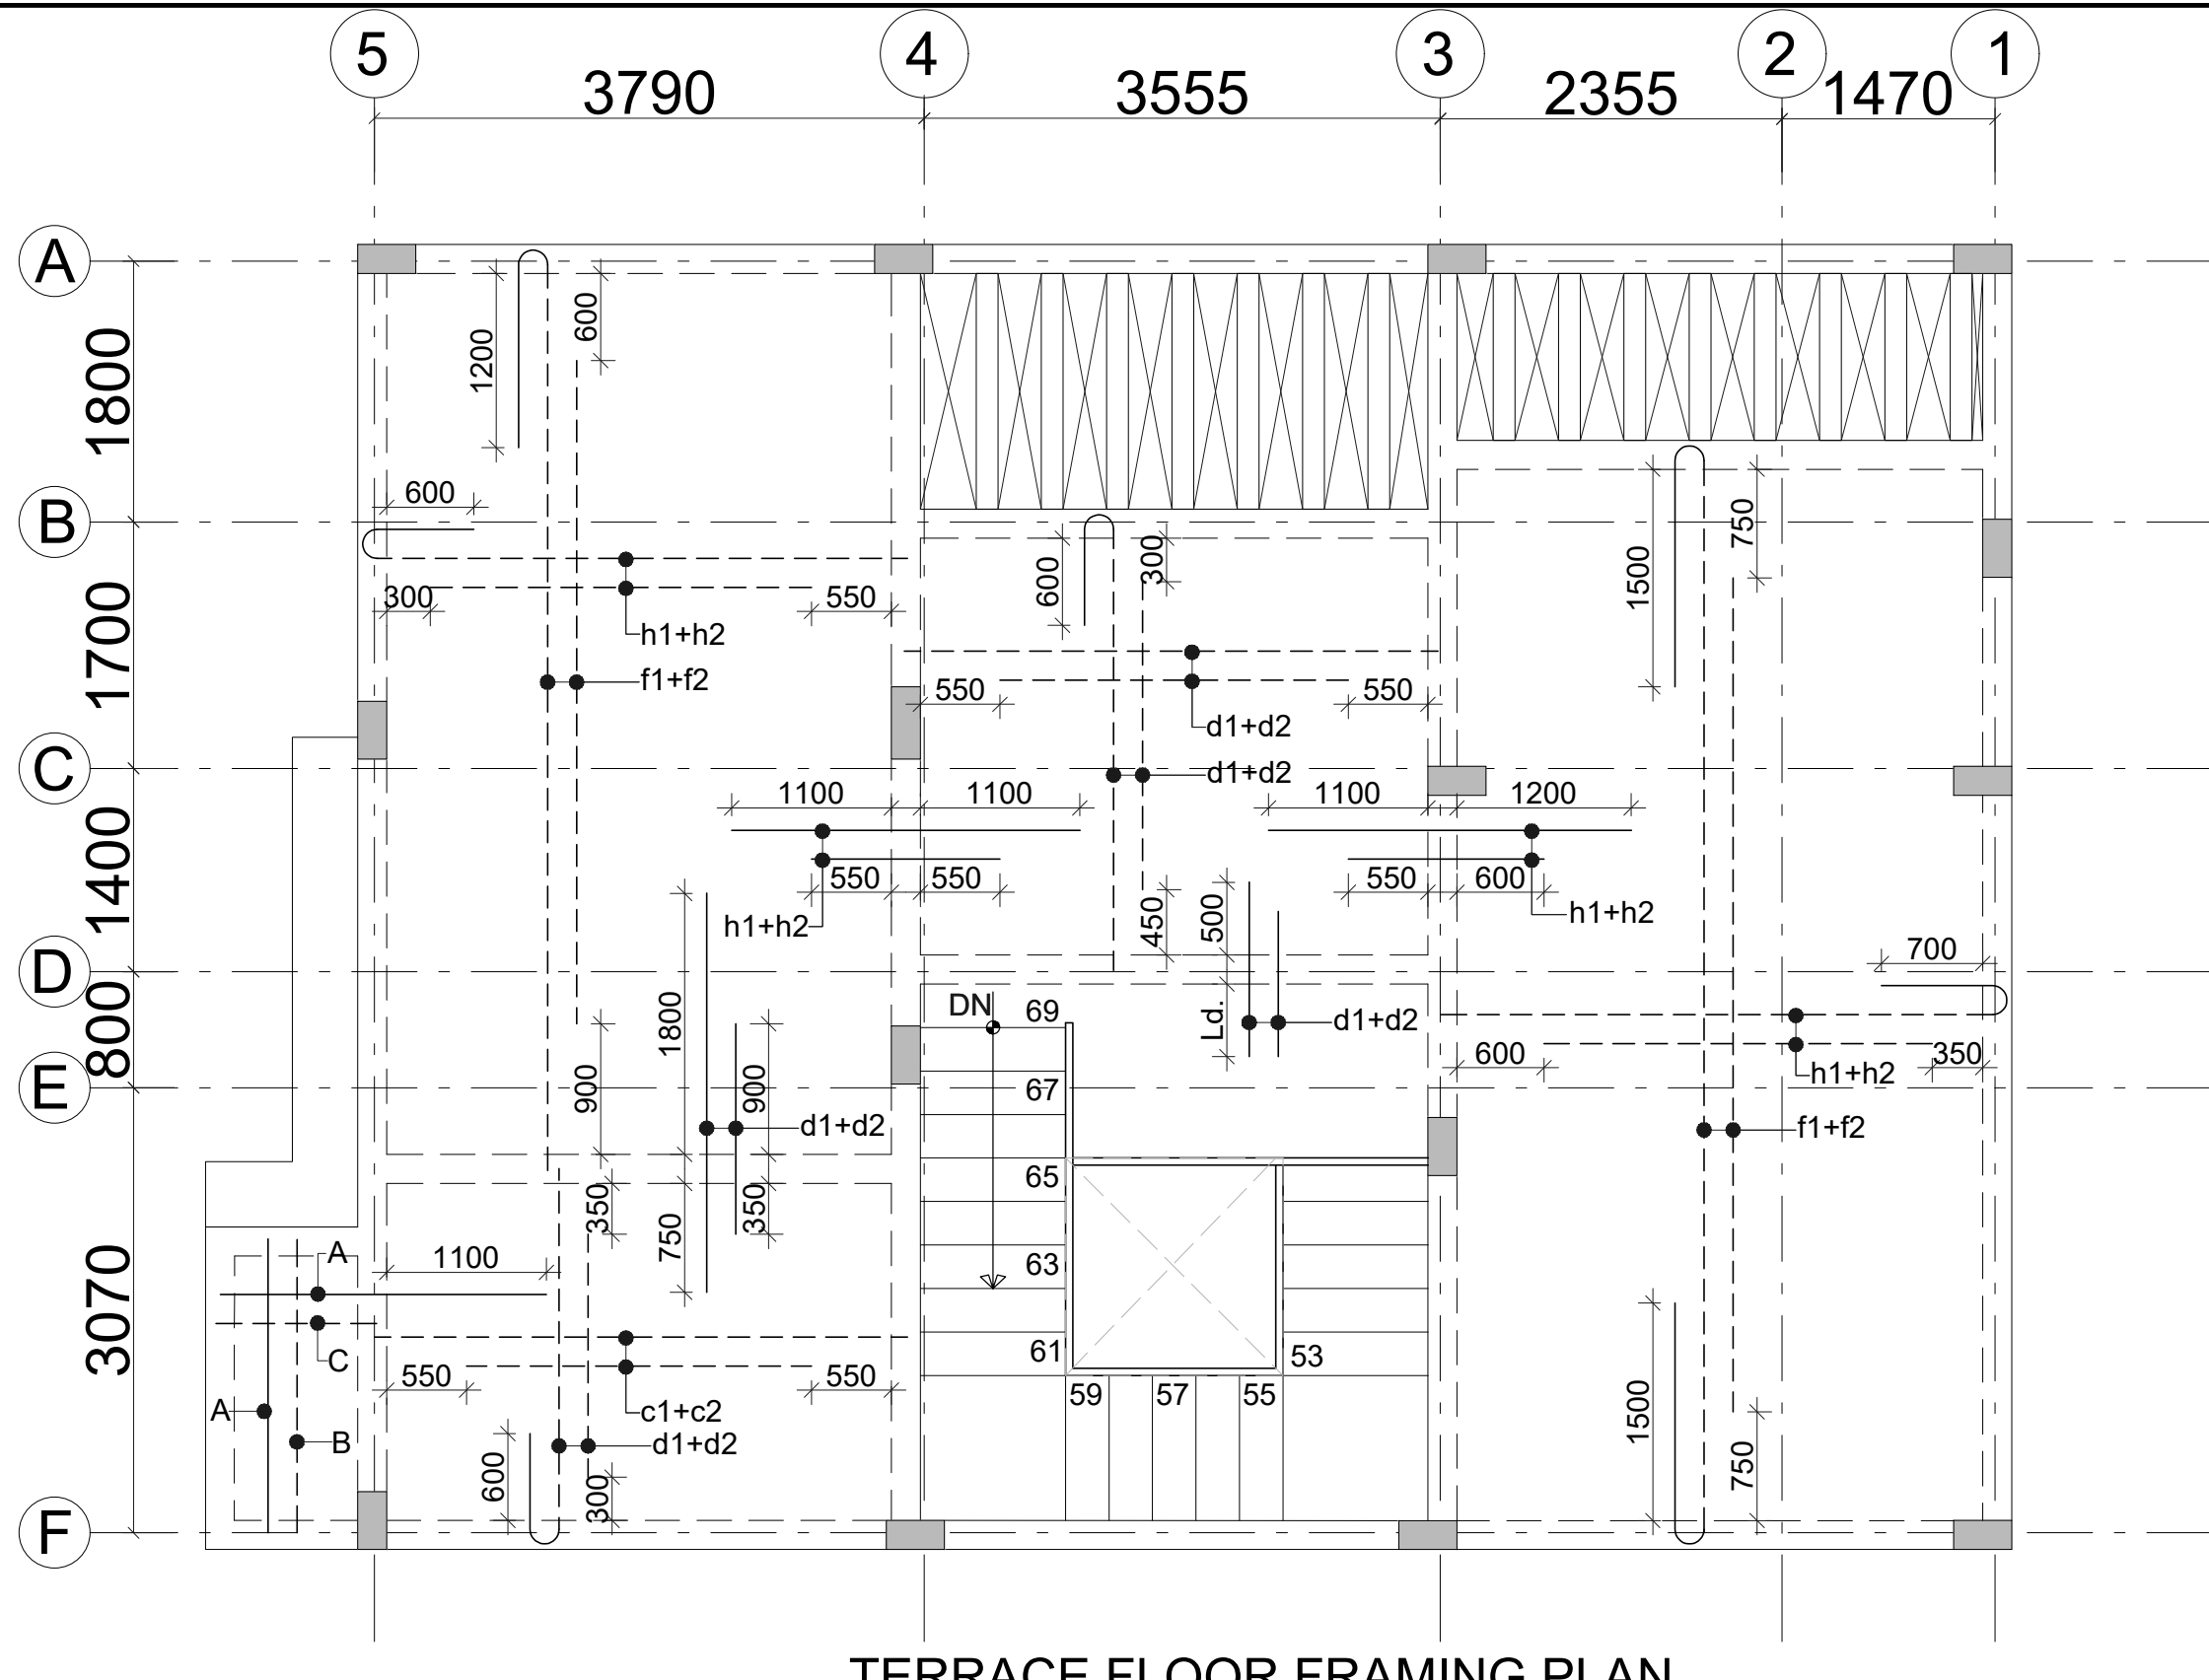

TERRACE FLOOR FRAMING PLAN
ALL SLAB THK.200 MM UNO.

	CUTOUT
	COLUMN CONTINUE
	COL. TERMINATED
	TOILET 50 MM SUNK

BEAM SIZE	
(a)	200X500
(b)	200X600

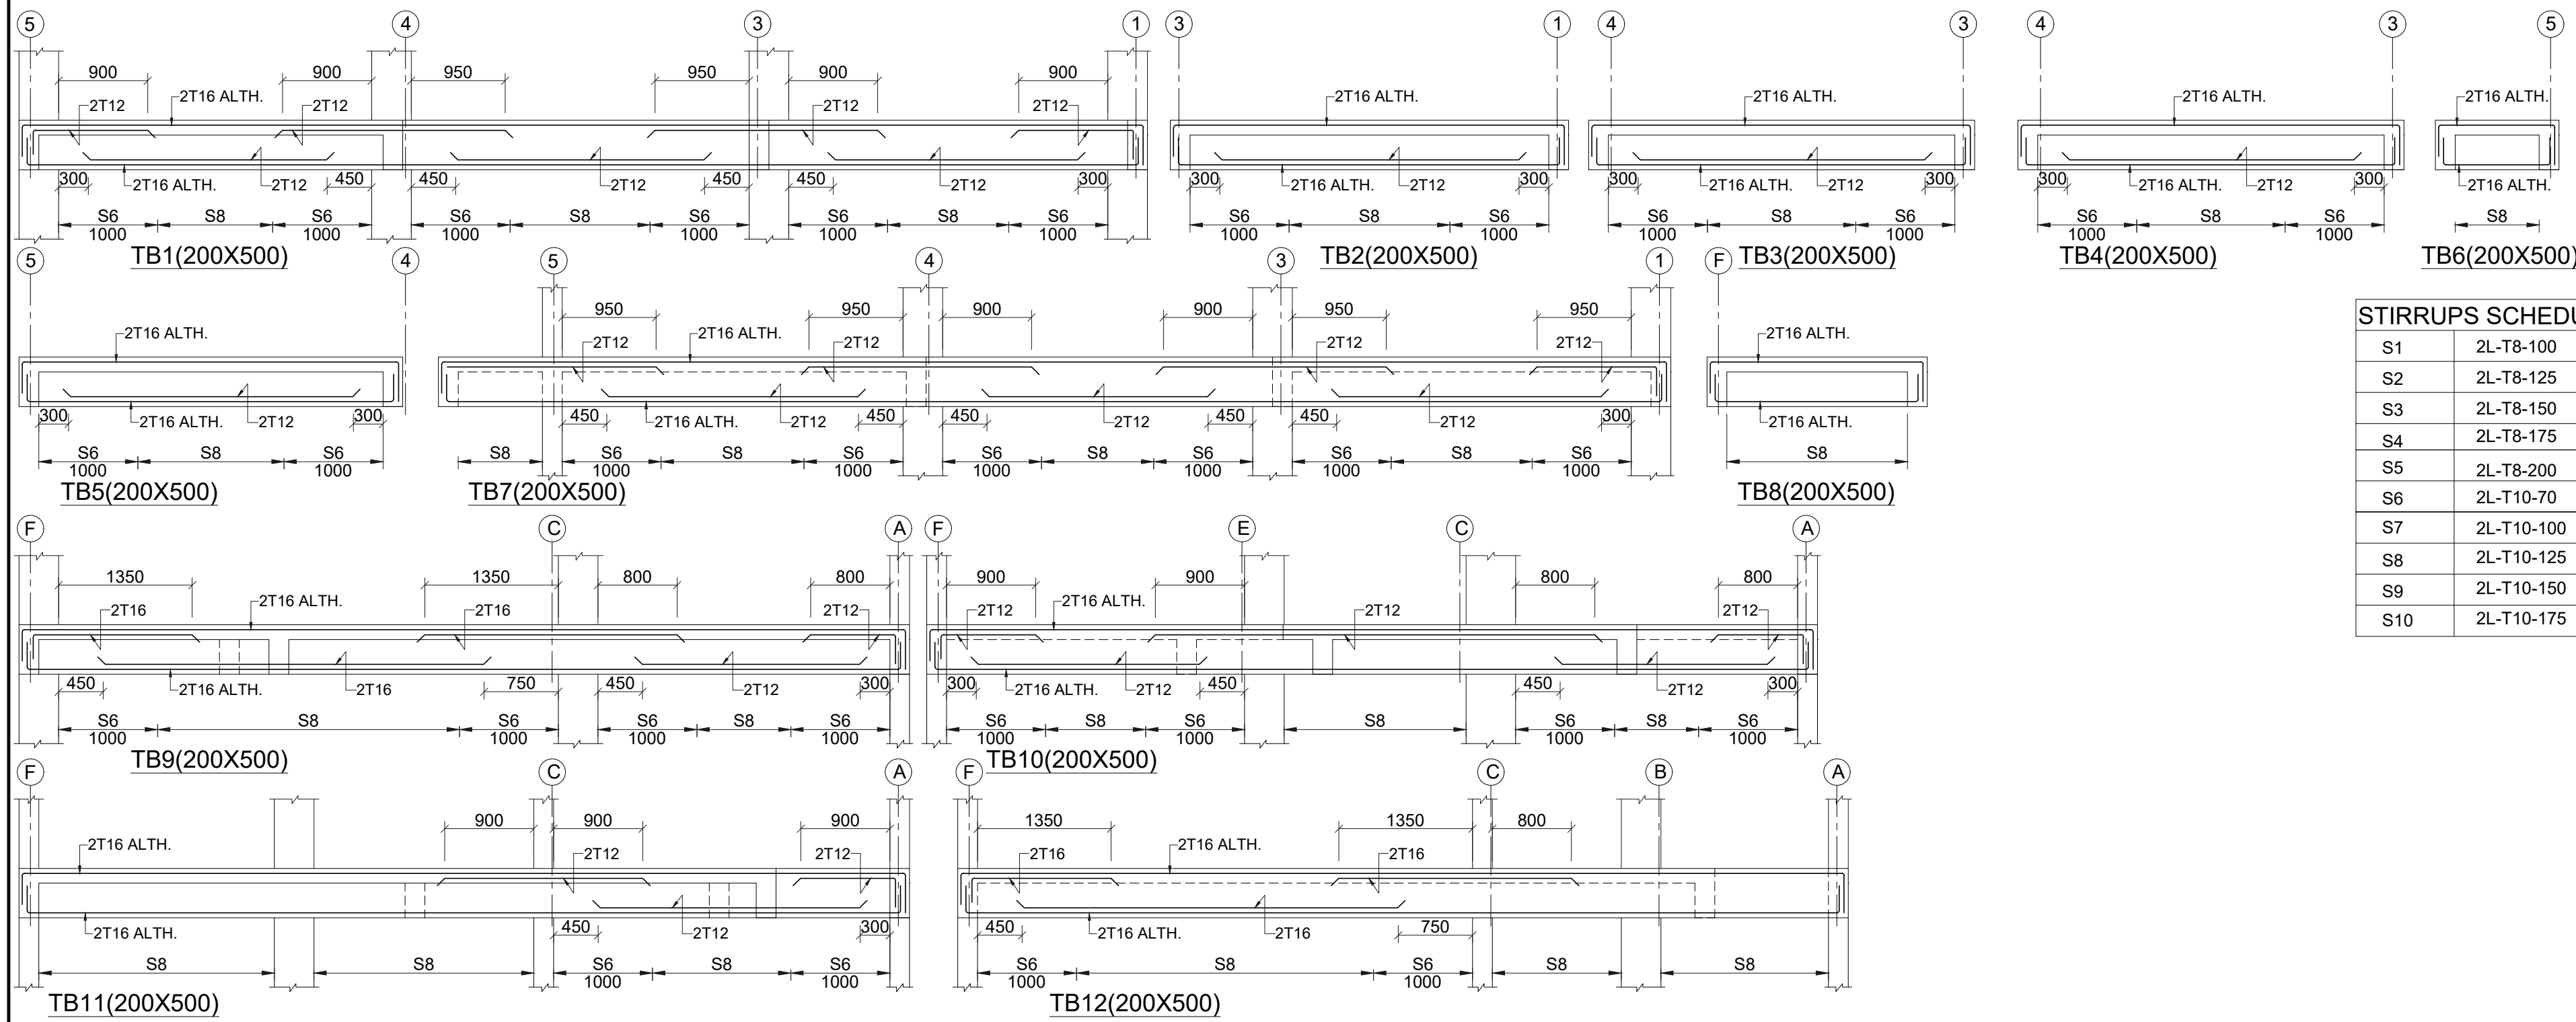

STIRRUPS SCHEDULE	
S1	2L-T8-100
S2	2L-T8-125
S3	2L-T8-150
S4	2L-T8-175
S5	2L-T8-200
S6	2L-T10-70
S7	2L-T10-100
S8	2L-T10-125
S9	2L-T10-150
S10	2L-T10-175

SLAB REINFT.SCHEDULE

a1+a2	T8-400	A	T8-200
b1+b2	T8-350	B	T8-175
c1+c2	T8-300	C	T8-150
d1+d2	T8-250	D	T8-125
e1+e2	T8-200	E	T8-100
f1+f2	T10-400	F	T10-200
g1+g2	T10-350	G	T10-175
h1+h2	T10-300	H	T10-150
k1+k2	T10-250	K	T10-125
m1+m2	T10-200	M	T10-100
p1+p2	T10-150	P	T10-75
r1+r2	T12-200	R	T12-100
x1+x2	T12-300	X	T12-150
t1+t2	T12-400	T	T12-200

BOTTOM BARS -----

TOP BARS -----

d1+d2 NET SPACING (125 mm c/c)
NOTE:- DISTRIBUTION SHALL BE
T8-200 FOR TOP R/F

DWG. NO. CDPL/2025/S.41

VILLA -3.1
TERRACE FLOOR FRAMING & DETAIL'S

GENERAL NOTES:

1. ALL DIMENSIONS ARE IN MM.
2. DO NOT SCALE, FOLLOW WRITTEN DIMENSION ONLY.
3. THIS DRAWING SHALL BE READ IN CONJUNCTION WITH RELEVANT ARCHITECTURAL AND STRUCTURAL DRGS.
4. BARS SHALL BE H.Y.S.D. / TMT BARS OF GRADE fe 550 AND CONFORMING TO I.S. 1786-1985.
5. CONC. MIX SHALL BE:

TITLE

SUBMISSION DRAWINGS

SCALE:- NTS

DATE : DATE : 25.02.2025

PROJECT:-

SHUBHASHISH FOREST
UNDER KHASRA NO. 1941/419, 418/1, 2451/2073, 2074/422, 423, 2423/416, 2425/417, 2427/424 & 426 428 AT REVENUE VILLAGE:- MAHAPURA, TEH. SANGANER, DIST. JAIPUR, RAJASTHAN.

ARCHITECTS:-

PANKAJ GUPTA & ASSOCIATES
FLAT NO. 603 B, GOLDEN LEAF APARTMENT, TONK ROAD, NEAR GANDHI NAGAR STATION, JAIPUR-15

ARCHITECT CONSULTANT

STRUCTURE:




Constructure Design P. Ltd.
1005, TOWER- B.Advant
Business Park . NGN.Expressway.
Sec-142Noida
PIN.201305
constructure@gmail.com
tel.9899697377

OWNER


ARCHITECTS

STRUCTURE CONSULTANT

Constructure Design P. Ltd.
HARIDWAR
B-10, Sector-17, Gurgaon
Registration No. F-100
and
National Council of Building Education
National Floor Plan Project
New Delhi, India

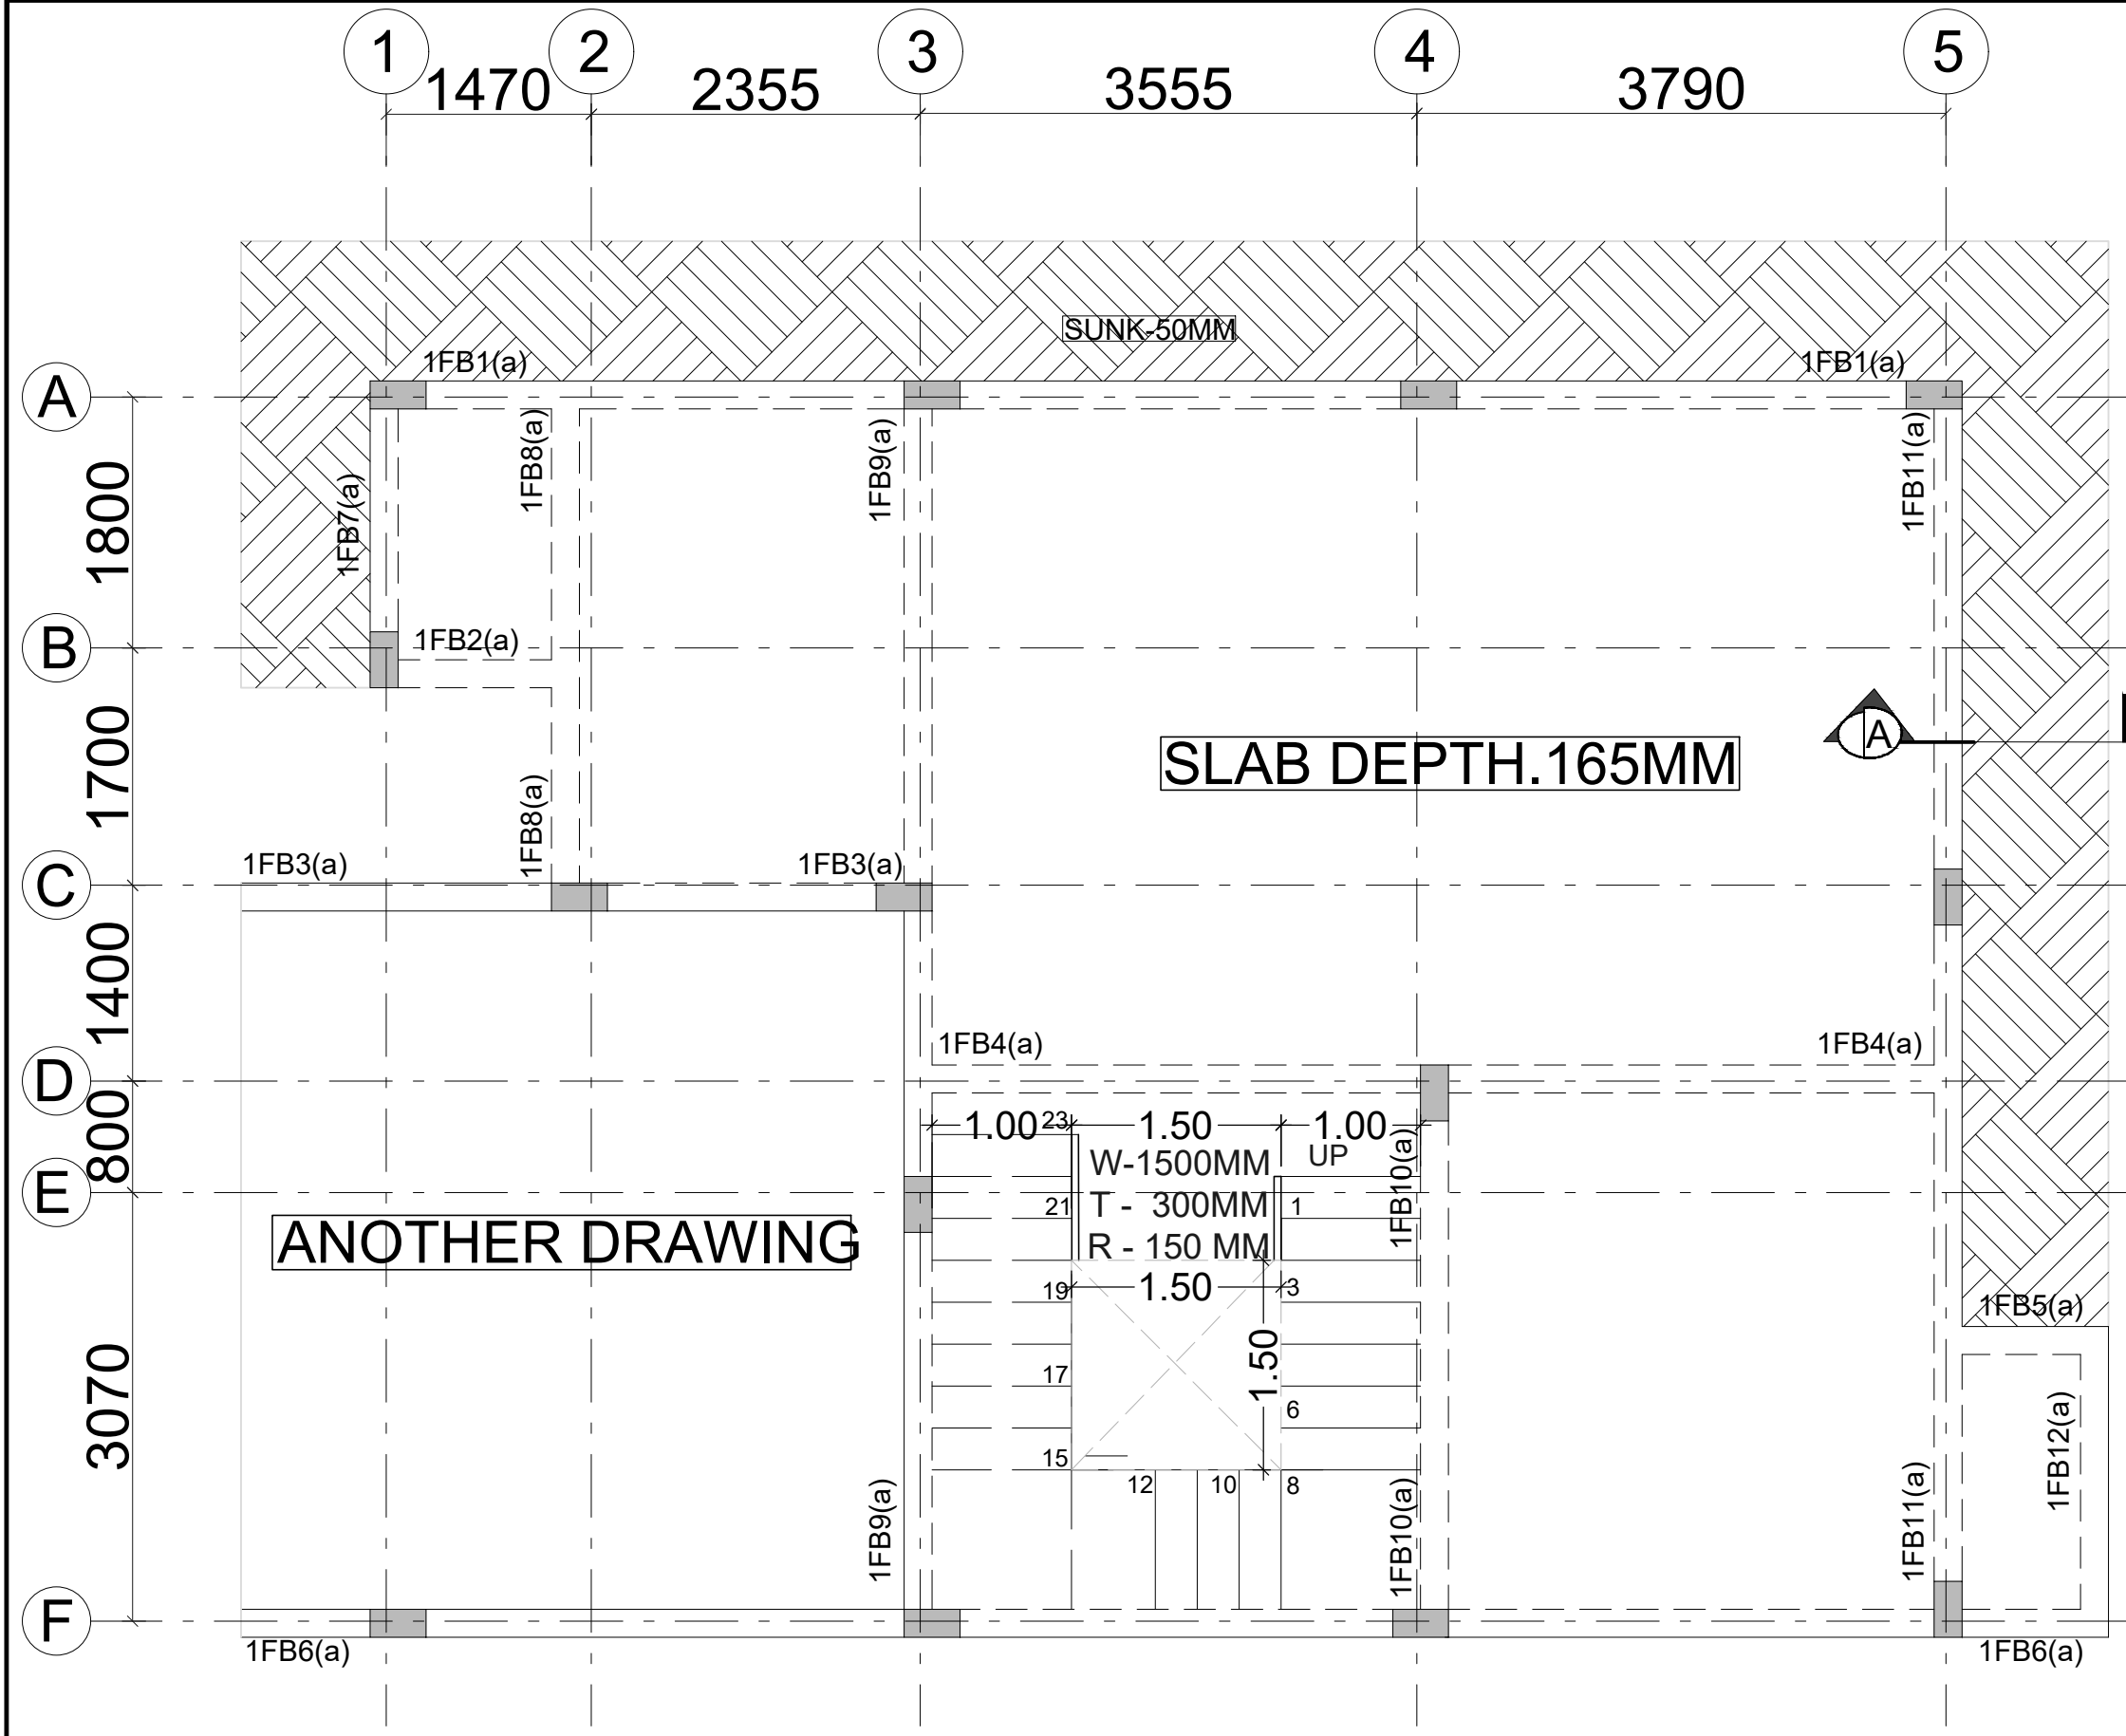

FIRST FLOOR PLAN
ALL SLAB THK.150 MM UNO.

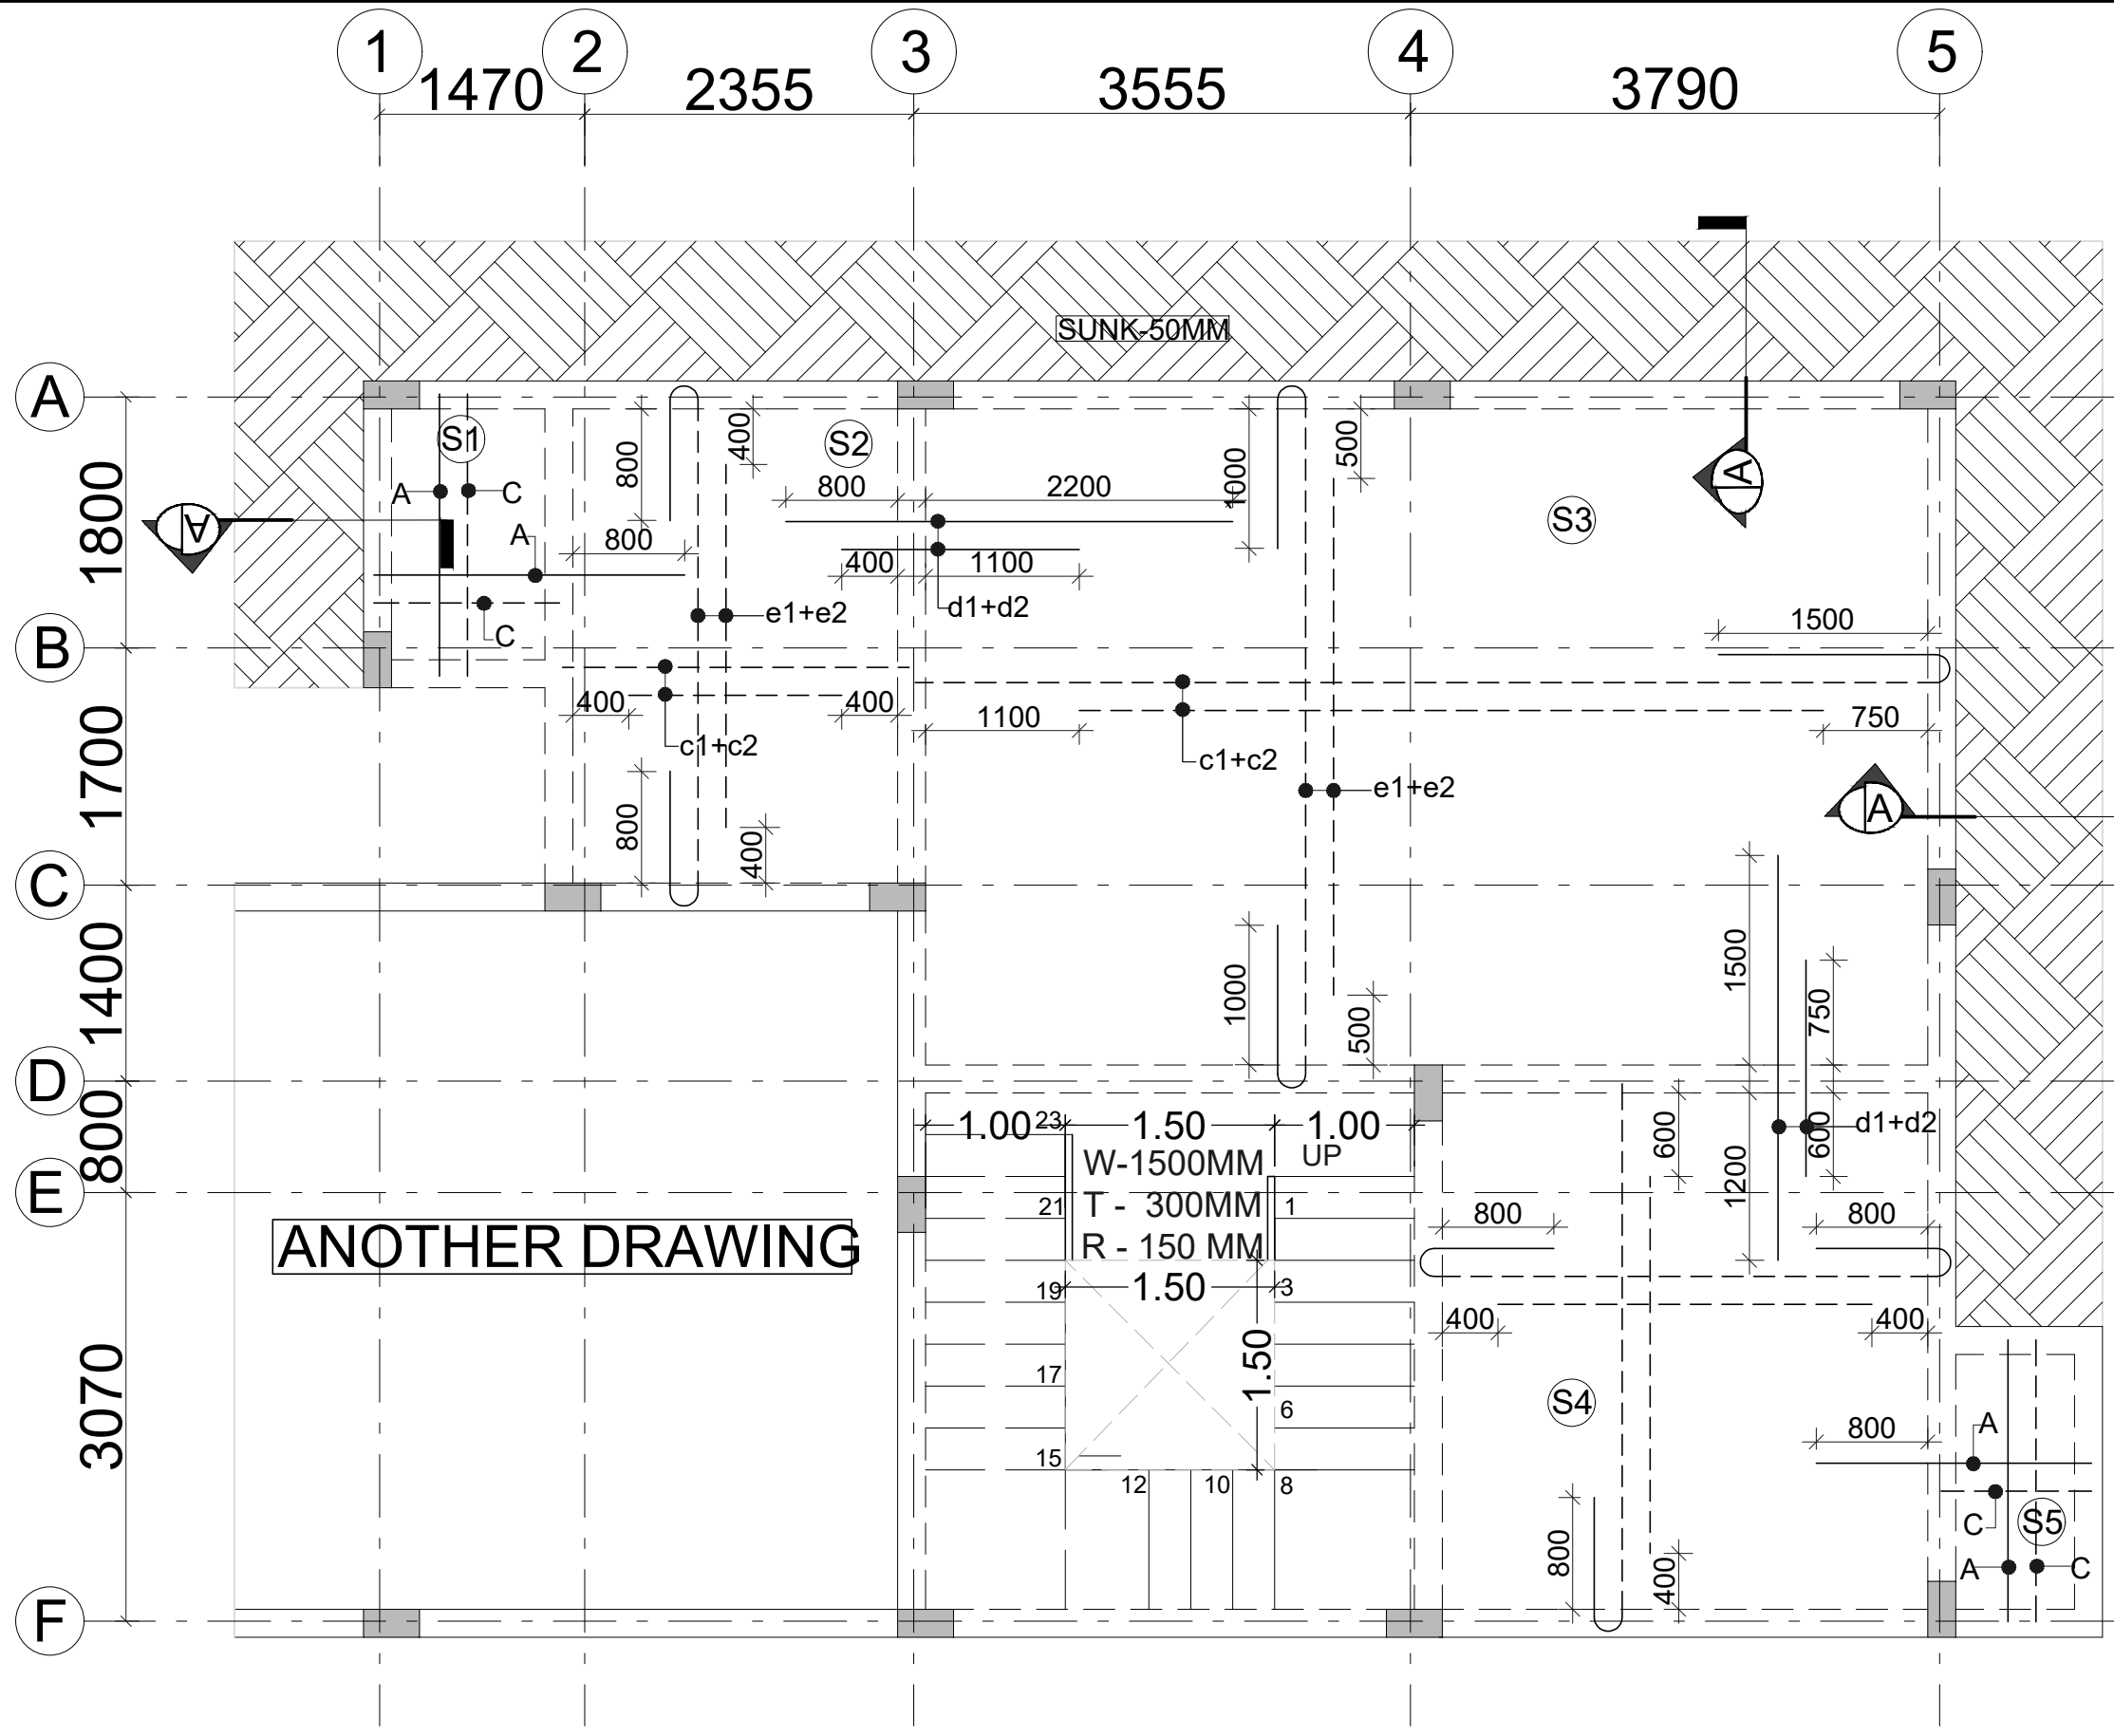

FIRST FLOOR PLAN
ALL SLAB THK.150 MM UNO.

	CUTOUT
	COLUMN CONTINUE
	COL. TERMINATED
	TOILET 50 MM SUNK


BEAM SIZE	
(a)	200X500
(b)	300X500

DWG. NO. CDPL/2025/S.21

VILLA -3.2
1ST FLOOR FRAMING AND SLAB DETAIL'S

GENERAL NOTES:

- ALL DIMENSIONS ARE IN MM.
- DO NOT SCALE, FOLLOW WRITTEN DIMENSION ONLY.
- THIS DRAWING SHALL BE READ IN CONJUNCTION WITH RELEVANT ARCHITECTURAL AND STRUCTURAL DRGS.
- BARS SHALL BE H.Y.S.D. / TMT BARS OF GRADE fe 550 AND CONFORMING TO I.S. 1786-1985.
- CONC. MIX SHALL BE:

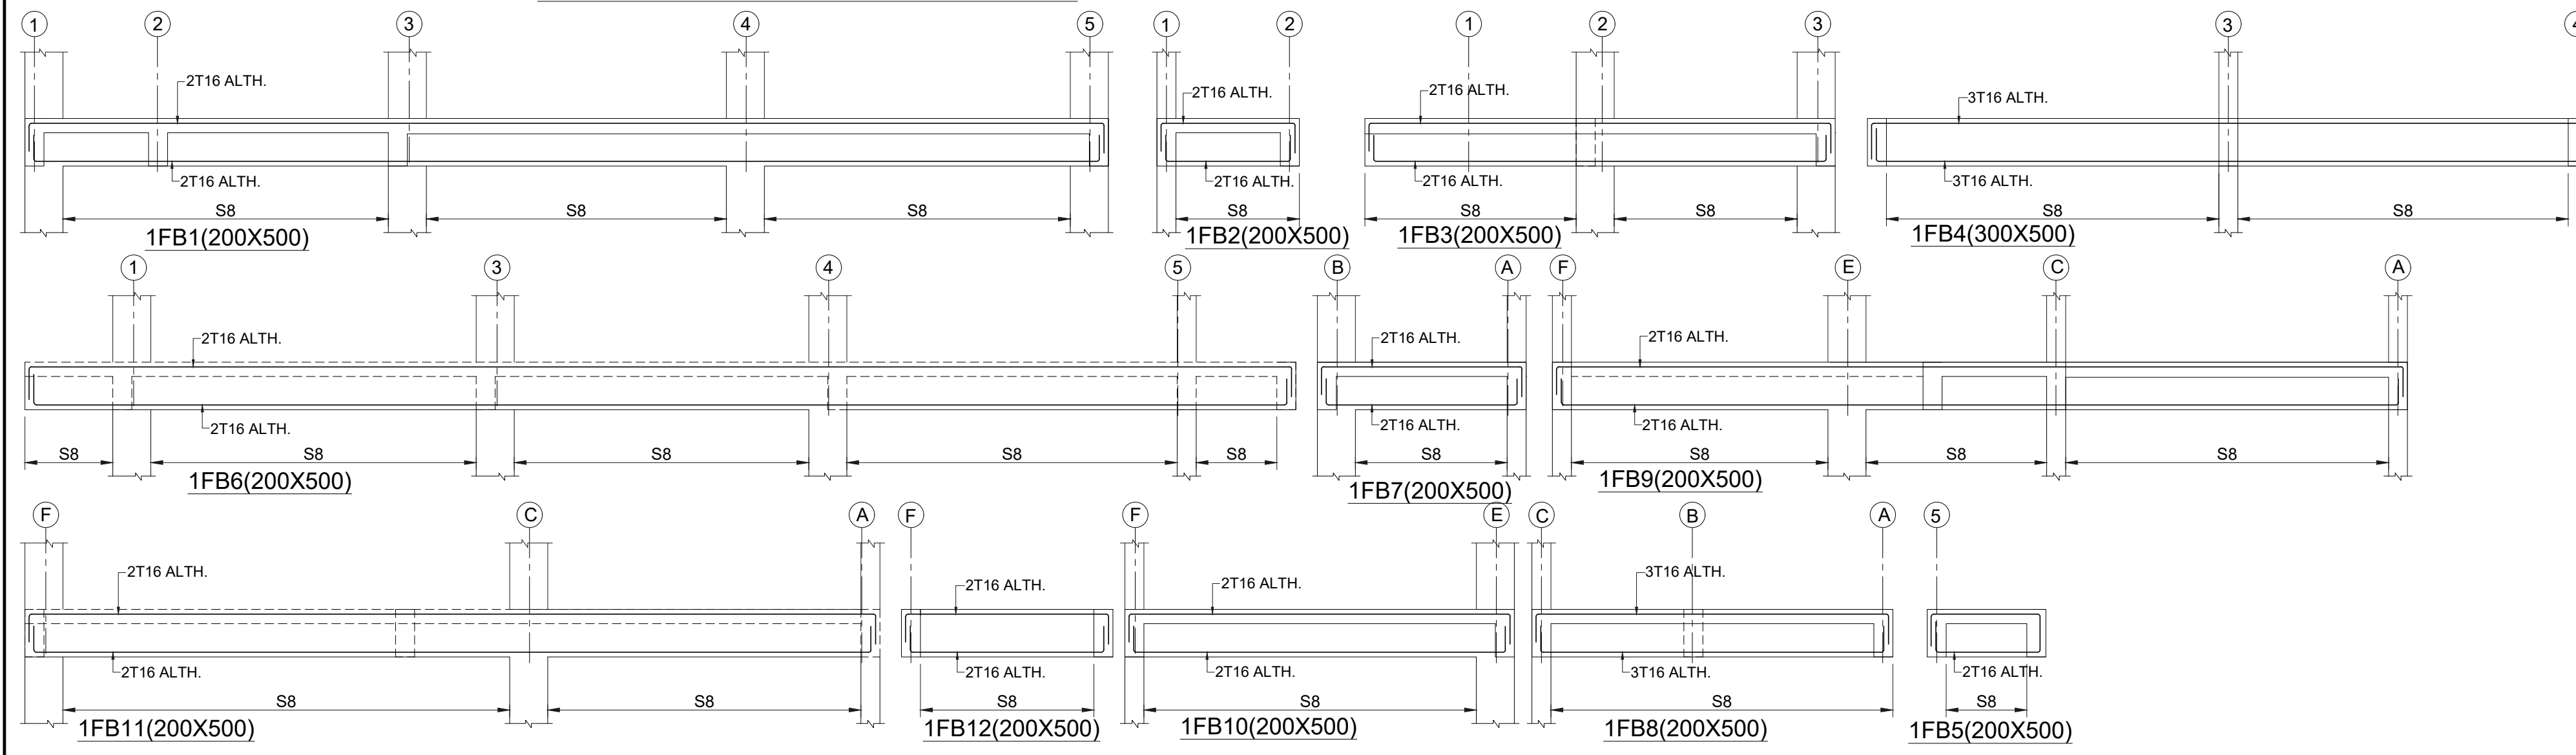

SLAB REINFT.SCHEDULE

a1+a2	T8-400	A	T8-200
b1+b2	T8-350	B	T8-175
c1+c2	T8-300	C	T8-150
d1+d2	T8-250	D	T8-125
e1+e2	T8-200	E	T8-100
f1+f2	T10-400	F	T10-200
g1+g2	T10-350	G	T10-175
h1+h2	T10-300	H	T10-150
k1+k2	T10-250	K	T10-125
m1+m2	T10-200	M	T10-100
p1+p2	T10-150	P	T10-75
r1+r2	T12-200	R	T12-100
x1+x2	T12-300	X	T12-150
t1+t2	T12-400	T	T12-200

BOTTOM BARS

TOP BARS

d1+d2 NET SPACING (125 mm c/c)

NOTE:- DISTRIBUTION SHALL BE
T8-200 FOR TOP R/F

STIRRUPS SCHEDULE	
S1	2L-T8-100
S2	2L-T8-125
S3	2L-T8-150
S4	2L-T8-175
S5	2L-T8-200
S6	2L-T10-70
S7	2L-T10-100
S8	2L-T10-125
S9	2L-T10-150
S10	2L-T10-175

TITLE

SUBMISSION DRAWINGS

SCALE:- NTS

DATE : DATE : 25.02.2025

PROJECT:-

SHUBHASHISH FOREST
UNDER KHASRA NO. 1941/419, 418/1,
2451/2073, 2074/422, 423, 2423/416, 2425/417,
2427/424 & 426 428 AT REVENUE VILLAGE:-
MAHAPURA, TEH. SANGANER, DIST.
JAIPUR, RAJASTHAN.

ARCHITECTS:-

PANKAJ GUPTA & ASSOCIATES
FLAT NO. 603 B, GOLDEN LEAF
APARTMENT, TONK ROAD, NEAR GANDHI
NAGAR STATION, JAIPUR-15

ARCHITECT CONSULTANT

STRUCTURE:



OWNER

ARCHITECTS

STRUCTURE CONSULTANT

Constructure Design P. Ltd.
1005, TOWER- B, Advant
Business Park . NGN, Expressway.
Sec-142 Noida
PIN.201305
constructure@gmail.com
tel.9899697377

HANSHI DESAI
M. Arch (Structure) UoD
Registration No. 2350
Date Issued: 07/06/2025
Address: Plot No. 30, Phase 1, Sector 10,
Gurgaon, Haryana - 122001
Phone: 9899697377

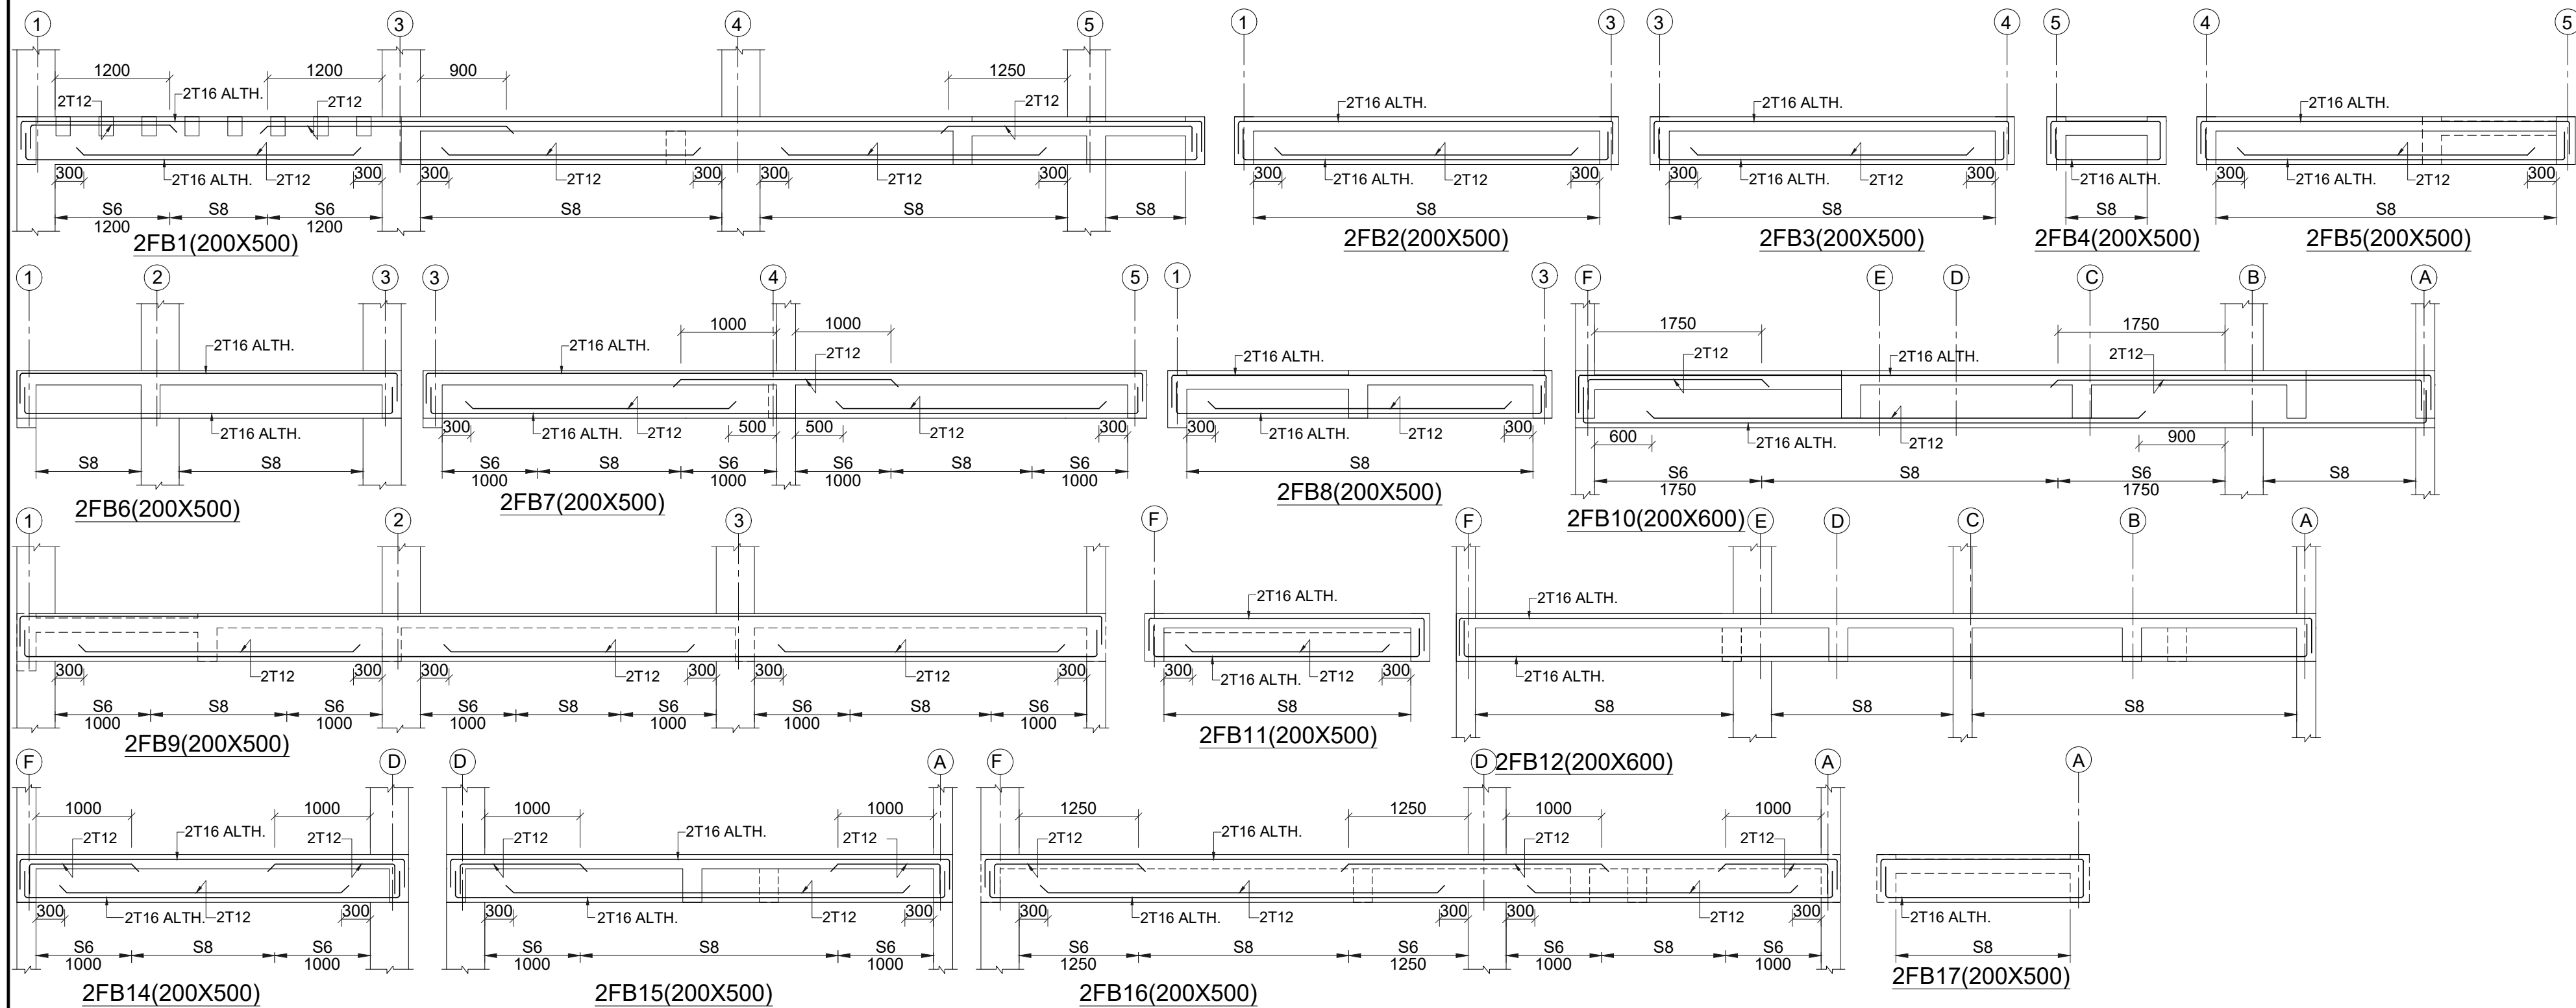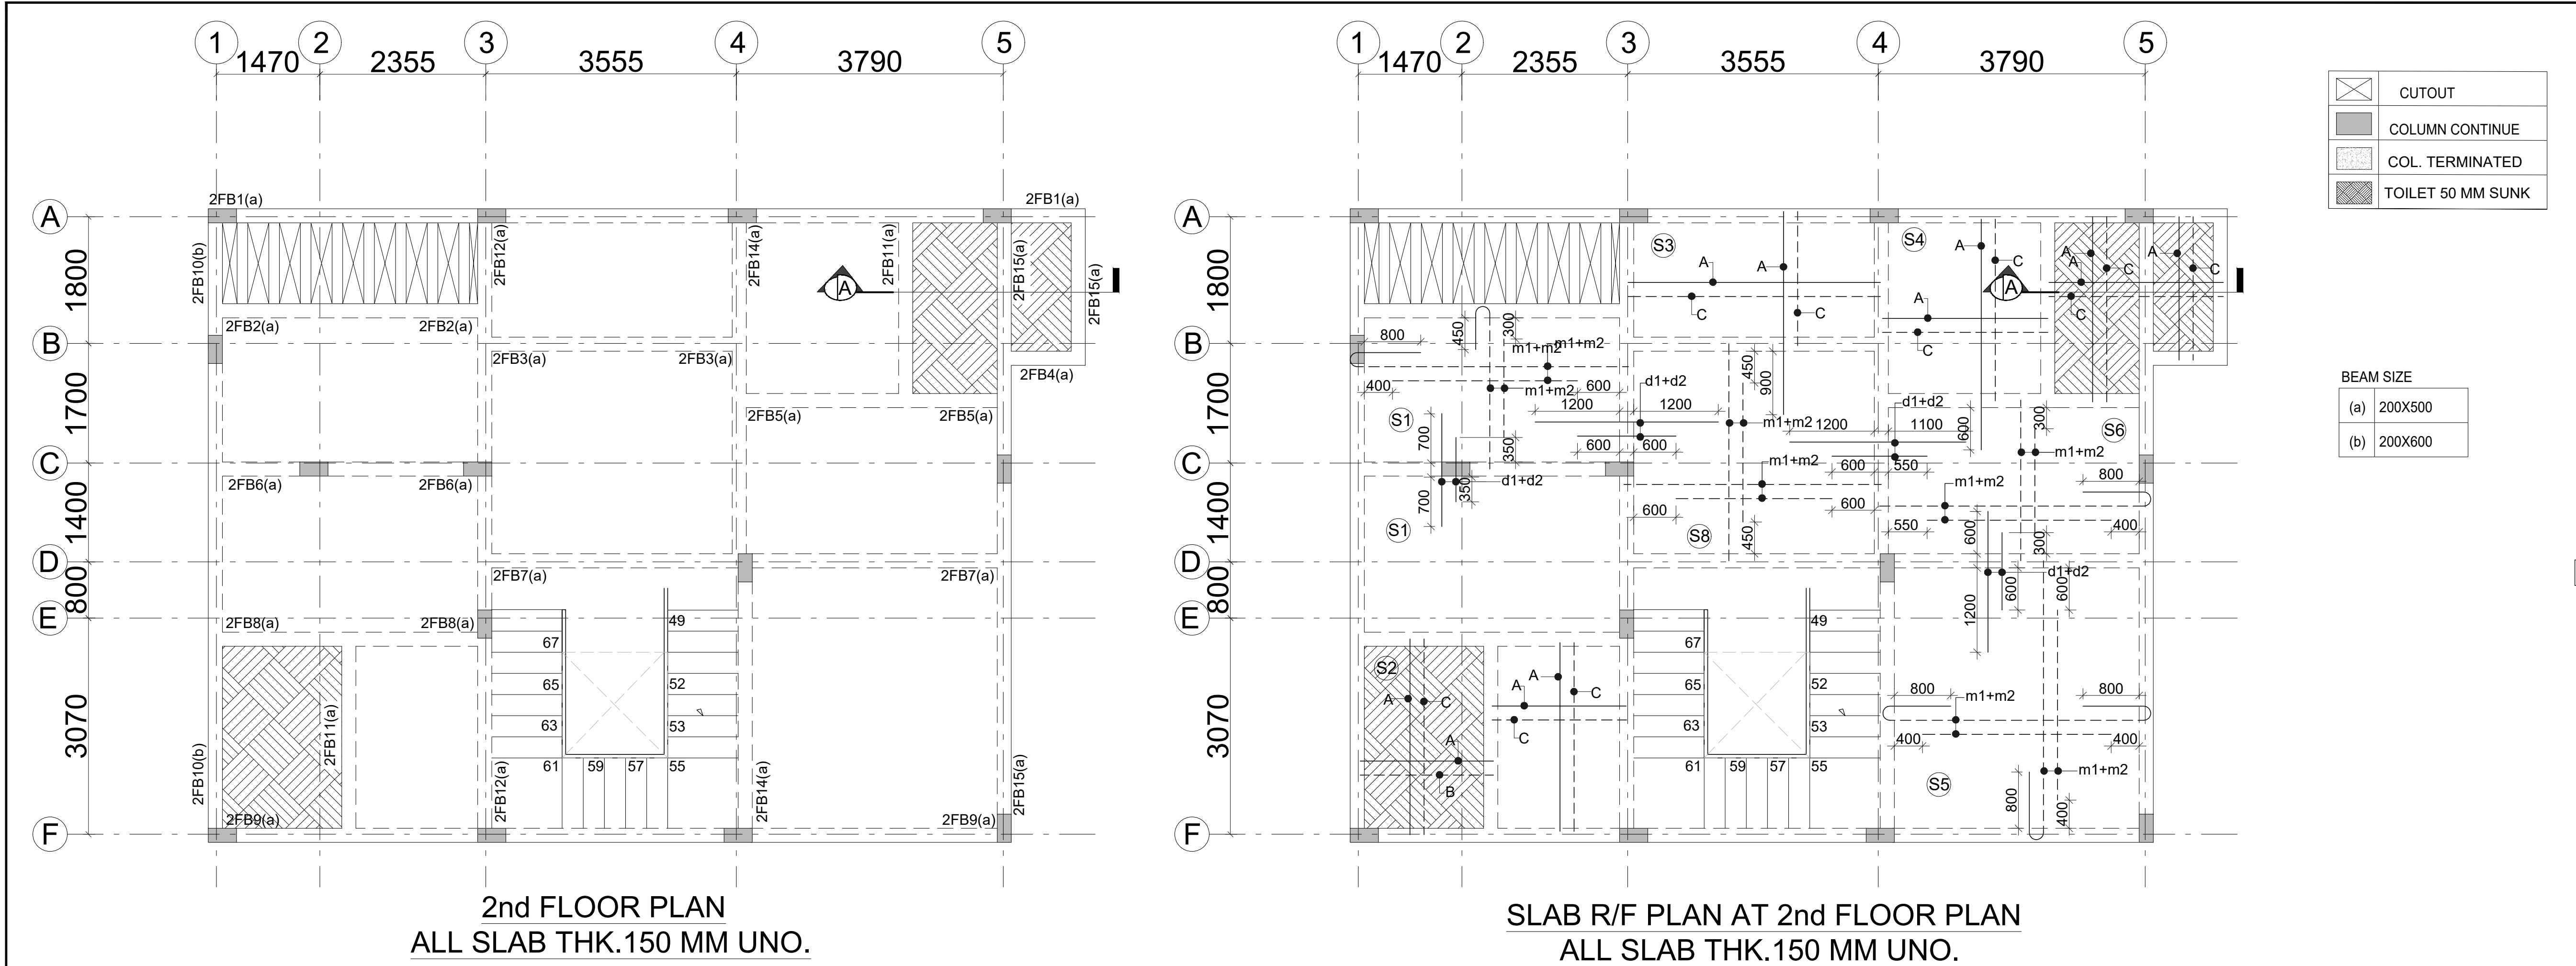

STIRRUPS SCHEDULE	
S1	2L-T8-100
S2	2L-T8-125
S3	2L-T8-150
S4	2L-T8-175
S5	2L-T8-200
S6	2L-T10-70
S7	2L-T10-100
S8	2L-T10-125
S9	2L-T10-150
S10	2L-T10-175

SLAB REINFT. SCHEDULE

a1+a2	T8-400	A	T8-200
b1+b2	T8-350	B	T8-175
c1+c2	T8-300	C	T8-150
d1+d2	T8-250	D	T8-125
e1+e2	T8-200	E	T8-100
f1+f2	T10-400	F	T10-200
g1+g2	T10-350	G	T10-175
h1+h2	T10-300	H	T10-150
k1+k2	T10-250	K	T10-125
m1+m2	T10-200	M	T10-100
p1+p2	T10-150	P	T10-75
r1+r2	T12-200	R	T12-100
x1+x2	T12-300	X	T12-150
t1+t2	T12-400	T	T12-200

BOTTOM BARS -----

TOP BARS -----

d1+d2 NET SPACING (125 mm c/c)
NOTE:- DISTRIBUTION SHALL BE
T8-200 FOR TOP R/F

DWG. NO. CDPL/2025/S.31

VILLA -3.2
2nd FLOOR FRAMING & DETAIL'S

GENERAL NOTES:
1. ALL DIMENSIONS ARE IN MM.
2. DO NOT SCALE, FOLLOW WRITTEN DIMENSION ONLY.
3. THIS DRAWING SHALL BE READ IN CONJUNCTION WITH RELEVANT ARCHITECTURAL AND STRUCTURAL DRGS.
4. BARS SHALL BE H.Y.S.D. / TMT BARS OF GRADE fe 550 AND CONFORMING TO I.S. 1786-1985.
5. CONC. MIX SHALL BE:

TITLE
SUBMISSION DRAWINGS

SCALE:- NTS
DATE : DATE : 25.02.2025

PROJECT:-
SHUBHASHISH FOREST
UNDER KHASRA NO. 1941/419, 418/1, 2451/2073, 2074/422, 423, 2423/416, 2425/417, 2427/424 & 426 428 AT REVENUE VILLAGE:- MAHAPURA, TEH. SANGANER, DIST. JAIPUR, RAJASTHAN.

ARCHITECTS:-
PANKAJ GUPTA & ASSOCIATES
FLAT NO. 603 B, GOLDEN LEAF APARTMENT, TONK ROAD, NEAR GANDHI NAGAR STATION, JAIPUR-15


ARCHITECT CONSULTANT

STRUCTURE:
Constructure Design P. Ltd.
1005, TOWER- B, Advant Business Park . NGN, Expressway. Sec-142 Noida
PIN.201305
constructure@gmail.com
tel.9899697377

OWNER

ARCHITECTS

STRUCTURE CONSULTANT

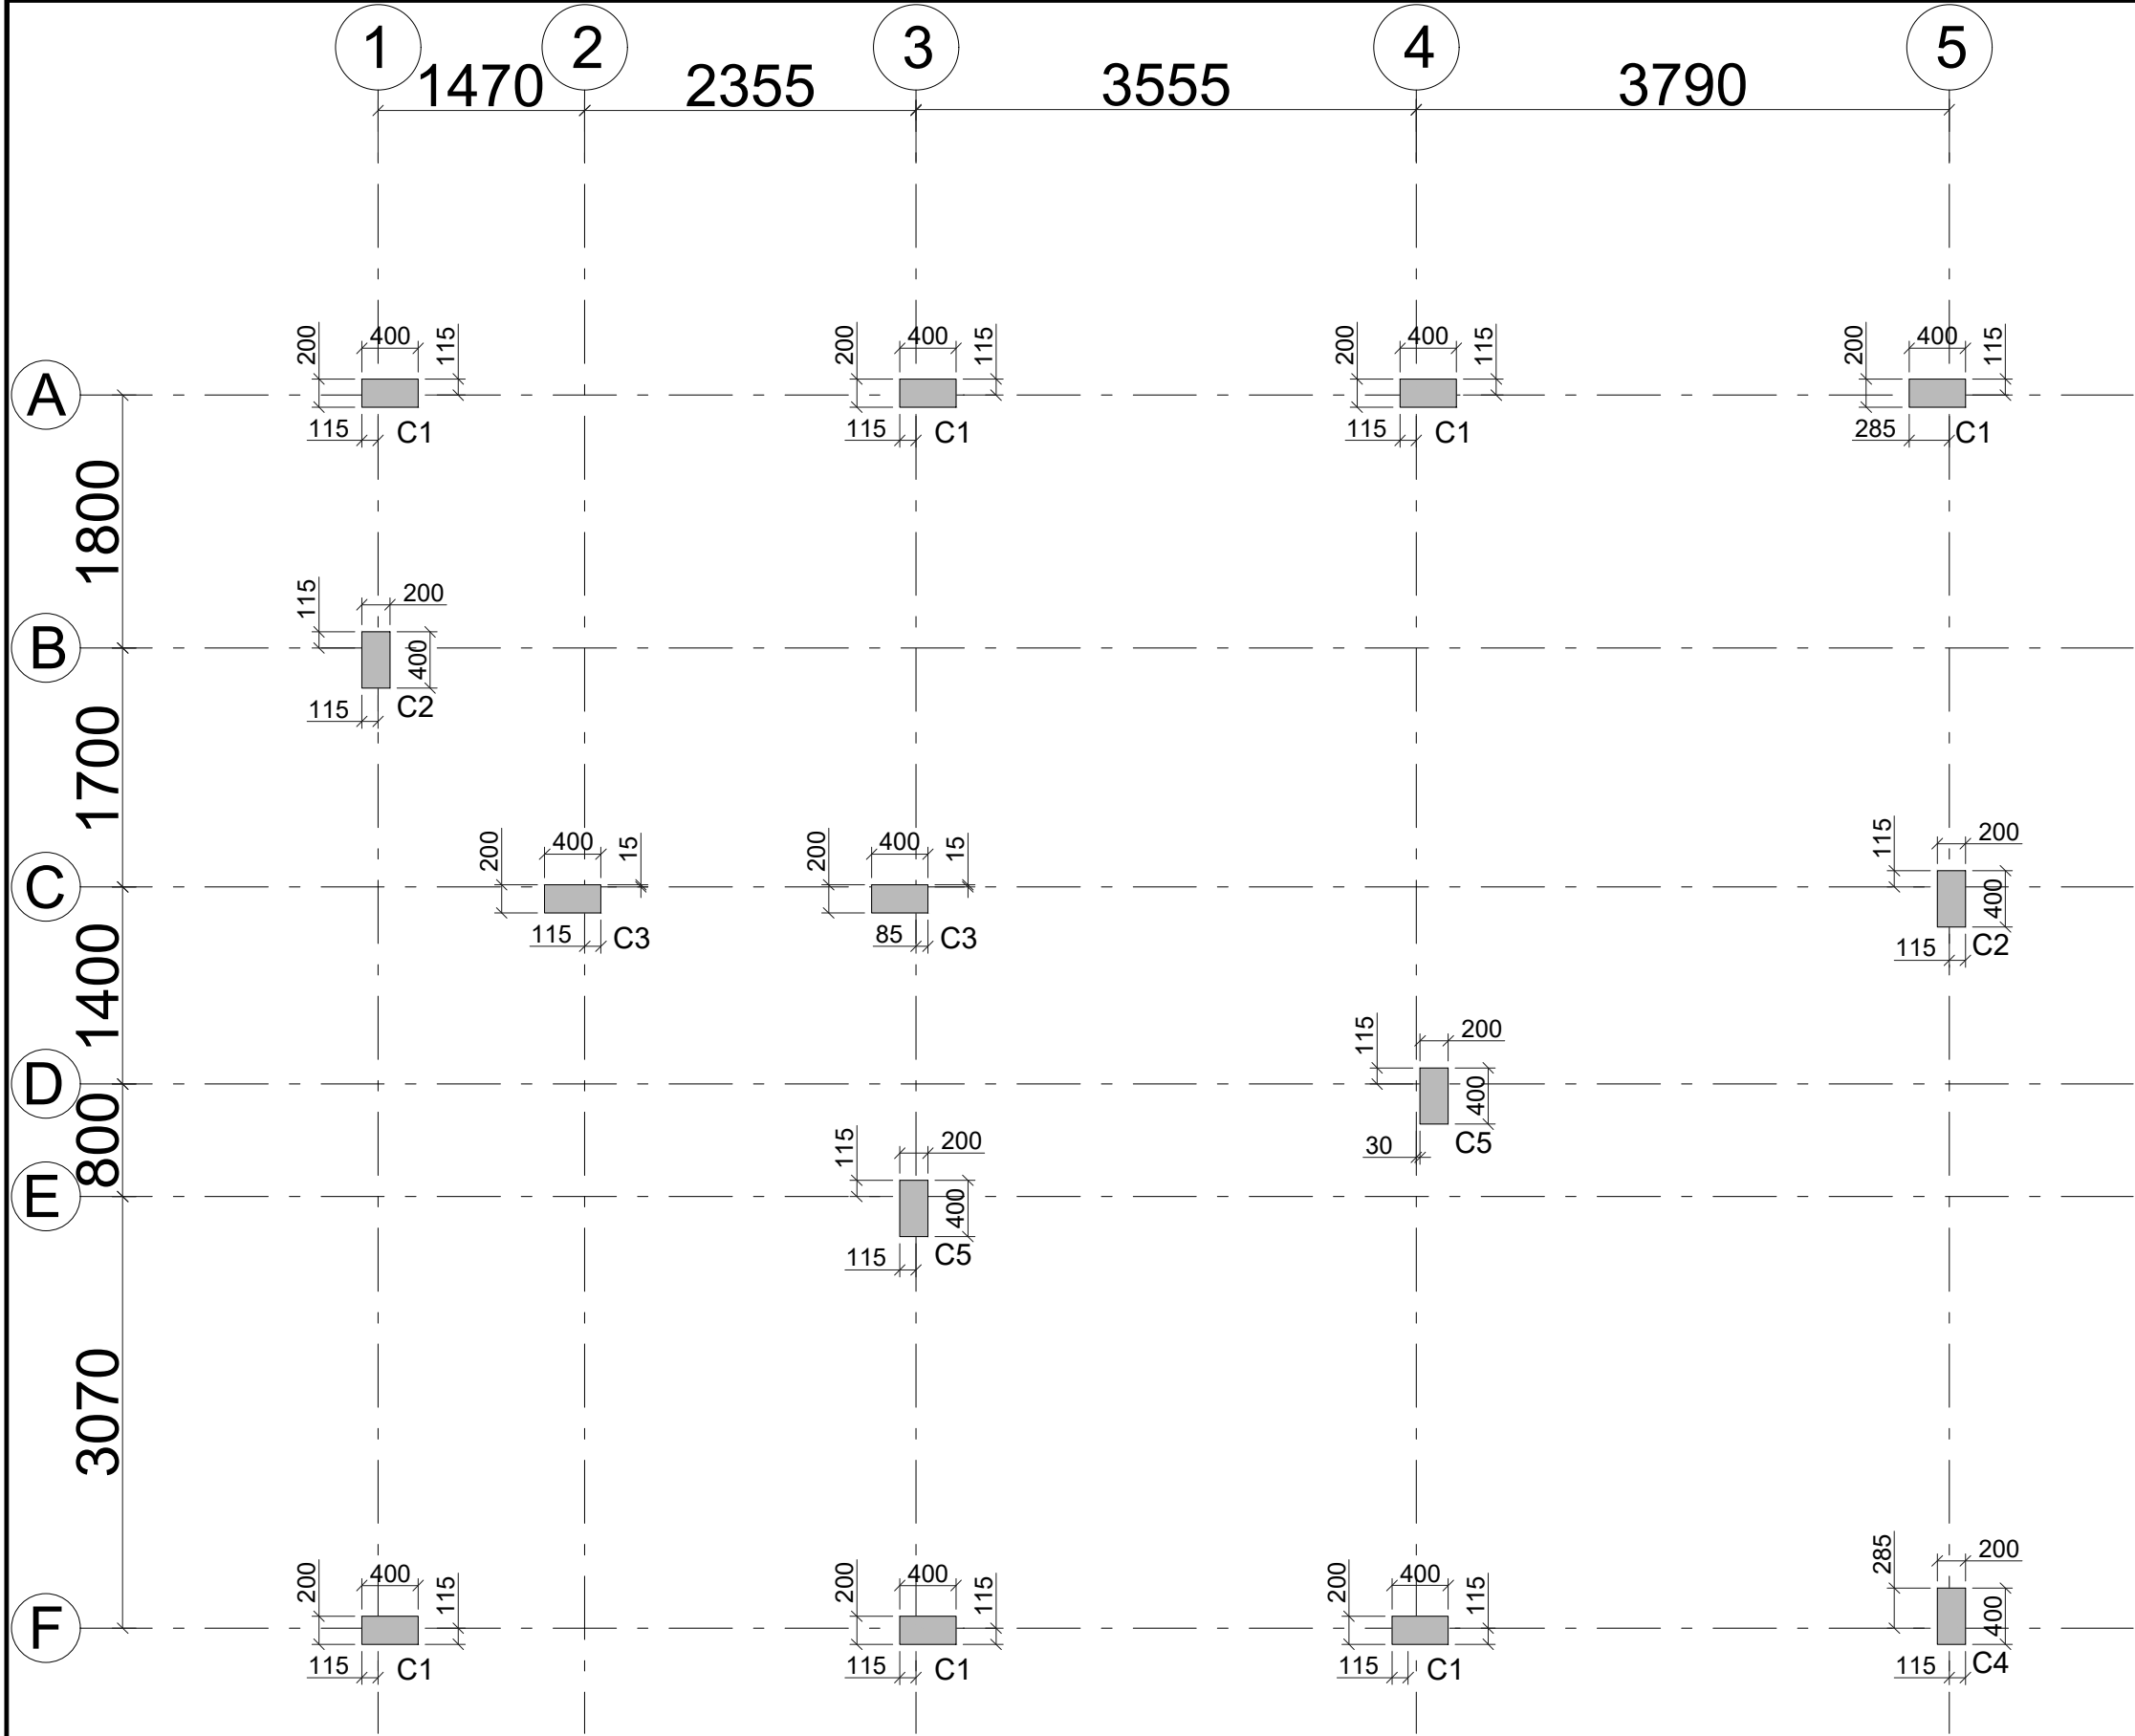

COLUMN LAYOUT PLAN

TIES SCHEDULE	
GROUP ①	ZONE (A) T8-125 (OUTER) T8-125 (OTHER)
	ZONE (B) T8-190 (OUTER) T8-190(OTHER)
GROUP ②	ZONE (A) T8-100 (OUTHER) T8-100 (OTHER)
	ZONE (B) T8-100 (OUTHER) T8-100(OTHER)





LEVELS	COL. MARK	REINF. FOUNDATION LVL. TO PLINTH LEVEL.				
		REINF.	8T12	8T12	8T12	8T12
		CON.MIX	M-30	M-30	M-30	M-30
		TIES&GR.	3/SET(1a+2b) (G1)	3/SET(1a+2b) (G1)	3/SET(1a+2b) (G1)	3/SET(1a+2b) (G1)
SIZE.	200x500	200x500	200x500	200x500		
		C1	C2	C3	C4	
		1.	2.	3.	4.	
REINF. PLINTH LEVEL TO 1ST FLOOR LVL.						
		SAME AS/ BELOW	SAME AS/ BELOW	SAME AS/ BELOW	SAME AS/ BELOW	
		REINF.				
		CON.MIX	M-30	M-30	M-30	
		TIES&GR.	(G1)	(G1)	(G1)	
		SIZE.	200x500	200x500	200x450	
REINF. 1ST FLOOR LVL. TO 2ND FLOOR LVL.						
		SAME AS/ BELOW				
		REINF.	4T16+4T12	4T16+4T12		
		CON.MIX	M-30	M-30		
		TIES&GR.	3/SET(1a+2b) (G1)	3/SET(1a+2b) (G1)		
		SIZE.	200x500	200x500		
REINF. 2ND FLOOR LVL. TO TERRACE FLOOR LVL.						
		SAME AS/ BELOW	SAME AS/ BELOW			
		REINF.		4T20+4T16		
		CON.MIX	M-30	M-30		
		TIES&GR.	(G1)	3/SET(1a+2b) (G1)		
		SIZE.	200x500	200x500		
REINF. TERRACE FLOOR LVL. TO MUMTY LVL.						
		SAME AS/ BELOW	SAME AS/ BELOW	SAME AS/ BELOW	SAME AS/ BELOW	
		REINF.				
		CON.MIX				
		TIES&GR.				
		SIZE.				

DWG. NO. CDPL/2025/S.05	
VILLA -3.2 COLUMN LAYOUT & SCHEDULE	
GENERAL NOTES:	
1. ALL DIMENSIONS ARE IN MM. 2. DO NOT SCALE, FOLLOW WRITTEN DIMENSION ONLY. 3. THIS DRAWING SHALL BE READ IN CONJUNCTION WITH RELEVANT ARCHITECTURAL AND STRUCTURAL DRGS. 4. BARS SHALL BE H.Y.S.D. / TMT BARS OF GRADE fe 550 AND CONFORMING TO I.S. 1786-1985. 5. CONC. MIX SHALL BE:	
TITLE	
SUBMISSION DRAWINGS	
SCALE:- NTS	
DATE : DATE : 25.02.2025	
PROJECT:-	
SHUBHASHISH FOREST UNDER KHASRA NO. 1941/419, 418/1, 2451/2073, 2074/422, 423, 2423/416, 2425/417, 2427/424 & 426 428 AT REVENUE VILLAGE:- MAHAPURA, TEH. SANGANER, DIST. JAIPUR, RAJASTHAN.	
ARCHITECTS:-	
PANKAJ GUPTA & ASSOCIATES FLAT NO. 603 B, GOLDEN LEAF APARTMENT, TONK ROAD, NEAR GANDHI NAGAR STATION, JAIPUR-15	
ARCHITECT CONSULTANT	
STRUCTURE:	
	Constructure Design P. Ltd. 1005, TOWER- B.Advant Business Park . NGN.Expressway. Sec-142Noida PIN.201305 constructure@gmail.com tel.9899697377
OWNER	
ARCHITECTS	
STRUCTURE CONSULTANT	



T8-150
T12-150
COLUMN IN PLAN

TYP. PEDESTAL DETAIL
75 MM THK. PEDESTAL COLUMN

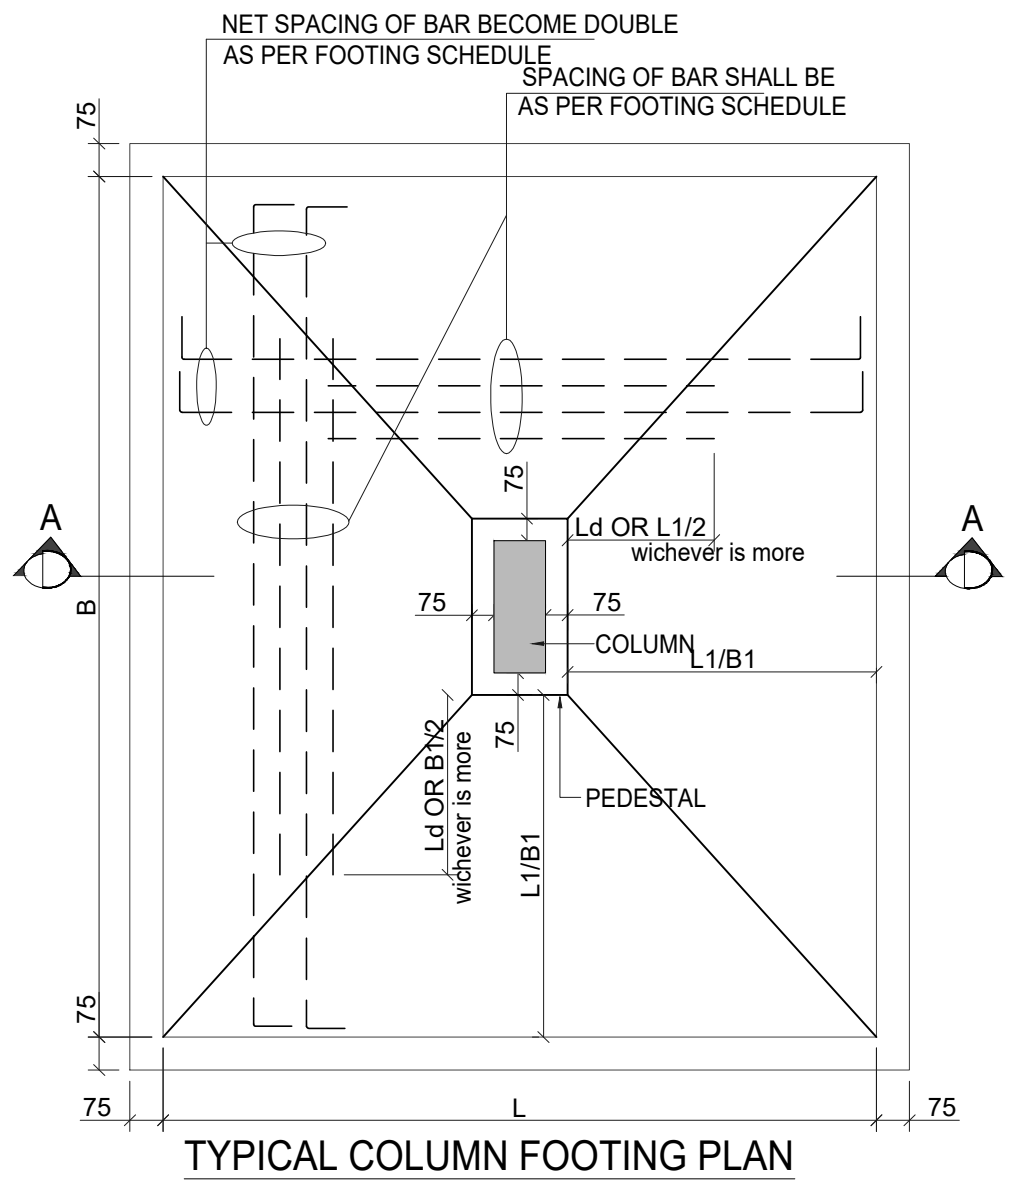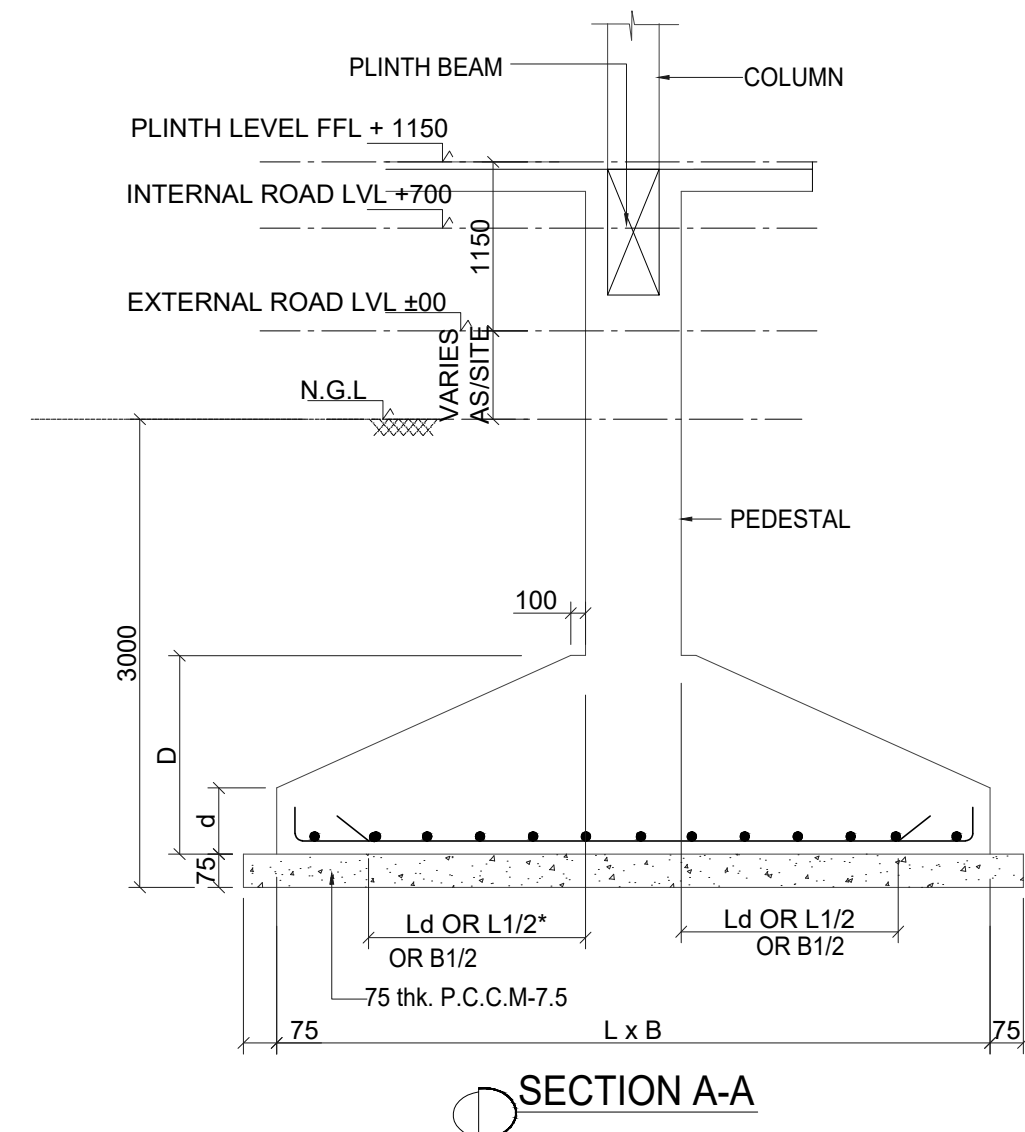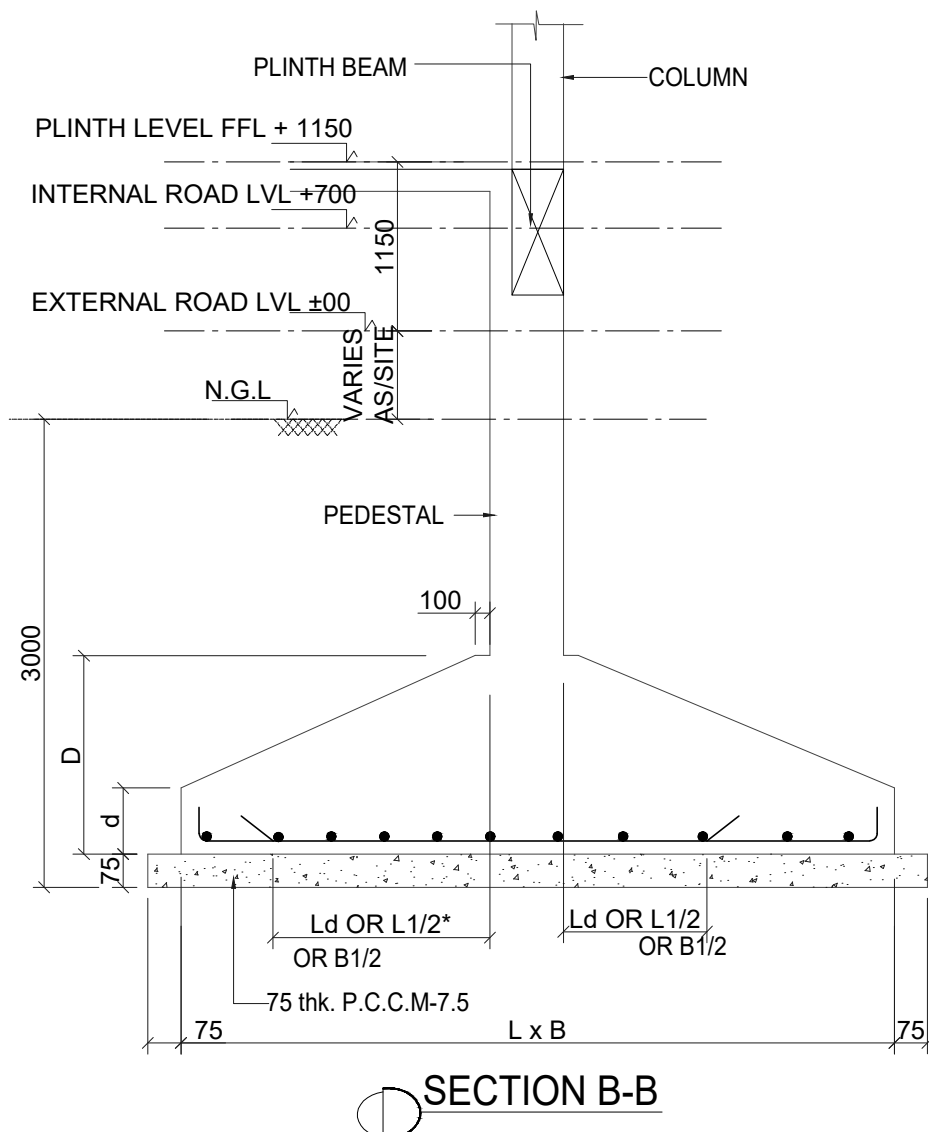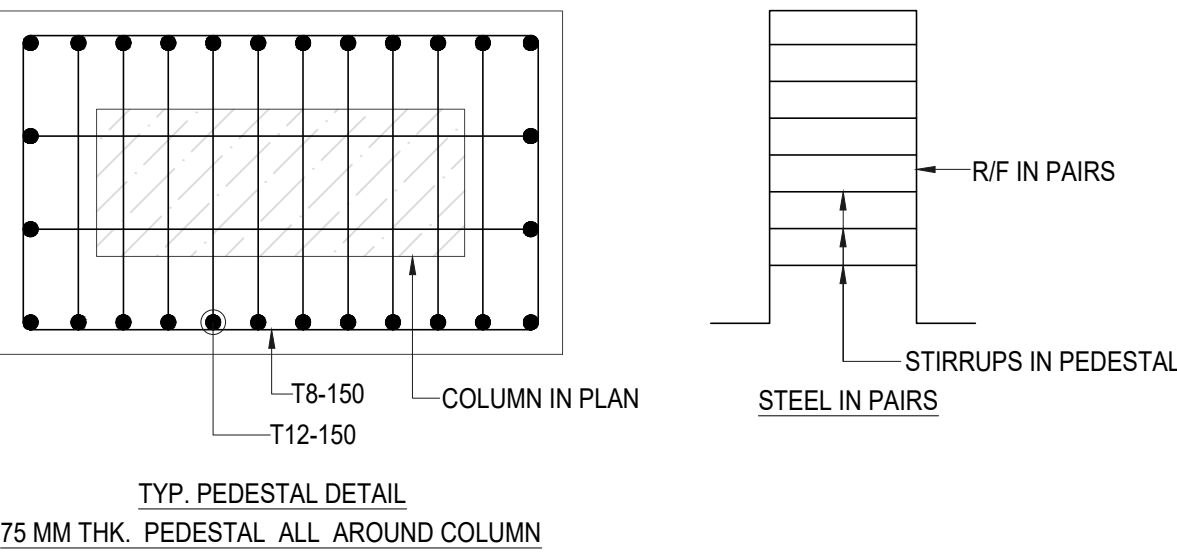

1. ALL DIMENSIONS ARE IN MM.
2. DO NOT SCALE, FOLLOW WRITTEN DIMENSION ONLY.
3. THIS DRAWING SHALL BE READ IN CONJUNCTION WITH RELEVANT ARCHITECTURAL AND STRUCTURAL DRGS.
4. BARS SHALL BE H.Y.S.D / TMT BARS OF GRADE Fe 500 AND CONFORMING TO I.S. 1786-1985.
5. CONC. MIX SHALL BE:

TITLE

SUBMISSION DRAWINGS

SCALE:- NTS

DATE : DATE : 25.02.2025

PROJECT:-

SHUBHASHISH FOREST
UNDER KHASRA NO. 1941/419, 418/1,
2451/2073, 2074/422, 423, 2423/416, 2425/417,
2427/424 & 426 428 AT REVENUE VILLAGE:-
MAHAPURA, TEH. SANGNER, DIST.
JAIPUR, RAJASTHAN.

ARCHITECTS:-

ANKAJ GUPTA & ASSOCIATES
LAT NO. 603 B, GOLDEN LEAF
APARTMENT, TONK ROAD, NEAR GANDHI
AGAR STATION, JAIPUR-15

ARCHITECT CONSULTANT

STRUCTURE:




Constructure Design P. Ltd.
005, TOWER- B.Advant
Business Park . NGN,Expressway.
Sec-142Noida
PIN.201305
constructure@gmail.com
el.9899697377


OWNER

ARCHITECTS

STRUCTURE CONSULTANT

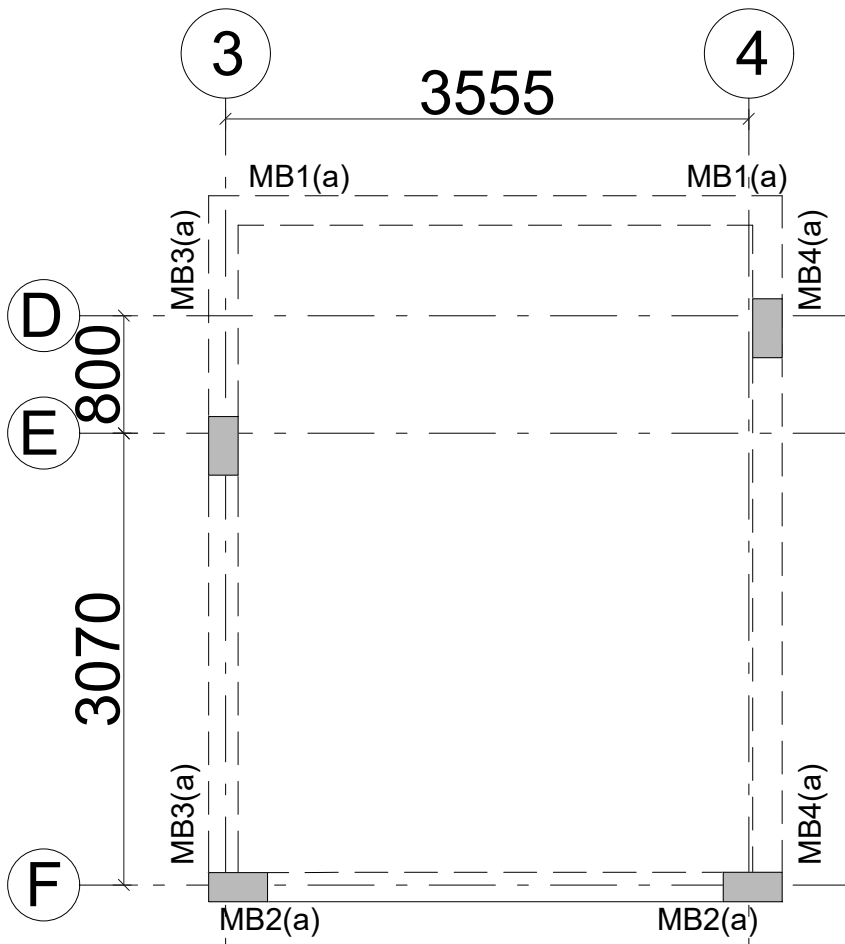

FRAMING PLAN AT MUMTY LVL.
ALL SLAB THK.150 MM UNO.

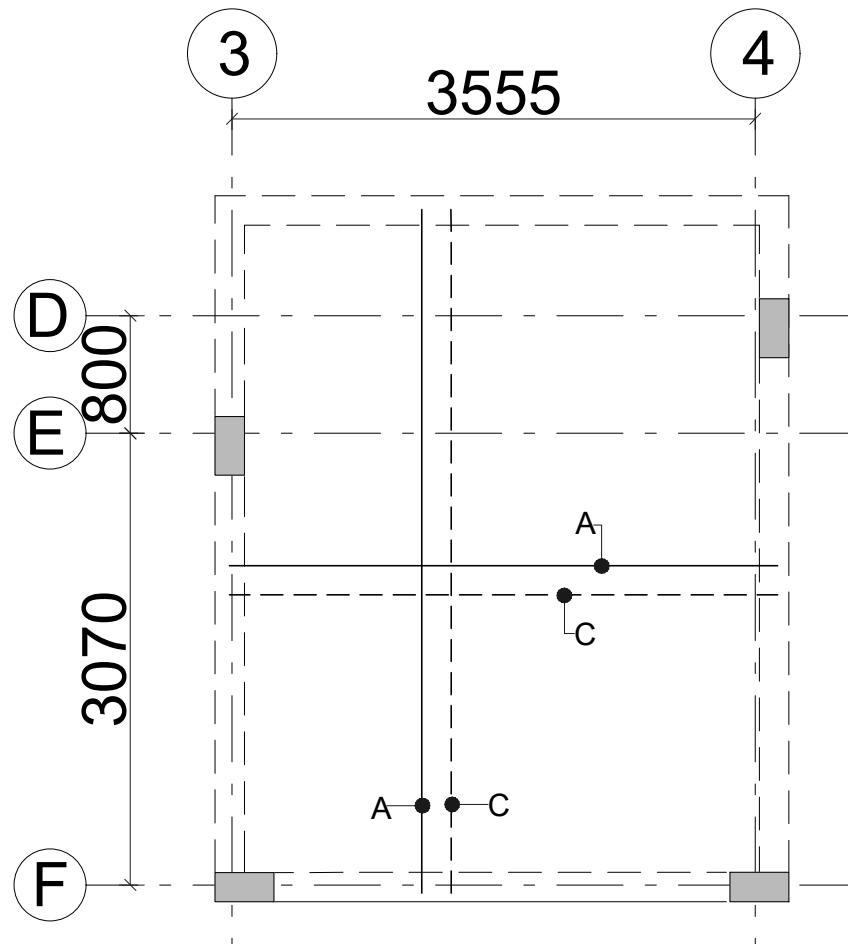

SLAB R/F PLAN AT MUMTY
ALL SLAB THK.150 MM UNO.

SLAB REINFT.SCHEDULE

a1+a2	T8-400	A	T8-200
b1+b2	T8-350	B	T8-175
c1+c2	T8-300	C	T8-150
d1+d2	T8-250	D	T8-125

BOTTOM BARS -----

TOP BARS -----

d1+d2 NET SPACING (125 mm c/c)

NOTE:- DISTRIBUTION SHALL BE
T8-200 FOR TOP R/F

	CUTOUT
	COLUMN CONTINUE
	COL. TERMINATED
	TOILET 50 MM SUNK

BEAM SIZE	
(a)	200X500
(b)	300X600

GENERAL NOTES:

1. ALL DIMENSIONS ARE IN MM.
2. DO NOT SCALE, FOLLOW WRITTEN DIMENSION ONLY.
3. THIS DRAWING SHALL BE READ IN CONJUNCTION WITH RELEVANT ARCHITECTURAL AND STRUCTURAL DRGS.
4. BARS SHALL BE H.Y.S.D. / TMT BARS OF GRADE f_e 550 AND CONFORMING TO I.S. 1786-1985.
5. CONC. MIX SHALL BE:

TITLE

SUBMISSION DRAWINGS

SCALE:- NTS

DATE : DATE : 25.02.2025

PROJECT:-

SHUBHASHISH FOREST
UNDER KHASRA NO. 1941/419, 418/1, 2451/2073, 2074/422, 423, 2423/416, 2425/417, 2427/424 & 426 428 AT REVENUE VILLAGE:- MAHAPURA, TEH. SANGANER, DIST. JAIPUR, RAJASTHAN.

ARCHITECTS:-

PANKAJ GUPTA & ASSOCIATES
FLAT NO. 603 B, GOLDEN LEAF APARTMENT, TONK ROAD, NEAR GANDHI NAGAR STATION, JAIPUR-15

ARCHITECT CONSULTANT


STRUCTURE:

 Constructure Design P. Ltd.
1005, TOWER- B.Advant
Business Park . NGN.Expressway.
Sec-142Noida
PIN.201305
constructure@gmail.com
tel.9899697377

OWNER

ARCHITECTS


STRUCTURE CONSULTANT

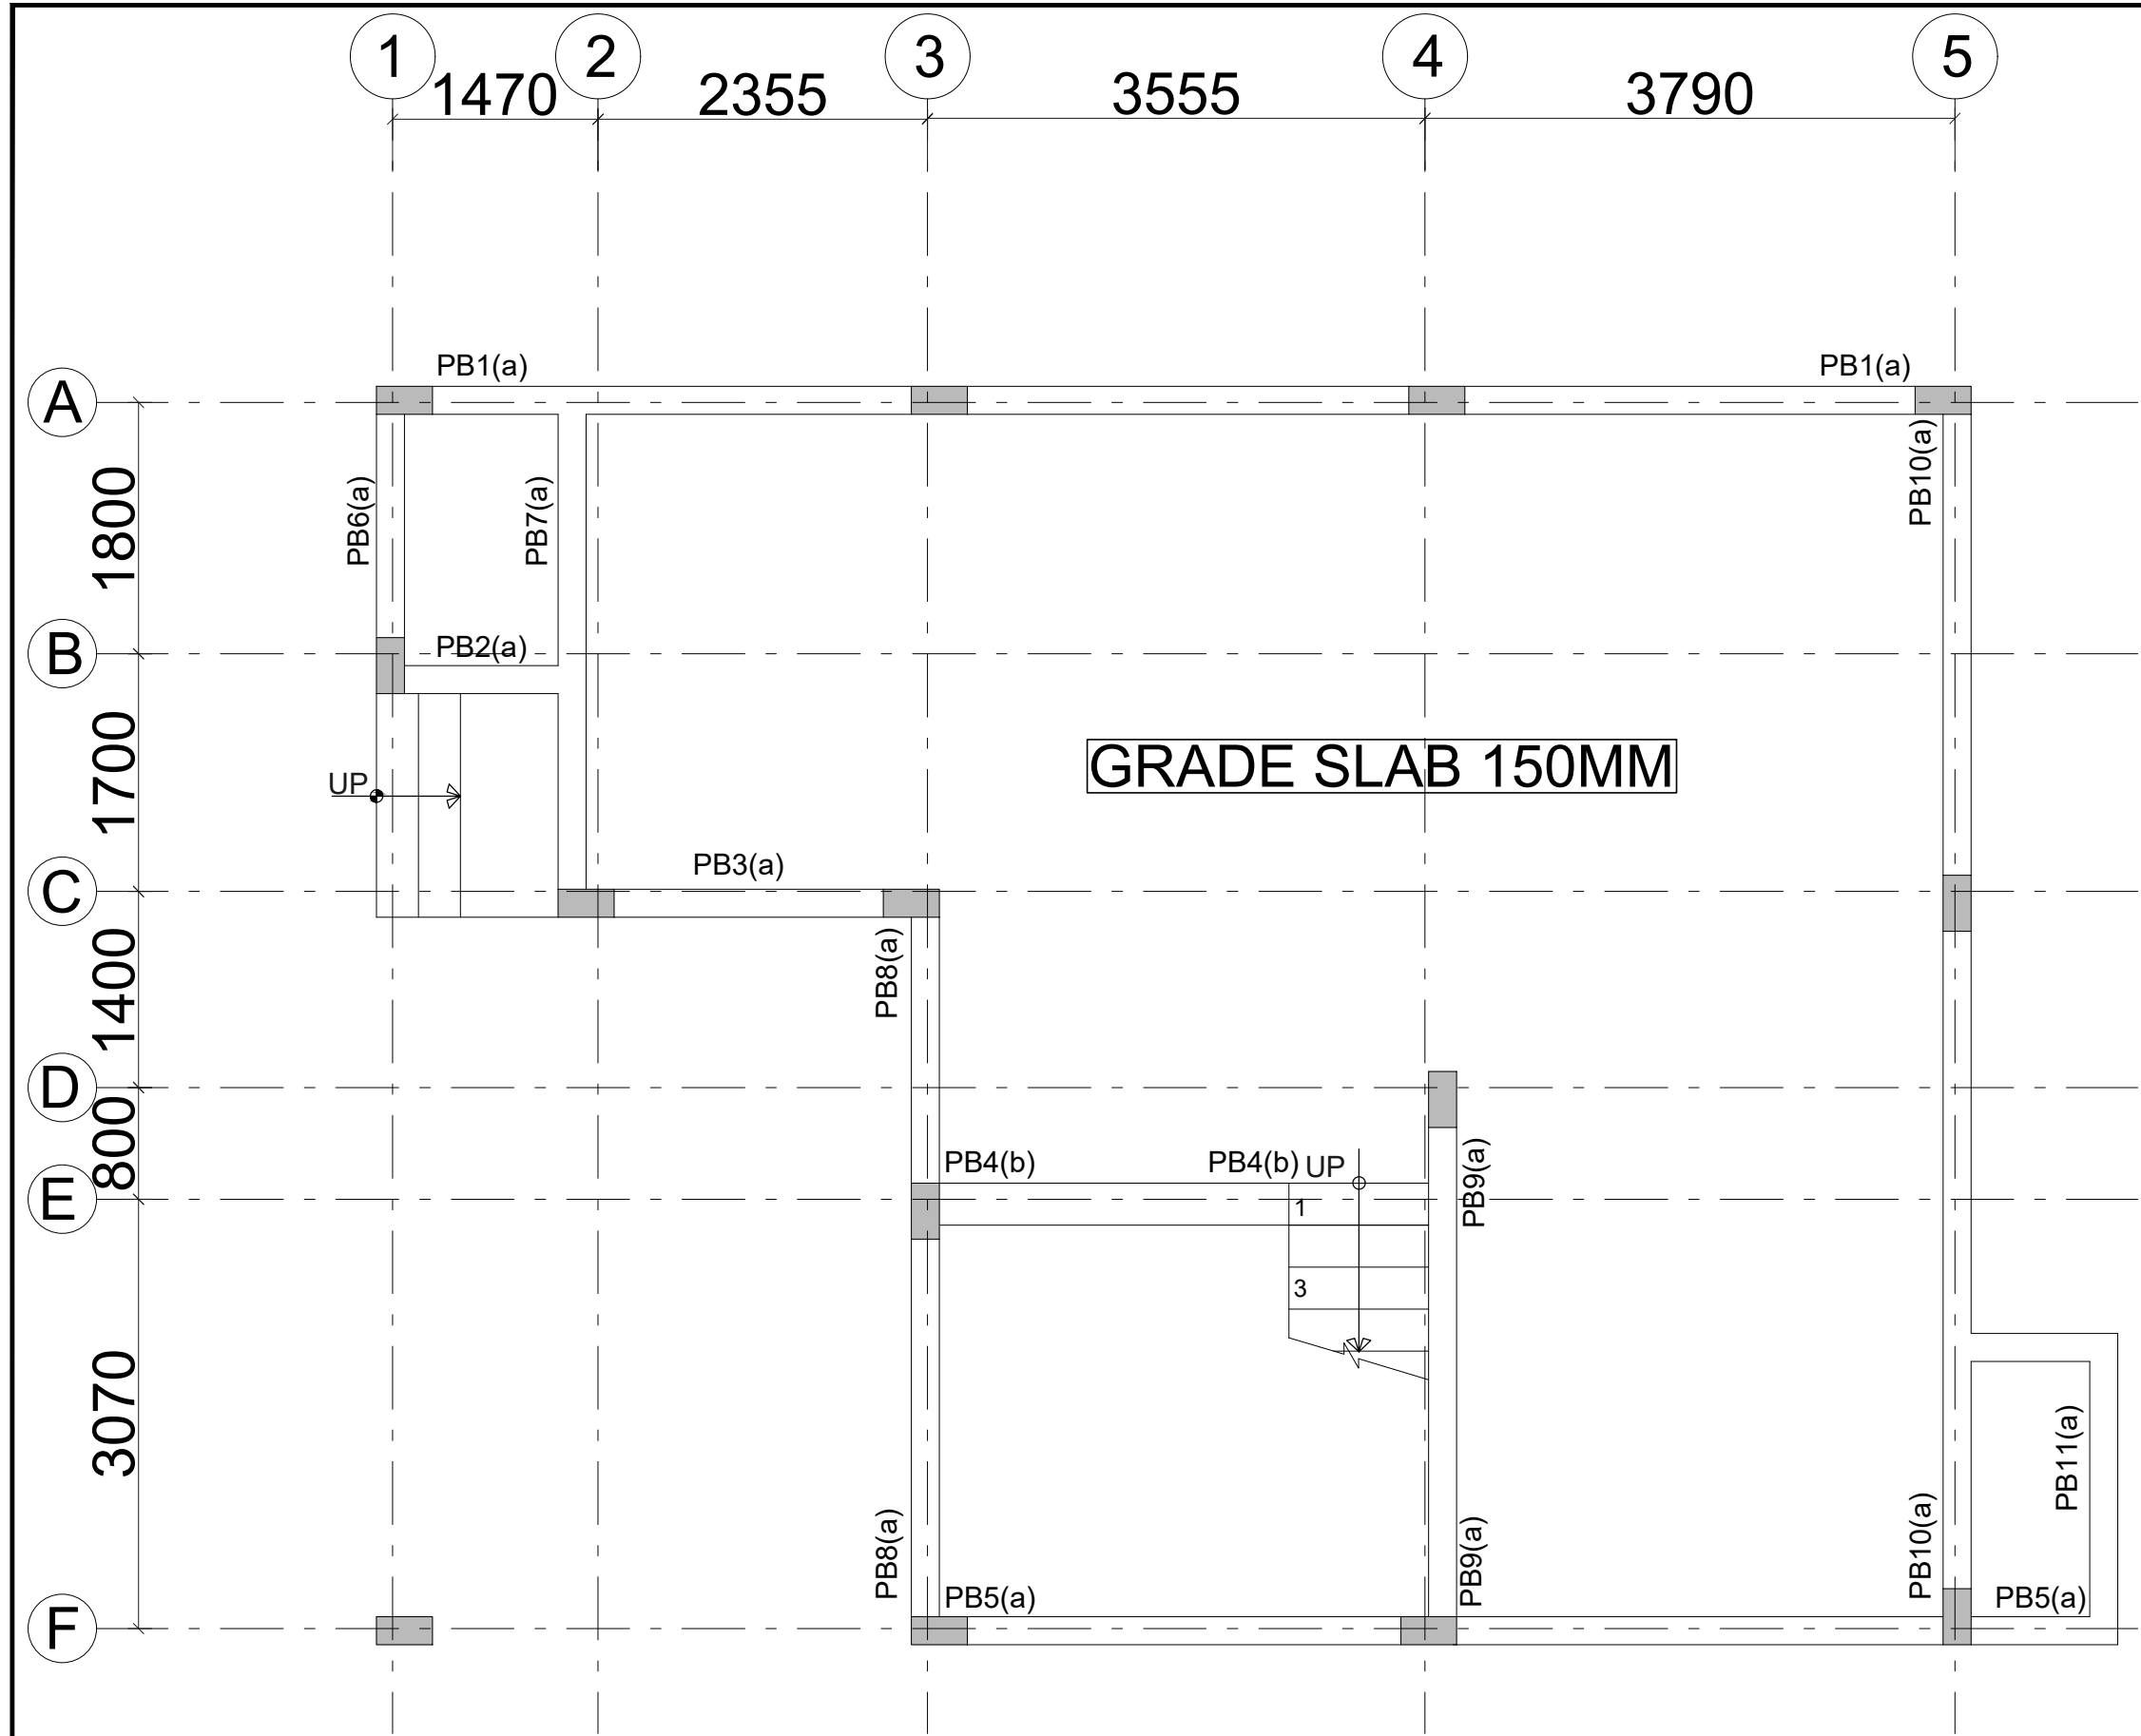

GROUND FLOOR PLAN
ALL GRADE SLAB 150MM

	CUTOUT
	COLUMN CONTINUE
	COL. TERMINATED
	TOILET 50 MM SUNK

BEAM SIZE	
(a)	200X500
(b)	300X500

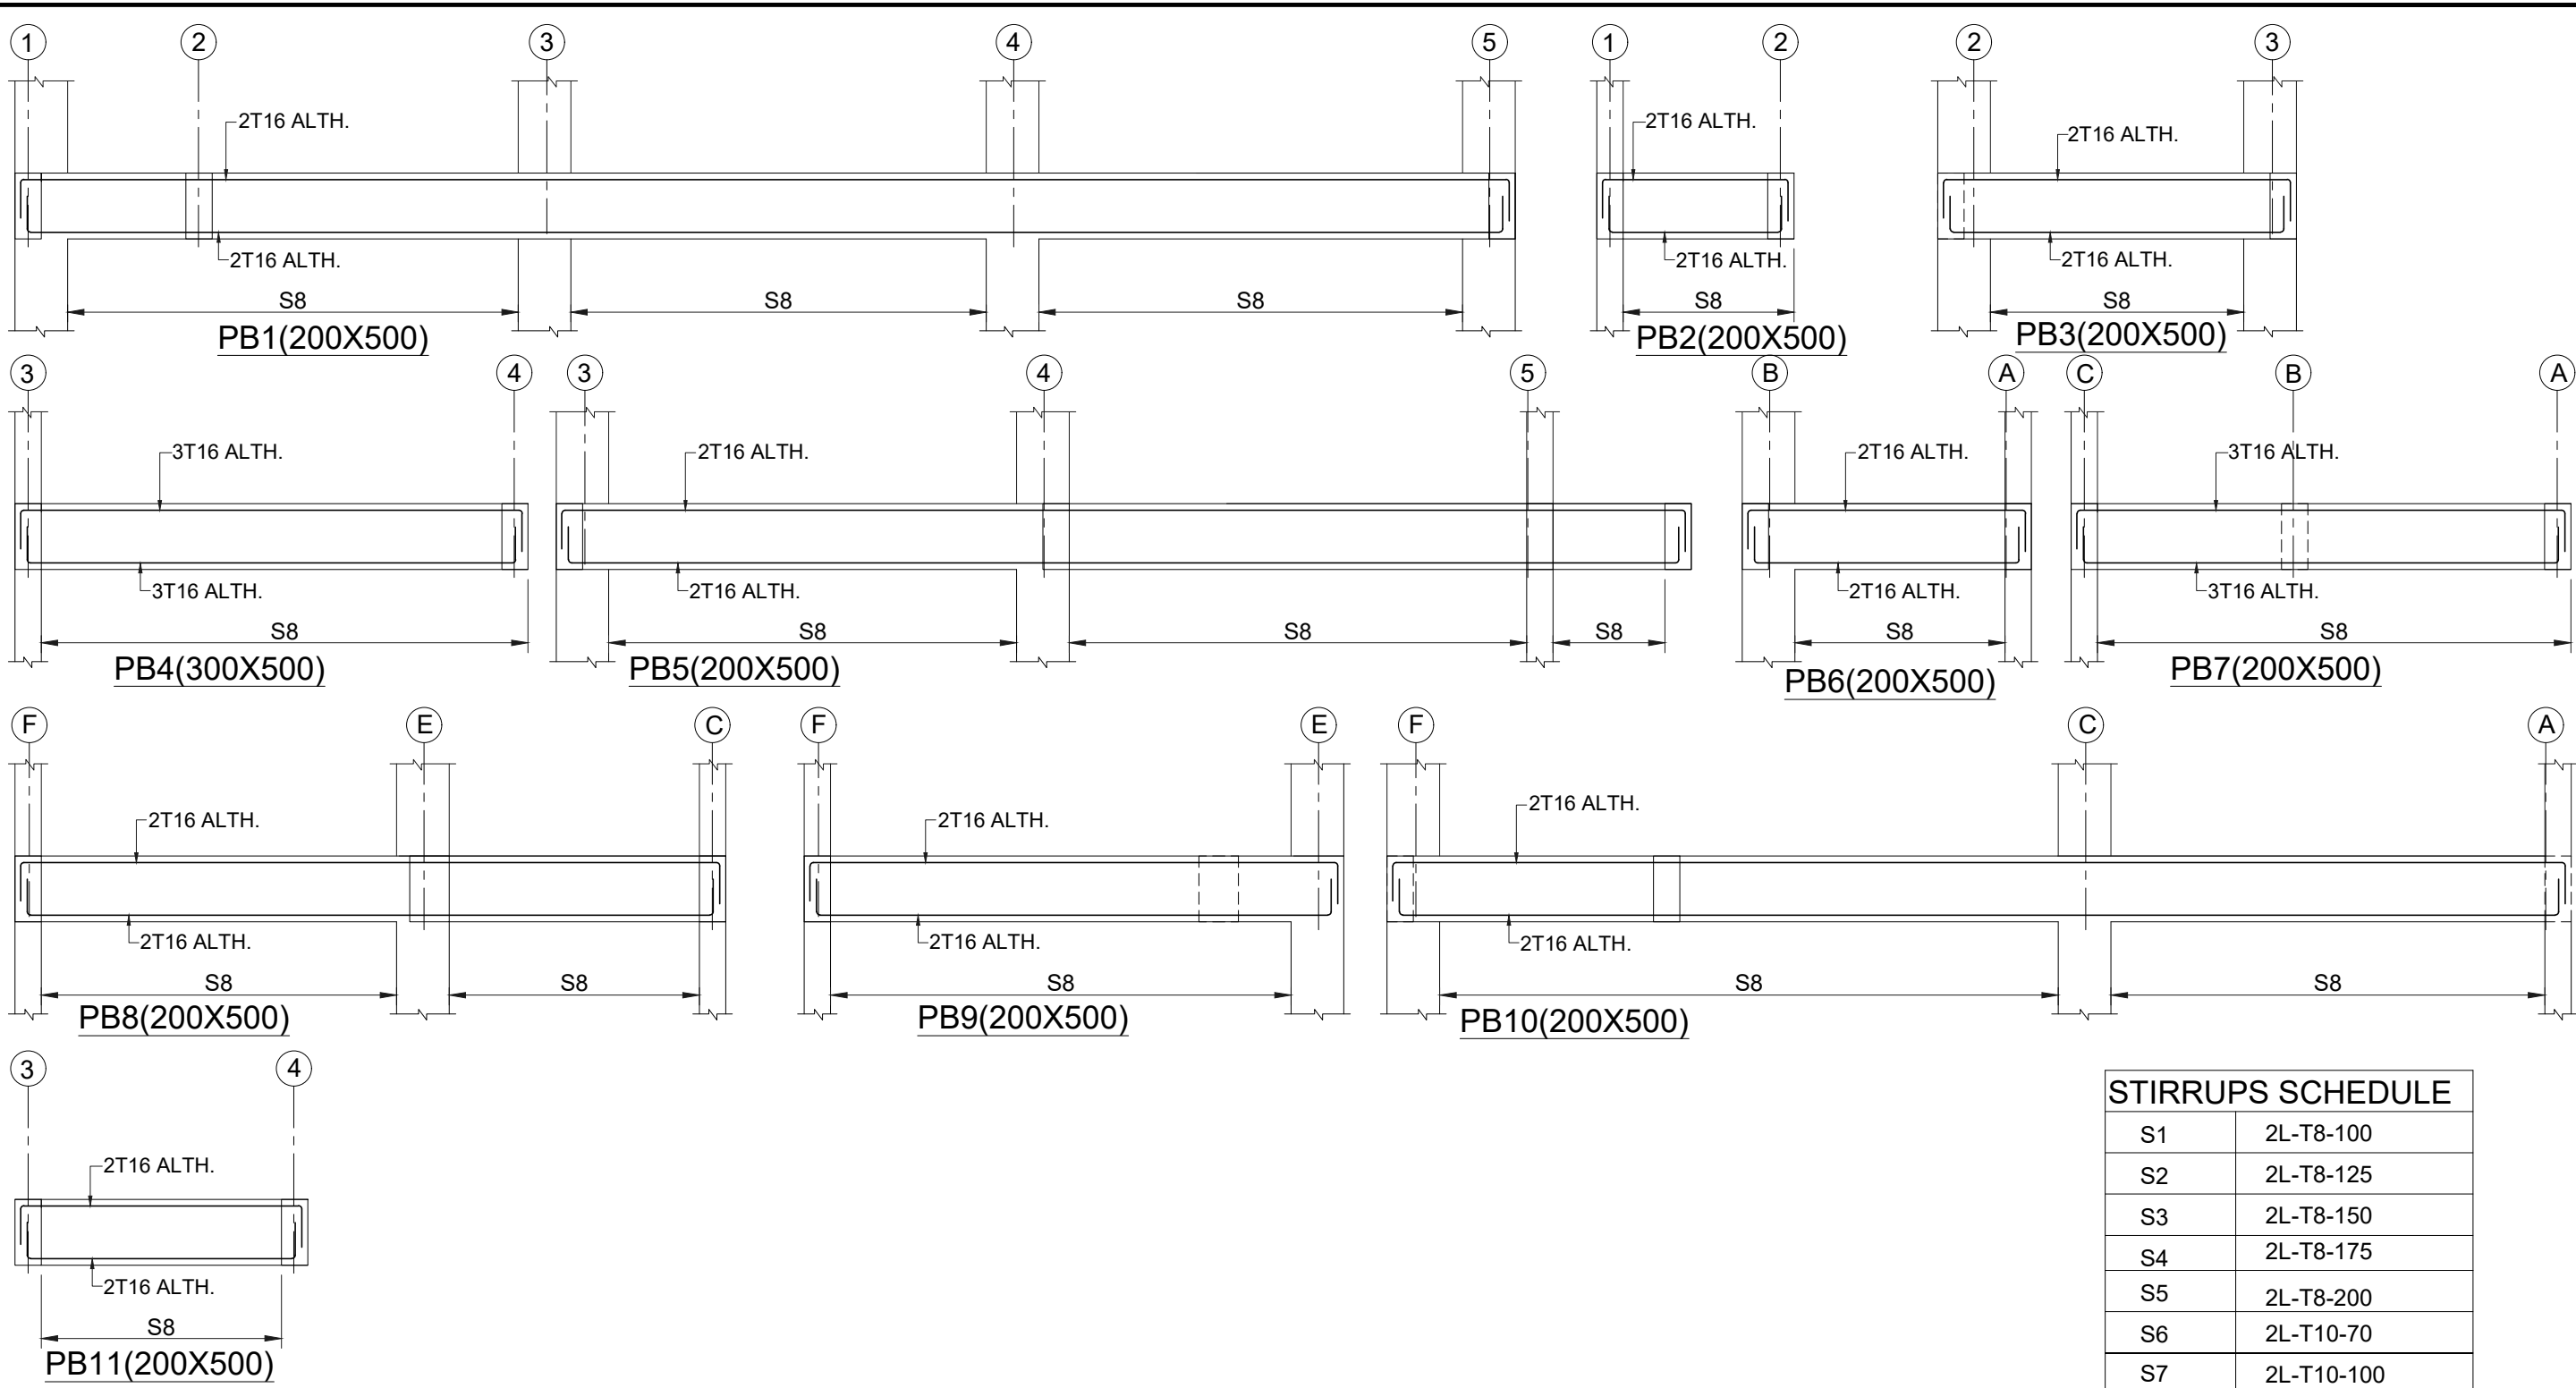

STIRRUPS SCHEDULE	
S1	2L-T8-100
S2	2L-T8-125
S3	2L-T8-150
S4	2L-T8-175
S5	2L-T8-200
S6	2L-T10-70
S7	2L-T10-100
S8	2L-T10-125
S9	2L-T10-150
S10	2L-T10-175

DWG. NO. CDPL/2025/S.11

VILLA -3.2
PLINTH LVL FRAMING AND DETAIL'S

GENERAL NOTES:

1. ALL DIMENSIONS ARE IN MM.

2. DO NOT SCALE, FOLLOW WRITTEN DIMENSION ONLY.

3. THIS DRAWING SHALL BE READ IN CONJUNCTION WITH RELEVANT ARCHITECTURAL AND STRUCTURAL DRGS.

4. BARS SHALL BE H.Y.S.D. / TMT BARS OF GRADE fe 550 AND CONFORMING TO I.S. 1786-1985.

5. CONC. MIX SHALL BE:

TITLE

SUBMISSION DRAWINGS

SCALE:- NTS

DATE : DATE : 25.02.2025

PROJECT:-

SHUBHASHISH FOREST
UNDER KHASRA NO. 1941/419, 418/1, 2451/2073, 2074/422, 423, 2423/416, 2425/417, 2427/424 & 426 428 AT REVENUE VILLAGE:- MAHAPURA, TEH. SANGANER, DIST. JAIPUR, RAJASTHAN.

ARCHITECTS:-

PANKAJ GUPTA & ASSOCIATES
FLAT NO. 603 B, GOLDEN LEAF APARTMENT, TONK ROAD, NEAR GANDHI NAGAR STATION, JAIPUR-15

ARCHITECT CONSULTANT

STRUCTURE:


Constructure Design P. Ltd.
1005, TOWER- B.Advant
Business Park . NGN.Expressway.
Sec-142Noida
PIN.201305
constructure@gmail.com
tel.9899697377

OWNER


ARCHITECTS

STRUCTURE CONSULTANT

HARSHI DESAI
A Non Resident IT Expert
Registration No. F-200
Registered Address: 1005, Tower B, Advant Business Park, NGN Expressway, Sec-142, Noida, India
Mobile: 9899697377

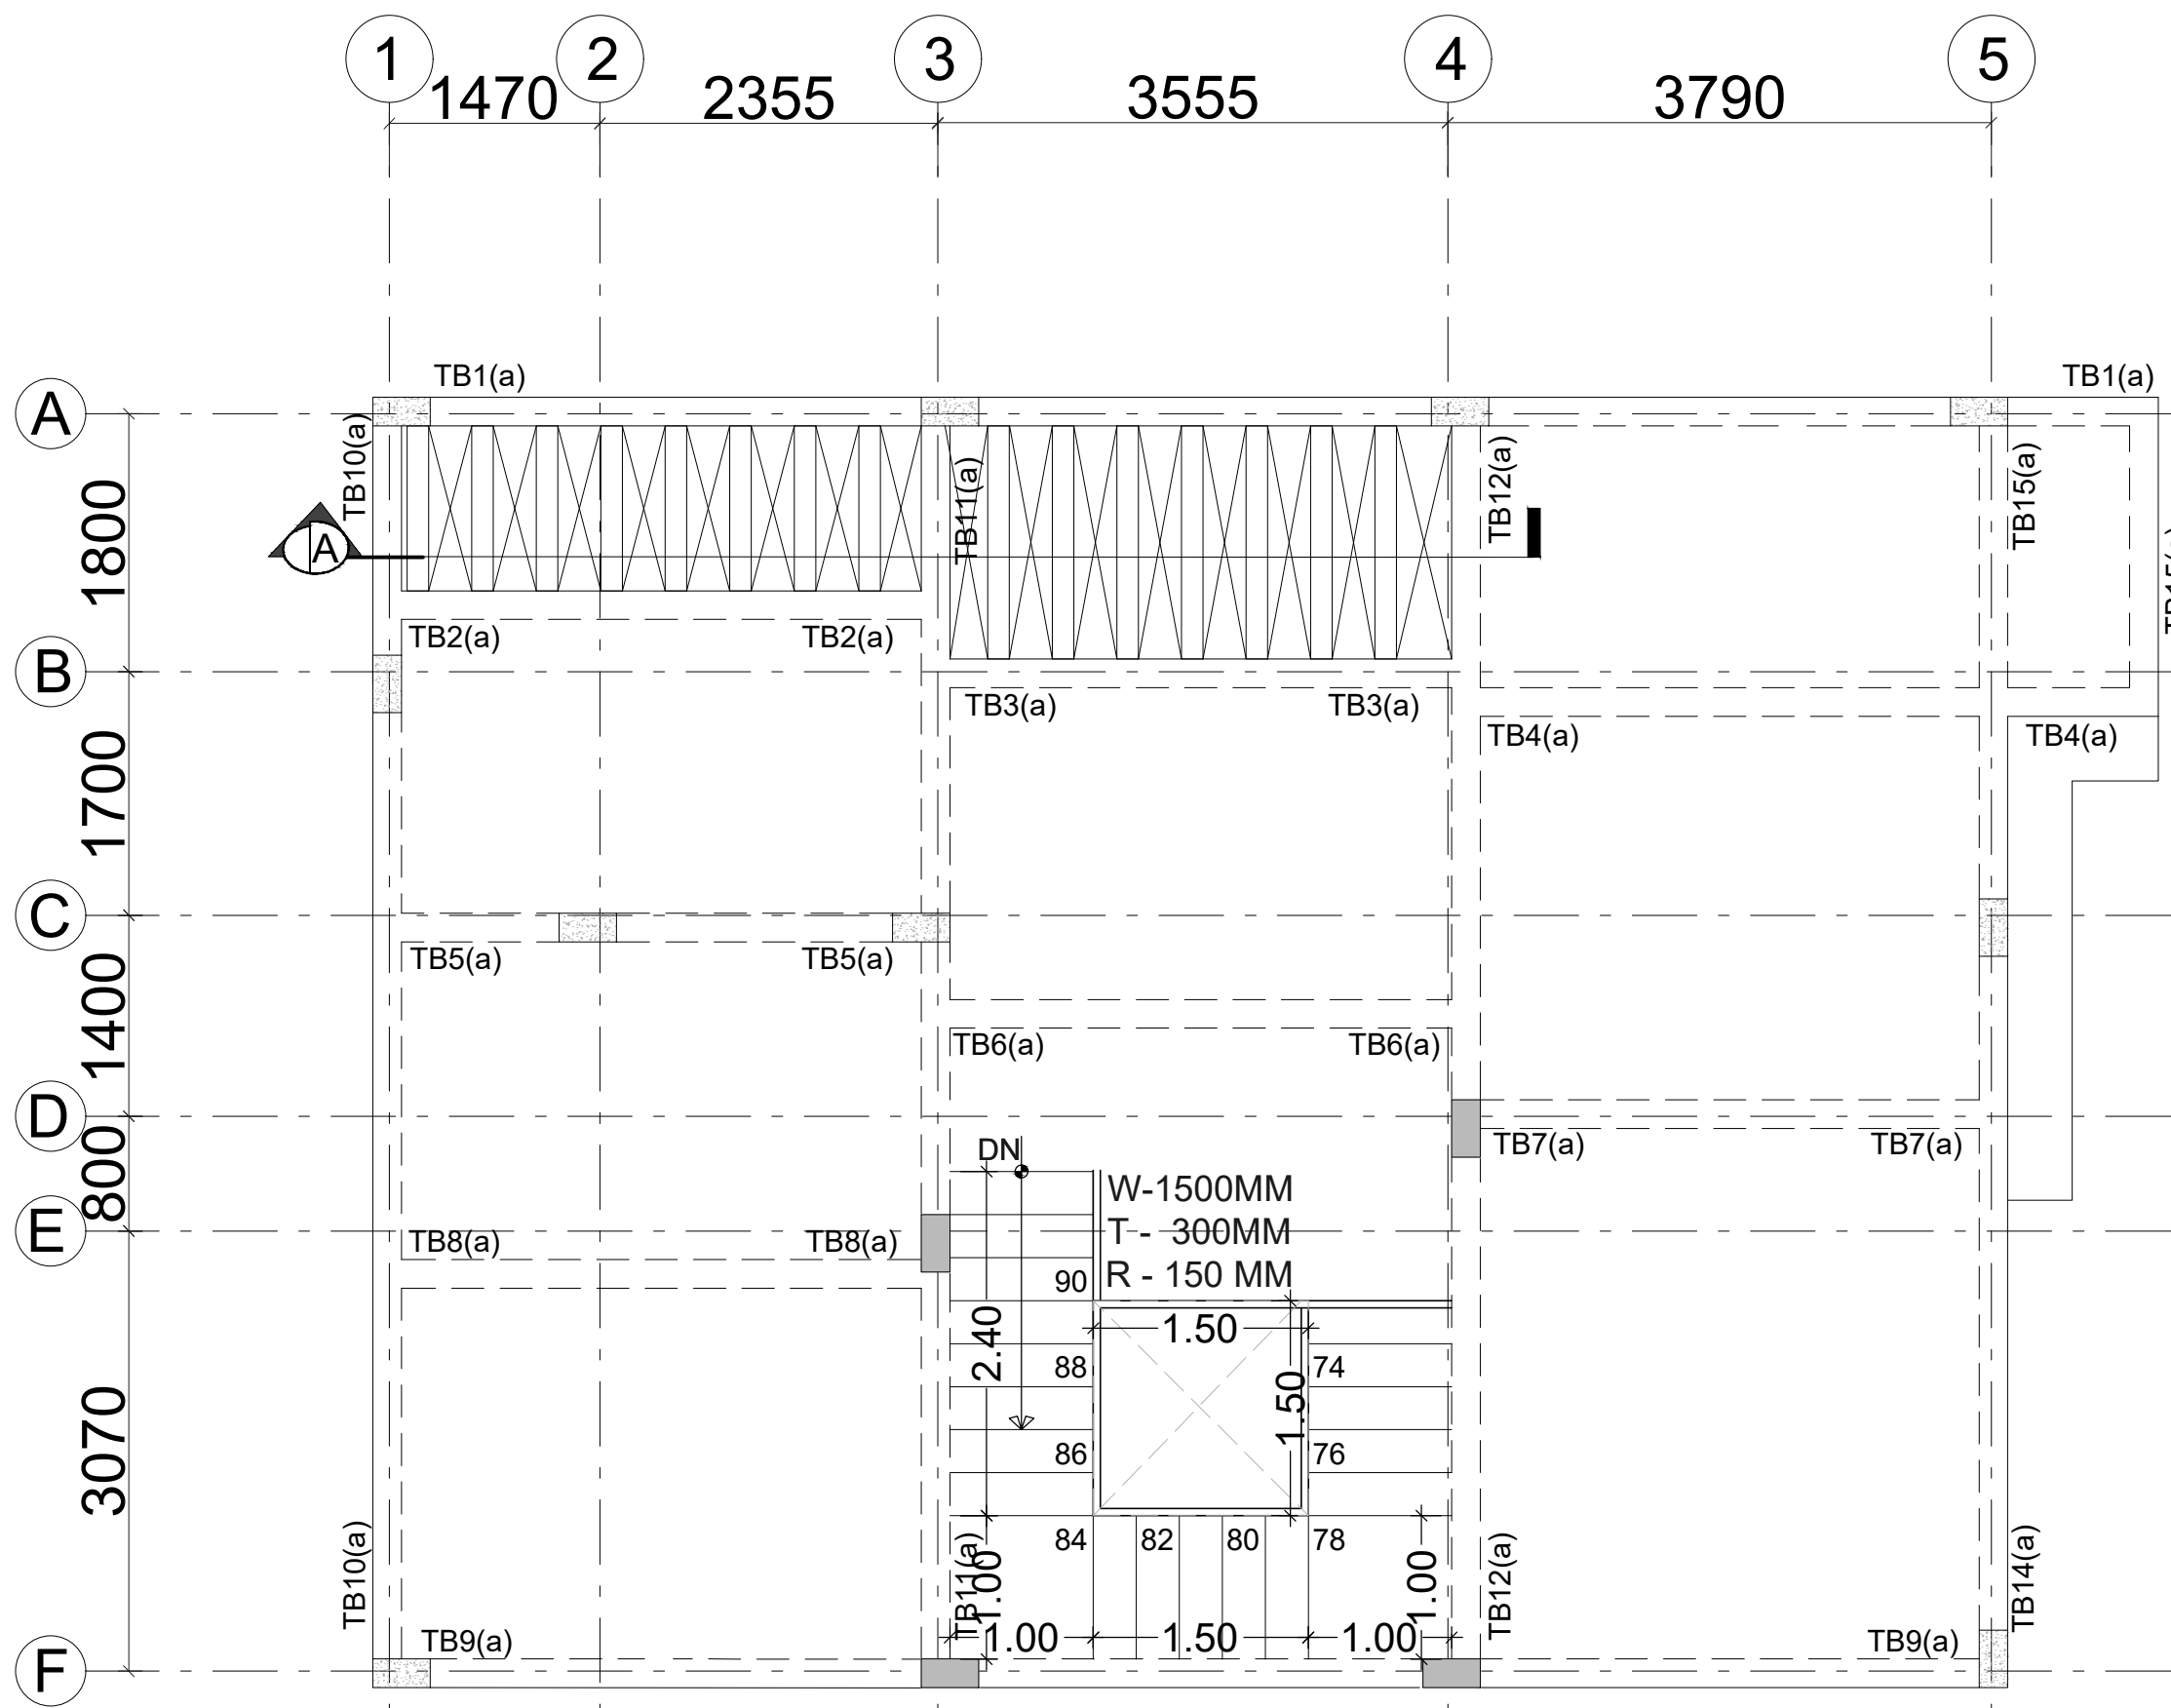

TERRACE FLOOR PLAN
ALL SLAB THK.150 MM UNO.

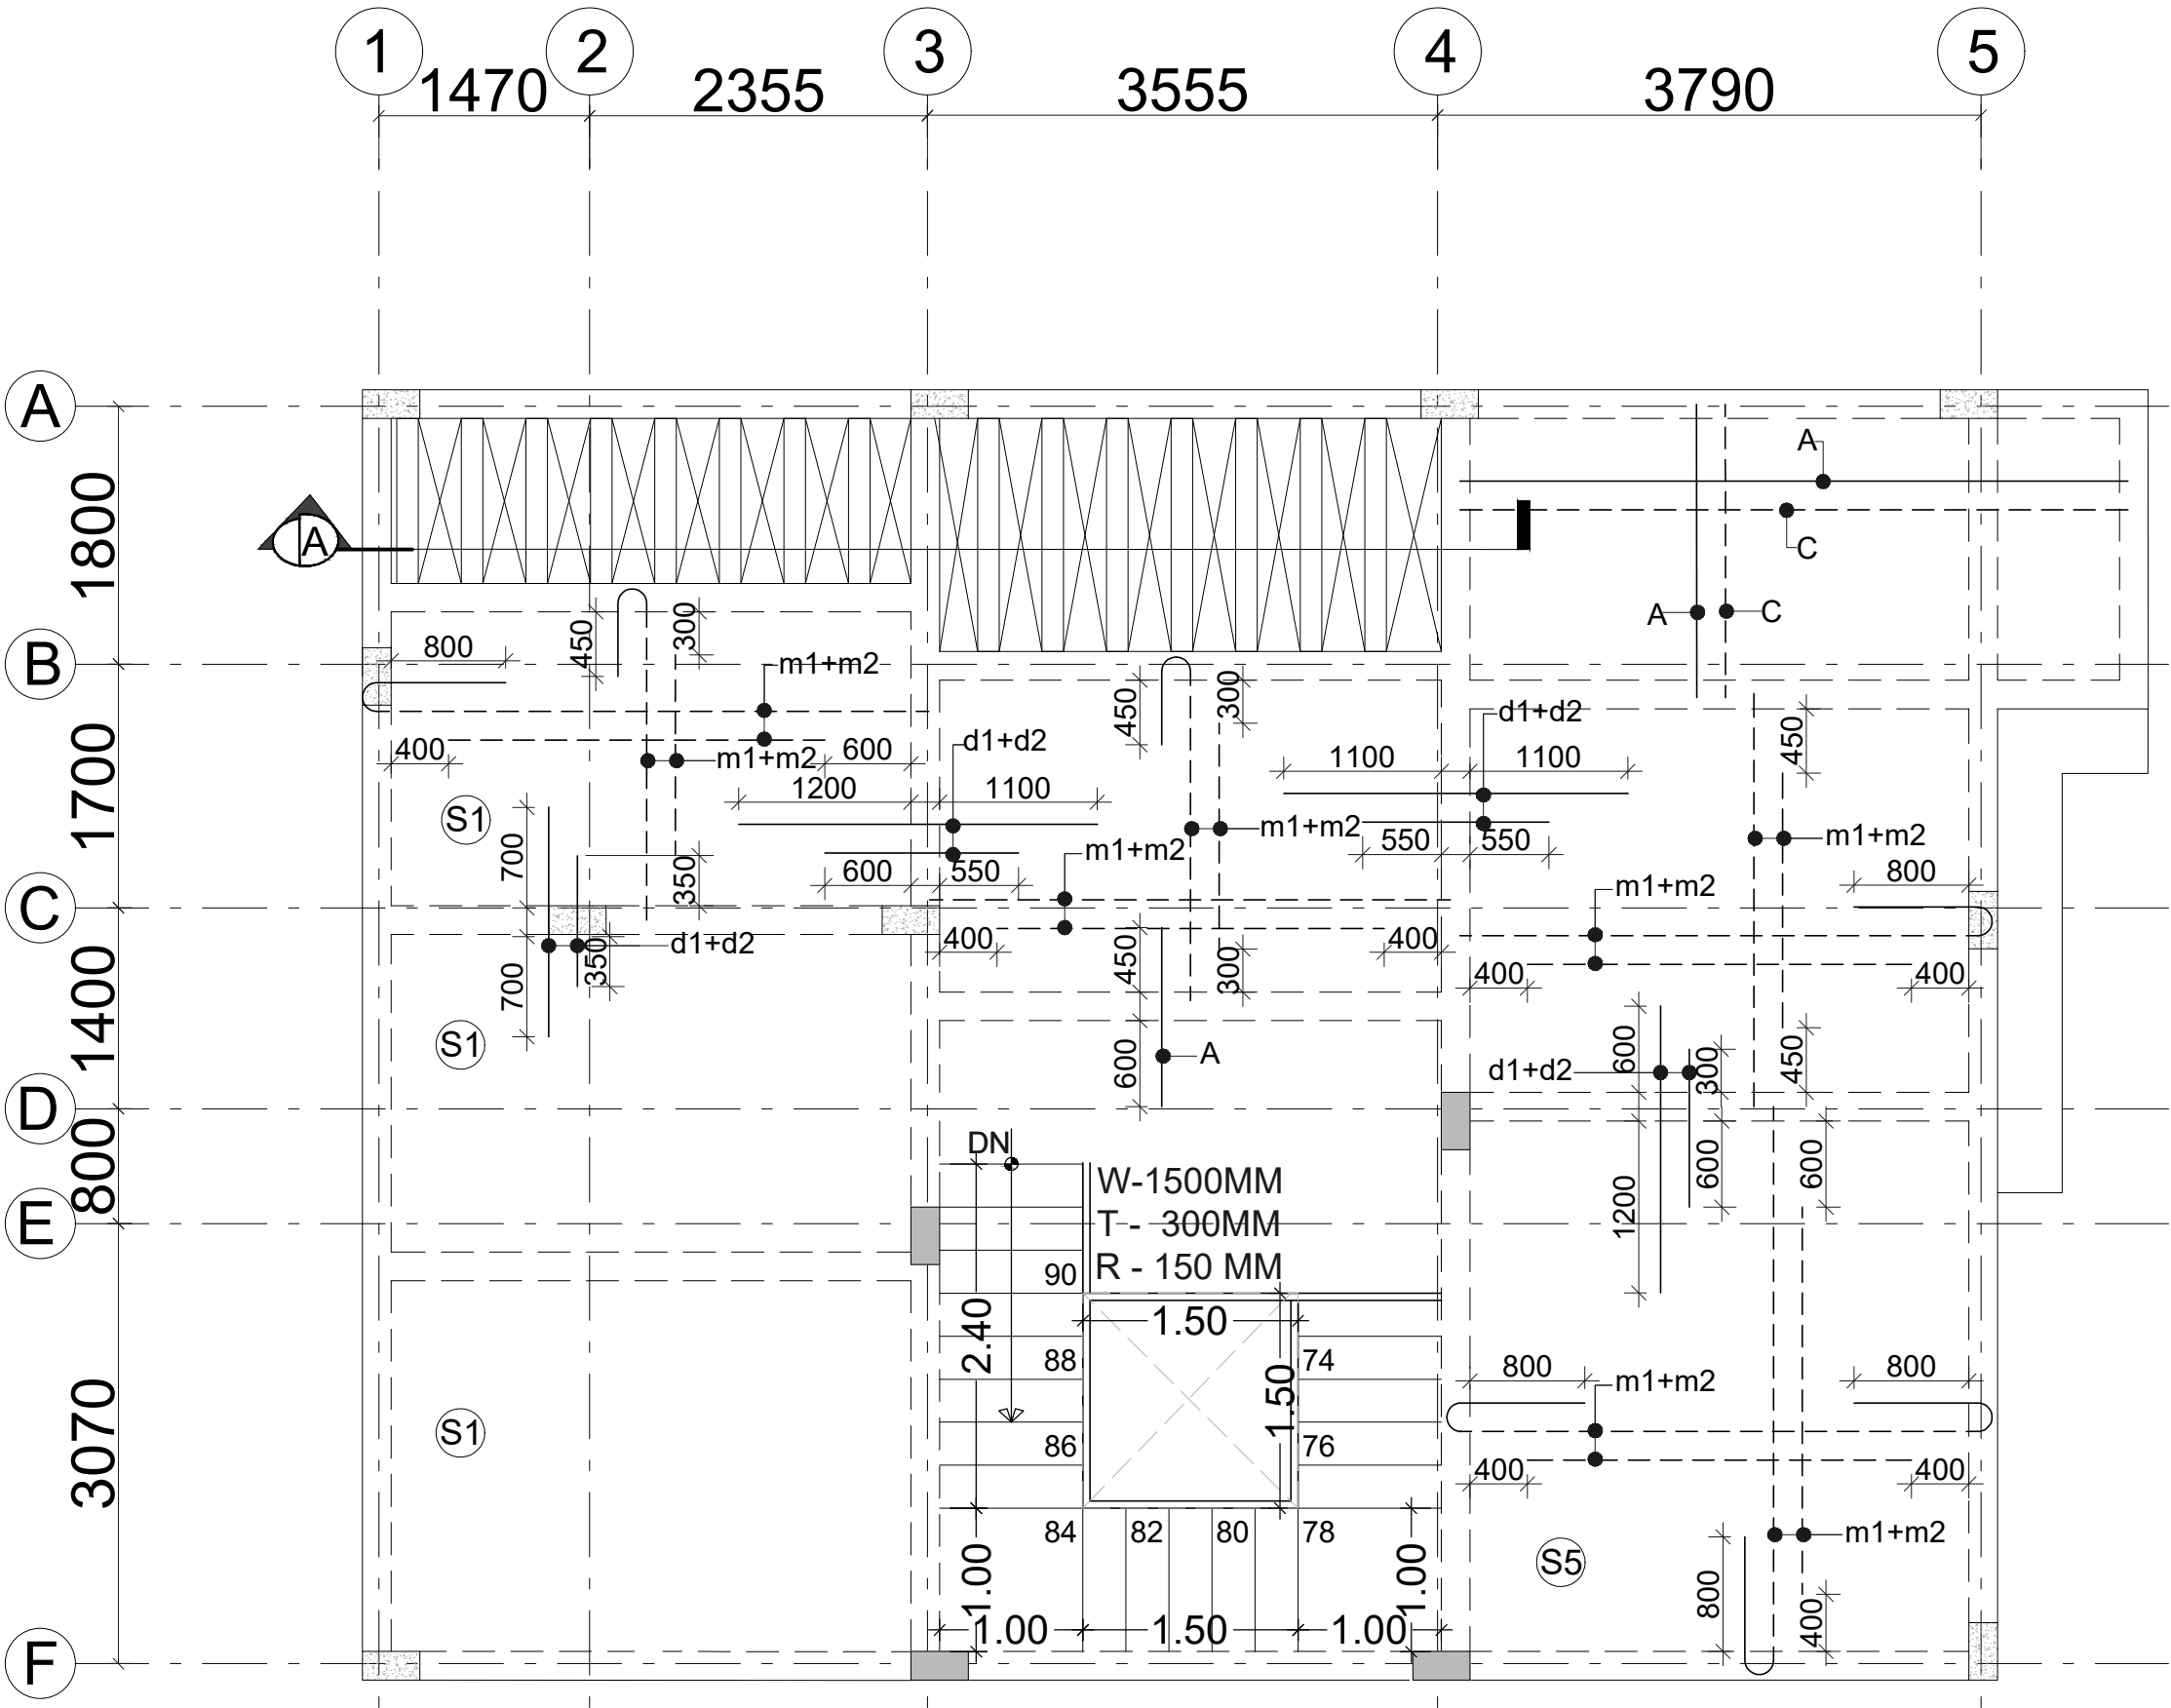

SLAB R/F PLAN AT TERRACE
ALL SLAB THK.150 MM UNO.

CUTOUT


COLUMN CONTINUE

COL. TERMINATED

TOILET 50 MM SUNK

BEAM SIZE
(a) 200X500
(b) 300X600

- GENERAL NOTES:
- ALL DIMENSIONS ARE IN MM.
 - DO NOT SCALE, FOLLOW WRITTEN DIMENSION ONLY.
 - THIS DRAWING SHALL BE READ IN CONJUNCTION WITH RELEVANT ARCHITECTURAL AND STRUCTURAL DRGS.
 - BARS SHALL BE H.Y.S.D. / TMT BARS OF GRADE f_e 550 AND CONFORMING TO I.S. 1786-1985.
 - CONC. MIX SHALL BE:

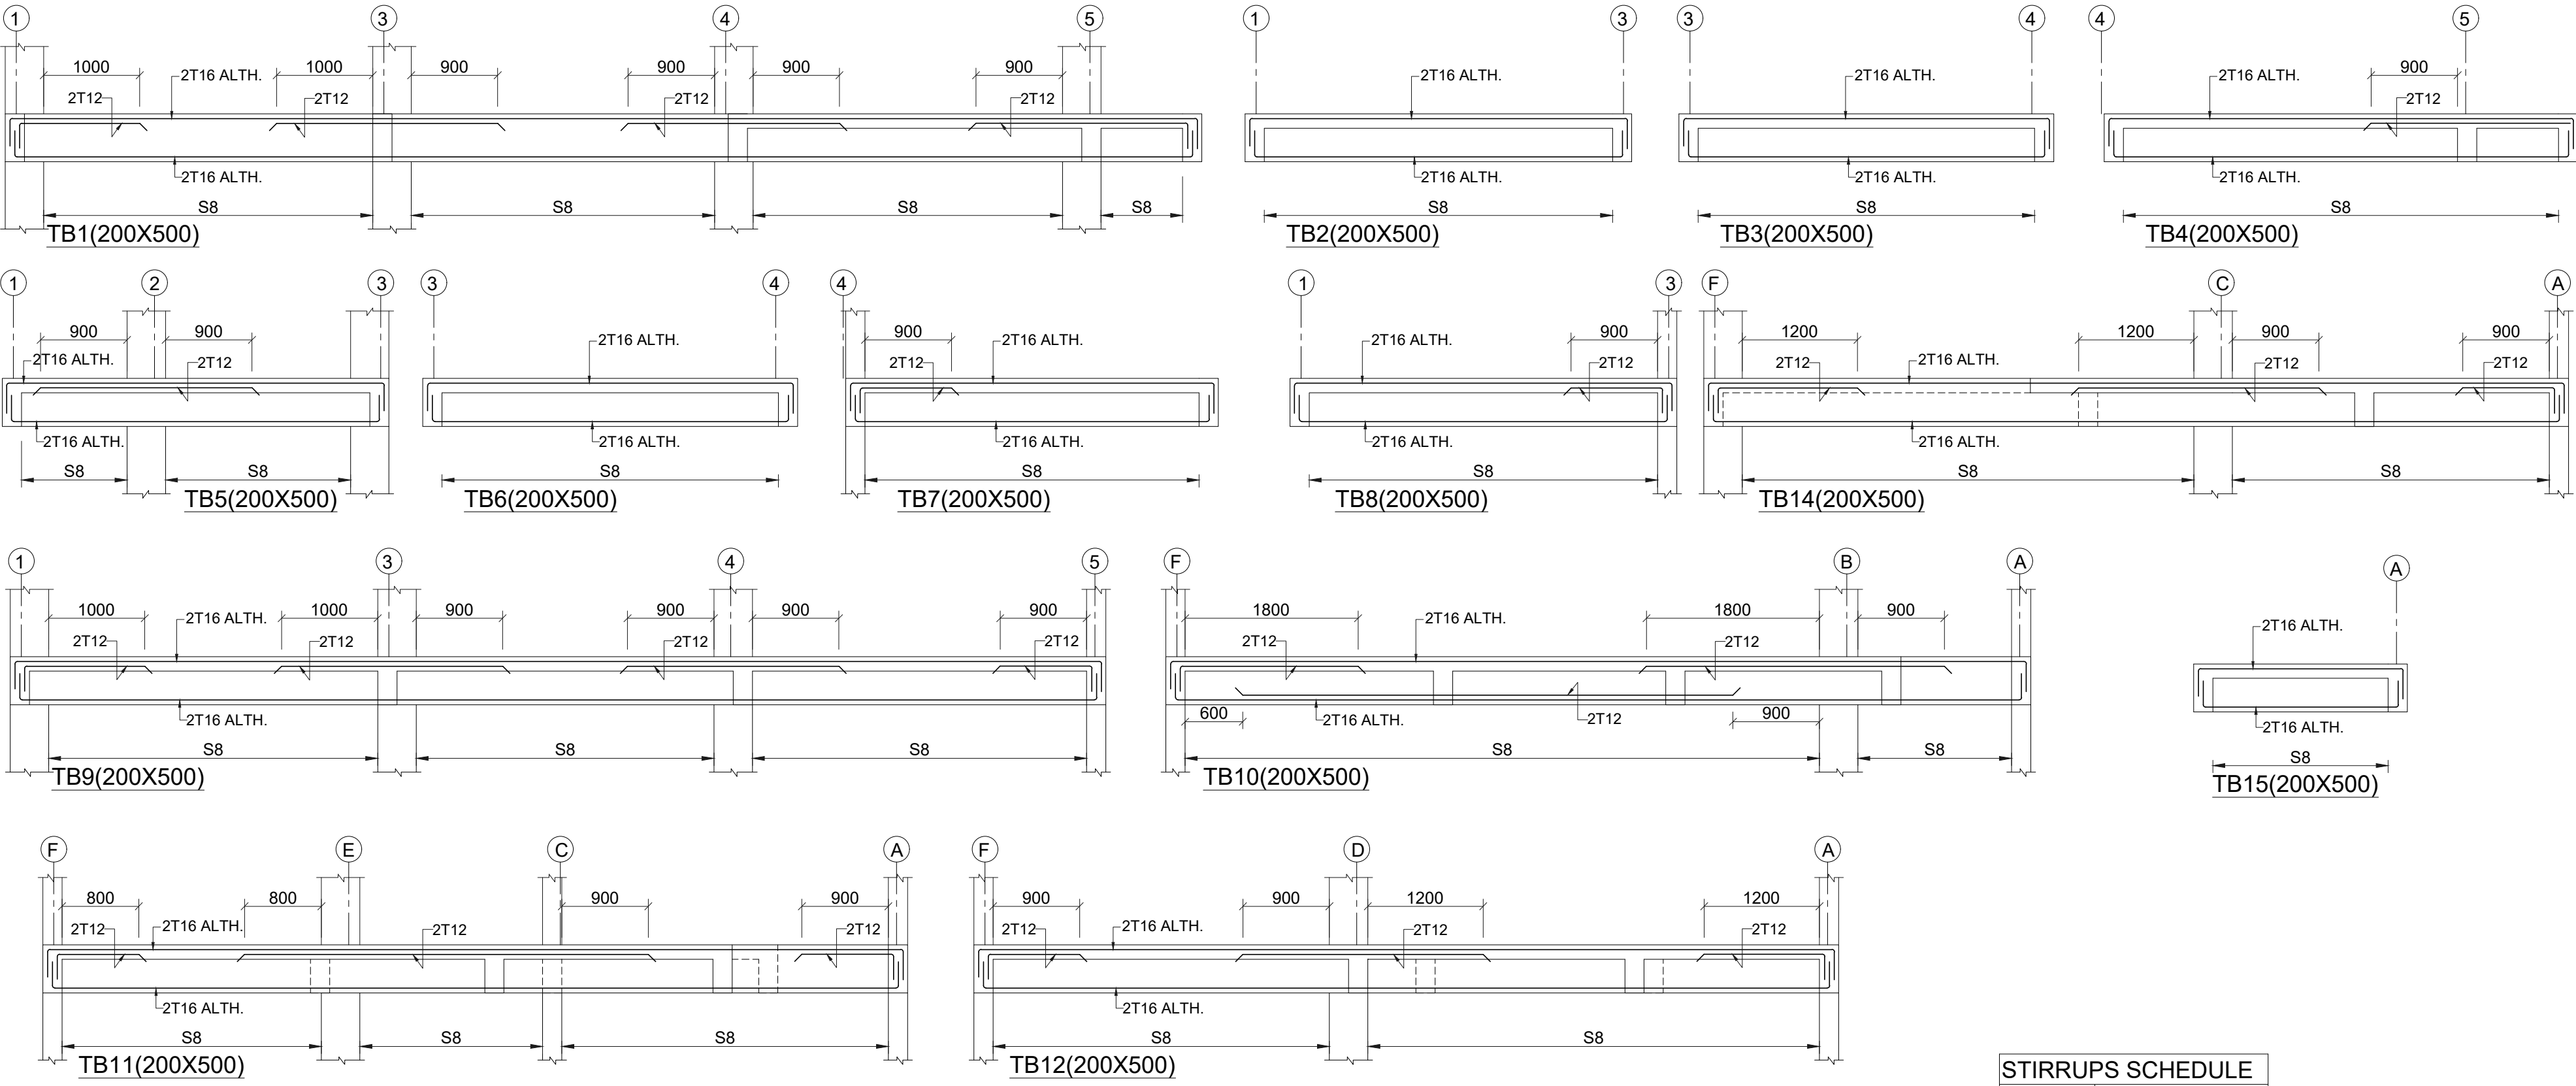

SLAB REINFT. SCHEDULE

a1+a2	T8-400	A	T8-200
b1+b2	T8-350	B	T8-175
c1+c2	T8-300	C	T8-150
d1+d2	T8-250	D	T8-125
e1+e2	T8-200	E	T8-100
f1+f2	T10-400	F	T10-200
g1+g2	T10-350	G	T10-175
h1+h2	T10-300	H	T10-150
k1+k2	T10-250	K	T10-125
m1+m2	T10-200	M	T10-100
p1+p2	T10-150	P	T10-75
r1+r2	T12-200	R	T12-100
x1+x2	T12-300	X	T12-150
t1+t2	T12-400	T	T12-200

BOTTOM BARS
TOP BARS
d1+d2 NET SPACING (125 mm c/c)
NOTE:- DISTRIBUTION SHALL BE T8-200 FOR TOP R/F

STIRRUPS SCHEDULE	
S1	2L-T8-100
S2	2L-T8-125
S3	2L-T8-150
S4	2L-T8-175
S5	2L-T8-200
S6	2L-T10-70
S7	2L-T10-100
S8	2L-T10-125
S9	2L-T10-150
S10	2L-T10-175

DWG. NO. CDPL/2025/S.41

VILLA -3.2
TERRACE LVL. FRAMING AND DETAIL'S

GENERAL NOTES:
1. ALL DIMENSIONS ARE IN MM.
2. DO NOT SCALE, FOLLOW WRITTEN DIMENSION ONLY.
3. THIS DRAWING SHALL BE READ IN CONJUNCTION WITH RELEVANT ARCHITECTURAL AND STRUCTURAL DRGS.
4. BARS SHALL BE H.Y.S.D. / TMT BARS OF GRADE f_e 550 AND CONFORMING TO I.S. 1786-1985.
5. CONC. MIX SHALL BE:

TITLE

SUBMISSION DRAWINGS

SCALE:- NTS

DATE : DATE : 25.02.2025

PROJECT:-
SHUBHASHISH FOREST
UNDER KHASRA NO. 1941/419, 418/1, 2451/2073, 2074/422, 423, 2423/416, 2425/417, 2427/424 & 426 428 AT REVENUE VILLAGE:- MAHAPURA, TEH. SANGANER, DIST. JAIPUR, RAJASTHAN.

ARCHITECTS:-
PANKAJ GUPTA & ASSOCIATES
FLAT NO. 603 B, GOLDEN LEAF APARTMENT, TONK ROAD, NEAR GANDHI NAGAR STATION, JAIPUR-15



ARCHITECT CONSULTANT

STRUCTURE:
Constructure Design P. Ltd.
1005, TOWER- B, Advant Business Park . NGN, Expressway. Sec-142 Noida
PIN. 201305
constructure@gmail.com
tel. 9899697377

OWNER

ARCHITECTS

STRUCTURE CONSULTANT

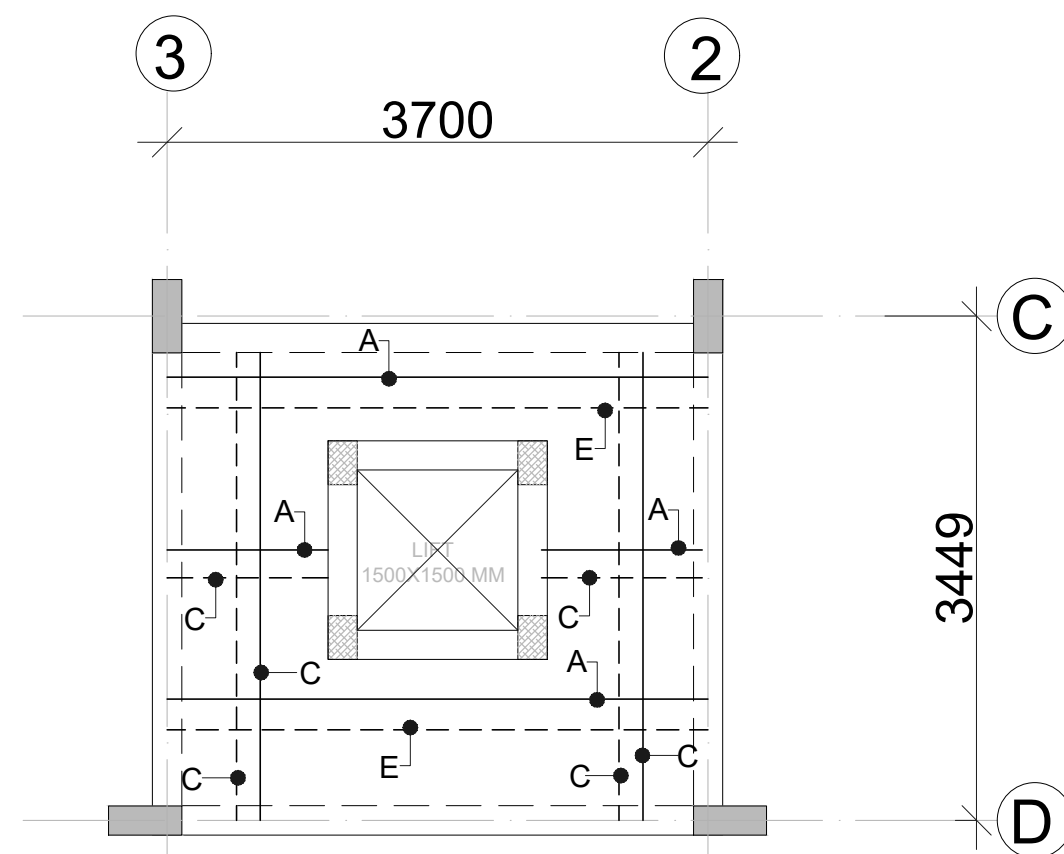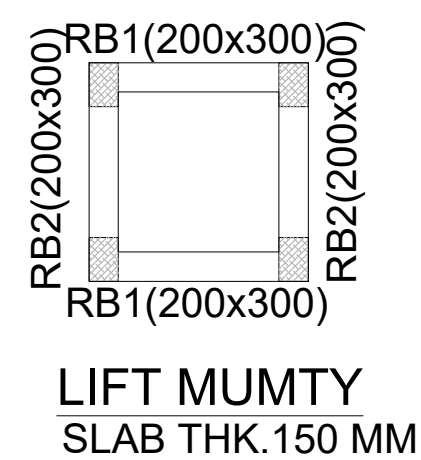

a1+a2	T8-400	A	T8-200
b1+b2	T8-350	B	B8-175
c1+c2	T8-300	C	T8-150
d1+d2	T8-250	D	T8-125
e1+e2	T8-200	E	T8-100
f1+f2	T10-400	F	T10-200
g1+g2	T10-350	G	T10-175
h1+h2	T10-300	H	T10-150
k1+k2	T10-250	K	T10-125
m1+m2	T10-200	M	T10-100
p1+p2	T10-150	P	T10-75
r1+r2	T12-200	R	T12-100
x1+x2	T12-300	X	T12-150
t1+t2	T12-400	T	T12-200

BOTTOM BARS
TOP BARS

d1+d2 NET SPACING (125 mm c/c)
NOTE:- DISTRIBUTION SHALL BE
T8-200 FOR TOP R/F

1. ALL DIMENSIONS ARE IN MM.
2. DO NOT SCALE, FOLLOW WRITTEN DIMENSION ONLY.
3. THIS DRAWING SHALL BE READ IN CONJUNCTION WITH RELEVANT ARCHITECTURAL AND STRUCTURAL DRGS.
4. BARS SHALL BE H.Y.S.D. / TMT BARS OF GRADE fe 550 AND CONFORMING TO I.S. 1786-1985.
5. CONC. MIX SHALL BE:

TITLE

SUBMISSION DRAWINGS

SCALE:- NTS

DATE : DATE : 25.02.202

PROJECT:-

SHUBHASHISH FOREST
UNDER KHASRA NO. 1941/419, 418/1,
2451/2073, 2074/422, 423, 2423/416, 2425/417,
2427/424 & 426 428 AT REVENUE VILLAGE:-
MAHAJAPURA, TEH. SANGANER, DIST.
JAIPUR, RAJASTHAN.

ARCHITECTS:-

PANKAJ GUPTA & ASSOCIATES
FLAT NO. 603 B, GOLDEN LEAF
APARTMENT, TONK ROAD, NEAR GANDHI
NAGAR STATION, JAIPUR-15

ARCHITECT CONSULTANT

STRUCTURE:





Constructure Design P. Ltd.
1005, TOWER- B, Advant
Business Park . NGN, Expressway.
Sec-142 Noida
PIN. 201305
constructure@gmail.com
tel. 9899697377

OWNER

ARCHITECTS

STRICTURE CONSULTANT

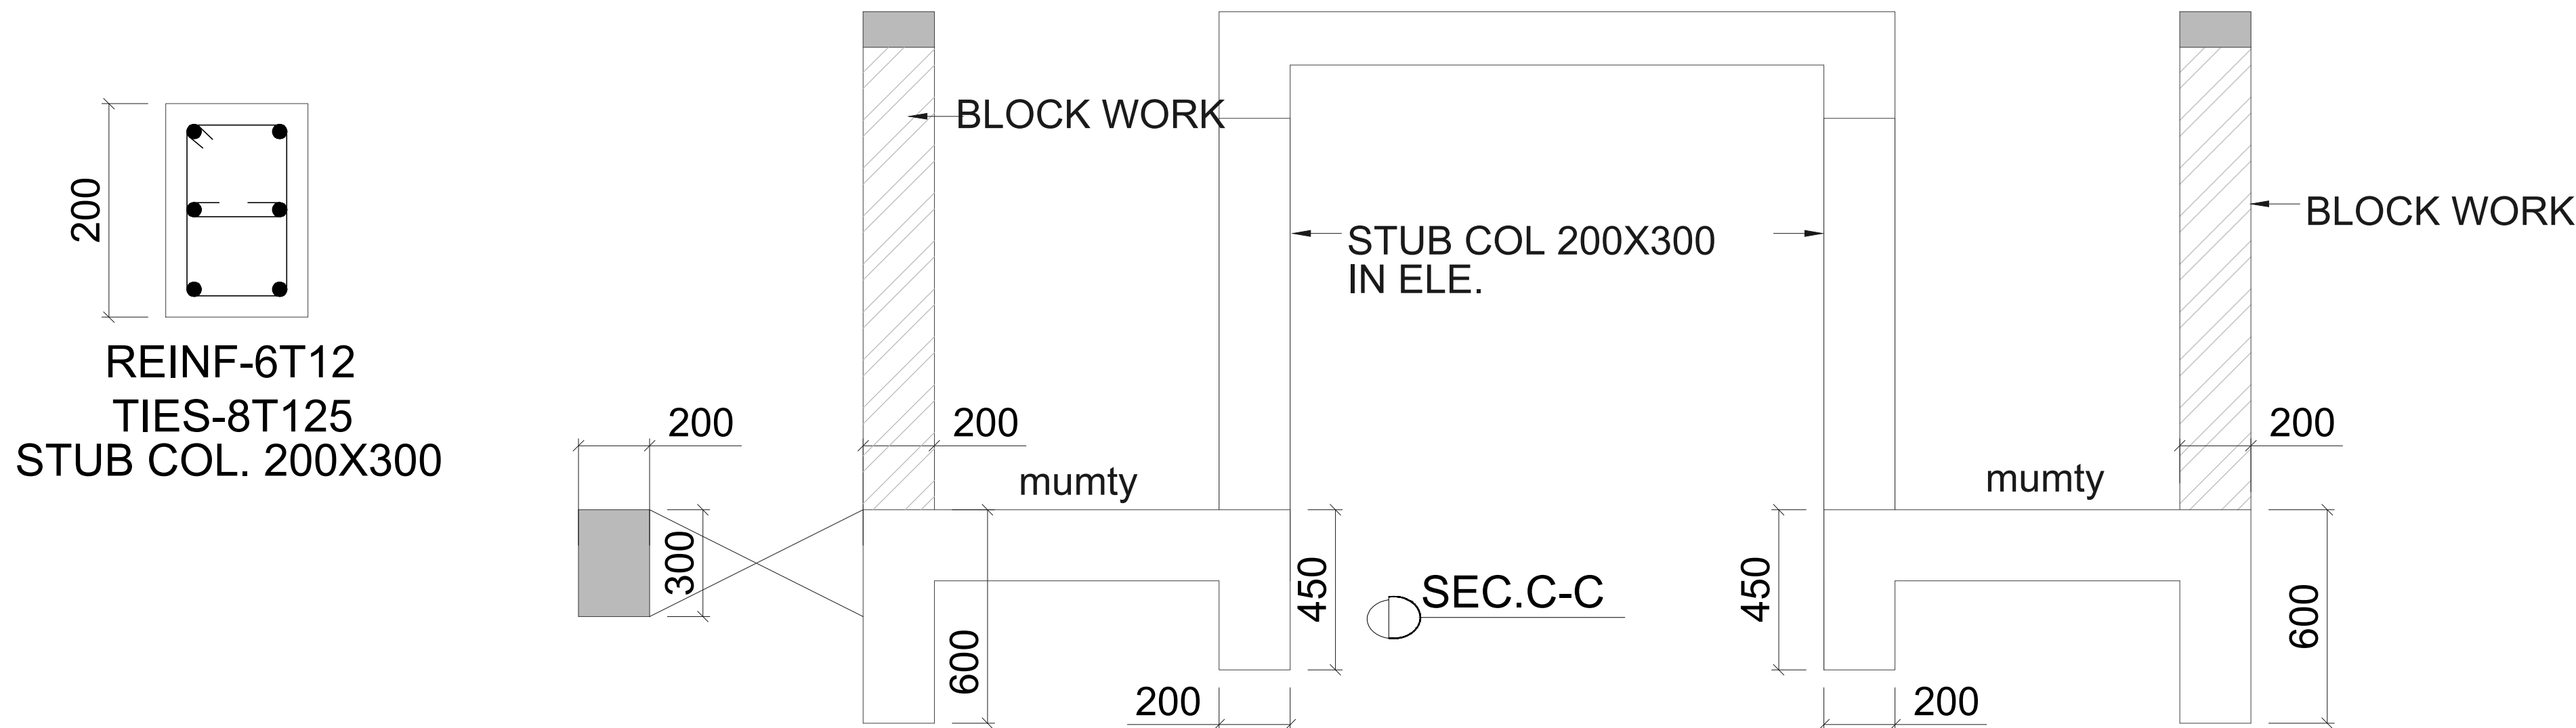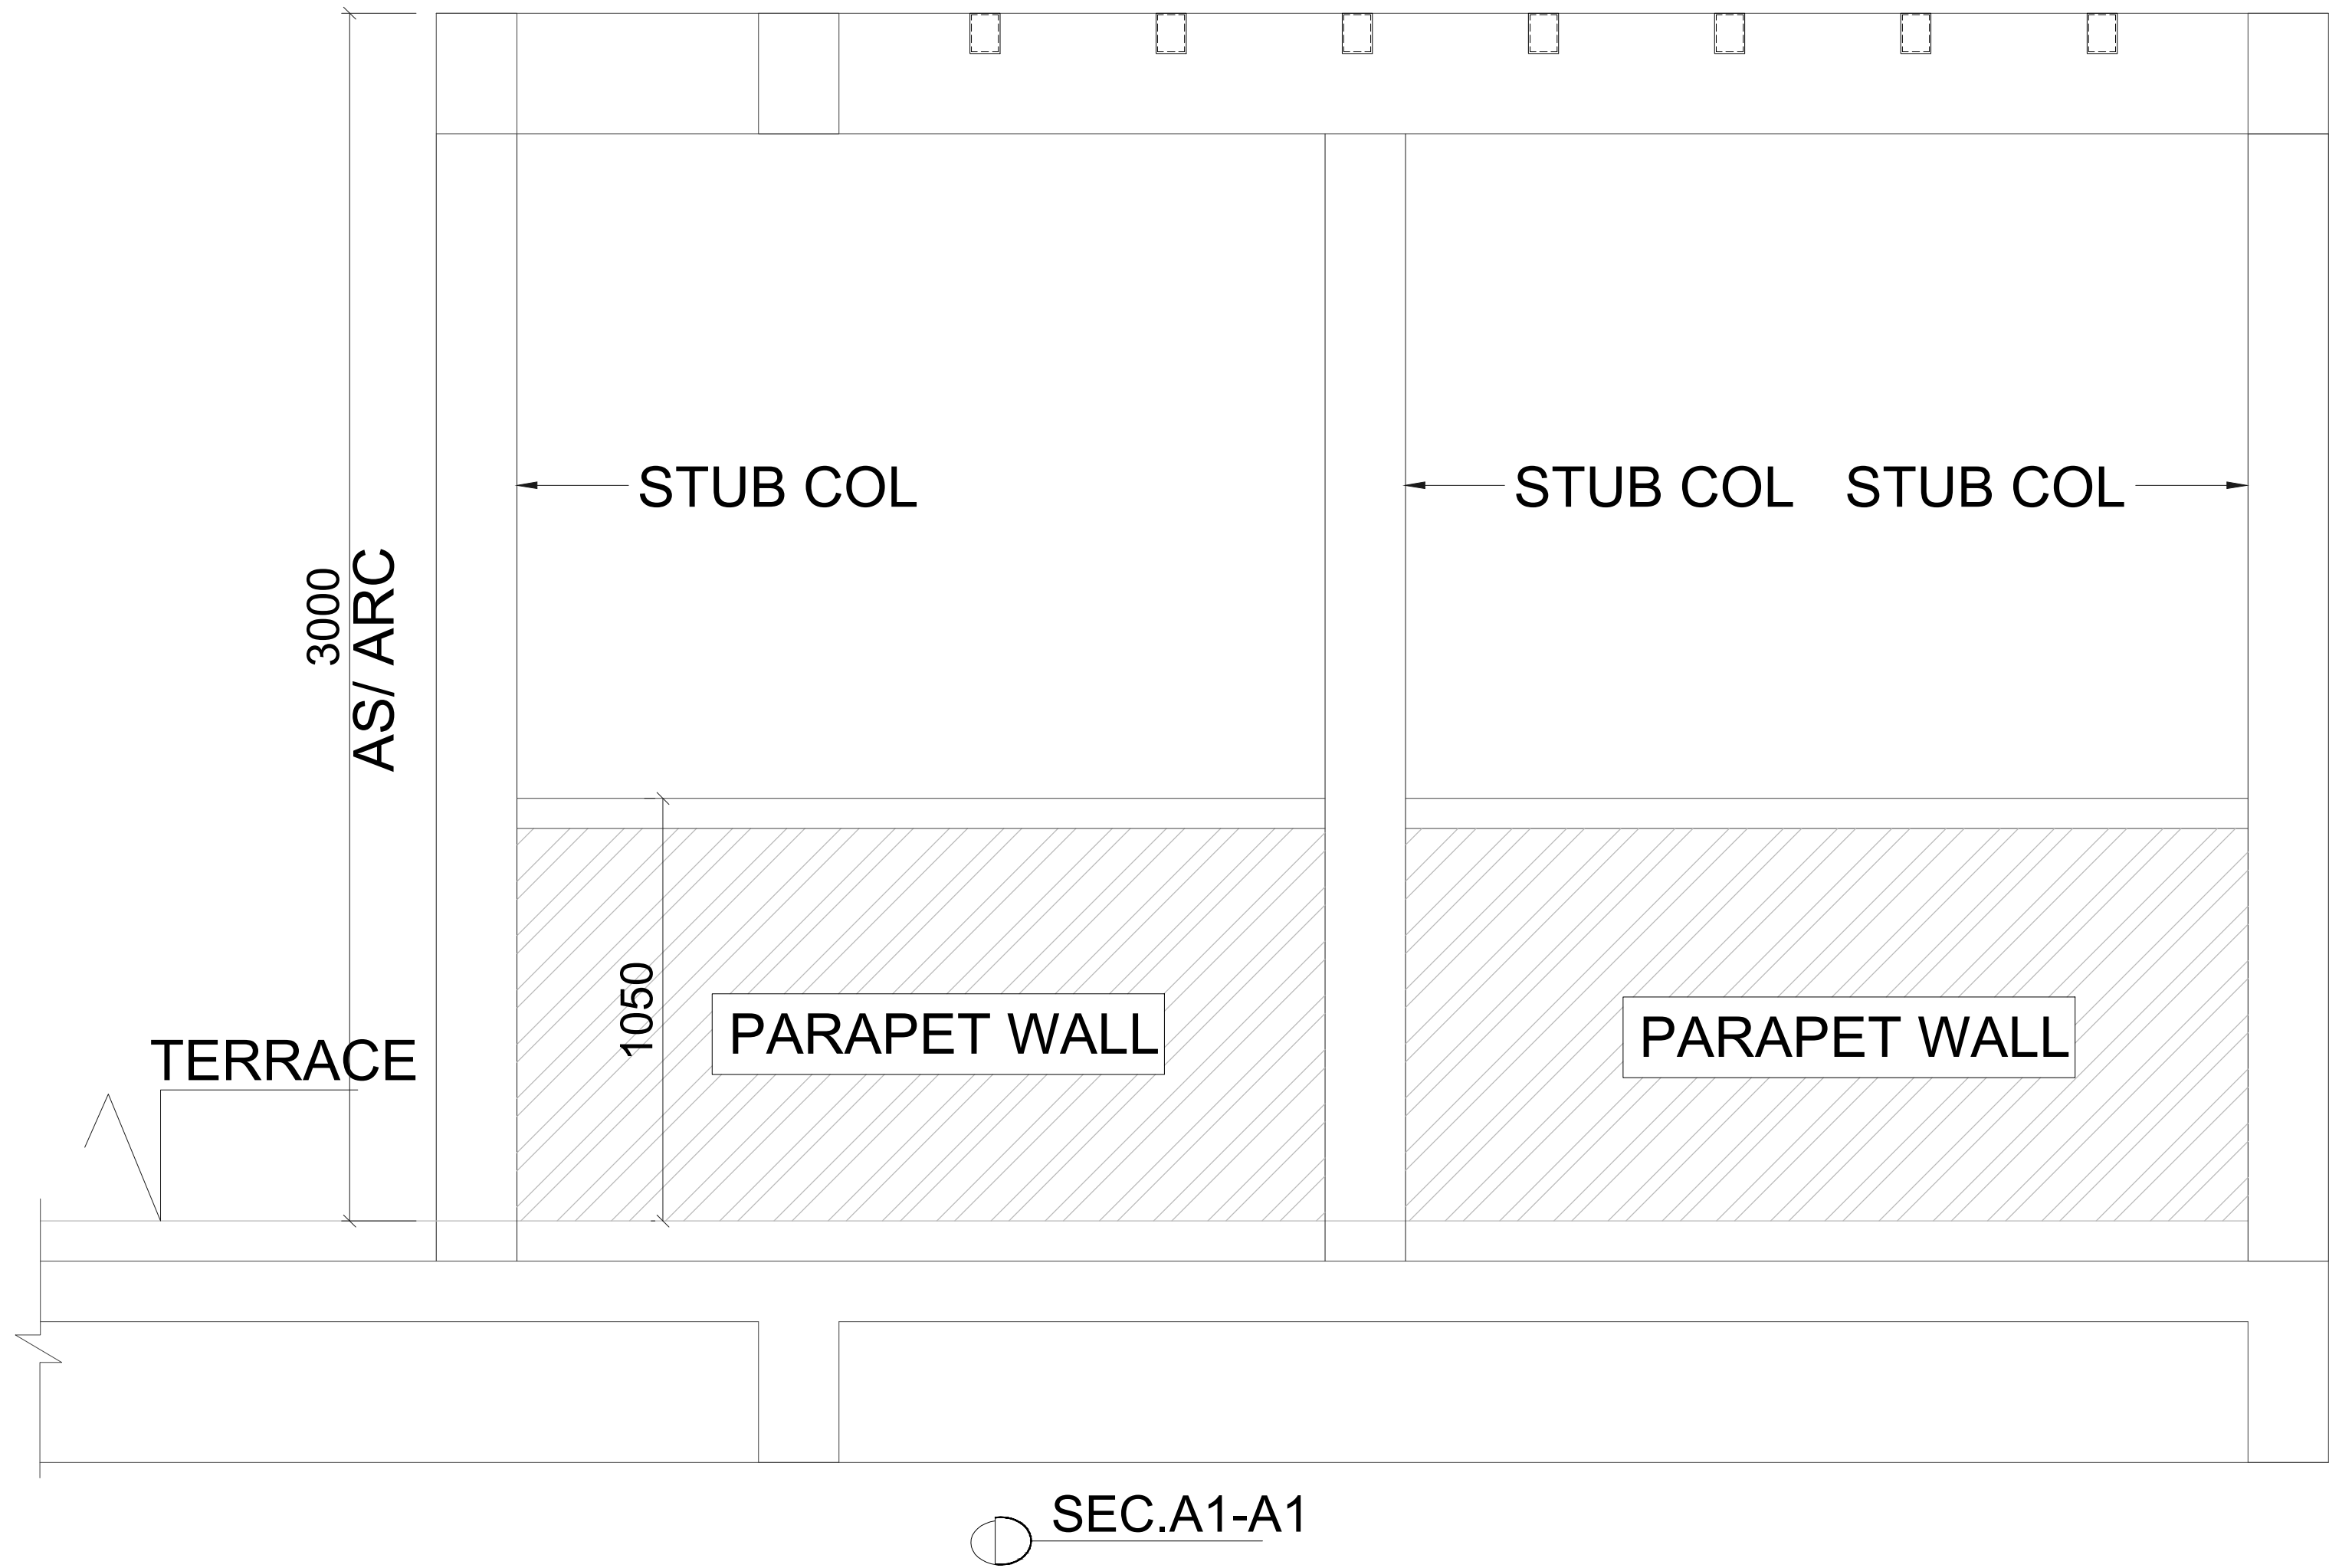

DWG. NO. CDPL/2025/S.41.1

VILLA -4.1
MUMMT Y SECTION DETAIL'S

GENERAL NOTES:

1. ALL DIMENSIONS ARE IN MM.
2. DO NOT SCALE, FOLLOW WRITTEN DIMENSION ONLY.
3. THIS DRAWING SHALL BE READ IN CONJUNCTION WITH RELEVANT ARCHITECTURAL AND STRUCTURAL DRGS.
4. BARS SHALL BE H.Y.S.D. / TMT BARS OF GRADE f_e 550 AND CONFORMING TO I.S. 1786-1985.
5. CONC. MIX SHALL BE:

TITLE

SUBMISSION DRAWINGS

SCALE:- NTS

DATE : DATE : 25.02.2025

PROJECT:-

SHUBHASHISH FOREST
UNDER KHASRA NO. 1941/419, 418/1,
2451/2073, 2074/422, 423, 2423/416, 2425/417,
2427/424 & 426 428 AT REVENUE VILLAGE:-
MAHAPURA, TEH. SANGANER, DIST.
JAIPUR, RAJASTHAN.

ARCHITECTS:-

PANKAJ GUPTA & ASSOCIATES
FLAT NO. 603 B, GOLDEN LEAF
APARTMENT, TONK ROAD, NEAR GANDHI
NAGAR STATION, JAIPUR-15

ARCHITECT CONSULTANT

STRUCTURE:



Constructure Design P. Ltd.
1005, TOWER- B,Advant
Business Park . NGN.Expressway.
Sec-142Noida
PIN.201305
constructure@gmail.com
tel.9899697377

OWNER


ARCHITECTS

STRICTURE CONSULTANT

Handwritten signature

HARSHV GERA
In Seal (Signature) of the
Registered Professional
Architect (Pankaj Gupta)
Address: Plot No. 603 B, Golden Leaf
Apartment, Tonk Road, Jaipur-15


VILLA -4.1
PLINTH FRAMING AND BEAM DETAIL'S

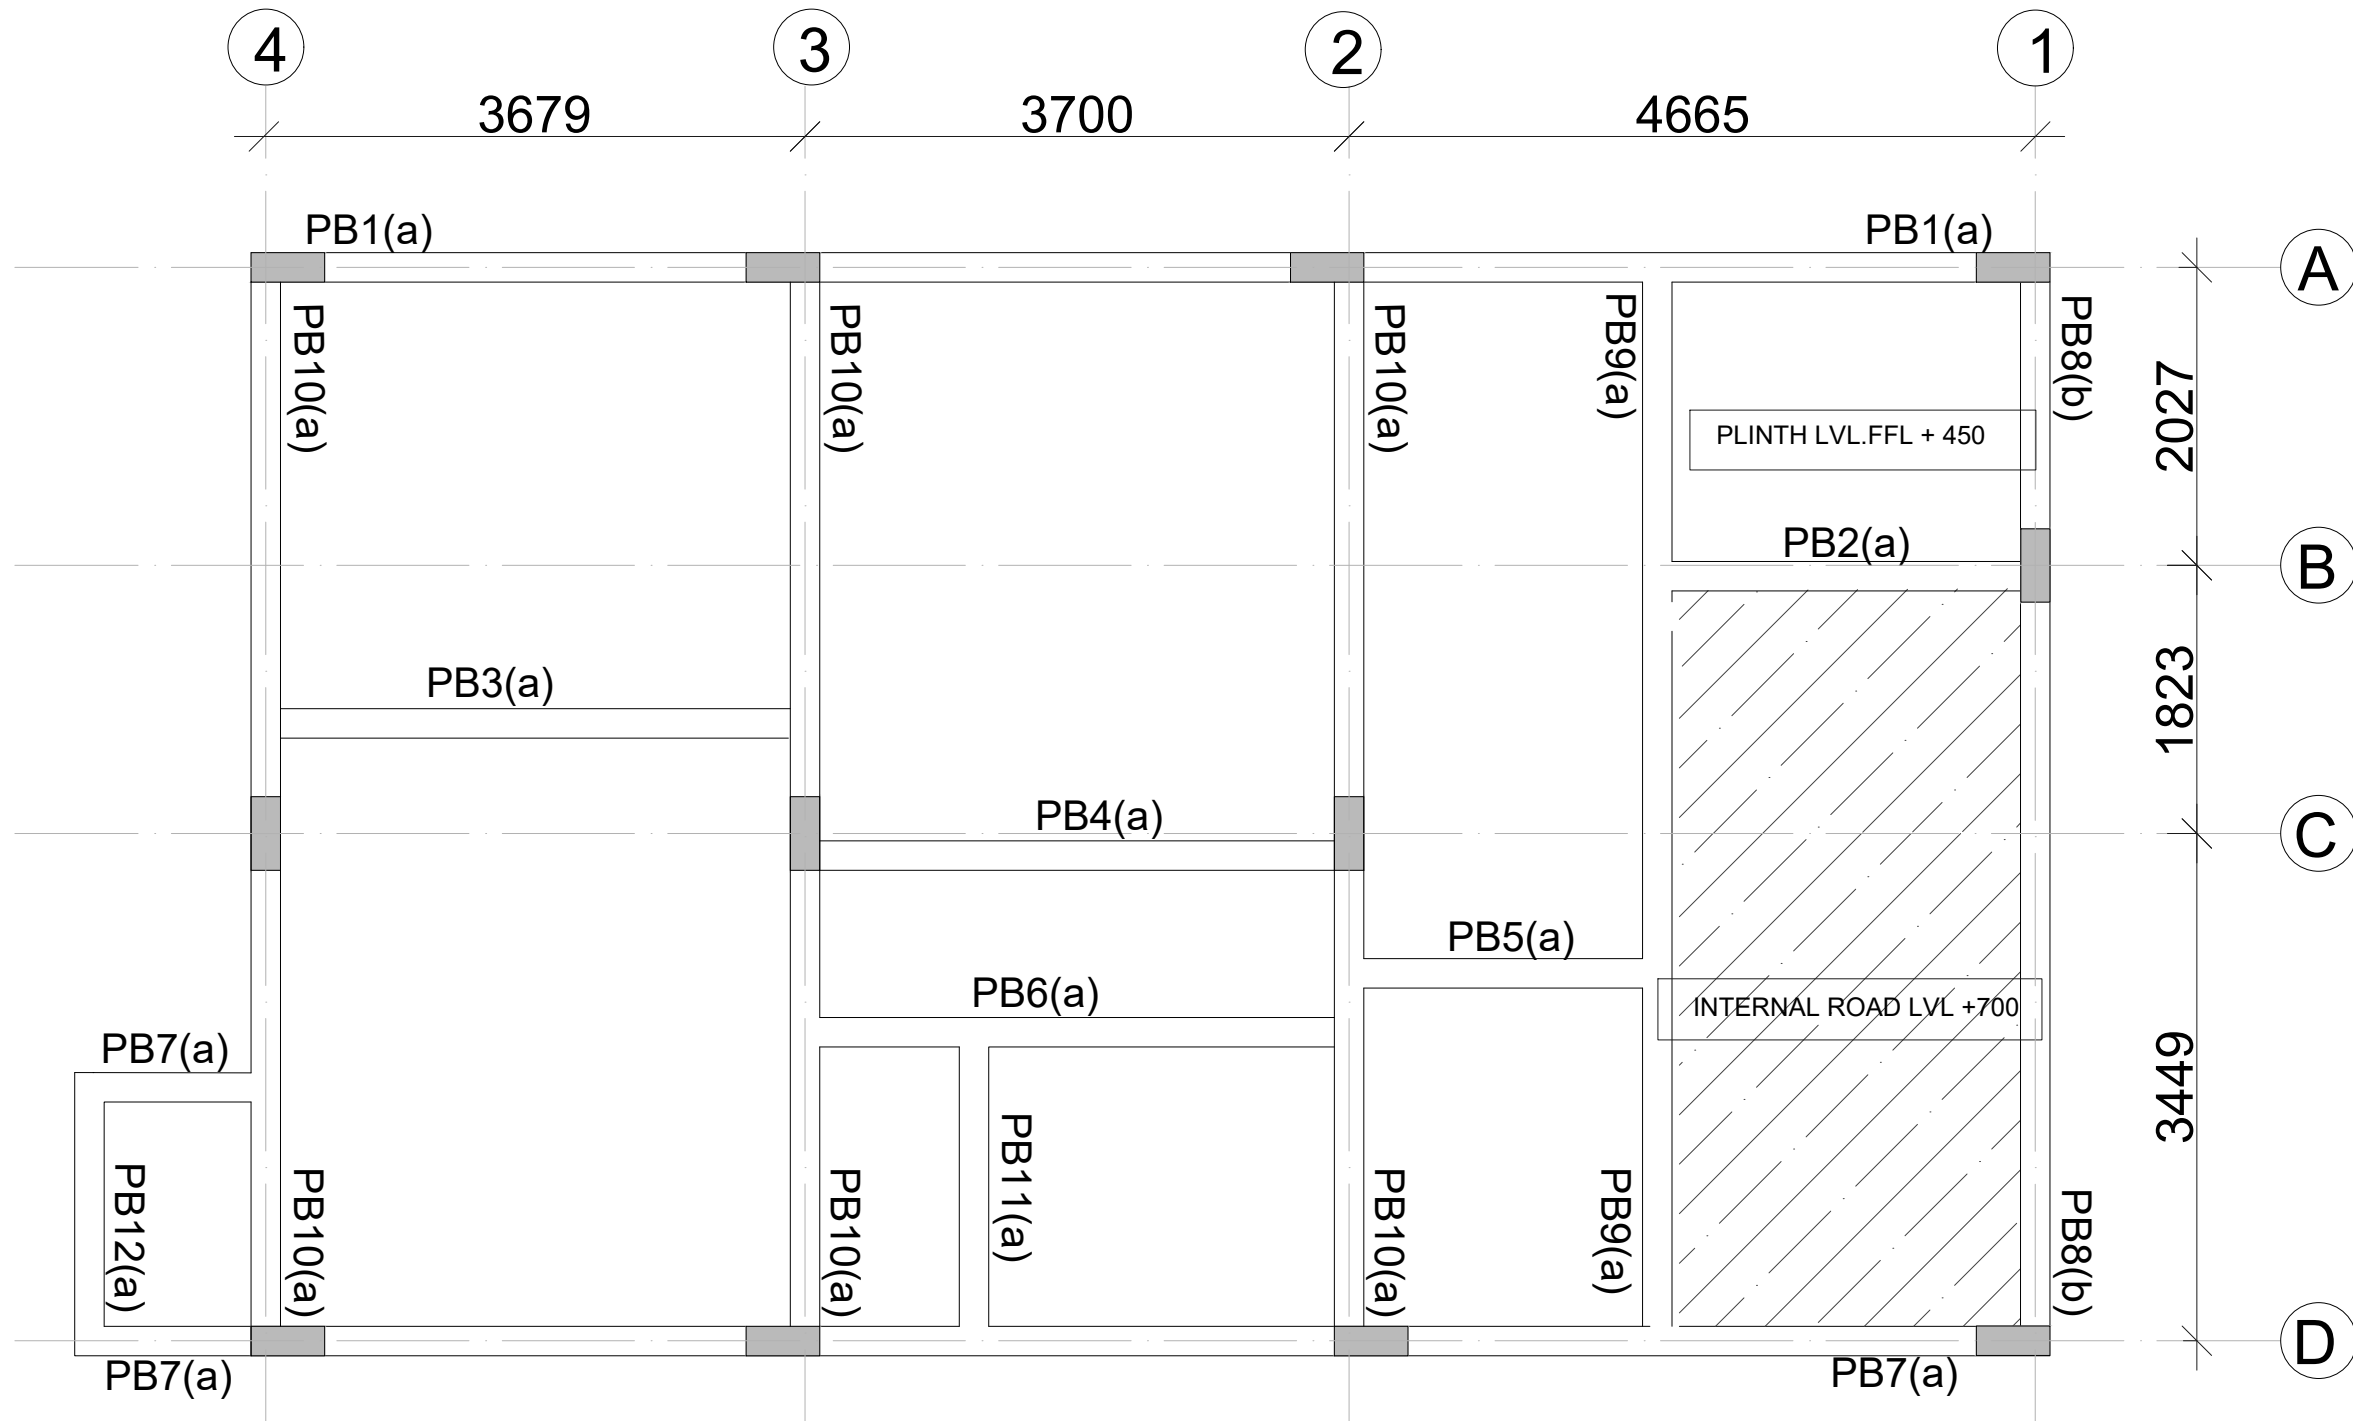

	CUTOUT
	COLUMN CONTINUE
	COL. TERMINATED
	TOILET 100 MM SUNK

BEAM SIZE

(a)	200X500
(b)	200X600

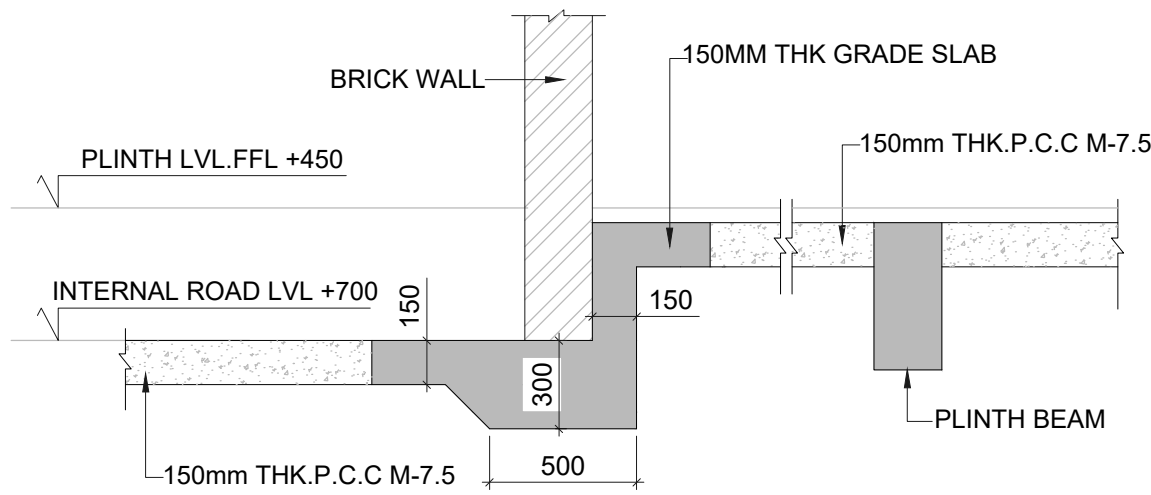

SECTION A-A

GENERAL NOTES:

1. ALL DIMENSIONS ARE IN MM.
2. DO NOT SCALE, FOLLOW WRITTEN DIMENSION ONLY.
3. THIS DRAWING SHALL BE READ IN CONJUNCTION WITH RELEVANT ARCHITECTURAL AND STRUCTURAL DRGS.
4. BARS SHALL BE H.Y.S.D. / TMT BARS OF GRADE f_e 550 AND CONFORMING TO I.S. 1786-1985.
5. CONC. MIX SHALL BE:

TITLE

SUBMISSION DRAWINGS

SCALE:- NTS

DATE : DATE : 25.02.2025

PROJECT:-

SHUBHASHISH FOREST
UNDER KHASRA NO. 1941/419, 418/1, 2451/2073, 2074/422, 423, 2423/416, 2425/417, 2427/424 & 426 428 AT REVENUE VILLAGE:- MAHAPURA, TEH. SANGANER, DIST. JAIPUR, RAJASTHAN.

ARCHITECTS:-

PANKAJ GUPTA & ASSOCIATES
FLAT NO. 603 B, GOLDEN LEAF APARTMENT, TONK ROAD, NEAR GANDHI NAGAR STATION, JAIPUR-15

ARCHITECT CONSULTANT


STRUCTURE:

Constructure Design P. Ltd.
1005, TOWER- B, Advant Business Park . NGN, Expressway. Sec-142 Noida
PIN. 201305
constructure@gmail.com
tel. 9899697377

OWNER

ARCHITECTS


STRUCTURE CONSULTANT

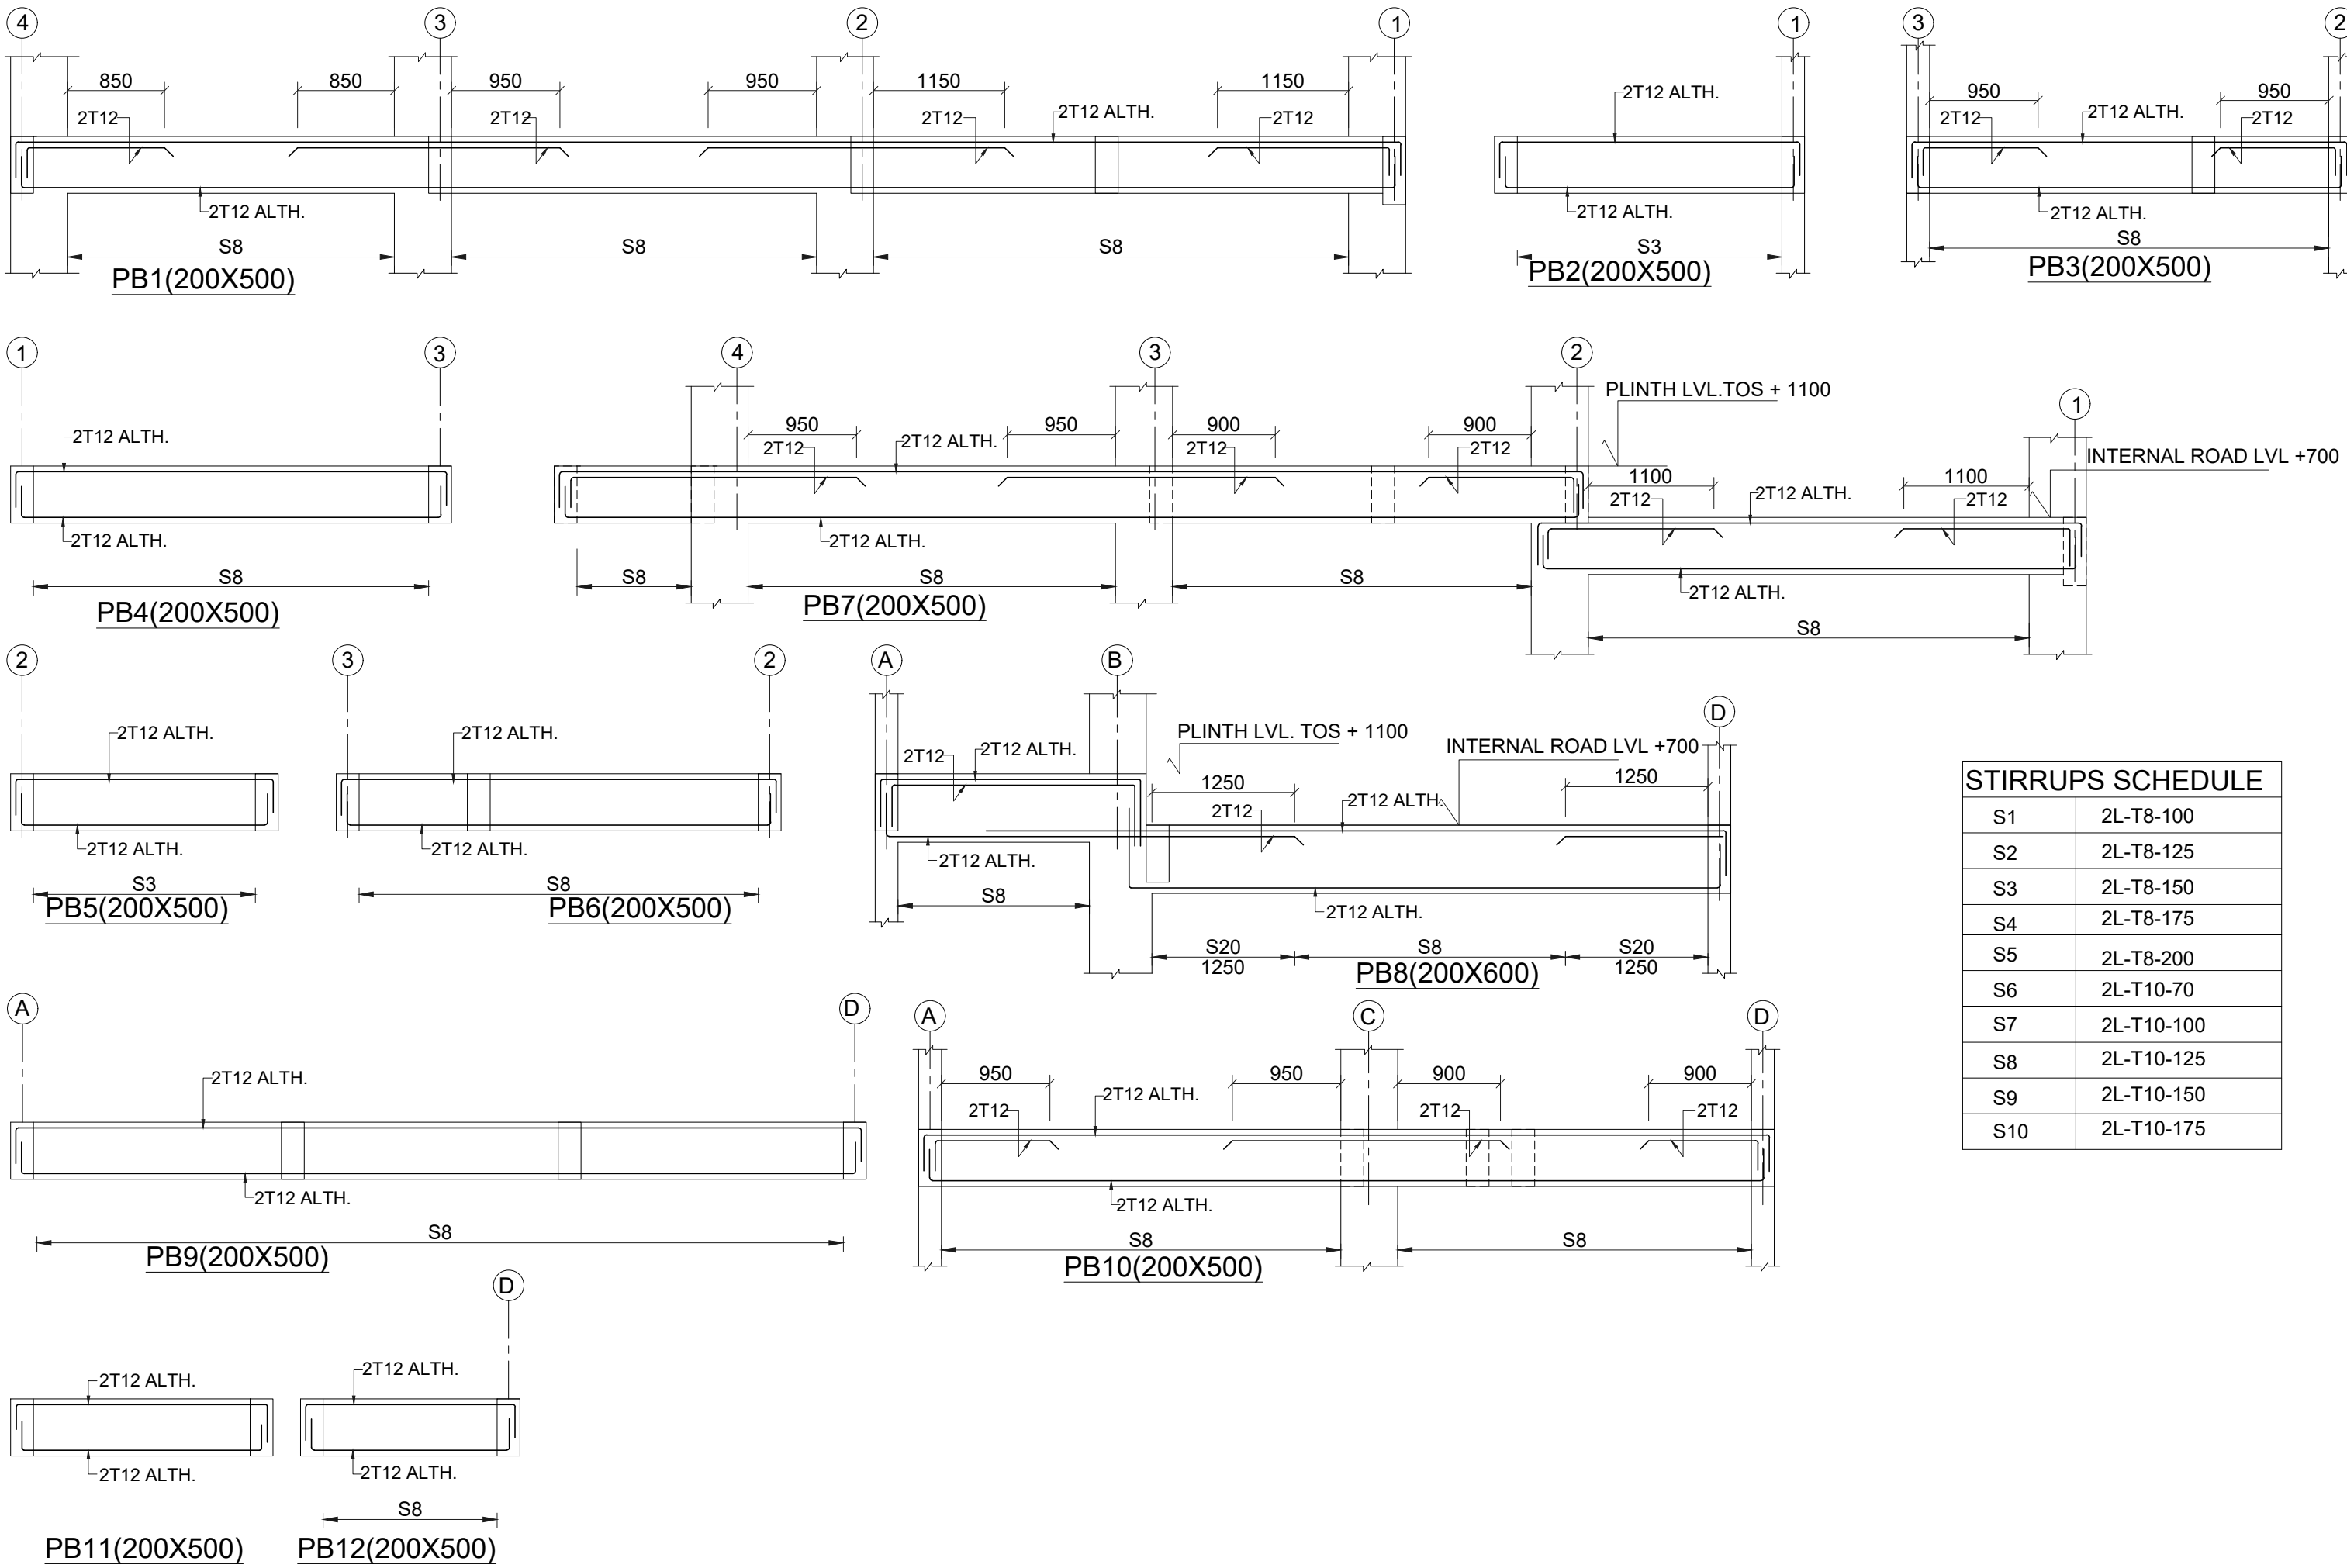

STIRRUPS SCHEDULE

S1	2L-T8-100
S2	2L-T8-125
S3	2L-T8-150
S4	2L-T8-175
S5	2L-T8-200
S6	2L-T10-70
S7	2L-T10-100
S8	2L-T10-125
S9	2L-T10-150
S10	2L-T10-175

VILLA -4.1
SECOND FLOOR BEAM DETAIL'S

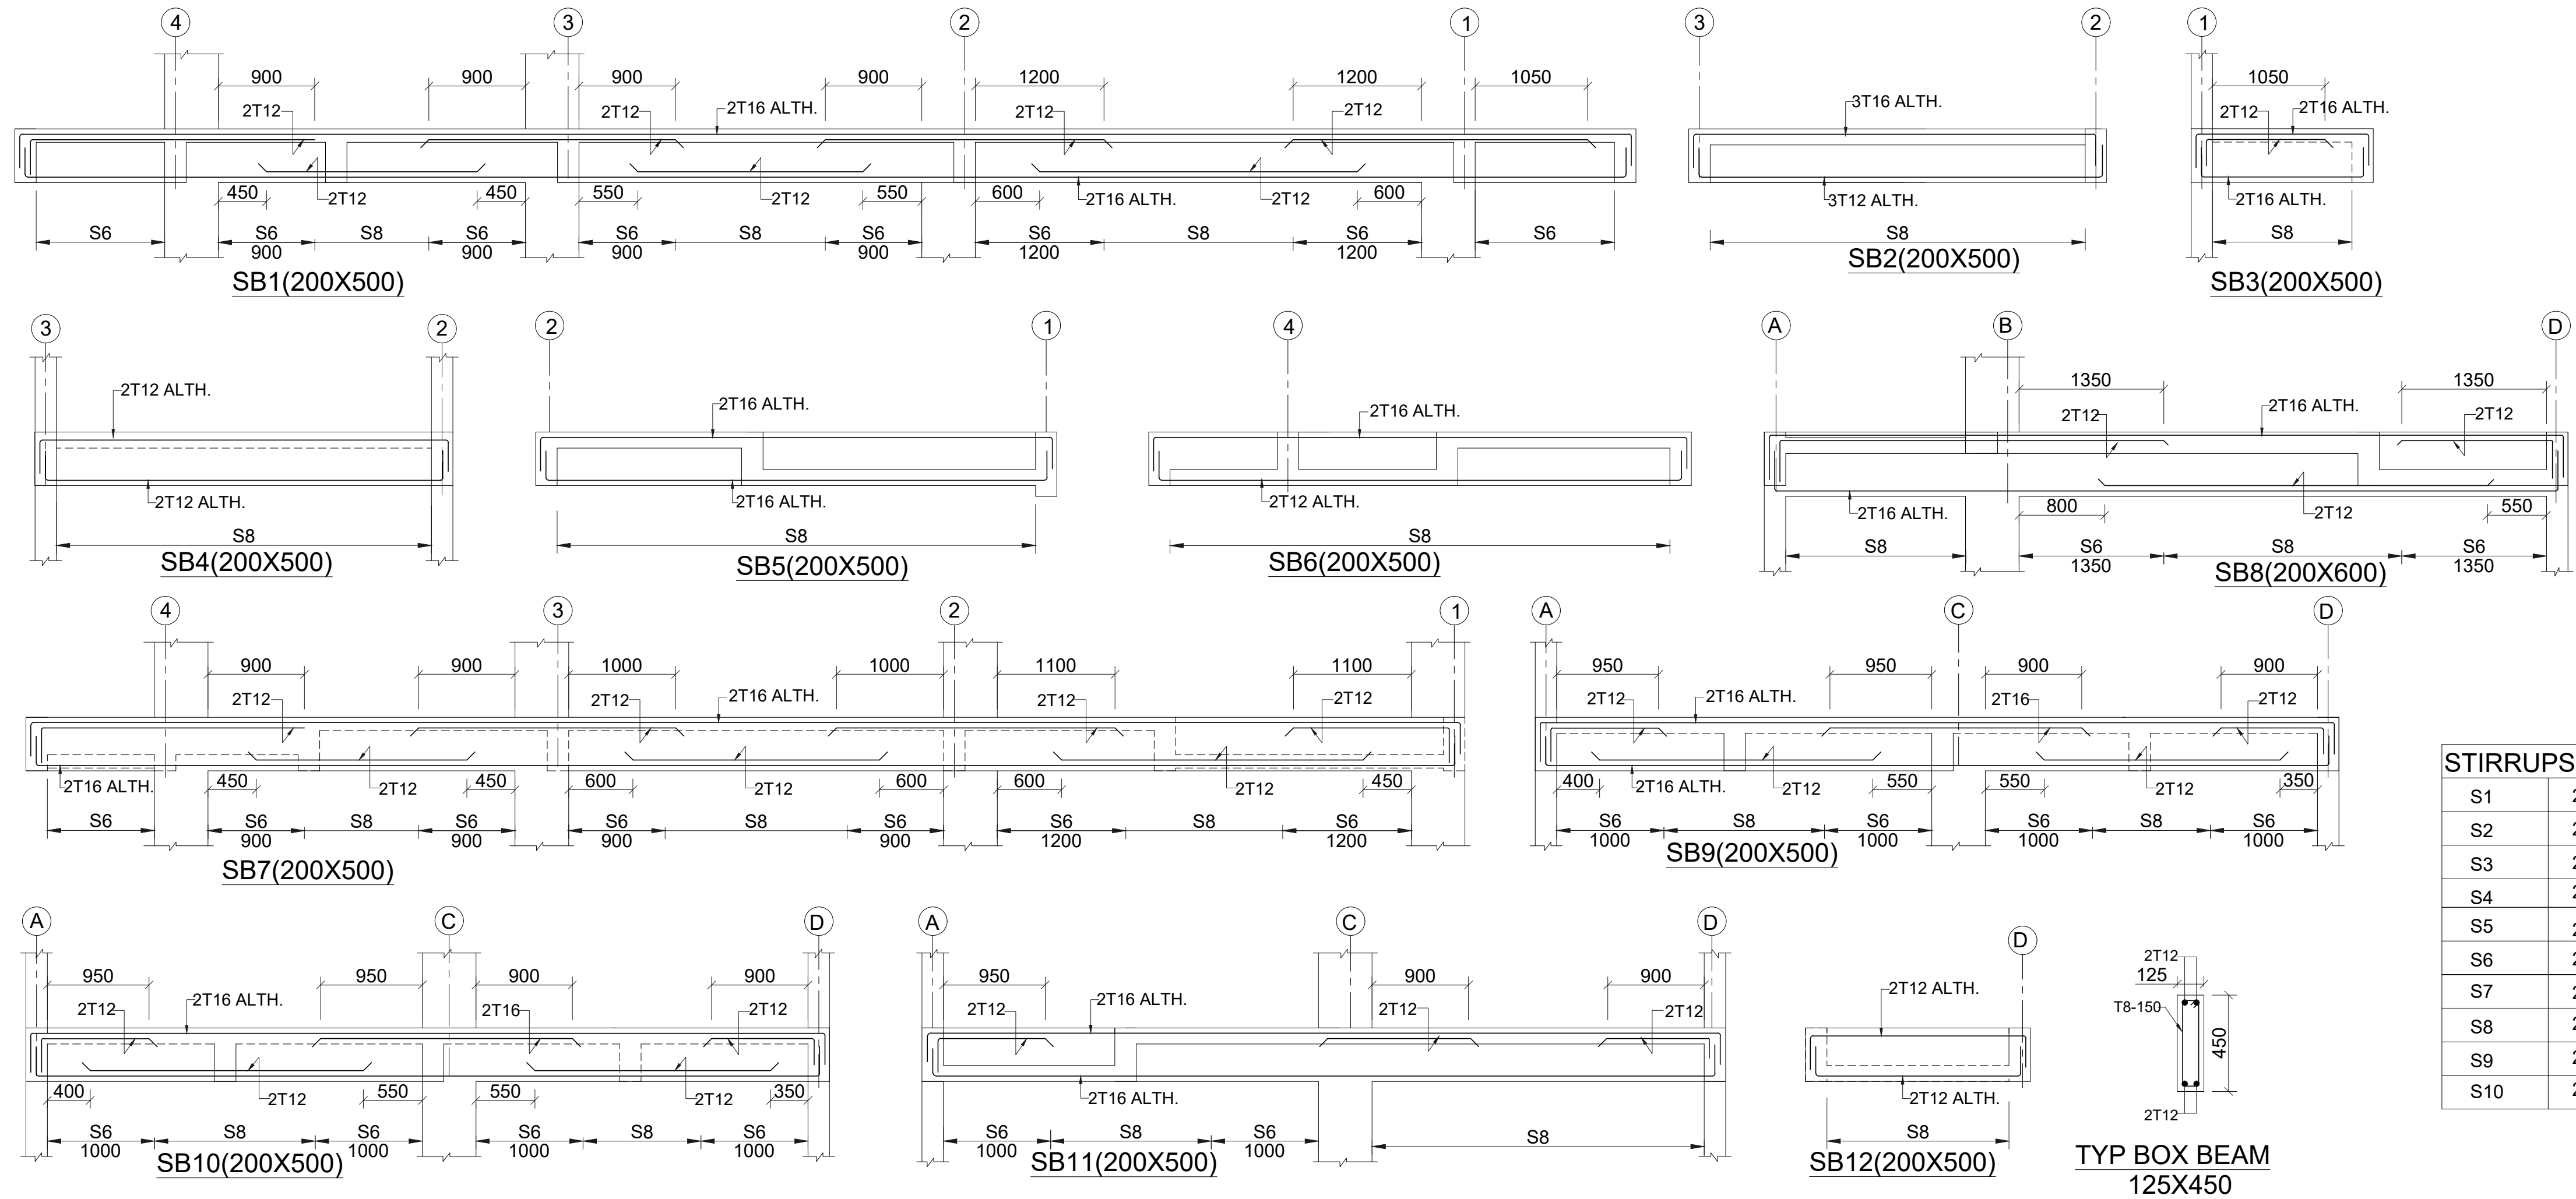

STIRRUPS SCHEDULE	
S1	2L-T8-100
S2	2L-T8-125
S3	2L-T8-150
S4	2L-T8-175
S5	2L-T8-200
S6	2L-T10-70
S7	2L-T10-100
S8	2L-T10-125
S9	2L-T10-150
S10	2L-T10-175

GENERAL NOTES:

1. ALL DIMENSIONS ARE IN MM.
2. DO NOT SCALE, FOLLOW WRITTEN DIMENSION ONLY.
3. THIS DRAWING SHALL BE READ IN CONJUNCTION WITH RELEVANT ARCHITECTURAL AND STRUCTURAL DRGS.
4. BARS SHALL BE H.Y.S.D. / TMT BARS OF GRADE f_e 550 AND CONFORMING TO I.S. 1786-1985.
5. CONC. MIX SHALL BE:

TITLE

SUBMISSION DRAWINGS

SCALE:- NTS

DATE : 25.02.2025

PROJECT:-

SHUBHASHISH MARINA
PART-A
OF KHASRANO. 2520, 2521, 2535, 2536
VILLAGE GONER, TEHSIL SANGANER,
JAIPUR, RAJASTHAN.

ARCHITECTS:-

PANKAJ GUPTA & ASSOCIATES
FLAT NO. 603 B, GOLDEN LEAF
APARTMENT, TONK ROAD, NEAR GANDHI
NAGAR STATION, JAIPUR-15

ARCHITECT CONSULTANT

Chapman Taylor India LLP
A 1/54 Lower Ground Floor
Safdarjung Enclave, New Delhi -110029
Tel : + 91 - 11 - 26177973

STRUCTURE:





Constructure Design P. Ltd.
1005, TOWER- B, Advant
Business Park . NGN, Expressway.
Sec-142 Noida
PIN.201305
constructure@gmail.com
tel.9899697377

OWNER

ARCHITECTS

STRUCTURE CONSULTANT

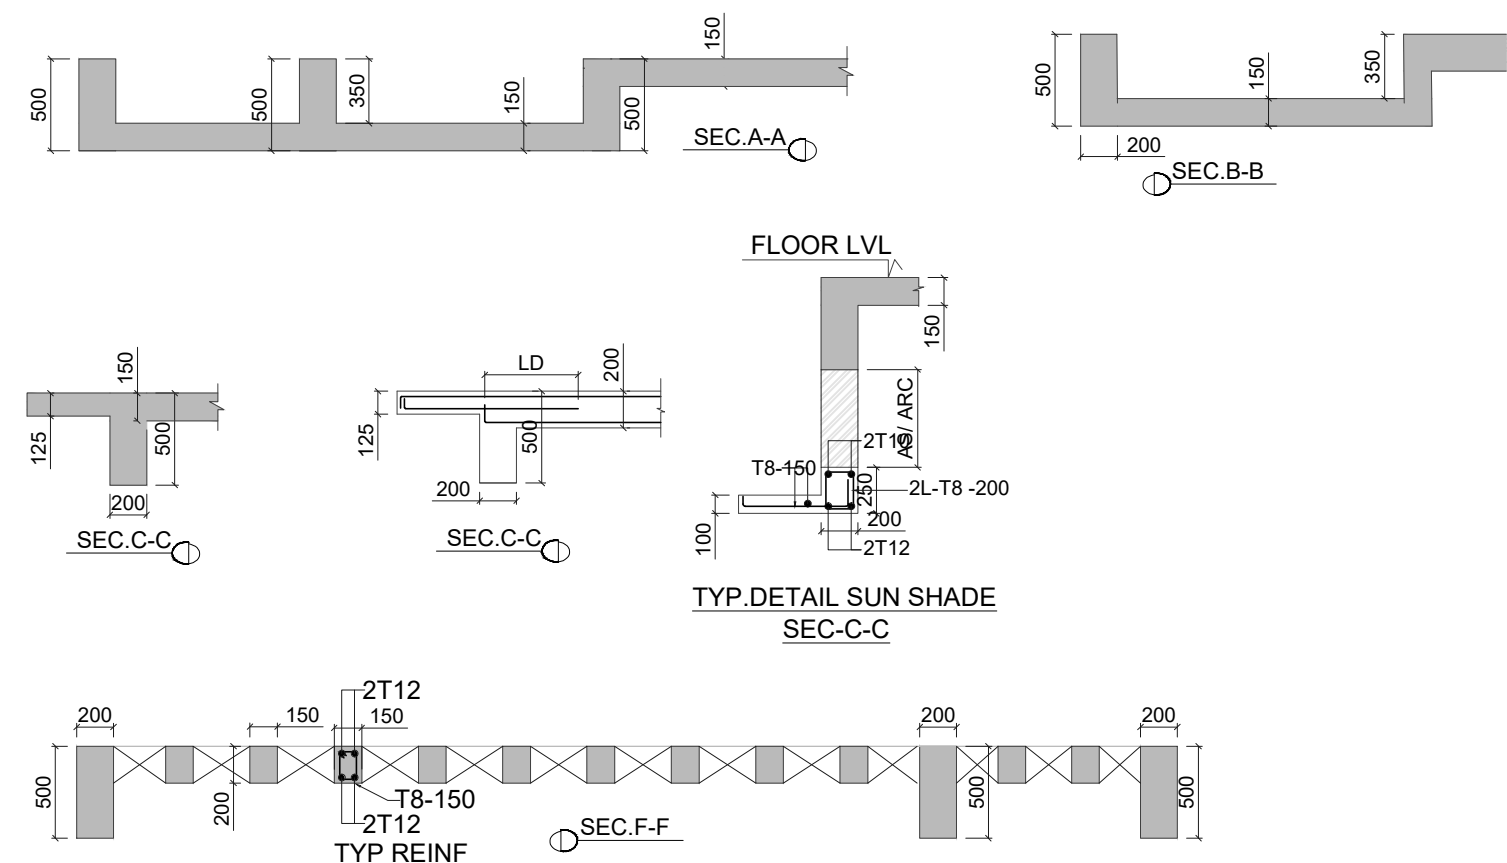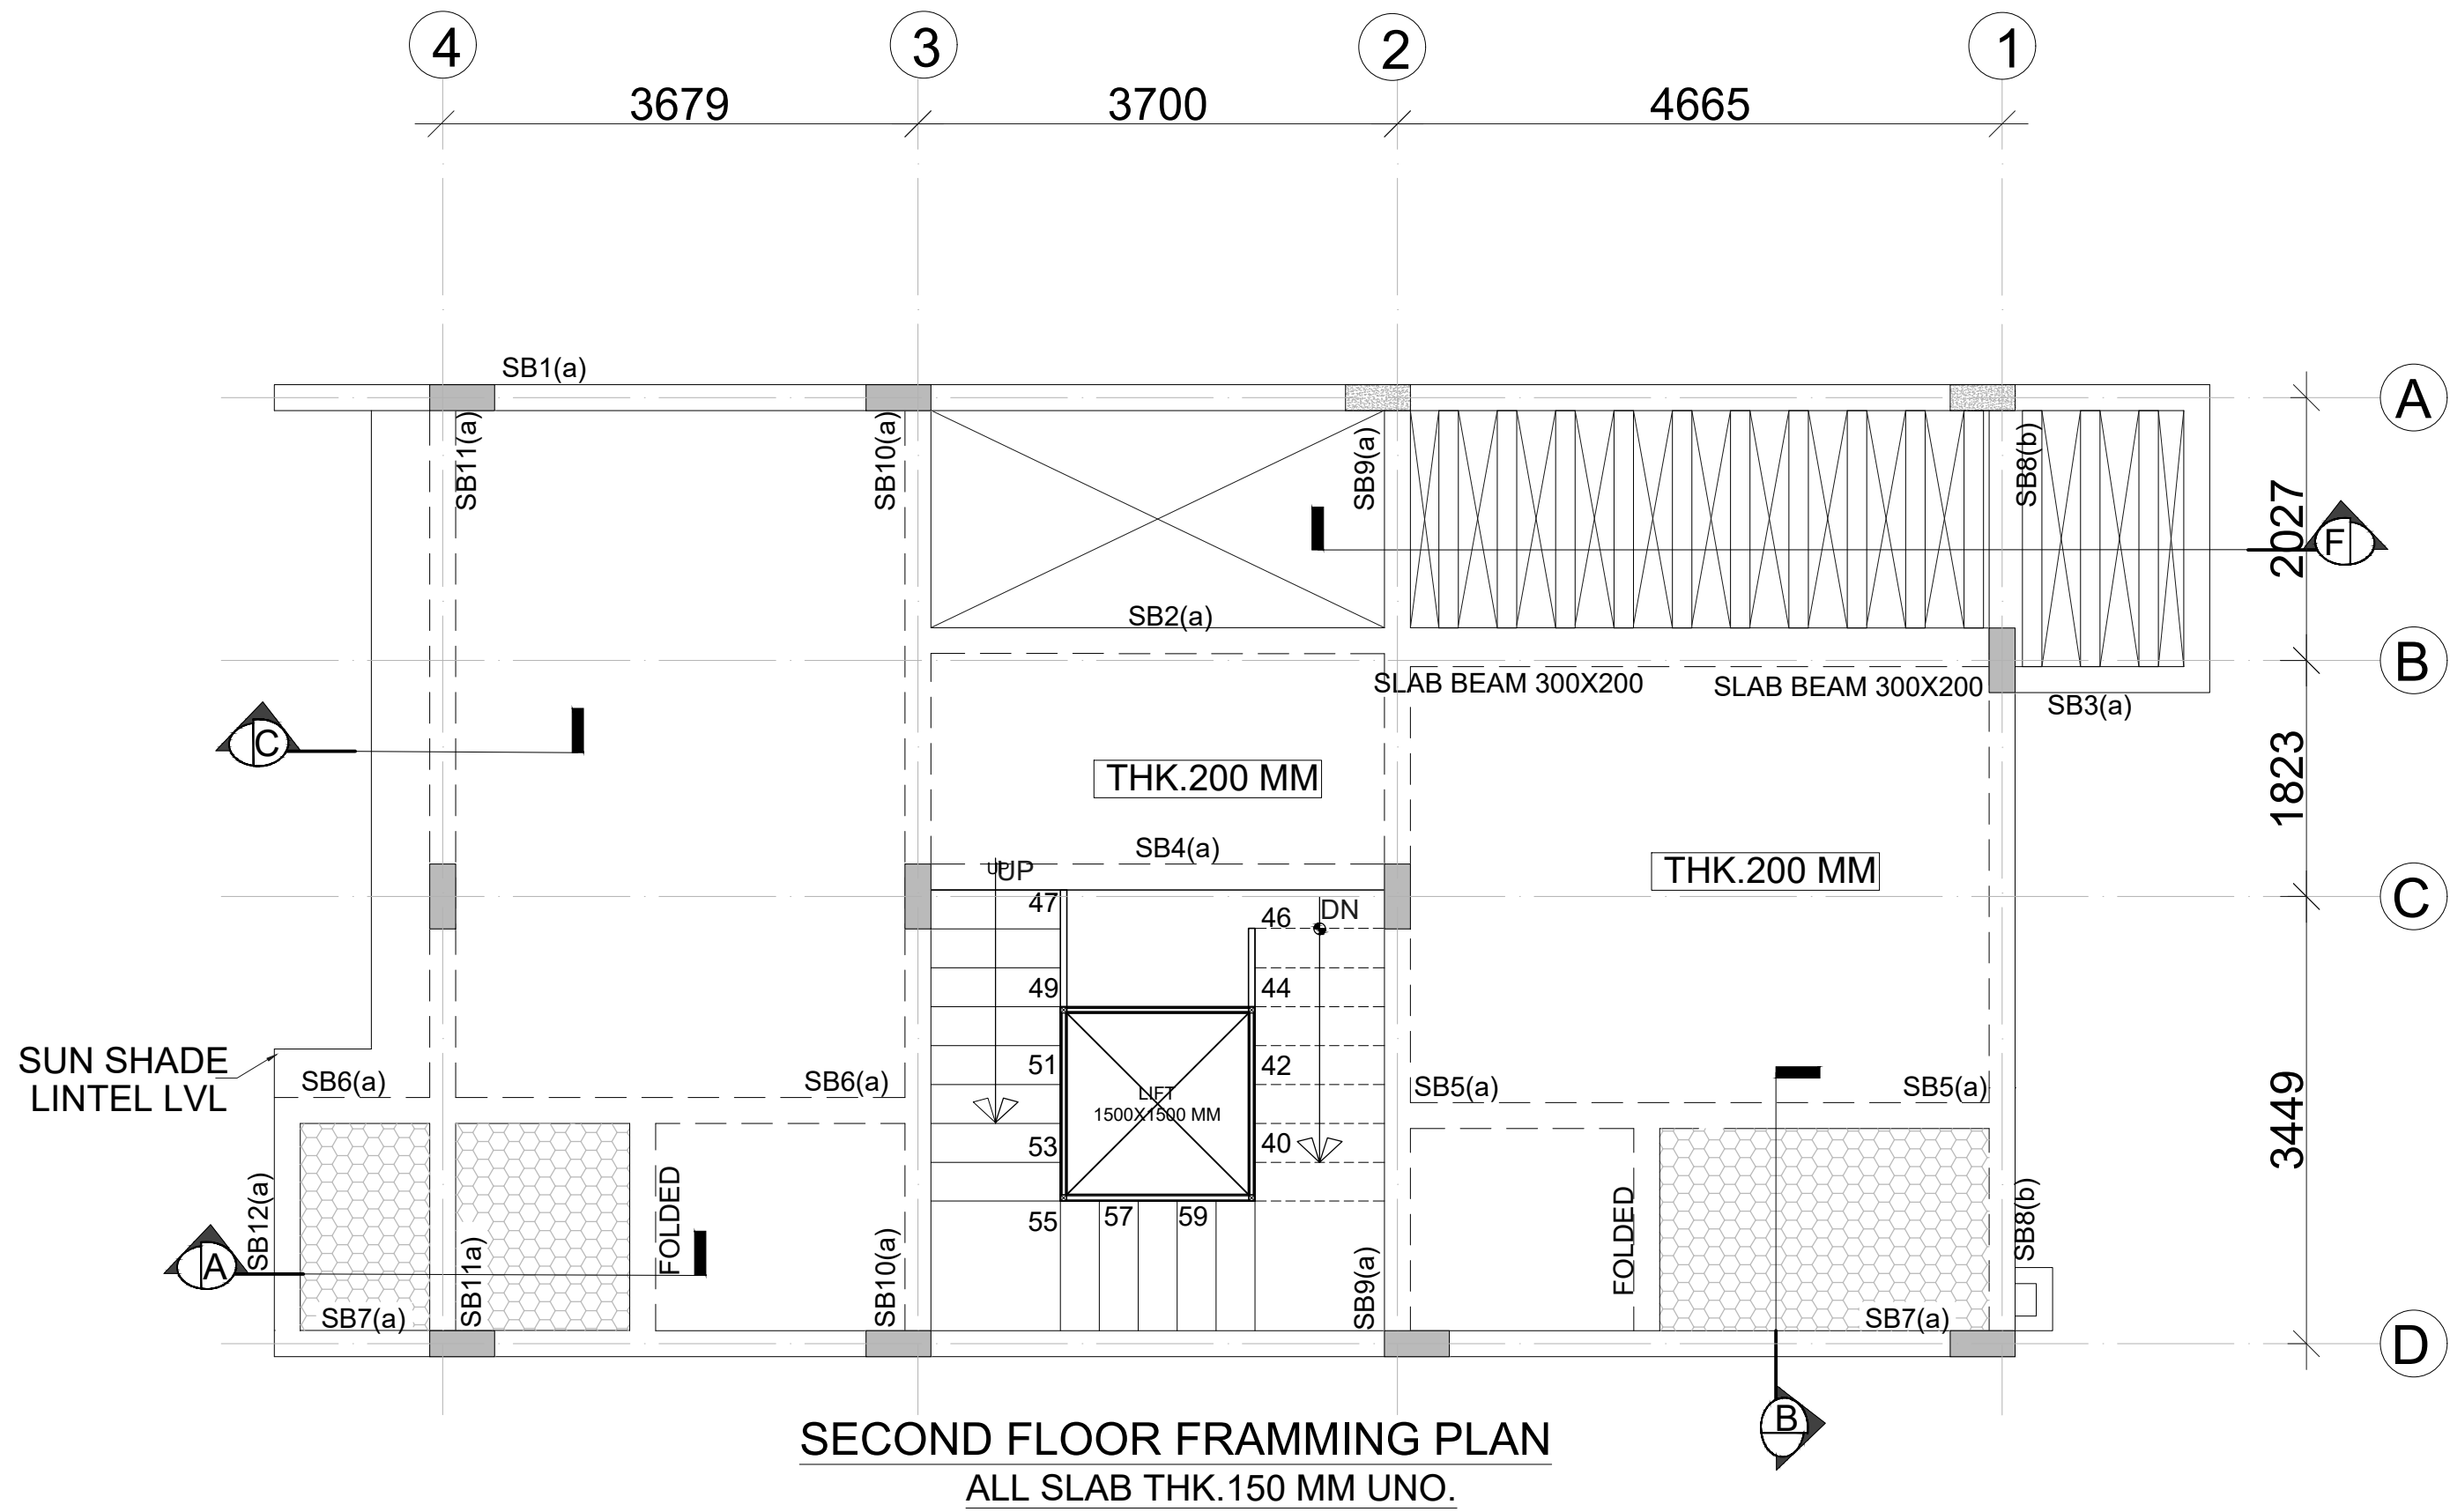

GENERAL NOTES:

1. ALL DIMENSIONS ARE IN MM.
2. DO NOT SCALE, FOLLOW WRITTEN DIMENSION ONLY.
3. THIS DRAWING SHALL BE READ IN CONJUNCTION WITH RELEVANT ARCHITECTURAL AND STRUCTURAL DRGS.
4. BARS SHALL BE H.Y.S.D. / TMT BARS OF GRADE f_e 550 AND CONFORMING TO I.S. 1786-1985.
5. CONC. MIX SHALL BE:

TITLE

SUBMISSION DRAWINGS

SCALE:- NTS

DATE : 25.02.2025

PROJECT:-

SHUBHASHISH FOREST
PART-A
OF KHASRANO. 2520, 2521, 2535, 2536
VILLAGE GONER, TEHSIL SANGANER,
JAIPUR, RAJASTHAN.

ARCHITECTS:-

PANKAJ GUPTA & ASSOCIATES
FLAT NO. 603 B, GOLDEN LEAF
APARTMENT, TONK ROAD, NEAR GANDHI
NAGAR STATION, JAIPUR-15

ARCHITECT CONSULTANT

Chapman Taylor India LLP
A 1/54 Lower Ground Floor
Safdarjung Enclave, New Delhi -110029
Tel : + 91 - 11 - 26177973

STRUCTURE:

 Constructure Design P. Ltd.
1005, TOWER- B, Advant
Business Park . NGN, Expressway.
Sec-142 Noida
PIN.201305
constructure@gmail.com
tel.9899697377

OWNER

ARCHITECTS

STRUCTURE CONSULTANT


HARSHI GIDRA
10, New Ghose Road, Gurgaon
Registration No. F-550
State Institute of Professional Engineers
Haryana (New Delhi) District
Member Since 01.08.2017





SLAB REINFT.SCHEDULE

a1+a2	T8-400	A	T8-200
b1+b2	T8-350	B	T8-175
c1+c2	T8-300	C	T8-150
d1+d2	T8-250	D	T8-125
e1+e2	T8-200	E	T8-100
f1+f2	T10-400	F	T10-200
g1+g2	T10-350	G	T10-175
h1+h2	T10-300	H	T10-150
k1+k2	T10-250	K	T10-125
m1+m2	T10-200	M	T10-100
p1+p2	T10-150	P	T10-75
r1+r2	T12-200	R	T12-100
x1+x2	T12-300	X	T12-150
t1+t2	T12-400	T	T12-200

BOTTOM BARS


TOP BARS




d1+d2 NET SPACING (125 mm c/c)
NOTE:- DISTRIBUTION SHALL BE
T8-200 FOR TOP R/F

    	CUTOUT
	COLUMN CONTINUE
	COL. TERMINATED
	TOILET 50 MM SUNK
	TOILET 350 MM SUNK

BEAM SIZE

(a)	200X500
(b)	200X600

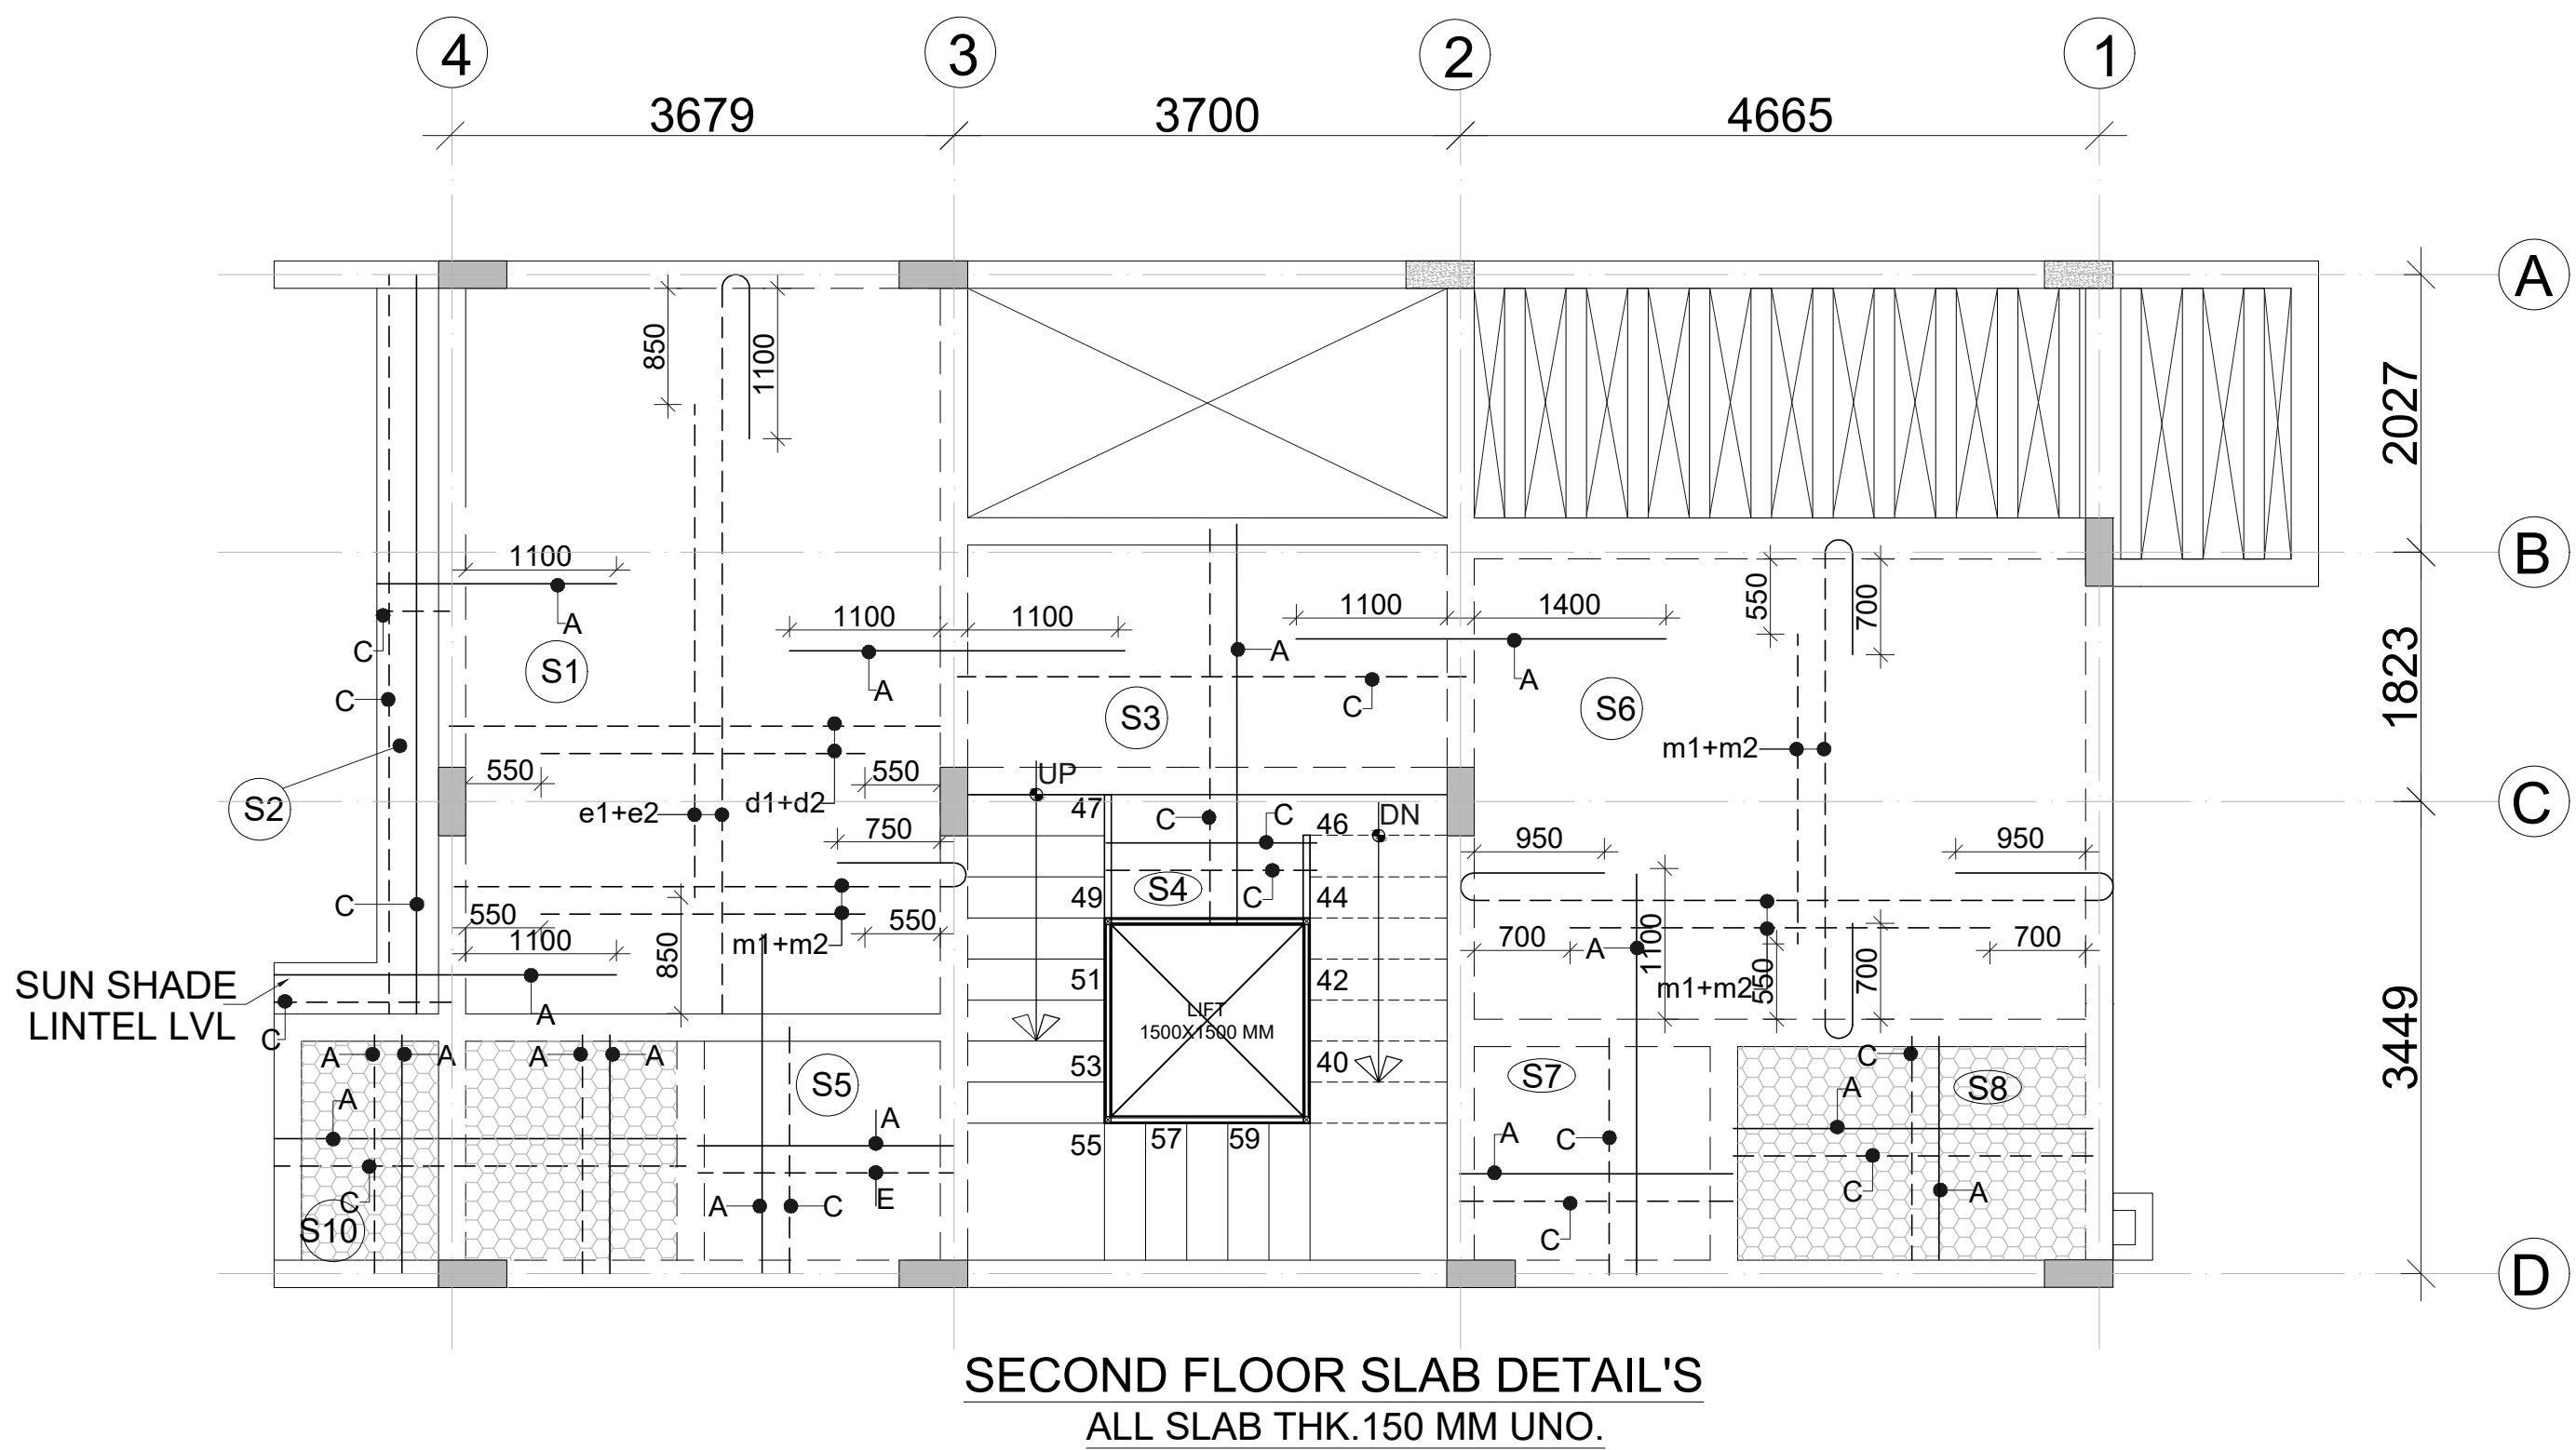

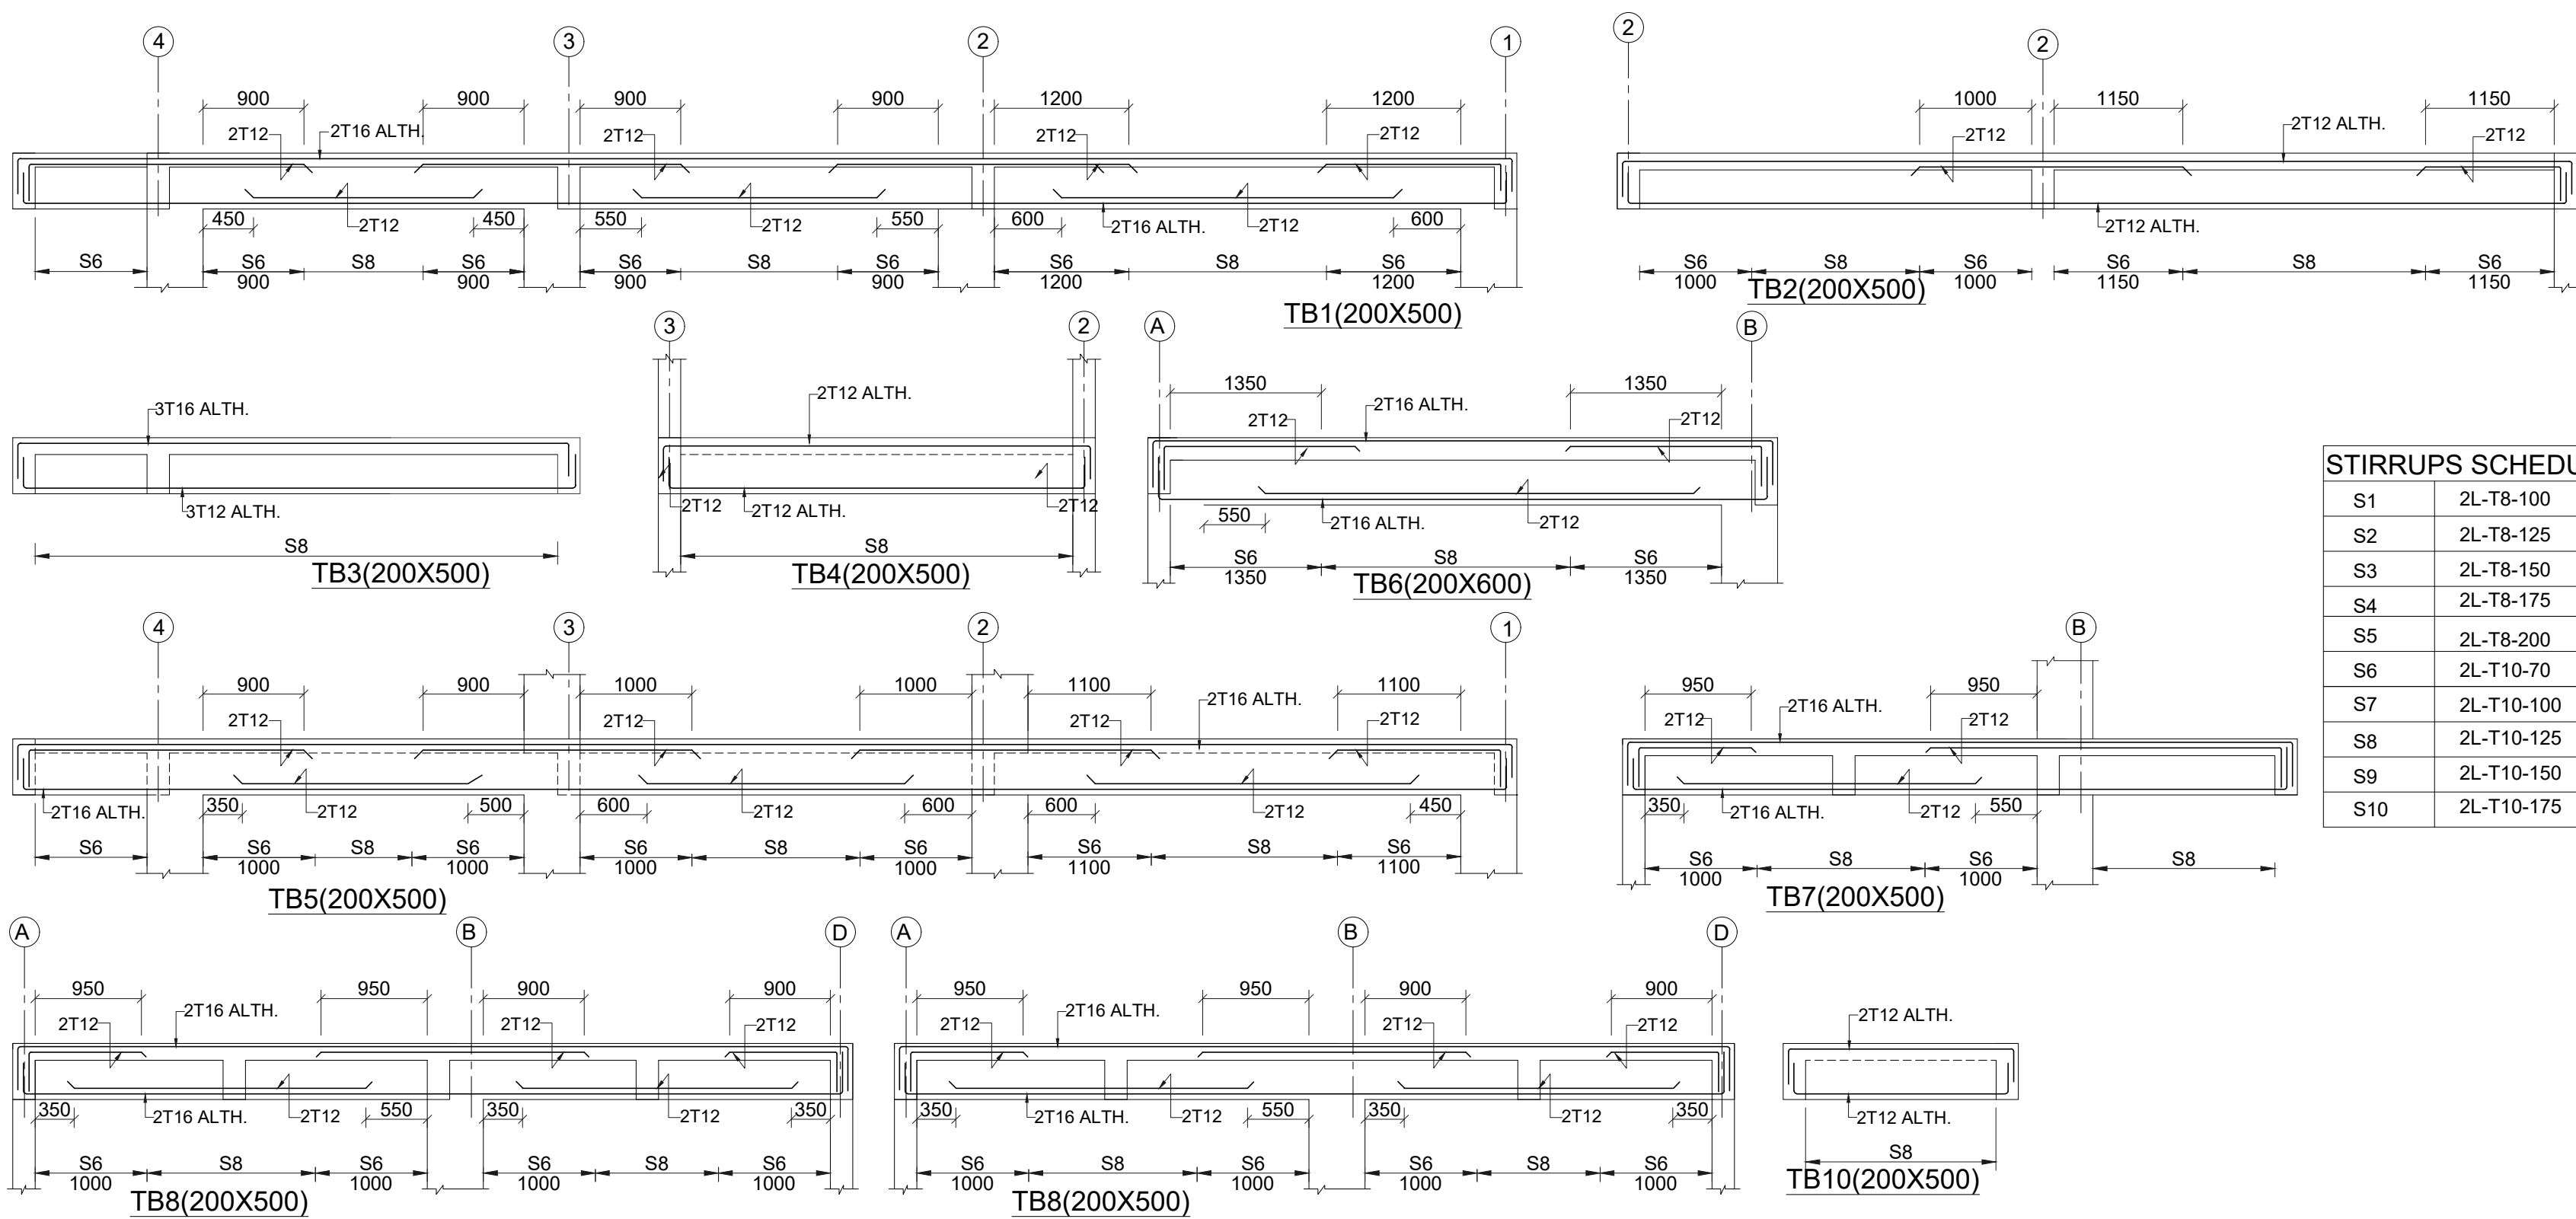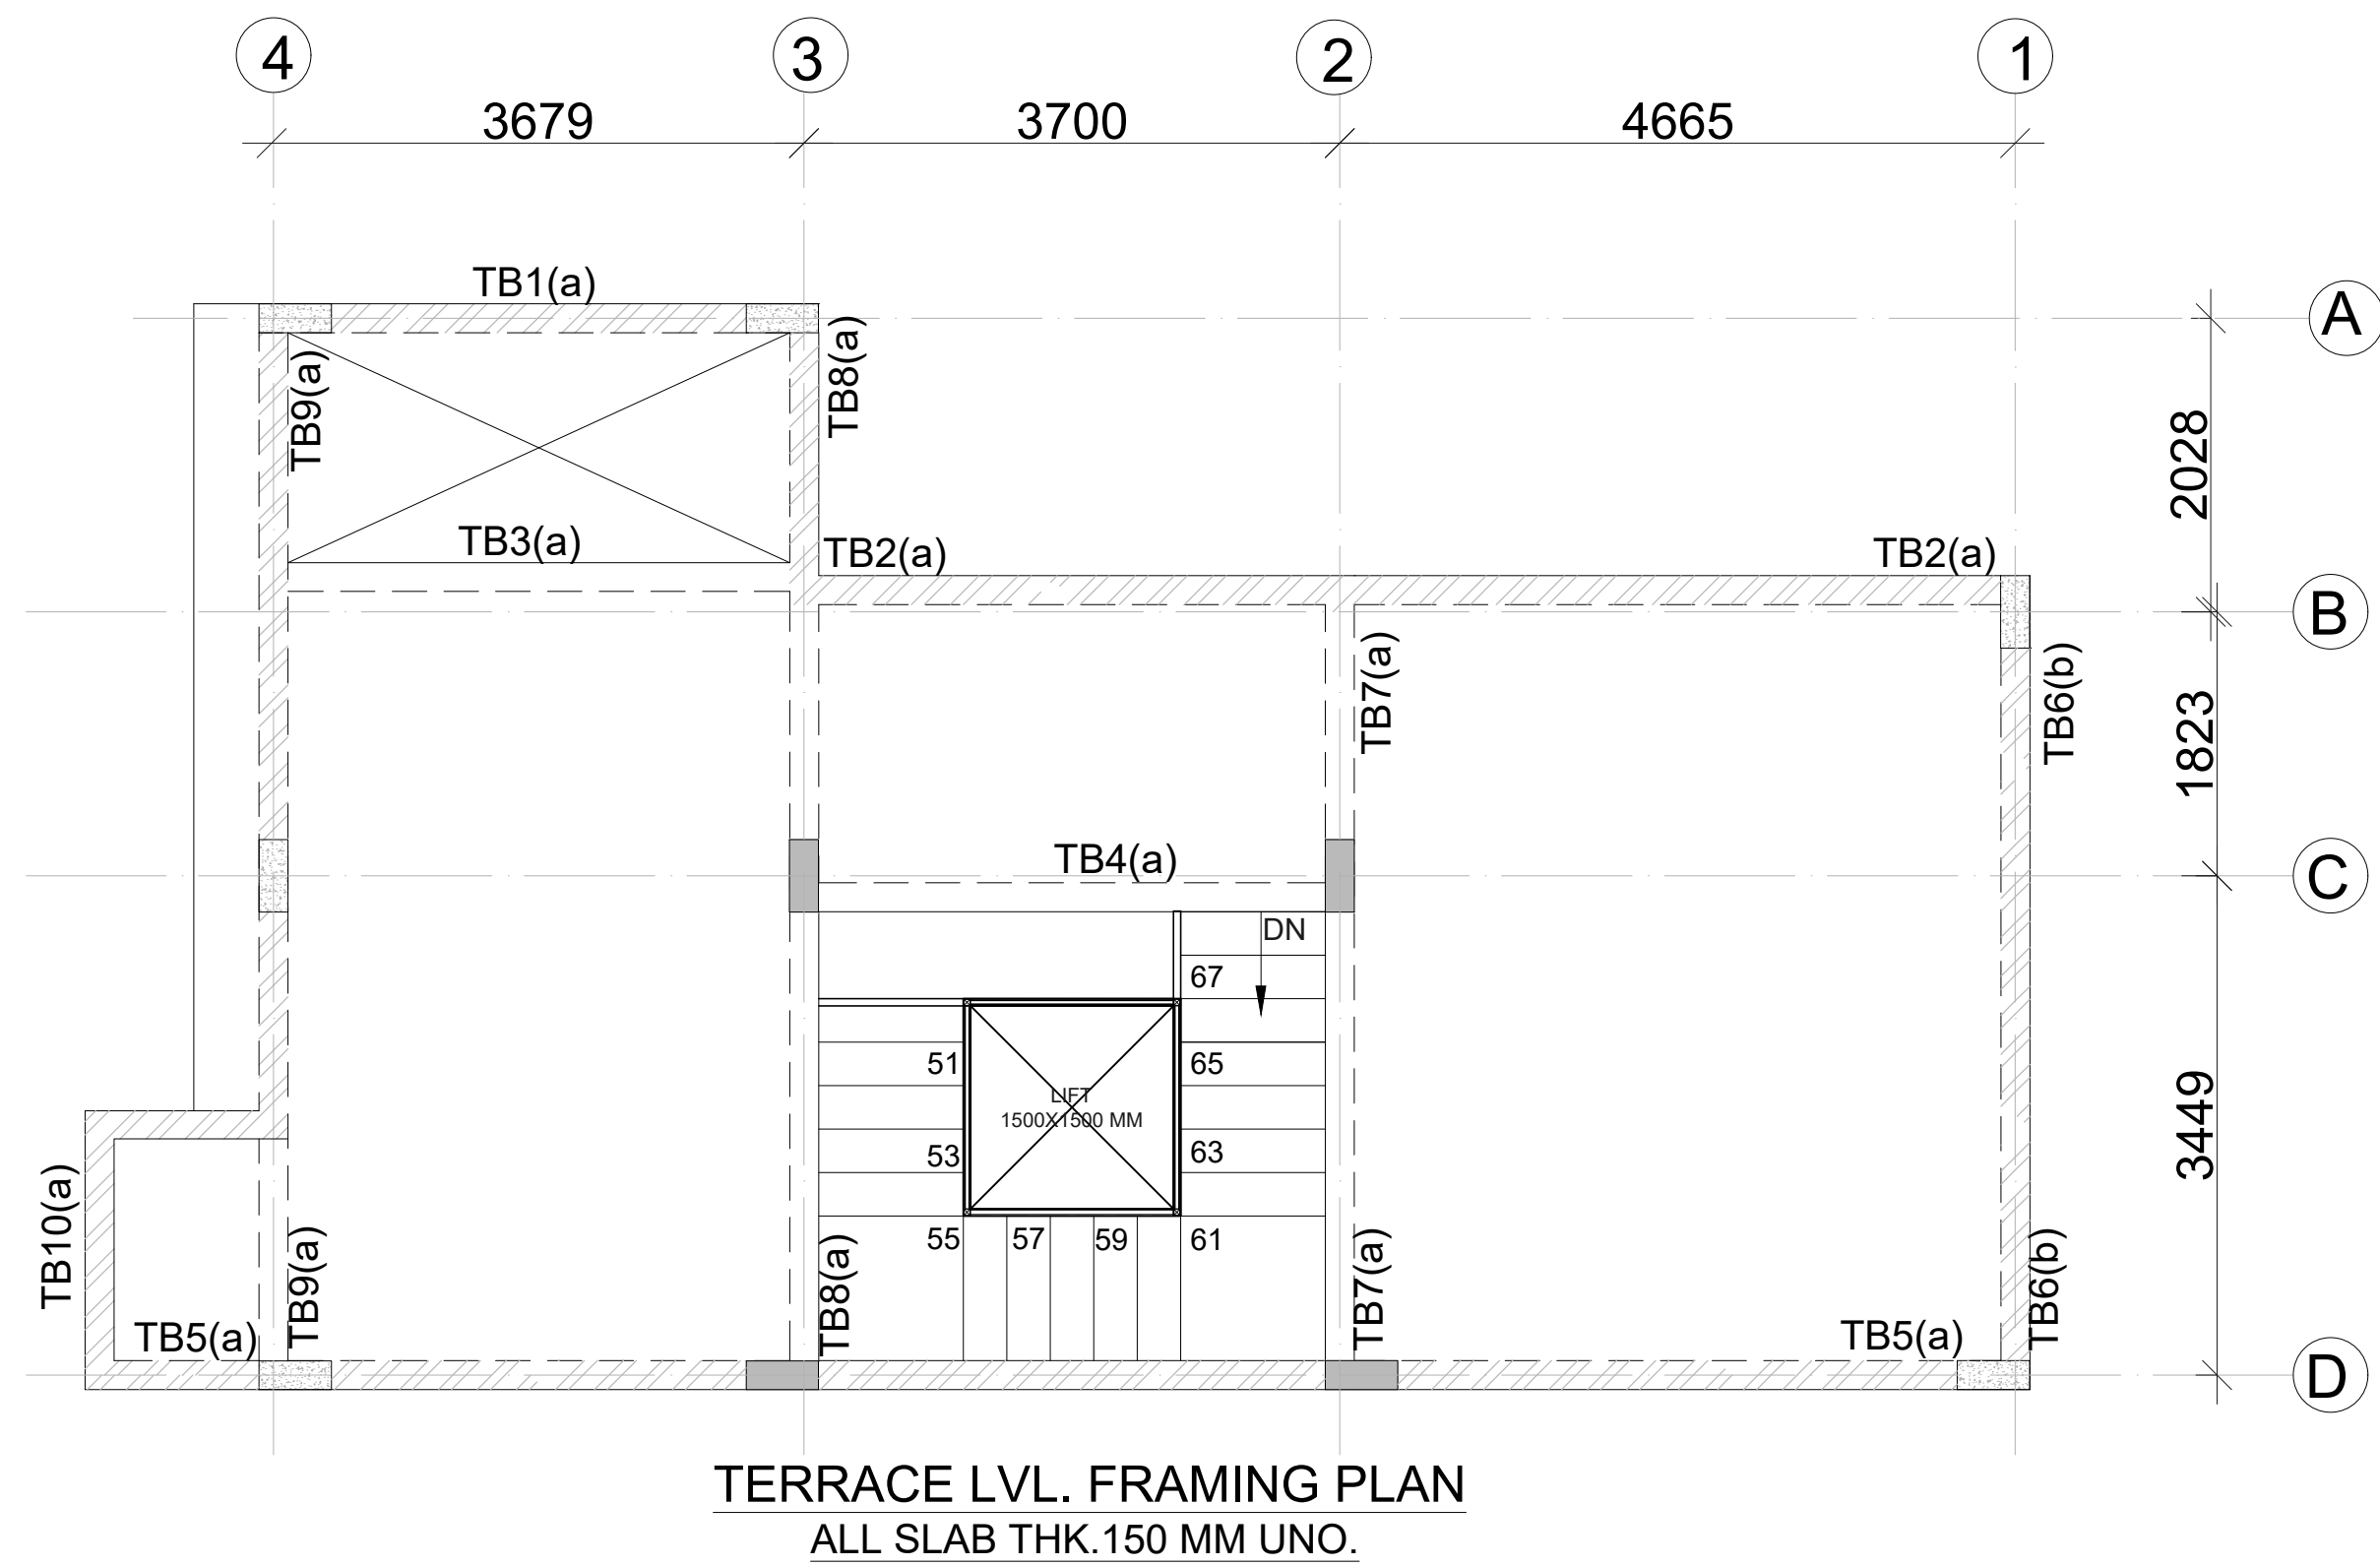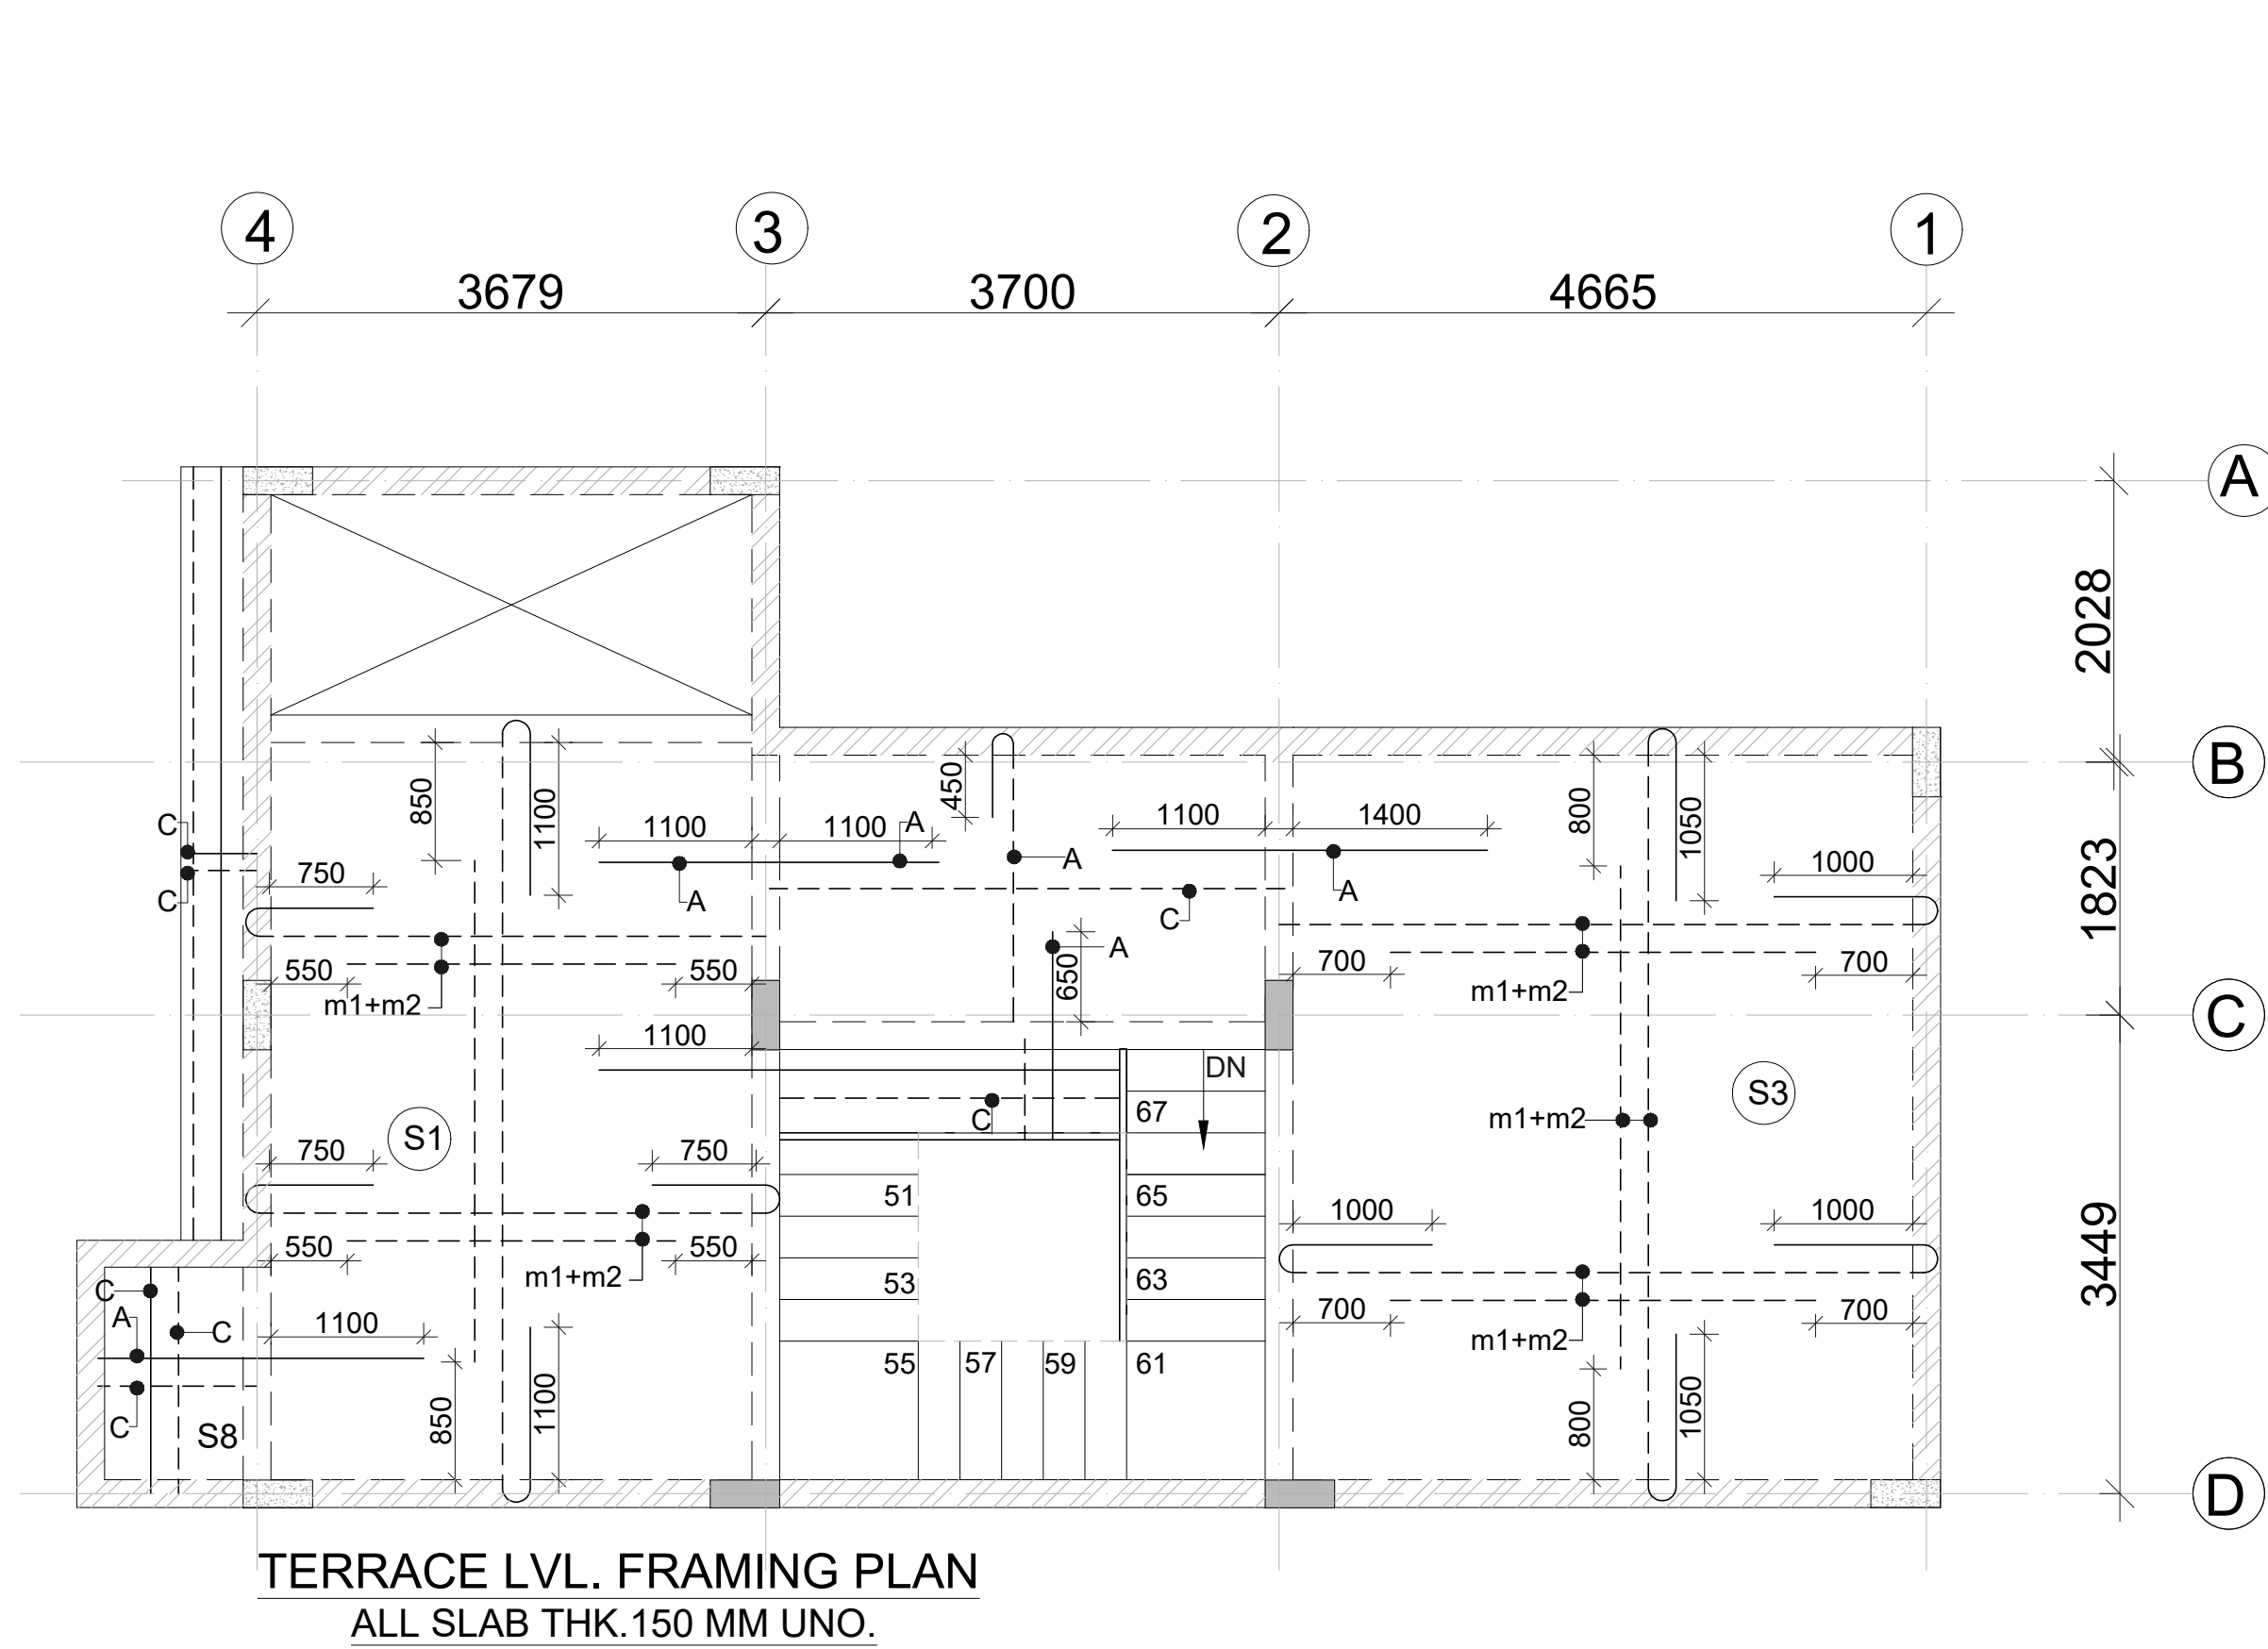

STIRRUPS SCHEDULE	
S1	2L-T8-100
S2	2L-T8-125
S3	2L-T8-150
S4	2L-T8-175
S5	2L-T8-200
S6	2L-T10-70
S7	2L-T10-100
S8	2L-T10-125
S9	2L-T10-150
S10	2L-T10-175

SLAB REINFT. SCHEDULE

a1+a2	T8-400	A	T8-200
b1+b2	T8-350	B	T8-175
c1+c2	T8-300	C	T8-150
d1+d2	T10-300	D	T10-150
e1+e2	T10-200	E	T10-100

BOTTOM BARS

TOP BARS

d1+d2 NET SPACING (125 mm c/c)

NOTE:- DISTRIBUTION SHAIL BE
T8-200 FOR TOP R/F

DWG. NO. CDPL/2025/S.41

VILLA -4.1
TERRACE LVL. FRAMING, BEAM AND
SLAB DETAIL'S

GENERAL NOTES:

1. ALL DIMENSIONS ARE IN MM.
2. DO NOT SCALE, FOLLOW WRITTEN DIMENSION ONLY.
3. THIS DRAWING SHALL BE READ IN CONJUNCTION WITH RELEVANT ARCHITECTURAL AND STRUCTURAL DRGS.
4. BARS SHALL BE H.Y.S.D. / TMT BARS OF GRADE fe 550 AND CONFORMING TO I.S. 1786-1985.
5. CONC. MIX SHALL BE:

TITLE

SUBMISSION DRAWINGS

SCALE:- NTS

DATE : DATE : 25.02.2025

PROJECT:-

SHUBHASHISH FOREST
UNDER KHASRA NO. 1941/419, 418/1,
2451/2073, 2074/422, 423, 2423/416, 2425/417,
2427/424 & 426 428 AT REVENUE VILLAGE:-
MAHAPURA, TEH. SANGANER, DIST.
JAIPUR, RAJASTHAN.

ARCHITECTS:-

PANKAJ GUPTA & ASSOCIATES
FLAT NO. 603 B, GOLDEN LEAF
APARTMENT, TONK ROAD, NEAR GANDHI
NAGAR STATION, JAIPUR-15

ARCHITECT CONSULTANT

STRUCTURE:



Constructure Design P. Ltd.
1005, TOWER- B, Advant
Business Park . NGN, Expressway.
Sec-142 Noida
PIN.201305
constructure@gmail.com
tel.9899697377

OWNER

ARCHITECTS

STRICTURE CONSULTANT

HARSHAD DESAI
B.Tech. (Structural Engg.)
Registration No. F-255
State Registration of Structural Engineers
National Phase III (Edu. Institute)
New Delhi, India

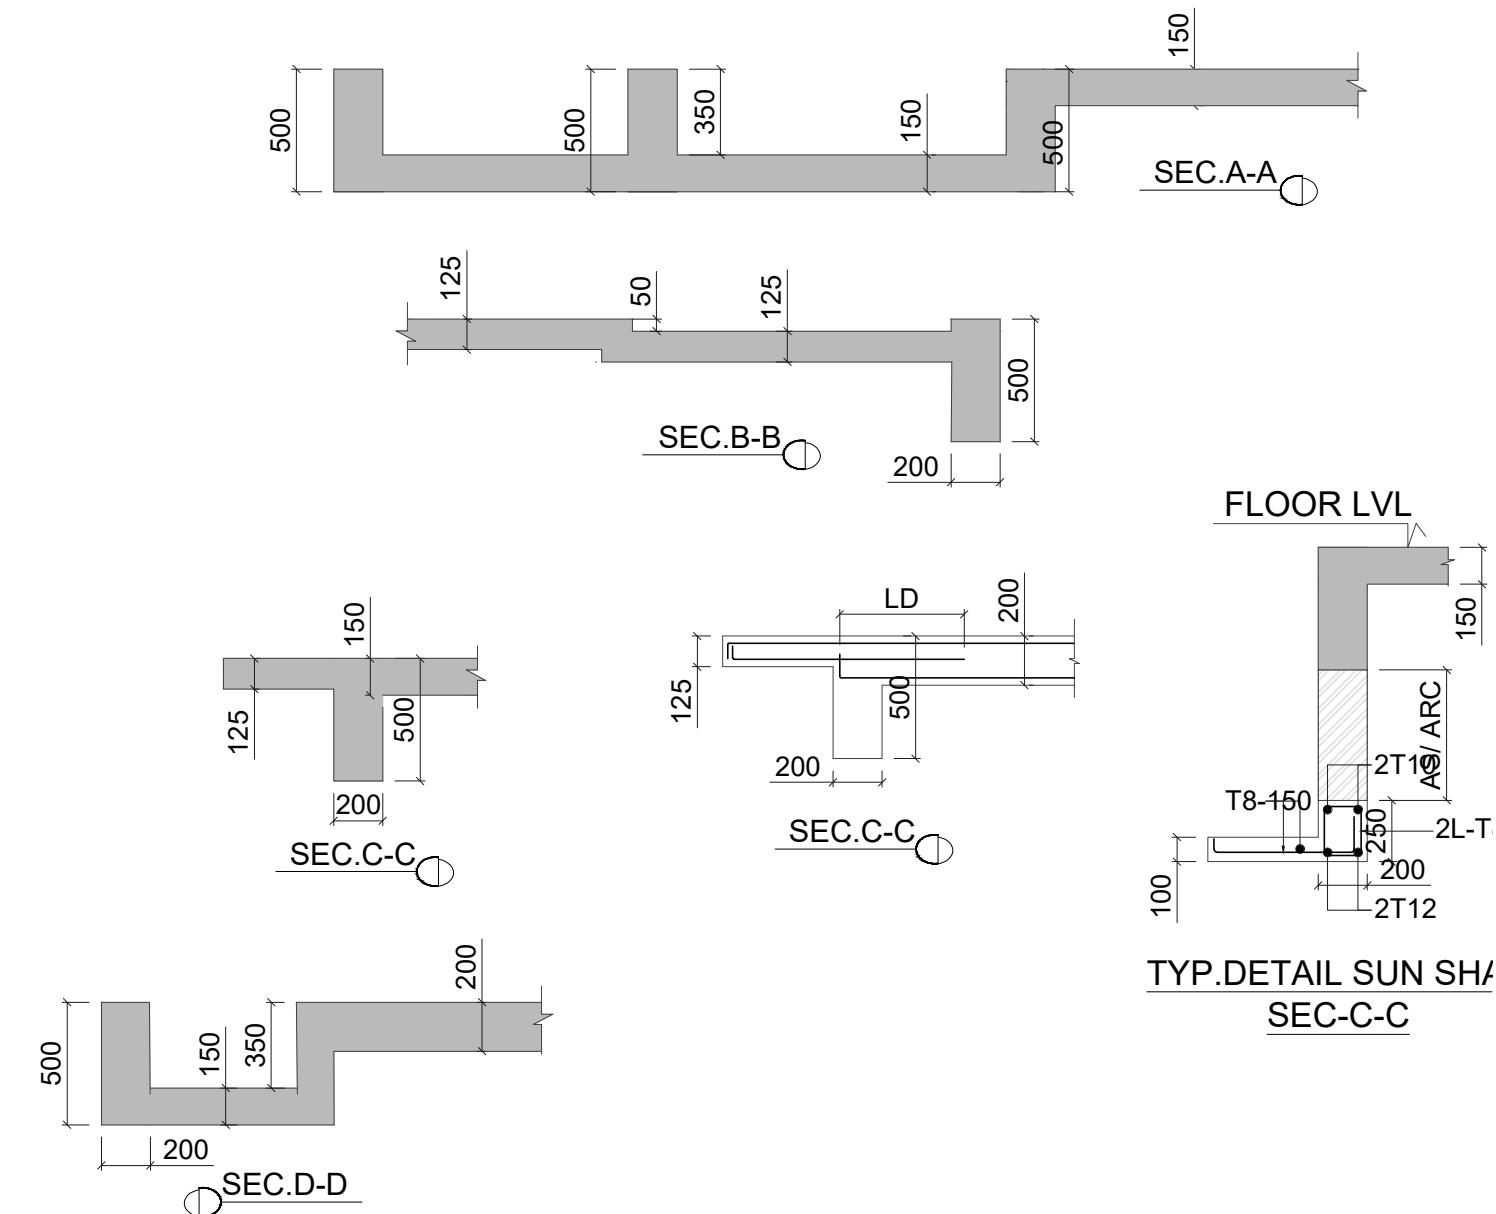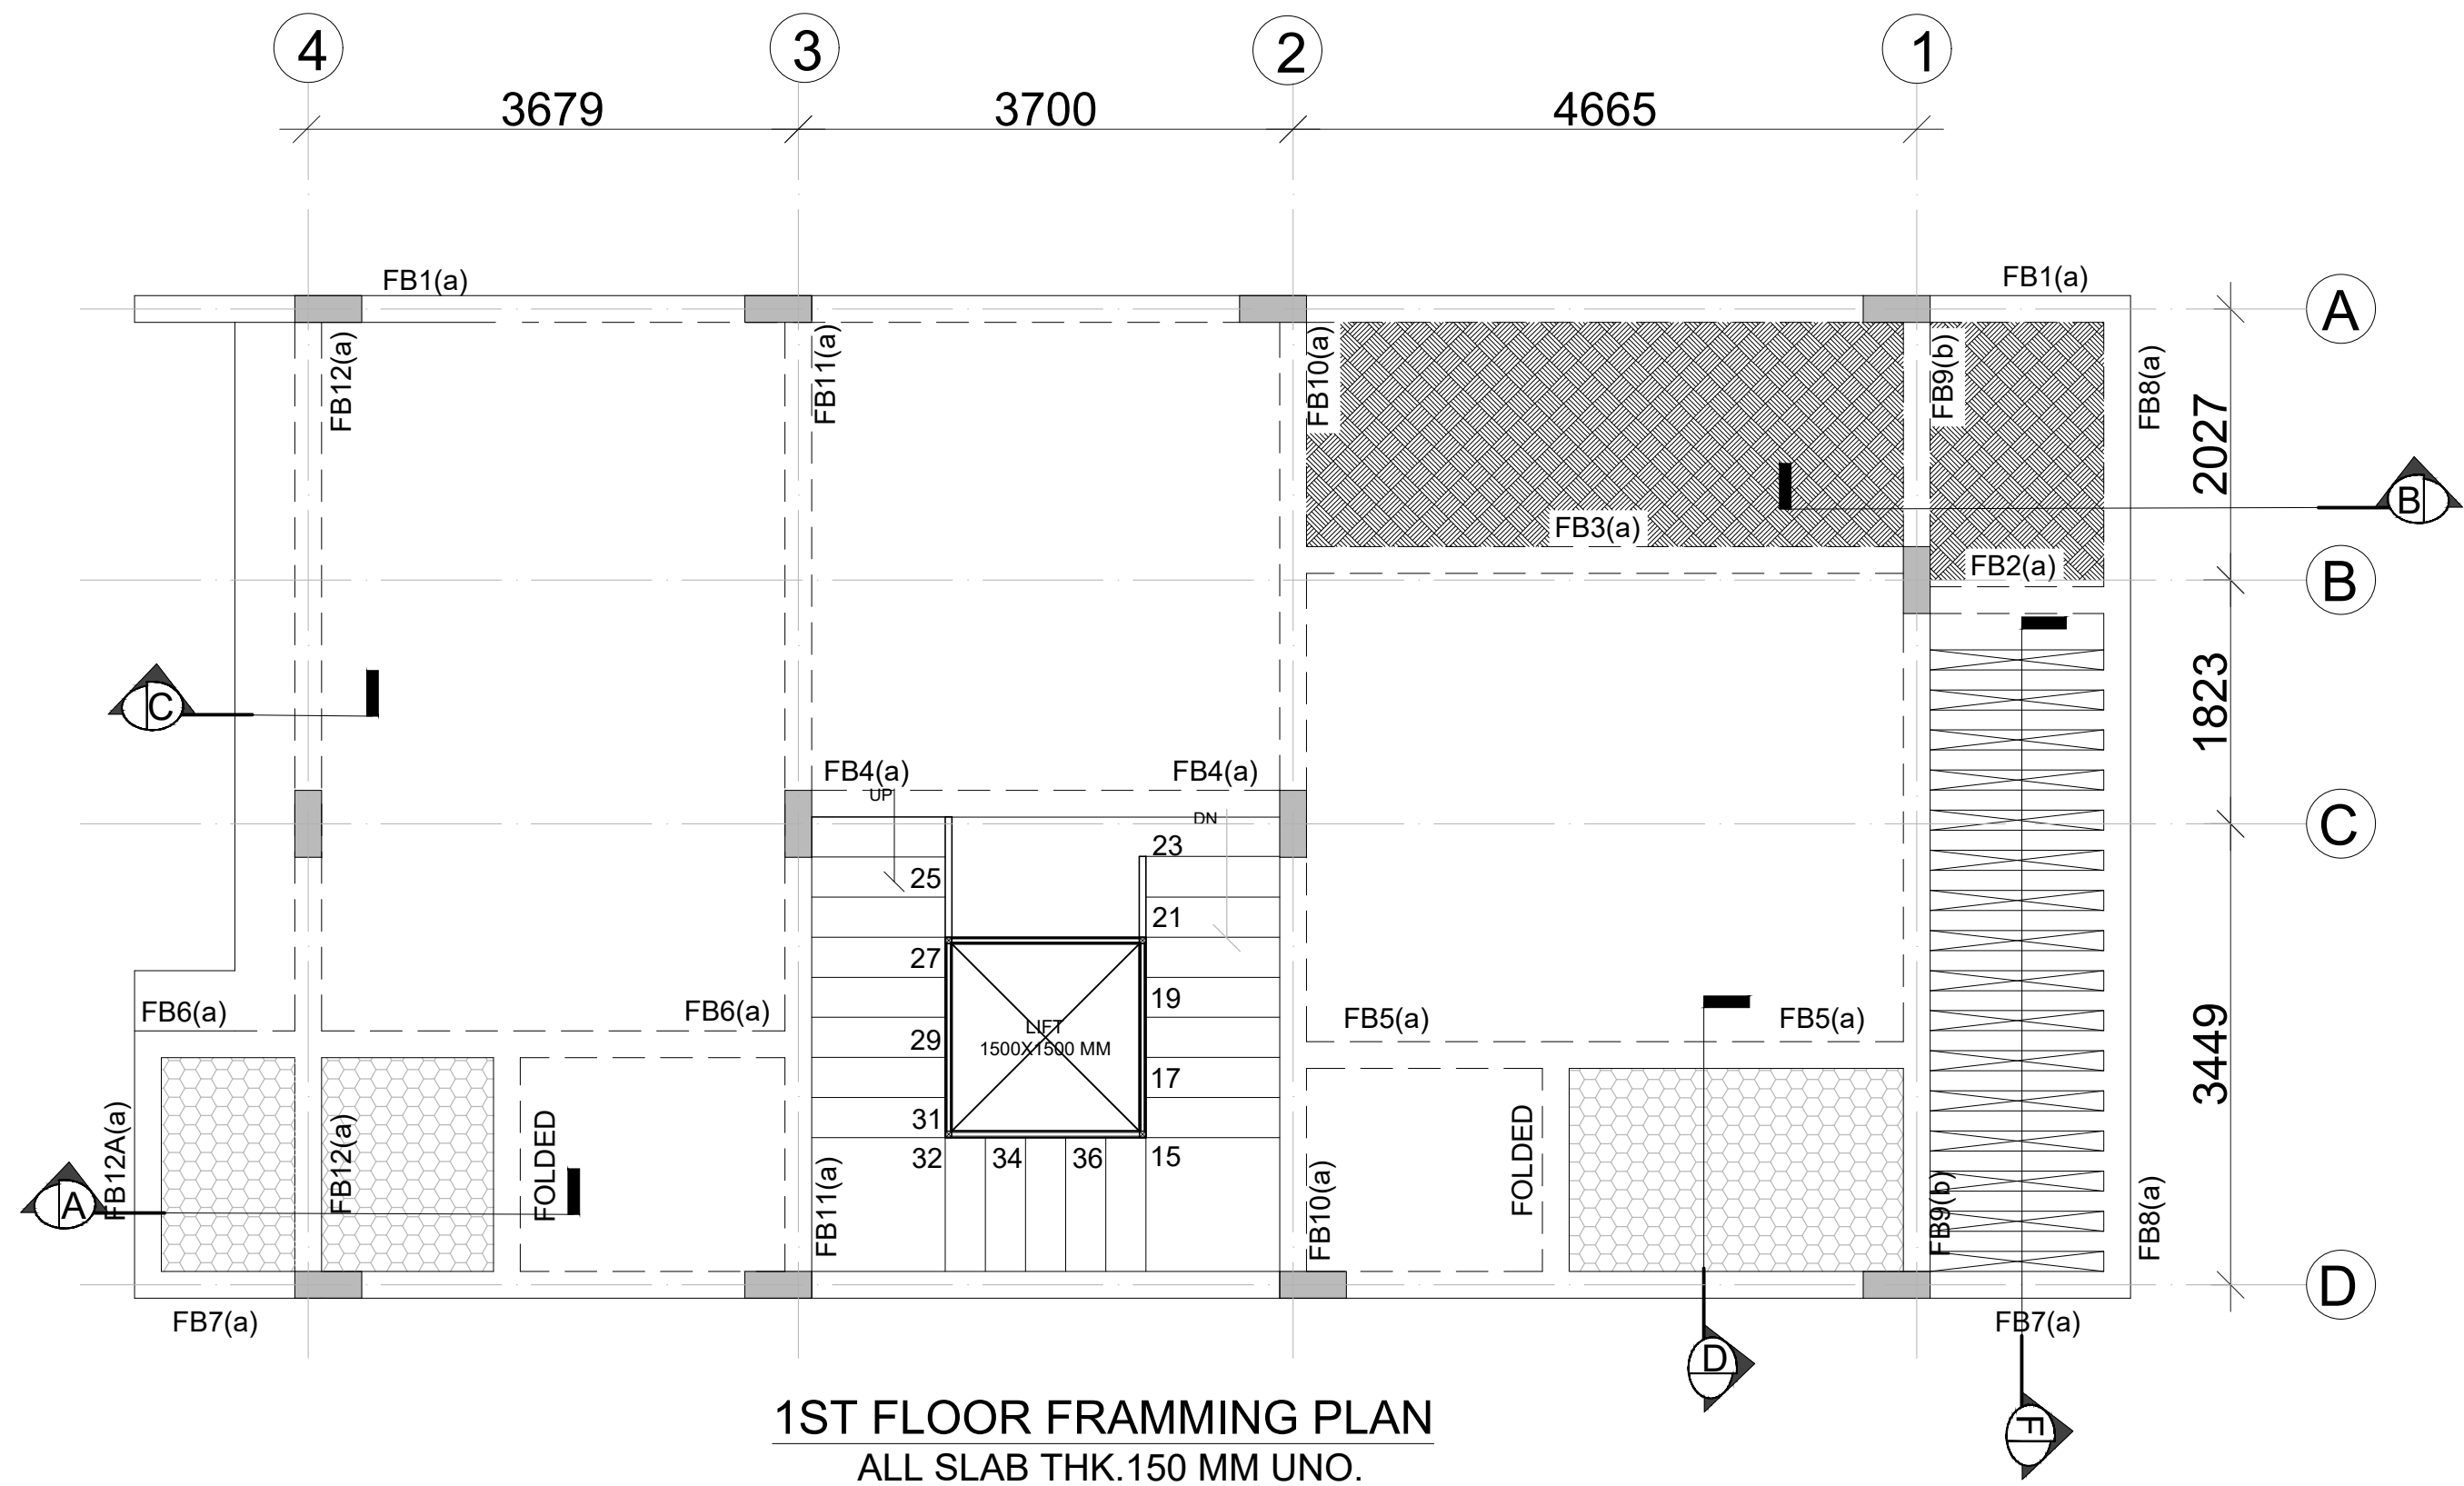

	CUTOUT
	COLUMN CONTINUE
	COL. TERMINATED
	TOILET 50 MM SUNK
	TOILET 350 MM SUNK
	TOILET 125 MM SUNK

BEAM SIZE	
(a)	200X500
(b)	200X600

GENERAL NOTES:

1. ALL DIMENSIONS ARE IN MM.
2. DO NOT SCALE, FOLLOW WRITTEN DIMENSION ONLY.
3. THIS DRAWING SHALL BE READ IN CONJUNCTION WITH RELEVANT ARCHITECTURAL AND STRUCTURAL DRGS.
4. BARS SHALL BE H.Y.S.D. / TMT BARS OF GRADE f_e 550 AND CONFORMING TO I.S. 1786-1985.
5. CONC. MIX SHALL BE:

TITLE

SUBMISSION DRAWINGS

SCALE:- NTS

DATE : DATE : 25.02.2025

PROJECT:-

SHUBHASHISH FOREST
UNDER KHASRA NO. 1941/419, 418/1, 2451/2073, 2074/422, 423, 2423/416, 2425/417, 2427/424 & 426 428 AT REVENUE VILLAGE:- MAHAPURA, TEH. SANGANER, DIST. JAIPUR, RAJASTHAN.

ARCHITECTS:-

PANKAJ GUPTA & ASSOCIATES
FLAT NO. 603 B, GOLDEN LEAF APARTMENT, TONK ROAD, NEAR GANDHI NAGAR STATION, JAIPUR-15

ARCHITECT CONSULTANT


STRUCTURE:

Constructure Design P. Ltd.
1005, TOWER- B, Advant Business Park . NGN, Expressway. Sec-142 Noida
PIN.201305
constructure@gmail.com
tel.9899697377

OWNER

ARCHITECTS

STRICTURE CONSULTANT

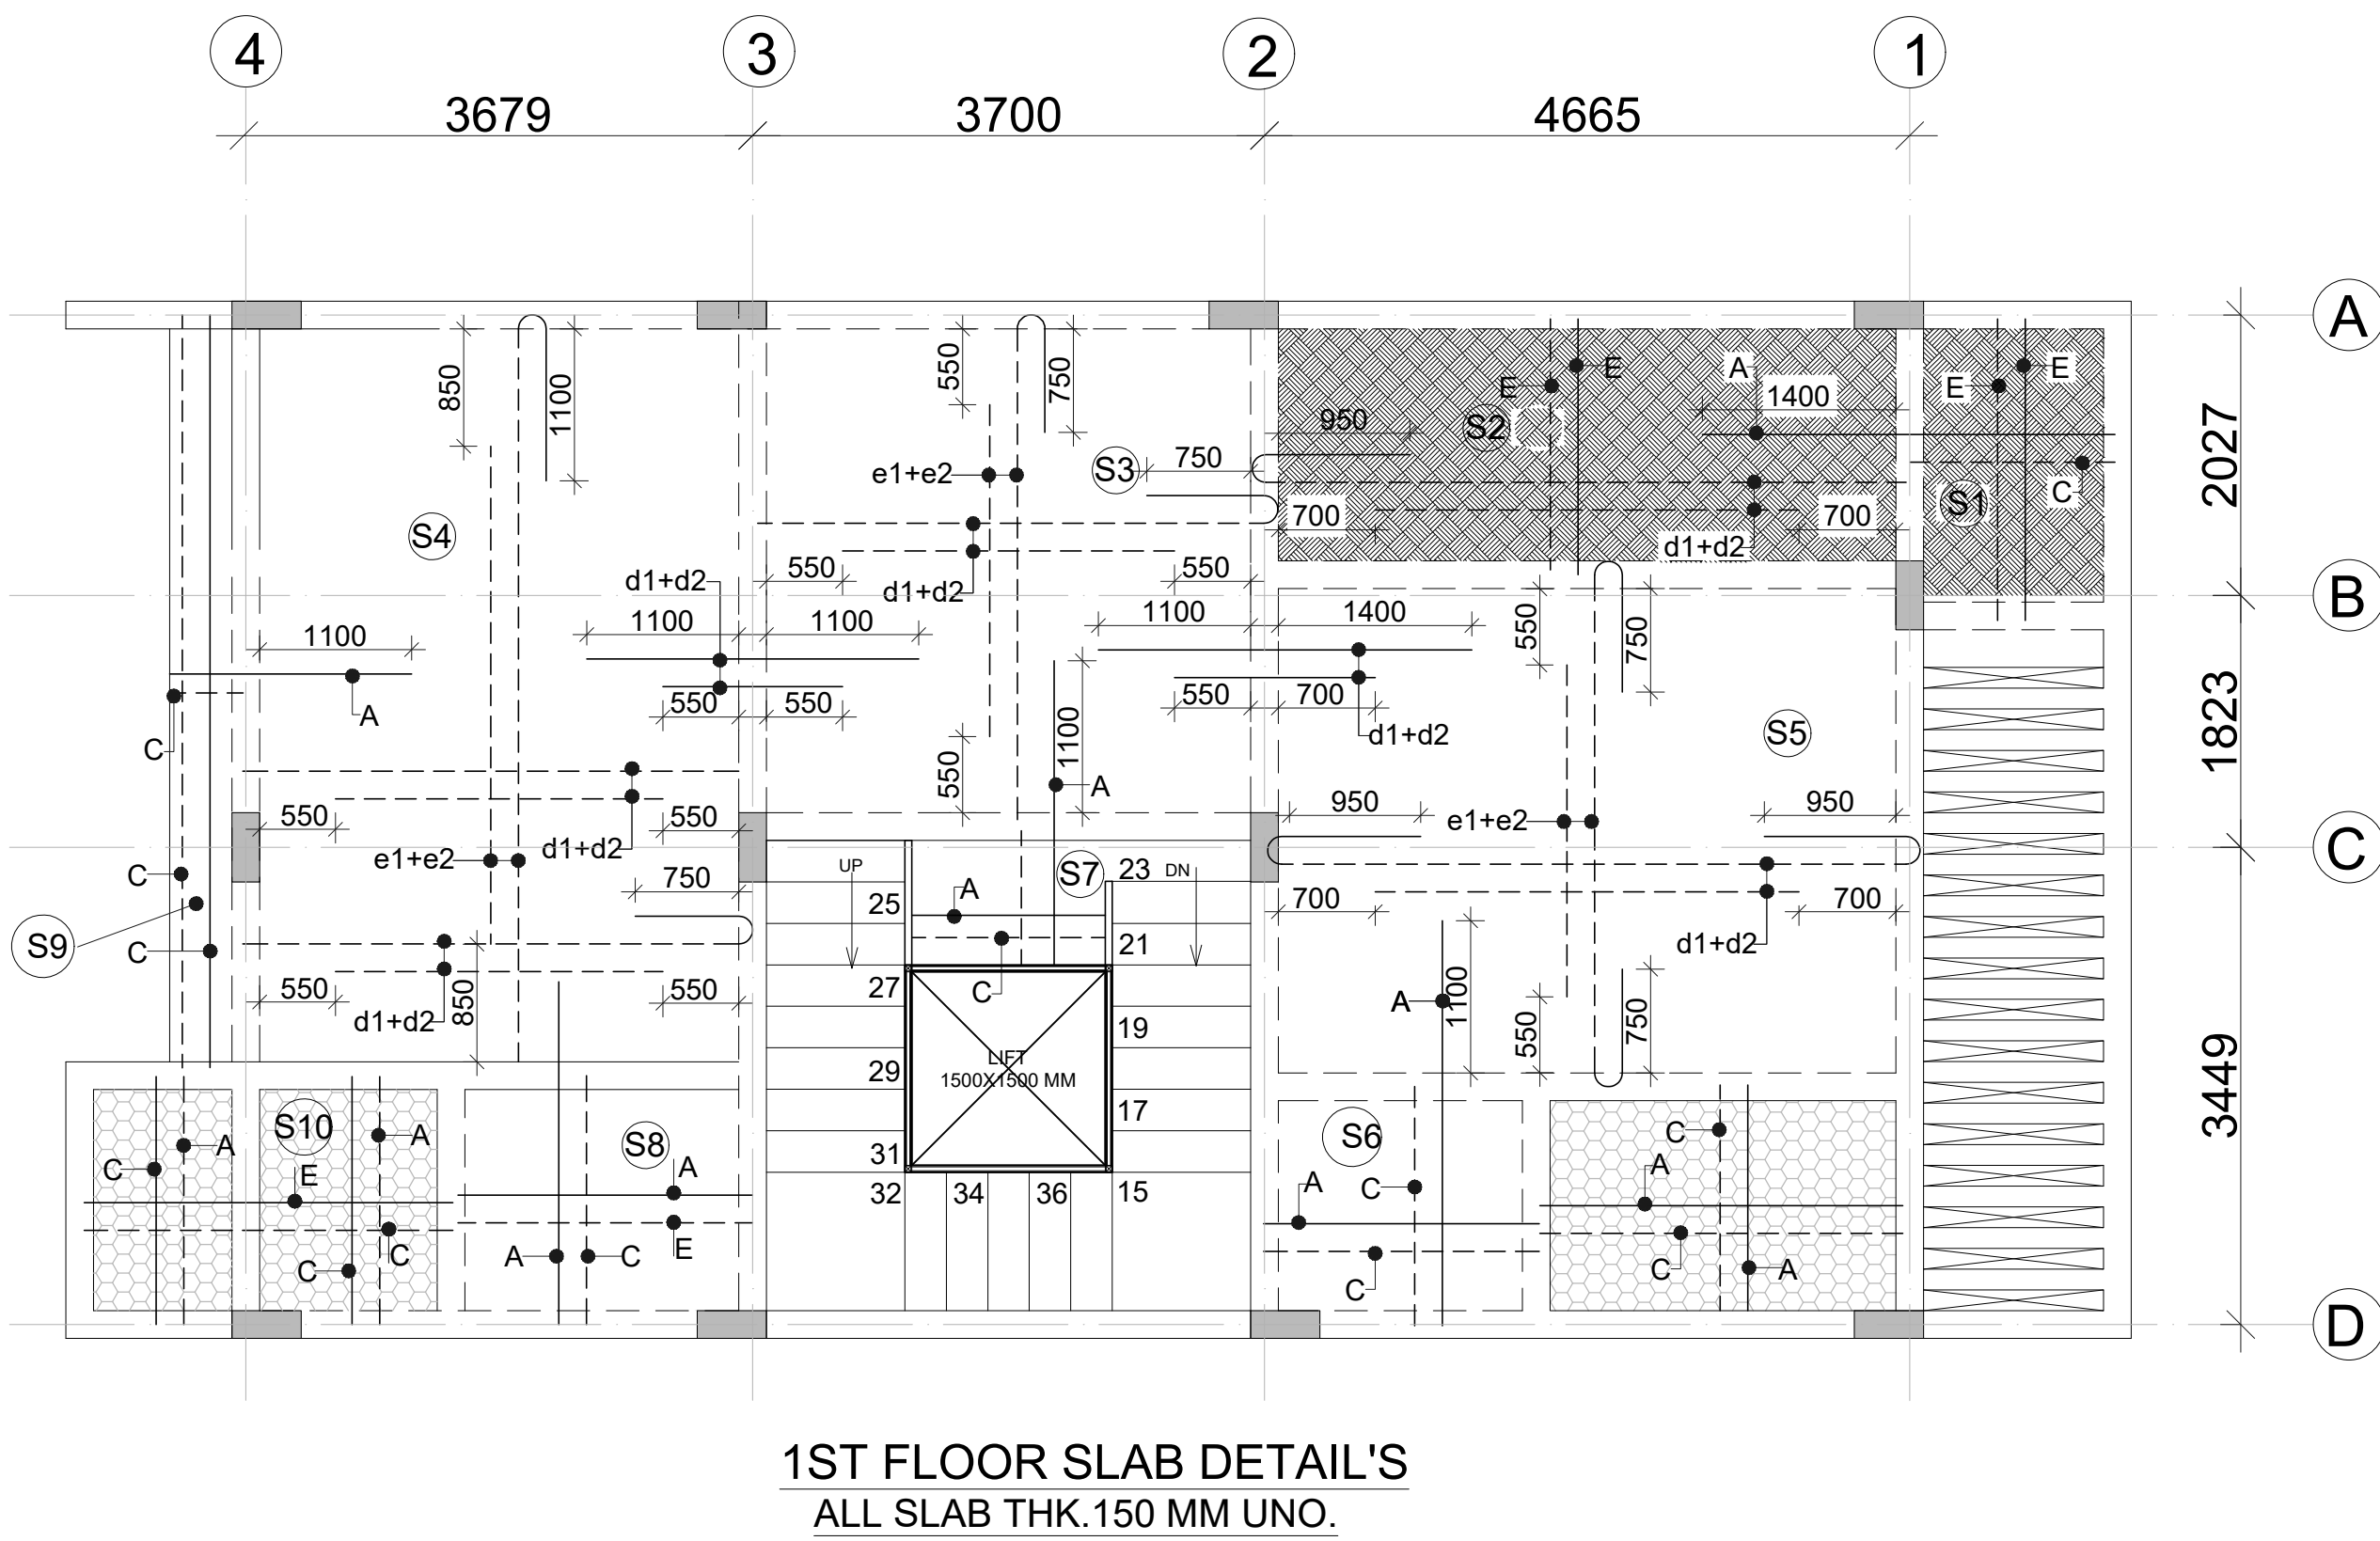


SLAB REINFT.SCHEDULE

a1+a2	T8-400	A	T8-200
b1+b2	T8-350	B	T8-175
c1+c2	T8-300	C	T8-150
d1+d2	T10-300	D	T10-150
e1+e2	T10-200	E	T10-100

BOTTOM BARS

TOP BARS

d1+d2 NET SPACING (125 mm c/c)
NOTE:- DISTRIBUTION SHAIL BE T8-200 FOR TOP R/F

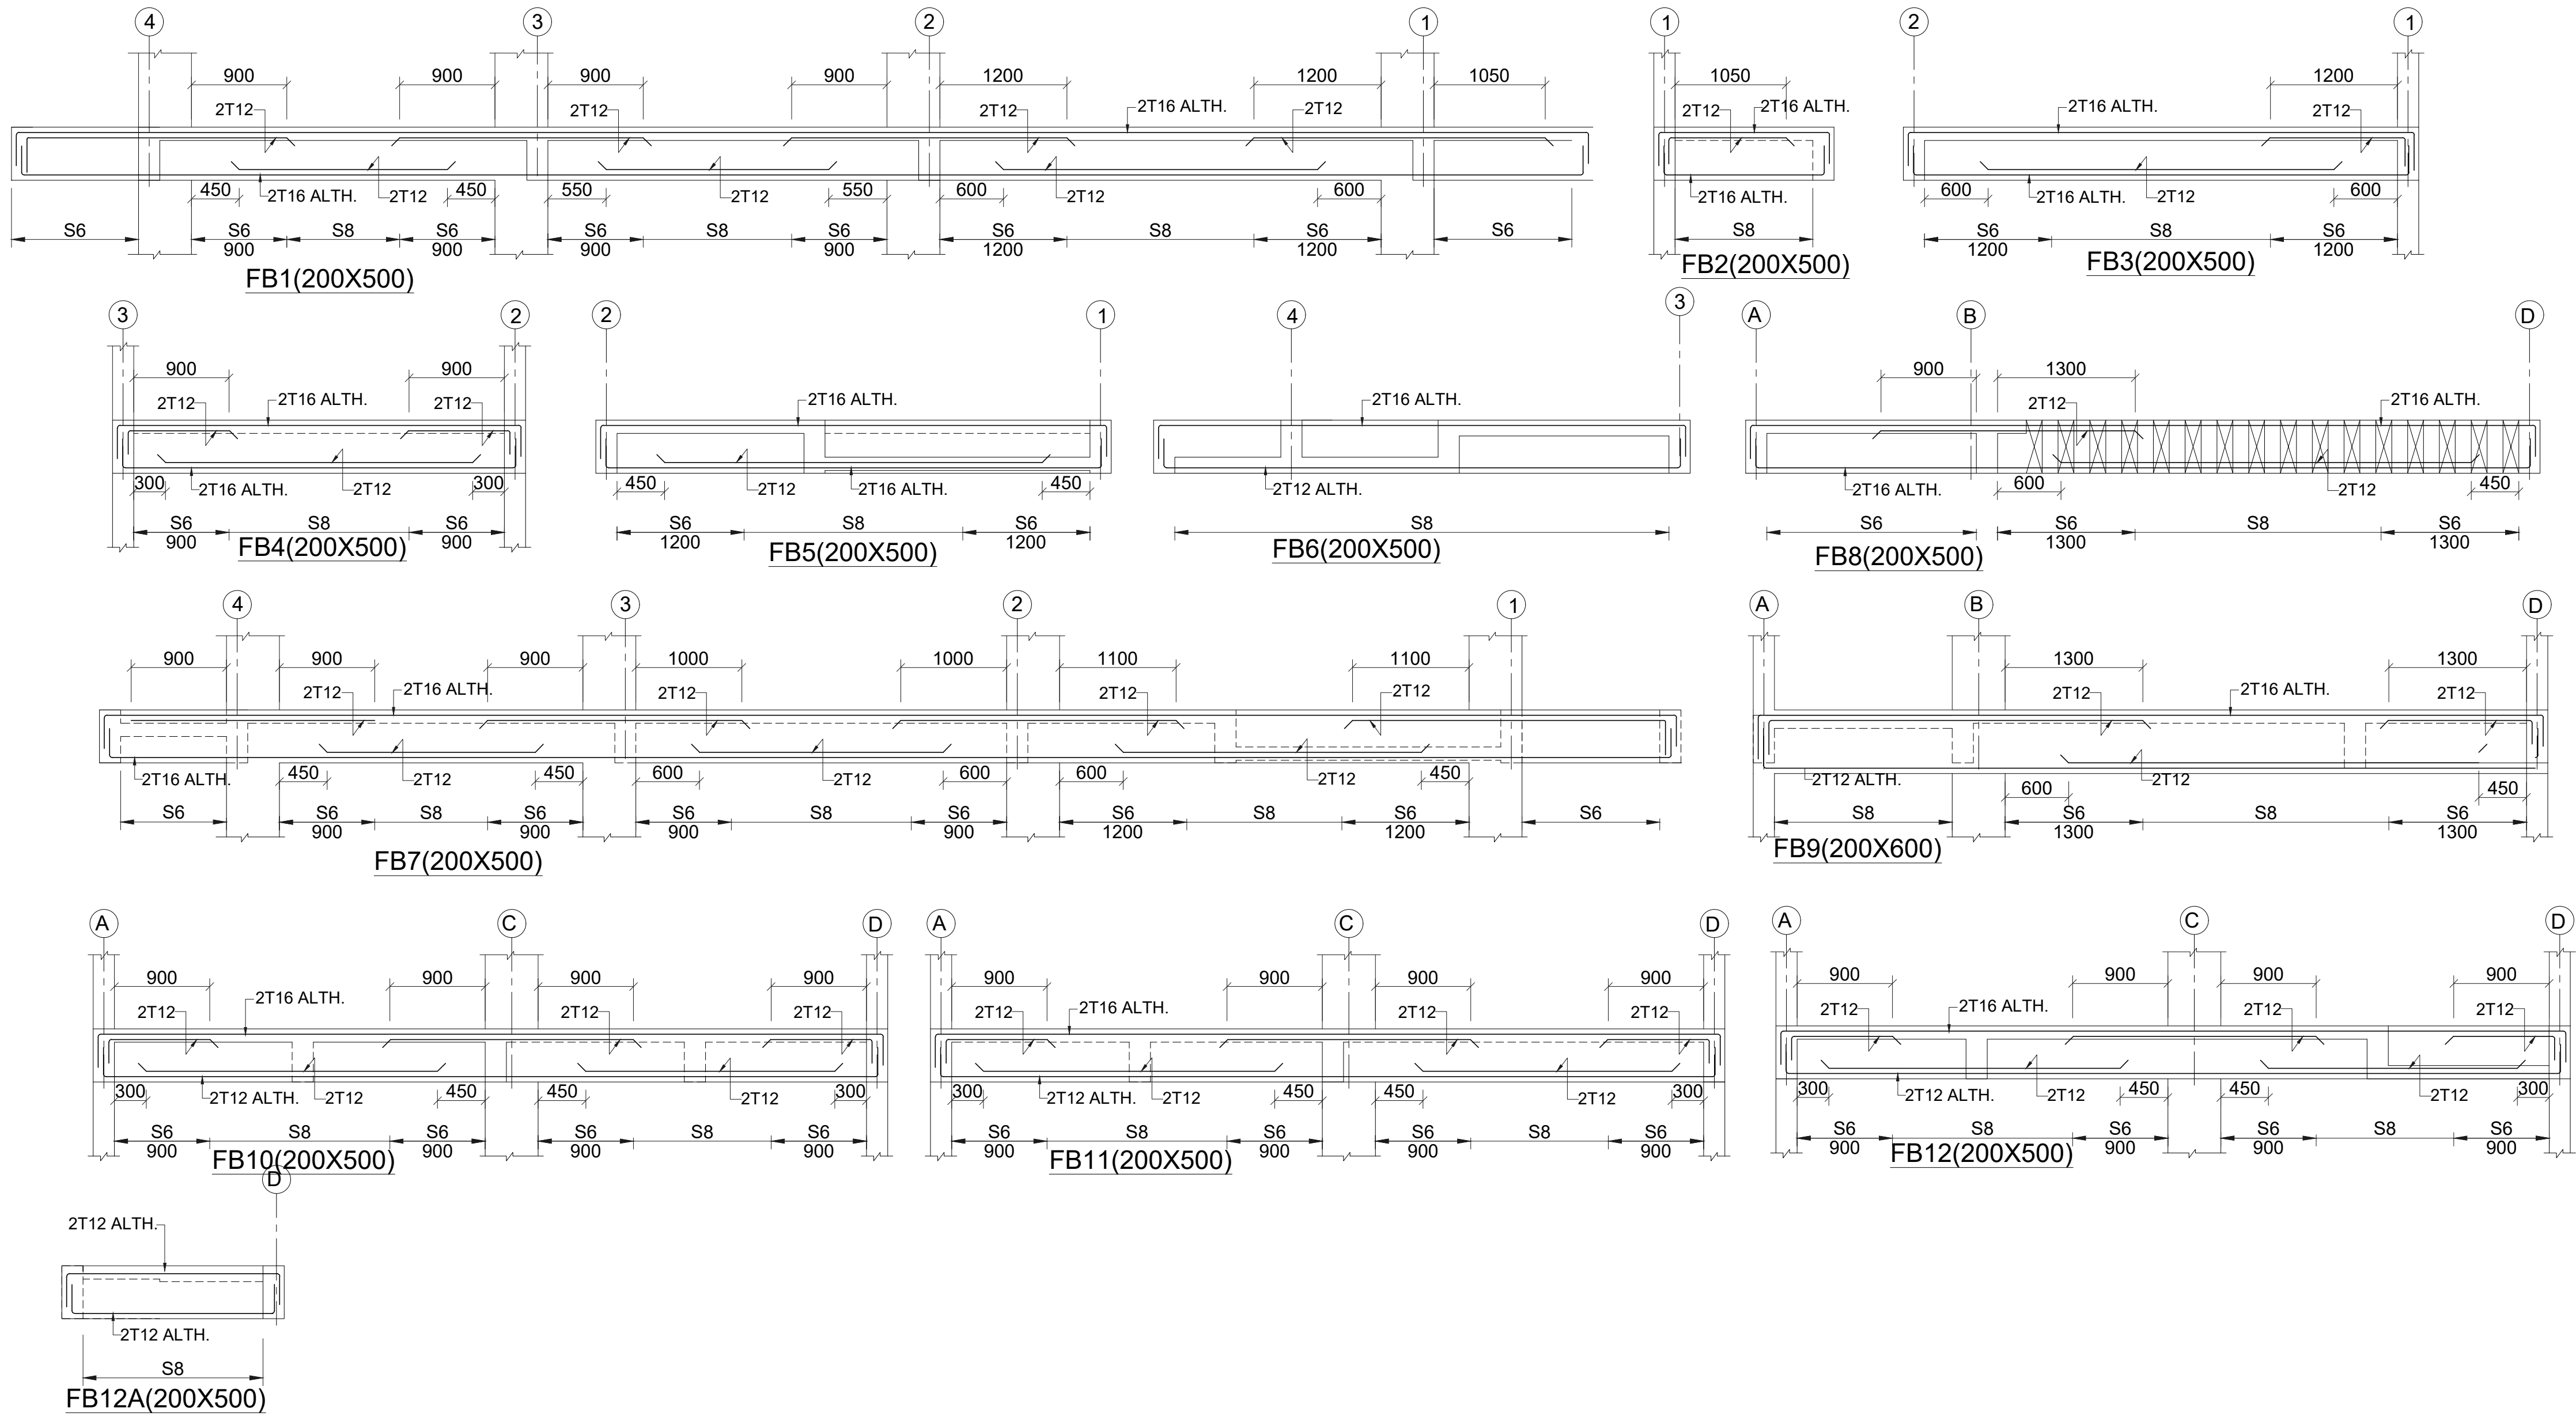

STIRRUPS SCHEDULE	
S1	2L-T8-100
S2	2L-T8-125
S3	2L-T8-150
S4	2L-T8-175
S5	2L-T8-200
S6	2L-T10-70
S7	2L-T10-100
S8	2L-T10-125
S9	2L-T10-150
S10	2L-T10-175

DWG. NO. CDPL/2025/S.21.1

VILLA -4.1
1ST FLOOR BEAM DETAIL'S

GENERAL NOTES:

1. ALL DIMENSIONS ARE IN MM.
2. DO NOT SCALE, FOLLOW WRITTEN DIMENSION ONLY.
3. THIS DRAWING SHALL BE READ IN CONJUNCTION WITH RELEVANT ARCHITECTURAL AND STRUCTURAL DRGS.
4. BARS SHALL BE H.Y.S.D. / TMT BARS OF GRADE fe 550 AND CONFORMING TO I.S. 1786-1985.
5. CONC. MIX SHALL BE:

TITLE

SUBMISSION DRAWINGS

SCALE:- NTS

DATE : DATE : 25.02.2025

PROJECT:-

SHUBHASHISH FOREST
UNDER KHASRA NO. 1941/419, 418/1, 2451/2073, 2074/422, 423, 2423/416, 2425/417, 2427/424 & 426 428 AT REVENUE VILLAGE:- MAHAPURA, TEH. SANGANER, DIST. JAIPUR, RAJASTHAN.

ARCHITECTS:-

PANKAJ GUPTA & ASSOCIATES
FLAT NO. 603 B, GOLDEN LEAF APARTMENT, TONK ROAD, NEAR GANDHI NAGAR STATION, JAIPUR-15

ARCHITECT CONSULTANT

STRUCTURE:


**Constructure Design P. Ltd.**
1005, TOWER- B,Advant Business Park . NGN,Expressway. Sec-142Noida PIN.201305
constructure@gmail.com
tel.9899697377

OWNER

ARCHITECTS

STRICTURE CONSULTANT

**HARPON CONSULTANTS**
10, New Industrial Area, Phase-II, Gurgaon, Haryana
Registration No. P-2024
Haryana Registration of Professional Engineers
All India Council for Technical Education
New Delhi, India-110016

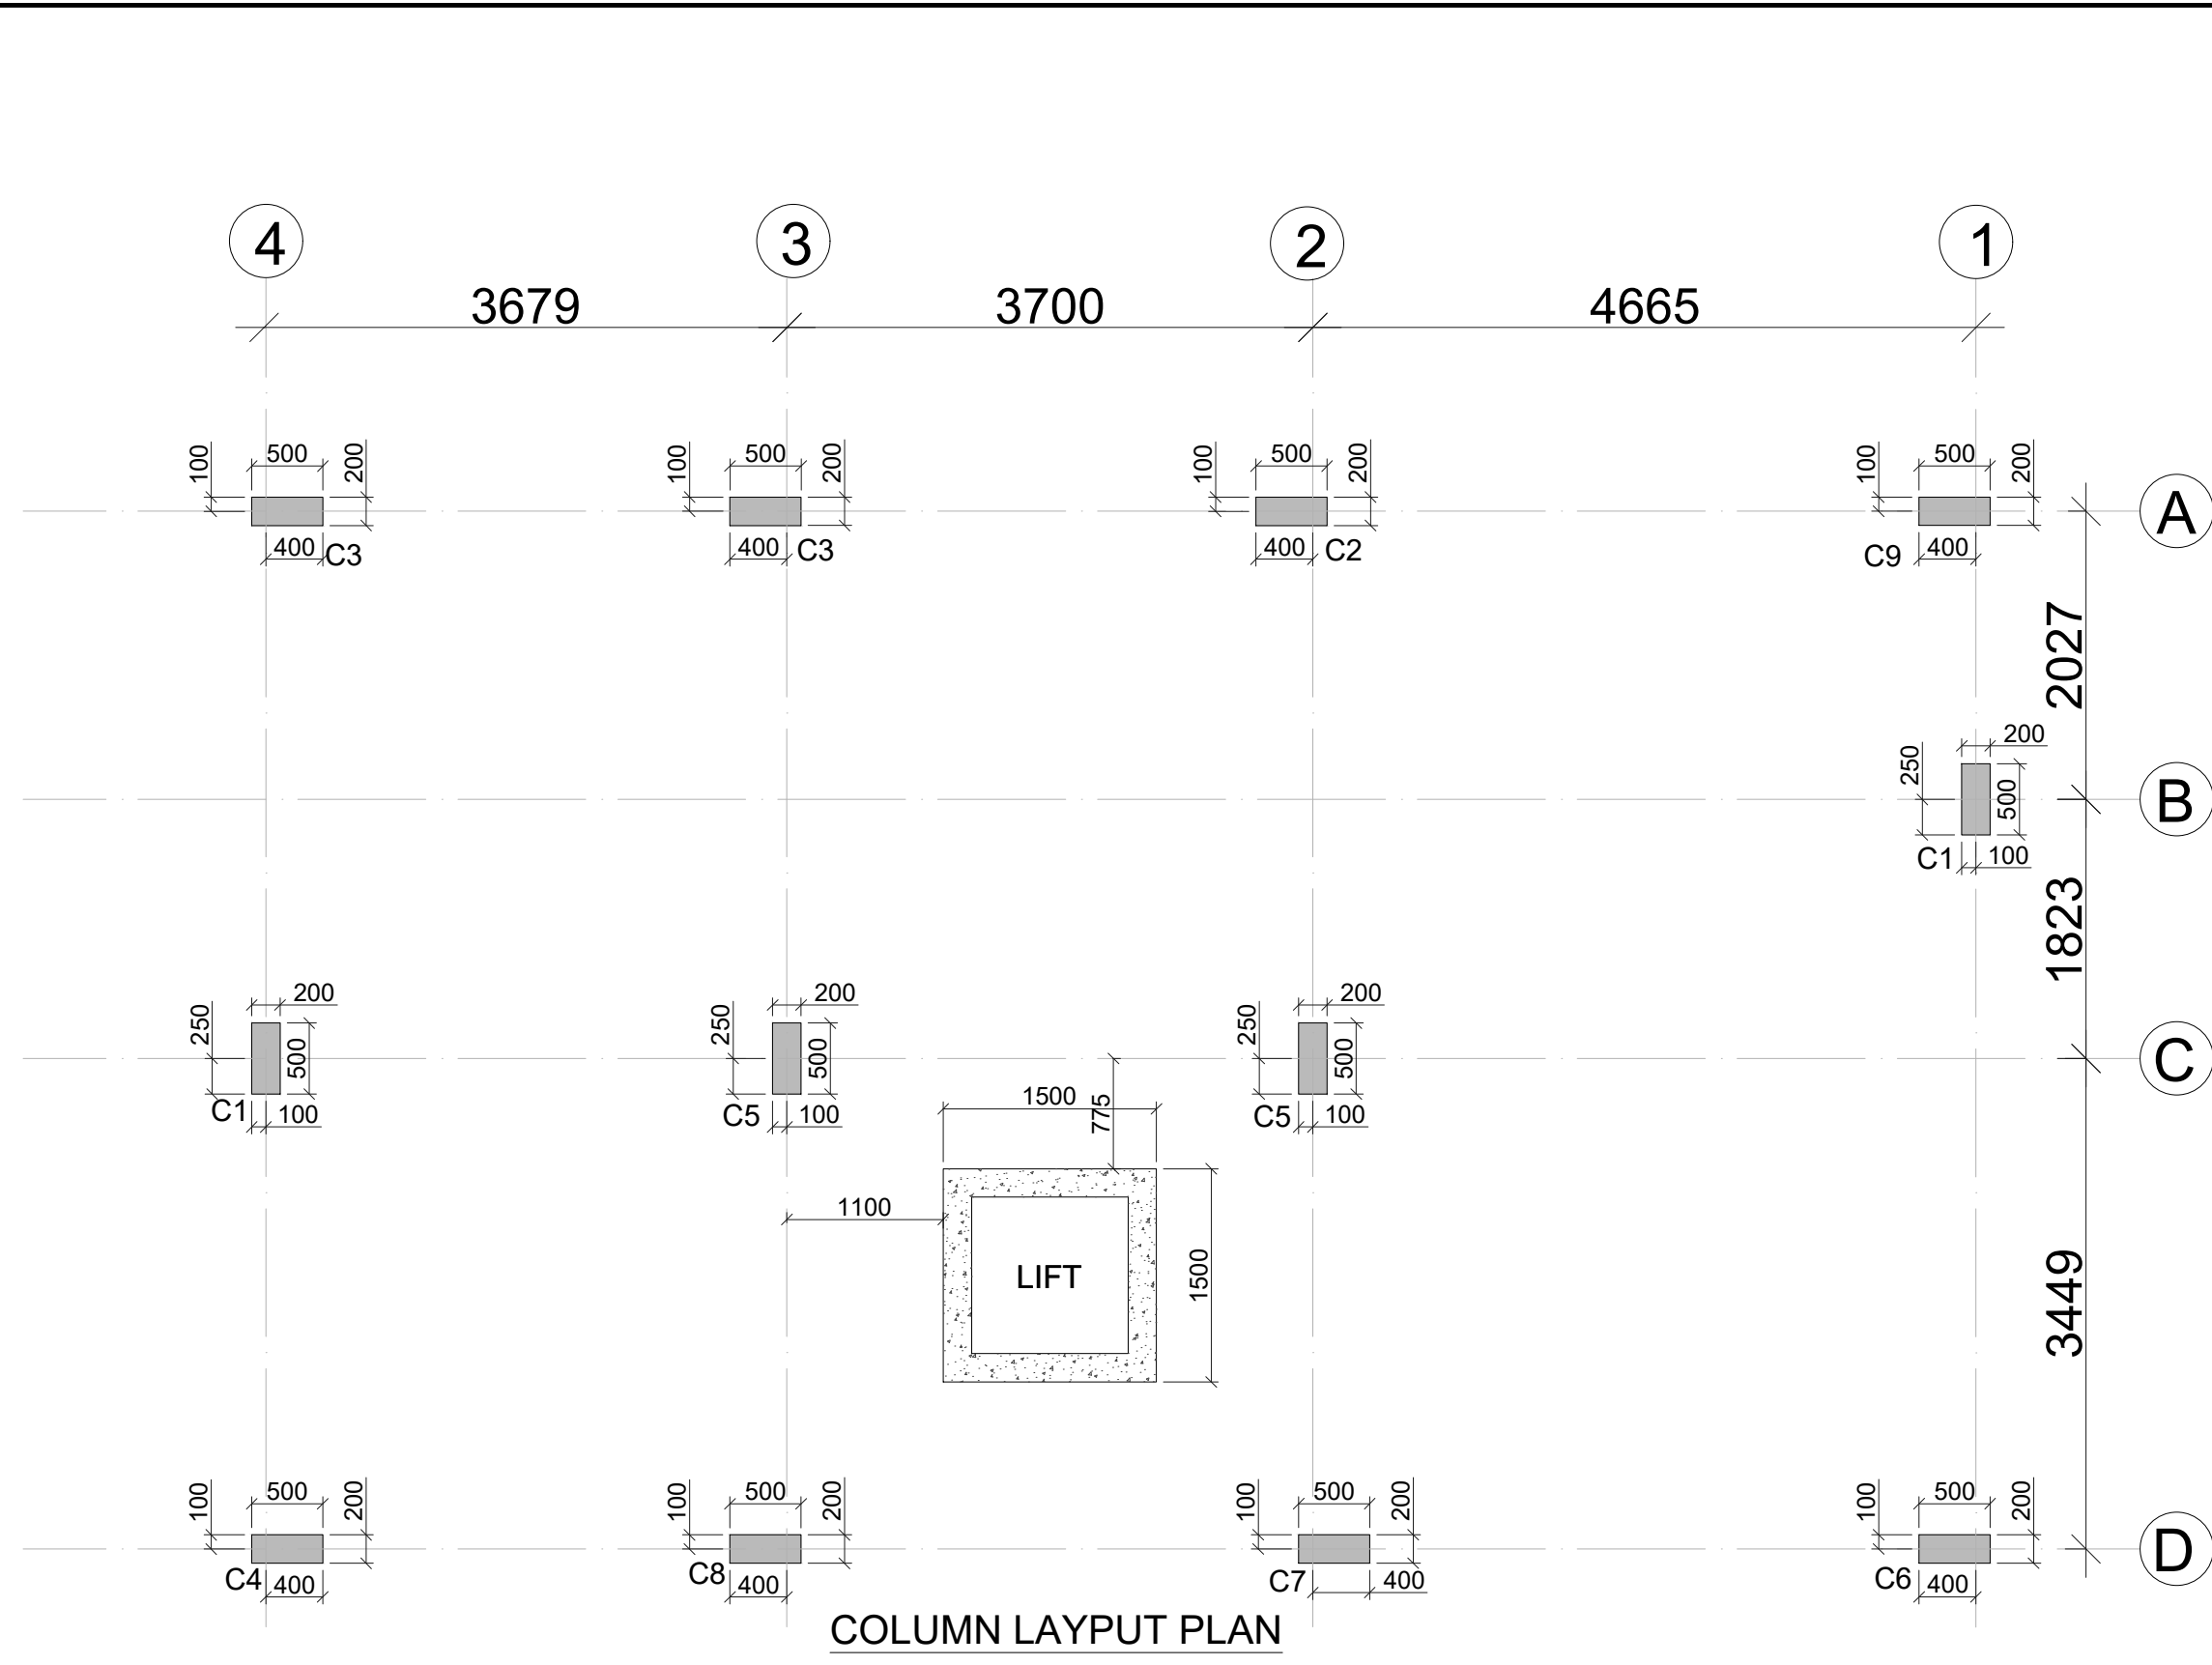

TIES SCHEDULE	
GROUP①	ZONE (A) T8-125 (OUTER) T8-125 (OTHER)
	ZONE (B) T8-190 (OUTER) T8-190(OTHER)
GROUP②	ZONE (A) T8-100 (OUTER) T8-100 (OTHER)
	ZONE (B) T8-100 (OUTER) T8-100(OTHER)

REINF. TERRACE FLOOR LVL TO MUMTY LVL.									
	REINF.								
	CON.MIX					M-30			M-30
	TIES&GR.					G1			G1
	SIZE.					200x500			200x500
REINF. 2ND FLOOR LVL TO TERRACE FLOOR LVL.									
	REINF.								
	CON.MIX	M-30	M-30	M-30		M-30	M-30	M-30	
	TIES&GR.	G1	G1	3/SET(1a+2b) G1		G1	G1	3/SET(1a+2b) G1	G1
	SIZE.	200x500	200x500	200x500		200x500	200x500	200x500	200x500
REINF. 1ST FLOOR LVL TO 2ND FLOOR LVL.									
	REINF.								
	CON.MIX	M-30	M-30	M-30		M-30	M-30	M-30	M-30
	TIES&GR.	G1	3/SET(1a+2b) G1	3/SET(1a+2b) G1		3/SET(1a+2b) G1	G1	3/SET(1a+2b) G1	G1
	SIZE.	200x500	200x500	200x500		200x500	200x500	200x500	200x500
REINF. PLINTH LEVEL TO 1ST FLOOR LVL.									
	REINF.								
	CON.MIX	M-30	M-30	M-30	M-30	M-30	M-30	M-30	M-30
	TIES&GR.	G1	G1	G1	G1	3/SET(1a+2b) G1	G1	3/SET(1a+2b) G1	G1
	SIZE.	200x500	200x500	200x500	200x450	200x500	200x500	200x500	200x500
REINF. FOUNDATION LVL TO PLINTH LEVEL.									
	REINF.								
	CON.MIX	M-30	M-30	M-30	M-30	M-30	M-30	M-30	M-30
	TIES&GR.	3/SET(1a+2b) G1	3/SET(1a+2b) G1	3/SET(1a+2b) G1	3/SET(1a+2b) G1	3/SET(1a+2b) G1	3/SET(1a+2b) G1	3/SET(1a+2b) G1	3/SET(1a+2b) G1
	SIZE.	200x500	200x500	200x500	200x500	200x500	200x500	200x500	200x500
LEVELS	COL. MARK	C1	C2	C3	C4	C5	C6	C7	C8
	S. NO.	1.	2.	3.	4.	5.	6.	7.	8.

DWG. NO. CDPL/2025/S.5

VILLA -4.1
COLUMN LAYOUT AND SECTION DETAIL'S

GENERAL NOTES:
1. ALL DIMENSIONS ARE IN MM.
2. DO NOT SCALE, FOLLOW WRITTEN DIMENSION ONLY.
3. THIS DRAWING SHALL BE READ IN CONJUNCTION WITH RELEVANT ARCHITECTURAL AND STRUCTURAL DRGS.
4. BARS SHALL BE H.Y.S.D. / TMT BARS OF GRADE fe 550 AND CONFORMING TO I.S. 1786-1985.
5. CONC. MIX SHALL BE:

TITLE

SUBMISSION DRAWINGS

SCALE:- NTS

DATE : DATE : 25.02.2025

PROJECT:-
SHUBHASHISH FOREST
UNDER KHASRA NO. 1941/419, 418/1, 2451/2073, 2074/422, 423, 2423/416, 2425/417, 2427/424 & 426 428 AT REVENUE VILLAGE:- MAHAPURA, TEH. SANGANER, DIST. JAIPUR, RAJASTHAN.

ARCHITECTS:-
PANKAJ GUPTA & ASSOCIATES
FLAT NO. 603 B, GOLDEN LEAF APARTMENT, TONK ROAD, NEAR GANDHI NAGAR STATION, JAIPUR-15

ARCHITECT CONSULTANT

STRUCTURE:
Constructure Design P. Ltd.
1005, TOWER- B,Advant Business Park . NGN.Expressway. Sec-142Noida
PIN.201305
constructure@gmail.com
tel.9899697377

OWNER

ARCHITECTS

STRICTURE CONSULTANT
HARSHOM GERA
B.Tech (Structural) P. Engg
Registration No. F-335
Uttar Pradesh State Council Registered
Member Since 15.06.2019

GENERAL NOTES:

1. ALL DIMENSIONS ARE IN MM.
2. DO NOT SCALE, FOLLOW WRITTEN DIMENSION ONLY.
3. THIS DRAWING SHALL BE READ IN CONJUNCTION WITH RELEVANT ARCHITECTURAL AND STRUCTURAL DRGS.
4. BARS SHALL BE H.Y.S.D. / TMT BARS OF GRADE fe 550 AND CONFORMING TO I.S. 1786-1985.
5. CONC. MIX SHALL BE:

TITLE

SUBMISSION DRAWINGS

SCALE:- NTS

DATE : DATE : 25.02.2025

PROJECT:-

SHUBHASHISH FOREST
UNDER KHASRA NO. 1941/419, 418/1, 2451/2073, 2074/422, 423, 2423/416, 2425/417, 2427/424 & 426 428 AT REVENUE VILLAGE:- MAHAPURA, TEH. SANGANER, DIST. JAIPUR, RAJASTHAN.

ARCHITECTS:-

PANKAJ GUPTA & ASSOCIATES
FLAT NO. 603 B, GOLDEN LEAF APARTMENT, TONK ROAD, NEAR GANDHI NAGAR STATION, JAIPUR-15

ARCHITECT CONSULTANT


STRUCTURE:

 Constructure Design P. Ltd.
1005, TOWER- B, Advant Business Park . NGN, Expressway. Sec-142 Noida
PIN.201305
constructure@gmail.com
tel.9899697377

OWNER

ARCHITECTS


STRICTURE CONSULTANT

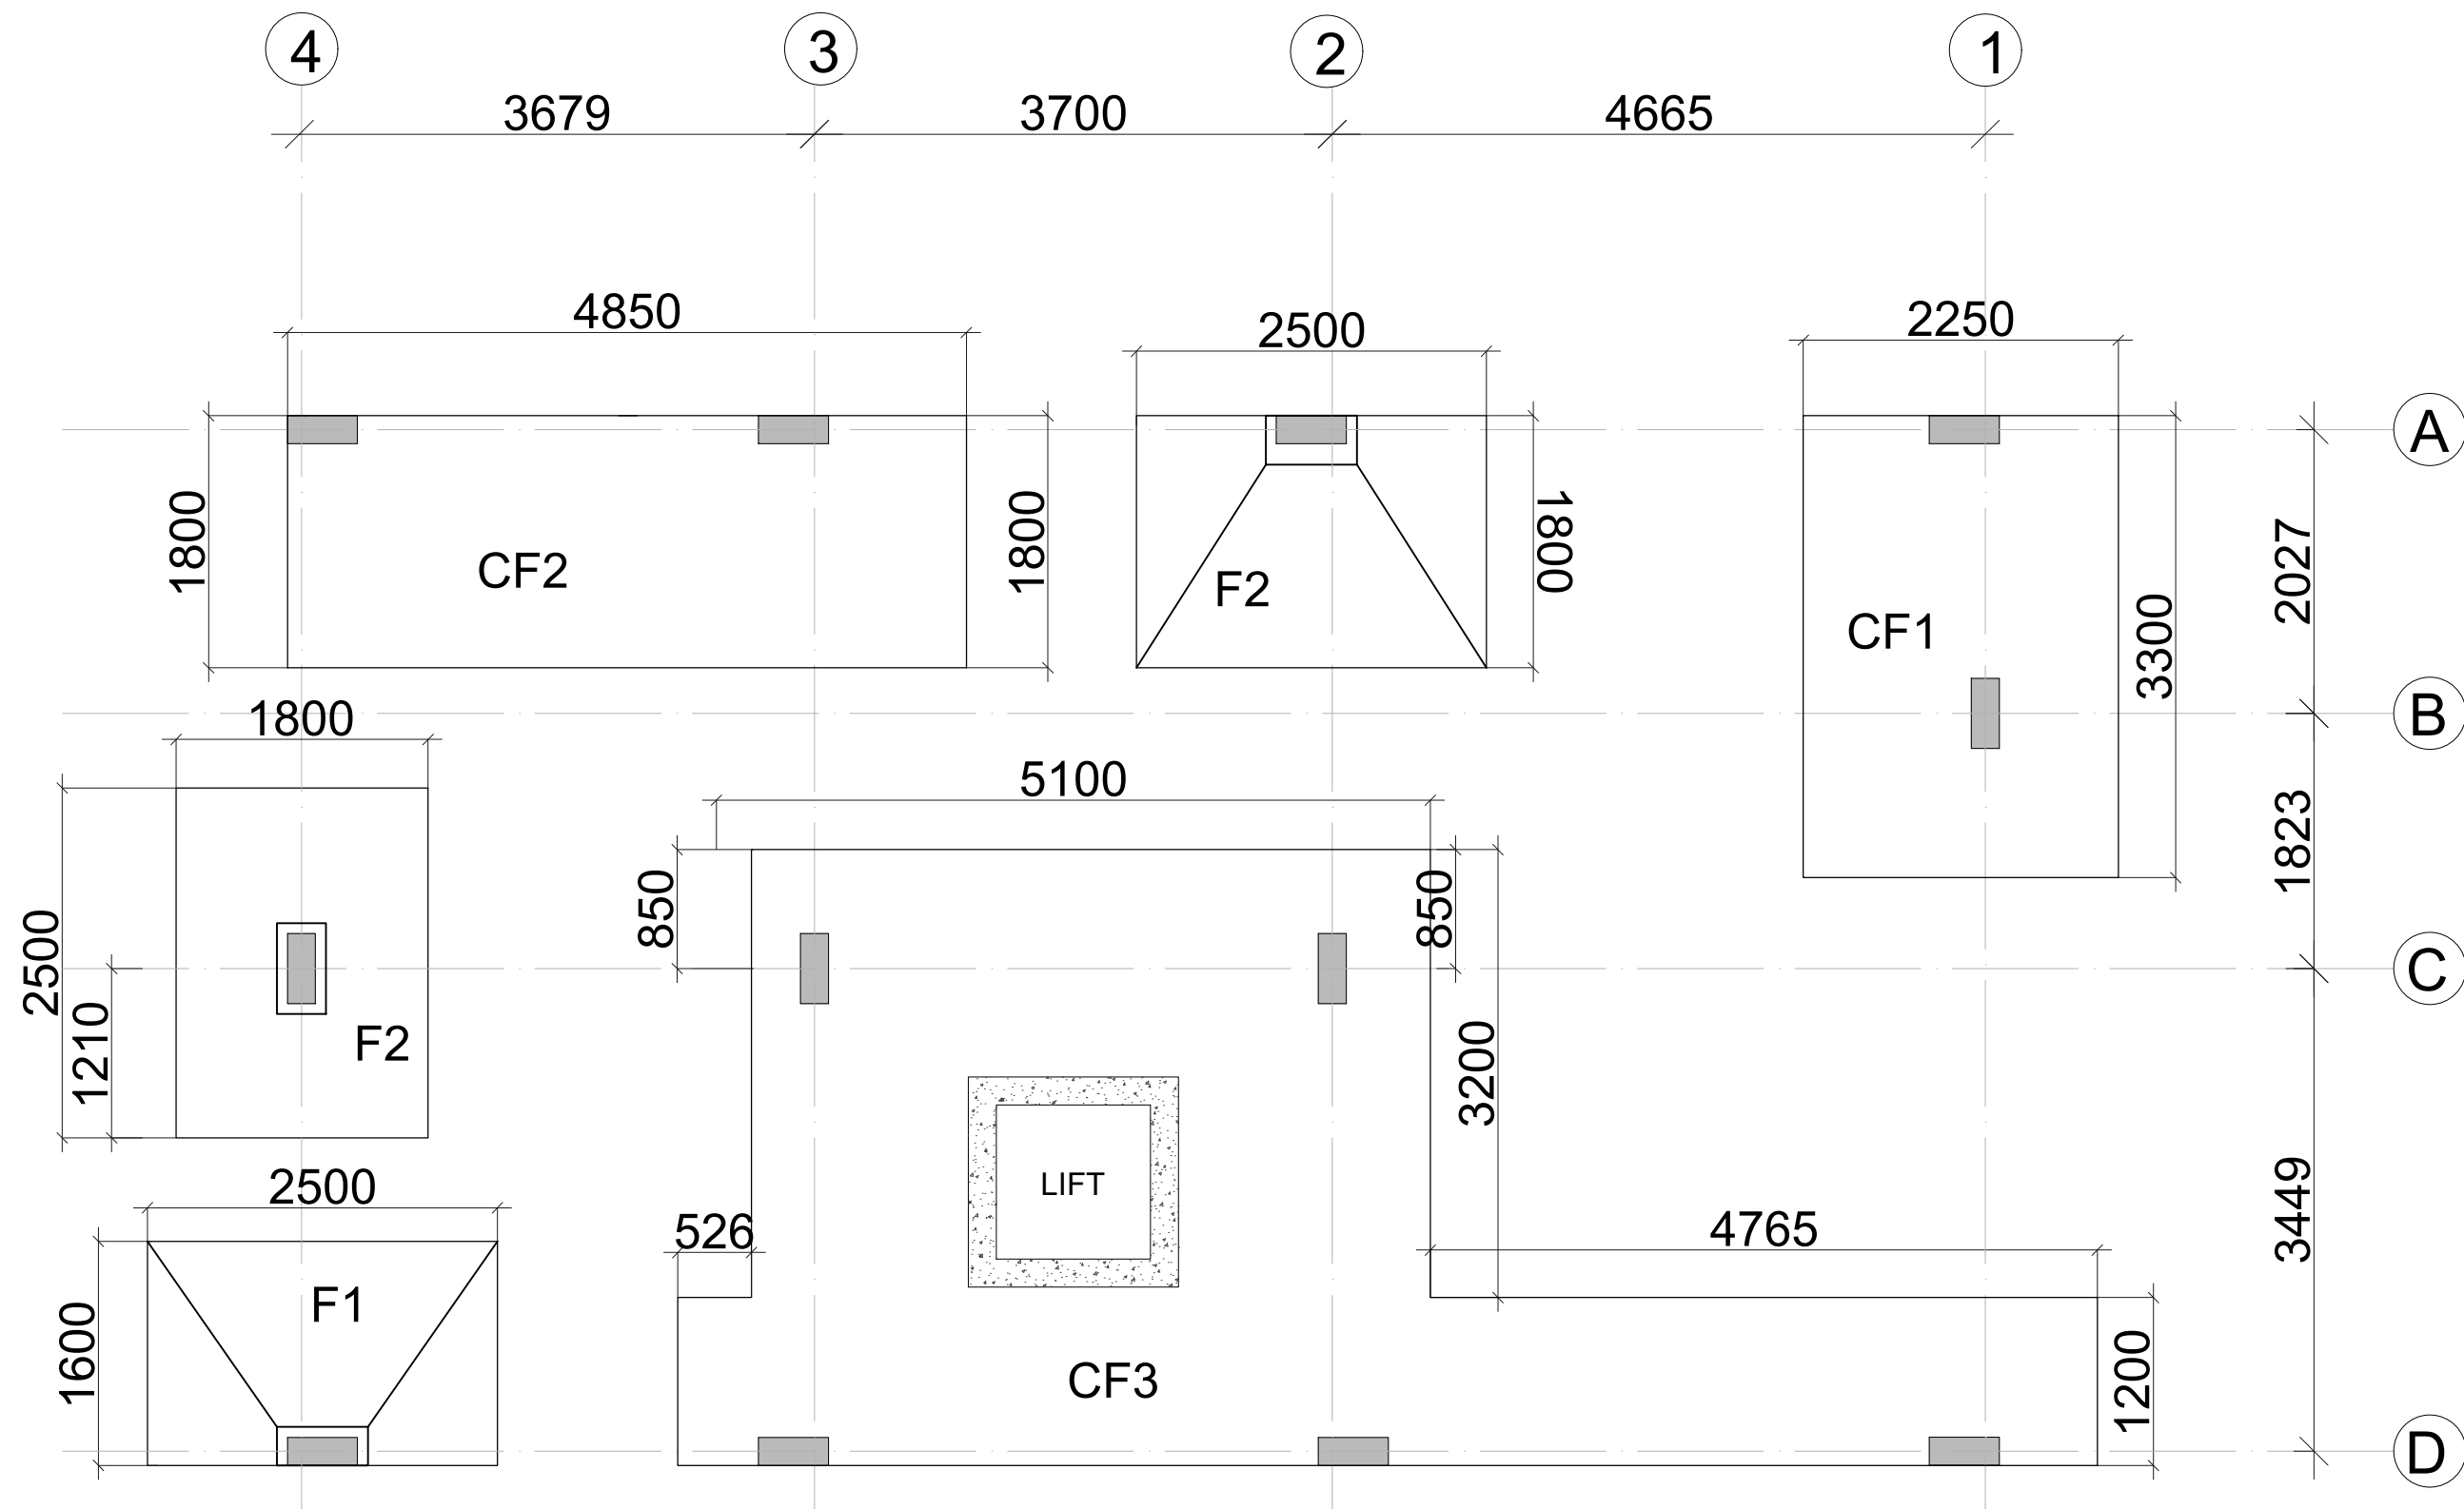


FOUNDATION PLAN

ISOLATED FOOTING SCHEDULE


S. NO.	FOOTING MARKS	DIMENSION				BOTTOM REINFORCEMENT	
		SIZE OF FOOTING	D	d		R/F. ALONG LONGER	R/F. ALONG SHORTER
1.	F1	1600X2500	450	150		T10-140c/c	T10-140c/c
2.	F2	1800X2500	450	200		T10-125c/c	T10-125c/c
3.	CF1	1800X3350	550	----		T10-140c/c	T10-140c/c
4.	CF2	1800X4850	550	----		T10-140c/c	T10-140c/c
5.	CF3	AS/PLAN	550	----		AS/PLAN	AS/PLAN

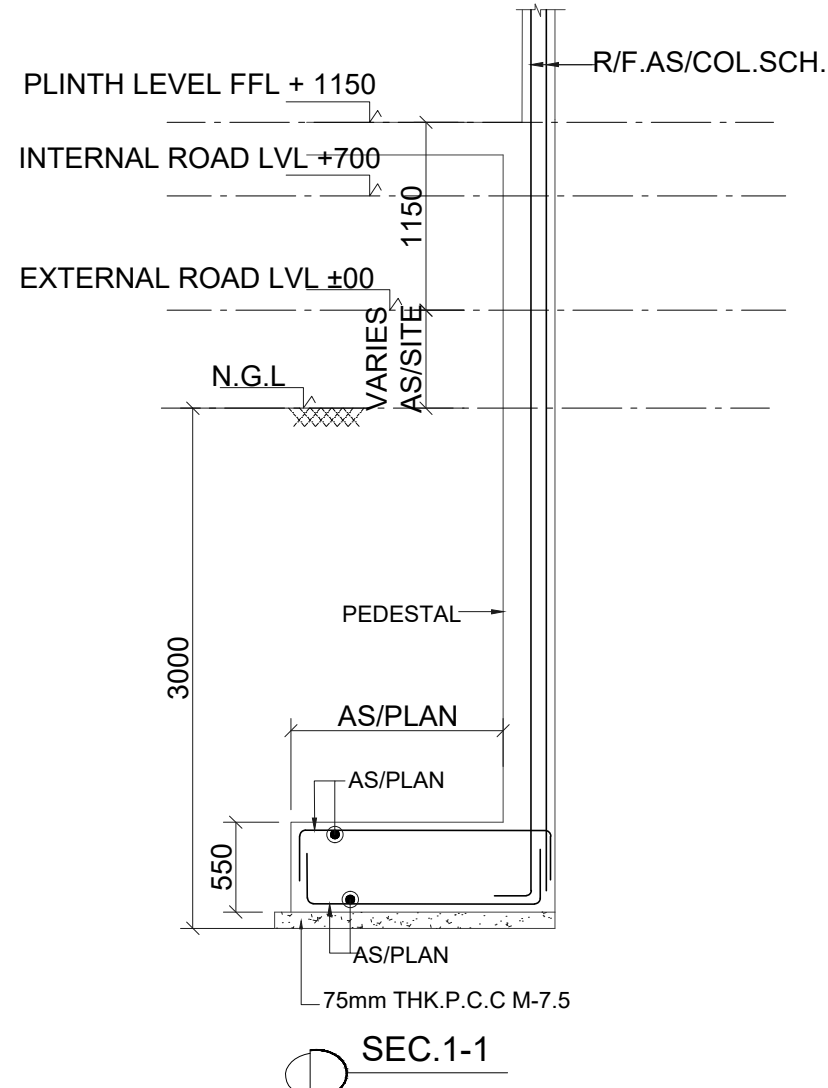


SEC.1-1

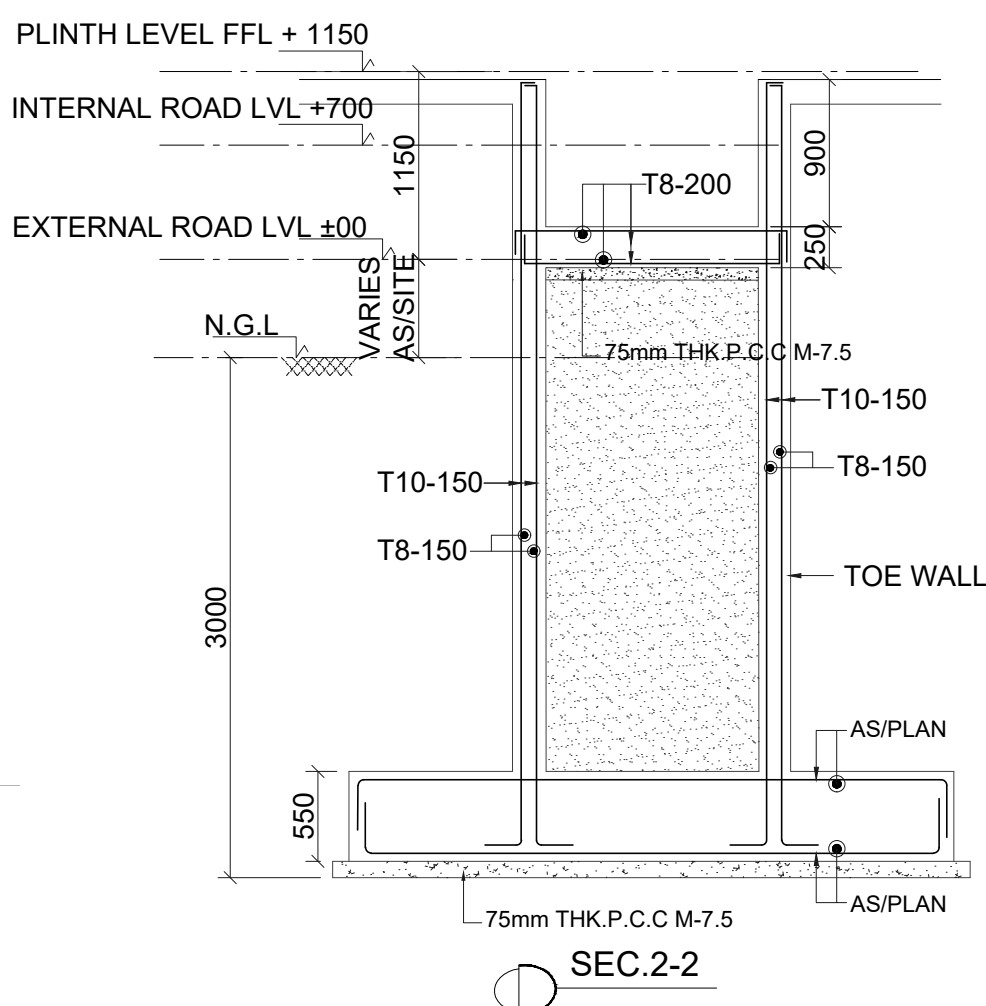


SEC.2-2

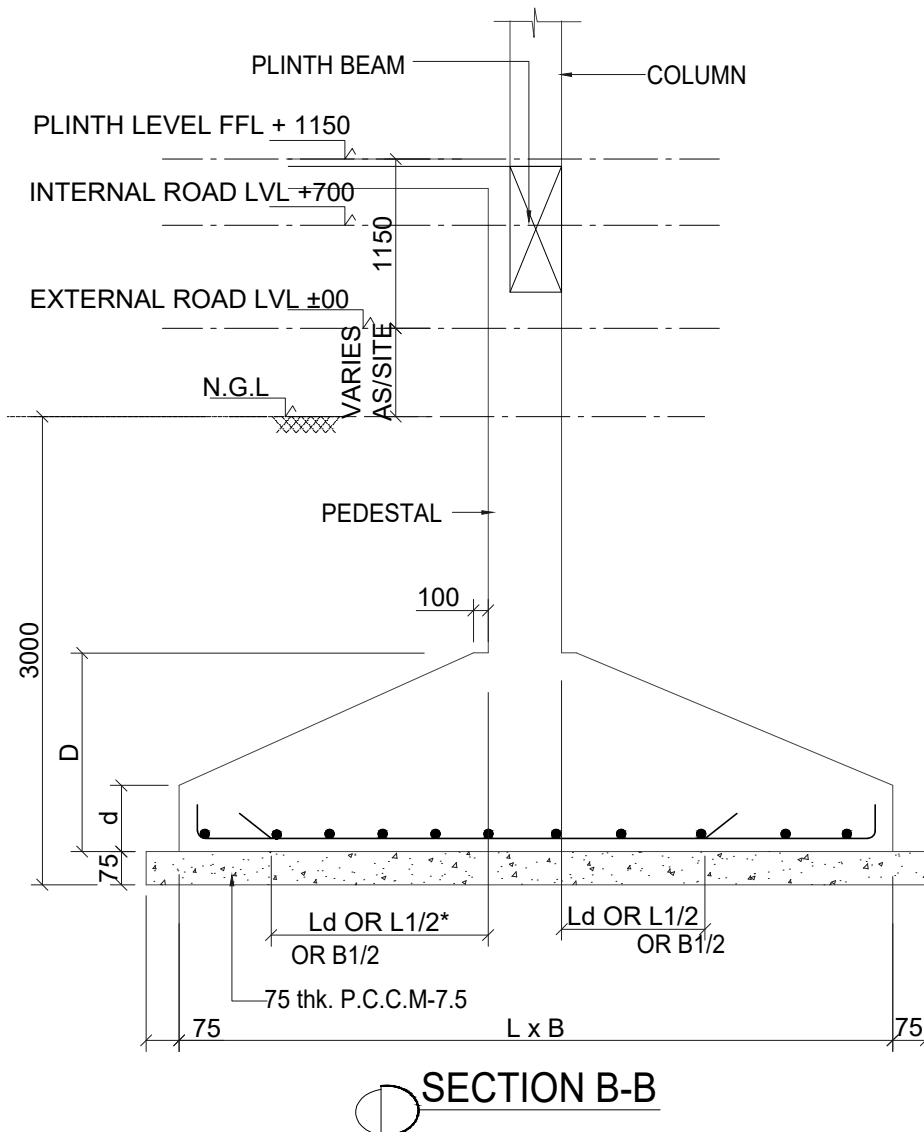


SECTION B-B

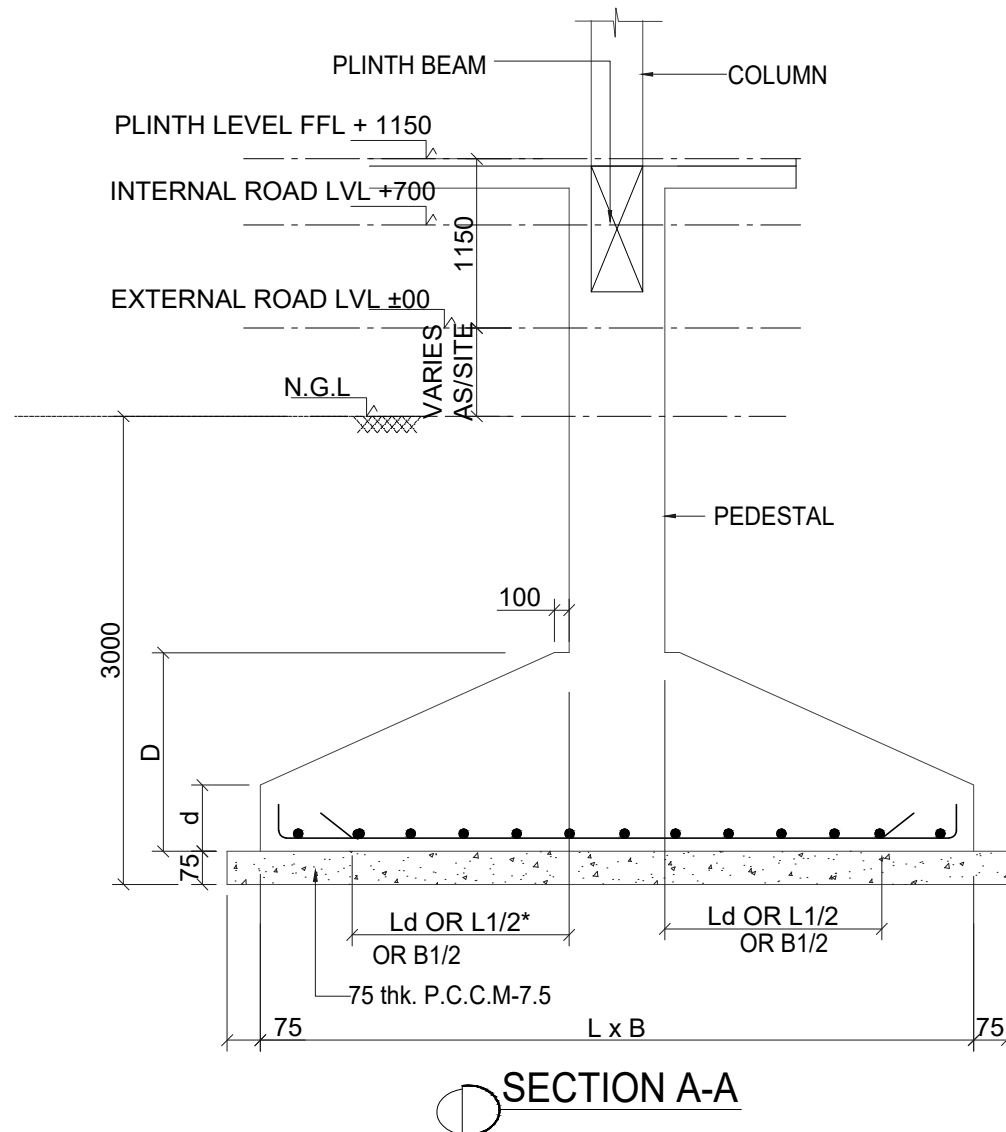


SECTION A-A

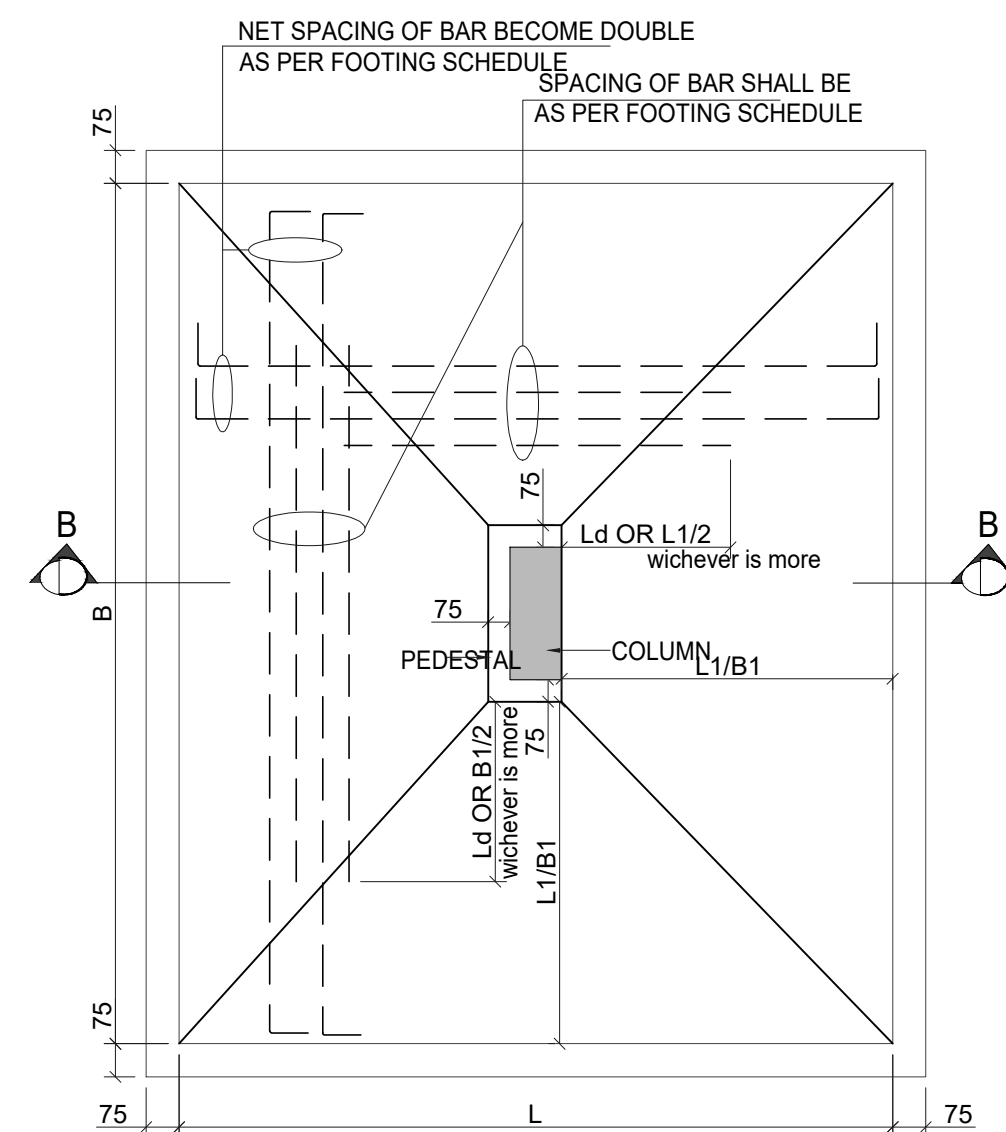


TYPICAL COLUMN FOOTING PLAN WITH ECCENTRIC PEDESTAL

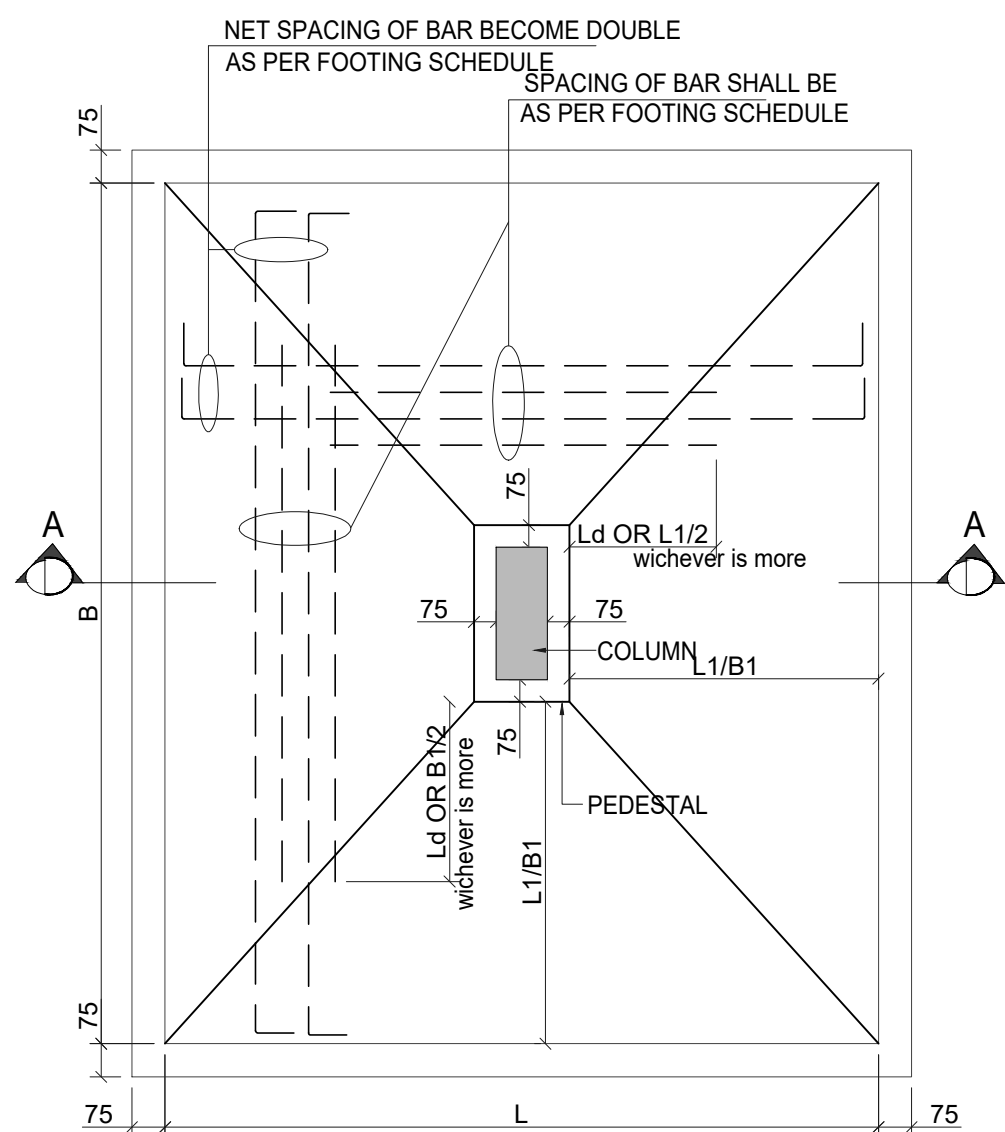


TYPICAL COLUMN FOOTING PLAN

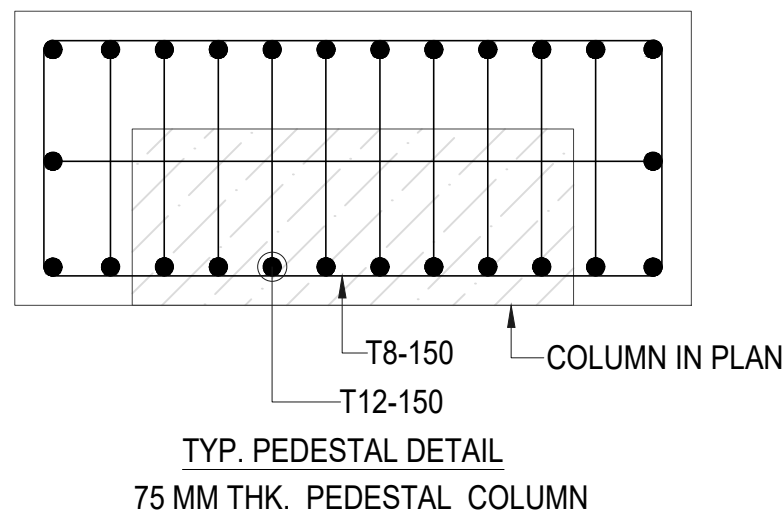

TYP. PEDESTAL DETAIL
75 MM THK. PEDESTAL COLUMN

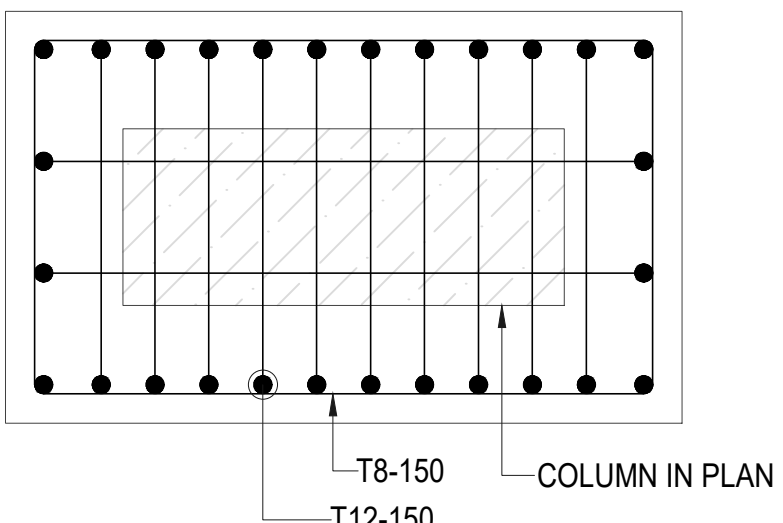


TYP. PEDESTAL DETAIL
75 MM THK. PEDESTAL ALL AROUND COLUMN

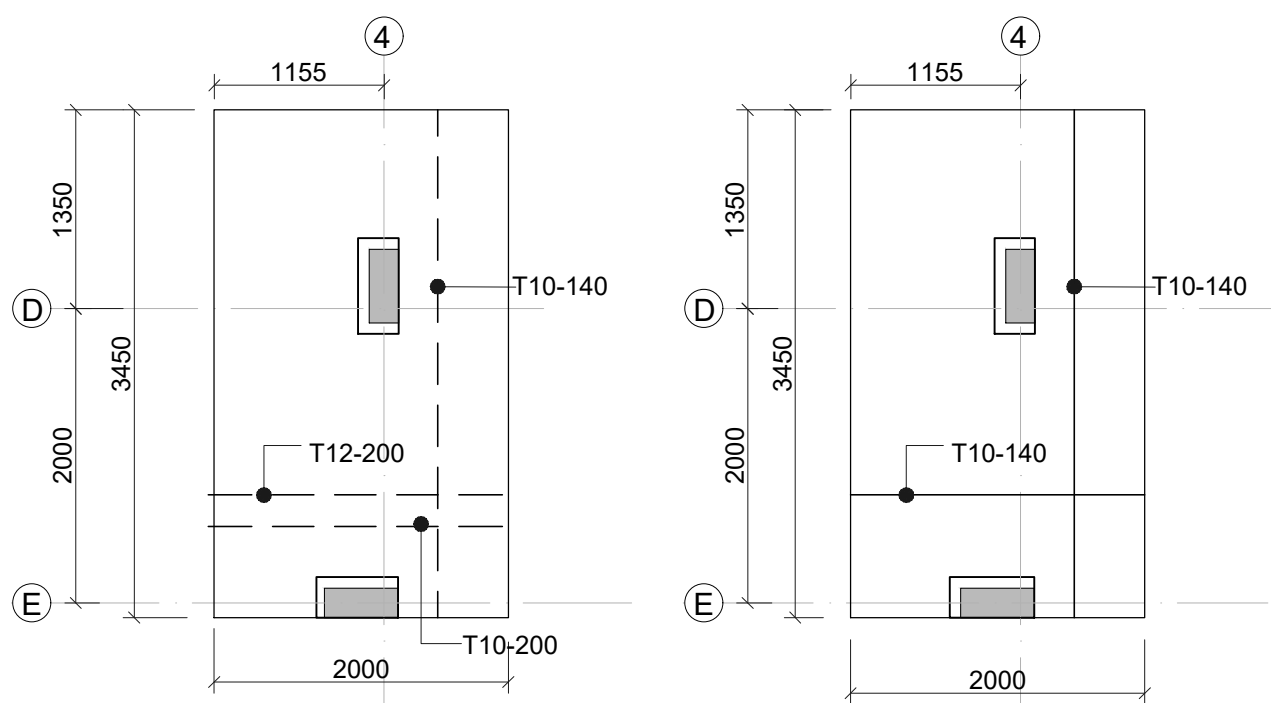


BOTTOM PLAN AT CF2 (THK.450)


TOP PLAN AT CF2 (THK.450)

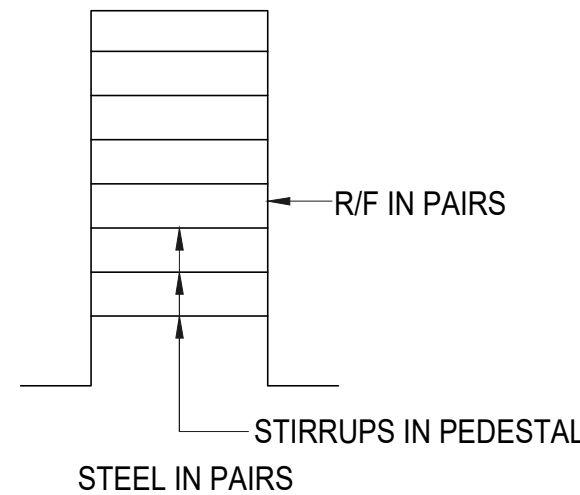


STIRRUPS IN PEDESTAL
STEEL IN PAIRS

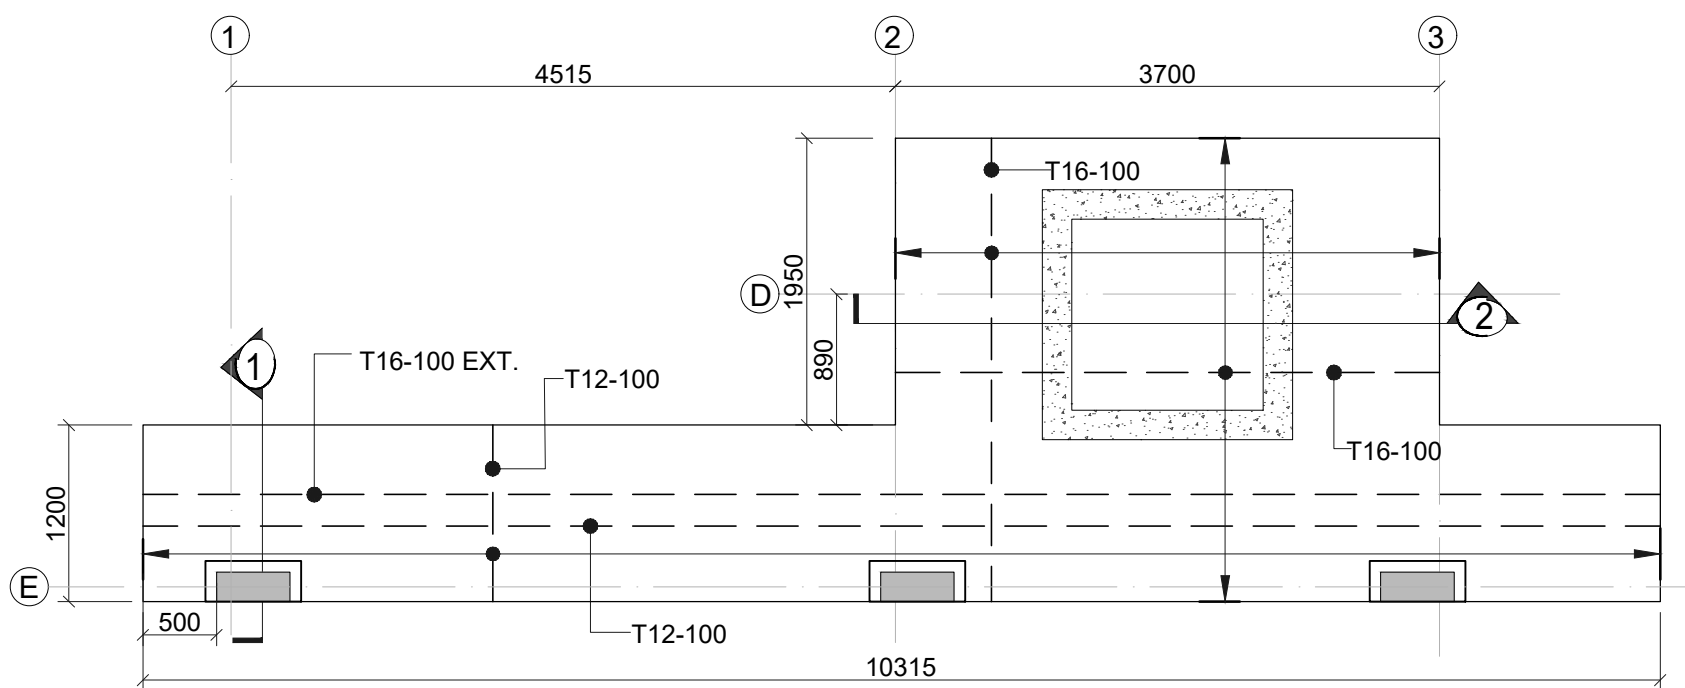

BOTTOM PLAN AT CF1 (THK.550)

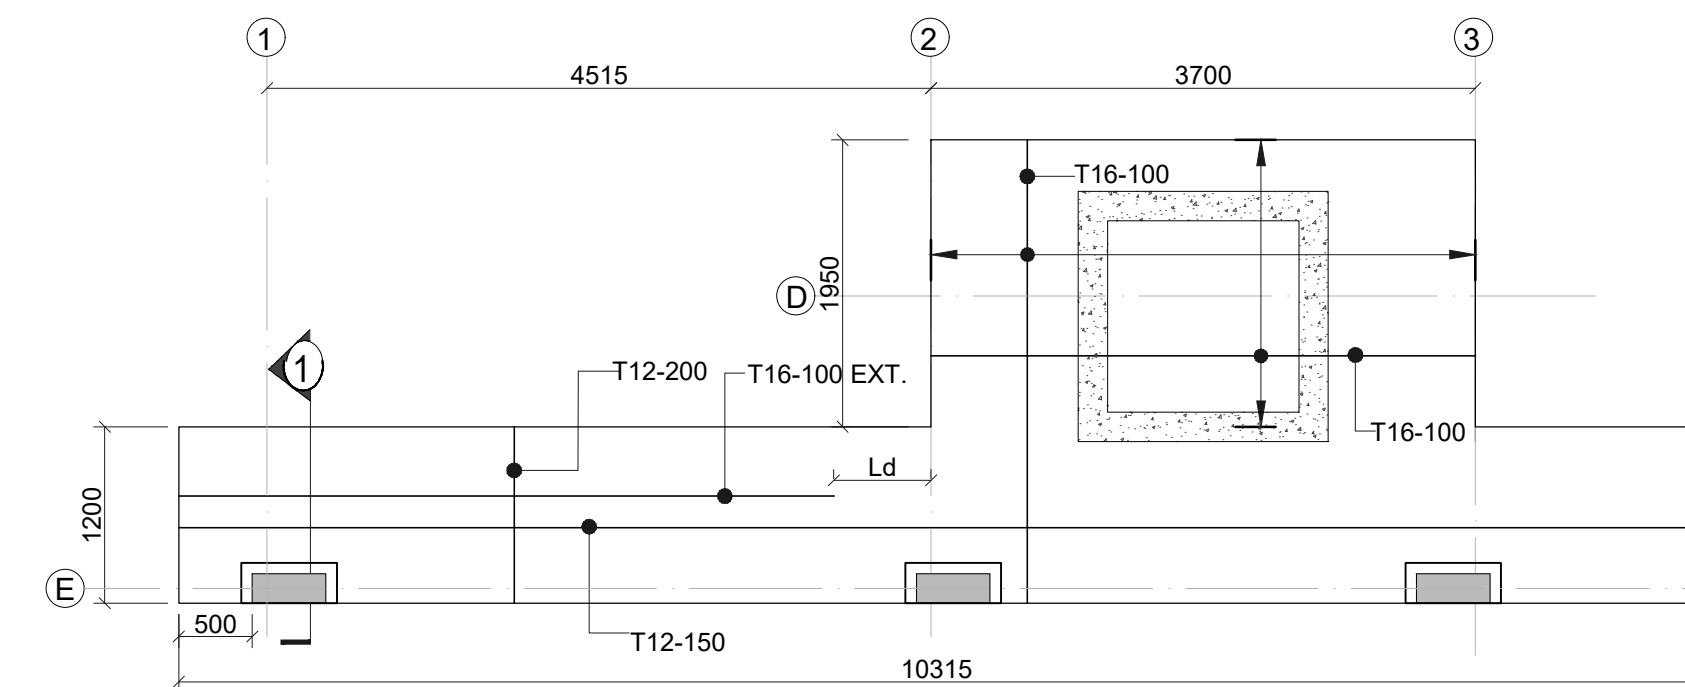

TOP PLAN AT CF1 (THK.550)

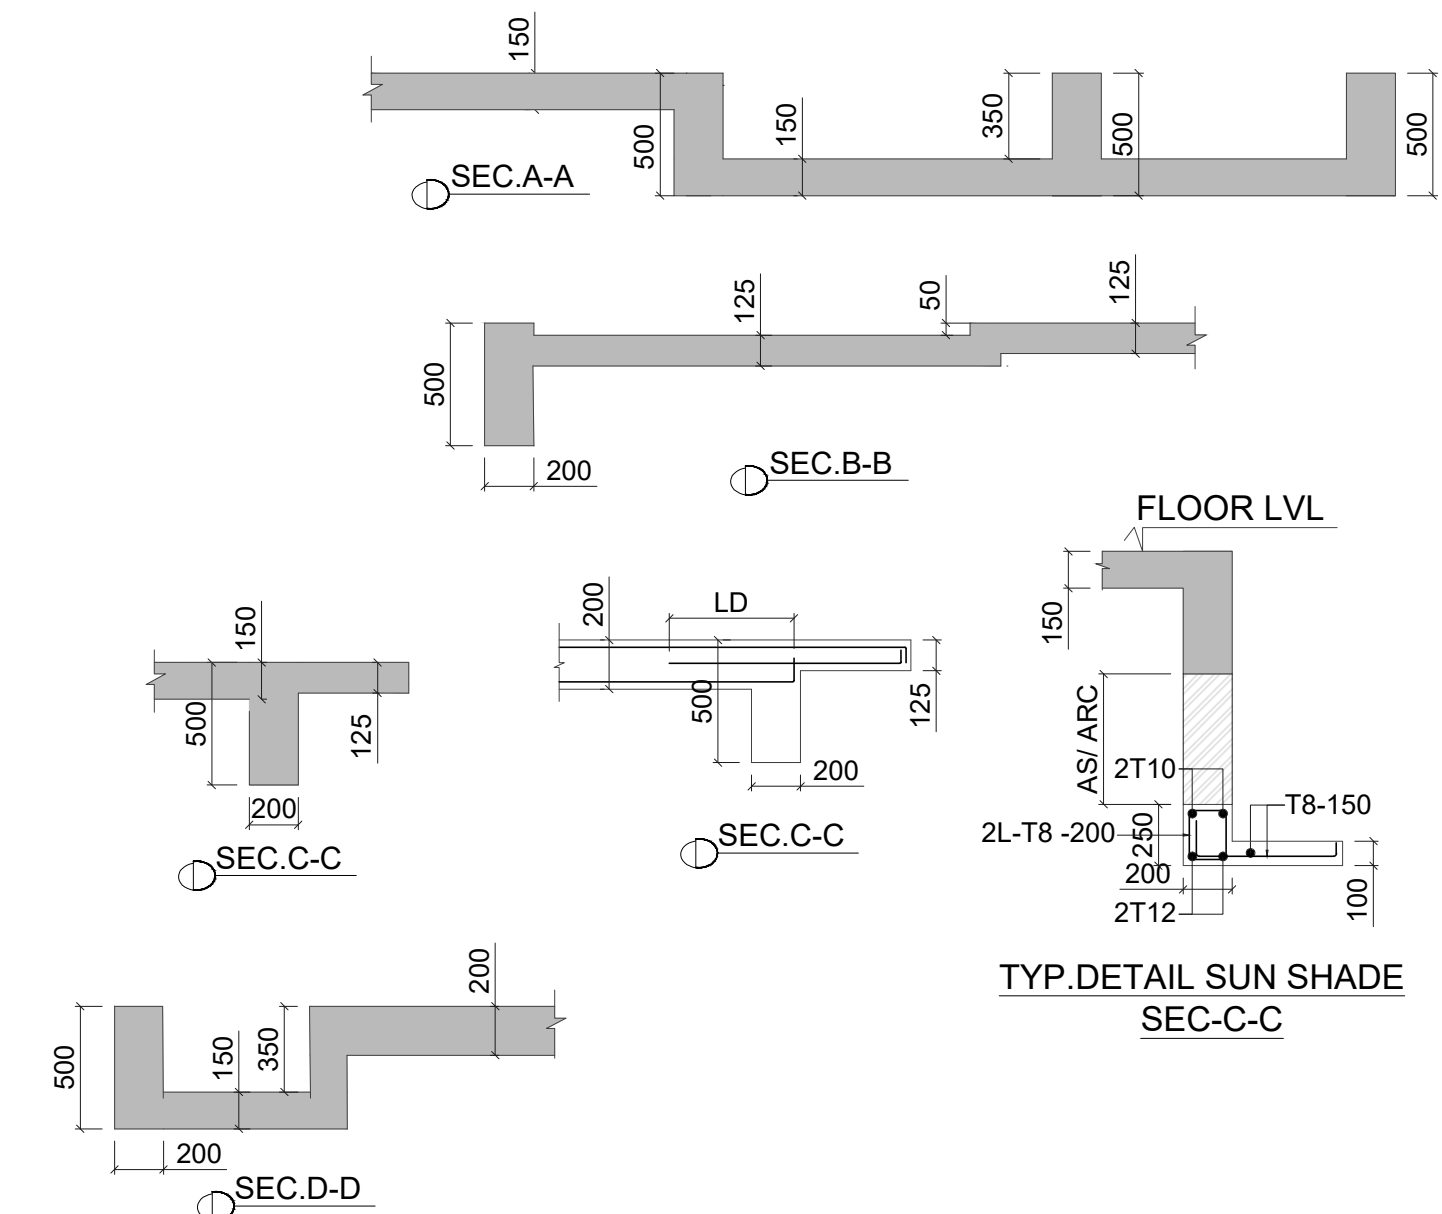

	CUTOUT
	COLUMN CONTINUE
	COL. TERMINATED
	TOILET 50 MM SUNK
	TOILET 350 MM SUNK
	TOILET 125 MM SUNK

BEAM SIZE	
(a)	200X500
(b)	200X600

DWG. NO. CDPL/2025/S.21
VILLA -4.2
1ST FLOOR FRAMING AND SLAB DETAIL'S

GENERAL NOTES:
1. ALL DIMENSIONS ARE IN MM.
2. DO NOT SCALE, FOLLOW WRITTEN DIMENSION ONLY.
3. THIS DRAWING SHALL BE READ IN CONJUNCTION WITH RELEVANT ARCHITECTURAL AND STRUCTURAL DRGS.
4. BARS SHALL BE H.Y.S.D. / TMT BARS OF GRADE fe 550 AND CONFORMING TO I.S. 1786-1985.
5. CONC. MIX SHALL BE:

TITLE	
SUBMISSION DRAWINGS	
SCALE:- NTS	
DATE : DATE : 25.02.2025	
PROJECT:-	
SHUBHASHISH FOREST UNDER KHASRA NO. 1941/419, 418/1, 2451/2073, 2074/422, 423, 2423/416, 2425/417, 2427/424 & 426 428 AT REVENUE VILLAGE:- MAHAAPURA, TEH. SANGANER, DIST. JAIPUR, RAJASTHAN.	
ARCHITECTS:-	
PANKAJ GUPTA & ASSOCIATES FLAT NO. 603 B, GOLDEN LEAF APARTMENT, TONK ROAD, NEAR GANDHI NAGAR STATION, JAIPUR-15	

ARCHITECT CONSULTANT	
STRUCTURE:	
	Constructure Design P. Ltd. 1005, TOWER- B, Advant Business Park , NGN, Expressway , Sec-142 Noida PIN.201305 constructure@gmail.com tel.9899697377

OWNER

ARCHITECTS

STRICTURE CONSULTANT



SLAB REINFT.SCHEDULE

a1+a2	T8-400	A	T8-200
b1+b2	T8-350	B	T8-175
c1+c2	T8-300	C	T8-150
d1+d2	T10-300	D	T10-150
e1+e2	T10-200	E	T10-100


BOTTOM BARS _____

TOP BARS _____


—d1+d2 NET SPACING (125 mm c/c)

NOTE:- DISTRIBUTION SHALL BE
T8-200 FOR TOP R/F


HARIOM
M-Tech (Structure) IIT Delhi
Registration No. P-305
Indian Association of Structural Engineers
Abhyasheela Plaza 3rd Floor Pocket-41
Mayapuri Vihar-II, Delhi-110041

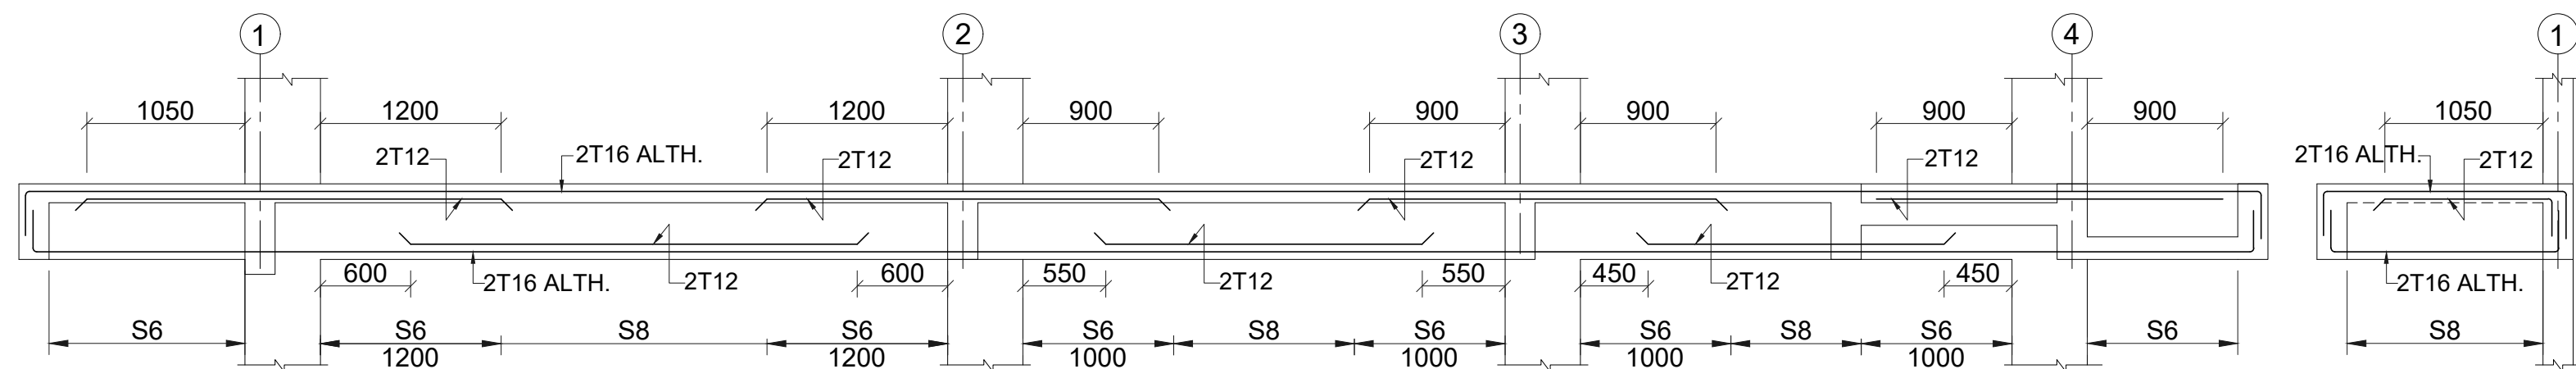


FB1(200X500)

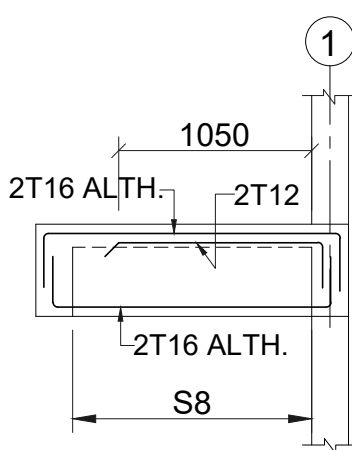


FB2(200X500)

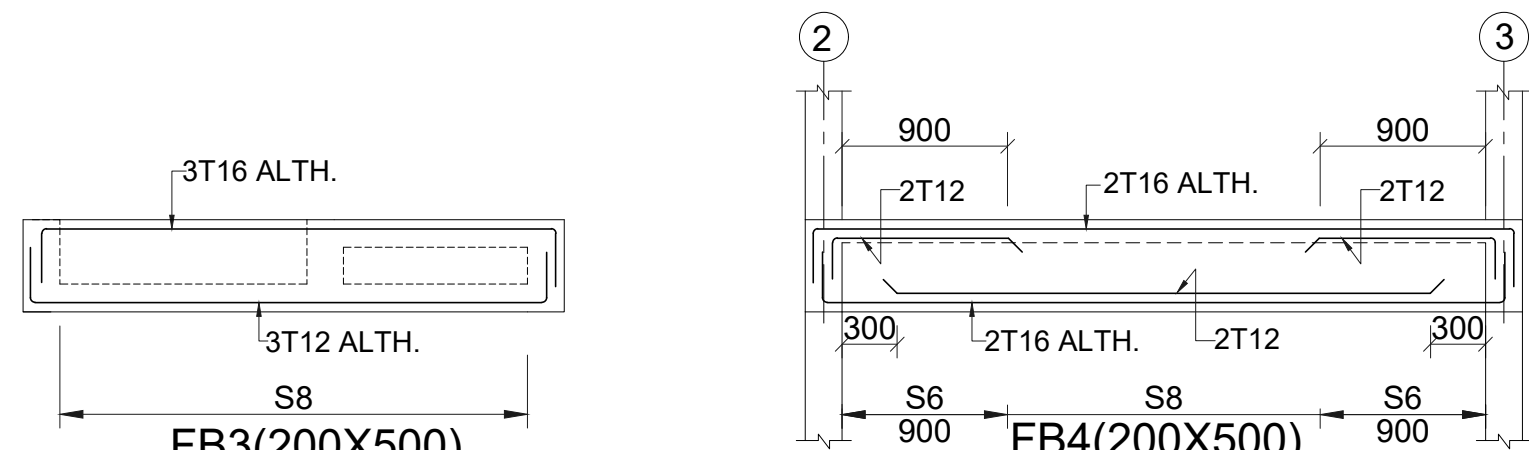


FB3(200X500)

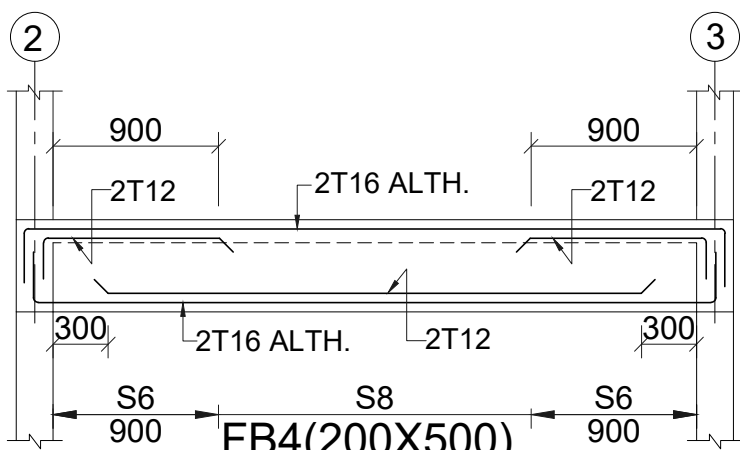

FB4(200X500)

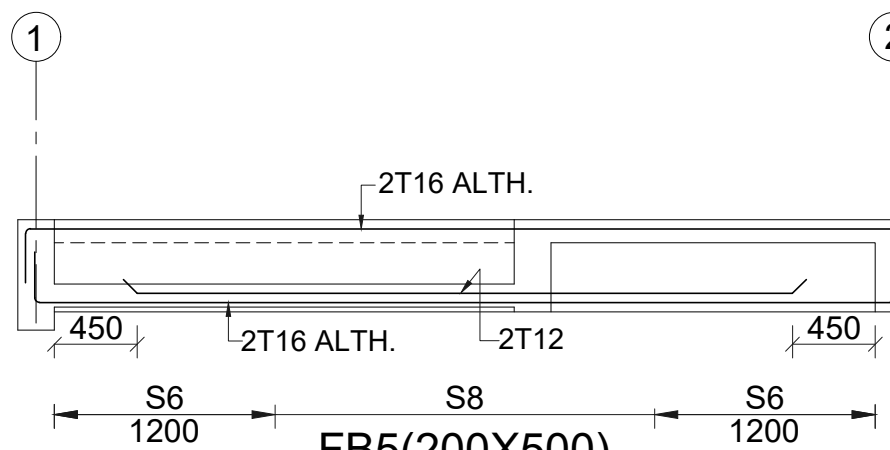


FB5(200X500)

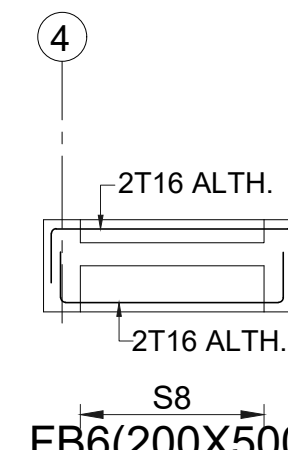


FB6(200X500)


STIRRUPS SCHEDULE	
S1	2L-T8-100
S2	2L-T8-125
S3	2L-T8-150
S4	2L-T8-175
S5	2L-T8-200
S6	2L-T10-70
S7	2L-T10-100
S8	2L-T10-125
S9	2L-T10-150
S10	2L-T10-175

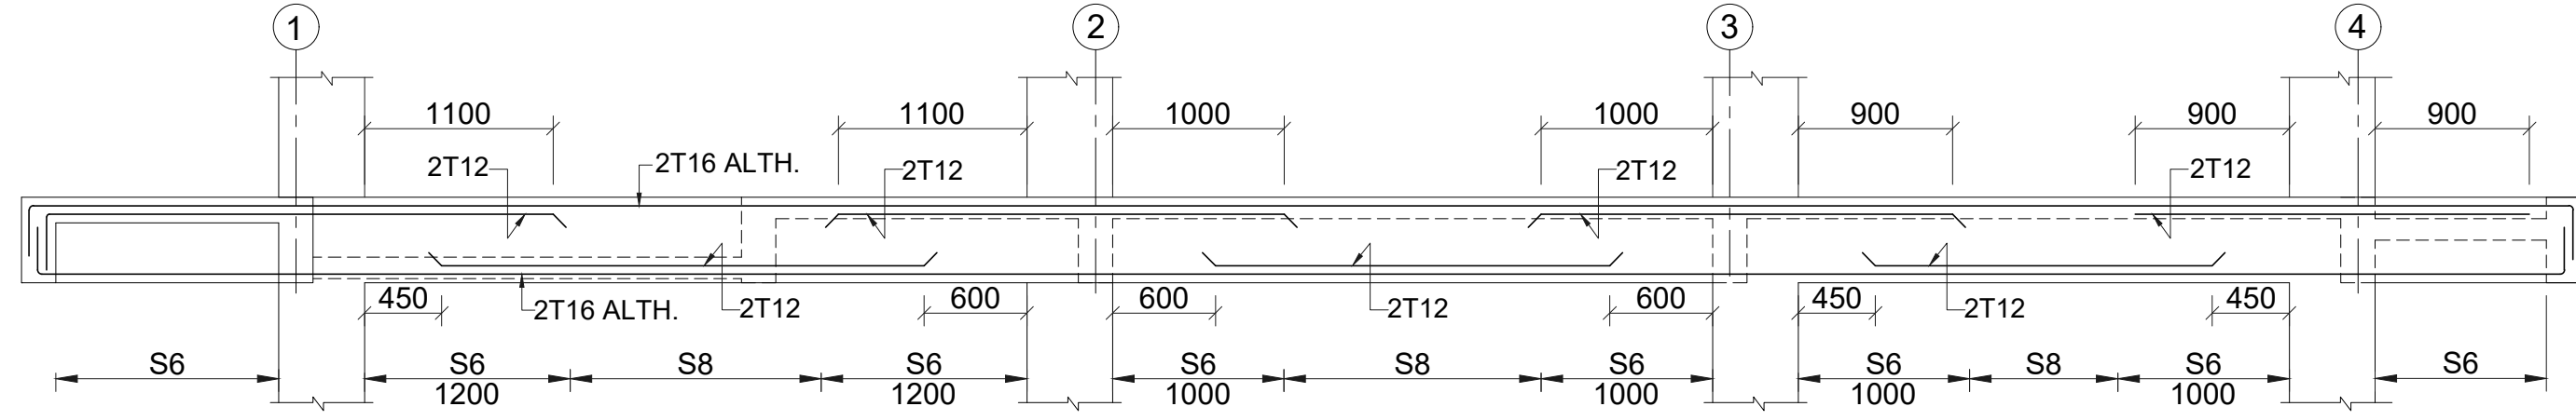


FB7(200X500)

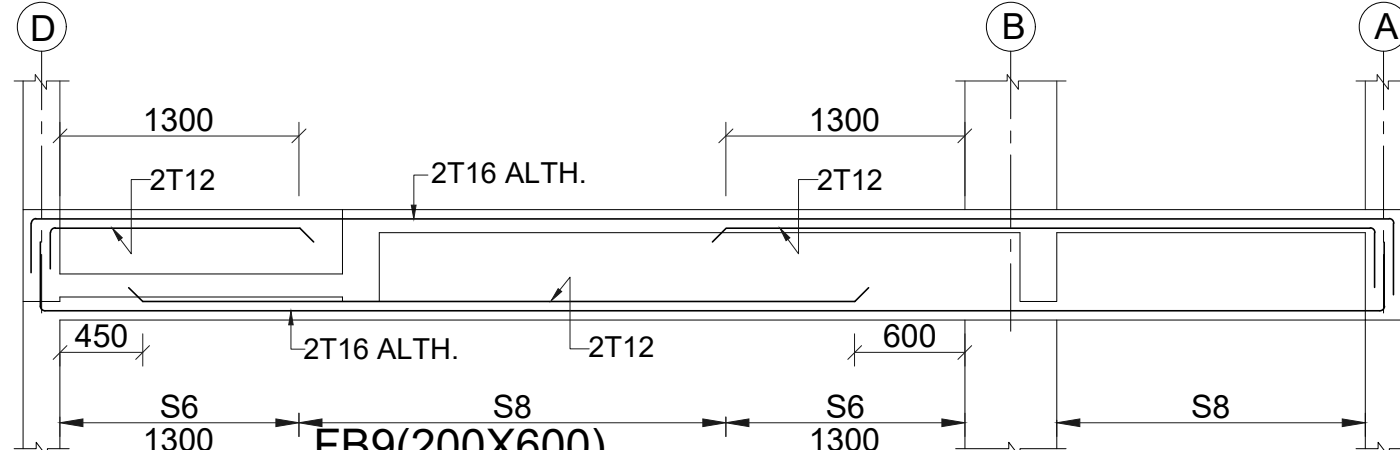

FB9(200X600)

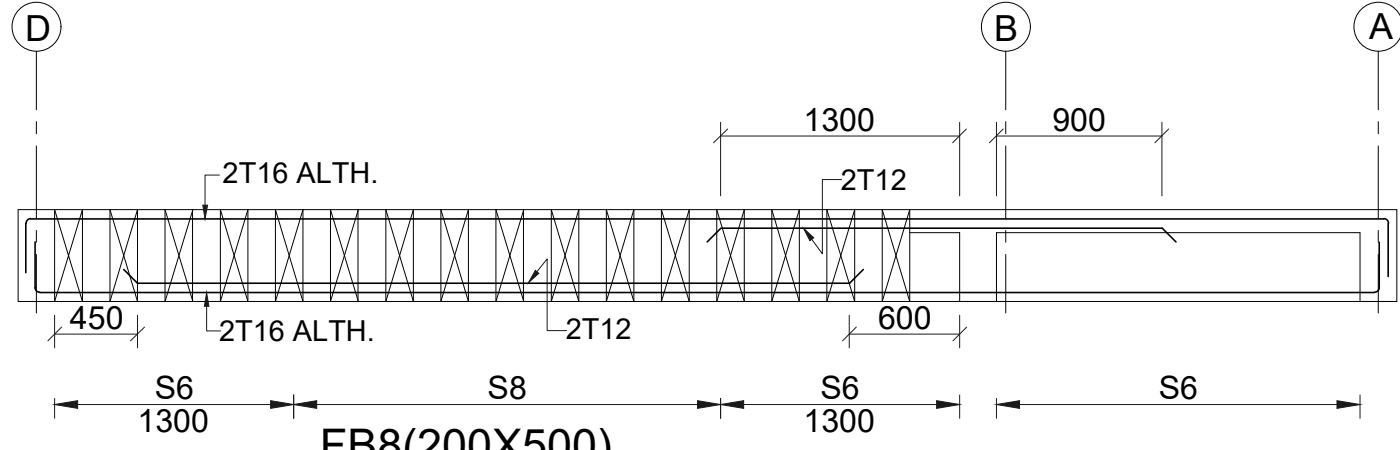


FB8(200X500)

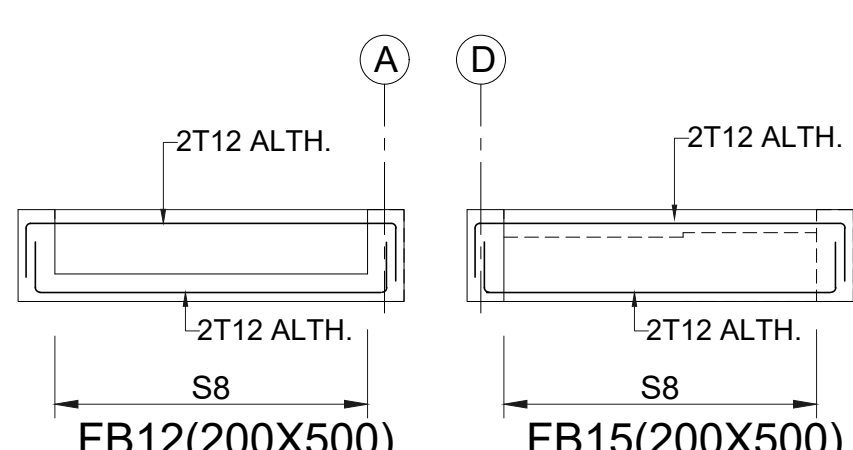


FB12(200X500)


FB15(200X500)

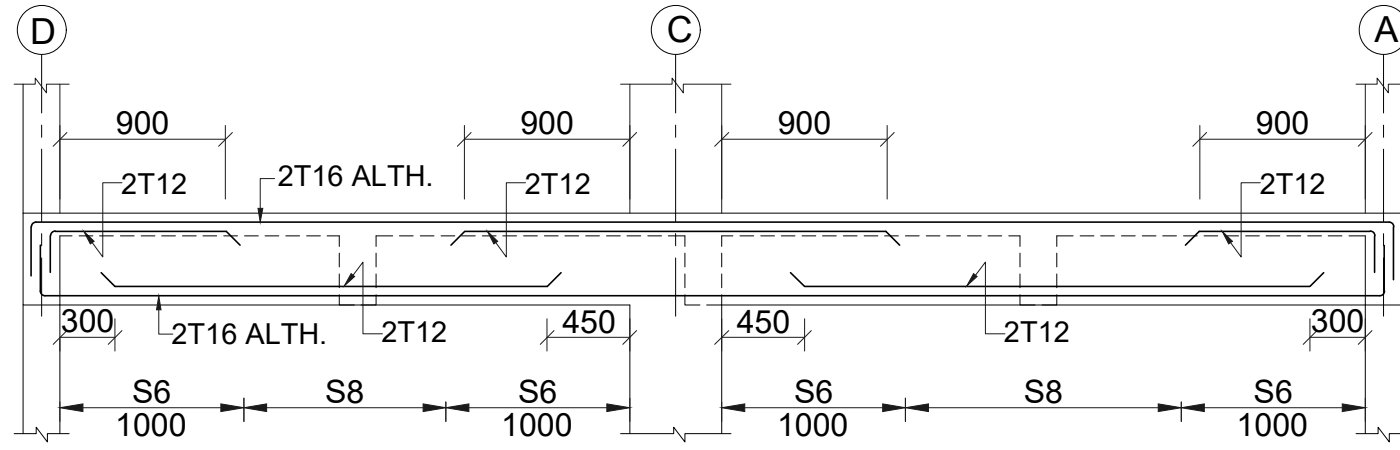

FB10(200X500)

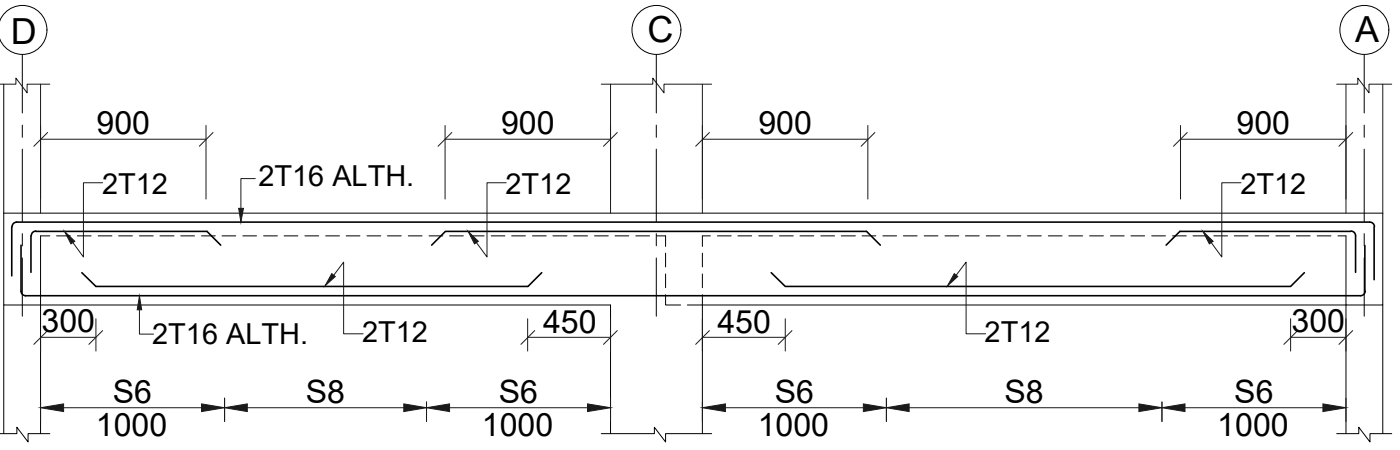

FB11(200X500)

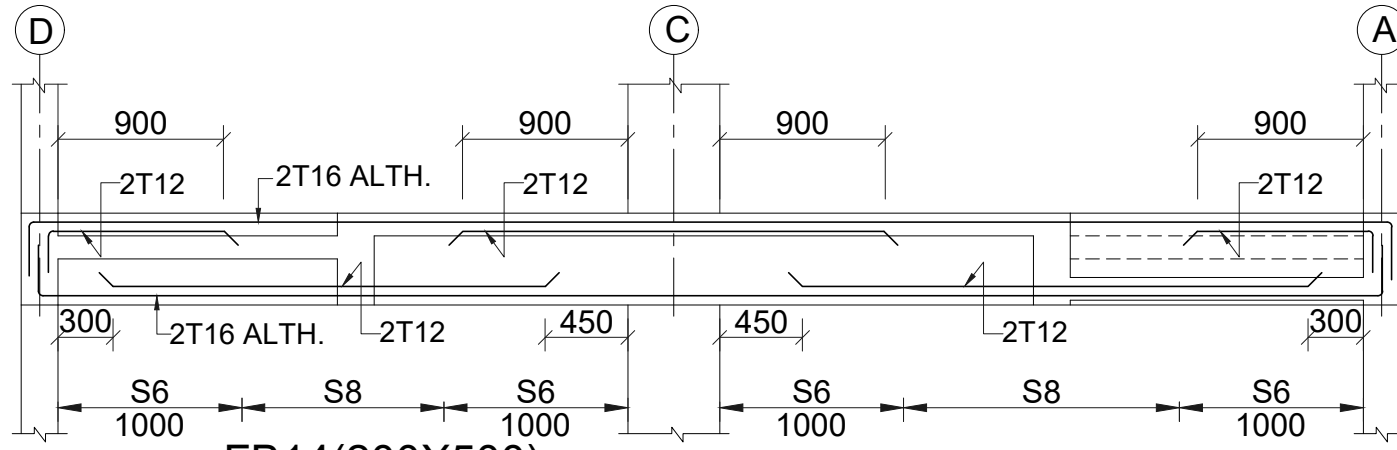

FB14(200X500)

GENERAL NOTES:

1. ALL DIMENSIONS ARE IN MM.
2. DO NOT SCALE, FOLLOW WRITTEN DIMENSION ONLY.
3. THIS DRAWING SHALL BE READ IN CONJUNCTION WITH RELEVANT ARCHITECTURAL AND STRUCTURAL DRGS.
4. BARS SHALL BE H.Y.S.D. / TMT BARS OF GRADE f_e 550 AND CONFORMING TO I.S. 1786-1985.
5. CONC. MIX SHALL BE:

TITLE

SUBMISSION DRAWINGS

SCALE:- NTS

DATE : DATE : 25.02.2025

PROJECT:-

SHUBHASHISH FOREST
UNDER KHASRA NO. 1941/419, 418/1, 2451/2073, 2074/422, 423, 2423/416, 2425/417, 2427/424 & 426 428 AT REVENUE VILLAGE:- MAHAPURA, TEH. SANGANER, DIST. JAIPUR, RAJASTHAN.

ARCHITECTS:-

PANKAJ GUPTA & ASSOCIATES
FLAT NO. 603 B, GOLDEN LEAF APARTMENT, TONK ROAD, NEAR GANDHI NAGAR STATION, JAIPUR-15

ARCHITECT CONSULTANT

STRUCTURE:




Constructure Design P. Ltd.
1005, TOWER- B, Advant Business Park . NGN, Expressway. Sec-142 Noida
PIN. 201305
constructure@gmail.com
tel. 9899697377

OWNER

ARCHITECTS

STRICTURE CONSULTANT



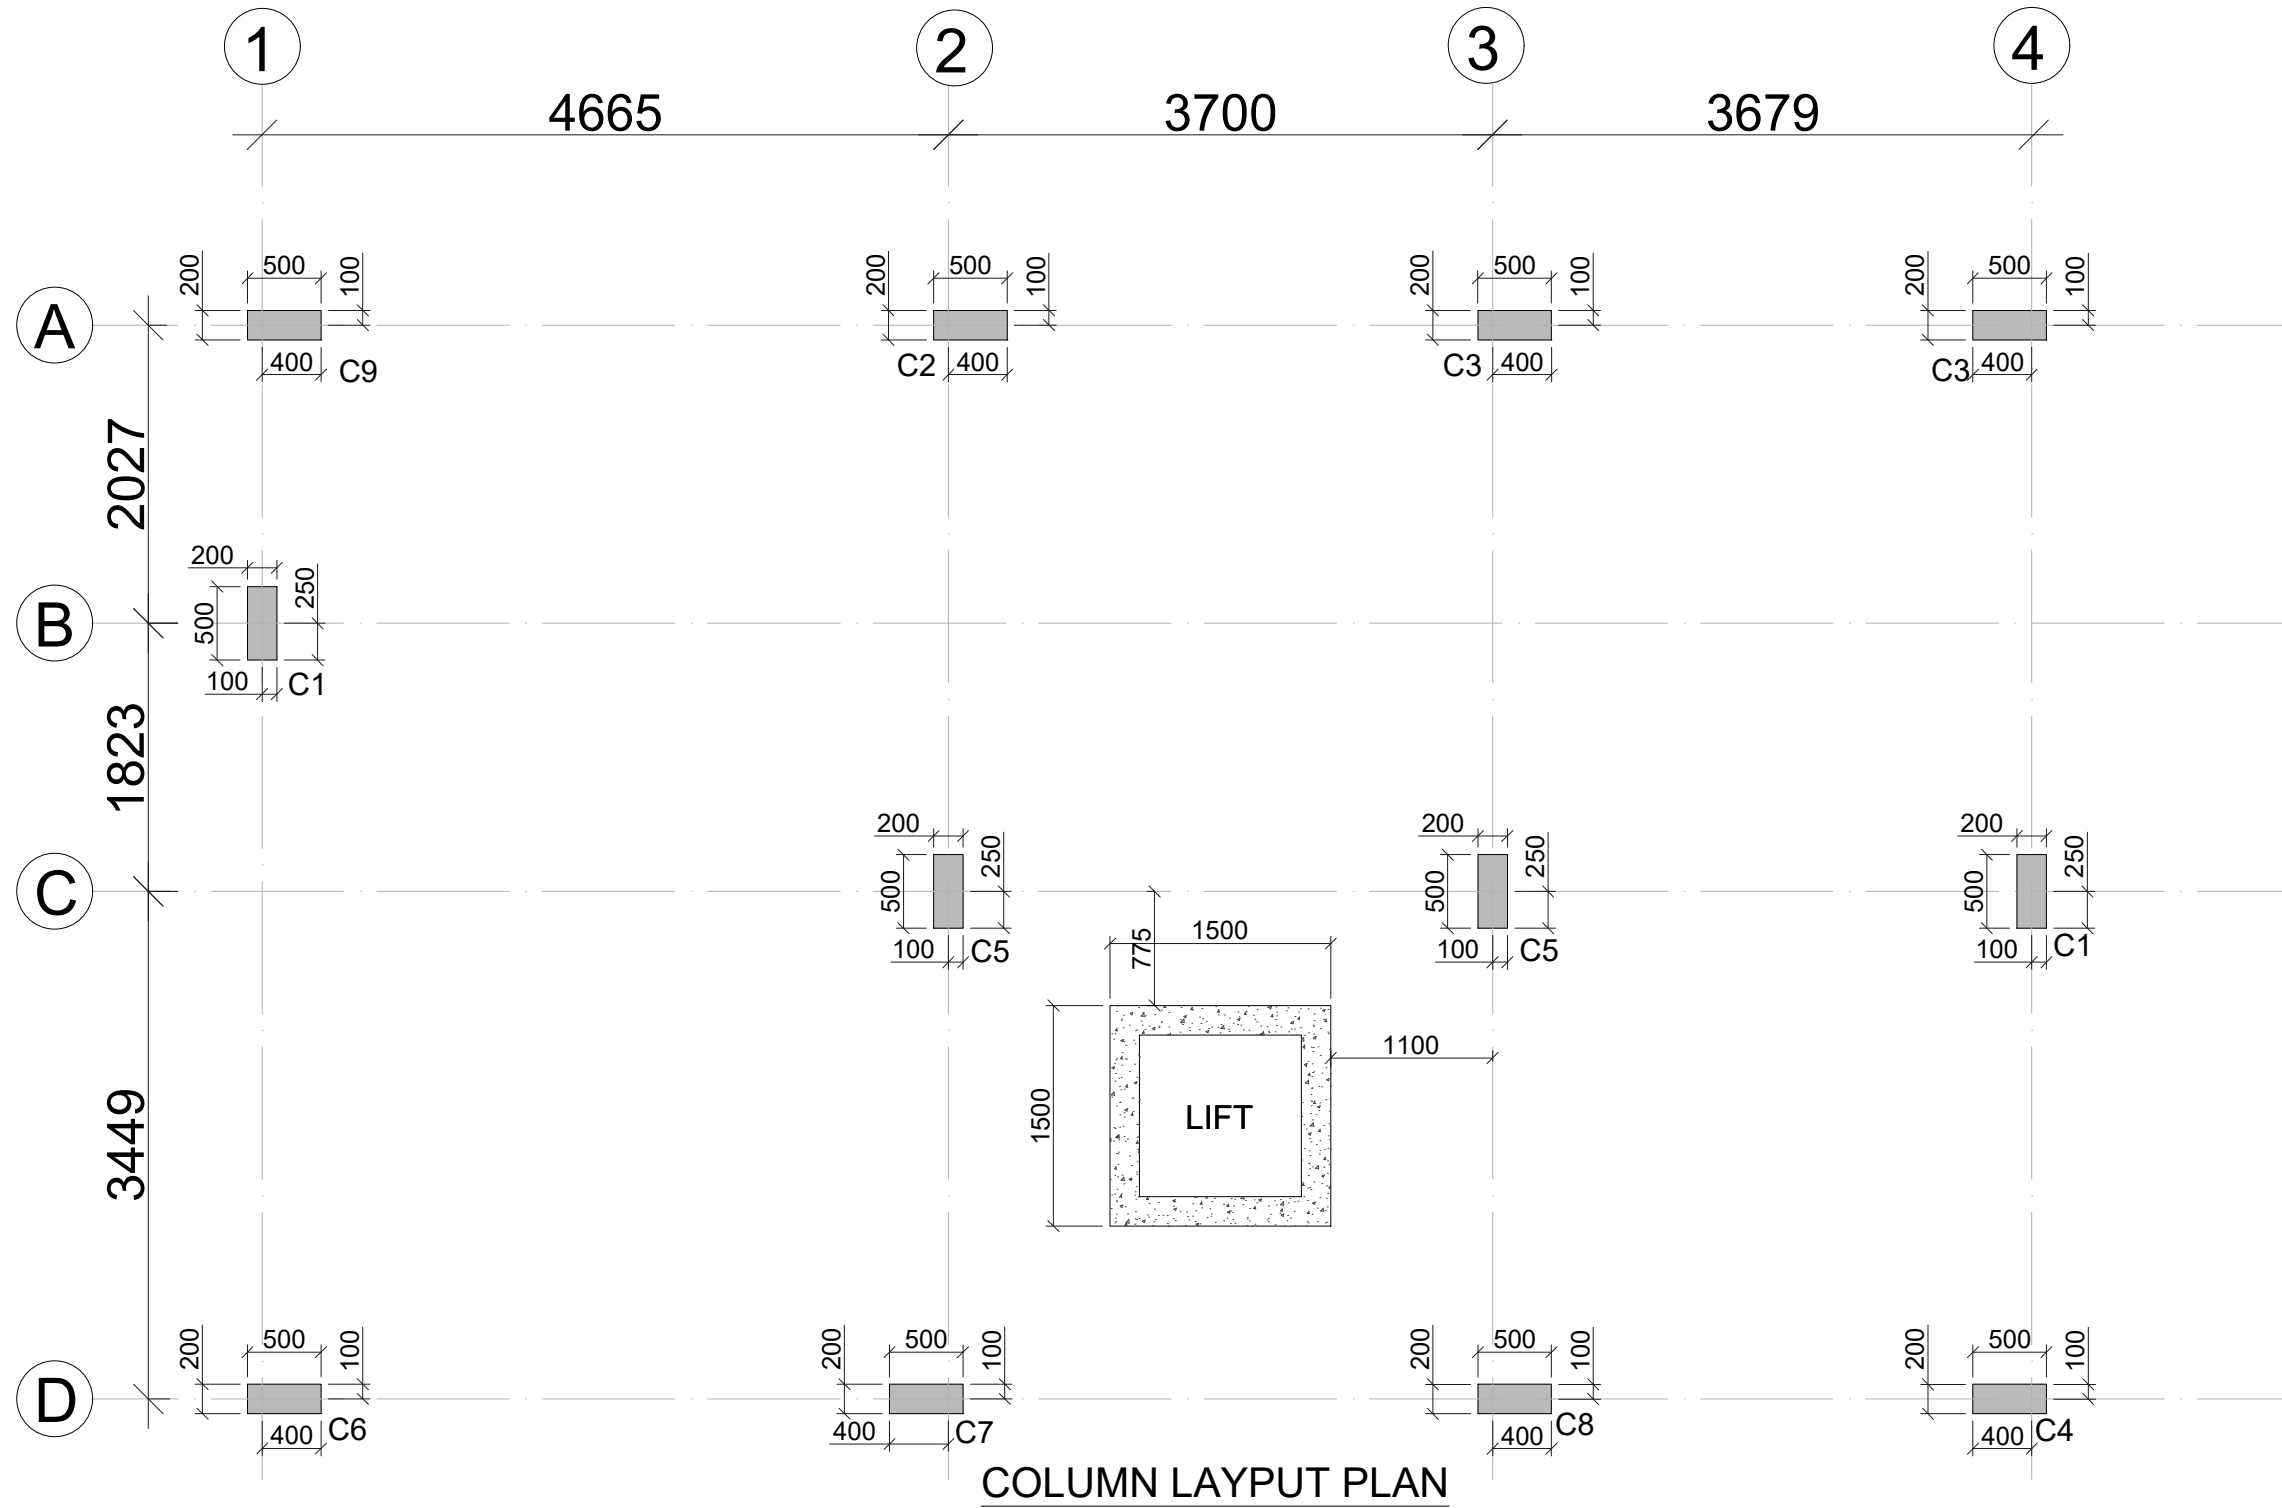

COLUMN LAYOUT PLAN

TIES SCHEDULE	
GROUP①	ZONE (A) T8-125 (OUTER) T8-125 (OTHER)
	ZONE (B) T8-190 (OUTER) T8-190(OTHER)
GROUP②	ZONE (A) T8-100 (OUTER) T8-100 (OTHER)
	ZONE (B) T8-100 (OUTER) T8-100(OTHER)

LEVELS	COL. MARK	REIN. FOUNDATION LVL. TO PLINTH LEVEL.									
		REINF.	8T12	8T12	8T12	8T12	4T20+4T12	8T12	8T12	8T12	8T12
		CON.MIX	M-30	M-30	M-30	M-30	M-30	M-30	M-30	M-30	M-30
		TIES&GR.	3/SET(1a+2b) G1	3/SET(1a+2b) G1	3/SET(1a+2b) G1	3/SET(1a+2b) G1	3/SET(1a+2b) G1	3/SET(1a+2b) G1	3/SET(1a+2b) G1	3/SET(1a+2b) G1	3/SET(1a+2b) G1
SIZE.	200x500	200x500	200x500	200x500	200x500	200x500	200x500	200x500	200x500	200x500	
REIN. PLINTH LEVEL TO 1ST FLOOR LVL.											
		SAME AS/ BELOW									
REINF.		4T20+4T12									
CON.MIX		M-30									
TIES&GR.		3/SET(1a+2b) G1									
SIZE.		200x500									
REIN. 1ST FLOOR LVL. TO 2ND FLOOR LVL.											
		SAME AS/ BELOW									
REINF.		4T16+4T12									
CON.MIX		M-30									
TIES&GR.		3/SET(1a+2b) G1									
SIZE.		200x500									
REIN. 2ND FLOOR LVL. TO TERRACE FLOOR LVL.											
		SAME AS/ BELOW									
REINF.		4T20+4T16									
CON.MIX		M-30									
TIES&GR.		3/SET(1a+2b) G1									
SIZE.		200x500									
REIN. TERRACE FLOOR LVL. TO MUMTY LVL.											
		SAME AS/ BELOW									
REINF.											
CON.MIX		M-30									
TIES&GR.		G1									
SIZE.		200x500									

DWG. NO. CDPL/2025/S.5

VILLA -4.2

COLUMN LAYOUT AND SECTION DETAIL'S

GENERAL NOTES:
1. ALL DIMENSIONS ARE IN MM.
2. DO NOT SCALE. FOLLOW WRITTEN DIMENSION ONLY.
3. THIS DRAWING SHALL BE READ IN CONJUNCTION WITH RELEVANT ARCHITECTURAL AND STRUCTURAL DRGS.
4. BARS SHALL BE H.Y.S.D. / TMT BARS OF GRADE fe 550 AND CONFORMING TO I.S. 1786-1985.
5. CONC. MIX SHALL BE:

TITLE

SUBMISSION DRAWINGS

SCALE:- NTS

DATE : DATE : 21.02.2025

PROJECT:-
SHUBHASHISH FOREST
UNDER KHASRA NO. 1941/419, 418/1, 2451/2073, 2074/422, 423, 2423/416, 2425/417, 2427/424 & 426 428 AT REVENUE VILLAGE:- MAHAPURA, TEH. SANGANER, DIST. JAIPUR, RAJASTHAN.

ARCHITECTS:-
PANKAJ GUPTA & ASSOCIATES
FLAT NO. 603 B, GOLDEN LEAF APARTMENT, TONK ROAD, NEAR GANDHI NAGAR STATION, JAIPUR-15

ARCHITECT CONSULTANT

STRUCTURE:
Constructure Design P. Ltd.
1005, TOWER- B,Advant Business Park . NGN.Expressway. Sec-142Noida
PIN.201305
constructure@gmail.com
tel.9899697377

OWNER

ARCHITECTS

STRICTURE CONSULTANT
HARSH GERA
B.Tech (Structural Engg)
Registration No. P-103
Member of Indian Institution
of Architects
Member of Indian Institution
of Engineers

GENERAL NOTES:

1. ALL DIMENSIONS ARE IN MM.
2. DO NOT SCALE, FOLLOW WRITTEN DIMENSION ONLY.
3. THIS DRAWING SHALL BE READ IN CONJUNCTION WITH RELEVANT ARCHITECTURAL AND STRUCTURAL DRGS.
4. BARS SHALL BE H.Y.S.D. / TMT BARS OF GRADE f_e 550 AND CONFORMING TO I.S. 1786-1985.
5. CONC. MIX SHALL BE:

TITLE

SUBMISSION DRAWINGS

SCALE:- NTS

DATE : DATE : 25.02.2025

PROJECT:-

SHUBHASHISH FOREST
UNDER KHASRA NO. 1941/419, 418/1, 2451/2073, 2074/422, 423, 2423/416, 2425/417, 2427/424 & 426 428 AT REVENUE VILLAGE:- MAHAPURA, TEH. SANGANER, DIST. JAIPUR, RAJASTHAN.

ARCHITECTS:-

PANKAJ GUPTA & ASSOCIATES
FLAT NO. 603 B, GOLDEN LEAF APARTMENT, TONK ROAD, NEAR GANDHI NAGAR STATION, JAIPUR-15

ARCHITECT CONSULTANT

STRUCTURE:


**Constructure Design P. Ltd.**
1005, TOWER- B, Advant Business Park . NGN, Expressway. Sec-142 Noida
PIN.201305
constructure@gmail.com
tel.9899697377

OWNER








ARCHITECTS

STRICTURE CONSULTANT






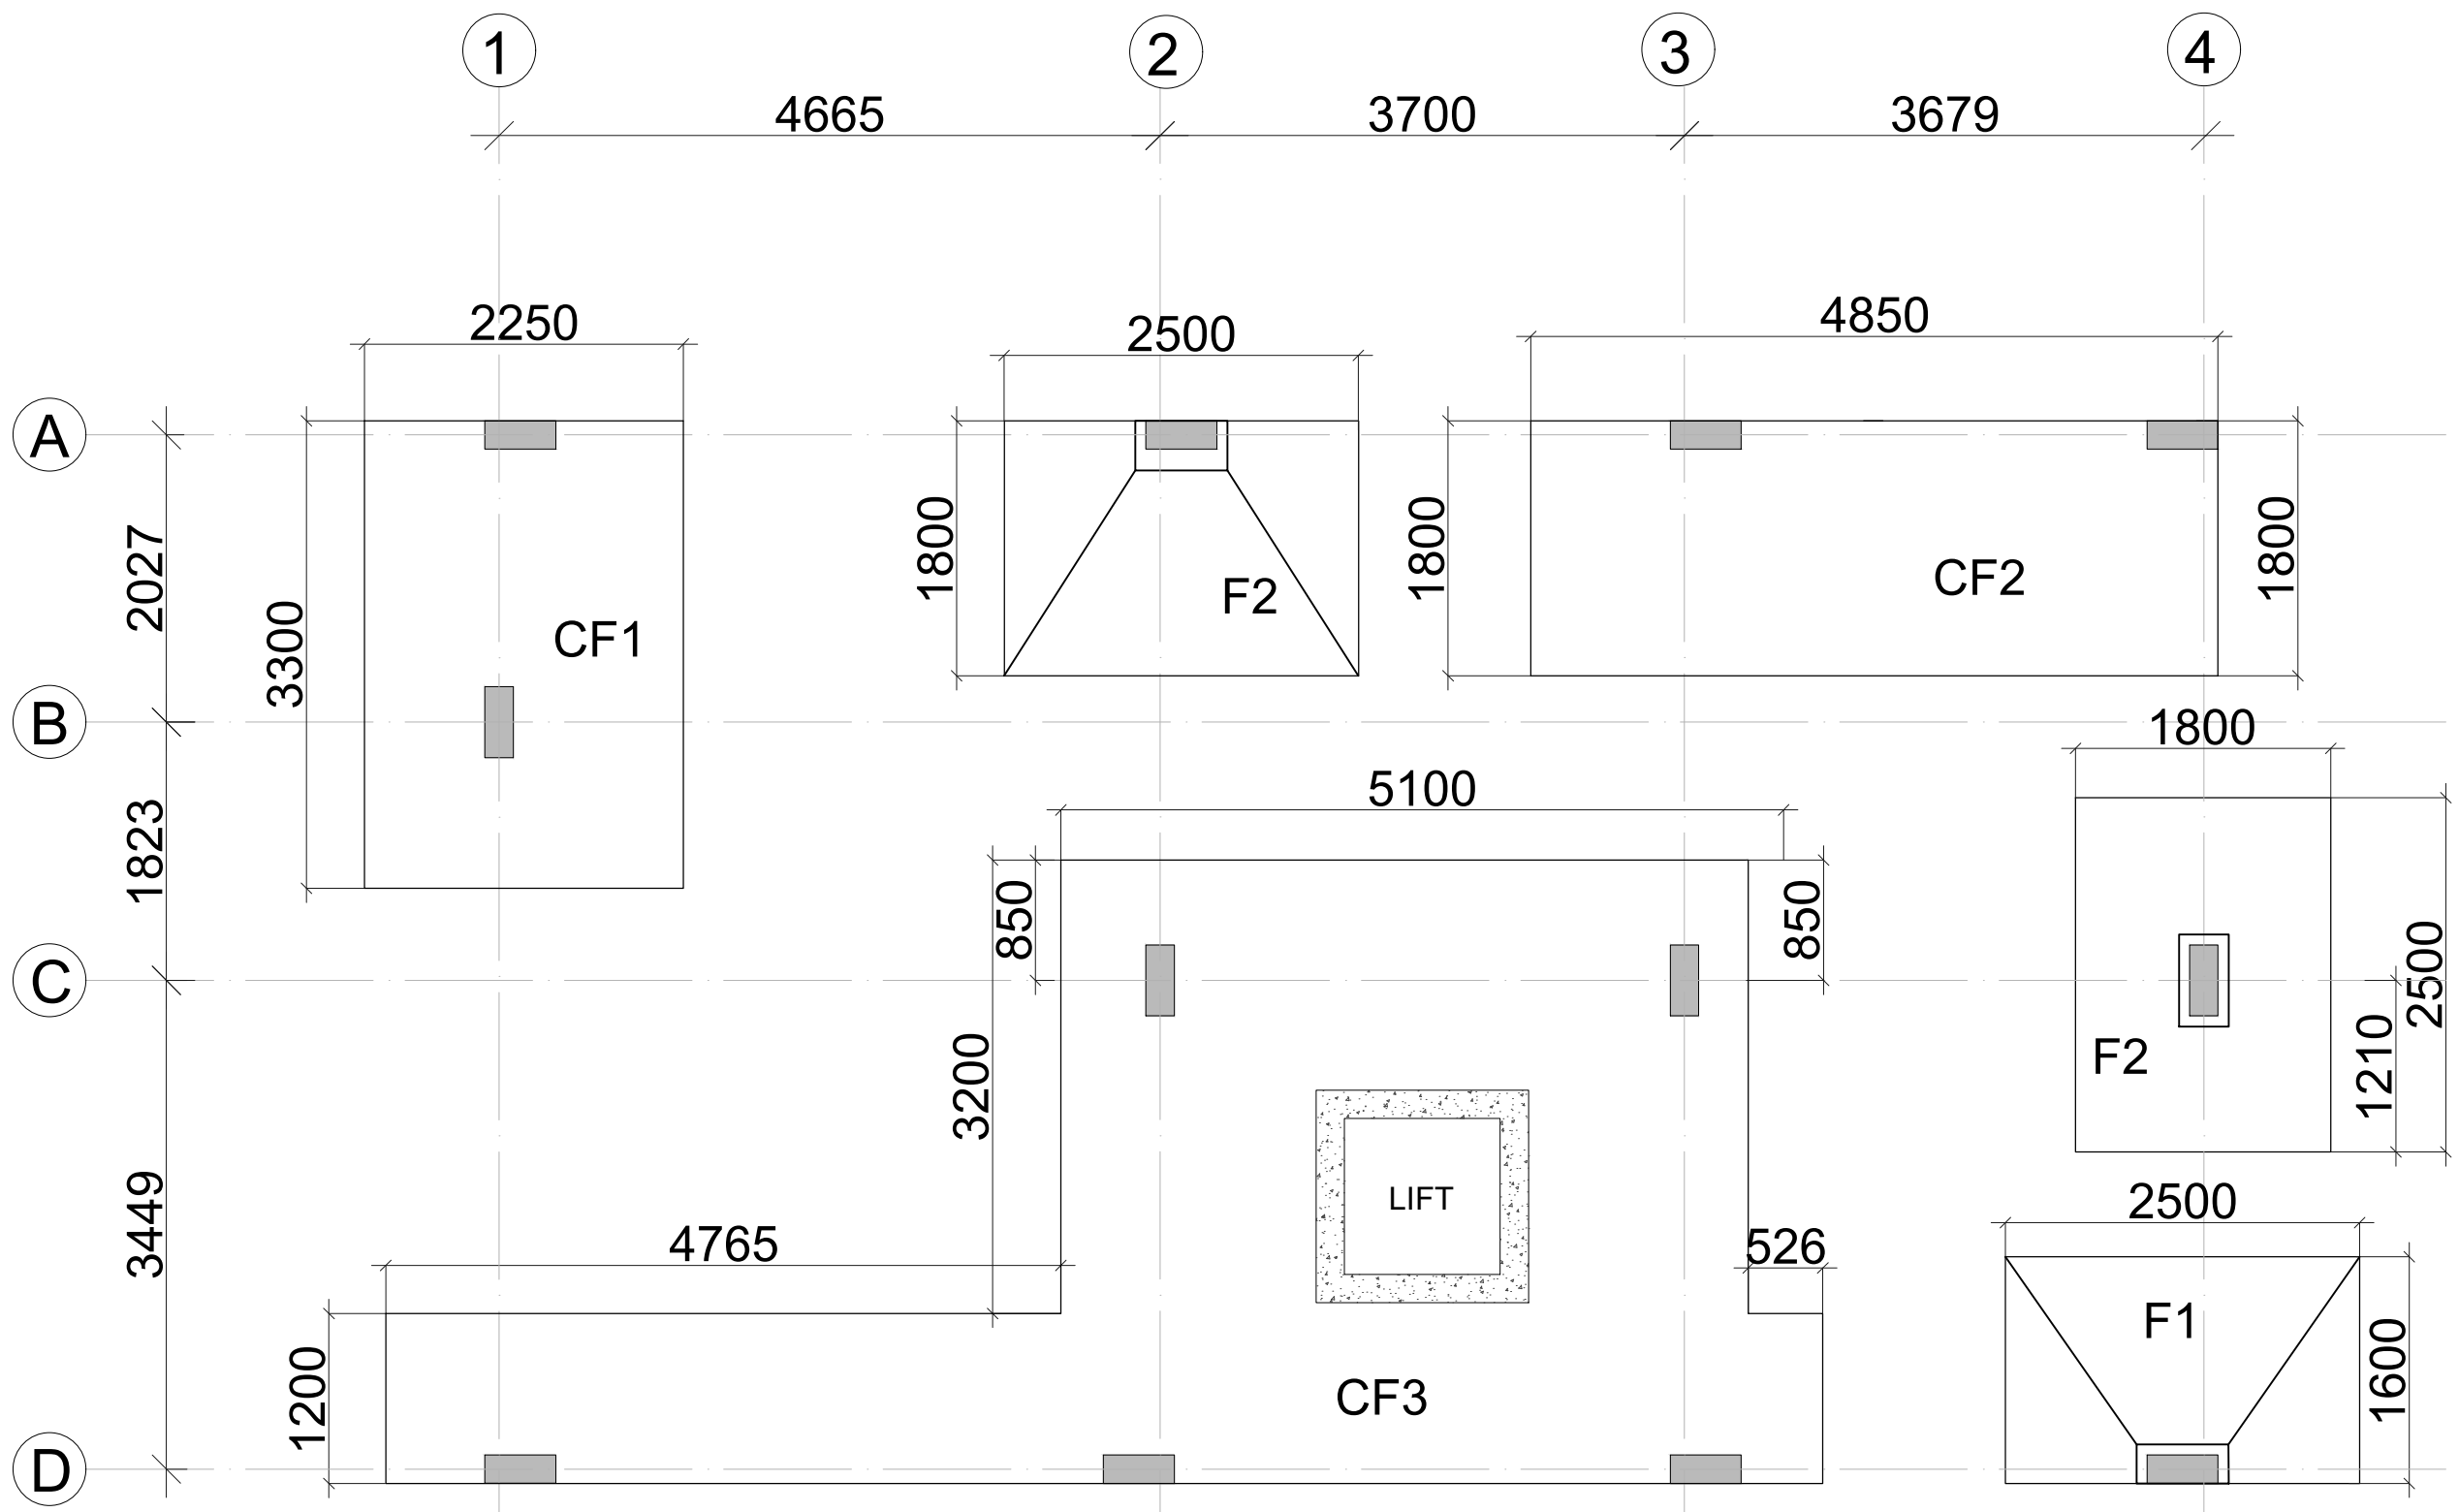


FOUNDATION PLAN

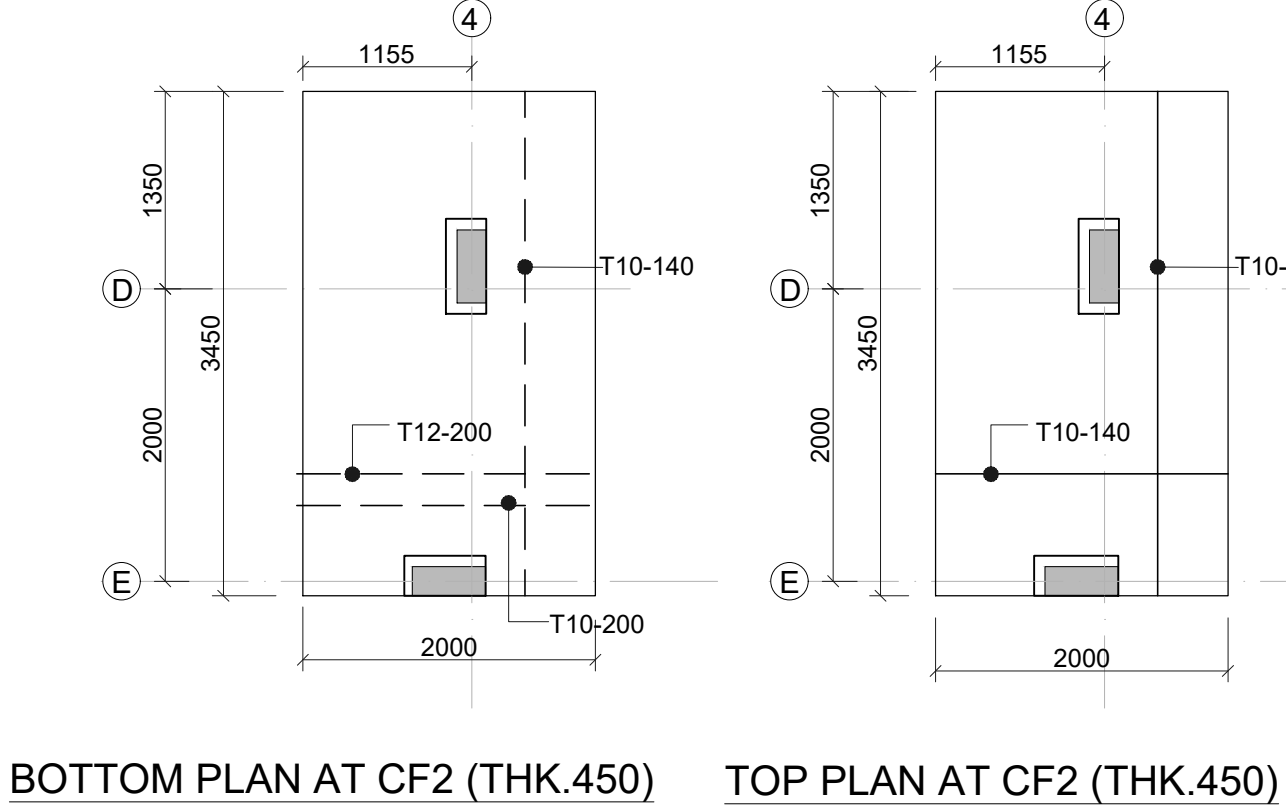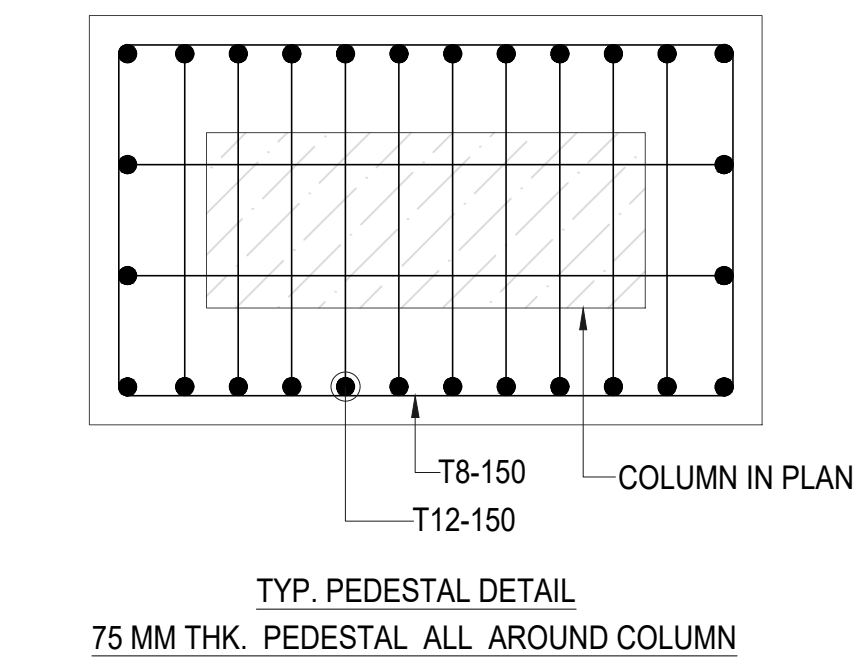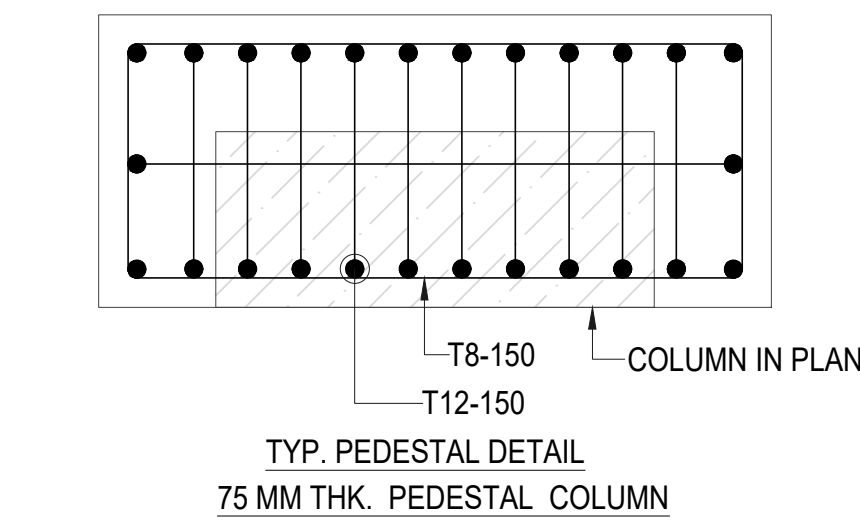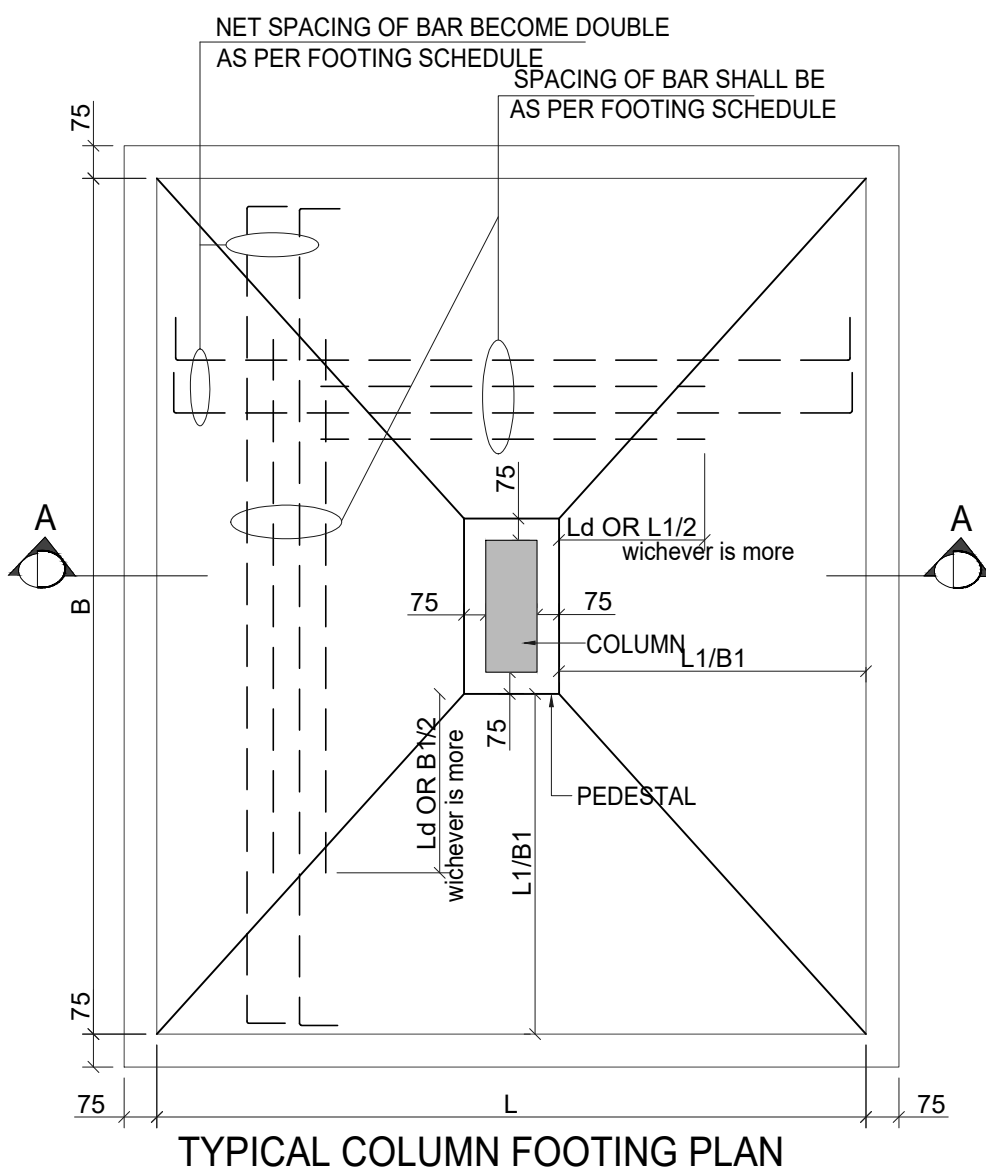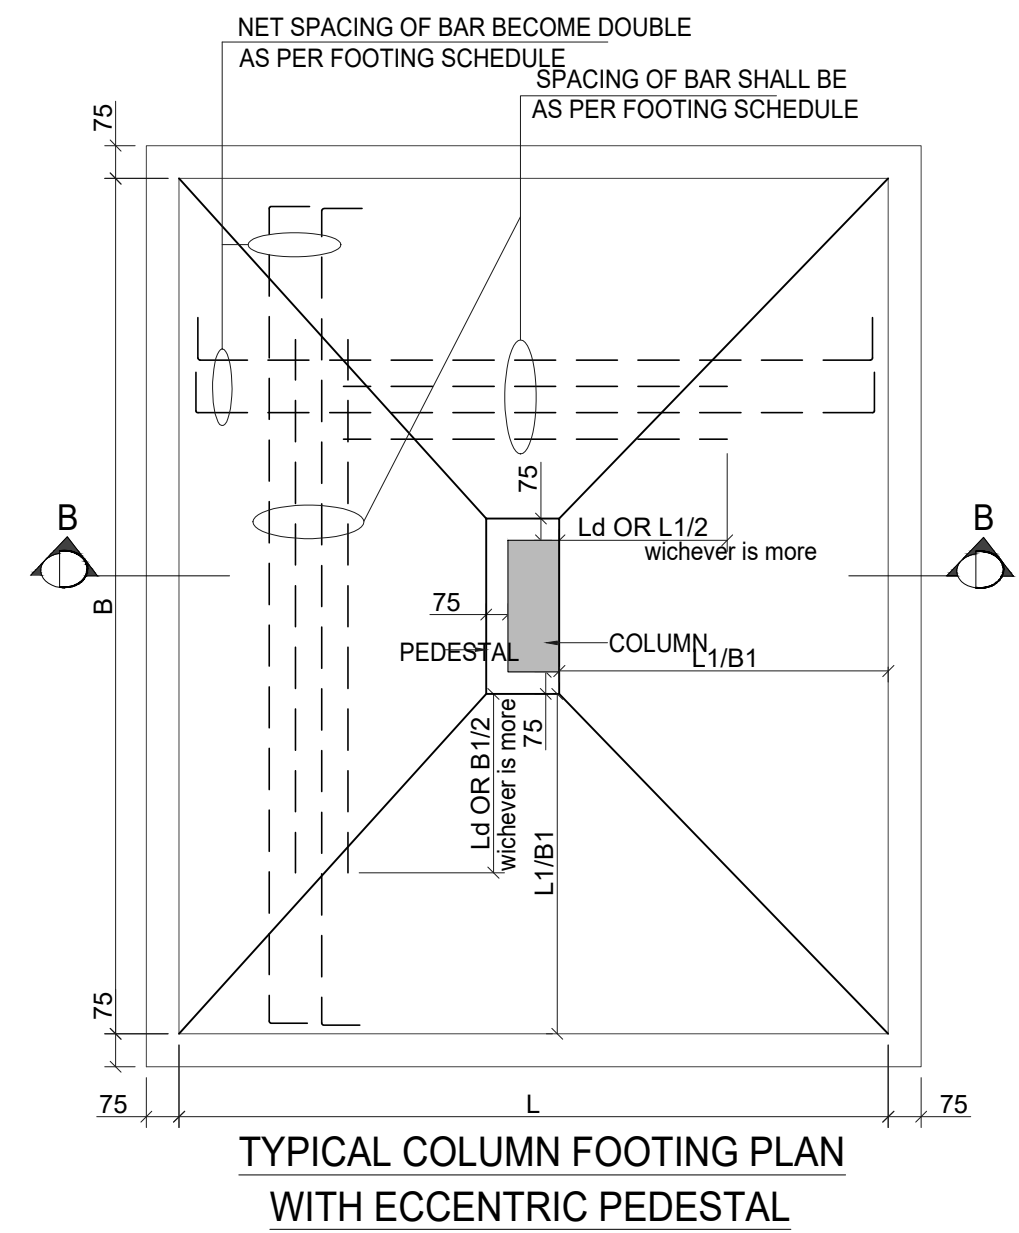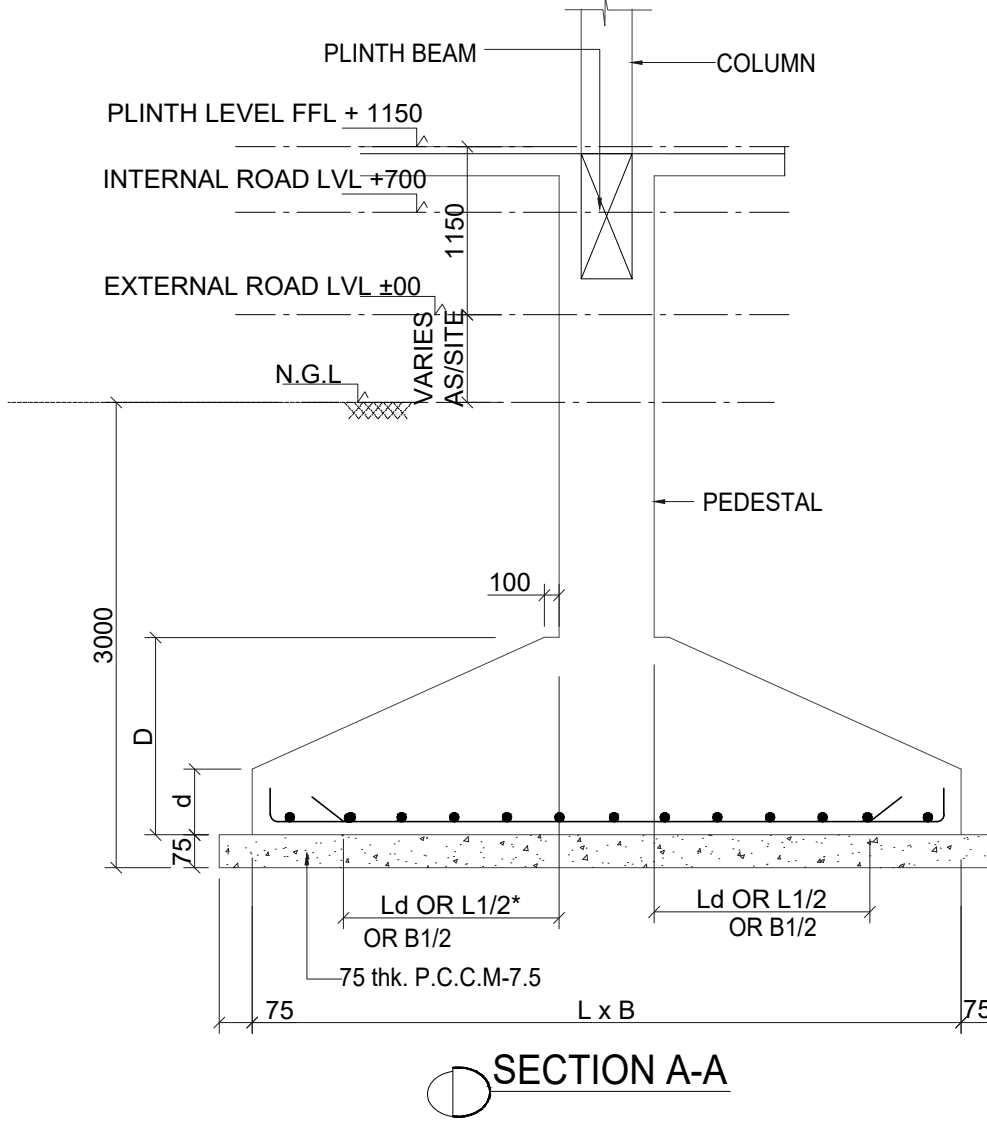
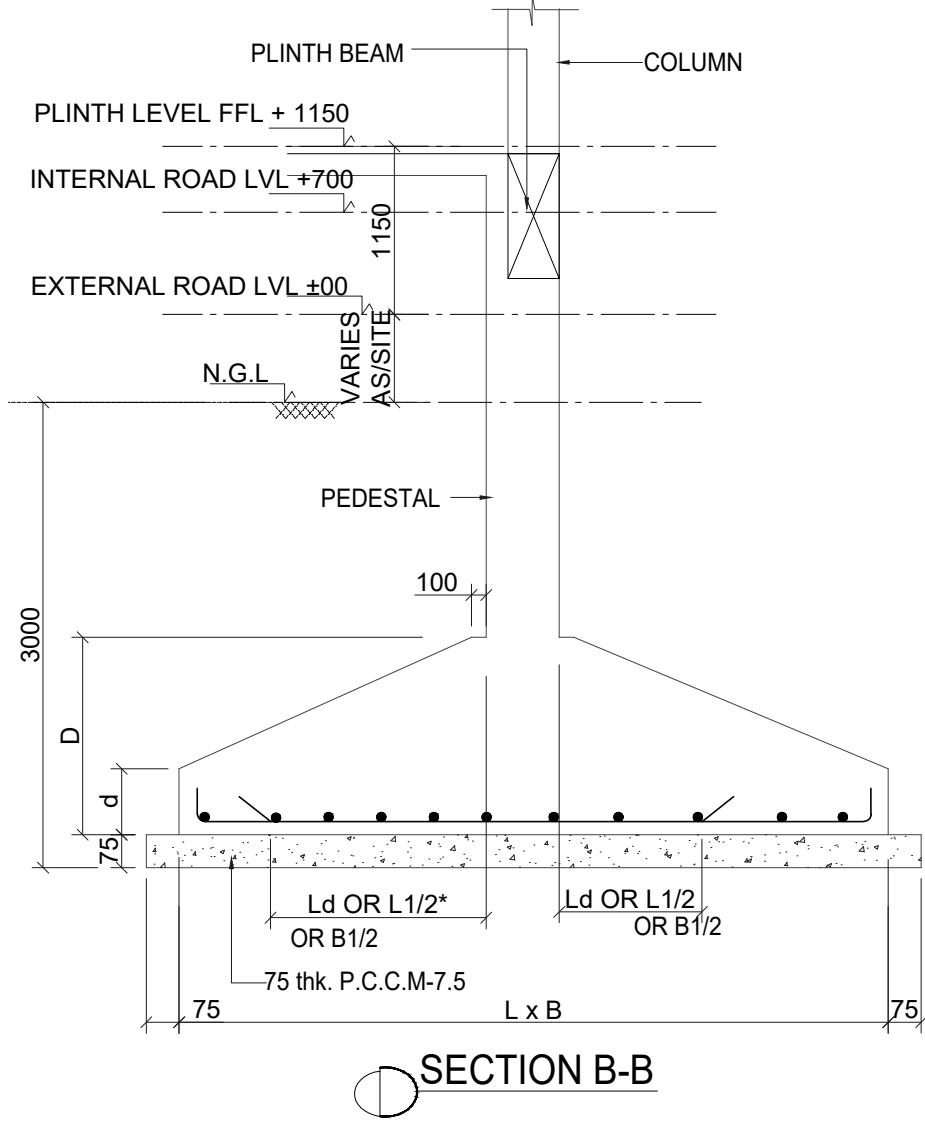


ISOLATED FOOTING SCHEDULE



S. NO.	FOOTING MARKS	DIMENSION			BOTTOM REINFORCEMENT	
		SIZE OF FOOTING	D	d	R/F. ALONG LONGER	R/F. ALONG SHORTER
1.	F1	1600X2500	450	150	T10-140c/c	T10-140c/c
2.	F2	1800X2500	450	200	T10-125c/c	T10-125c/c
3.	CF1	1800X3350	550	----	T10-140c/c	T10-140c/c
4.	CF2	1800X4850	550	----	T10-140c/c	T10-140c/c
5.	CF3	AS/PLAN	550	----	AS/PLAN	AS/PLAN

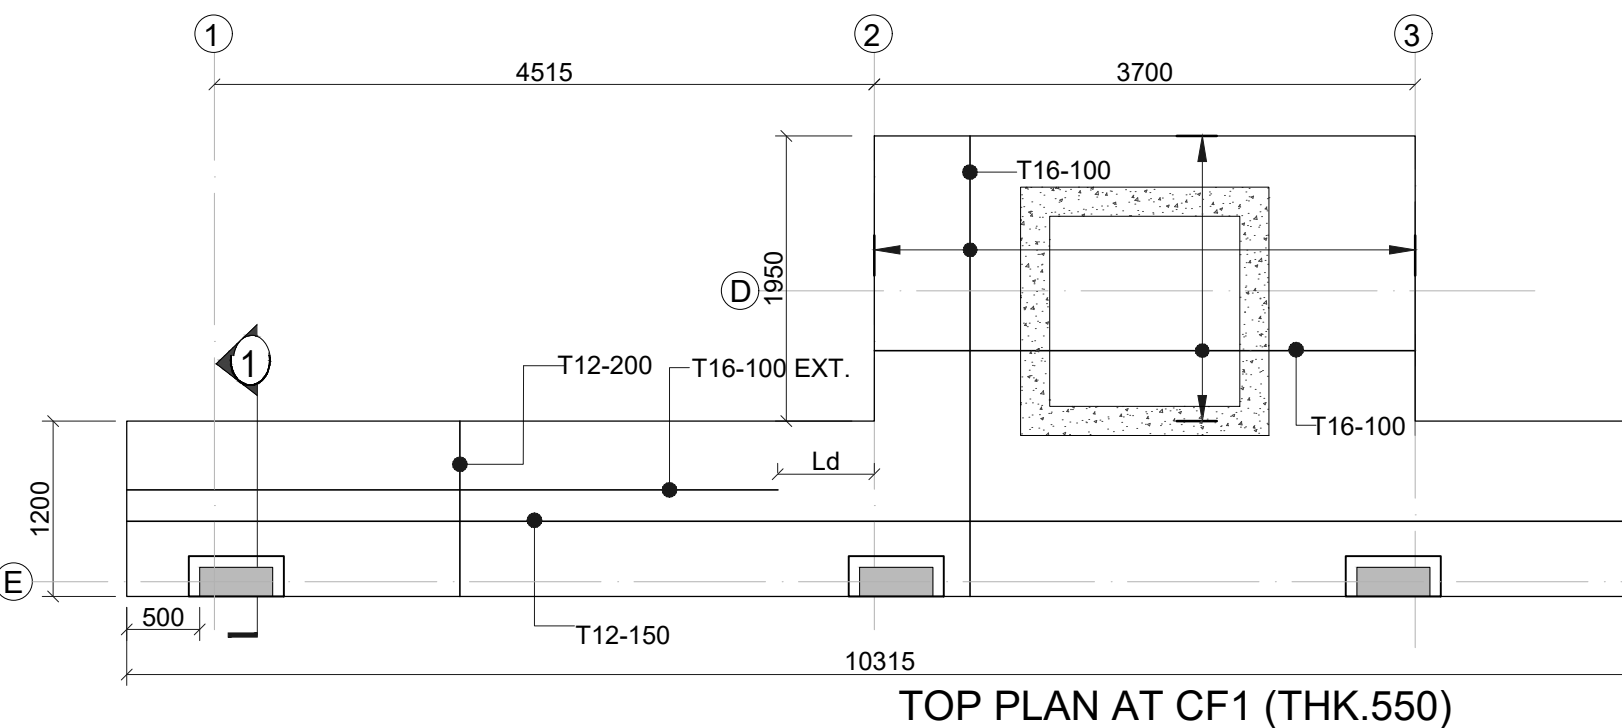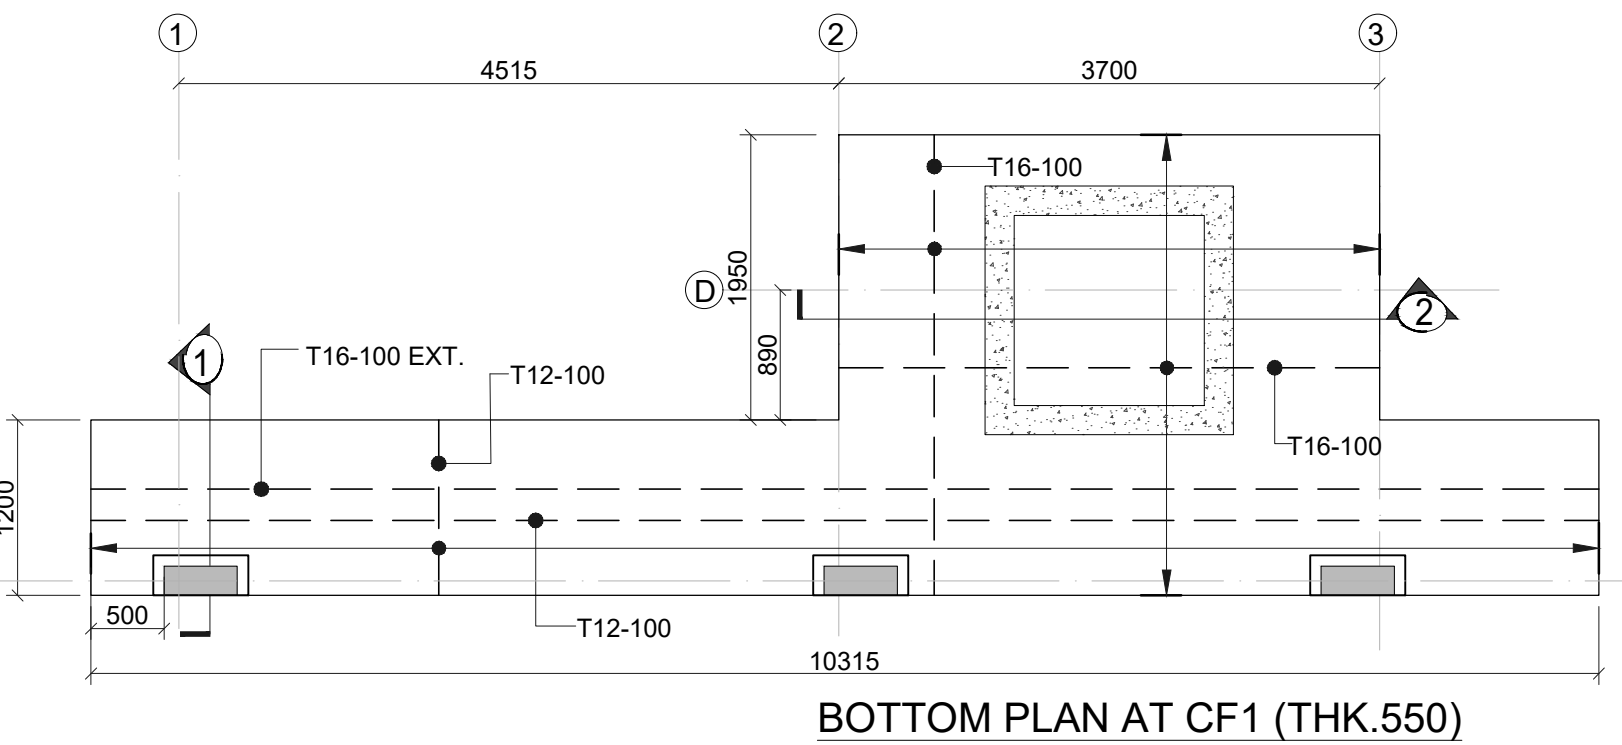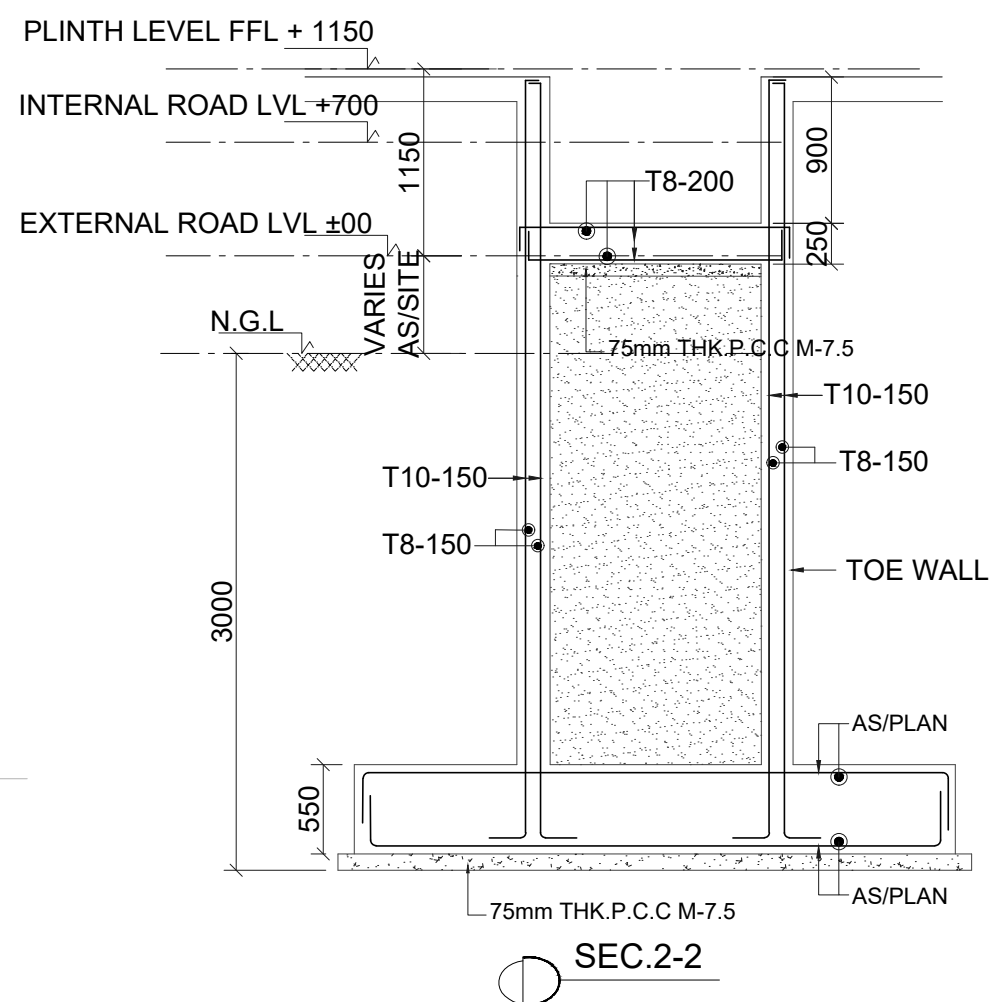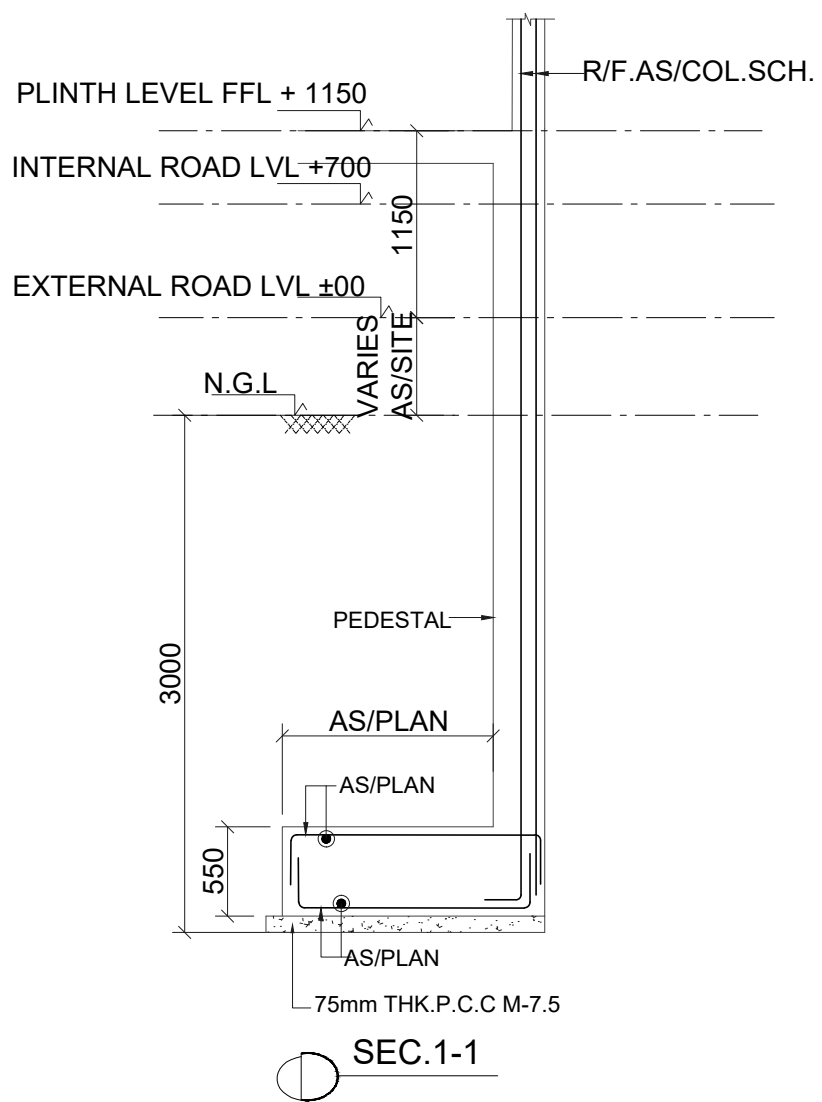

VILLA -4.2
MUMMT Y FRAMING BEAM AND SLAB
DETAIL'S

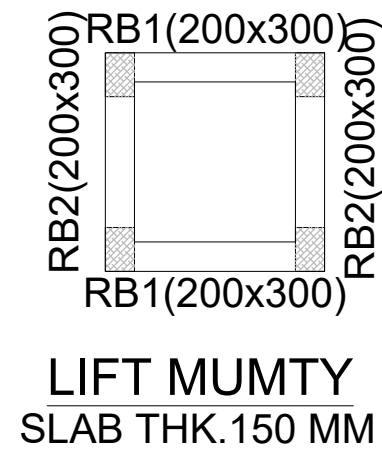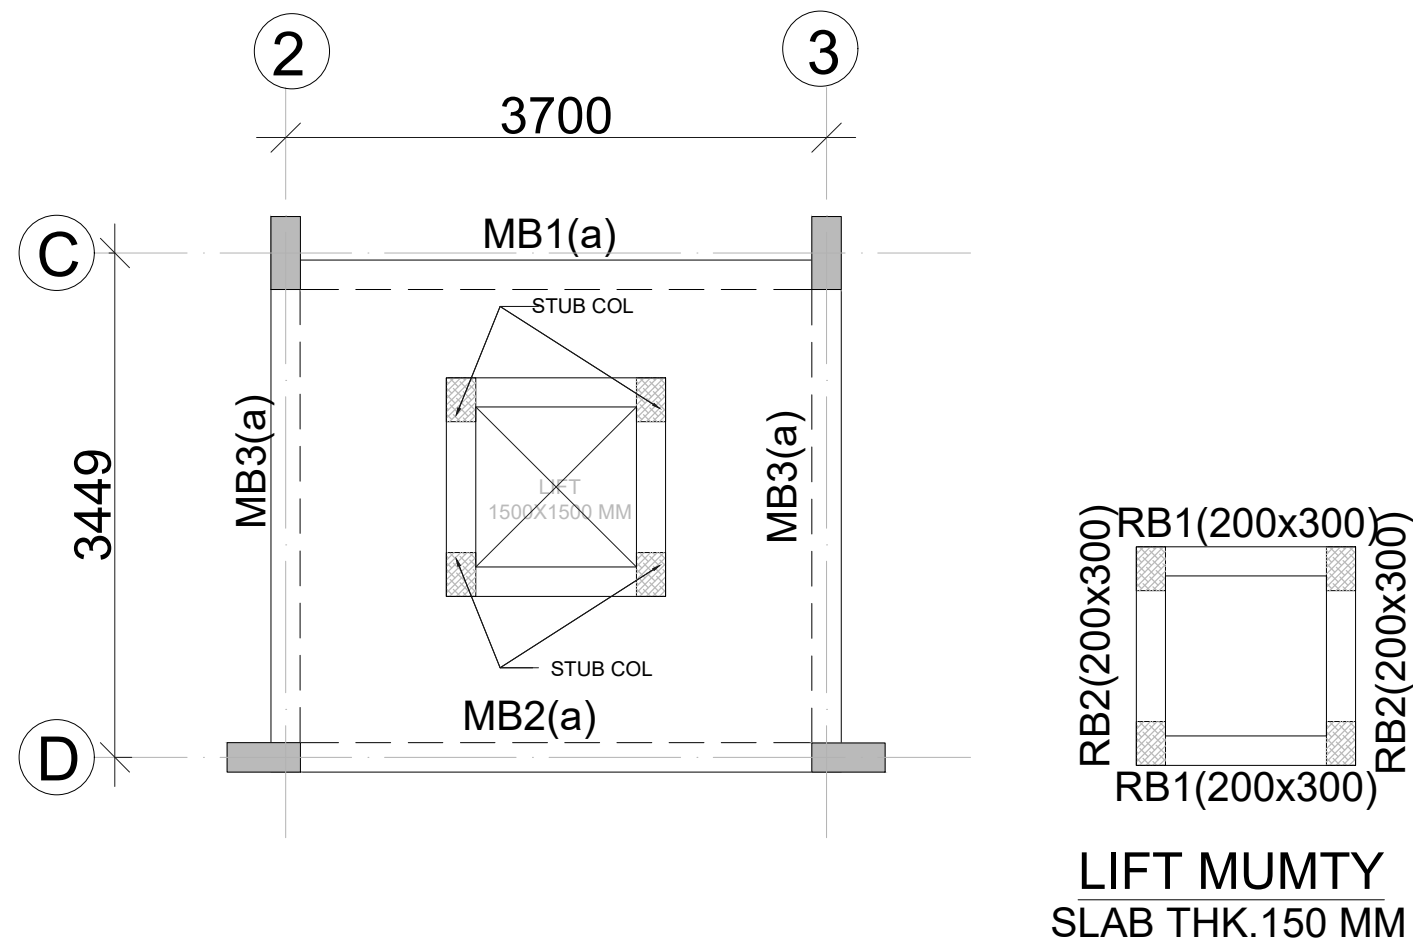

LIFT MUMTY
SLAB THK.150 MM

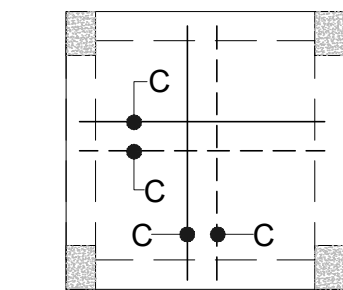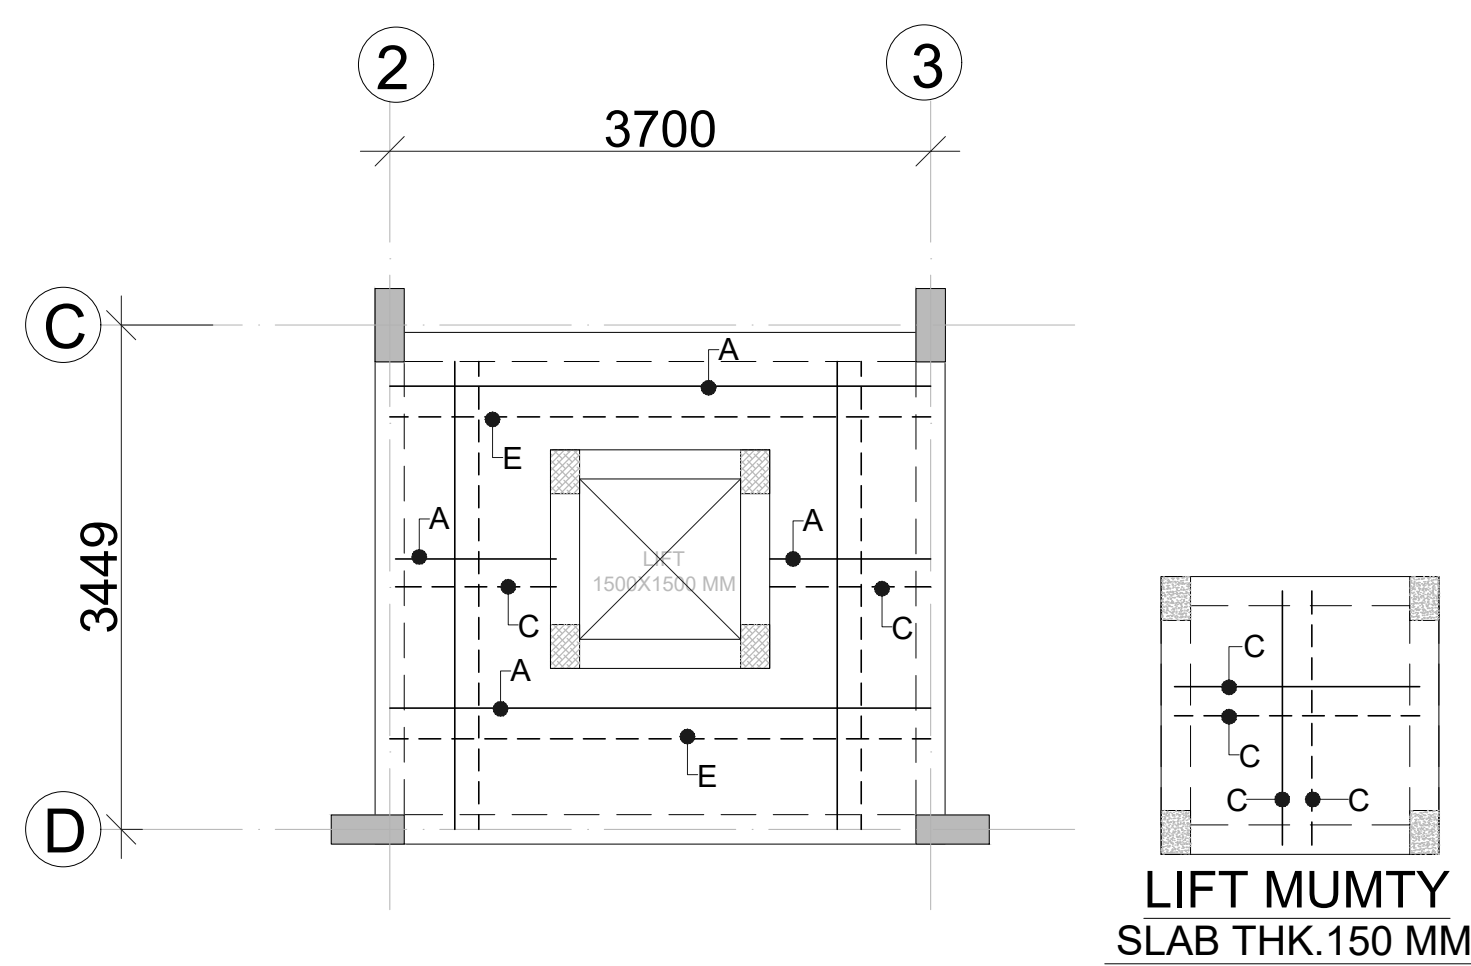

LIFT MUMTY
SLAB THK.150 MM

SLAB REINFT.SCHEDULE

a1+a2	T8-400	A	T8-200
b1+b2	T8-350	B	T8-175
c1+c2	T8-300	C	T8-150
d1+d2	T8-250	D	T8-125
e1+e2	T8-200	E	T8-100
f1+f2	T10-400	F	T10-200
g1+g2	T10-350	G	T10-175
h1+h2	T10-300	H	T10-150
k1+k2	T10-250	K	T10-125
m1+m2	T10-200	M	T10-100
p1+p2	T10-150	P	T10-75
r1+r2	T12-200	R	T12-100
x1+x2	T12-300	X	T12-150
t1+t2	T12-400	T	T12-200

BOTTOM BARS

TOP BARS

d1+d2 NET SPACING (125 mm c/c)
NOTE:- DISTRIBUTION SHALL BE
T8-200 FOR TOP R/F

GENERAL NOTES:

1. ALL DIMENSIONS ARE IN MM.
2. DO NOT SCALE, FOLLOW WRITTEN DIMENSION ONLY.
3. THIS DRAWING SHALL BE READ IN CONJUNCTION WITH RELEVANT ARCHITECTURAL AND STRUCTURAL DRGS.
4. BARS SHALL BE H.Y.S.D. / TMT BARS OF GRADE f_e 550 AND CONFORMING TO I.S. 1786-1985.
5. CONC. MIX SHALL BE:

TITLE

SUBMISSION DRAWINGS

SCALE:- NTS

DATE : DATE : 25.02.2025

PROJECT:-

SHUBHASHISH FOREST
UNDER KHASRA NO. 1941/419, 418/1,
2451/2073, 2074/422, 423, 2423/416, 2425/417,
2427/424 & 426 428 AT REVENUE VILLAGE:-
MAHAPURA, TEH. SANGANER, DIST.
JAIPUR, RAJASTHAN.

ARCHITECTS:-

PANKAJ GUPTA & ASSOCIATES
FLAT NO. 603 B, GOLDEN LEAF
APARTMENT, TONK ROAD, NEAR GANDHI
NAGAR STATION, JAIPUR-15

ARCHITECT CONSULTANT

STRUCTURE:



Constructure Design P. Ltd.
1005, TOWER- B, Advant
Business Park . NGN, Expressway.
Sec-142 Noida
PIN. 201305
constructure@gmail.com
tel. 9899697377

OWNER

ARCHITECTS

STRICTURE CONSULTANT


HARSHM DESAI
M. Tech. (Structural Engg.)
Registration No. T-202
and Registration of Structural Engineer
Haryana State 3rd Floor, Plot No. 1
Sector-14, Gurgaon-122001

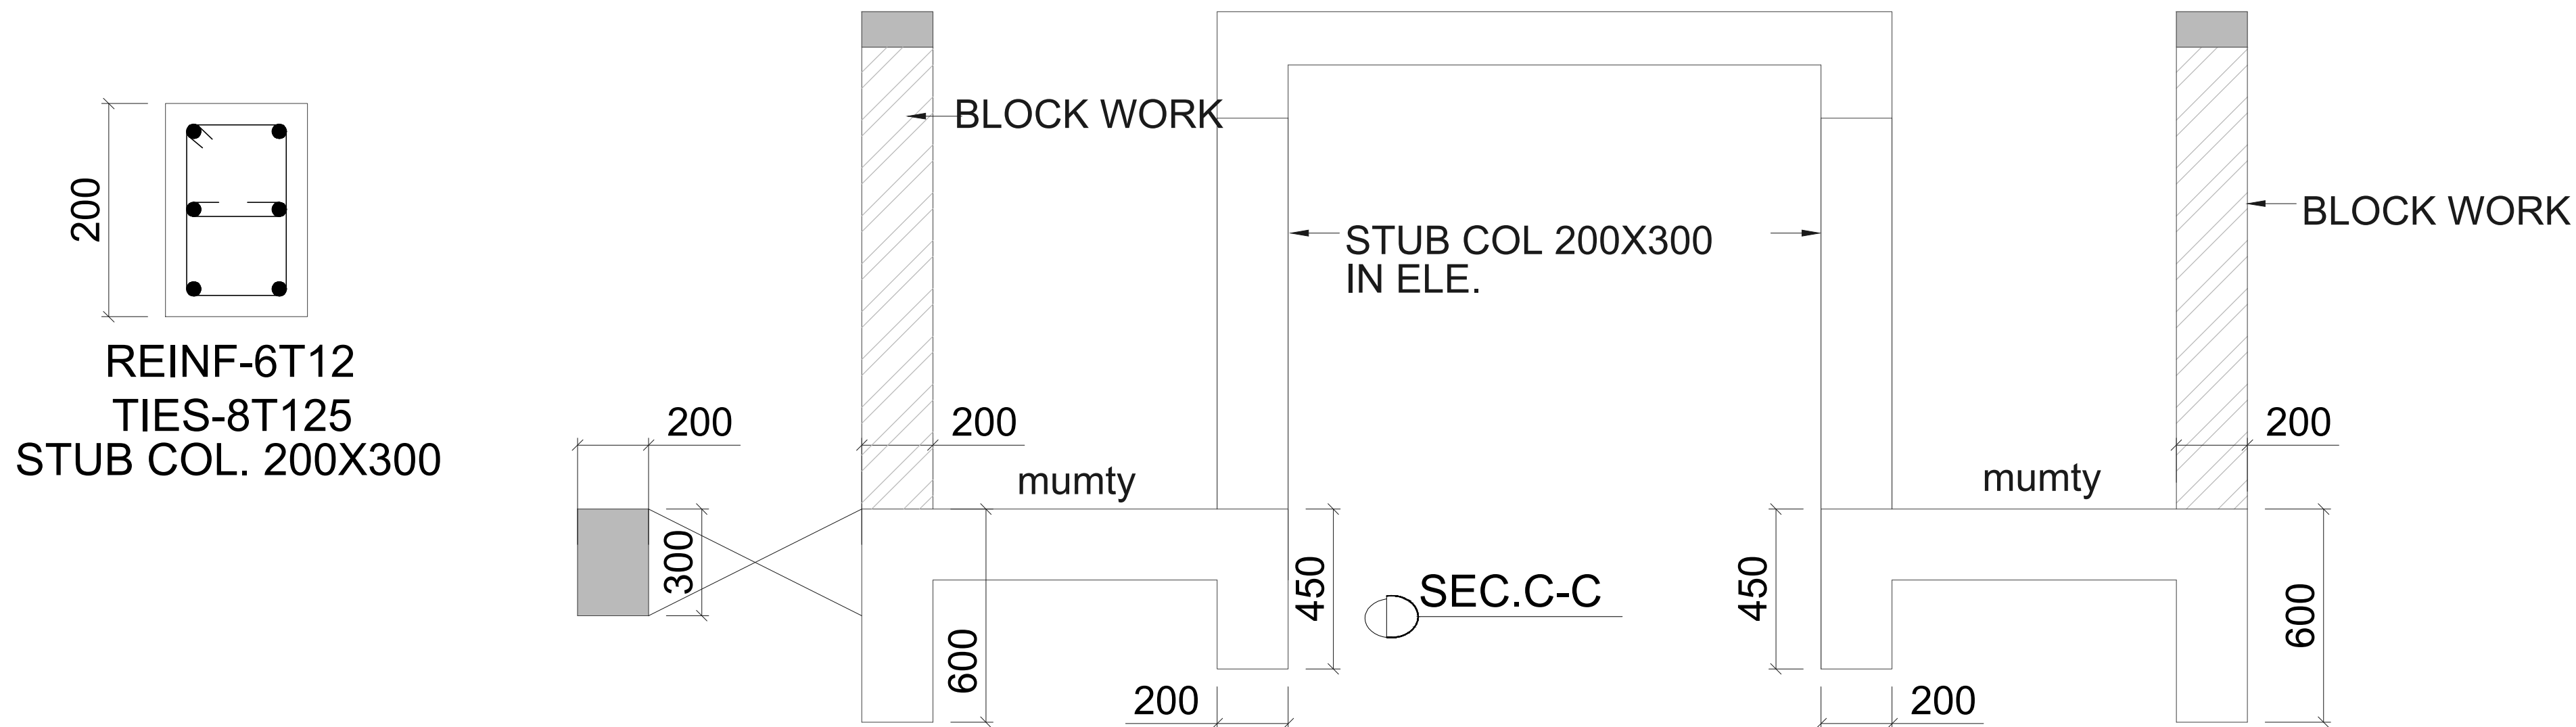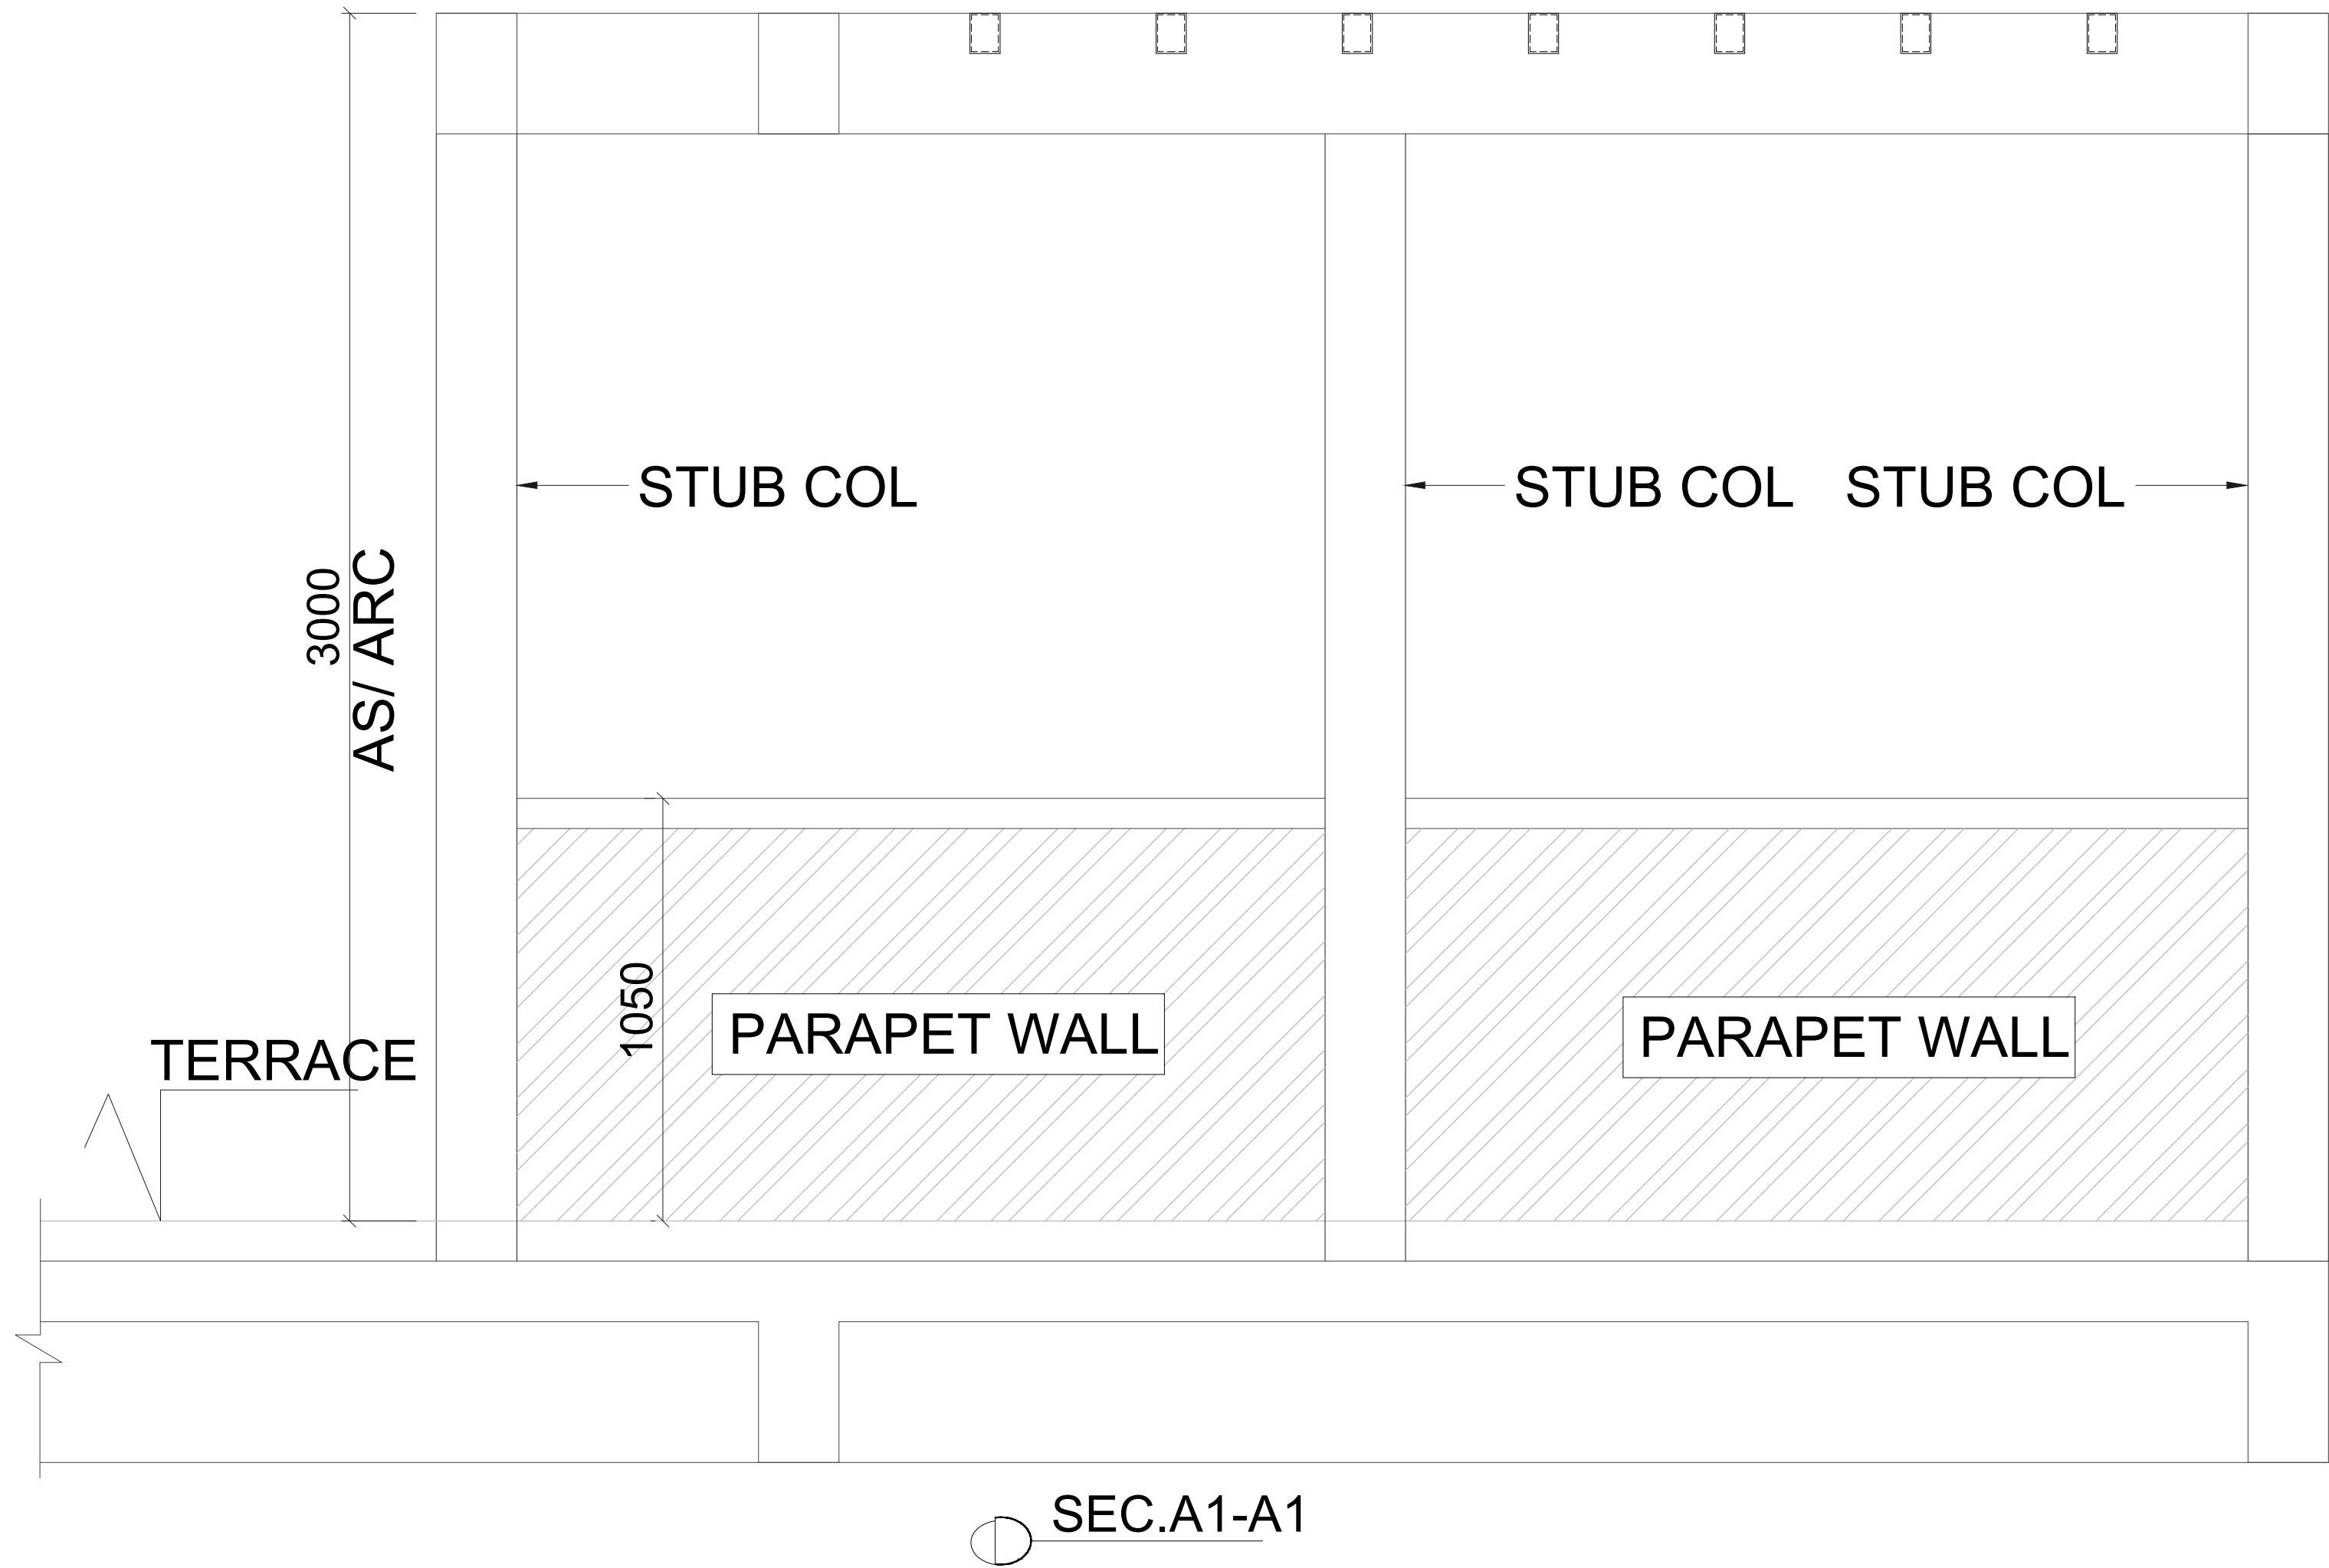

DWG. NO. CDPL/2025/S.41.1	
VILLA -4.2 MUMMT Y SECTION DETAIL'S	
GENERAL NOTES:	
1. ALL DIMENSIONS ARE IN MM. 2. DO NOT SCALE, FOLLOW WRITTEN DIMENSION ONLY. 3. THIS DRAWING SHALL BE READ IN CONJUNCTION WITH RELEVANT ARCHITECTURAL AND STRUCTURAL DRGS. 4. BARS SHALL BE H.Y.S.D. / TMT BARS OF GRADE fe 550 AND CONFORMING TO I.S. 1786-1985. 5. CONC. MIX SHALL BE:	
TITLE	
SUBMISSION DRAWINGS	
SCALE:- NTS	
DATE : DATE : 25.02.2025	
PROJECT:-	
SHUBHASHISH FOREST UNDER KHASRA NO. 1941/419, 418/1, 2451/2073, 2074/422, 423, 2423/416, 2425/417, 2427/424 & 426 428 AT REVENUE VILLAGE:- MAHAPURA, TEH. SANGANER, DIST. JAIPUR, RAJASTHAN.	
ARCHITECTS:-	
PANKAJ GUPTA & ASSOCIATES FLAT NO. 603 B, GOLDEN LEAF APARTMENT, TONK ROAD, NEAR GANDHI NAGAR STATION, JAIPUR-15	
ARCHITECT CONSULTANT	
STRUCTURE:	
	Constructure Design P. Ltd. 1005, TOWER- B,Advant Business Park . NGN.Expressway. Sec-142Noida PIN.201305 constructure@gmail.com tel.9899697377
OWNER	
ARCHITECTS	
STRICTURE CONSULTANT	




VILLA -4.2
PLINTH FRAMING AND BEAM DETAIL'S

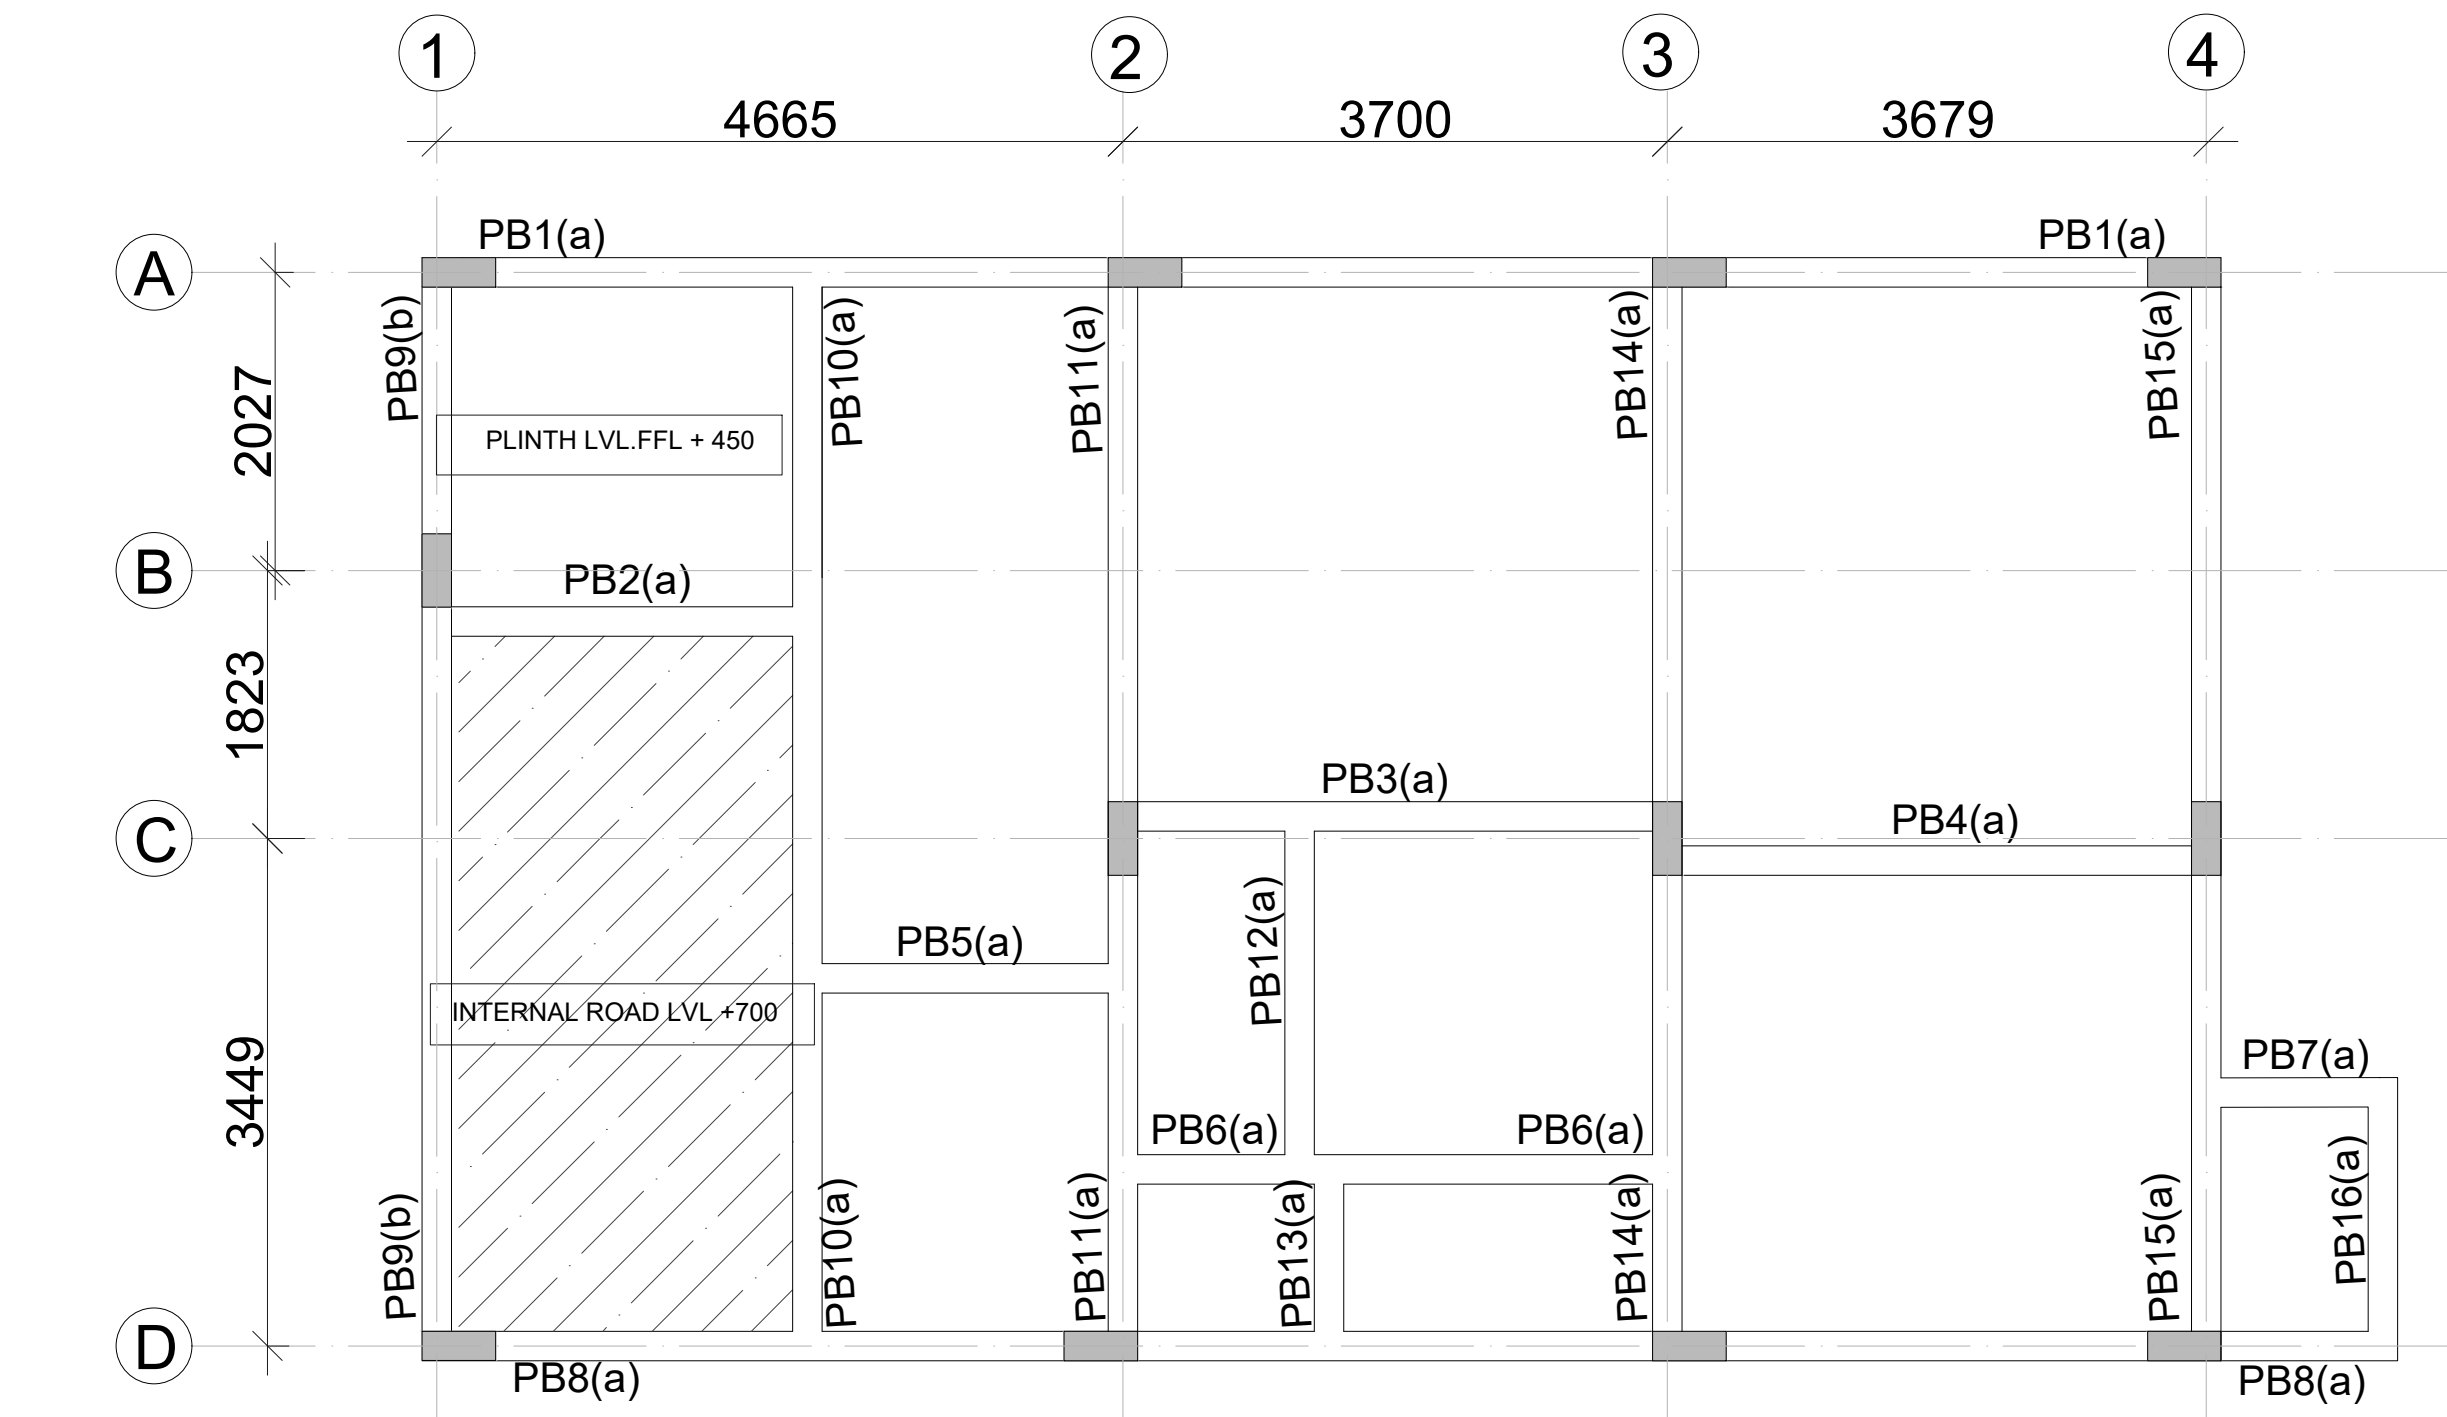


	CUTOUT
	COLUMN CONTINUE
	COL. TERMINATED
	TOILET 100 MM SUNK

BEAM SIZE

(a)	200X500
(b)	200X600

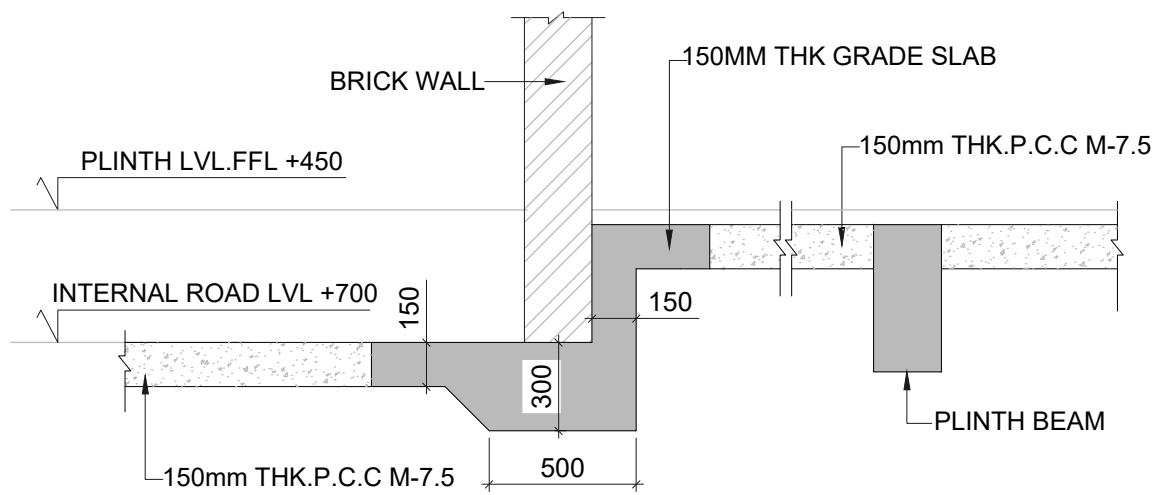

SECTION A-A

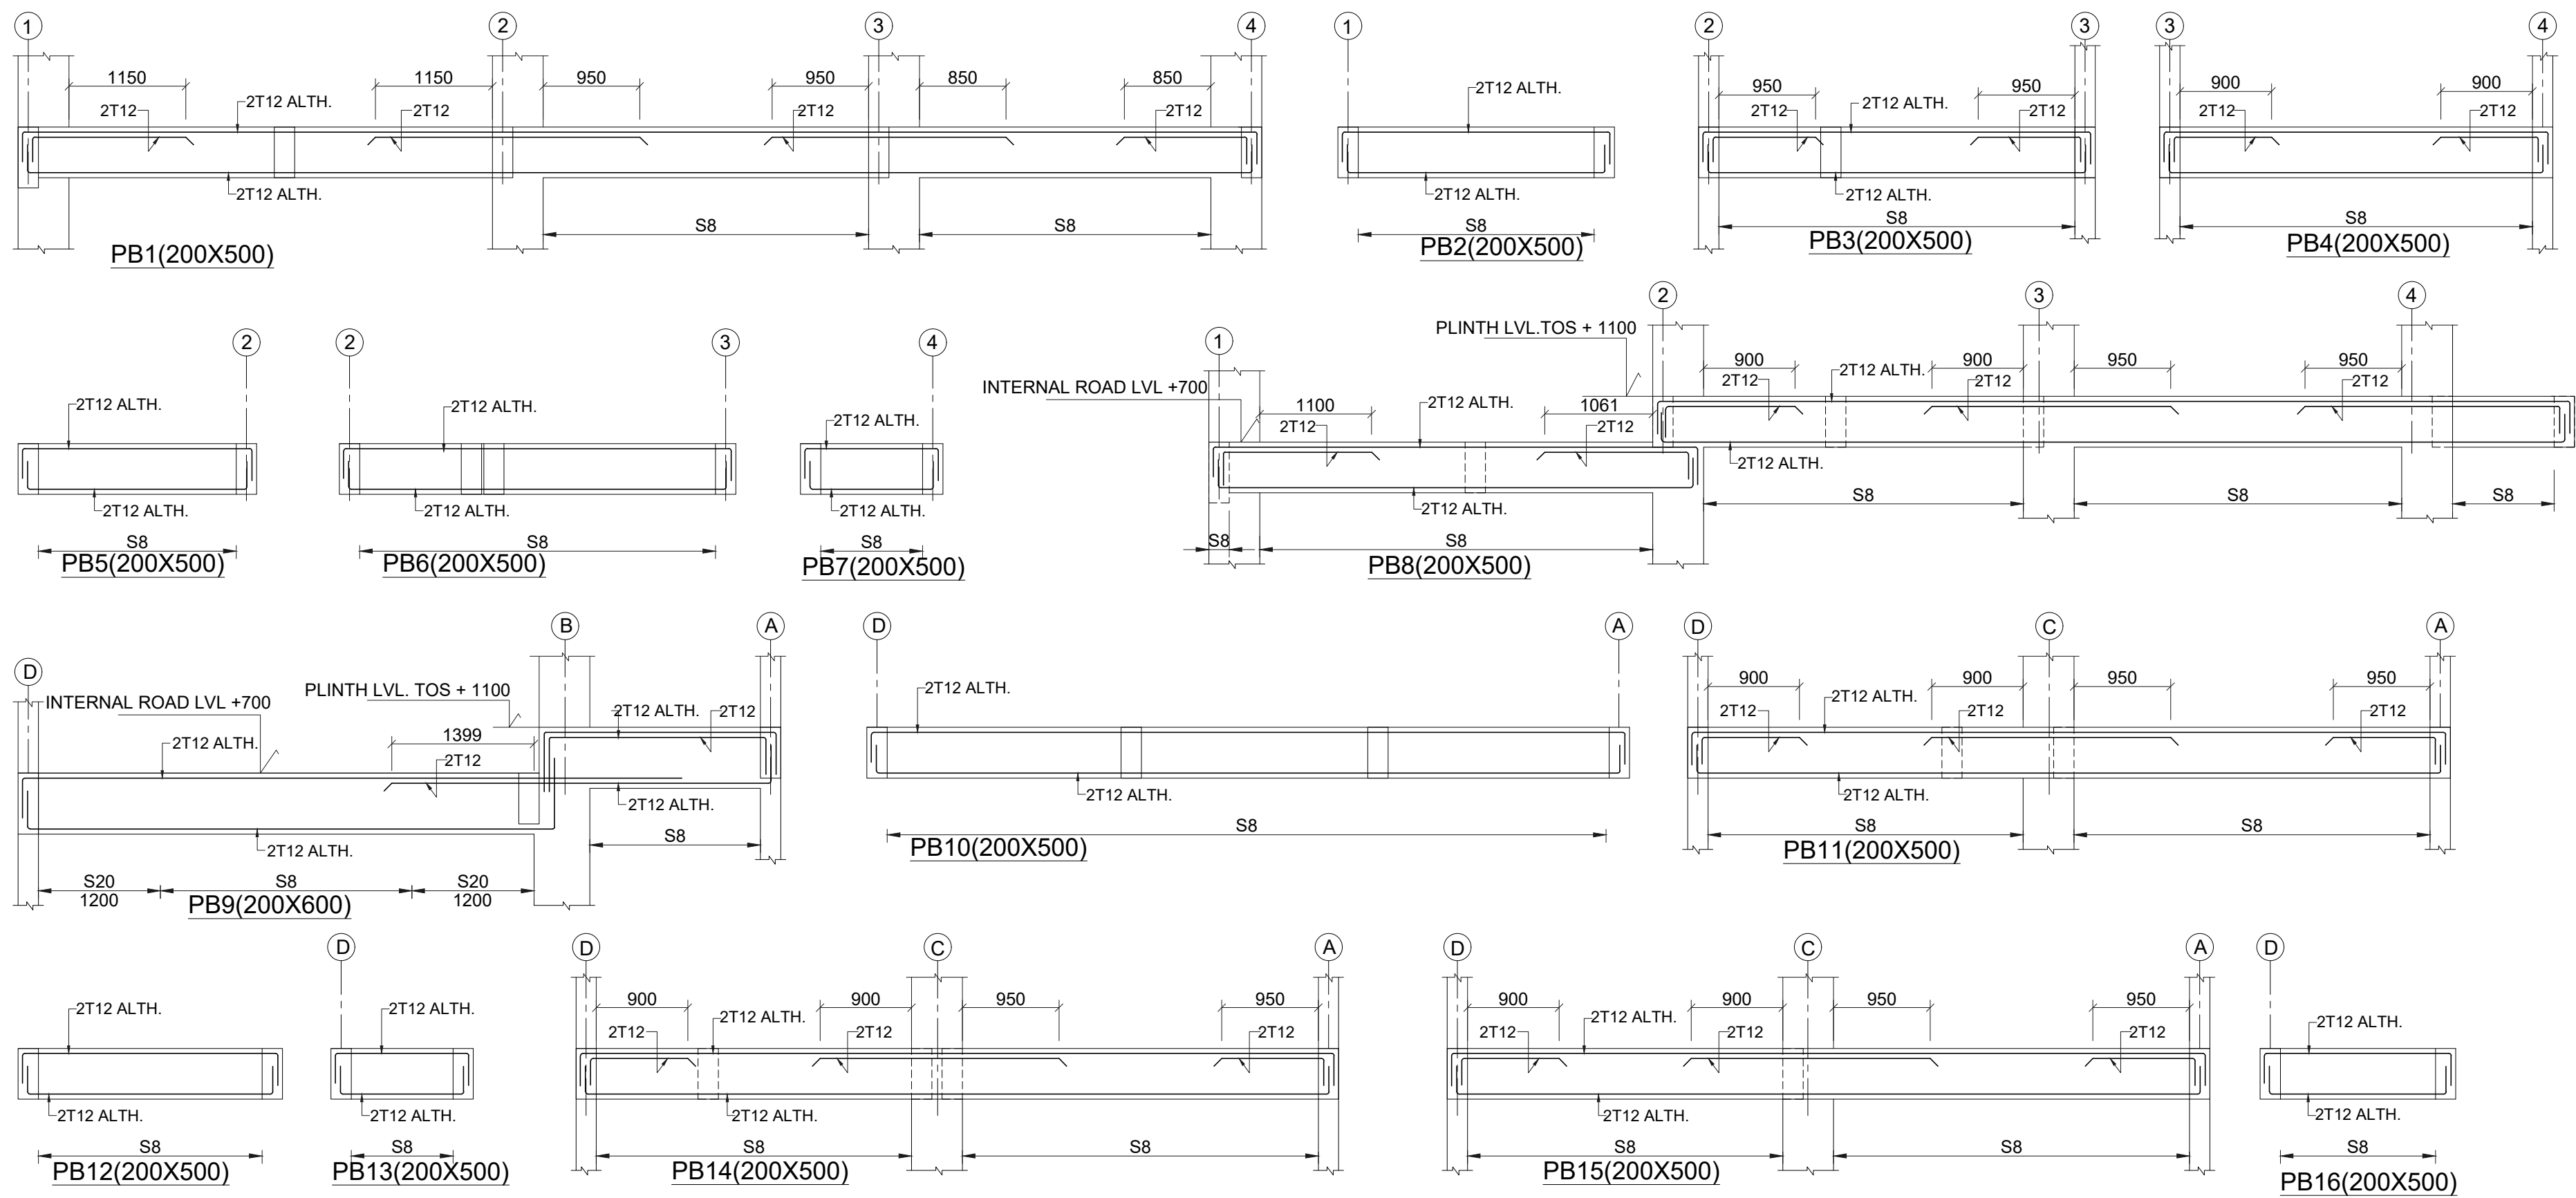

STIRRUPS SCHEDULE	
S1	2L-T8-100
S2	2L-T8-125
S3	2L-T8-150
S4	2L-T8-175
S5	2L-T8-200
S6	2L-T10-70
S7	2L-T10-100
S8	2L-T10-125
S9	2L-T10-150
S10	2L-T10-175

GENERAL NOTES:

1. ALL DIMENSIONS ARE IN MM.
2. DO NOT SCALE, FOLLOW WRITTEN DIMENSION ONLY.
3. THIS DRAWING SHALL BE READ IN CONJUNCTION WITH RELEVANT ARCHITECTURAL AND STRUCTURAL DRGS.
4. BARS SHALL BE H.Y.S.D. / TMT BARS OF GRADE f_e 550 AND CONFORMING TO I.S. 1786-1985.
5. CONC. MIX SHALL BE:

TITLE

SUBMISSION DRAWINGS

SCALE:- NTS

DATE : DATE : 25.02.2025

PROJECT:-

SHUBHASHISH FOREST
UNDER KHASRA NO. 1941/419, 418/1, 2451/2073, 2074/422, 423, 2423/416, 2425/417, 2427/424 & 426 428 AT REVENUE VILLAGE:- MAHAPURA, TEH. SANGANER, DIST. JAIPUR, RAJASTHAN.

ARCHITECTS:-

PANKAJ GUPTA & ASSOCIATES
FLAT NO. 603 B, GOLDEN LEAF APARTMENT, TONK ROAD, NEAR GANDHI NAGAR STATION, JAIPUR-15

ARCHITECT CONSULTANT

STRUCTURE:


Constructure Design P. Ltd.
1005, TOWER- B, Advant Business Park . NGN, Expressway. Sec-142 Noida
PIN. 201305
constructure@gmail.com
tel. 9899697377

OWNER

ARCHITECTS

STRICTURE CONSULTANT

VILLA -4.2
SECOND FLOOR BEAM DETAIL'S

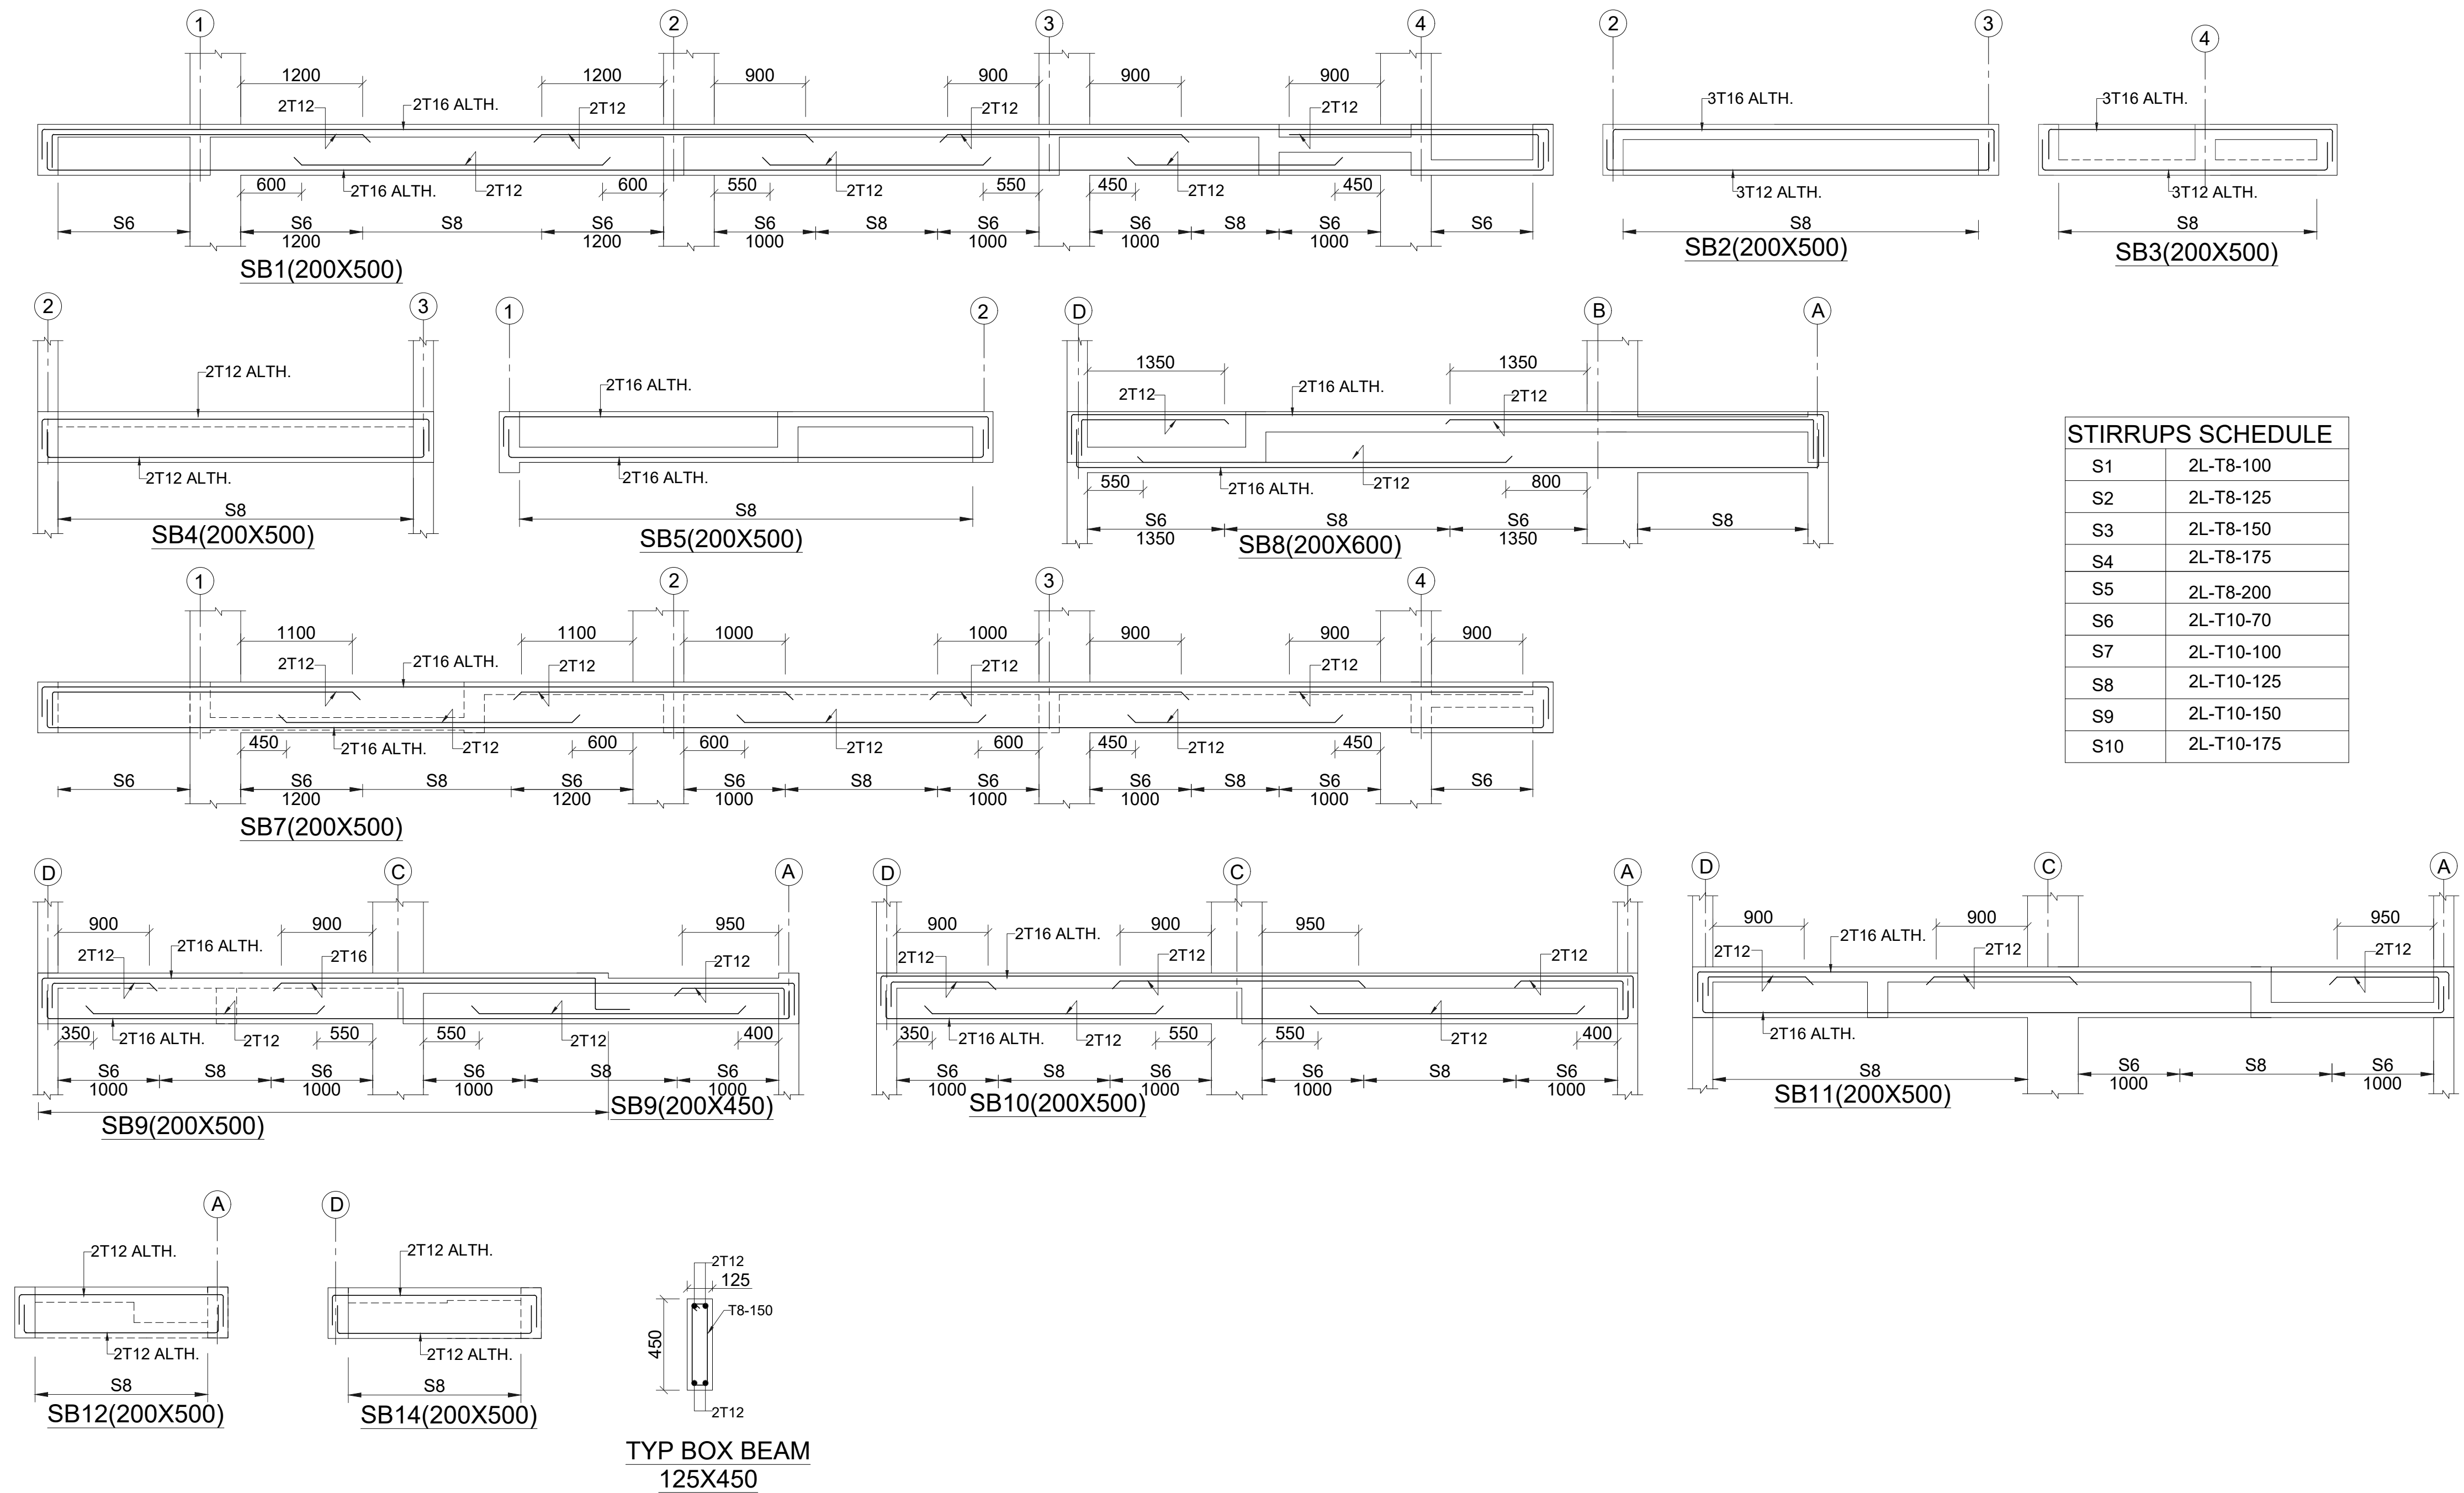

GENERAL NOTES:

1. ALL DIMENSIONS ARE IN MM.
2. DO NOT SCALE, FOLLOW WRITTEN DIMENSION ONLY.
3. THIS DRAWING SHALL BE READ IN CONJUNCTION WITH RELEVANT ARCHITECTURAL AND STRUCTURAL DRGS.
4. BARS SHALL BE H.Y.S.D. / TMT BARS OF GRADE f_e 550 AND CONFORMING TO I.S. 1786-1985.
5. CONC. MIX SHALL BE:

TITLE

SUBMISSION DRAWINGS

SCALE:- NTS

DATE : 25.02.2025

PROJECT:-

SHUBHASHISH MARINA
PART-A
OF KHASRANO. 2520, 2521, 2535, 2536
VILLAGE GONER, TEHSIL SANGANER,
JAIPUR, RAJASTHAN.

ARCHITECTS:-

PANKAJ GUPTA & ASSOCIATES
FLAT NO. 603 B, GOLDEN LEAF
APARTMENT, TONK ROAD, NEAR GANDHI
NAGAR STATION, JAIPUR-15

ARCHITECT CONSULTANT

Chapman Taylor India LLP
A 1/54 Lower Ground Floor
Safdarjung Enclave, New Delhi -110029
Tel: + 91 - 11 - 26177973

STRUCTURE:


 Constructure Design P. Ltd.
1005, TOWER- B, Advant
Business Park . NGN, Expressway.
Sec-142 Noida
PIN.201305
constructure@gmail.com
tel.9899697377

OWNER

ARCHITECTS

STRUCTURE CONSULTANT



HARDOM DESA
New Delhi, India
Registration No. F-100
New National of Structural Engineer
Address: Phase III, Plot No. 100
New Delhi, India

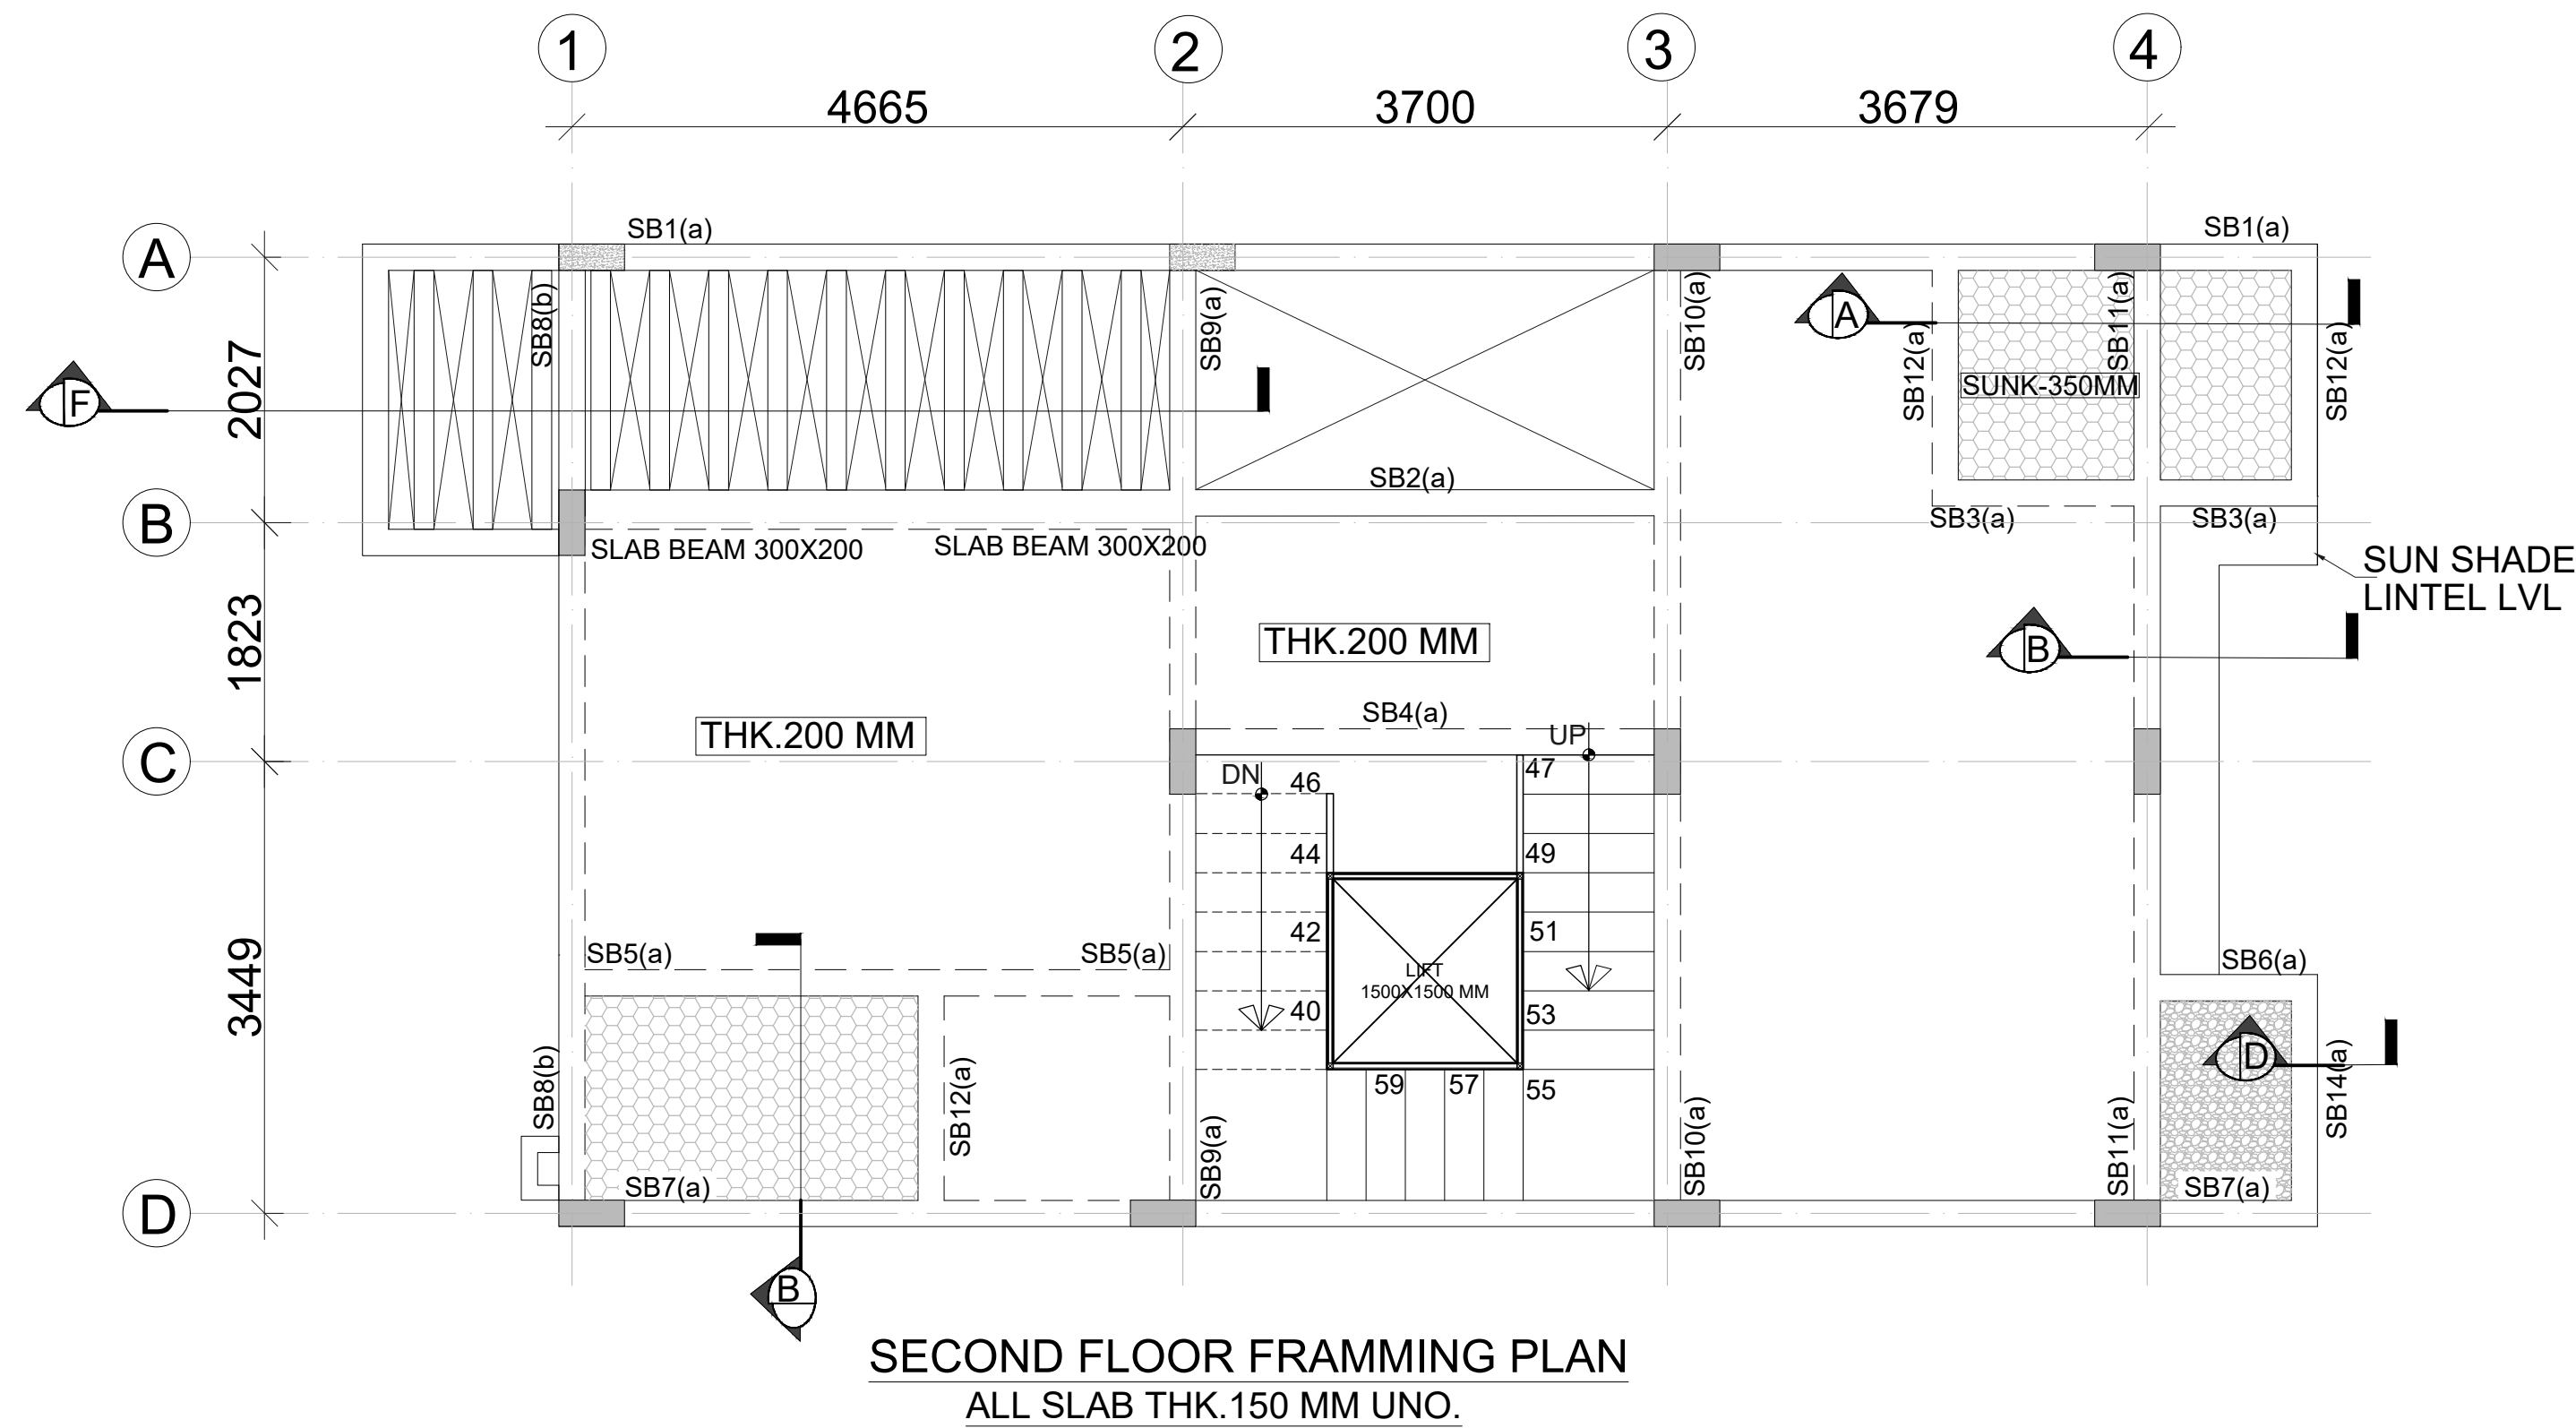

	CUTOUT
	COLUMN CONTINUE
	COL. TERMINATED
	TOILET 50 MM SUNK
	TOILET 350 MM SUNK

BEAM SIZE

(a)	200X500
(b)	200X600

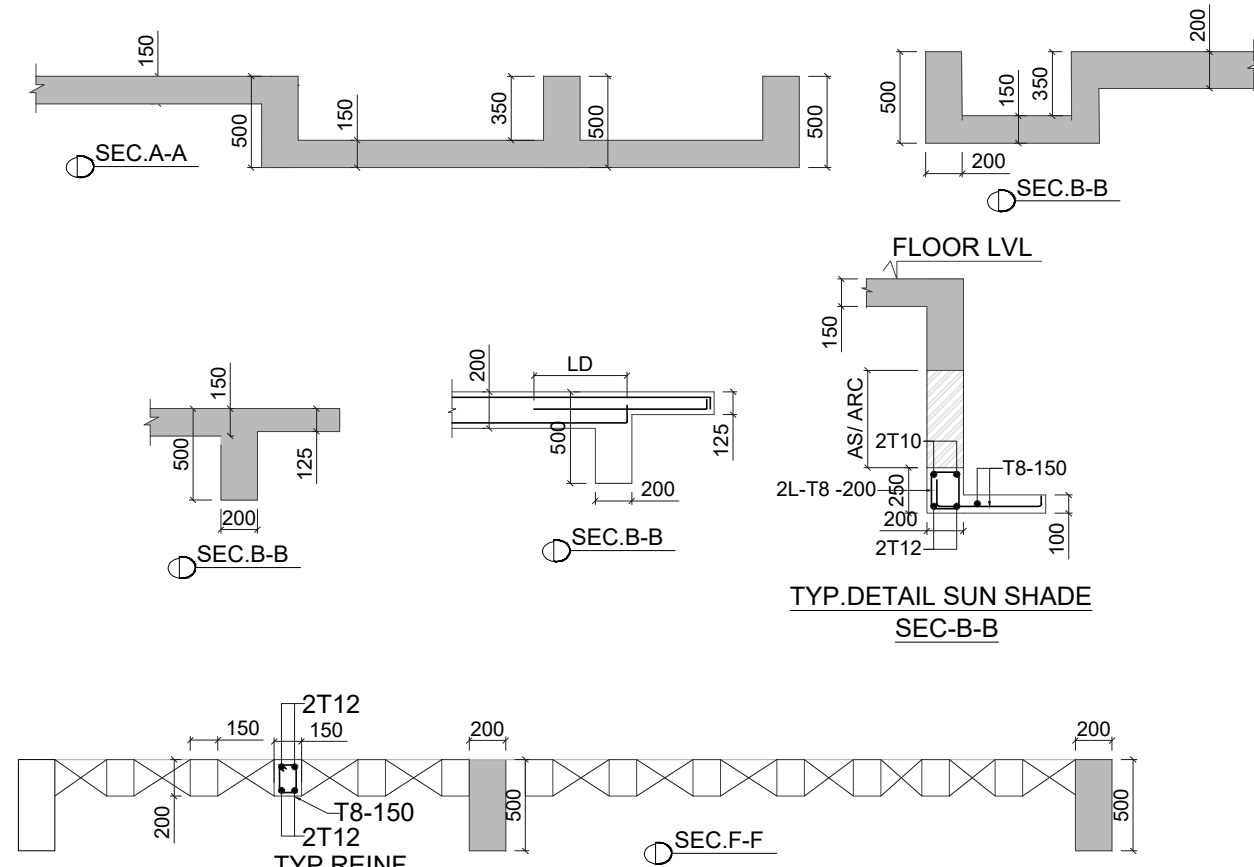

GENERAL NOTES:

1. ALL DIMENSIONS ARE IN MM.
2. DO NOT SCALE, FOLLOW WRITTEN DIMENSION ONLY.
3. THIS DRAWING SHALL BE READ IN CONJUNCTION WITH RELEVANT ARCHITECTURAL AND STRUCTURAL DRGS.
4. BARS SHALL BE H.Y.S.D. / TMT BARS OF GRADE fe 550 AND CONFORMING TO I.S. 1786-1985.
5. CONC. MIX SHALL BE:

TITLE

SUBMISSION DRAWINGS

SCALE:- NTS

DATE : 25.02.2025

PROJECT:-

SHUBHASHISH FOREST
PART-A
OF KHASRANO. 2520, 2521, 2535, 2536
VILLAGE GONER, TEHSIL SANGANER,
JAIPUR, RAJASTHAN.

ARCHITECTS:-

PANKAJ GUPTA & ASSOCIATES
FLAT NO. 603 B, GOLDEN LEAF
APARTMENT, TONK ROAD, NEAR GANDHI
NAGAR STATION, JAIPUR-15

ARCHITECT CONSULTANT

Chapman Taylor India LLP
A 1/54 Lower Ground Floor
Safdarjung Enclave, New Delhi -110029
Tel : + 91 - 11 - 26177973

STRUCTURE:

Constructure Design P. Ltd.
1005, TOWER- B, Advant
Business Park . NGN, Expressway.
Sec-142 Noida
PIN. 201305
constructure@gmail.com
tel. 9899697377

OWNER

ARCHITECTS

STRICTURE CONSULTANT

HARSHOM GERA
10, New Market, 110001
Registration No. 1253
1005, TOWER- B, Advant
Business Park . NGN, Expressway.
Sec-142 Noida
PIN. 201305
constructure@gmail.com
tel. 9899697377




SLAB REINFT.SCHEDULE

a1+a2	T8-400	A	T8-200
b1+b2	T8-350	B	T8-175
c1+c2	T8-300	C	T8-150
d1+d2	T8-250	D	T8-125
e1+e2	T8-200	E	T8-100
f1+f2	T10-400	F	T10-200
g1+g2	T10-350	G	T10-175
h1+h2	T10-300	H	T10-150
k1+k2	T10-250	K	T10-125
m1+m2	T10-200	M	T10-100
p1+p2	T10-150	P	T10-75
r1+r2	T12-200	R	T12-100
x1+x2	T12-300	X	T12-150
t1+t2	T12-400	T	T12-200

BOTTOM BARS -----

TOP BARS -----

d1+d2 NET SPACING (125 mm c/c)
NOTE:- DISTRIBUTION SHALL BE
T8-200 FOR TOP R/F

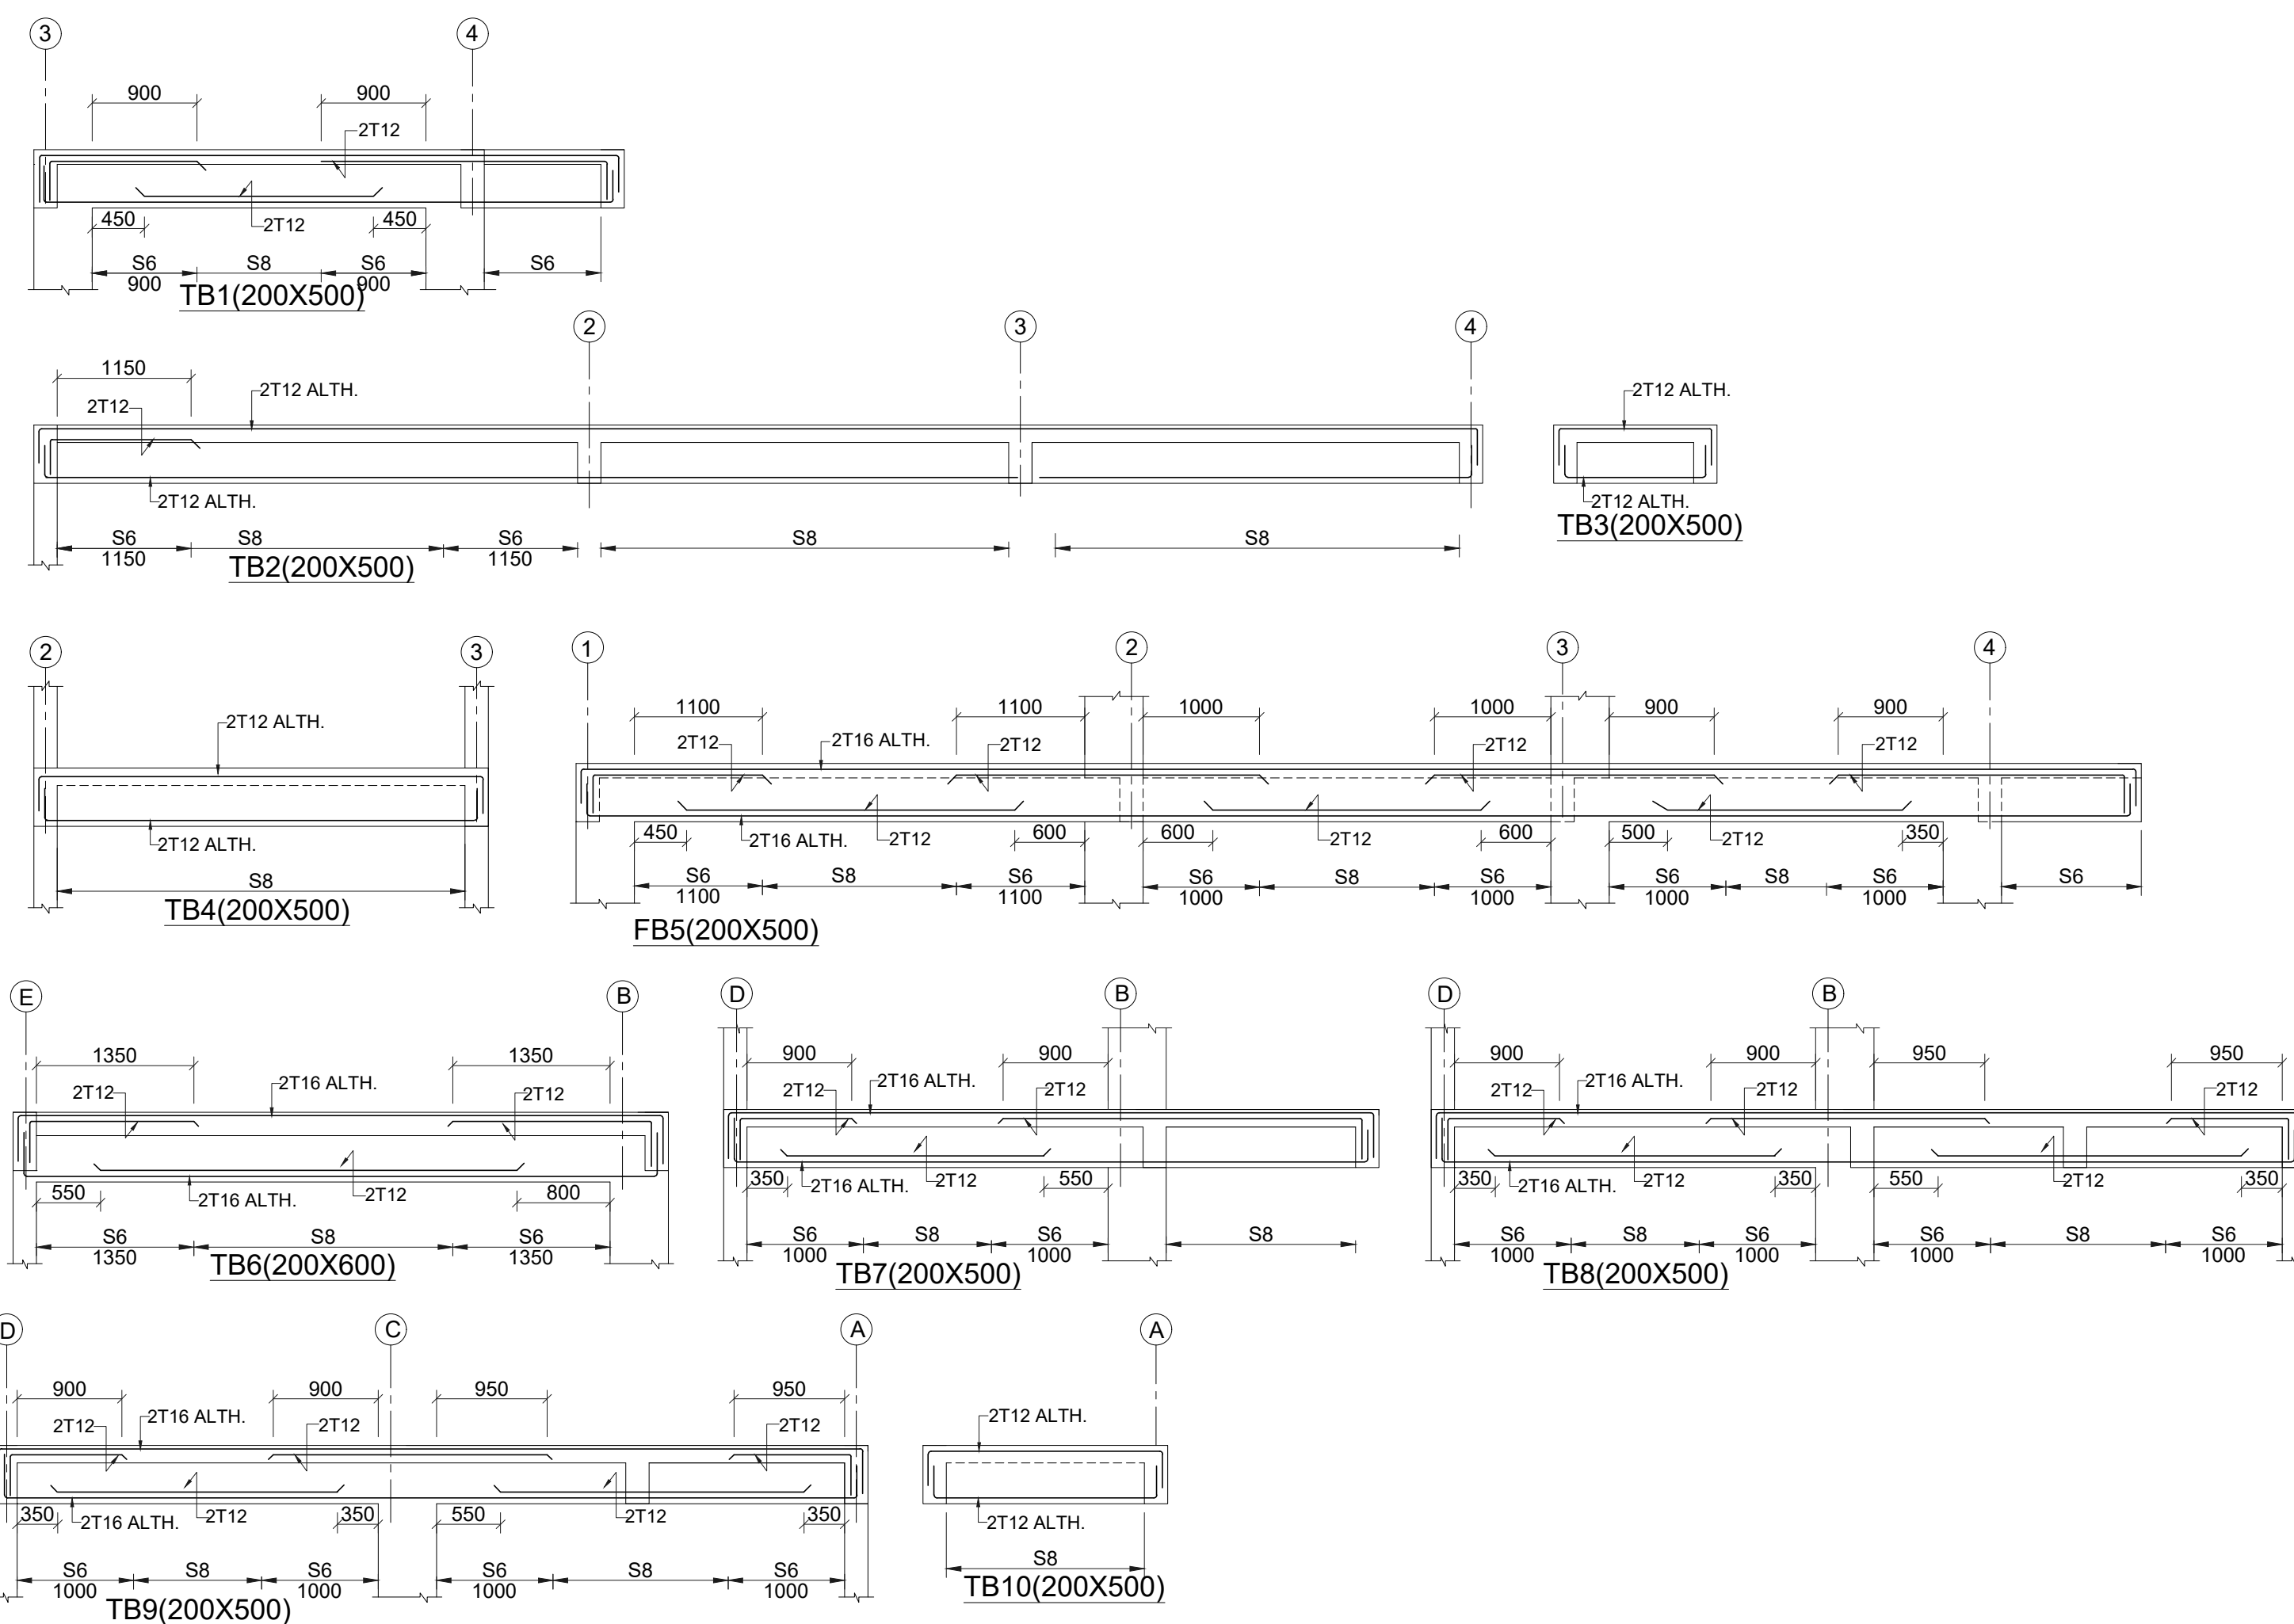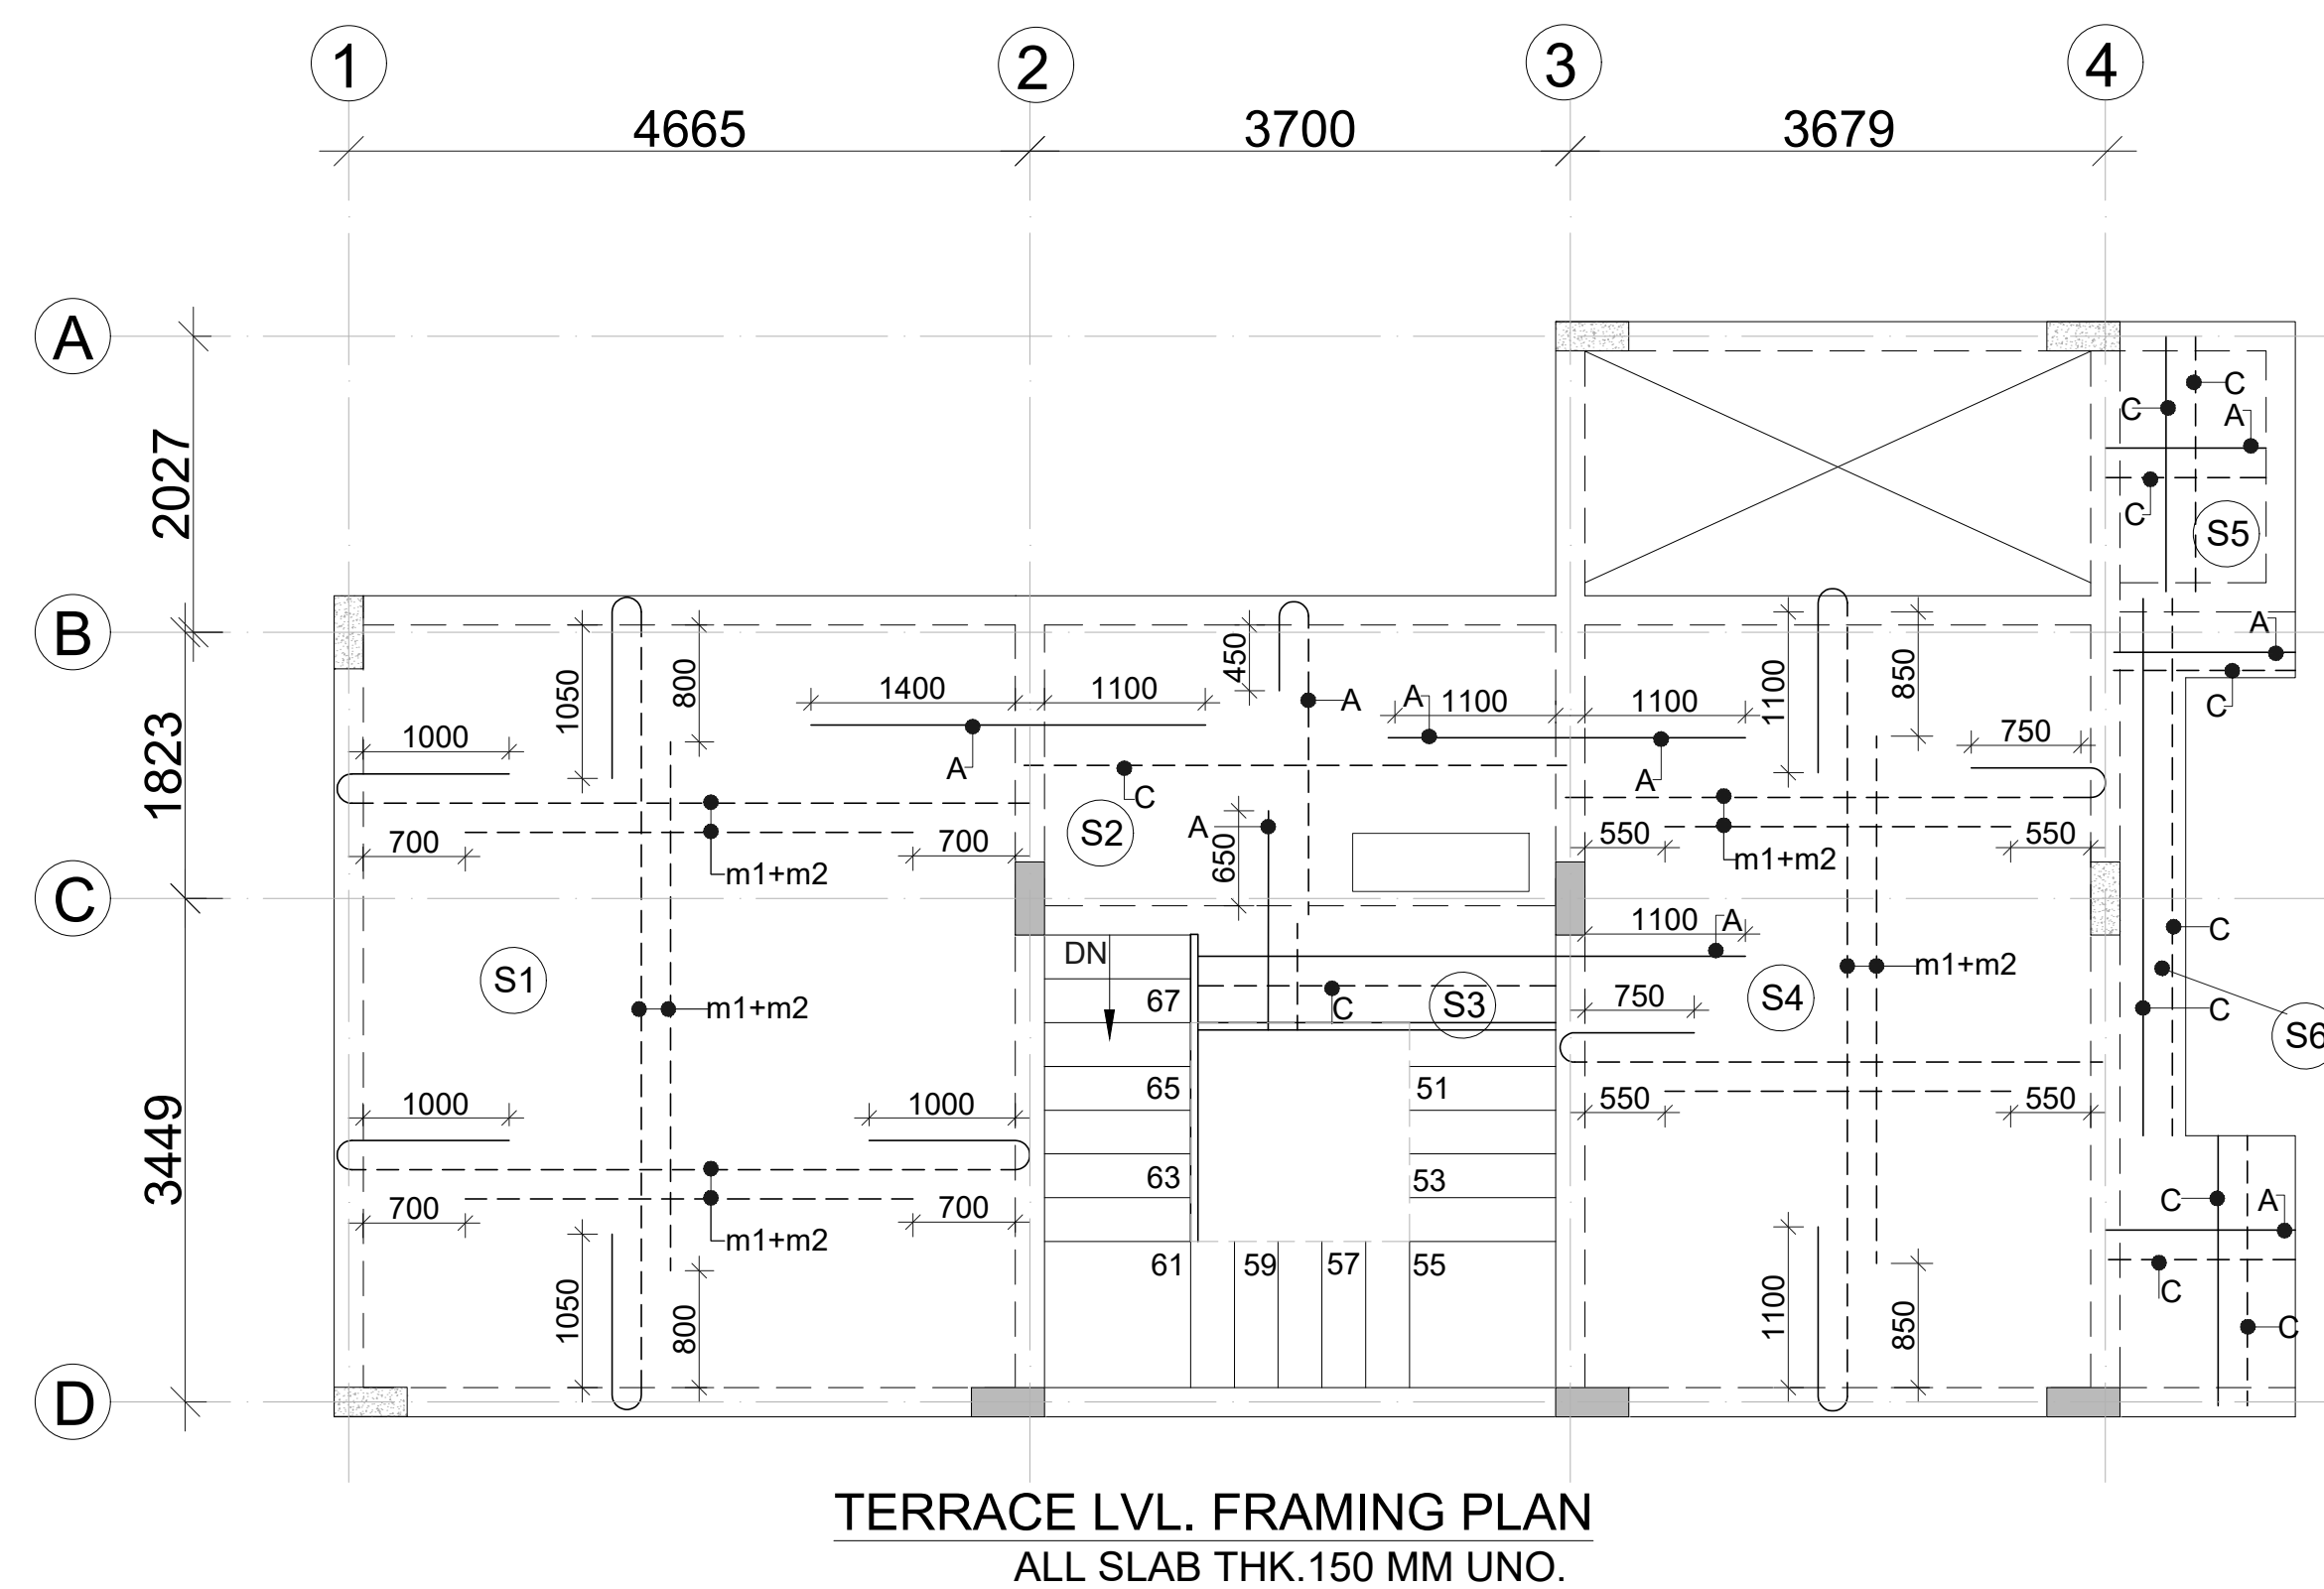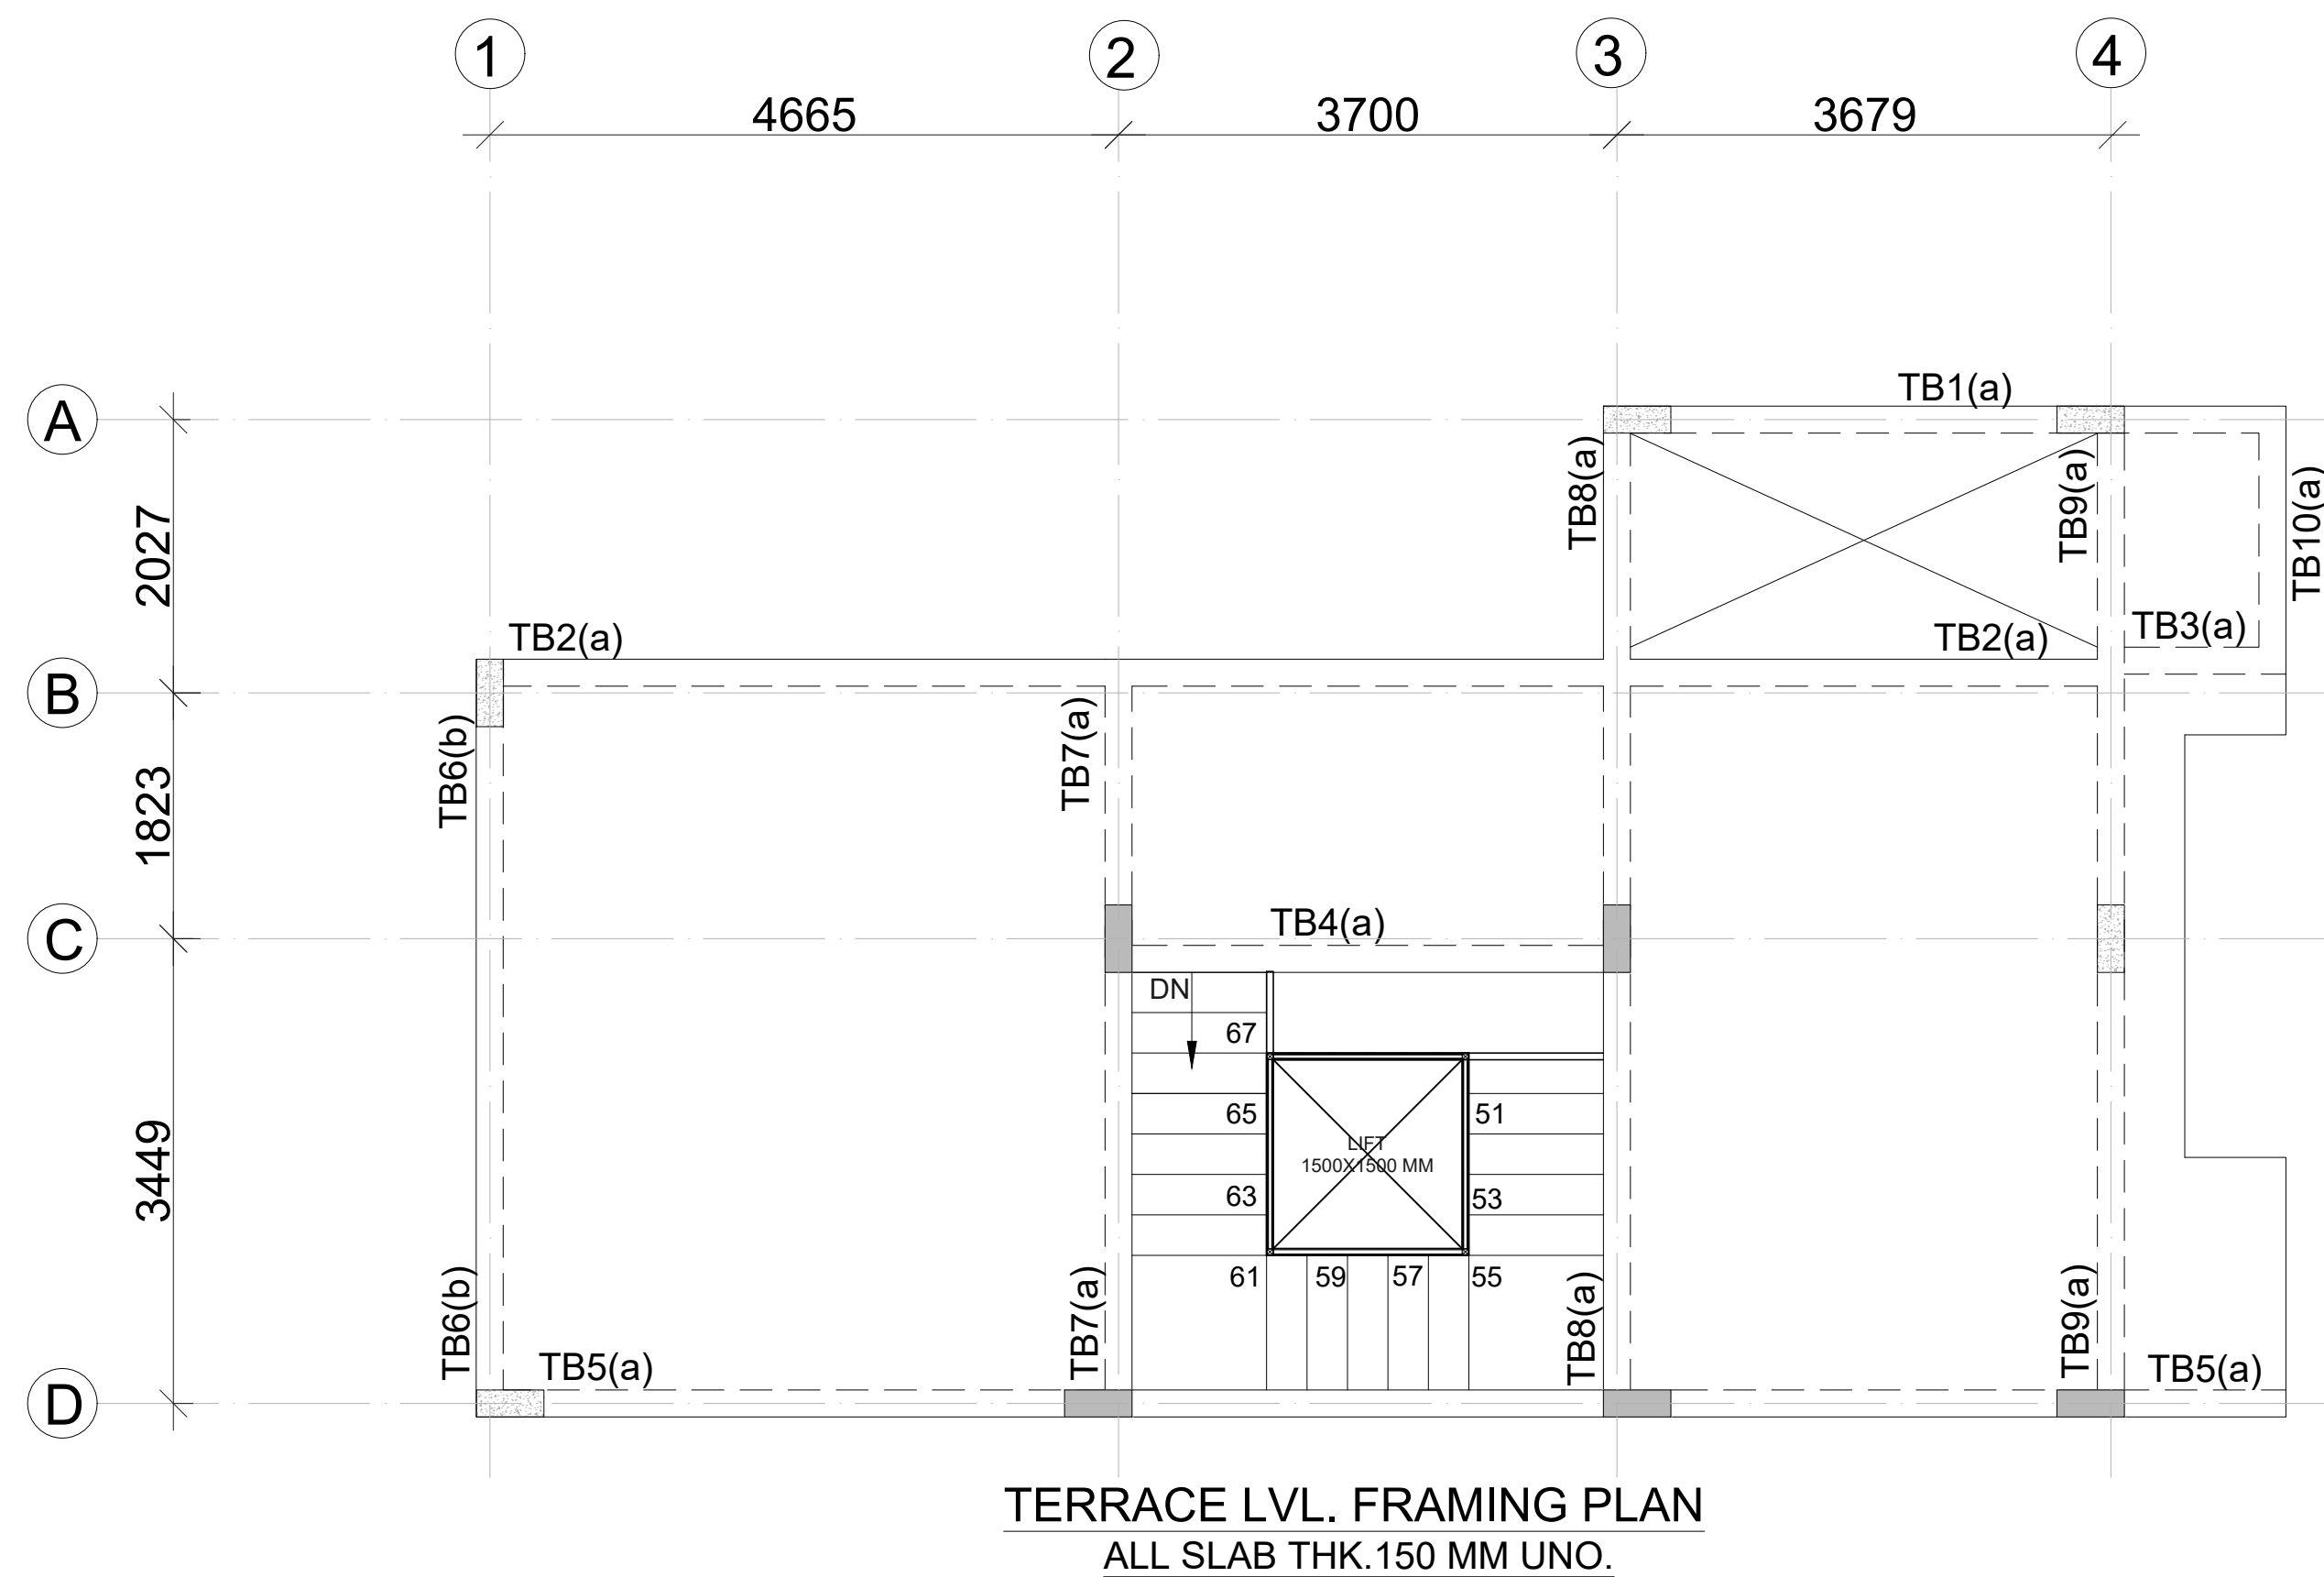

	CUTOUT
	COLUMN CONTINUE
	COL. TERMINATED
	TOILET 100 MM SUNK

BEAM SIZE	
(a)	200X500
(b)	200X600

SLAB REINFT.SCHEDULE

a1+a2	T8-400	A	T8-200
b1+b2	T8-350	B	T8-175
c1+c2	T8-300	C	T8-150
d1+d2	T10-300	D	T10-150
e1+e2	T10-200	E	T10-100

S1	2L-T8-100
S2	2L-T8-125
S3	2L-T8-150
S4	2L-T8-175
S5	2L-T8-200
S6	2L-T10-70
S7	2L-T10-100
S8	2L-T10-125
S9	2L-T10-150
S10	2L-T10-175

BOTTOM BARS

TOP BARS

└─d1+d2 NET SPACING (125 mm c/c)
NOTE:- DISTRIBUTION SHALL BE
T8-200 FOR TOP R/F

DWG. NO. CDPL/2025/S.41
VILLA -4.2
TERRACE FLOOR FRAMING ,BEAM AND SLAB DETAIL'S

GENERAL NOTES:

1. ALL DIMENSIONS ARE IN MM.
2. DO NOT SCALE, FOLLOW WRITTEN DIMENSION ONLY.
3. THIS DRAWING SHALL BE READ IN CONJUNCTION WITH RELEVANT ARCHITECTURAL AND STRUCTURAL DRGS.
4. BARS SHALL BE H.Y.S.D. / TMT BARS OF GRADE fe 550 AND CONFORMING TO I.S. 1786-1985.
5. CONC. MIX SHALL BE:

TITLE

SUBMISSION DRAWINGS

SCALE:- NTS

DATE : DATE : 25.02.2025

PROJECT:-

SHUBHASHISH FOREST
UNDER KHASRA NO. 1941/419, 418/1,
2451/2073, 2074/422, 423, 2423/416, 2425/417,
2427/424 & 426 428 AT REVENUE VILLAGE:-
MAHAPURA, TEH. SANGANER, DIST.
JAIPUR, RAJASTHAN.

ARCHITECTS:-

PANKAJ GUPTA & ASSOCIATES
FLAT NO. 603 B, GOLDEN LEAF
APARTMENT, TONK ROAD, NEAR GANDHI
NAGAR STATION, JAIPUR-15

ARCHITECT CONSULTANT

STRUCTURE:




OWNER

ARCHITECTS

STRICTURE CONSULTANT


HARIOM
M-Tech (Structure) IT Delhi
Registration No. F-305
Indian Association of Structural Eng.
Abhishek Plaza 3rd Floor Post
Box No. 1000

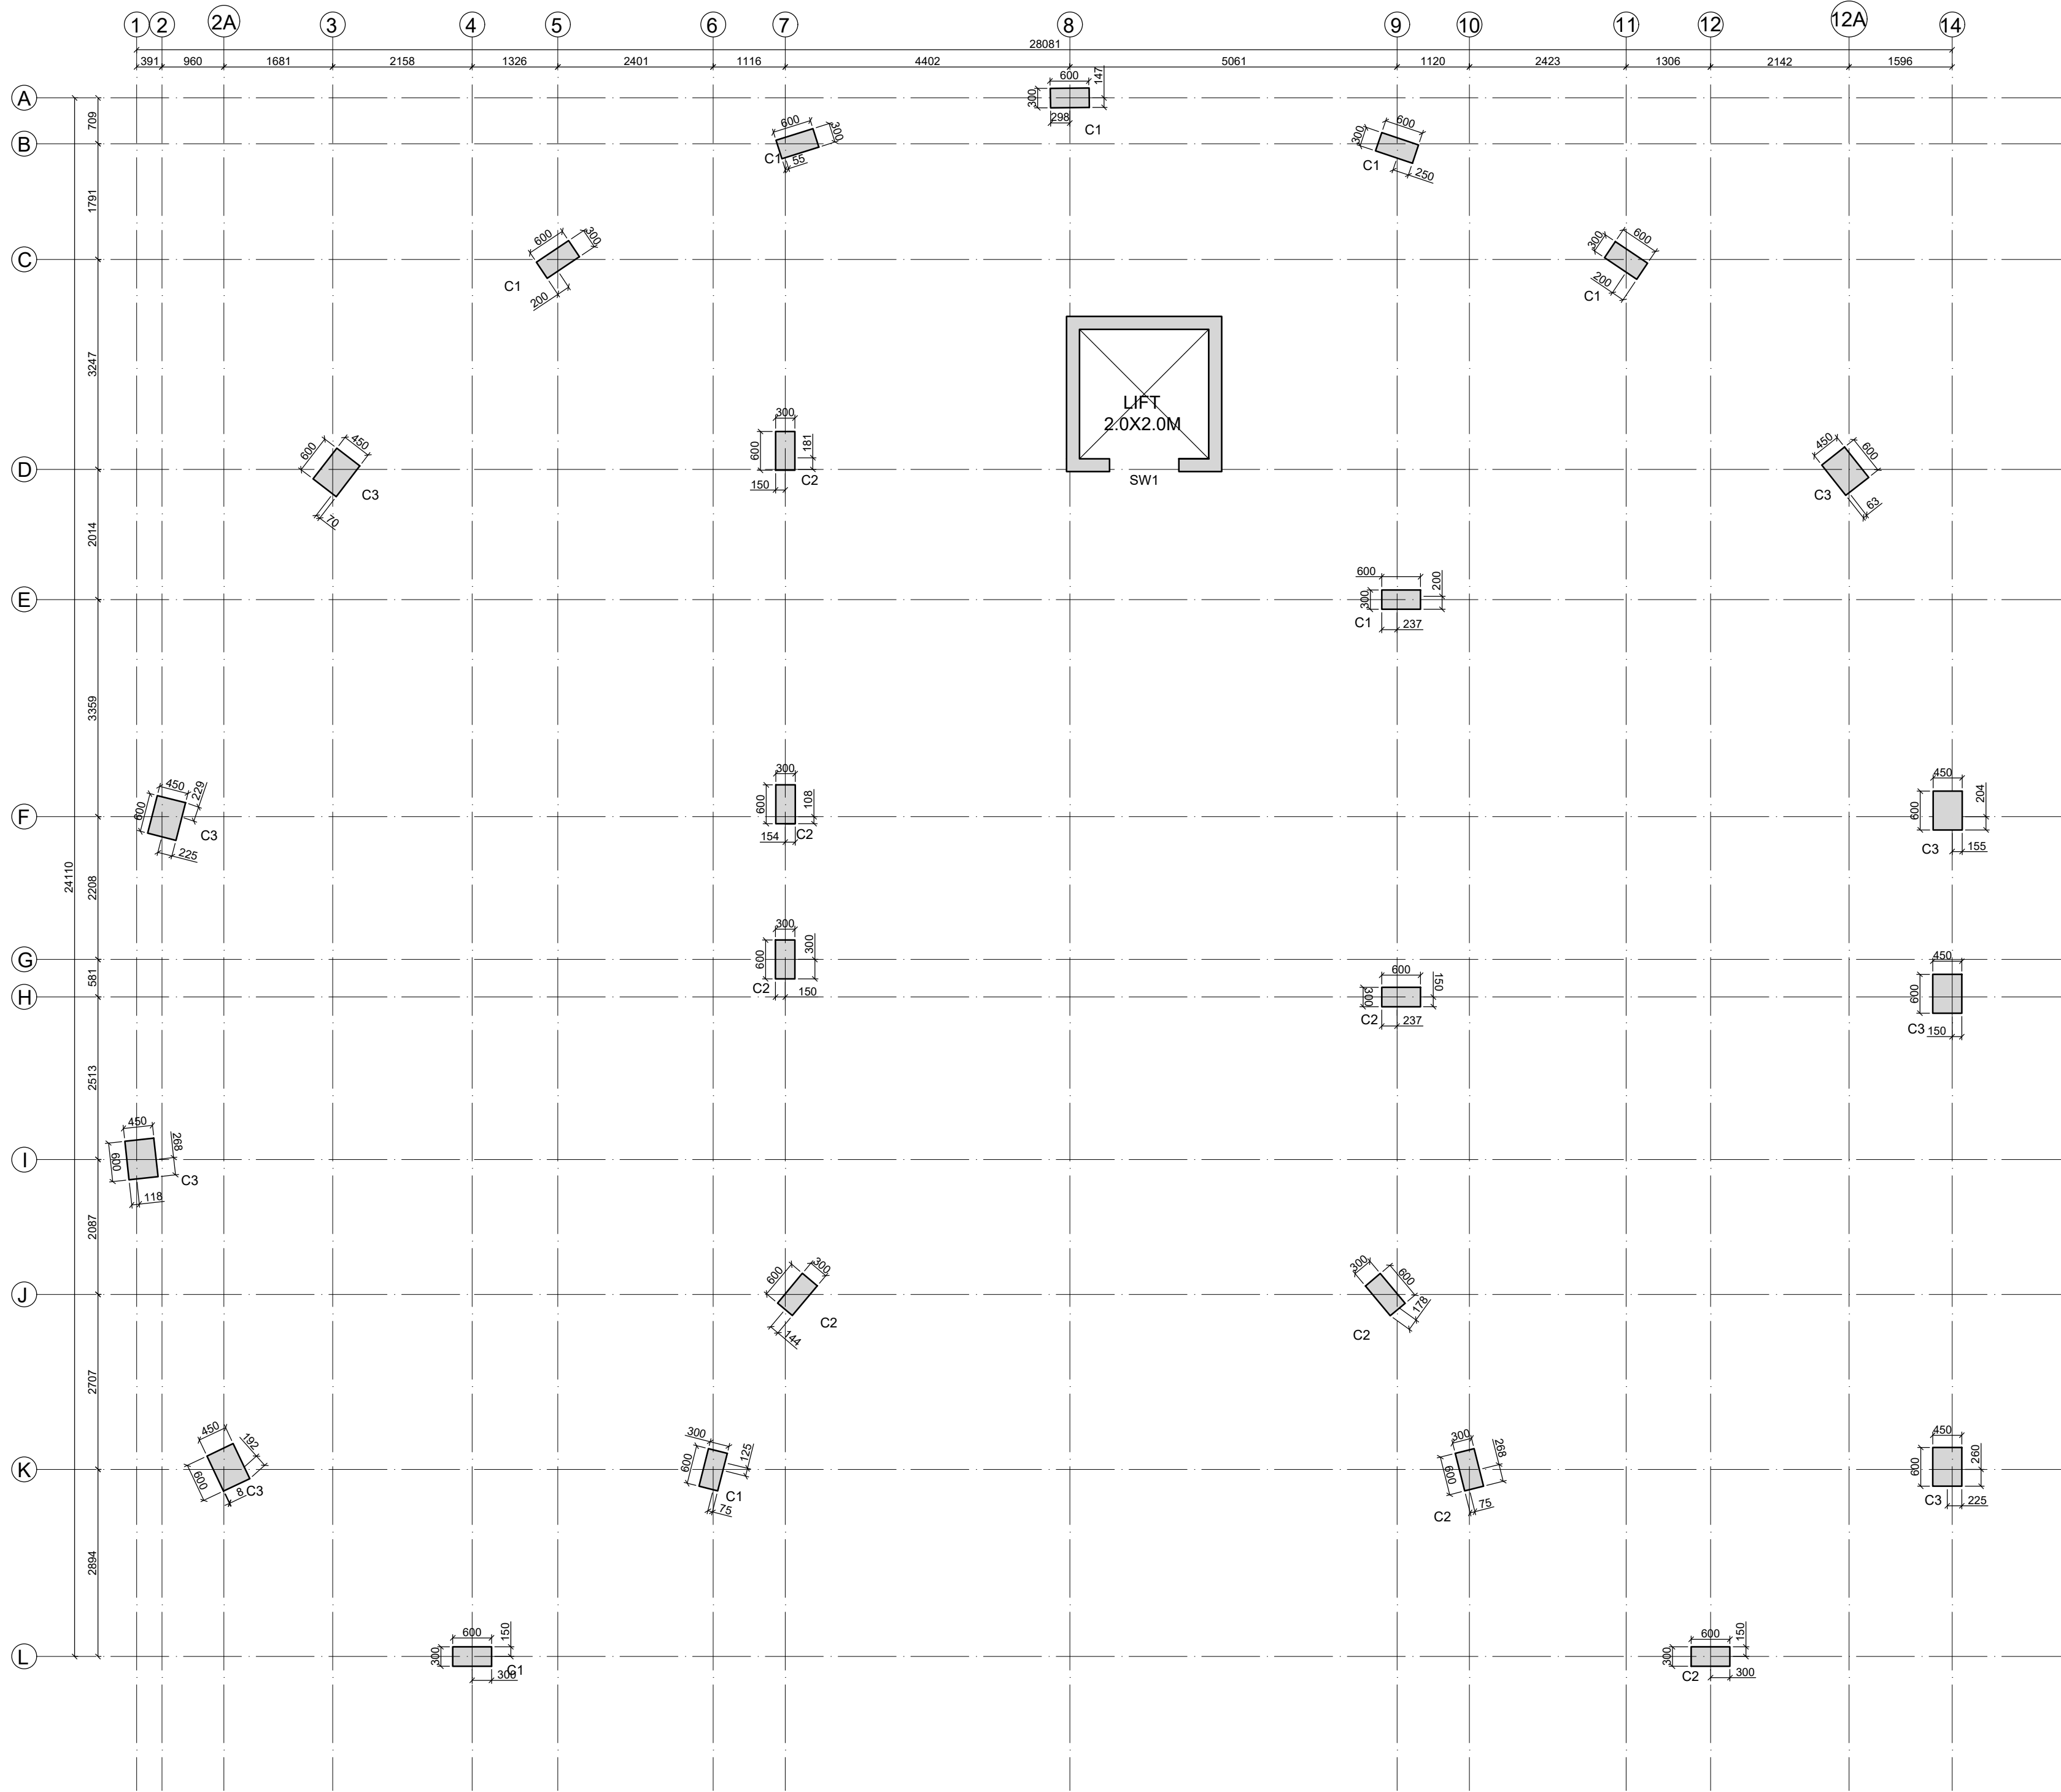

COLUMN LAYPUT PLAN

REIN. TERRACE LVL. TO MUMMITY LVL.	REIN.	4T20+1T20
	CON MIX	M-30
	TIESAGR	4SET(11a+2b+1c)⑥
	SIZE	300x300
LEVELS	S. NO.	1.

REIN. SET FLOOR TO TERRACE LVL.	REIN.	4T20+1T20
	CON MIX	M-30
	TIESAGR	4SET(11a+2b+1c)⑥
	SIZE	300x600
REIN. SET FLOOR TO 1ST FLOOR LVL.	REIN.	4T20+1T20
	CON MIX	M-30
	TIESAGR	4SET(11a+2b+1c)⑥
	SIZE	300x600
REIN. FOUNDATION LVL TO PONTIL LVL.	REIN.	4T20+1T20
	CON MIX	M-30
	TIESAGR	4SET(11a+2b+1c)⑥
	SIZE	300x600
LEVELS	S. NO.	1.

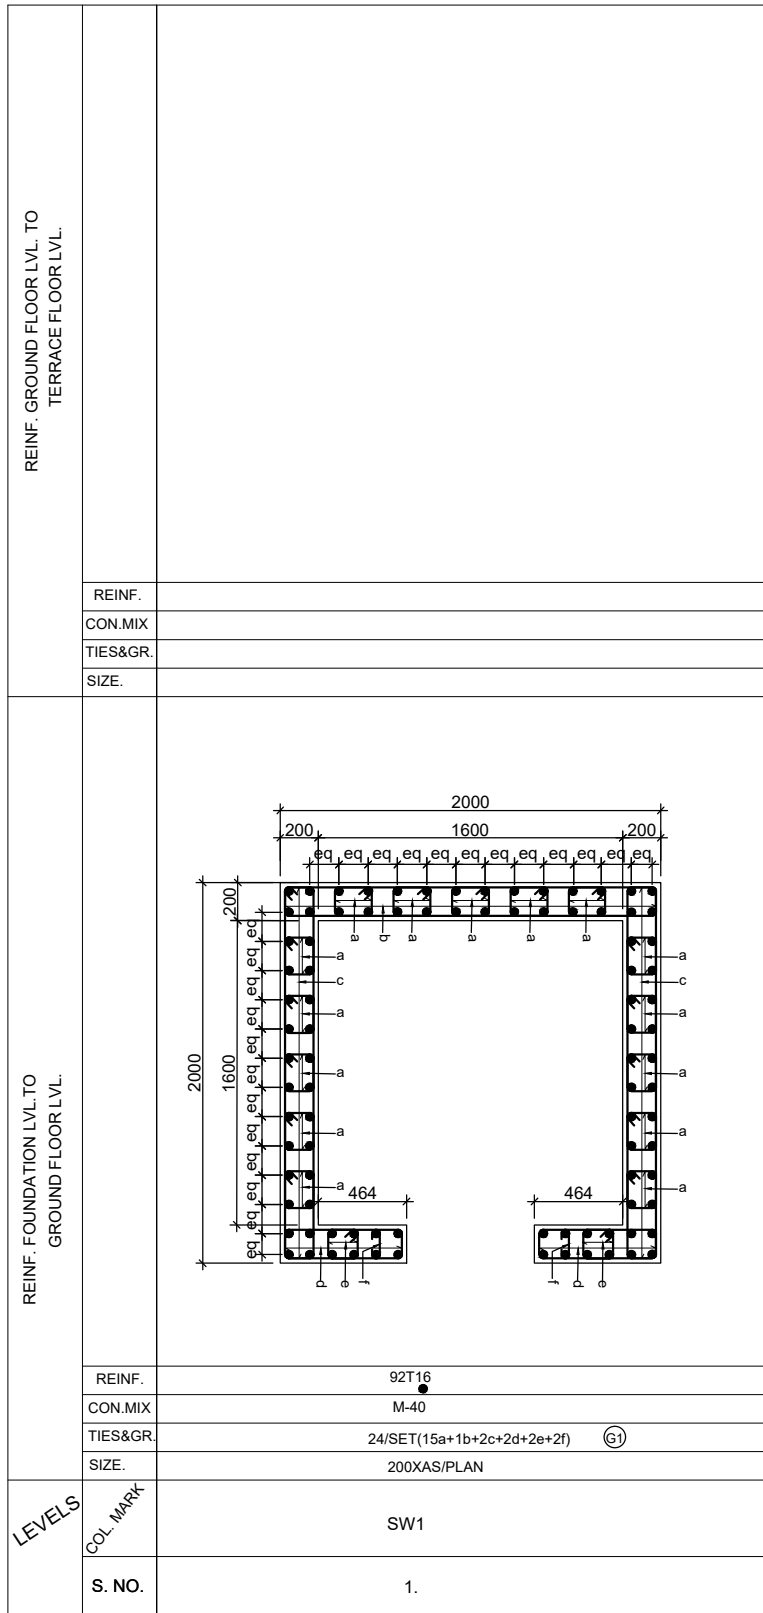

GENERAL NOTES:

1. ALL DIMENSIONS ARE IN MM.
2. DO NOT SCALE, FOLLOW WRITTEN DIMENSION ONLY.
3. THIS DRAWING SHALL BE READ IN CONJUNCTION WITH RELEVANT ARCHITECTURAL AND STRUCTURAL DRGS.
4. BARS SHALL BE H.Y.S.D. / TMT BARS OF GRADE fe 550 AND CONFORMING TO I.S. 1786-1985.
5. CONC. MIX SHALL BE:

TITLE

SUBMISSION DRAWINGS

COLUMN LAYOUT PLAN AND SCHEDULE DETAIL'S

SCALE:- NTS

DATE : DATE : 18.03.2025

PROJECT:-

SHUBHASHISH FOREST

UNDER KHASRA NO. 1941/419, 418/1, 2451/2073, 2074/422, 423, 2423/416, 2425/417, 2427/424 & 426 428 AT REVENUE VILLAGE:- MAHAPURA, TEH. SANGANER, DIST. JAIPUR, RAJASTHAN.

ARCHITECTS:-

PANKAJ GUPTA & ASSOCIATES

FLAT NO. 603 B, GOLDEN LEAF APARTMENT, TONK ROAD, NEAR GANDHI NAGAR STATION, JAIPUR-15

ARCHITECT CONSULTANT

STRUCTURE:

Constructure Design P. Ltd.

1005, TOWER- B.Advant Business Park . NGN,Expressway. Sec-142Noida

PIN.201305


constructure@gmail.com

tel.9899697377

OWNER

ARCHITECTS

STRUCTURE CONSULTANT

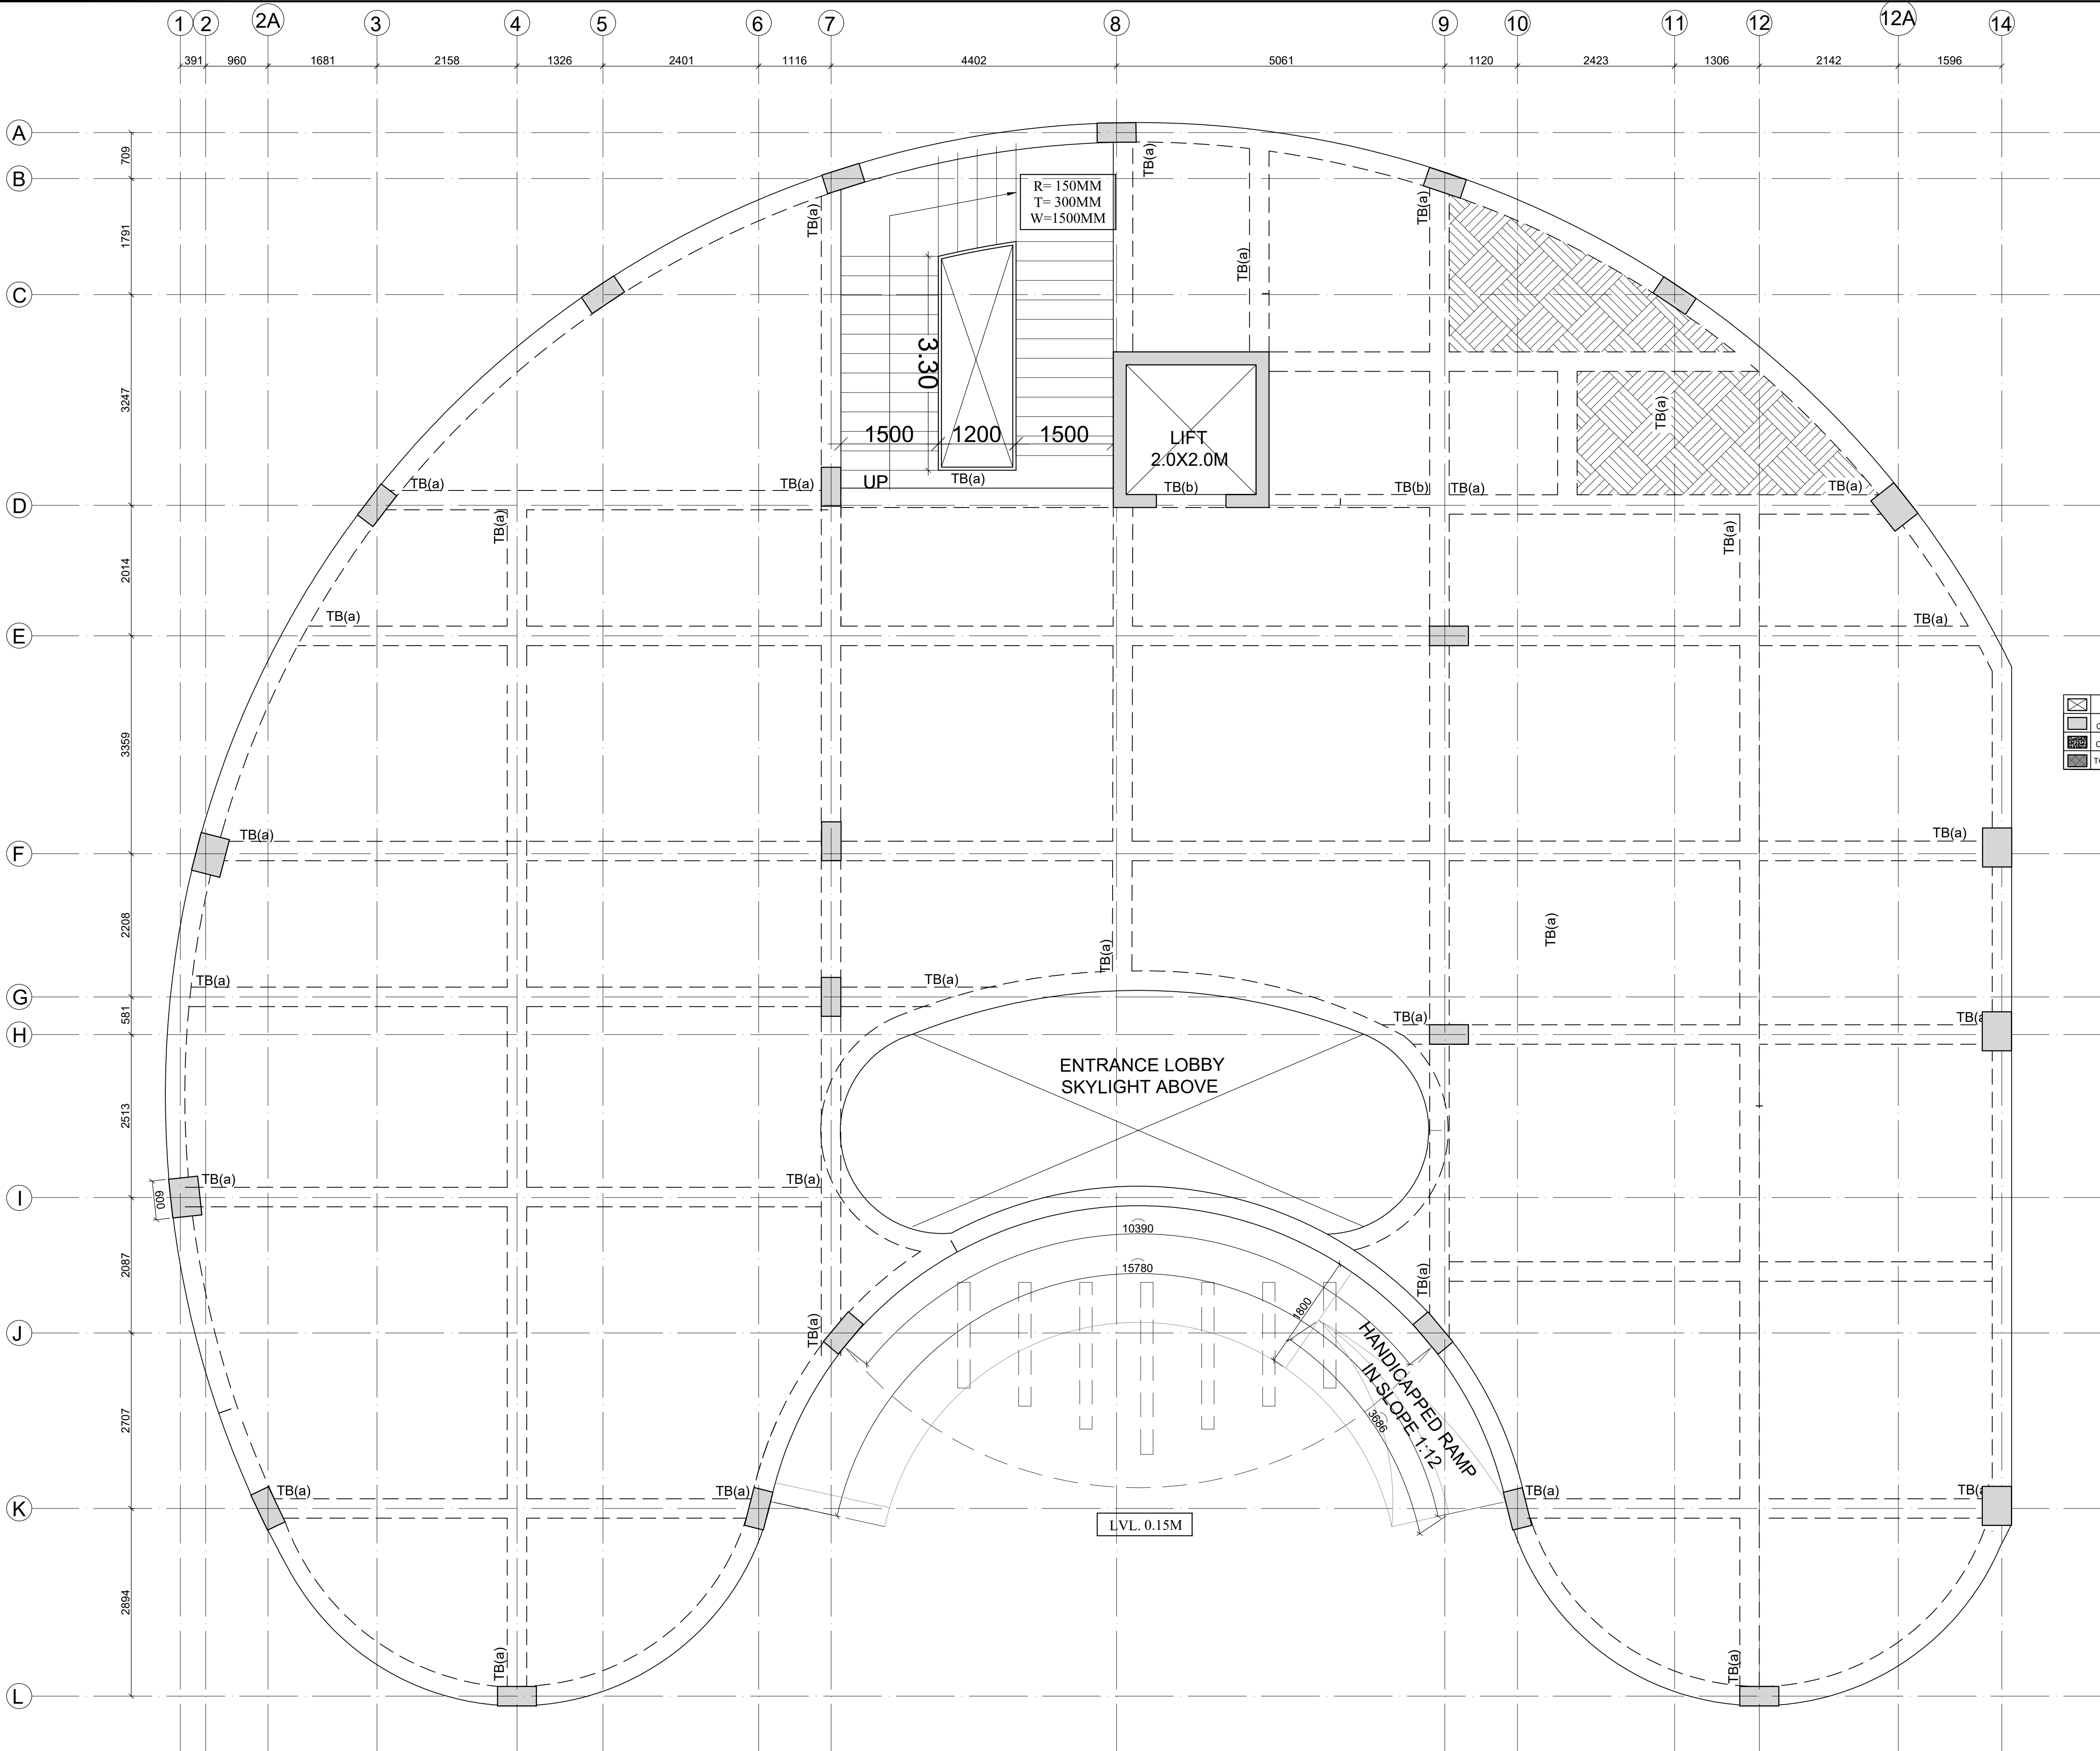

FIRST FLOOR FRAMMING PLAN
ALL SLAB THK.150 MM UNO.

DWG. NO. CDPL/2025/S.21

CLUB HOUSE

FIRST FLOOR FRAMING PLAN

GENERAL NOTES:

1. ALL DIMENSIONS ARE IN MM.

2. DO NOT SCALE, FOLLOW WRITTEN DIMENSION ONLY.

3. THIS DRAWING SHALL BE READ IN CONJUNCTION WITH RELEVANT ARCHITECTURAL AND STRUCTURAL DRGS.

4. BARS SHALL BE H.Y.S.D. / TMT BARS OF GRADE fe 550 AND CONFORMING TO I.S. 1786-1985.

5. CONC. MIX SHALL BE:

TITLE

SUBMISSION DRAWINGS

FIRST FLOOR FRAMING PLAN

SCALE:- NTS

DATE : DATE : 18.03.2025

PROJECT:-

SHUBHASHISH FOREST
UNDER KHASRA NO. 1941/419, 418/1, 2451/2073, 2074/422, 423, 2423/416, 2425/417, 2427/424 & 426 428 AT REVENUE VILLAGE:- MAHAPURA, TEH. SANGANER, DIST. JAIPUR, RAJASTHAN.

ARCHITECTS:-

PANKAJ GUPTA & ASSOCIATES
FLAT NO. 603 B, GOLDEN LEAF APARTMENT, TONK ROAD, NEAR GANDHI NAGAR STATION, JAIPUR-15

ARCHITECT CONSULTANT

STRUCTURE:




Constructure Design P. Ltd.
1005, TOWER- B.Advant
Business Park . NGN,Expressway.
Sec-142Noida
PIN.201305
constructure@gmail.com
tel.9899697377

OWNER

ARCHITECTS

STRUCTURE CONSULTANT


HARPOON CONSULTANTS
B-10, Sector-14, Gurgaon
Haryana, India
Phone: +91 9899697377
Email: harpoon@harpoon.in

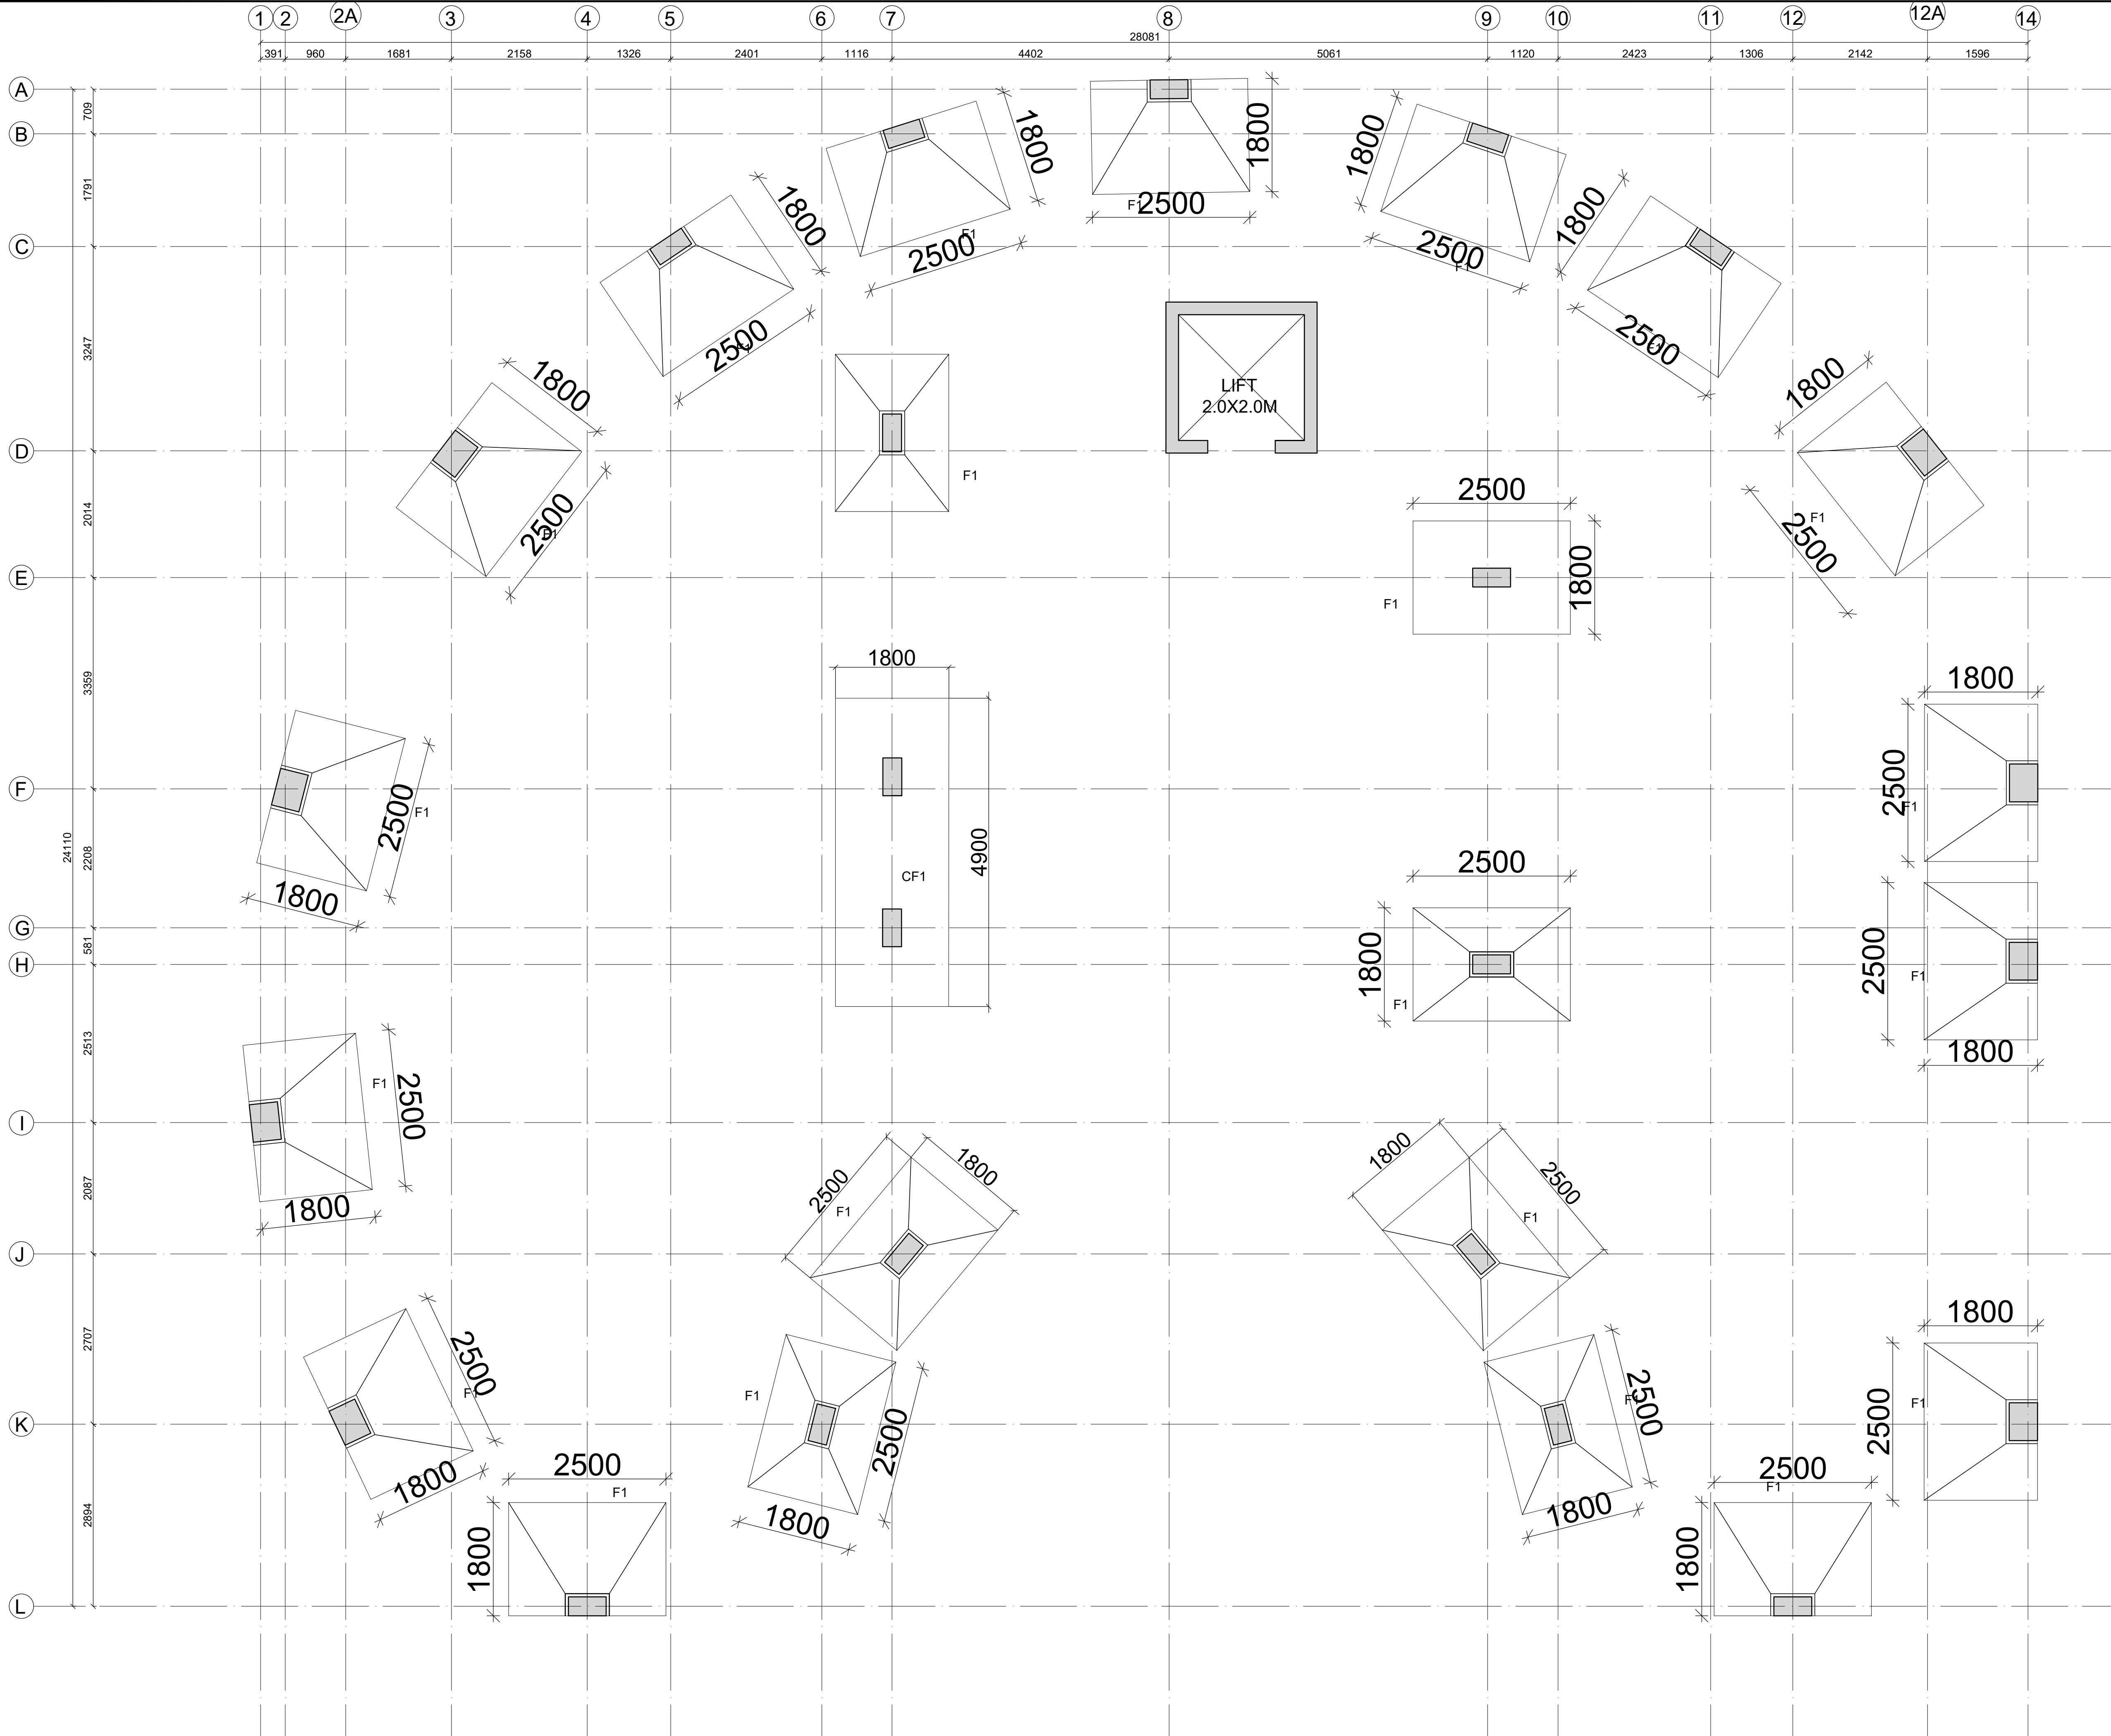

FOUNDATION LAYOUT PLAN

DWG. NO. CDPL/2025/S.31

CLUB HOUSE

FOUNDATION LAYOUT PLAN

GENERAL NOTES:

1. ALL DIMENSIONS ARE IN MM.

2. DO NOT SCALE, FOLLOW WRITTEN DIMENSION ONLY.

3. THIS DRAWING SHALL BE READ IN CONJUNCTION WITH RELEVANT ARCHITECTURAL AND STRUCTURAL DRGS.

4. BARS SHALL BE H.Y.S.D. / TMT BARS OF GRADE fe 550 AND CONFORMING TO I.S. 1786-1985.

5. CONC. MIX SHALL BE:

TITLE

SUBMISSION DRAWINGS

FOUNDATION LAYOUT PLAN

SCALE:- NTS

DATE : DATE : 18.03.2025

PROJECT:-

SHUBHASHISH FOREST
UNDER KHASRA NO. 1941/419, 418/1, 2451/2073, 2074/422, 423, 2423/416, 2425/417, 2427/424 & 426 428 AT REVENUE VILLAGE:- MAHAPURA, TEH. SANGANER, DIST. JAIPUR, RAJASTHAN.

ARCHITECTS:-

PANKAJ GUPTA & ASSOCIATES
FLAT NO. 603 B, GOLDEN LEAF APARTMENT, TONK ROAD, NEAR GANDHI NAGAR STATION, JAIPUR-15

ARCHITECT CONSULTANT

STRUCTURE:

Constructure Design P. Ltd.
1005, TOWER- B.Advant
Business Park . NGN,Expressway.
Sec-142Noida
PIN.201305
constructure@gmail.com
tel.9899697377

OWNER

ARCHITECTS

STRUCTURE CONSULTANT

HARISH CHANDRA
B.Tech. (Structural Engg.)
Registration No. P-355
State Registrar of Certified Engineers
Rajasthan Place 2nd Floor P.O. Box
Jaipur-302001, India

CLUB HOUSE SCHEDULE AND SECTION DETAIL'S

GENERAL NOTES:

1. ALL DIMENSIONS ARE IN MM.
2. DO NOT SCALE, FOLLOW WRITTEN DIMENSION ONLY.
3. THIS DRAWING SHALL BE READ IN CONJUNCTION WITH RELEVANT ARCHITECTURAL AND STRUCTURAL DRGS.
4. BARS SHALL BE H.Y.S.D. / TMT BARS OF GRADE f_e 550 AND CONFORMING TO I.S. 1786-1985.
5. CONC. MIX SHALL BE:

TITLE

SUBMISSION DRAWINGS
SCHEDULE AND SECTION DETAIL'S

SCALE:- NTS

DATE : DATE : 18.03.2025

PROJECT:-

SHUBHASHISH FOREST
UNDER KHASRA NO. 1941/419, 418/1,
2451/2073, 2074/422, 423, 2423/416, 2425/417,
2427/424 & 426 428 AT REVENUE VILLAGE:-
MAHAPURA, TEH. SANGANER, DIST.
JAIPUR, RAJASTHAN.

ARCHITECTS:-

PANKAJ GUPTA & ASSOCIATES
FLAT NO. 603 B, GOLDEN LEAF
APARTMENT, TONK ROAD, NEAR GANDHI
NAGAR STATION, JAIPUR-15

ARCHITECT CONSULTANT

STRUCTURE:




OWNER

ARCHITECTS

STRUCTURE CONSULTANT



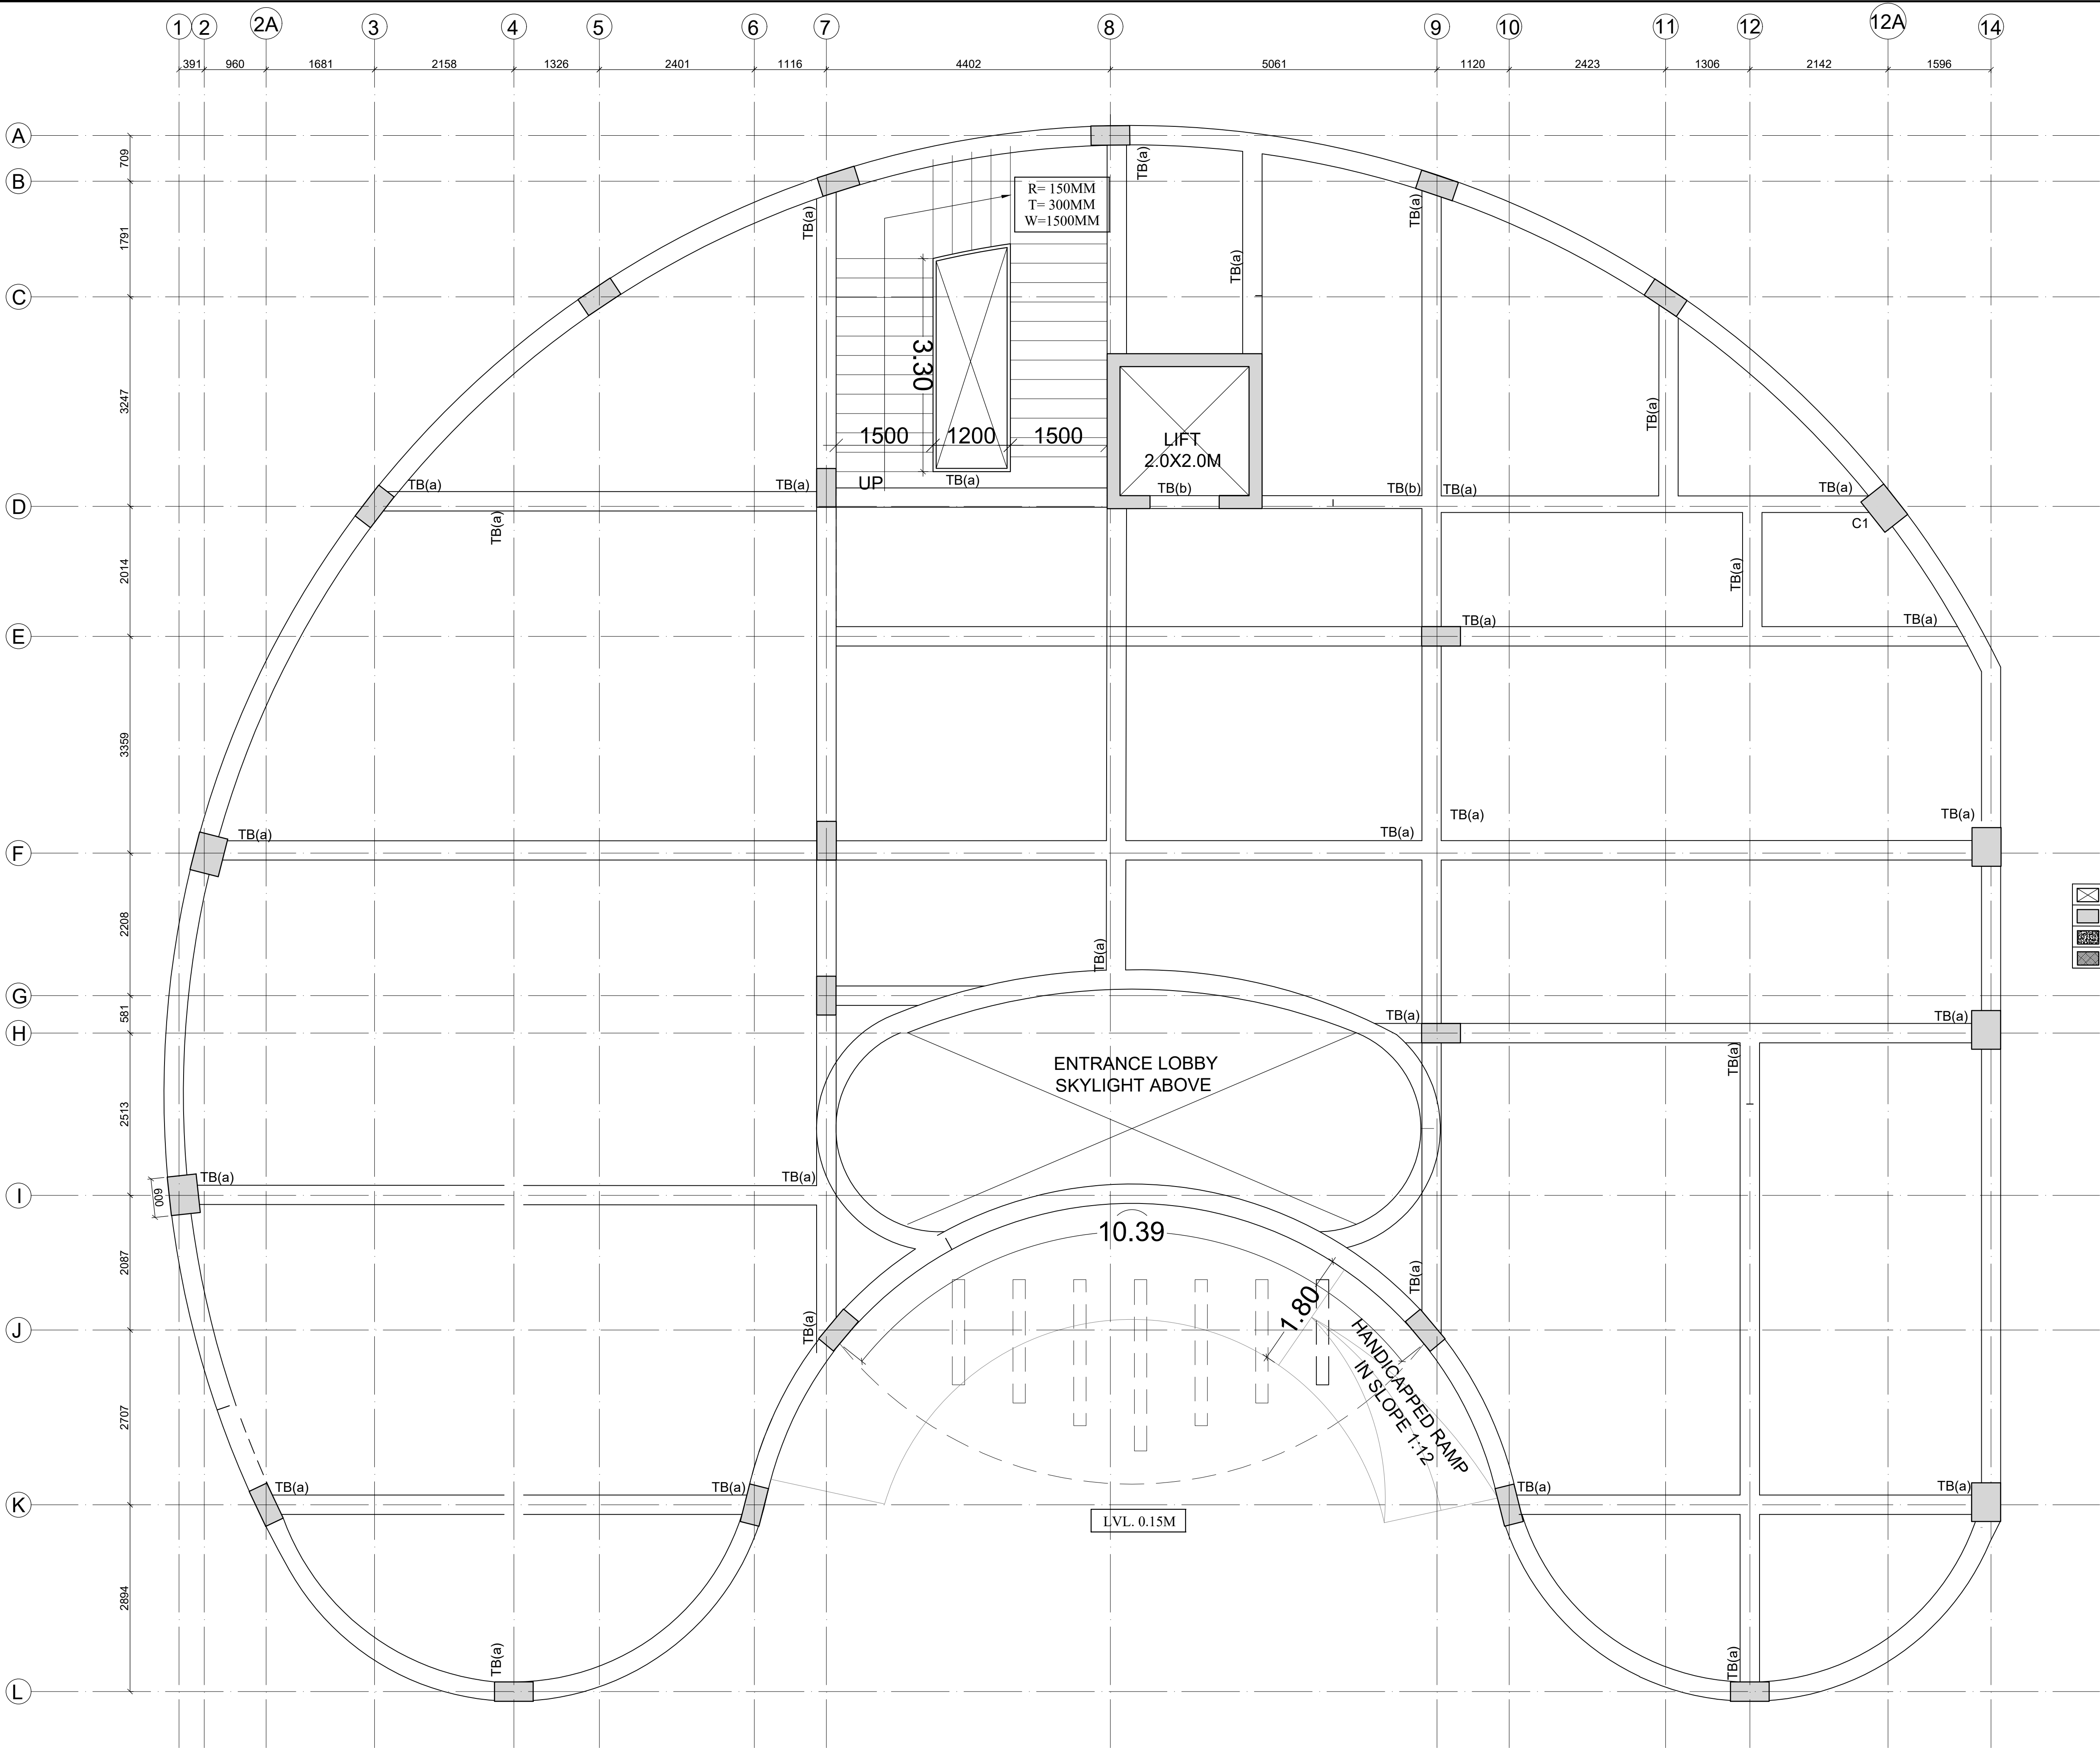

GROUND FLOOR FRAMMING PLAN
ALL SLAB THK.150 MM UNO.

DWG. NO. CDPL/2025/S.11
CLUB HOUSE
GROUND FLOOR FRAMING PLAN

GENERAL NOTES:

1. ALL DIMENSIONS ARE IN MM.
2. DO NOT SCALE, FOLLOW WRITTEN DIMENSION ONLY.
3. THIS DRAWING SHALL BE READ IN CONJUNCTION WITH RELEVANT ARCHITECTURAL AND STRUCTURAL DRGS.
4. BARS SHALL BE H.Y.S.D. / TMT BARS OF GRADE fe 550 AND CONFORMING TO I.S. 1786-1985.
5. CONC. MIX SHALL BE:

TITLE

SUBMISSION DRAWINGS
GROUND FLOOR FRAMING PLAN

SCALE:- NTS

DATE : DATE : 18.03.2025

PROJECT:-

SHUBHASHISH FOREST
UNDER KHASRA NO. 1941/419, 418/1, 2451/2073, 2074/422, 423, 2423/416, 2425/417, 2427/424 & 426 428 AT REVENUE VILLAGE:- MAHAPURA, TEH. SANGANER, DIST. JAIPUR, RAJASTHAN.

ARCHITECTS:-

PANKAJ GUPTA & ASSOCIATES
FLAT NO. 603 B, GOLDEN LEAF APARTMENT, TONK ROAD, NEAR GANDHI NAGAR STATION, JAIPUR-15

ARCHITECT CONSULTANT

STRUCTURE:



Constructure Design P. Ltd.
1005, TOWER- B.Advant
Business Park . NGN,Expressway.
Sec-142Noida
PIN.201305
constructure@gmail.com
tel.9899697377


OWNER

ARCHITECTS

STRUCTURE CONSULTANT



HARSHOM GERA
B.Tech. Structural Engineering
Registration No. F-358
State Registered Professional Engineer
Address: Plot 30, Phase 1, Sector 14, Gurgaon, Haryana

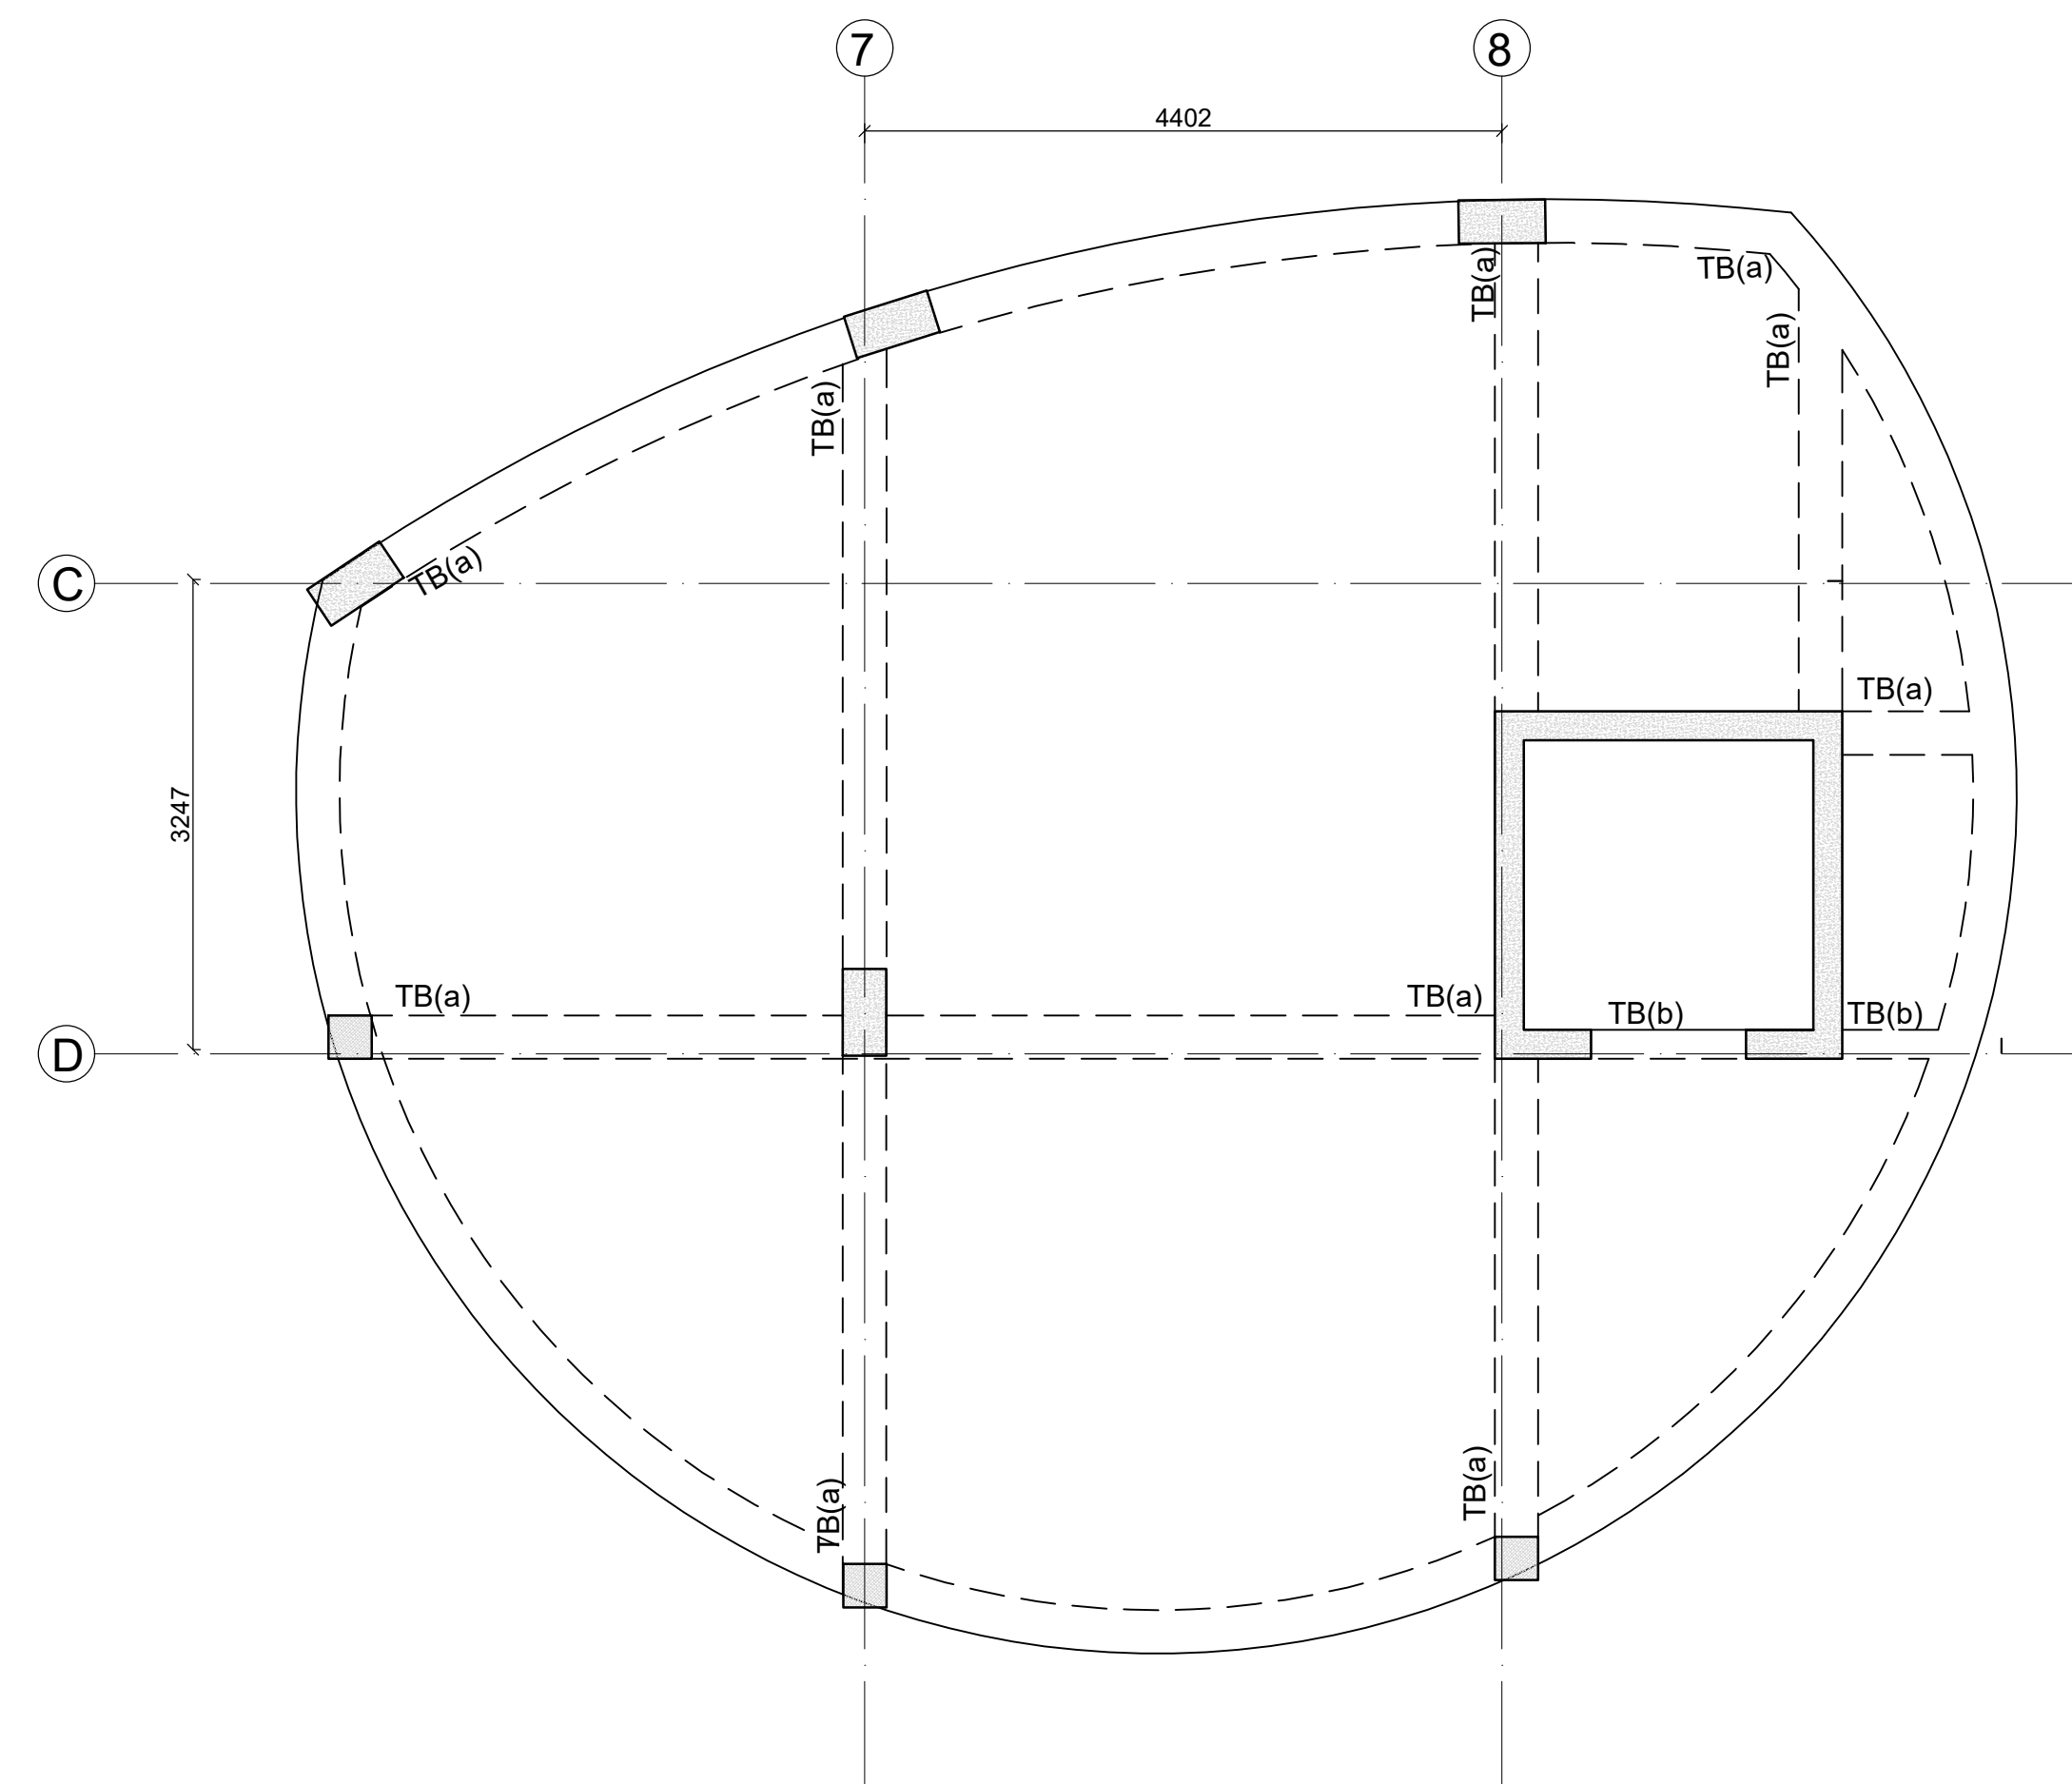

	CUTOUT
	COLUMN CONTINUE
	COL. TERMINATED
	TOILET 100 MM SUNK

BEAM SIZE	
(a)	300X600
(b)	200X600

- GENERAL NOTES:
1. ALL DIMENSIONS ARE IN MM.
 2. DO NOT SCALE, FOLLOW WRITTEN DIMENSION ONLY.
 3. THIS DRAWING SHALL BE READ IN CONJUNCTION WITH RELEVANT ARCHITECTURAL AND STRUCTURAL DRGS.
 4. BARS SHALL BE H.Y.S.D. / TMT BARS OF GRADE fe 550 AND CONFORMING TO I.S. 1786-1985.
 5. CONC. MIX SHALL BE:

TITLE

SUBMISSION DRAWINGS

MUMMTY LVL.FRAMING PLAN

SCALE:- NTS

DATE : DATE : 18.03.2025

PROJECT:-

SHUBHASHISH FOREST
UNDER KHASRA NO. 1941/419, 418/1, 2451/2073, 2074/422, 423, 2423/416, 2425/417, 2427/424 & 426 428 AT REVENUE VILLAGE:- MAHAPURA, TEH. SANGANER, DIST. JAIPUR, RAJASTHAN.

ARCHITECTS:-

PANKAJ GUPTA & ASSOCIATES
FLAT NO. 603 B, GOLDEN LEAF APARTMENT, TONK ROAD, NEAR GANDHI NAGAR STATION, JAIPUR-15

ARCHITECT CONSULTANT

STRUCTURE:




Constructure Design P. Ltd.
1005, TOWER- B.Advant
Business Park . NGN,Expressway.
Sec-142Noida
PIN.201305
constructure@gmail.com
tel.9899697377

OWNER

ARCHITECTS

STRUCTURE CONSULTANT

Signature

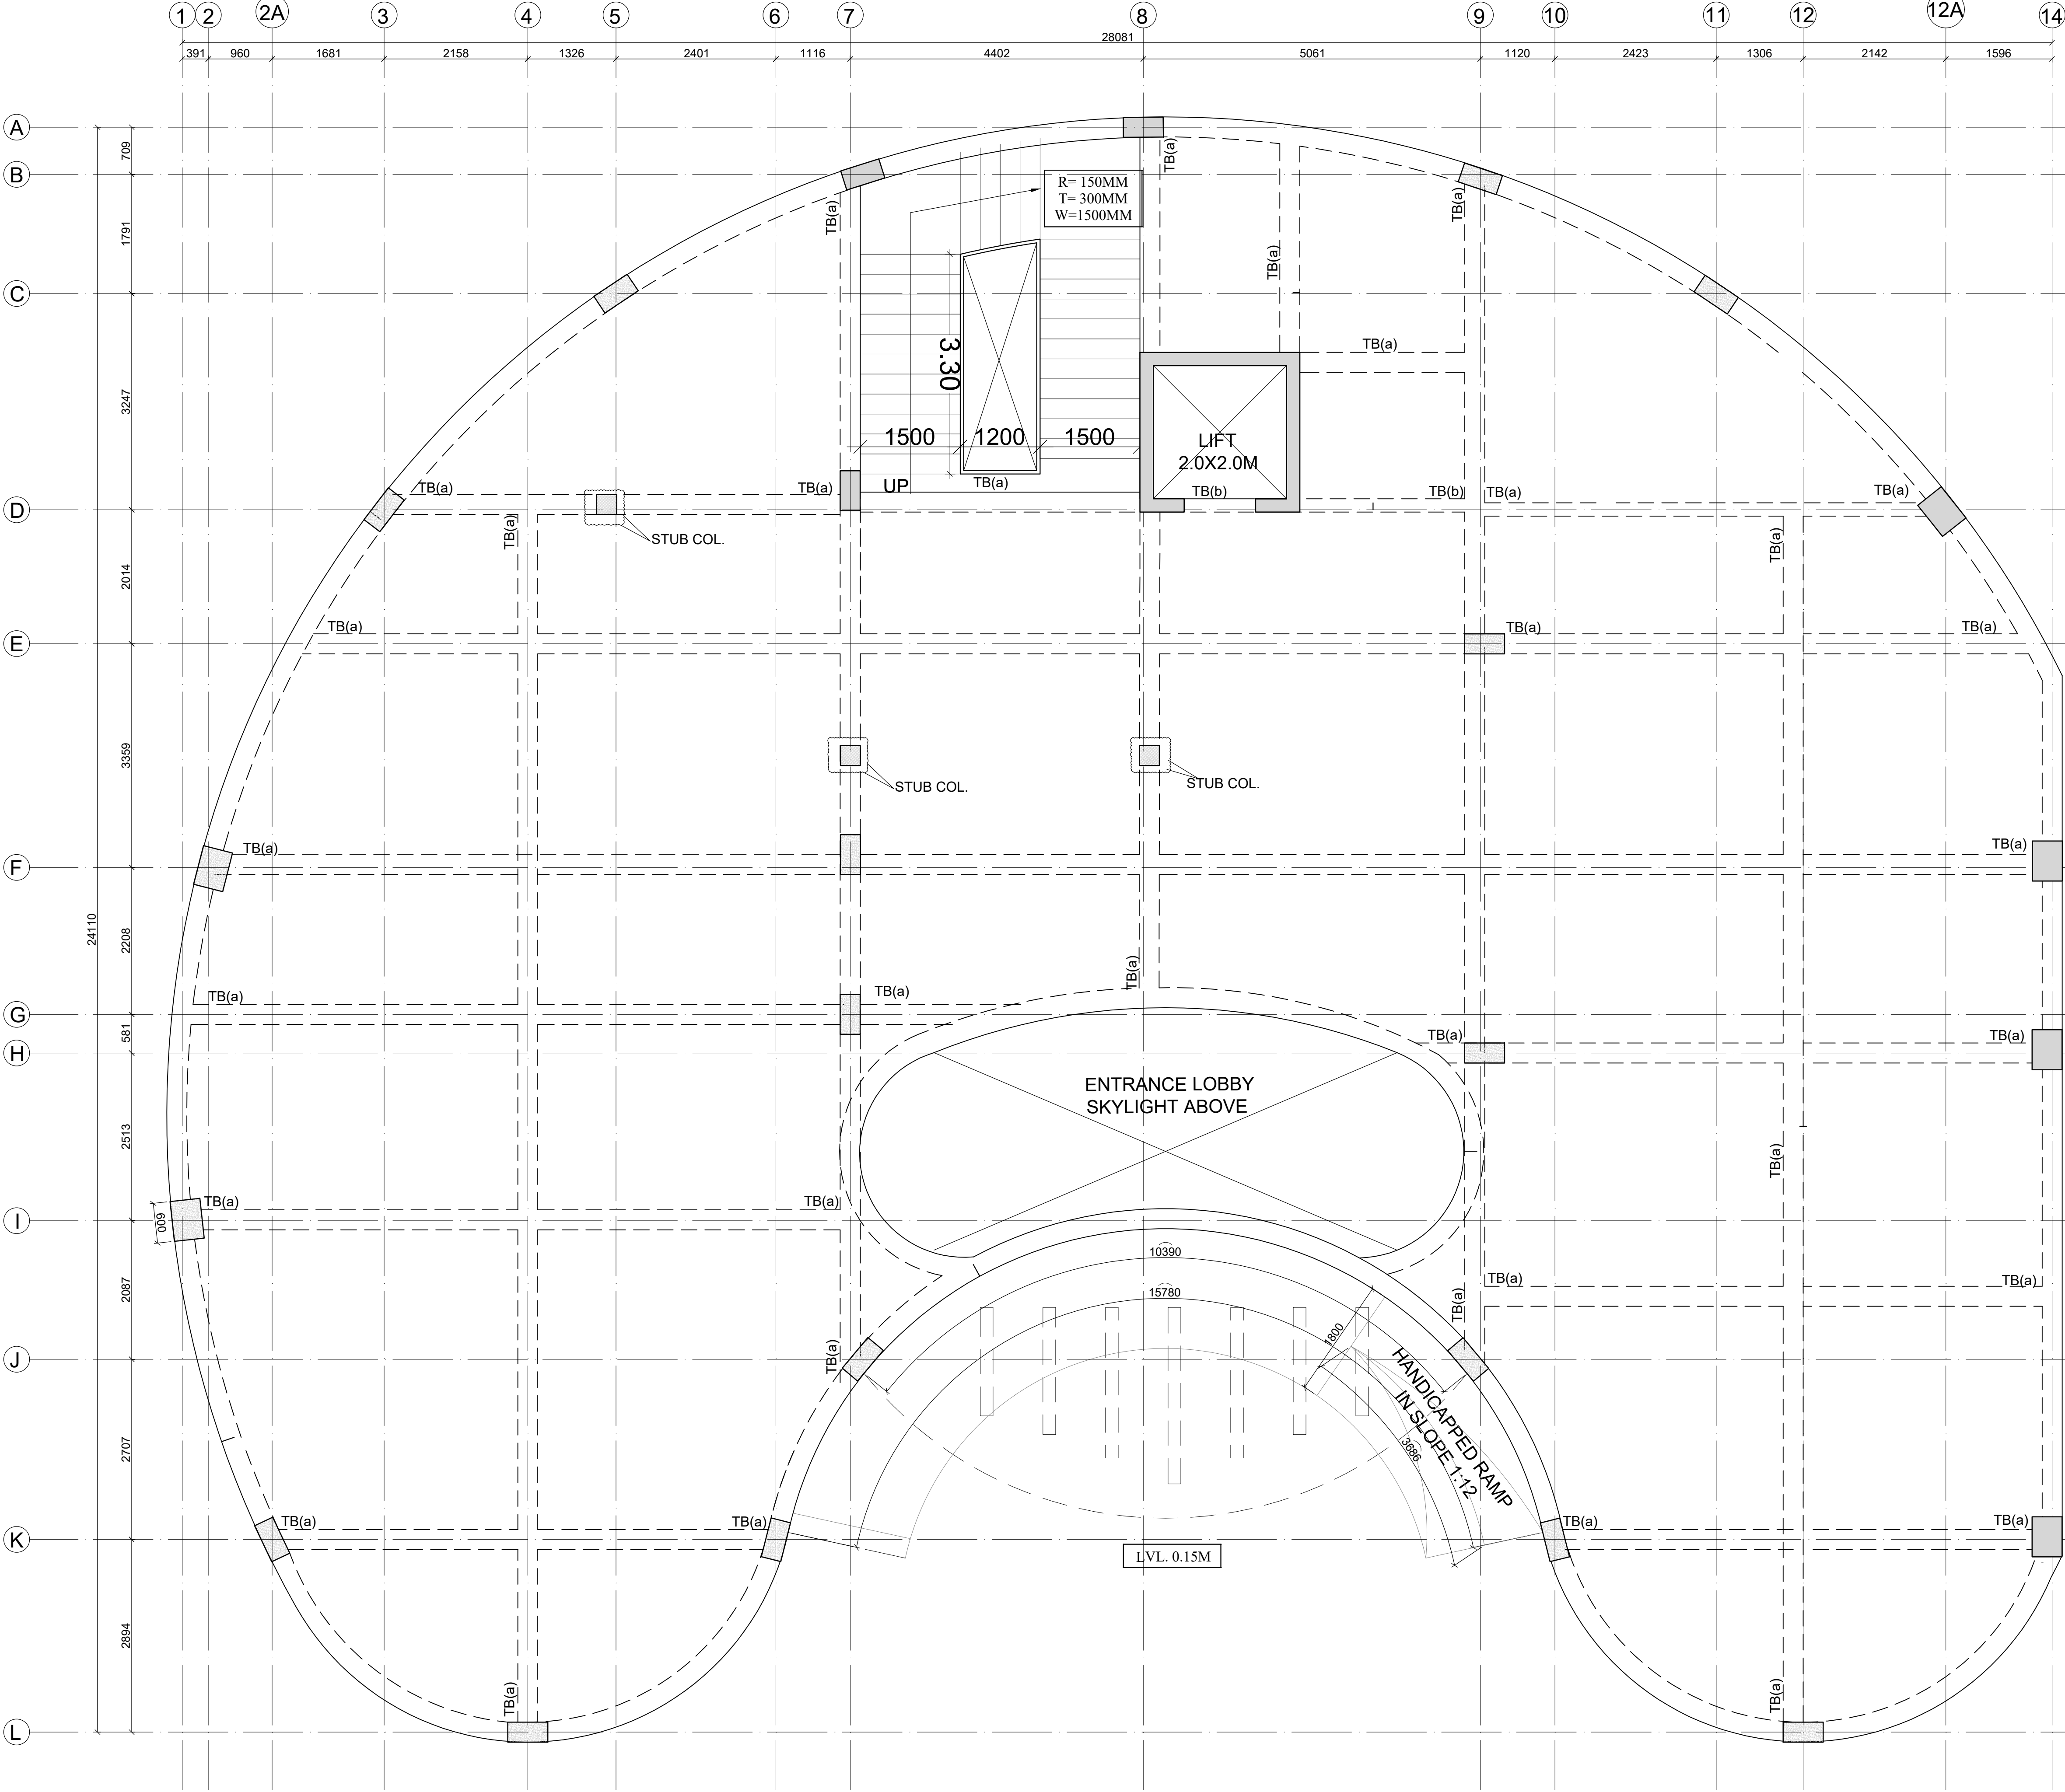

TERRACE LVL. FRAMMING PLAN
ALL SLAB THK.150 MM UNO.

- GENERAL NOTES:
1. ALL DIMENSIONS ARE IN MM.
 2. DO NOT SCALE, FOLLOW WRITTEN DIMENSION ONLY.
 3. THIS DRAWING SHALL BE READ IN CONJUNCTION WITH RELEVANT ARCHITECTURAL AND STRUCTURAL DRGS.
 4. BARS SHALL BE H.Y.S.D. / TMT BARS OF GRADE fe 550 AND CONFORMING TO I.S. 1786-1985.
 5. CONC. MIX SHALL BE:

TITLE
SUBMISSION DRAWINGS
TERRACE LVL.FRAMING PLAN

SCALE:- NTS
DATE : DATE : 18.03.2025

PROJECT:-
SHUBHASHISH FOREST
UNDER KHASRA NO. 1941/419, 418/1, 2451/2073, 2074/422, 423, 2423/416, 2425/417, 2427/424 & 426 428 AT REVENUE VILLAGE:- MAHAPURA, TEH. SANGANER, DIST. JAIPUR, RAJASTHAN.

ARCHITECTS:-
PANKAJ GUPTA & ASSOCIATES
FLAT NO. 603 B, GOLDEN LEAF APARTMENT, TONK ROAD, NEAR GANDHI NAGAR STATION, JAIPUR-15


ARCHITECT CONSULTANT

STRUCTURE:-
Constructure Design P. Ltd.
1005, TOWER- B.Advant Business Park . NGN,Expressway. Sec-142Noida
PIN.201305
constructure@gmail.com
tel.9899697377


OWNER

ARCHITECTS






STRUCTURE CONSULTANT

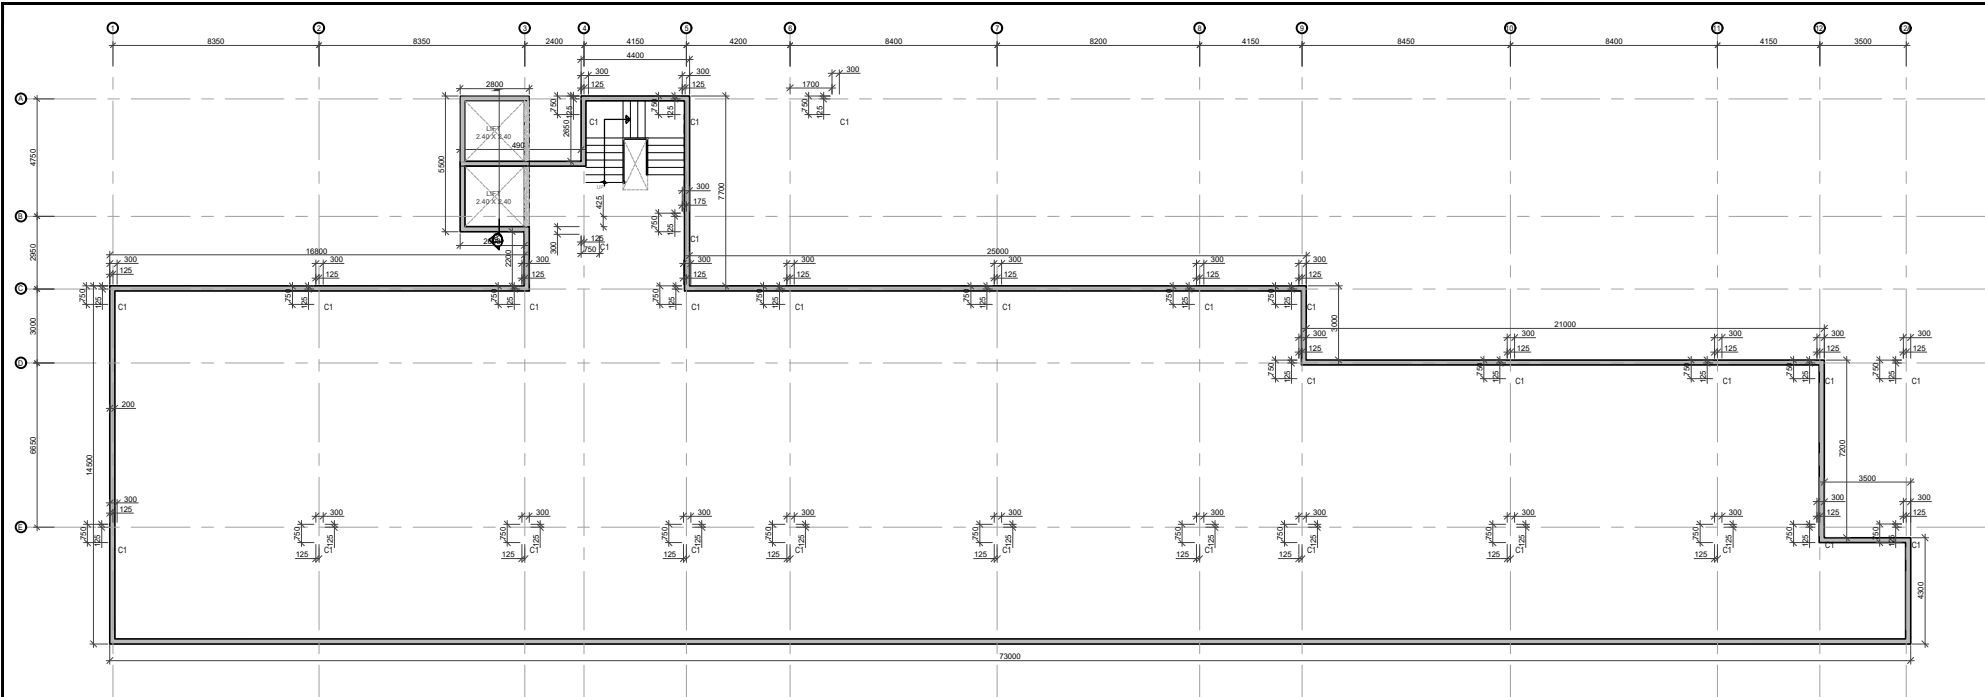


COLUMN LAYOUT PLAN

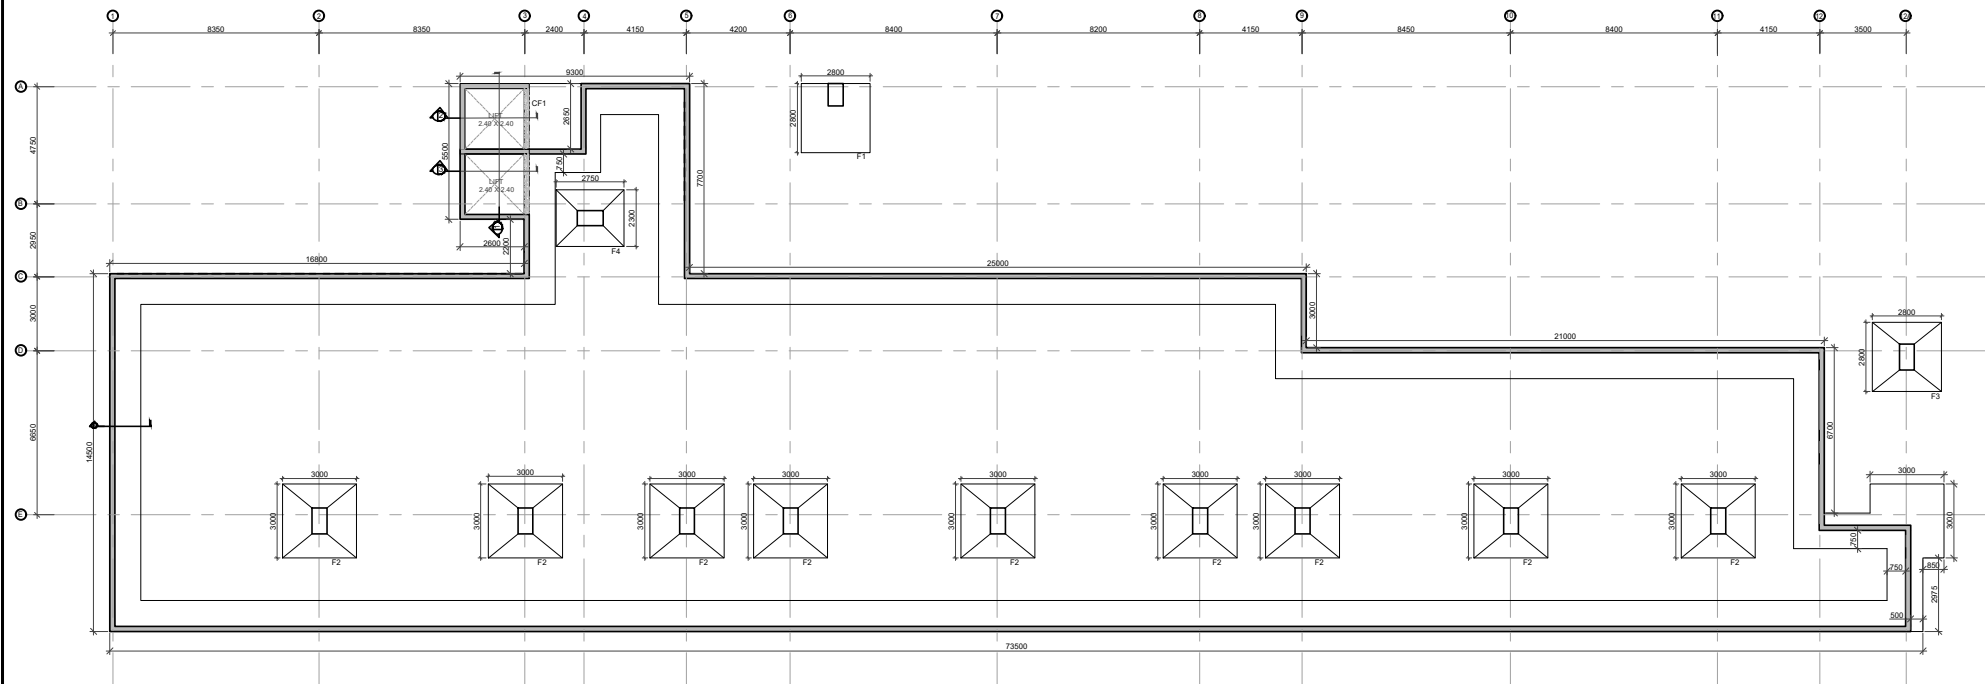

FOUNDATION PLAN

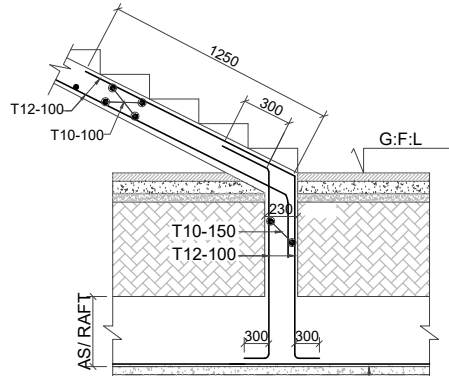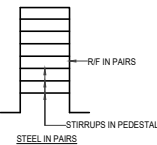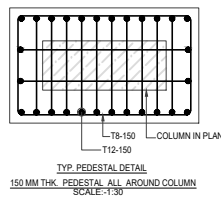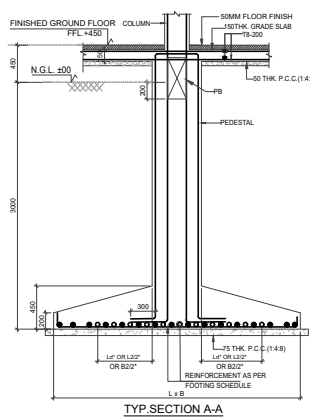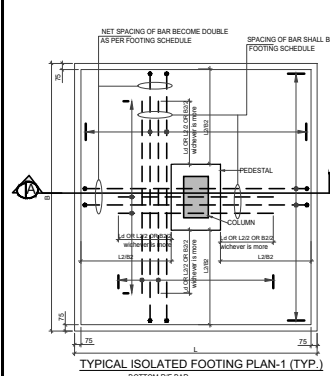

TYP. DOWELS DETAIL FOR STAIR CASE FOR ISOLATED
SCALE:-1:30

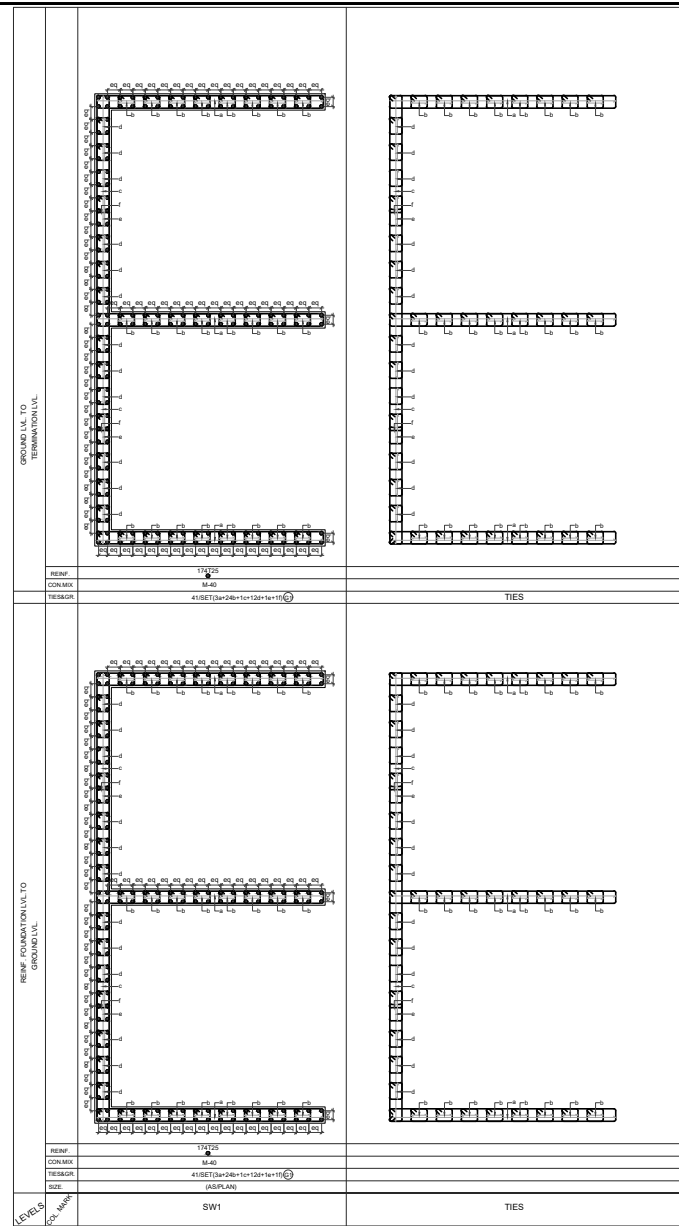

DWG. NO. CDPL/2025/S.41

COMMERCIAL BLOCK
COLUMN LAYOUT & FOUNDATION PLAN

GENERAL NOTES:

1. ALL DIMENSIONS ARE IN MM.
2. DO NOT SCALE, FOLLOW WRITTEN DIMENSION ONLY.
3. THIS DRAWING SHALL BE READ IN CONJUNCTION WITH RELEVANT ARCHITECTURAL AND STRUCTURAL DRGS.
4. BARS SHALL BE H.Y.S.D. / TMT BARS OF GRADE fe 550 AND CONFORMING TO I.S. 1786-1985.
5. CONC. MIX SHALL BE:

TITLE

SUBMISSION DRAWINGS
COLUMN LAYOUT & FOUNDATION PLAN

SCALE:- NTS

DATE : DATE : 18.03.2025

PROJECT:-

SHUBHASHISH FOREST
UNDER KHASRA NO. 1941/419, 418/1,
2451/2073, 2074/422, 423, 2423/416, 2425/417,
2427/424 & 426 428 AT REVENUE VILLAGE:-
MAHAPURA, TEH. SANGANER, DIST.
JAIPUR, RAJASTHAN.

ARCHITECTS:-

PANKAJ GUPTA & ASSOCIATES
FLAT NO. 603 B, GOLDEN LEAF
APARTMENT, TONK ROAD, NEAR GANDHI
NAGAR STATION, JAIPUR-15

ARCHITECT CONSULTANT


STRUCTURE:

Constructure Design P. Ltd.
1005, TOWER- B.Advant
Business Park . NGN.Expressway.
Sec-142Noida
PIN.201305
constructure@gmail.com
tel.9899697377

OWNER

ARCHITECTS

STRUCTURE CONSULTANT

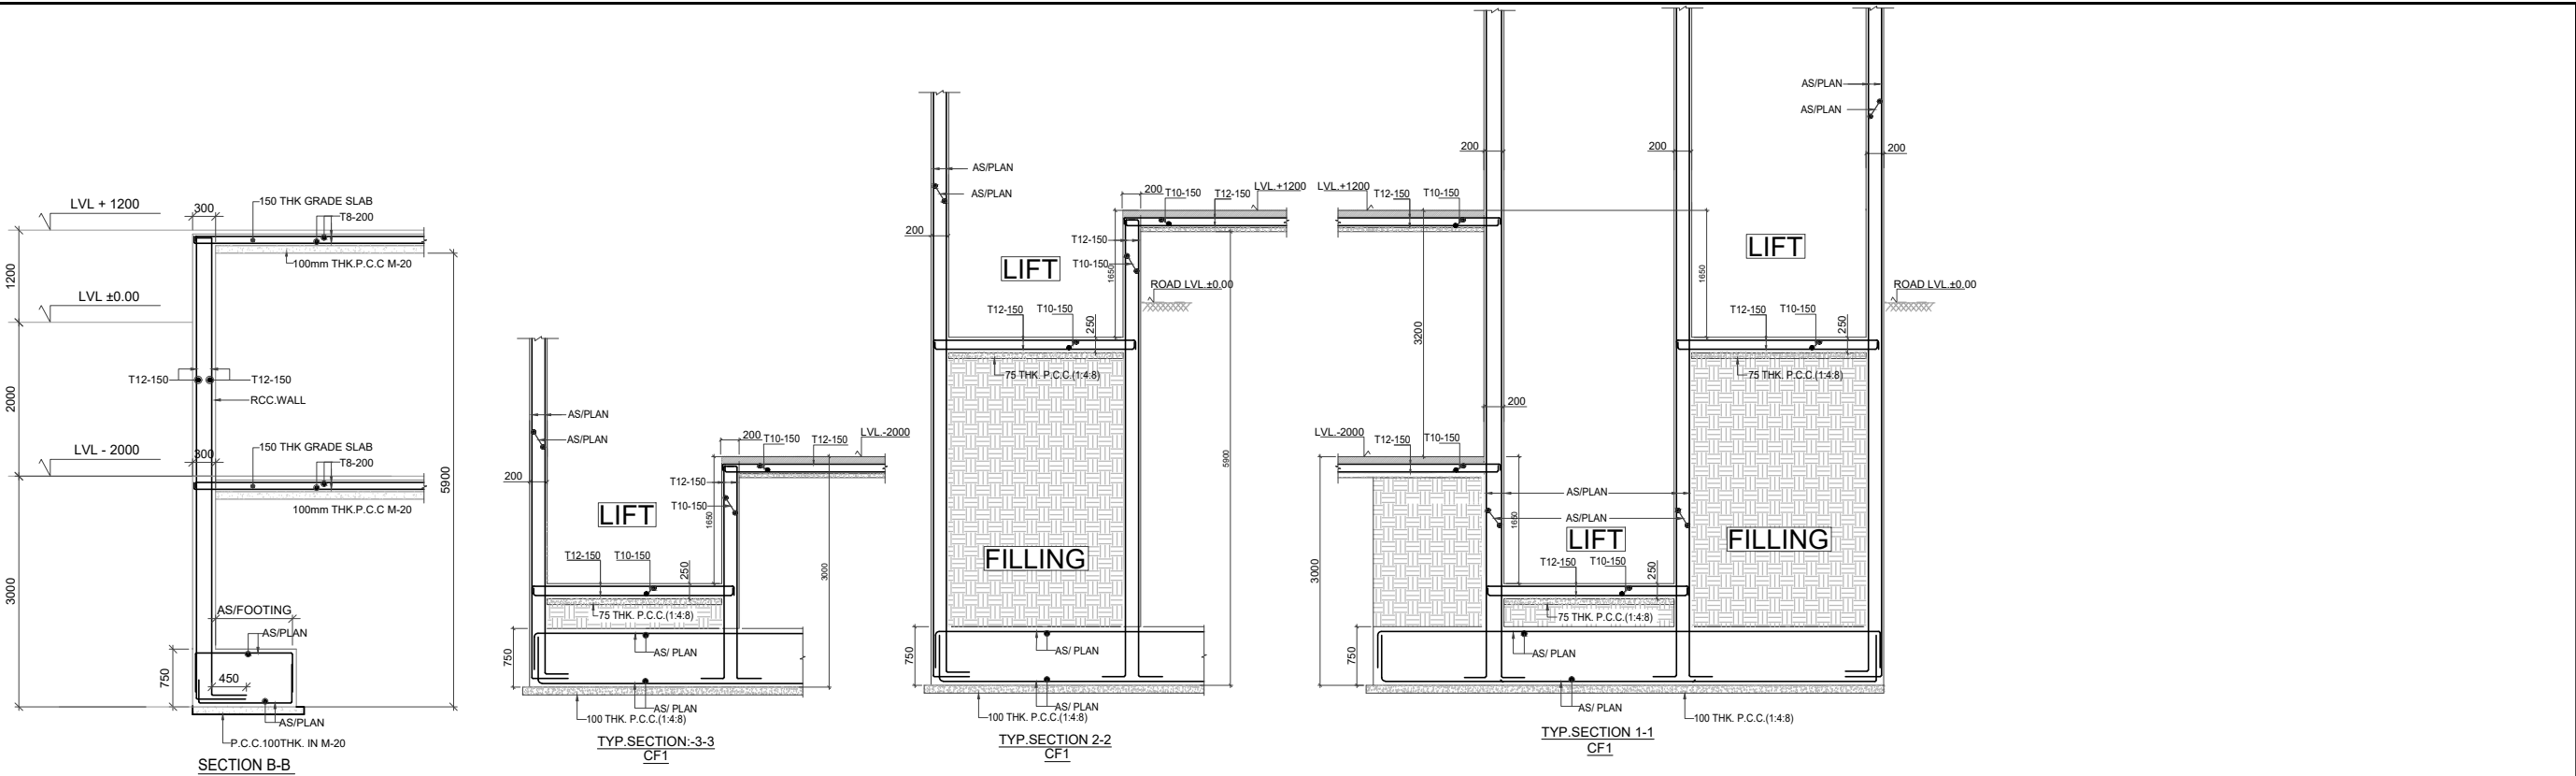

DWG. NO. CDPL/2025/S.41

COMMERCIAL BLOCK
FOUNDATION SECTION DETAILS

GENERAL NOTES:

1. ALL DIMENSIONS ARE IN MM.
2. DO NOT SCALE, FOLLOW WRITTEN DIMENSION ONLY.
3. THIS DRAWING SHALL BE READ IN CONJUNCTION WITH RELEVANT ARCHITECTURAL AND STRUCTURAL DRGS.
4. BARS SHALL BE H.Y.S.D. / TMT BARS OF GRADE fe 550 AND CONFORMING TO I.S. 1786-1985.
5. CONC. MIX SHALL BE:

TITLE

SUBMISSION DRAWINGS
FOUNDATION SECTION DETAILS

SCALE:- NTS

DATE : DATE : 18.03.2025

PROJECT:-

SHUBHASHISH FOREST
UNDER KHASRA NO. 1941/419, 418/1, 2451/2073, 2074/422, 423, 2423/416, 2425/417, 2427/424 & 426 428 AT REVENUE VILLAGE:- MAHAPURA, TEH. SANGANER, DIST. JAIPUR, RAJASTHAN.

ARCHITECTS:-

PANKAJ GUPTA & ASSOCIATES
FLAT NO. 603 B, GOLDEN LEAF APARTMENT, TONK ROAD, NEAR GANDHI NAGAR STATION, JAIPUR-15

ARCHITECT CONSULTANT

STRUCTURE:


Constructure
Constructure Design P. Ltd.
1005, TOWER- B.Advant Business Park . NGN,Expressway. Sec-142Noida PIN.201305
constructure@gmail.com tel.9899697377

OWNER


ARCHITECTS

STRUCTURE CONSULTANT




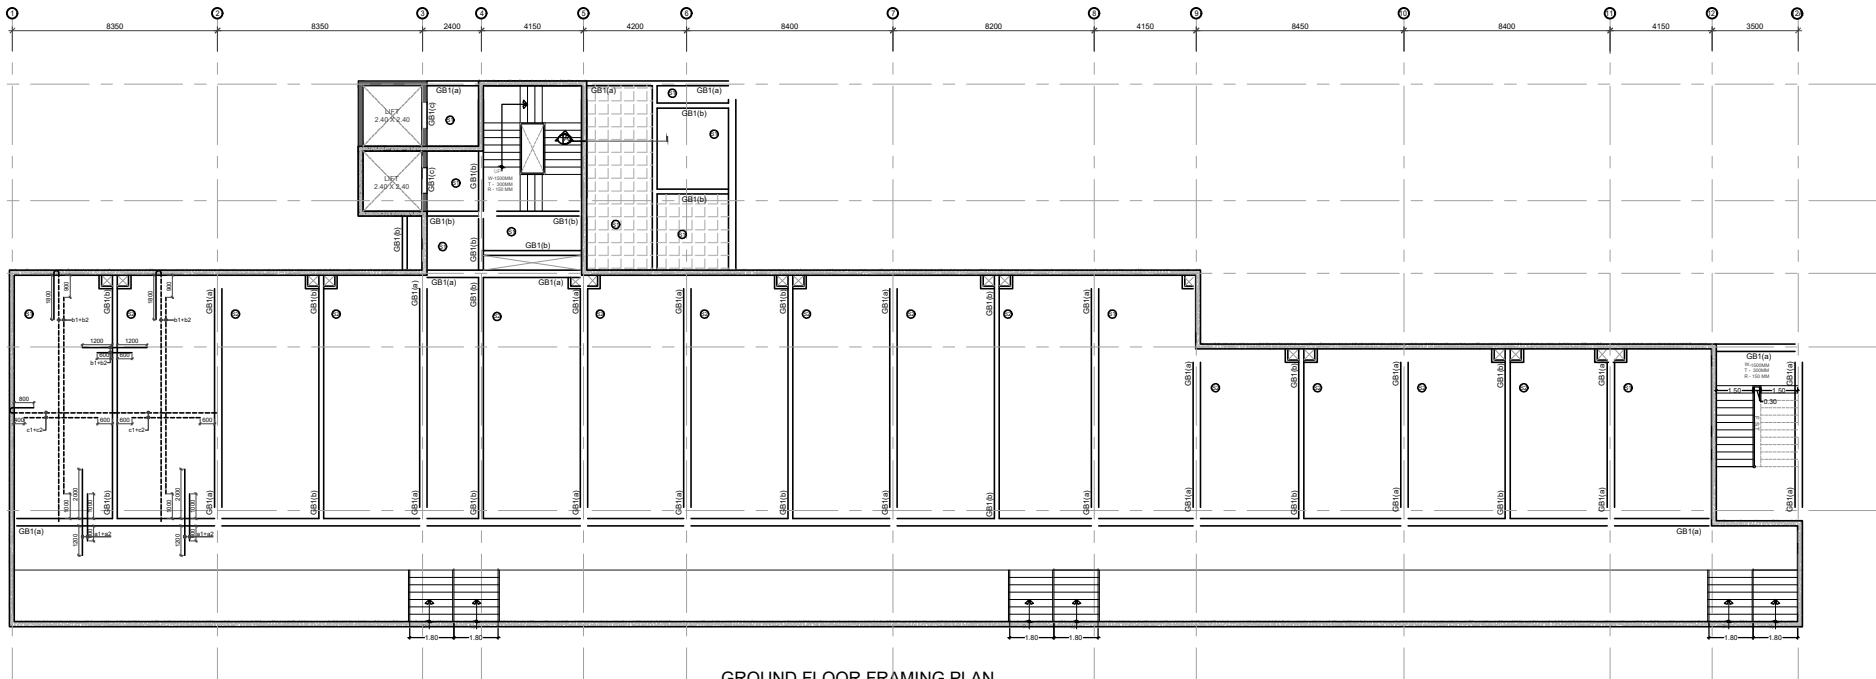


GROUND FLOOR FRAMING PLAN
ALL SLAB THK.150 MM U.N.O.

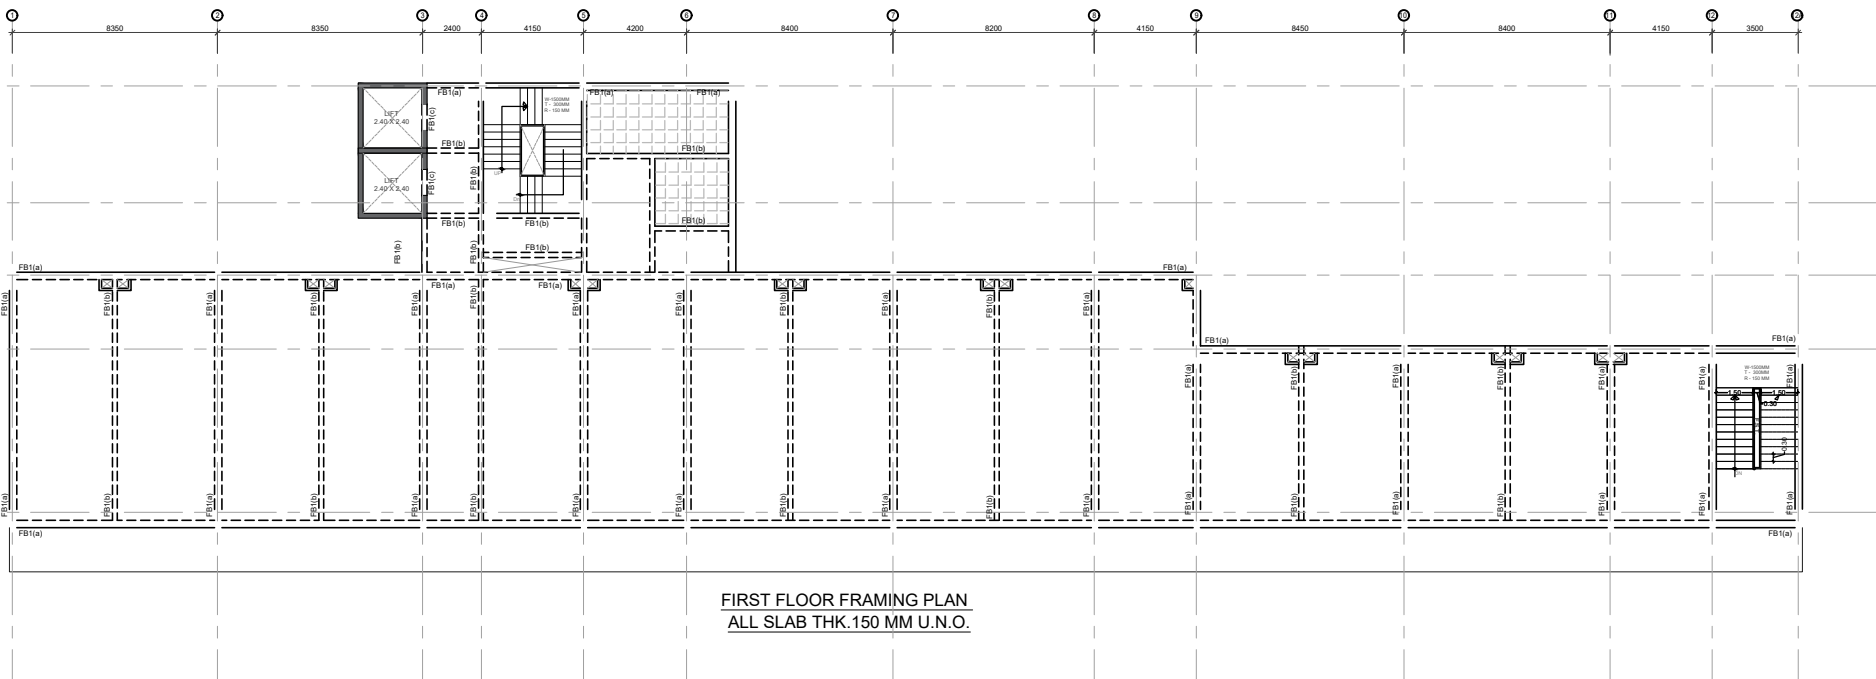

FIRST FLOOR FRAMING PLAN
ALL SLAB THK.150 MM U.N.O.

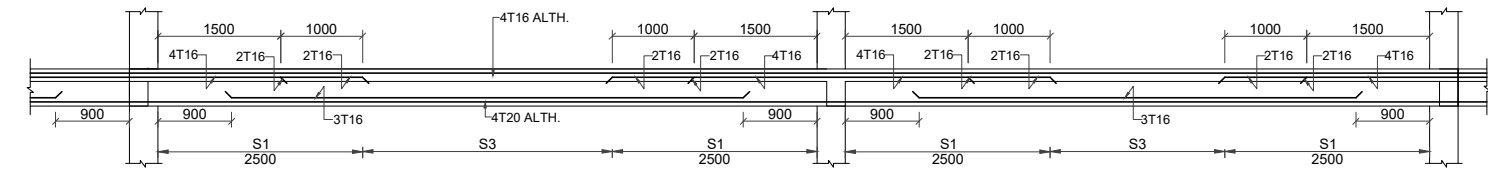

TYPICAL BEAM(300X750)

 

BEAM SIZE SCHEDULE	
(a)	300X750
(b)	200X750
(c)	200X450

LEGEND	
	CUTOUT
	COLUMN CONTINUE
	COLUMN TERMINATED
	300MM SUNK

DWG. NO. CDPL/2025/S.41

COMMERCIAL BLOCK
GROUND FLOOR & FIRST FLOOR
FRAMING PLAN

GENERAL NOTES:

1. ALL DIMENSIONS ARE IN MM.
2. DO NOT SCALE, FOLLOW WRITTEN DIMENSION ONLY.
3. THIS DRAWING SHALL BE READ IN CONJUNCTION WITH RELEVANT ARCHITECTURAL AND STRUCTURAL DRGS.
4. BARS SHALL BE H.Y.S.D. / TMT BARS OF GRADE fe 550 AND CONFORMING TO I.S. 1786-1985.
5. CONC. MIX SHALL BE:

TITLE

SUBMISSION DRAWINGS
GROUND FLOOR & FIRST FLOOR
FRAMING PLAN

SCALE:- NTS

DATE : DATE : 18.03.2025

PROJECT:-

SHUBHASHISH FOREST
UNDER KHASRA NO. 1941/419, 418/1,
2451/2073, 2074/422, 423, 2423/416, 2425/417,
2427/424 & 426 428 AT REVENUE VILLAGE:-
MAHAPURA, TEH. SANGANER, DIST.
JAIPUR, RAJASTHAN.

ARCHITECTS:-

PANKAJ GUPTA & ASSOCIATES
FLAT NO. 603 B, GOLDEN LEAF
APARTMENT, TONK ROAD, NEAR GANDHI
NAGAR STATION, JAIPUR-15

ARCHITECT CONSULTANT

STRUCTURE:




Constructure Design P. Ltd.
1005, TOWER- B.Advant
Business Park . NGN,Expressway.
Sec-142Noida
PIN.201305
constructure@gmail.com
tel.9899697377

OWNER

ARCHITECTS

STRUCTURE CONSULTANT



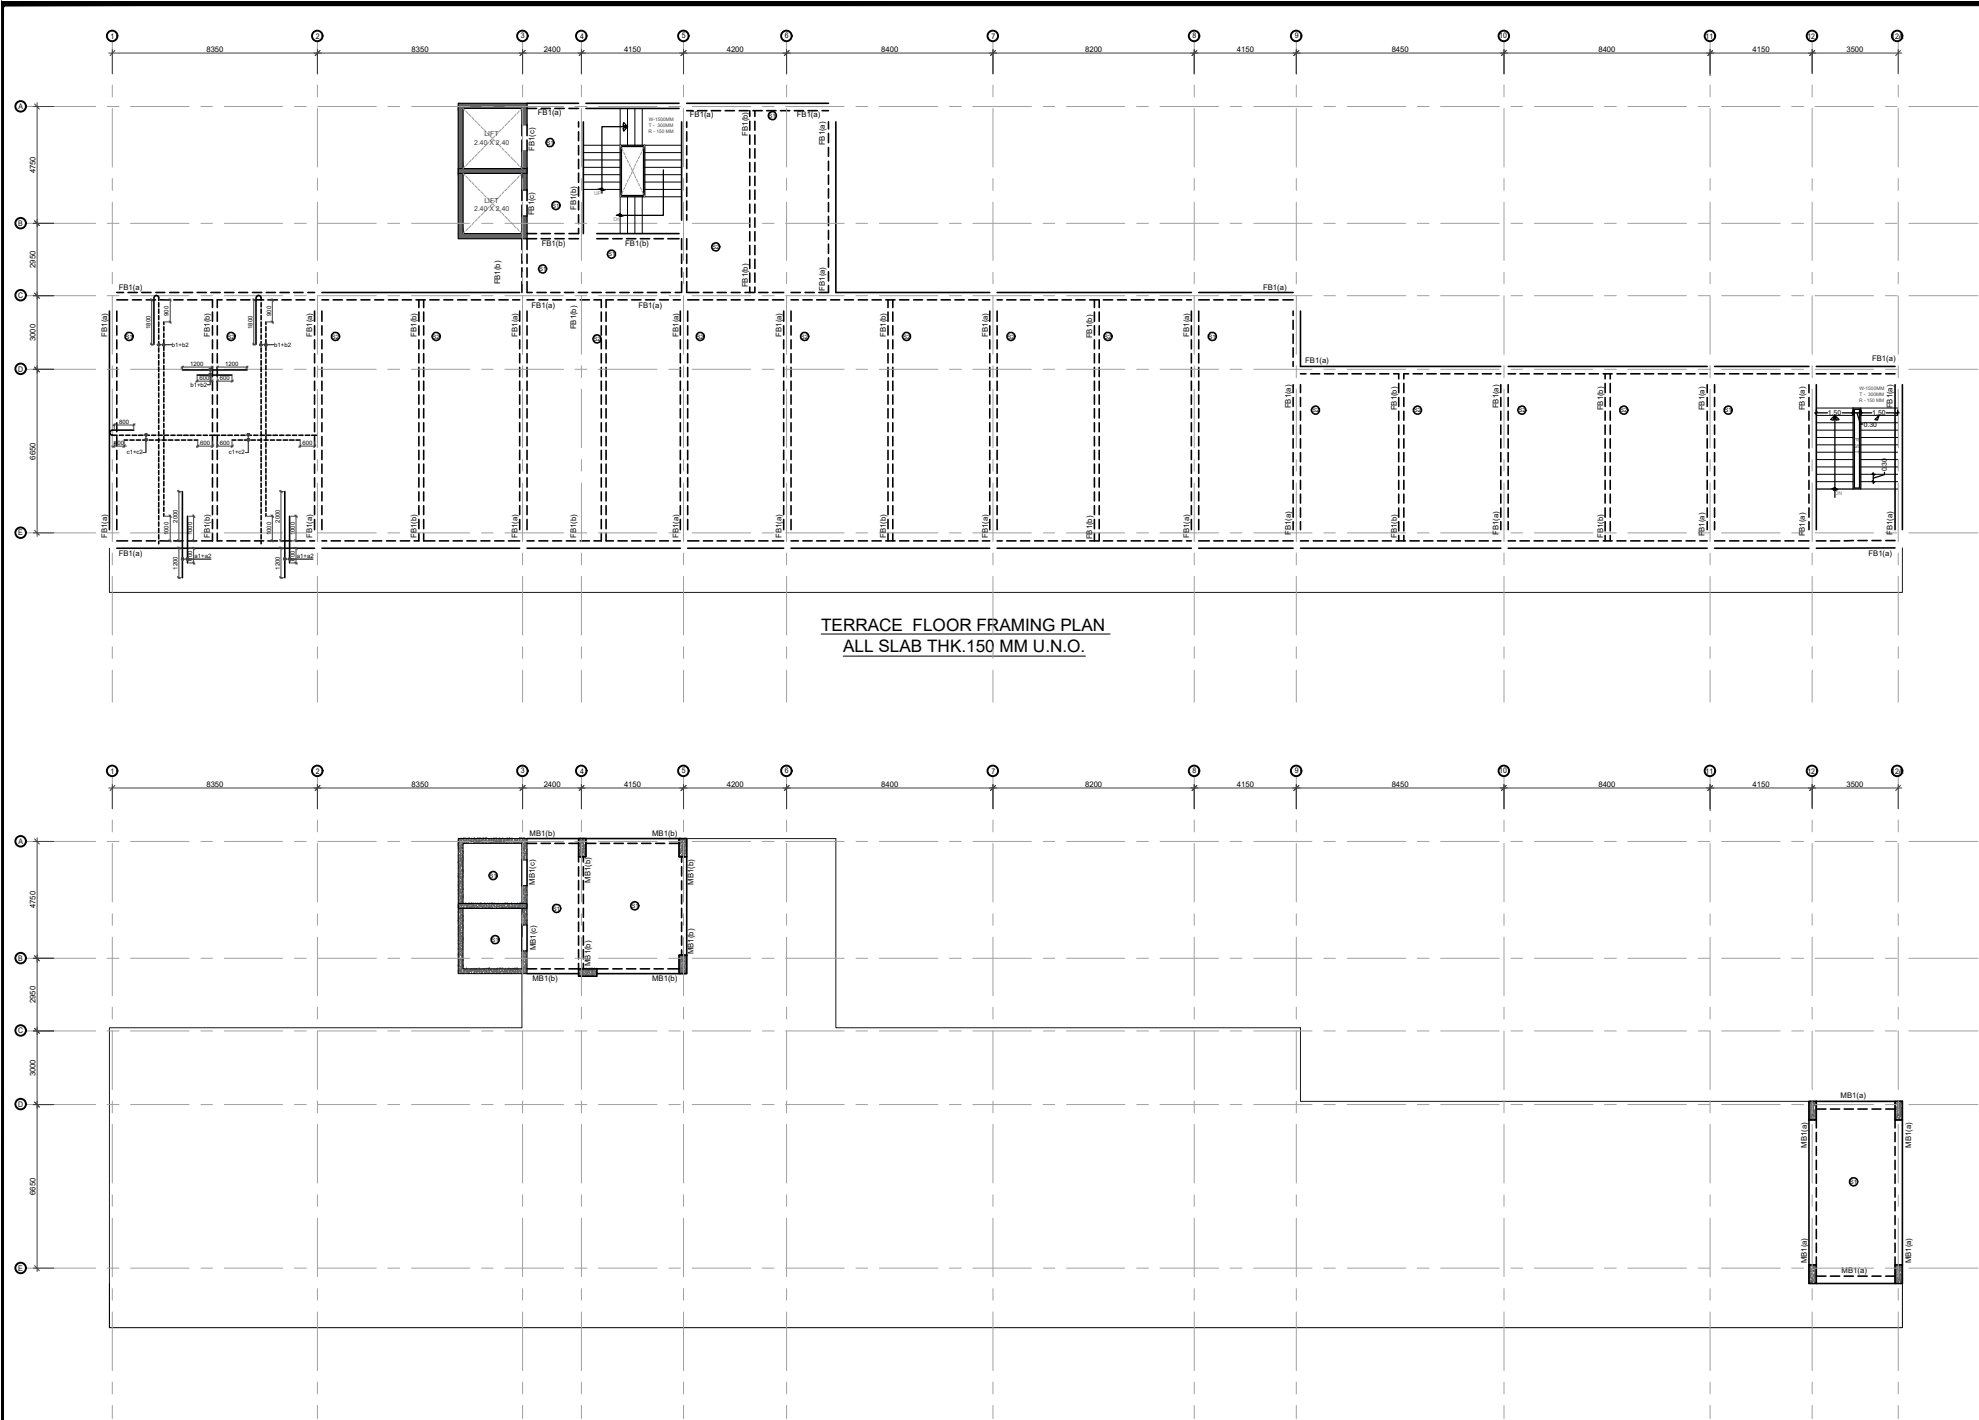

BEAM SIZE SCHEDULE	
(a)	300X750
(b)	200X750
(c)	200X450

LEGEND	
	CUTOUT
	COLUMN CONTINUE
	COLUMN TERMINATED
	300MM SUNK

DWG. NO. CDPL/2025/S.41

COMMERCIAL BLOCK
TERRACE FLOOR & MUMTY FRAMING PLAN

GENERAL NOTES:
1. ALL DIMENSIONS ARE IN MM.
2. DO NOT SCALE, FOLLOW WRITTEN DIMENSION ONLY.
3. THIS DRAWING SHALL BE READ IN CONJUNCTION WITH RELEVANT ARCHITECTURAL AND STRUCTURAL DRGS.
4. BARS SHALL BE H.Y.S.D. / TMT BARS OF GRADE fe 550 AND CONFORMING TO I.S. 1786-1985.
5. CONC. MIX SHALL BE:

TITLE
SUBMISSION DRAWINGS
TERRACE FLOOR & MUMTY FRAMING PLAN

SCALE:- NTS

DATE : DATE : 18.03.2025

PROJECT:-
SHUBHASHISH FOREST
UNDER KHASRA NO. 1941/419, 418/1, 2451/2073, 2074/422, 423, 2423/416, 2425/417, 2427/424 & 426 428 AT REVENUE VILLAGE:- MAHAPURA, TEH. SANGANER, DIST. JAIPUR, RAJASTHAN.

ARCHITECTS:-
PANKAJ GUPTA & ASSOCIATES
FLAT NO. 603 B, GOLDEN LEAF APARTMENT, TONK ROAD, NEAR GANDHI NAGAR STATION, JAIPUR-15

ARCHITECT CONSULTANT

STRUCTURE:
 Constructure Design P. Ltd.
1005, TOWER- B.Advant Business Park . NGN,Expressway. Sec-142Noida
PIN.201305
constructure@gmail.com
tel.9899697377

OWNER

ARCHITECTS

STRUCTURE CONSULTANT