

COLUMN DETAIL

- SPECIFICATIONS/NOTES:-
1. ALL DIMENSIONS ARE IN MM ,EXCEPT BAR DIAMETER.BAR DIAMETER MUST BE CONSIDERED IN MILLIMETER.
 2. ALL DIMENSIONS ARE TO BE READ AND NOT TO BE MEASURED.
 3. ALL CONCRETE MIX. SHALL BE M-20. IF NOT SPECIFIED.
 4. ALL SUNK SLABS SHALL BE FILLED WITH WELL COMPACTED LIGHT WEIGHT CINDER FILLING ONLY.WHOSE DENSITY IS NOT MORE THAN 1200 KG/CUM
 5. USE M-20 GRADE CONE & STEEL HYSD FE-500
 6. CHANGE MUST BE DONE AFTER DESIGNER APPROVAL
 7. CLEAR COVER TO BARS SHALL BE AS UNDER
SLAB:- 20MM , BEAM :- 25MM , COLUMN:- 40MM, WALL :- 30MM
RAFT :- 50 MM
 8. MINIMUM PERIOD BEFORE STRIKING FORMWORK
- a. COLUMN AND VERTICAL FORMWORK TO COLUMN , WALLS , BEAMS
16 - 24 HOUR
- b. STRIKING SOFFIT FORMWORK TO SLABS : 3 -DAYS
STRIKING SOFFIT FORMWORK TO BEAMS : 7- DAYS
- c. STRIKING FORMWORK OF PROPS TO SLABS .
SPANNING UP TO 4.5 MT. : 7 DAYS.
SPANNING OVER 4.5 MT : 14 DAYS.
- d. STRIKING FORMWORK OF PROPS TO BEAMS .
SPANNING UP TO 6.0 MT. : 14 DAYS.
SPANNING OVER 6.0 MT. : 21 DAYS.
9. BOTTOM OF CANTILEVER BEAM AND CANTILEVER SLAB SHALL NOT BE REMOVED UNLESS AND UNTILL PROPER COUNTER WEIGHT IS PROVIDED.
10. STEEL CHAIR SHALL BE PROVIDED TO KEEP TOP REINFORCEMENT OF SLAB IN PROPER POSITION.
11. THE BUILDING IS DESIGNED FOR EARTHQUAKE LOADS FOR ZONE - II ARE CONSIDERED FROM THE RESPECTIVE CODES
12. THE BUILDING LOADS ARE CONSIDERED FROM IS:875 PART (I,II) & IS: 1893 & IS : 456 .
13. S.B.C. CONSIDERED 25 TONE/M2

RESIDENTIAL FLATS PLAN FOR
SAMBHAVNATH COMPLEX LIMITED
DIRECTOR SHRI ROSHAN LAL
S/O SHRI BHERU LAL JAIN (NAGDA)
AT PLOT NO. 1. KH.NO. 208,209,
TO 220,222 TO 224,226,228 TO 230
REVENUE VILLAGE SAVINA KHEDA
UDAIPUR (RAJ.)

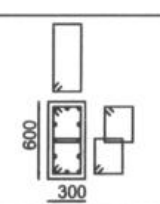
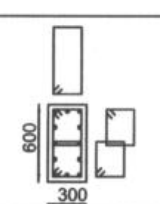
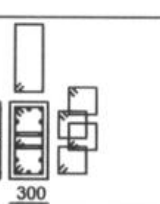
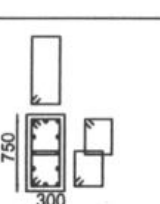
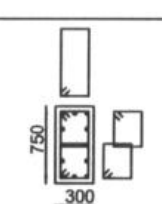
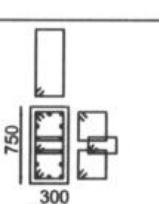
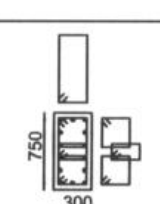
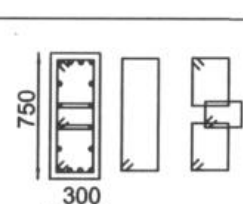
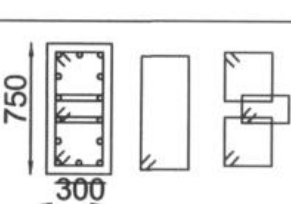
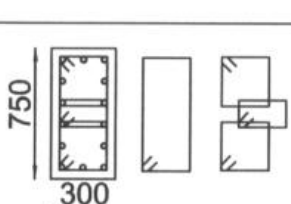
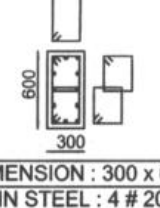
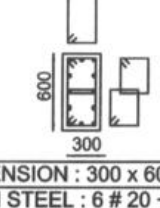
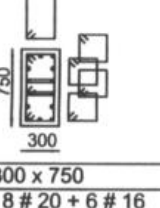
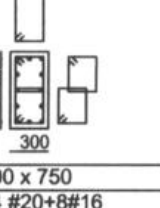
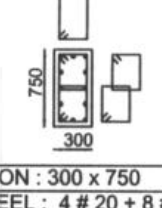
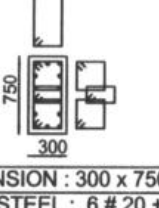
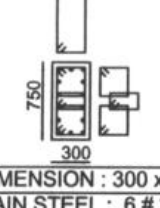
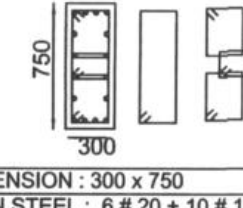
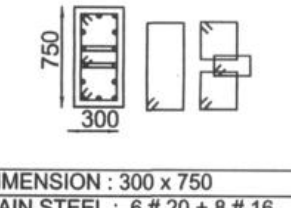
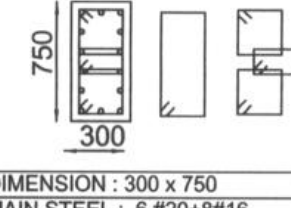
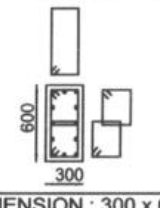
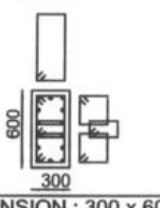
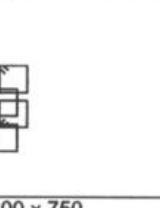
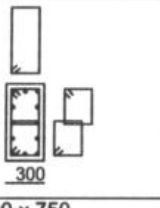
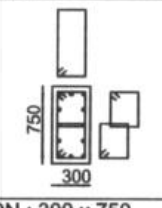
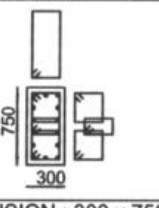
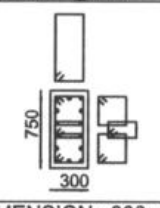
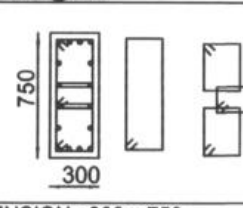
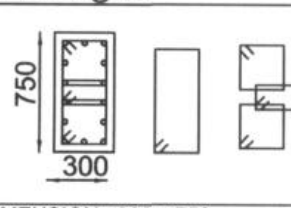
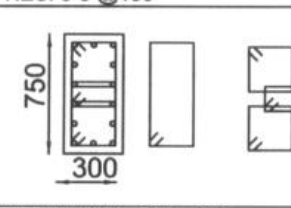
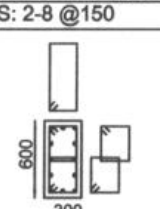
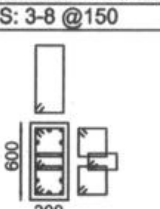
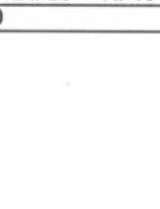
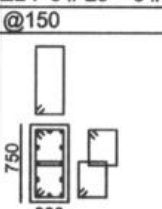
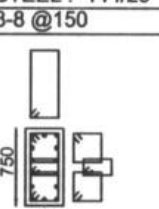
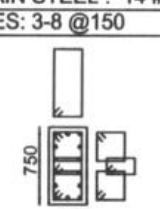
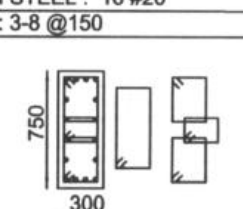
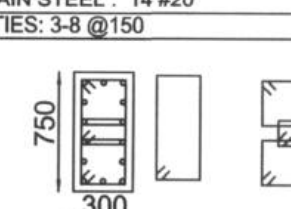
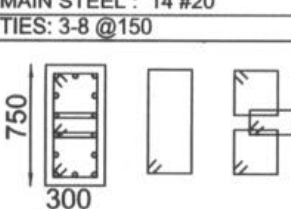
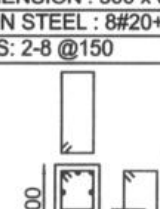
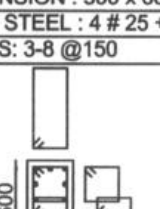
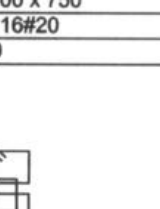
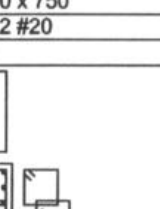
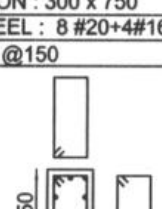
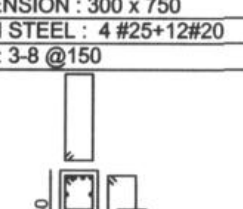
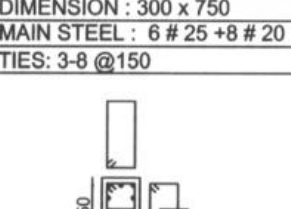
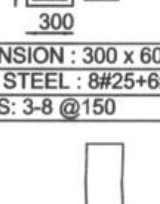
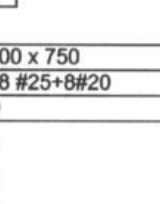
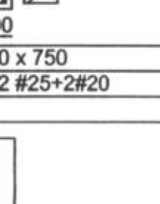
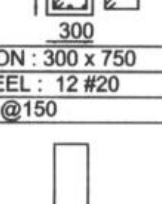
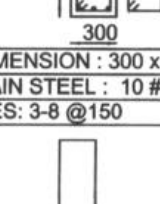
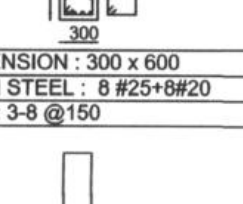
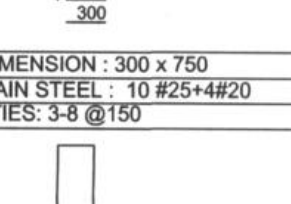
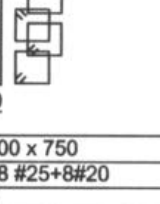
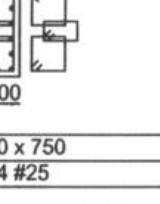
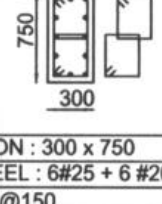
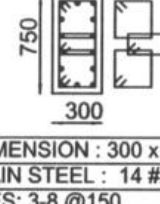
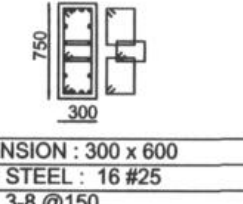
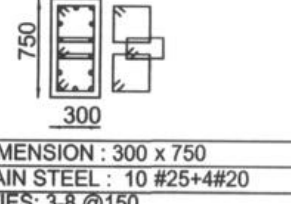
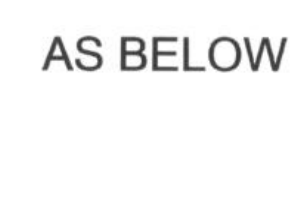
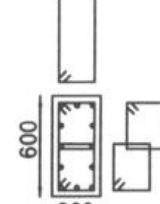
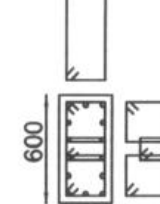
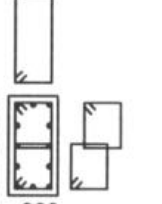
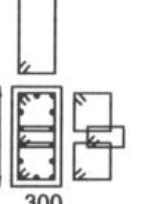
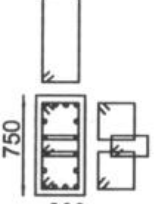
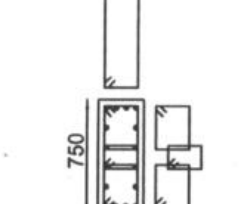
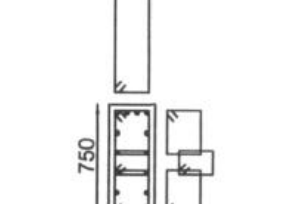
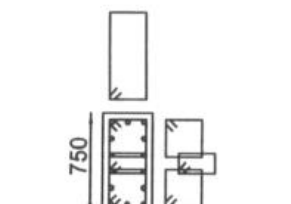
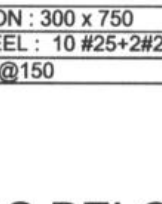
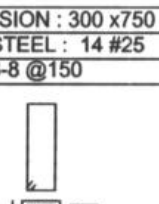
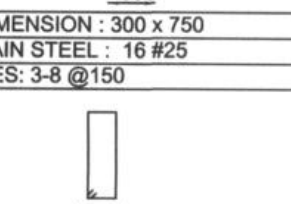
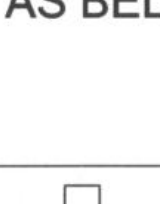
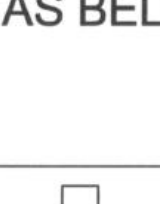
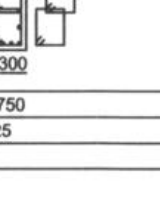
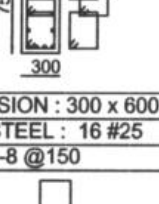
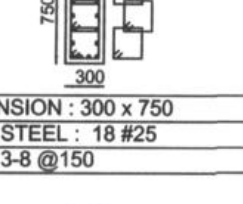
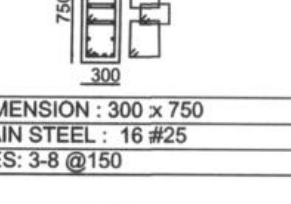
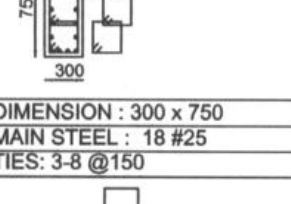
BUILDING APPROVAL THROUGH
U.I.T. UDAIPUR LETTER NO.
F-7 () /UIT/B-PLAN / MISC /2016 /361
DATE :- 28/07/2017
1st STILT + 2 nd STILT +GROUND +
NINTH FLOOR


UPENDRA TATER
Architect
Council of Architecture
Reg. No. CA/91/14369
7, New Bhopapura, UDAIPUR
Mobile No.-9414163251

Ar. Upendra Tater
COA Reg. No. CA/91/14369
Panel Architect Govt. of Rajasthan,
Department of UDH
Place : Udaipur 7-New Bhopapura,
Udaipur Mobile : 9414163254


MOHIT MENARIA
B.Tech. Civil (Structure Design)
Chartered Engineer, Structural Designer
Regd. No. :-AM1938099
233, Connaught Place
Nr. Shobhagpura Circle, Udaipur (Raj.)
Mob:-8302220177

STRUCTURAL ENGINEER
Mohit Menaria
Reg. No. AM1938099
Chartered Engineer
Sanrachna Design Studio
233 , Connaught Place ,Udaipur
Mobile No. - 8302220177

TERRACE FLOOR	AS BELOW	AS BELOW									
▽ Floor12 - Default Level	AS BELOW	AS BELOW	AS BELOW	AS BELOW	AS BELOW		AS BELOW		AS BELOW	AS BELOW	
▽ Floor11 - Default Level	 DIMENSION : 300 x 600 MAIN STEEL : 10 # 16 TIES : 2-8 @150	 DIMENSION : 300 x 600 MAIN STEEL : 12 # 16 TIES : 3-8 @150	 DIMENSION : 300 x 750 MAIN STEEL : 14 # 16 TIES : 4-8 @150	 DIMENSION : 300 x 750 MAIN STEEL : 14 # 16 TIES : 3-8 @150	 DIMENSION : 300 x 750 MAIN STEEL : 16 # 16 TIES : 2-8 @150	 DIMENSION : 300 x 750 MAIN STEEL : 14 # 16 TIES : 3-8 @150	 DIMENSION : 300 x 750 MAIN STEEL : 14 # 16 TIES : 3-8 @150	 DIMENSION : 300 x 750 MAIN STEEL : 16 # 16 TIES : 3-8 @150	 DIMENSION : 300 x 750 MAIN STEEL : 14#16 TIES : 3-8 @150	 DIMENSION : 300 x 750 MAIN STEEL : 14#16 TIES : 3-8 @150	
▽ Floor10 - Default Level	 DIMENSION : 300 x 600 MAIN STEEL : 4 # 20 + 6 # 16 TIES : 2-8 @150	 DIMENSION : 300 x 600 MAIN STEEL : 14 # 20 TIES : 2-8 @150	 DIMENSION : 300 x 750 MAIN STEEL : 12 # 20 + 6 # 16 TIES : 4-8 @150	 DIMENSION : 300 x 750 MAIN STEEL : 6 #20+8#16 TIES : 2-8 @150	 DIMENSION : 300 x 750 MAIN STEEL : 4 # 20 + 6 # 16 TIES : 2-8 @150	 DIMENSION : 300 x 750 MAIN STEEL : 6 # 20 + 6 # 16 TIES : 3-8 @150	 DIMENSION : 300 x 750 MAIN STEEL : 6 # 20 + 6 # 16 TIES : 3-8 @150	 DIMENSION : 300 x 750 MAIN STEEL : 6 # 20 + 10 # 16 TIES : 3-8 @150	 DIMENSION : 300 x 750 MAIN STEEL : 6 # 20 + 6 # 16 TIES : 3-8 @150	 DIMENSION : 300 x 750 MAIN STEEL : 6 #20+8#16 TIES : 3-8 @150	
▽ Floor9 - Default Level	 DIMENSION : 300 x 600 MAIN STEEL : 6#20+6#16 TIES : 2-8 @150	 DIMENSION : 300 x 600 MAIN STEEL : 14 # 20 TIES : 3-8 @150	 DIMENSION : 300 x 750 MAIN STEEL : 12 # 20 + 4 # 16 TIES : 4-8 @150	 DIMENSION : 300 x 750 MAIN STEEL : 6 #20+8#16 TIES : 2-8 @150	 DIMENSION : 300 x 750 MAIN STEEL : 6 # 20 + 6 # 16 TIES : 2-8 @150	 DIMENSION : 300 x 750 MAIN STEEL : 14 # 20 TIES : 3-8 @150	 DIMENSION : 300 x 750 MAIN STEEL : 14 # 20 TIES : 3-8 @150	 DIMENSION : 300 x 750 MAIN STEEL : 16 # 20 TIES : 3-8 @150	 DIMENSION : 300 x 750 MAIN STEEL : 14 # 20 TIES : 3-8 @150	 DIMENSION : 300 x 750 MAIN STEEL : 14 # 20 TIES : 3-8 @150	
▽ Floor8 - Default Level	 DIMENSION : 300 x 600 MAIN STEEL : 6#20+4#16 TIES : 2-8 @150	 DIMENSION : 300 x 600 MAIN STEEL : 4 # 25 + 10 # 20 TIES : 3-8 @150	 DIMENSION : 300 x 750 MAIN STEEL : 16#20 TIES : 4-8 @150	 DIMENSION : 300 x 750 MAIN STEEL : 12 # 20 TIES : 3-8 @150	 DIMENSION : 300 x 750 MAIN STEEL : 6 #20+4#16 TIES : 2-8 @150	 DIMENSION : 300 x 750 MAIN STEEL : 4 # 25+10#20 TIES : 3-8 @150	 DIMENSION : 300 x 750 MAIN STEEL : 4 # 25+10#20 TIES : 3-8 @150	 DIMENSION : 300 x 750 MAIN STEEL : 4 # 25+12#20 TIES : 3-8 @150	 DIMENSION : 300 x 750 MAIN STEEL : 6 # 25+8#20 TIES : 3-8 @150	 DIMENSION : 300 x 750 MAIN STEEL : 6 # 25 + 8 # 20 TIES : 3-8 @150	
▽ Floor7 - Default Level	 DIMENSION : 300 x 600 MAIN STEEL : 12#20 TIES : 2-8 @150	 DIMENSION : 300 x 600 MAIN STEEL : 8#25+6#20 TIES : 3-8 @150	 DIMENSION : 300 x 750 MAIN STEEL : 8 # 25+8#20 TIES : 4-8 @150	 DIMENSION : 300 x 750 MAIN STEEL : 12 # 25+2#20 TIES : 3-8 @150	 DIMENSION : 300 x 750 MAIN STEEL : 12 # 20 TIES : 2-8 @150	 DIMENSION : 300 x 750 MAIN STEEL : 10 # 25+4#20 TIES : 3-8 @150	 DIMENSION : 300 x 750 MAIN STEEL : 10 # 25+4#20 TIES : 3-8 @150	 DIMENSION : 300 x 600 MAIN STEEL : 10 # 25+8#20 TIES : 3-8 @150	 DIMENSION : 300 x 750 MAIN STEEL : 10 # 25+4#20 TIES : 3-8 @150	 DIMENSION : 300 x 750 MAIN STEEL : 10 # 25+4#20 TIES : 3-8 @150	
▽ Floor6 - Default Level	 DIMENSION : 300 x 600 MAIN STEEL : 12#20 TIES : 2-8 @150	 DIMENSION : 300 x 600 MAIN STEEL : 8#25+6#20 TIES : 3-8 @150	 DIMENSION : 300 x 750 MAIN STEEL : 8 # 25+8#20 TIES : 4-8 @150	 DIMENSION : 300 x 750 MAIN STEEL : 14 # 25 TIES : 3-8 @150	 DIMENSION : 300 x 750 MAIN STEEL : 6#25 + 6 # 20 TIES : 2-8 @150	AS BELOW		 DIMENSION : 300 x 750 MAIN STEEL : 14 # 25 TIES : 3-8 @150	 DIMENSION : 300 x 600 MAIN STEEL : 16 # 25 TIES : 3-8 @150	 DIMENSION : 300 x 750 MAIN STEEL : 10 # 25+4#20 TIES : 3-8 @150	AS BELOW
▽ Floor5 - Default Level	 DIMENSION : 300 x 600 MAIN STEEL : 4 # 25+8#20 TIES : 2-8 @150	 DIMENSION : 300 x 600 MAIN STEEL : 10 # 25+4#20 TIES : 3-8 @150	 DIMENSION : 300 x 750 MAIN STEEL : 10 # 25+6#20 TIES : 4-8 @150	 DIMENSION : 300 x 750 MAIN STEEL : 16 # 25 TIES : 3-8 @150	 DIMENSION : 300 x 750 MAIN STEEL : 10 # 25+2#20 TIES : 2-8 @150	 DIMENSION : 300 x 750 MAIN STEEL : 14 # 25 TIES : 3-8 @150	 DIMENSION : 300 x 750 MAIN STEEL : 16 # 25 TIES : 3-8 @150	 DIMENSION : 300 x 750 MAIN STEEL : 16 # 25 TIES : 3-8 @150	 DIMENSION : 300 x 750 MAIN STEEL : 16 # 25 TIES : 3-8 @150	 DIMENSION : 300 x 750 MAIN STEEL : 14 # 25 TIES : 3-8 @150	
▽ Floor4 - Default Level	AS BELOW	AS BELOW	AS BELOW		AS BELOW						
▽ Floor3 - Default Level	 DIMENSION : 300 x 600 MAIN STEEL : 6 # 25+4#20 TIES : 2-8 @150	 DIMENSION : 300 x 600 MAIN STEEL : 12 # 25+4#20 TIES : 3-8 @150	 DIMENSION : 300 x 750 MAIN STEEL : 18 # 25 TIES : 4-8 @150	 DIMENSION : 300 x 750 MAIN STEEL : 16 # 25 TIES : 3-8 @150	 DIMENSION : 300 x 750 MAIN STEEL : 16 # 25 TIES : 3-8 @150	 DIMENSION : 300 x 750 MAIN STEEL : 22 # 25 TIES : 4-8 @150	 DIMENSION : 300 x 750 MAIN STEEL : 18 # 25 TIES : 3-8 @150	 DIMENSION : 300 x 750 MAIN STEEL : 20 # 25 TIES : 3-8 @150	 DIMENSION : 300 x 750 MAIN STEEL : 18 # 25 TIES : 3-8 @150	 DIMENSION : 300 x 750 MAIN STEEL : 18 # 25 TIES : 3-8 @150	
▽ Floor2 - Default Level	AS BELOW	AS BELOW	AS BELOW	AS BELOW	 DIMENSION : 300 x 750 MAIN STEEL : 18 # 25 TIES : 3-8 @150	 DIMENSION : 300 x 750 MAIN STEEL : 20 # 25 TIES : 3-8 @150	AS BELOW	AS BELOW	 DIMENSION : 300 x 750 MAIN STEEL : 22 # 25 TIES : 4-8 @150	AS BELOW	
▽ Floor1 - Default Level	 DIMENSION : 300 x 600 MAIN STEEL : 12 # 25 TIES : 2-8 @150 COLUMN ID : C24, C32, C35,C44 COLUMN GROUP-NAME : CG1	 DIMENSION : 300 x 600 MAIN STEEL : 16 # 25 TIES : 3-8 @150 COLUMN ID : C26, C34 COLUMN GROUP-NAME : CG2	 DIMENSION : 300 x 750 MAIN STEEL : 20 # 25 TIES : 4-8 @150 COLUMN ID : C18,C16,C47,C83,C56,C57,C58,C41, C18,C13,C10, C19,C84,C60 COLUMN GROUP-NAME : CG3	 DIMENSION : 300 x 750 MAIN STEEL : 22 # 25 TIES : 4-8 @150 COLUMN ID : C43,C66,C40,C62,C63D66,C1 C14,C4,C6,C7,C9 COLUMN GROUP-NAME : CG4	 DIMENSION : 300 x 750 MAIN STEEL : 18 # 25 TIES : 3-8 @150 COLUMN ID : C11,C14,C17,C58,C55, C52 COLUMN GROUP-NAME : CG5	 DIMENSION : 300 x 750 MAIN STEEL : 20 # 25 TIES : 4-8 @150 COLUMN ID : C12,C22,C42, C20,C46 COLUMN GROUP-NAME : CG6	 DIMENSION : 300 x 750 MAIN STEEL : 22 # 25 TIES : 4-8 @150 COLUMN ID : C2,C5,C58,C61,C64,C67 COLUMN GROUP-NAME : CG7	 DIMENSION : 300 x 750 MAIN STEEL : 22 # 25 TIES : 4-8 @150 COLUMN ID : C21,C23,C8,30,38,48,57 COLUMN GROUP-NAME : CG8	 DIMENSION : 300 x 750 MAIN STEEL : 22 # 25 TIES : 4-8 @150 COLUMN ID : C25, C40,C45,C33,C36, C31 COLUMN ID : C27, C37 COLUMN GROUP-NAME : CG9	 DIMENSION : 300 x 750 MAIN STEEL : 22 # 25 TIES : 4-8 @150 COLUMN ID : C27, C37 COLUMN GROUP-NAME : CG10	

BLOCK- C SHEET NO - 02

CENTER LINE , FOOTING DETAIL
& PLINTH BEAM DETAIL

SPECIFICATIONS/NOTES:-

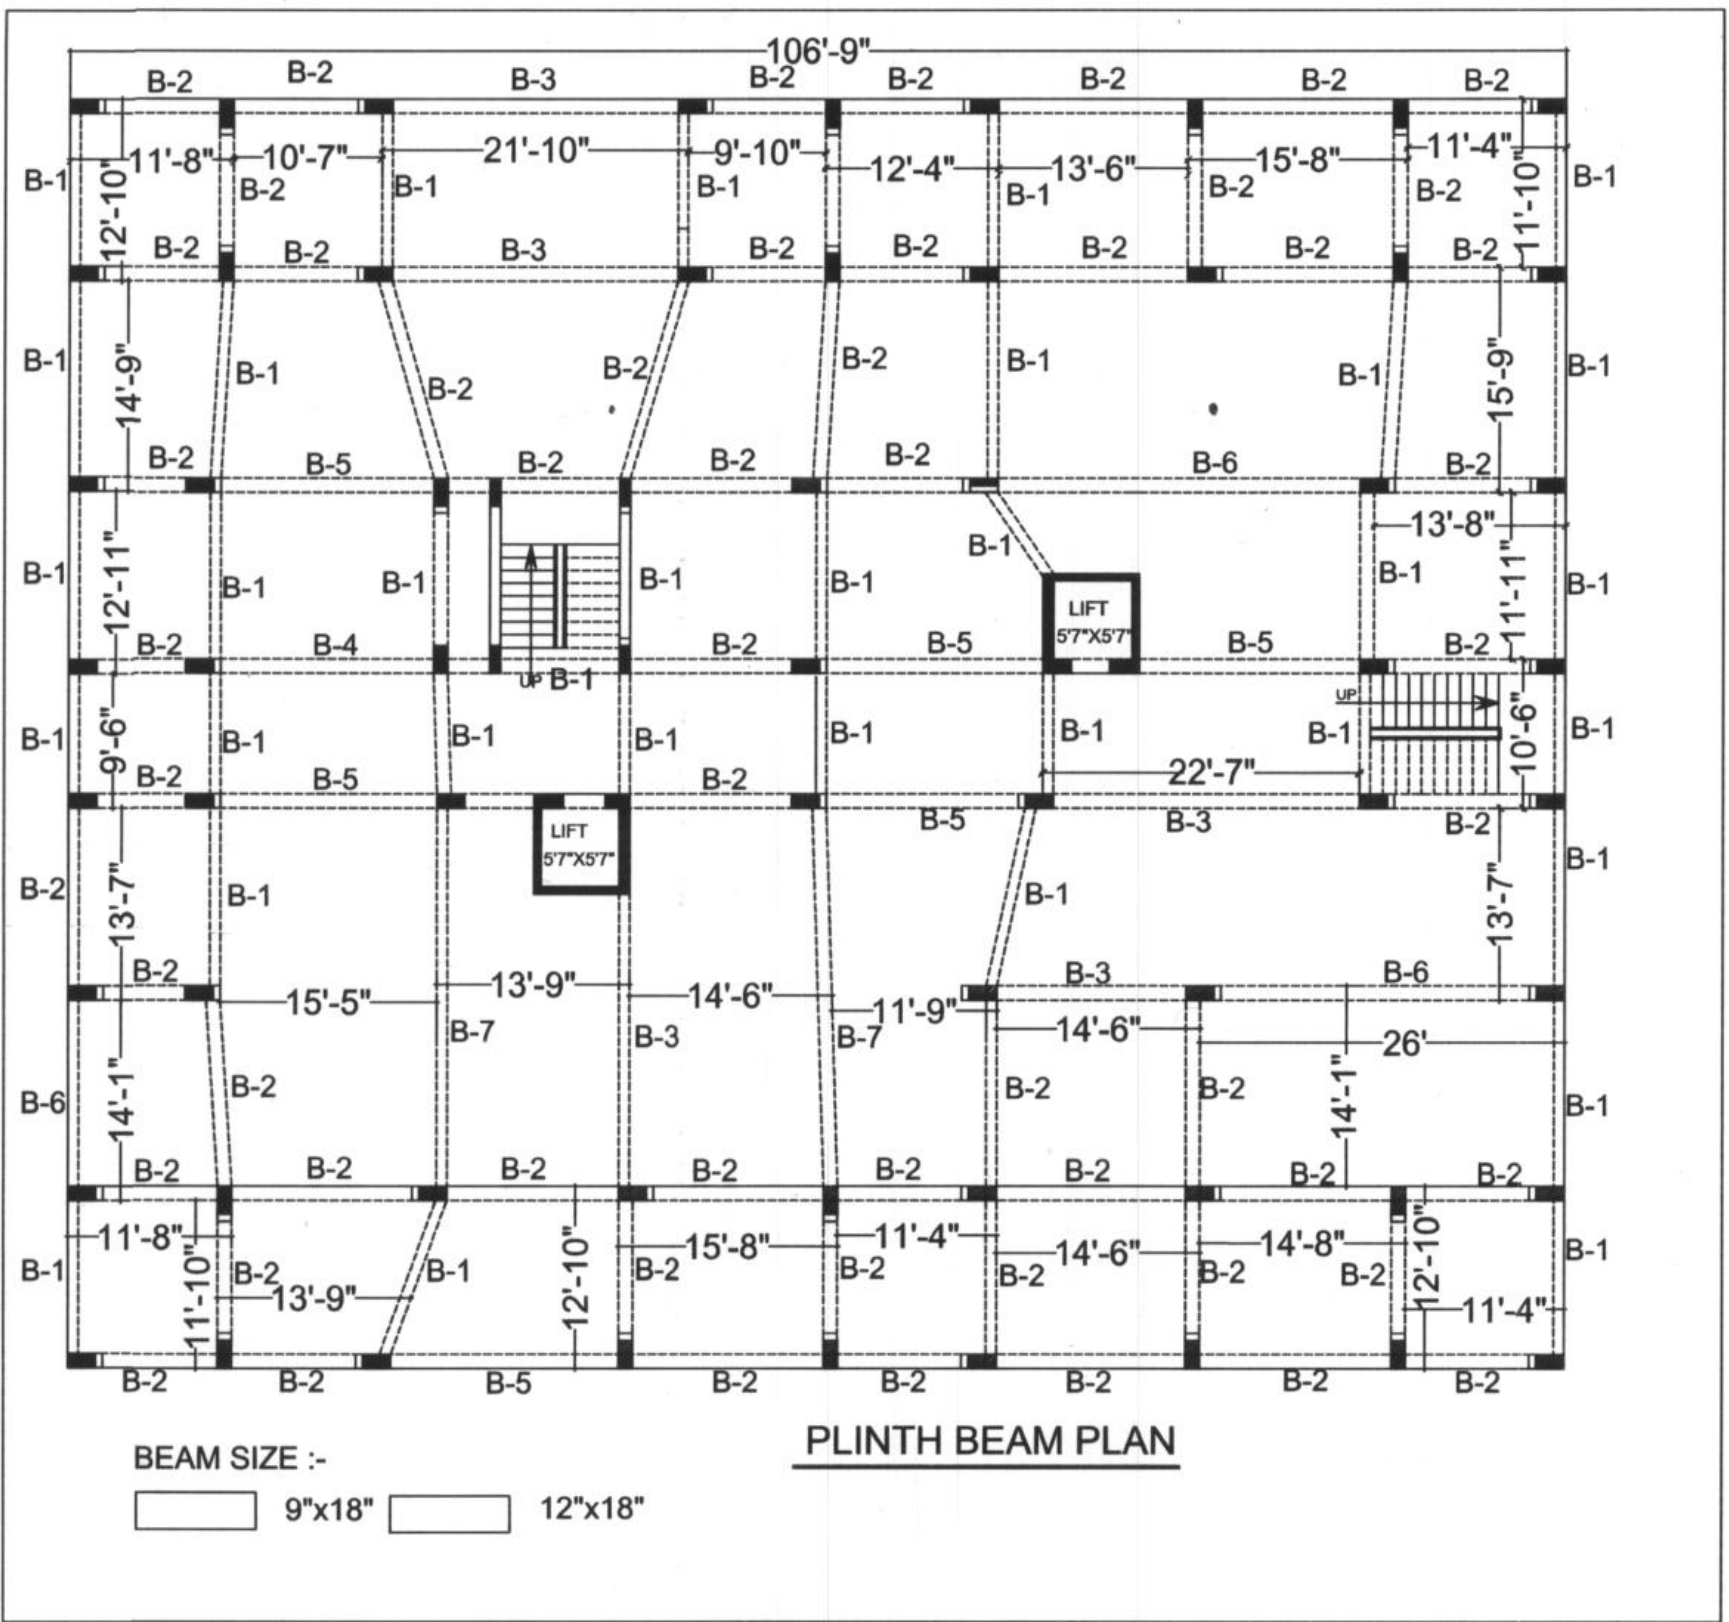
1. ALL DIMENSIONS ARE IN FEET & INCHES, EXCEPT BAR DIAMETER. BAR DIAMETER MUST BE CONSIDERED IN MILLIMETER.
2. ALL DIMENSIONS ARE TO BE READ AND NOT TO BE MEASURED.
3. ALL CONCRETE MIX. SHALL BE M-20, IF NOT SPECIFIED.
4. ALL SUNK SLABS SHALL BE FILLED WITH WELL COMPACTED LIGHT WEIGHT CINDER FILLING ONLY, WHOSE DENSITY IS NOT MORE THAN 1200 KG/CUM.
5. USE M-20 GRADE CONE & STEEL HYSD FE-500
6. CHANGE MUST BE DONE AFTER DESIGNER APPROVAL.
7. CLEAR COVER TO BARS SHALL BE AS UNDER
SLAB:- 20MM, BEAM :- 25MM, COLUMN:- 40MM, WALL :- 30MM
RAFT :- 50 MM
8. MINIMUM PERIOD BEFORE STRIKING FORMWORK
- a. COLUMN AND VERTICAL FORMWORK TO COLUMN, WALLS, BEAMS.
16 - 24 HOUR
- b. STRIKING SOFFIT FORMWORK TO SLABS : 3- DAYS
STRIKING SOFFIT FORMWORK TO BEAMS : 7- DAYS
- c. STRIKING FORMWORK OF PROPS TO SLABS.
SPANNING UP TO 4.5 MT. : 7 DAYS.
SPANNING OVER 4.5 MT. : 14 DAYS.
- d. STRIKING FORMWORK OF PROPS TO BEAMS.
SPANNING UP TO 8.0 MT. : 14 DAYS.
SPANNING OVER 8.0 MT. : 21 DAYS.
9. BOTTOM OF CANTILEVER BEAM AND CANTILEVER SLAB SHALL NOT BE REMOVED UNLESS AND UNTILL PROPER COUNTER WEIGHT IS PROVIDED.
10. STEEL CHAIR SHALL BE PROVIDED TO KEEP TOP REINFORCEMENT OF SLAB IN PROPER POSITION.
11. THE BUILDING IS DESIGNED FOR EARTHQUAKE LOADS FOR ZONE - II ARE CONSIDERED FROM THE RESPECTIVE CODES
12. THE BUILDING LOADS ARE CONSIDERED FROM IS:875 PART (I,II) & IS: 1893 & IS : 456.
13. S.B.C. CONSIDERED 25 TONE/M2

RESIDENTIAL FLATS PLAN FOR
SAMBHAVNATH COMPLEX LIMITED
DIRECTOR SHRI ROSHAN LAL
S/O SHRI BHERU LAL JAIN (NAGDA)
AT PLOT NO. 1. KH.NO. 208,209,
TO 220,222 TO 224,226,228 TO 230
REVENUE VILLAGE SAVANA KHEDA
UDAIPUR (RAJ.)



BUILDING APPROVAL THROUGH
U.I.T. UDAIPUR LETTER NO.
F-7 ()/UIT/B-PLAN/MISC/2012/3652
DATE :-30/10/2013
F-7 ()/UIT/B-PLAN/MISC/2016/3661
DATE :-28/07/2017
1st STILT + 2nd STILT + G + 9th FLOOR

UPENDRA TATER
Architect
Council of Architecture
Reg. No. CA/91/14369
7, New Bhopalpur, UDAIPUR
Mobile No.: 9414163251

MOHIT MENARIA
M.Tech. Civil (Structure Design)
Chartered Engineer, Structural Designer
REGISTERED ENGINEER
Reg. No. RA/1999/0999
Sanrachna Design Studio
233, Connaught Place, Udaipur
Mobile No. : 8302220177



PLINTH BEAM PLAN

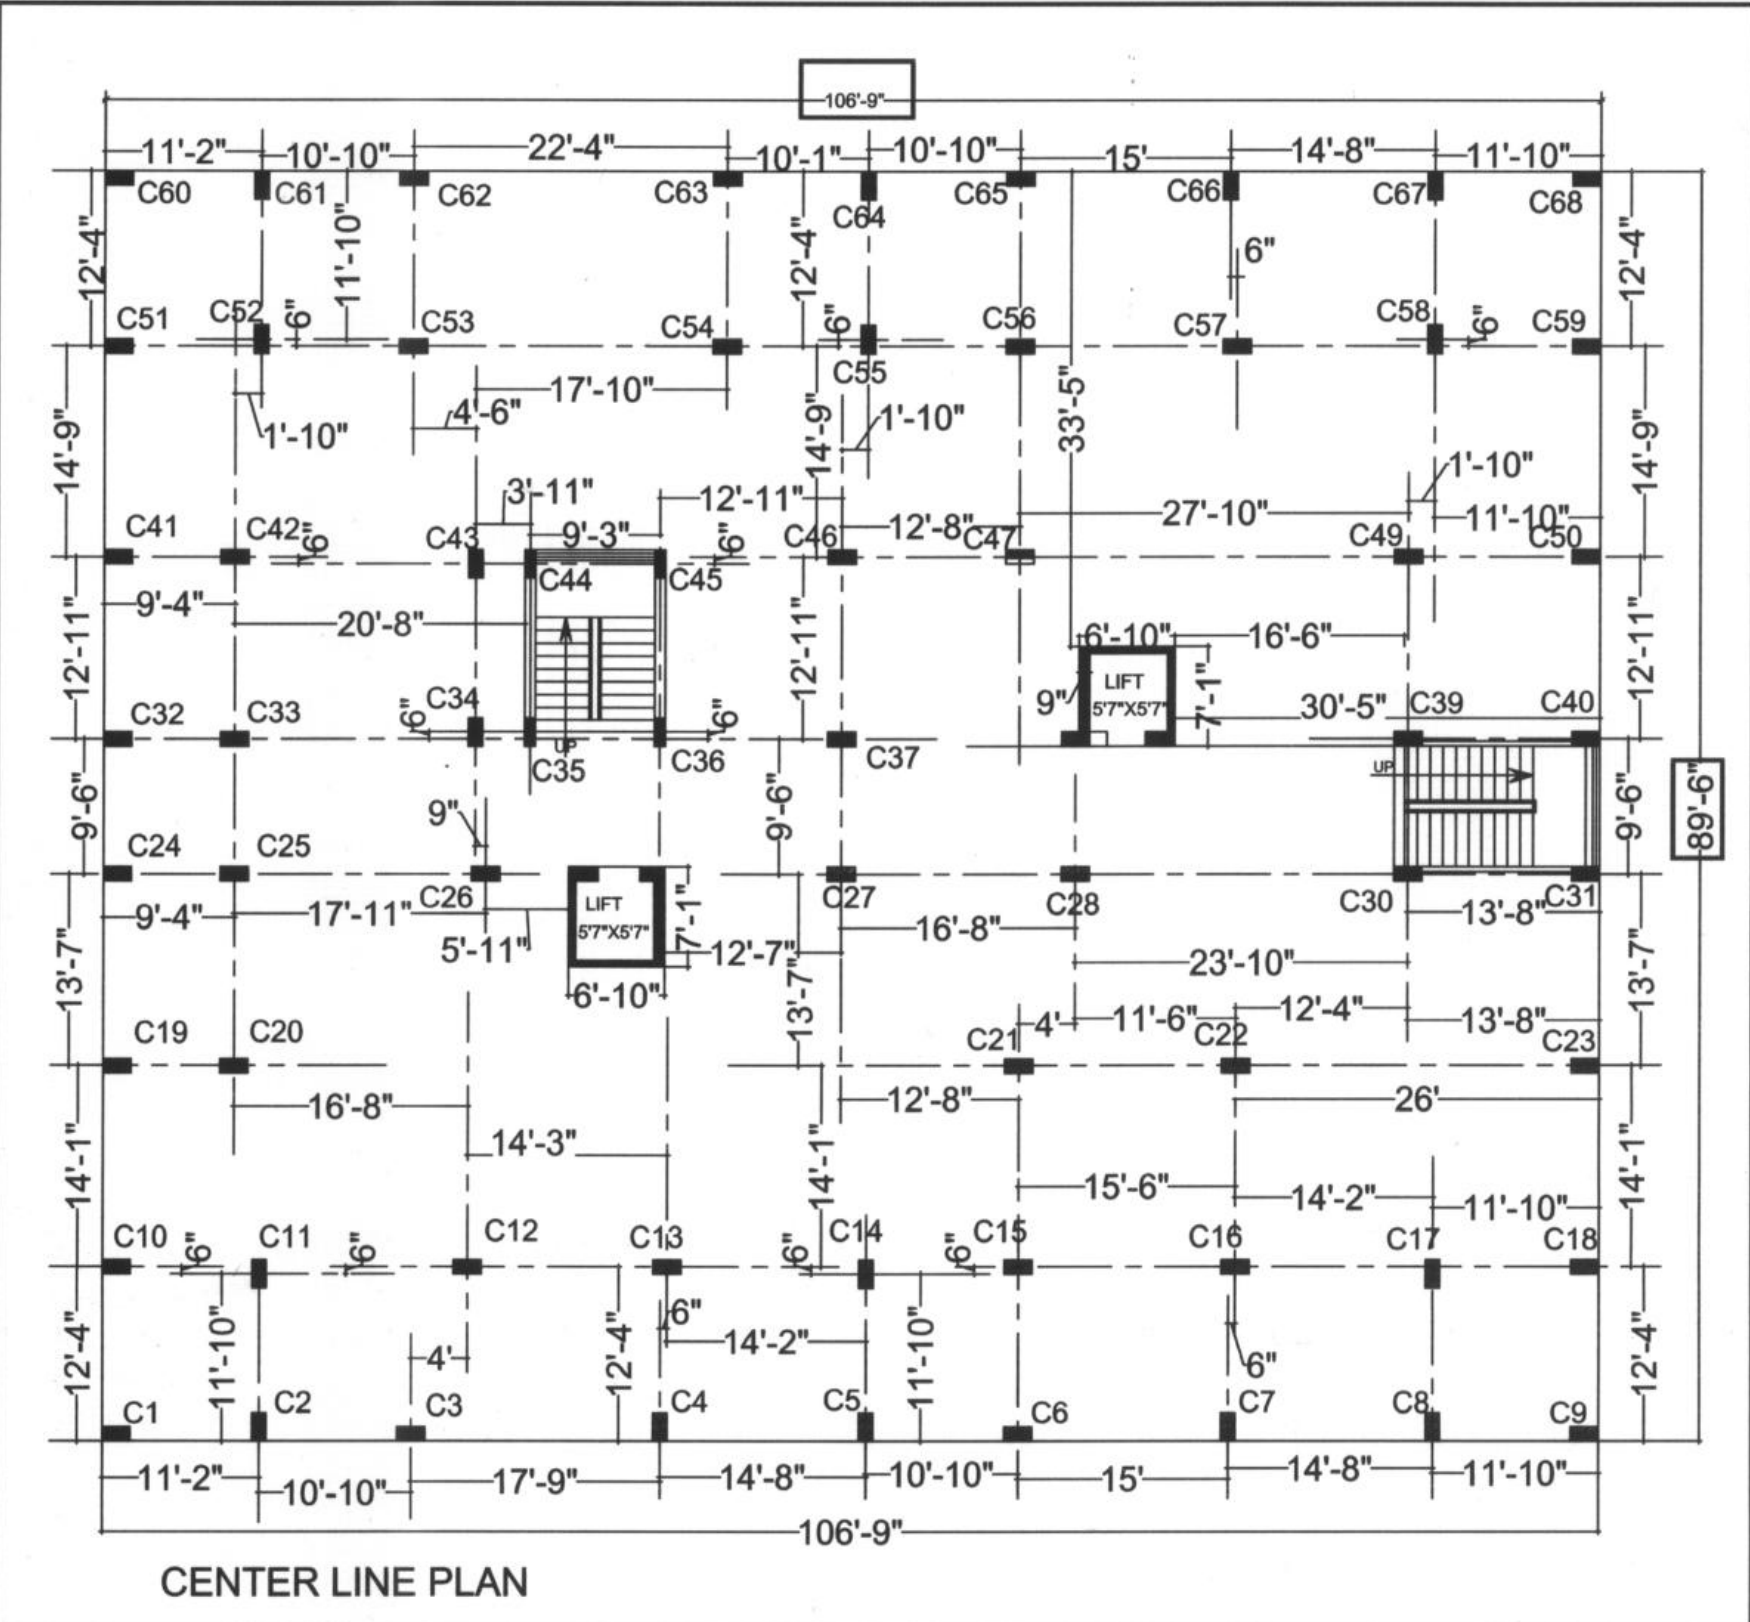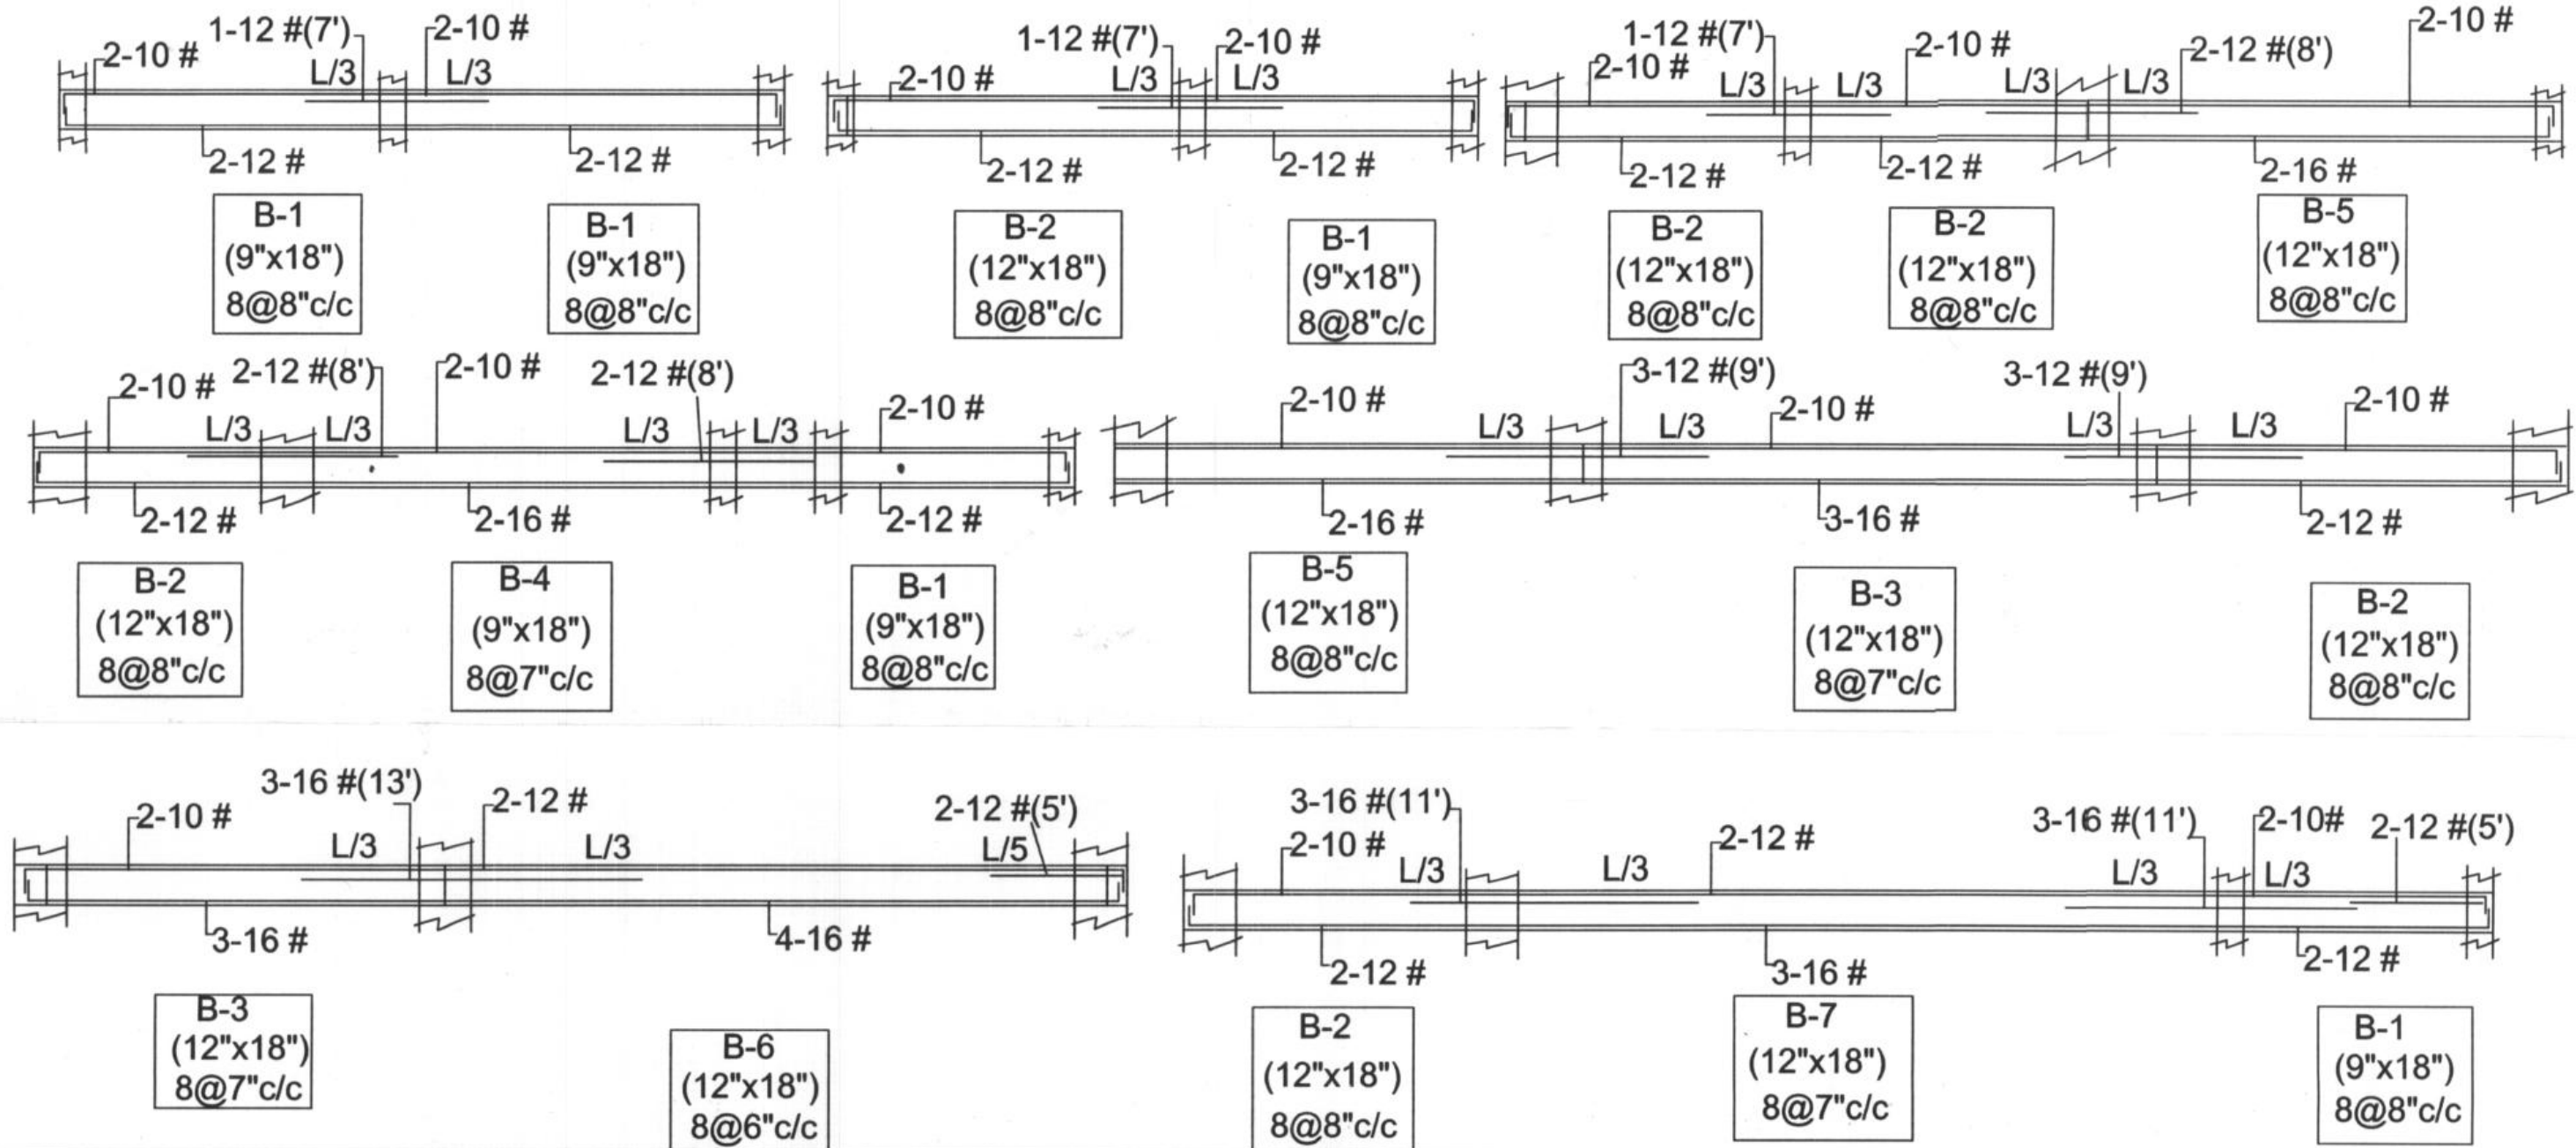

CENTER LINE PLAN

PLINTH BEAM DETAIL

S.NO.	BEAM NO.	BEAM SIZE BXD	BOTTOM REINFORCEMENT		TOP REINFORCEMENT		RING SPACING	REMARKS	EFFECTIVE SPAN
			THROUGH OUT BARS	EXTRA AT MID SPAN	THROUGH OUT BARS	EXTRA AT SUPPORT			
1	B1	9"x18"	2-12 R	—	2-10 R	2-12 R (5'0")	1-12R (7') B1 - B1	8R@8"C/C	USE MIX M20 G
2	B2	12"x18"	2-12 R	—	2-10 R	—	1-12R (7') B2 - B2	8R@8"C/C	USE MIX M20 G
3	B3	12"x18"	3-16 R	—	2-10 R	—	3-12R (9') B3 - B5,B2	8R@7"C/C	USE MIX M20 G
4	B4	9"x18"	2-16 R	—	2-10 R	—	2-12R (8') B4 - B1,B2	8R@7"C/C	USE MIX M20 G
5	B5	12"x18"	2-16 R	—	2-10 R	—	2-12R (8') B5 - B2	8R@8"C/C	USE MIX M20 G
6	B6	12"x18"	4-16 R	—	2-12 R	2-12 R (5'0")	3-16R (13') B6 - B3	8R@6"C/C	USE MIX M20 G
7	B7	12"x18"	4-16 R	—	2-10 R	—	3-16R (11') B7 - B2,B1	8R@7"C/C	USE MIX M20 G

1ST STILT SLAB & BEAM DETAIL,
LIFT & STAIR CASE DETAIL

SPECIFICATIONS/NOTES:-

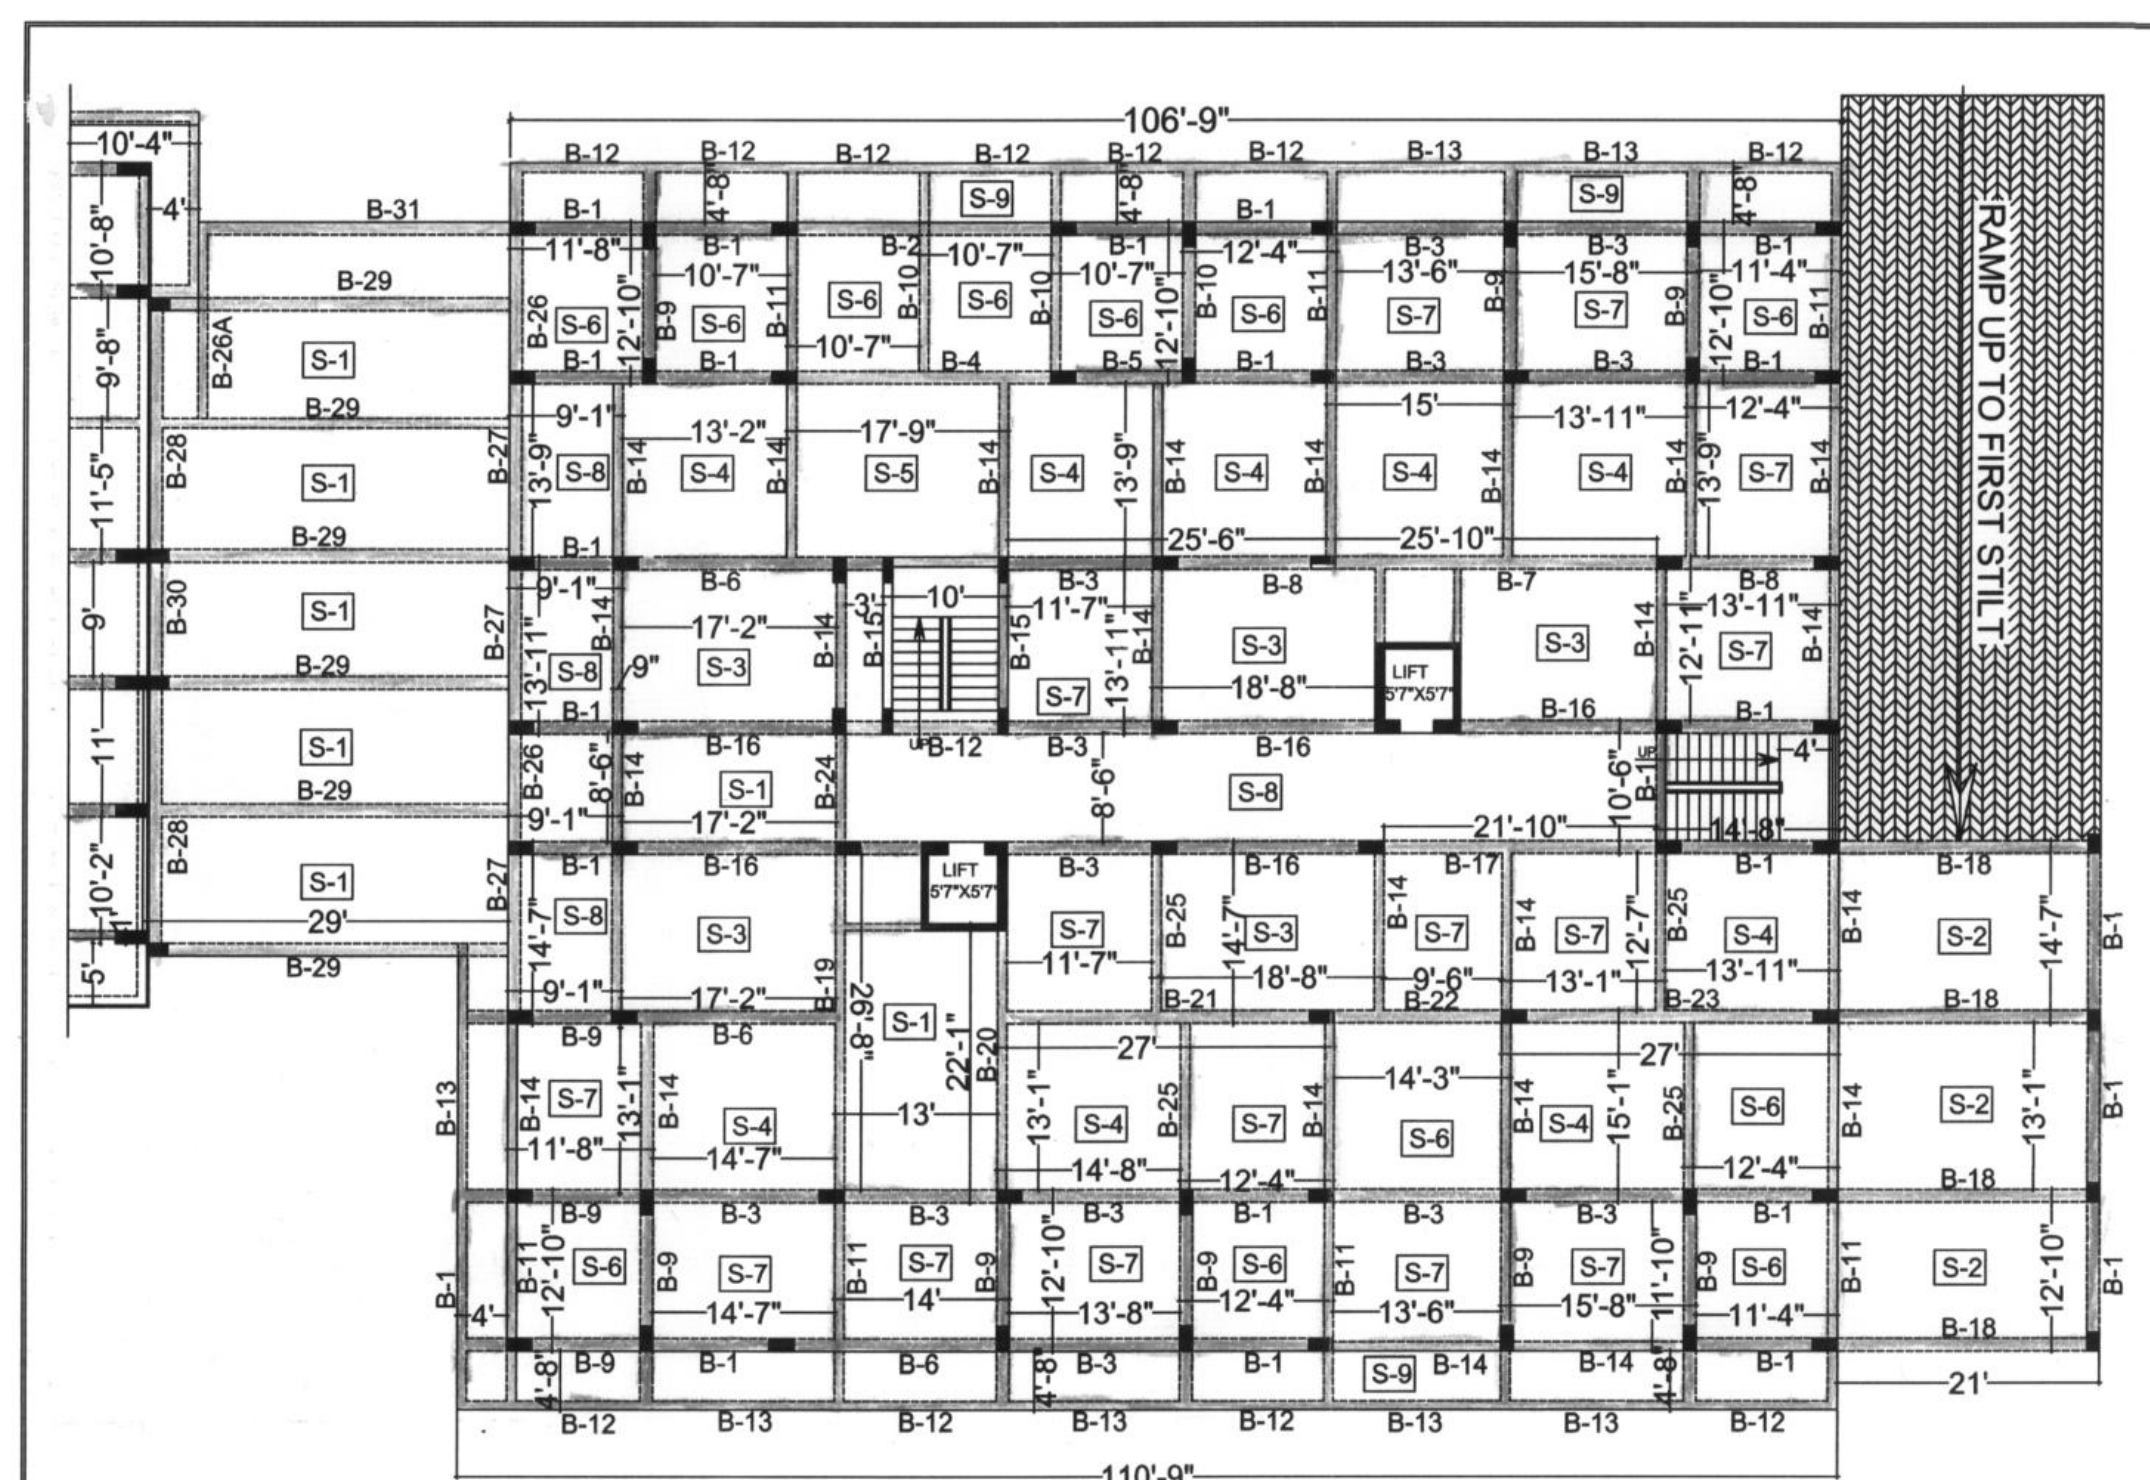
- ALL DIMENSIONS ARE IN FEET & INCHES EXCEPT BAR DIAMETER BAR DIAMETER MUST BE CONSIDERED IN MILLIMETER.
- ALL DIMENSIONS ARE TO BE READ AND NOT TO BE MEASURED.
- ALL CONCRETE MIX SHALL BE M-20 IF NOT SPECIFIED.
- ALL SUNK SLABS SHALL BE FILLED WITH WELL COMPACTED LIGHT WEIGHT CINDER FILLING ONLY WHOSE DENSITY IS NOT MORE THAN 1200 KG/CUM
- USE M-20 GRADE CONE & STEEL HYSD FE-500
- CHANGE MUST BE DONE AFTER DESIGNER APPROVAL
- CLEAR COVER TO BARS SHALL BE AS UNDER
SLAB: 20MM, BEAM: 25MM, COLUMN: 40MM, WALL: 30MM
RAFT: 50 MM
- MINIMUM PERIOD BEFORE STRIKING FORMWORK
- COLUMN AND VERTICAL FORMWORK TO COLUMN, WALLS, BEAMS
16 - 24 HOUR
- STRIKING SOFFIT FORMWORK TO SLABS: 3 - DAYS
STRIKING SOFFIT FORMWORK TO BEAMS: 7 - DAYS
- STRIKING FORMWORK OF PROPS TO SLABS
SPANNING UP TO 4.5 MT.: 7 DAYS
SPANNING OVER 4.5 MT.: 14 DAYS
- STRIKING FORMWORK OF PROPS TO BEAMS
SPANNING UP TO 6.0 MT.: 14 DAYS
SPANNING OVER 6.0 MT.: 21 DAYS
- BOTTOM OF CANTILEVER BEAM AND CANTILEVER SLAB SHALL NOT BE REMOVED UNLESS AND UNTILL PROPER COUNTER WEIGHT IS PROVIDED.
- STEEL CHAIR SHALL BE PROVIDED TO KEEP TOP REINFORCEMENT OF SLAB IN PROPER POSITION.
- THE BUILDING IS DESIGNED FOR EARTHQUAKE LOADS FOR ZONE - II ARE CONSIDERED FROM THE RESPECTIVE CODES
- THE BUILDING LOADS ARE CONSIDERED FROM IS:875 PART (I) & IS: 1893 & IS: 456.
- S.B.C. CONSIDERED 25 TONE/M2

RESIDENTIAL FLATS PLAN FOR
SAMBHAVNATH COMPLEX LIMITED
DIRECTOR SHRI ROSHAN LAL
S/O SHRI BHERU LAL JAIN (NAGDA)
AT PLOT NO. 1, KH.NO. 208,209,
TO 220,222 TO 224,226,228 TO 230
REVENUE VILLAGE SAVINA KHEDA
UDAIPUR (RAJ.)

BUILDING APPROVAL THROUGH
U.I.T. UDAIPUR LETTER NO.
F-7 ()/UIT/B-PAN/MISC/2012/3652
DATE :30/10/2013
F-7 ()/UIT/B-PAN/MISC/2016/3661
DATE :28/07/2017
1st STILT + 2nd STILT + G + 9th FLOOR

MOHIT MENARIA
M.Tech. Civil (Structure Design)
Chartered Engineer, Structural Designer
Regd. No.: AM1938099
233, Connaught Place
Nr. Shalimar Park, Udaipur (Raj.)
Mob.: 8302220177

STRUCTURAL ENGINEER
Mohit Menaria
Reg. No. AM1938099
Chartered Engineer
Sanrachna Design Studio
233, Connaught Place Udaipur
Mobile No. - 8302220177



BEAM SIZE :-

- 12"x30"
- 12"x24"
- 9"x24"
- 12"x18"
- 9"x18"

1st STILT BEAM PLAN

1st STILT BEAM SECTION

SLAB DETAILS

- S-1 = 10 # @ 5"C/C
8 # @ 8"C/C
S-2 = 10 # @ 5"C/C
10 # @ 6"C/C
S-3 = 10 # @ 5"C/C
10 # @ 7"C/C
S-4 = 10 # @ 6"C/C
10 # @ 5"C/C
S-5 = 10 # @ 5"C/C
10 # @ 6"C/C
S-6 = 10 # @ 6"C/C
8 # @ 7"C/C
S-7 = 10 # @ 6"C/C
10 # @ 7"C/C
S-8 = 10 # @ 6"C/C
10 # @ 9"C/C
S-9 = 8 # @ 7"C/C
8 # @ 9"C/C

1st STILT BEAM DETAIL

S.NO	BEAM NO.	BEAM SIZE BxD	BOTTOM REINFORCEMENT	THROUGH OUT BARS	EXTRA AT MID SPAN	THROUGH OUT BARS	EXTRA AT SUPPORT	EXTRA AT CONTINUES SUPPORT	RING SPACING	REMARKS	EFFECTIVE SPAN
1	B1	12"x24"	2-16 #	-	2-12 #	-	1-12 # (7")	B-1 B-1	8@8"C/C	USE MIX M20 G	
2	B2	12"x30"	2-20 #	2-20 # (148")	2-12 #	-	4-20 # (11")	B-2 B-1	8@5"C/C	USE MIX M20 G	
3	B3	12"x24"	2-16 #	2-12 #	2-12 #	2-16 # (9")	2-12 # (9")	B-3 B-1B-3	8@7"C/C	USE MIX M20 G	
4	B4	12"x30"	3-20 #	2-20 # (148")	2-12 #	-	4-25 # (11")	B-4 B-1B-5	8@4"C/C	USE MIX M20 G	
5	B5	12"x24"	3-16 #	-	2-12 #	-	2-16 # (7")	B-5 B-1	8@5"C/C	USE MIX M20 G	
6	B6	12"x24"	2-20 #	2-16 # (128")	2-12 #	2-20 # (9")	2-20 # (18")	B-1B3 B-6	8@4"C/C	USE MIX M20 G	
7	B7	12"x30"	3-25 #	2-20 # (180")	2-16 #	-	3-25 # (14")	B-7 B-8	8@4"C/C	USE MIX M20 G	
8	B8	12"x24"	3-16 #	-	2-16 #	2-16 # (9")	2-16 # (9")	B-8 B-8	8@5"C/C	USE MIX M20 G	
9	B9	12"x24"	2-16 #	-	2-12 #	3-20 # (8")	2-20 # (9")	B-9 B-1	8@6"C/C	USE MIX M20 G	
10	B10	9"x18"	2-16 #	2-12 # (86")	2-12 #	2-20 # (10")	B-10 TOP	B-10	8@6"C/C	USE MIX M20 G	




SHEET NO [1]

1st STILT BEAM DETAIL

S.NO	BEAM NO.	BEAM SIZE BxD	BOTTOM REINFORCEMENT	THROUGH OUT BARS	EXTRA AT MID SPAN	THROUGH OUT BARS	EXTRA AT SUPPORT	EXTRA AT CONTINUES SUPPORT	RING SPACING	REMARKS	EFFECTIVE SPAN
11	B11	9"x24"	2-16 #	2-16 # (80")	2-12 #	4-20 # (10")	2-16 # (9")	B-11 B-14	8@8"C/C	USE MIX M20 G	
12	B12	9"x18"	2-16 #	-	2-10 #	1-16 # (10")	1-12 # (10")	B-12 B-12	8@8"C/C	USE MIX M20 G	
13	B13	9"x18"	2-16 #	1-12 # (100")	2-10 #	2-12 # (10")	2-12 # (10")	B-13 B-13B-12	8@7"C/C	USE MIX M20 G	
14	B14	9"x24"	2-16 #	2-12 # (100")	2-12 #	2-16 # (9")	2-16 # (9")	B-14 B-14	8@8"C/C	USE MIX M20 G	
15	B15	9"x24"	2-16 #	1-12 # (90")	2-12 #	2-16 # (7")	2-16 # (7")	B-15 B-14	8@7"C/C	USE MIX M20 G	
16	B16	12"x24"	2-20 #	2-16 # (120")	2-12 #	2-20 # (10")	2-20 # (10")	B-16 B-16	8@4"C/C	USE MIX M20 G	
17	B17	12"x30"	3-25 #	2-20 # (160")	2-16 #	3-25 # (14")	3-25 # (12")	B-17 B-17	8@4"C/C	USE MIX M20 G	
18	B18	12"x30"	2-20 #	2-20 # (140")	2-16 #	2-25 # (11")	2-25 # (11")	B-18 B-18	8@5"C/C	USE MIX M20 G	
19	B19	12"x30"	4-25 #	2-25 # (190")	2-16 #	4-25 # (14")	4-25 # (14")	B-19 B-19	8@4"C/C	USE MIX M20 G	
20	B20	12"x30"	4-25 #	2-25 # (190")	2-16 #	4-25 # (11")	4-25 # (11")	B-20 B-20	8@4"C/C	USE MIX M20 G	

1st STILT BEAM DETAIL

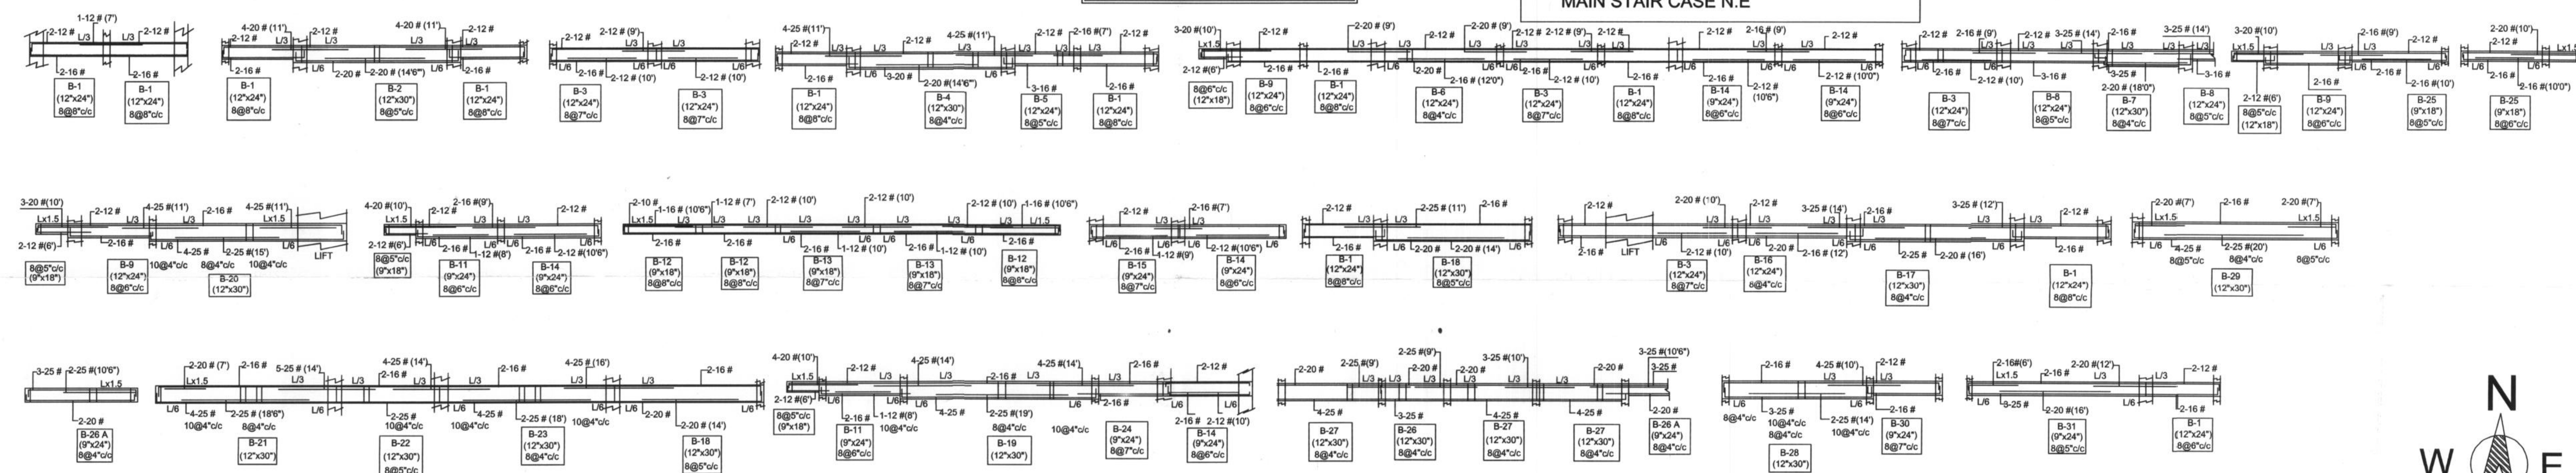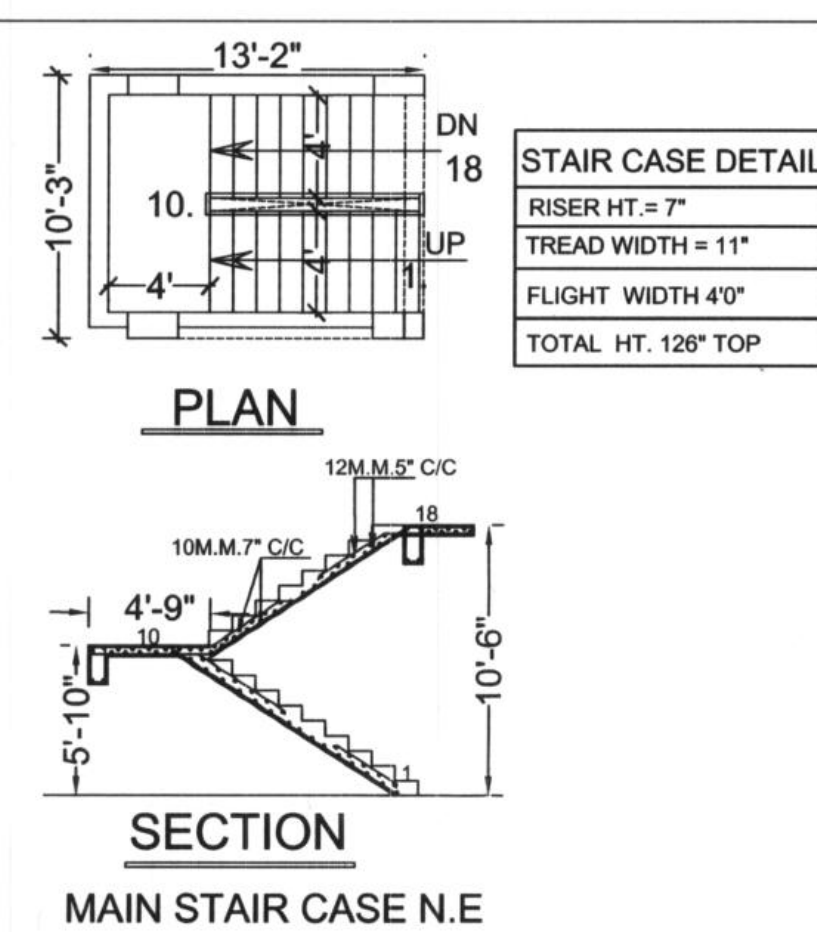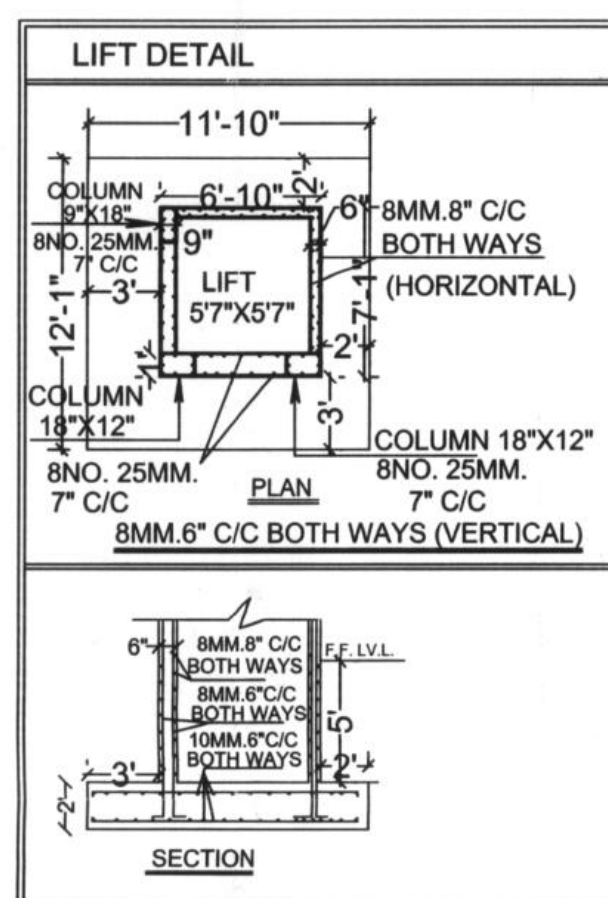SHEET NO [3]



2ND STILT SLAB & BEAM DETAIL



SPECIFICATIONS/NOTES:-

- ALL DIMENSIONS ARE IN FEET & INCHES EXCEPT BAR DIAMETER. BAR DIAMETER MUST BE CONSIDERED IN MILLIMETER.
- ALL DIMENSIONS ARE TO BE READ AND NOT TO BE MEASURED.
- ALL CONCRETE MIX. SHALL BE M-20. IF NOT SPECIFIED.
- ALL SUNK SLABS SHALL BE FILLED WITH WELL COMPACTED LIGHT WEIGHT CINDER FILLING ONLY WHOSE DENSITY IS NOT MORE THAN 1200 KG/CUM.
- USE M-20 GRADE CONE & STEEL HYSD FE-500
- CHANGE MUST BE DONE AFTER DESIGNER APPROVAL
- CLEAR COVER TO BARS SHALL BE AS UNDER
SLAB:- 20MM, BEAM :- 25MM, COLUMN:- 40MM, WALL :- 30MM
RAFT :- 50 MM
- MINIMUM PERIOD BEFORE STRIKING FORMWORK
a. COLUMN AND VERTICAL FORMWORK TO COLUMN, WALLS, BEAMS
16 - 24 HOUR
b. STRIKING SOFFIT FORMWORK TO SLABS : 3- DAYS
STRIKING SOFFIT FORMWORK TO BEAMS : 7- DAYS
c. STRIKING FORMWORK OF PROPS TO SLABS.
SPANNING UP TO 4.5 MT. : 7 DAYS.
SPANNING OVER 4.5 MT. : 14 DAYS.
d. STRIKING FORMWORK OF PROPS TO BEAMS.
SPANNING UP TO 6.0 MT. : 14 DAYS.
SPANNING OVER 6.0 MT. : 21 DAYS.
- BOTTOM OF CANTILEVER BEAM AND CANTILEVER SLAB SHALL NOT BE REMOVED UNLESS AND UNTILL PROPER COUNTER WEIGHT IS PROVIDED.
- STEEL CHAIR SHALL BE PROVIDED TO KEEP TOP REINFORCEMENT OF SLAB IN PROPER POSITION.
- THE BUILDING IS DESIGNED FOR EARTHQUAKE LOADS FOR ZONE - II ARE CONSIDERED FROM THE RESPECTIVE CODES
- THE BUILDING LOADS ARE CONSIDERED FROM IS:875 PART (II) & IS: 1893 & IS : 456.
- S.B.C. CONSIDERED 25 TONE/M2

RESIDENTIAL FLATS PLAN FOR
SAMBHAVNATH COMPLEX LIMITED
DIRECTOR SHRI ROSHAN LAL
S/O SHRI BHERU LAL JAIN (NAGDA)
AT PLOT NO. 1. KH.NO. 208,209,
TO 220,222 TO 224,226,228 TO 230
REVENUE VILLAGE SAVINA KHEDA
UDAIPUR (RAJ.)

BUILDING APPROVAL THROUGH
U.I.T. UDAIPUR LETTER NO.

F-7 ()/UIT/B-PLAN/MISC/2012/3652

DATE :-30/10/2013

F-7 ()/UIT/B-PLAN/MISC/2016/3661

DATE :-28/07/2017

1st STILT + 2nd STILT + G + 9th FLOOR

2nd STILT BEAM DETAIL SHEET NO.[1]




S.NO.	BEAM NO.	BEAM SIZE	THROUGH OUT BARS	EXTRA AT MID SPAN	THROUGH OUT BARS	EXTRA AT SUPPORT	EXTRA AT CONTIGUOUS SUPPORT	RING SPACING	REMARKS	EFFECTIVE SPAN
1	B1	12"x23"	2-16 #	-	2-12 #	-	1-12 # (7") B-1 B-10	8@5"C/C	USE MIX M20 G	
2	B2	12"x29"	2-20 #	2-20 # (14")	2-12 #	-	4-20 # (11") B-2 B-1	8@5"C/C	USE MIX M20 G	
3	B3	12"x23"	2-16 #	2-12 # (10")	2-12 #	-	2-12 # (9") B-3 B-16	8@5"C/C	USE MIX M20 G	
4	B4	12"x29"	3-20 #	2-20 # (14")	2-12 #	-	4-25 # (11") B-4 B-18	8@5"C/C	USE MIX M20 G	
5	B5	12"x23"	3-16 #	-	2-12 #	-	2-16 # (7") B-5 B-1	8@5"C/C	USE MIX M20 G	
6	B6	12"x23"	2-20 #	2-16 # (12")	2-12 #	2-20 # (9") B-6 B-12	2-20 # (18") B-12 B-1	8@5"C/C	USE MIX M20 G	
7	B7	12"x29"	3-25 #	2-20 # (18")	2-16 #	-	3-25 # (14") B-7 B-8	8@5"C/C	USE MIX M20 G	
8	B8	12"x23"	3-16 #	-	2-16 #	-	8@5"C/C	USE MIX M20 G		
9	B9	12"x23"	2-16 #	-	2-12 #	3-20 # (10") B-9 B-13	2-20 # (9") B-13 B-1	8@5"C/C	USE MIX M20 G	
10	B10	9"x17"	2-16 #	2-12 # (8")	2-12 #	2-20 # (10") B-10	8@5"C/C	USE MIX M20 G		

2nd STILT BEAM DETAIL SHEET NO.[2]


S.NO.	BEAM NO.	BEAM SIZE	THROUGH OUT BARS	EXTRA AT MID SPAN	THROUGH OUT BARS	EXTRA AT SUPPORT	EXTRA AT CONTIGUOUS SUPPORT	RING SPACING	REMARKS	EFFECTIVE SPAN
11	B11	9"x23"	2-16 #	1-12 # (8")	2-12 #	4-20 # (10") B-11 B-14	2-16 # (9") B-11 B-14	8@5"C/C	USE MIX M20 G	
12	B12	9"x17"	2-16 #	-	2-10 #	1-16 # (10") B-12 B-12	8@5"C/C	USE MIX M20 G		
13	B13	9"x17"	2-16 #	1-12 # (10")	2-10 #	2-12 # (10") B-13 B-13	8@5"C/C	USE MIX M20 G		
14	B14	9"x23"	2-16 #	2-12 # (10")	2-12 #	2-16 # (9") B-14 B-14	8@5"C/C	USE MIX M20 G		
15	B15	9"x23"	2-16 #	1-12 # (9")	2-12 #	2-16 # (7") B-15 B-14	8@5"C/C	USE MIX M20 G		
16	B16	12"x23"	2-20 #	2-16 # (12")	2-12 #	2-20 # (10") B-16 B-16	8@5"C/C	USE MIX M20 G		
17	B17	12"x23"	3-25 #	2-20 # (18")	2-16 #	3-25 # (14") B-17 B-1	8@5"C/C	USE MIX M20 G		
18	B18	12"x29"	2-20 #	2-16 # (14")	2-16 #	2-25 # (11") B-18 B-1	8@5"C/C	USE MIX M20 G		
19	B19	12"x29"	4-25 #	2-25 # (19")	2-16 #	4-25 # (14") B-19 B-19	8@5"C/C	USE MIX M20 G		
20	B20	12"x29"	4-25 #	2-25 # (19")	2-16 #	4-25 # (11") B-20 B-1	8@5"C/C	USE MIX M20 G		

2nd STILT BEAM DETAIL SHEET NO.[3]

S.NO.	BEAM NO.	BEAM SIZE	THROUGH OUT BARS	EXTRA AT MID SPAN	THROUGH OUT BARS	EXTRA AT SUPPORT	EXTRA AT CONTIGUOUS SUPPORT	RING SPACING	REMARKS	EFFECTIVE SPAN
21	B21	12"x29"	4-25 #	2-16 # (18")	2-16 #	2-20 # (7") B-21 B-22	5-25 # (14") B-21 B-22	10@4"C/C	USE MIX M20 G	
22	B22	12"x29"	2-25 #	-	2-16 #	4-25 # (14") B-22 B-23	8@5"C/C	USE MIX M20 G		
23	B23	12"x29"	4-25 #	2-25 # (18")	2-16 #	2-25 # (16") Bracket (TOP)	10@4"C/C	USE MIX M20 G		
24	B24	9"x23"	2-16 #	-	2-16 #	2-16 # (9") B-25 B-26	8@5"C/C	USE MIX M20 G		
25	B25	9"x17"	2-16 #	2-16 # (10")	2-12 #	2-16 # (9") B-25 B-26	8@5"C/C	USE MIX M20 G		
26	B26	12"x23"	2-16 #	-	2-12 #	2-16 # (9") B-26 B-25	8@5"C/C	USE MIX M20 G		
26A	B26A	12"x23"	3-16 #	-	2-12 #	2-25 # (10") Bracket	8@5"C/C	USE MIX M20 G		
27	B27	9"x17"	2-16 #	-	2-10 #	2-16 # (10") Bracket	8@5"C/C	USE MIX M20 G		

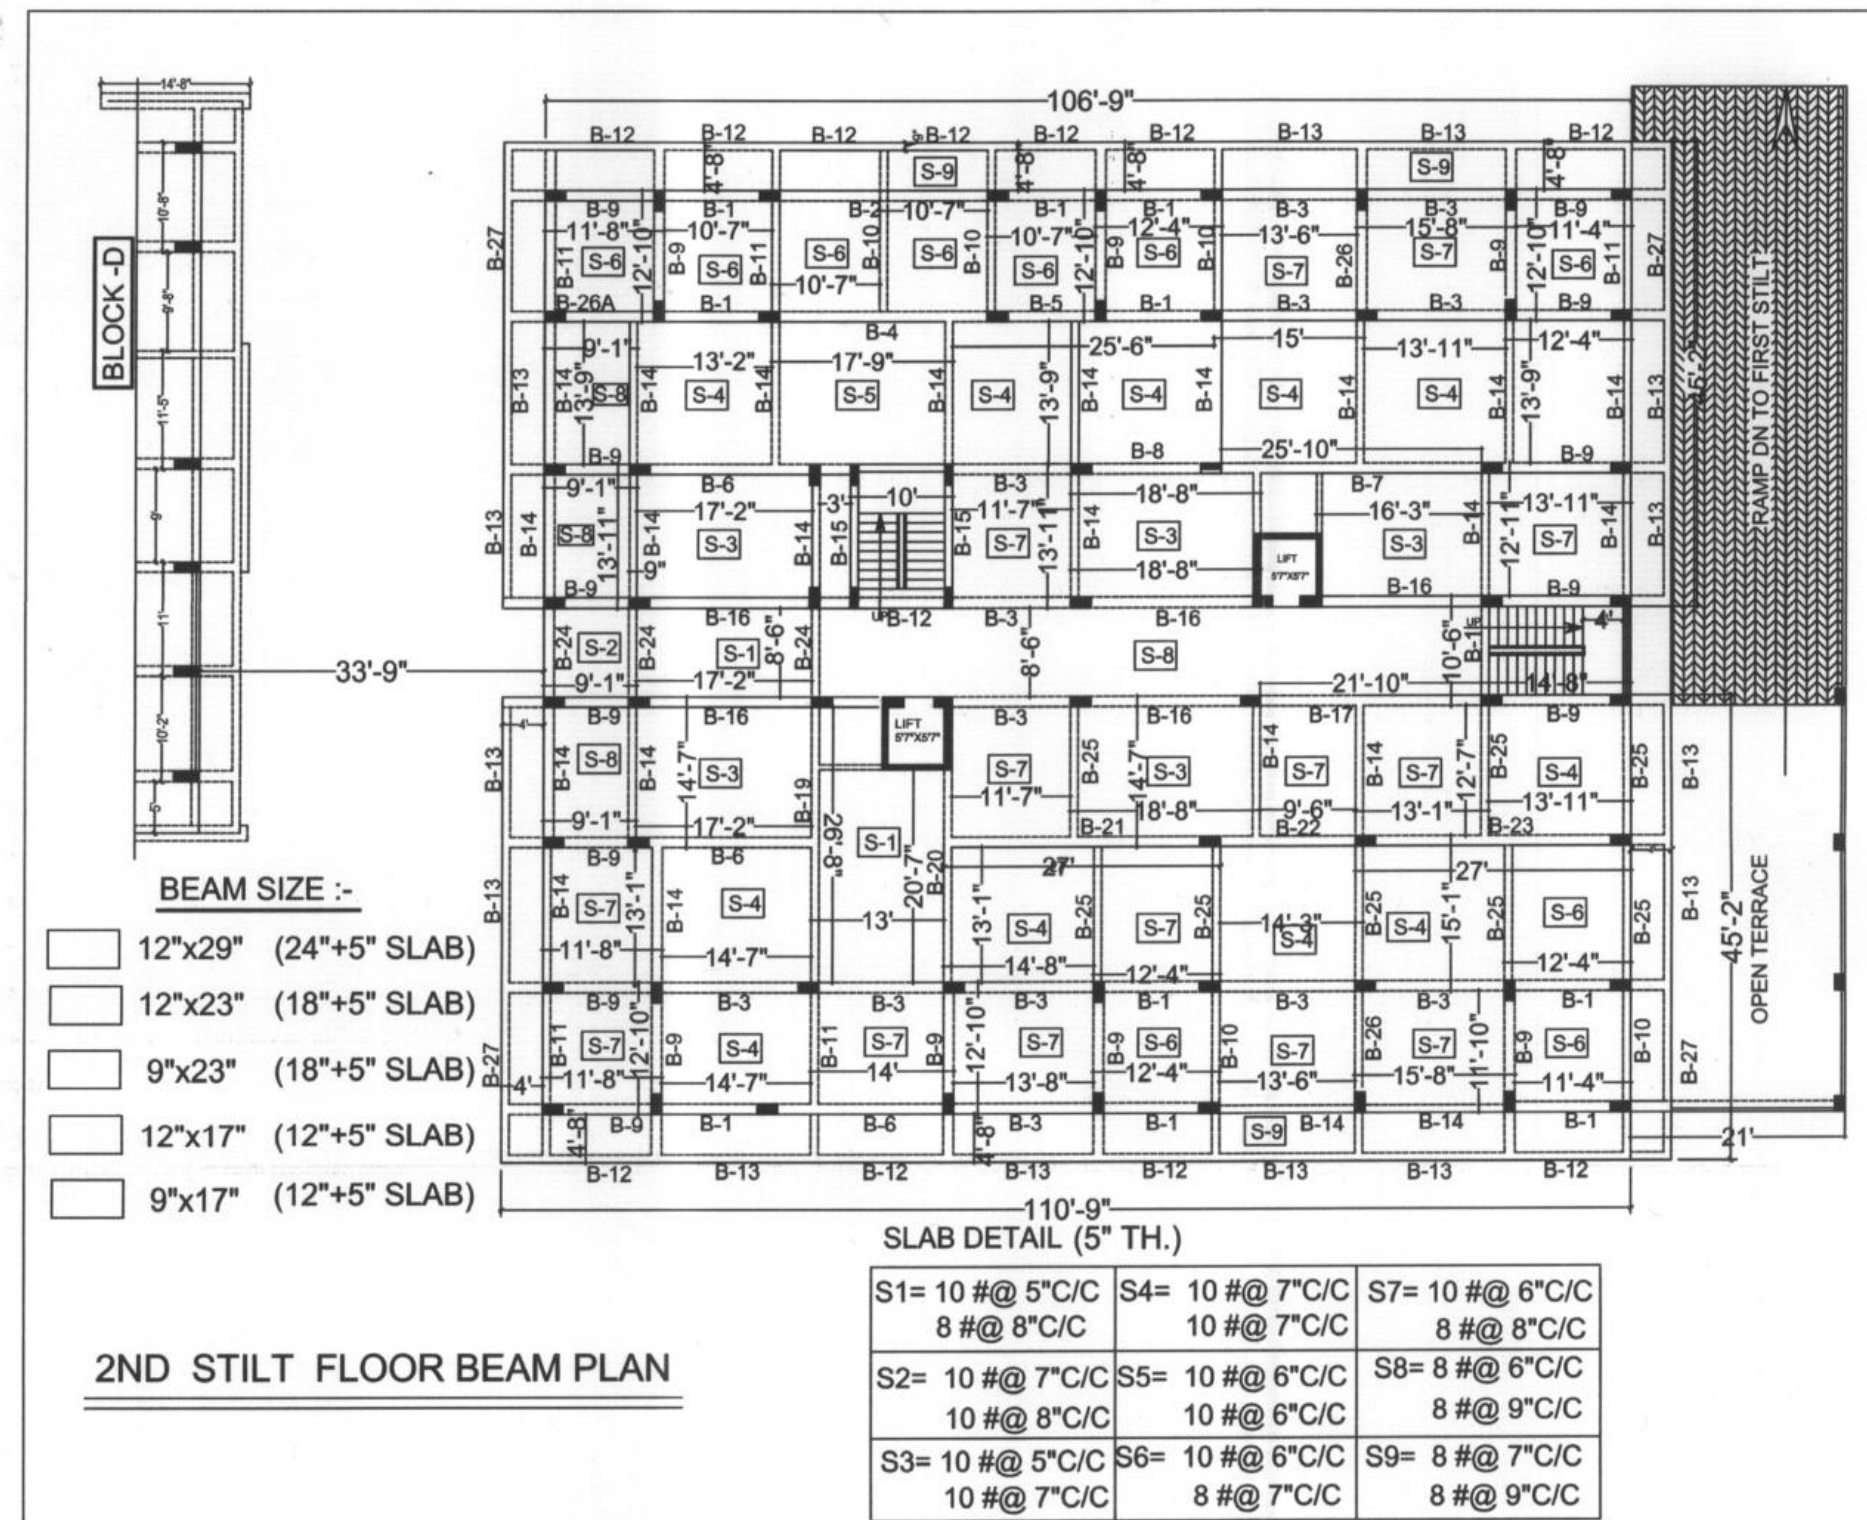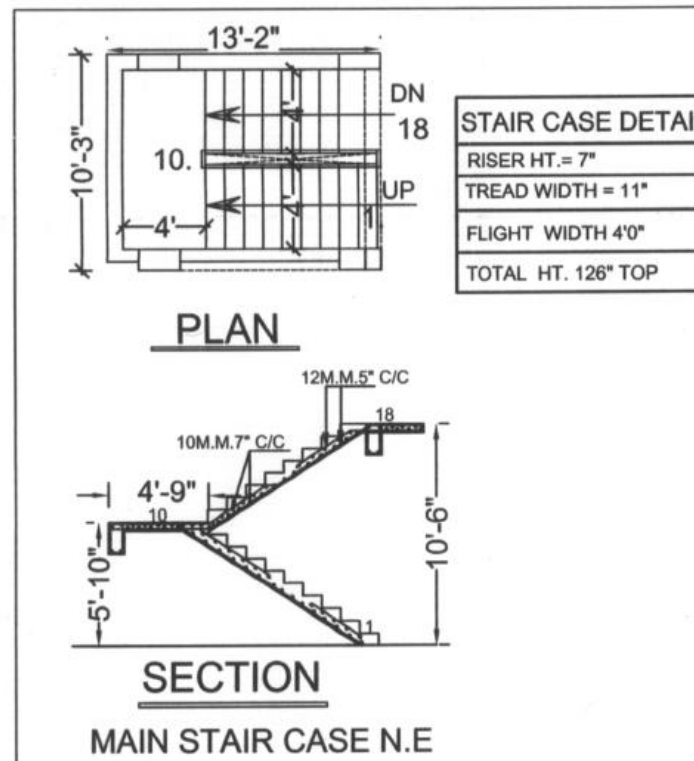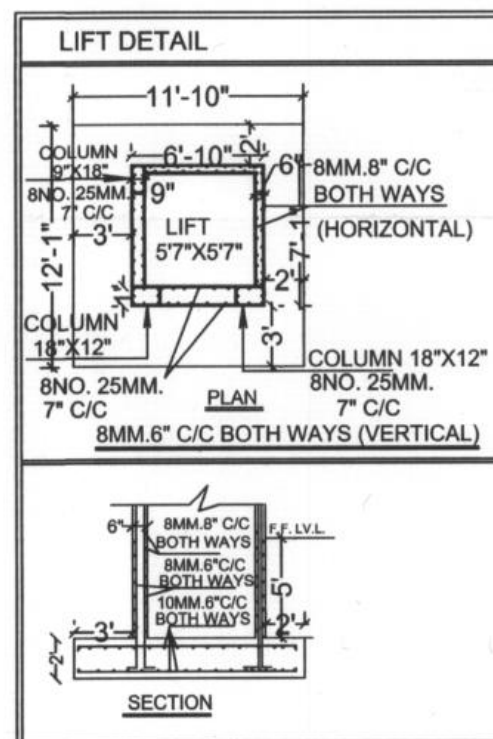

2ND STILT BEAM SECTION

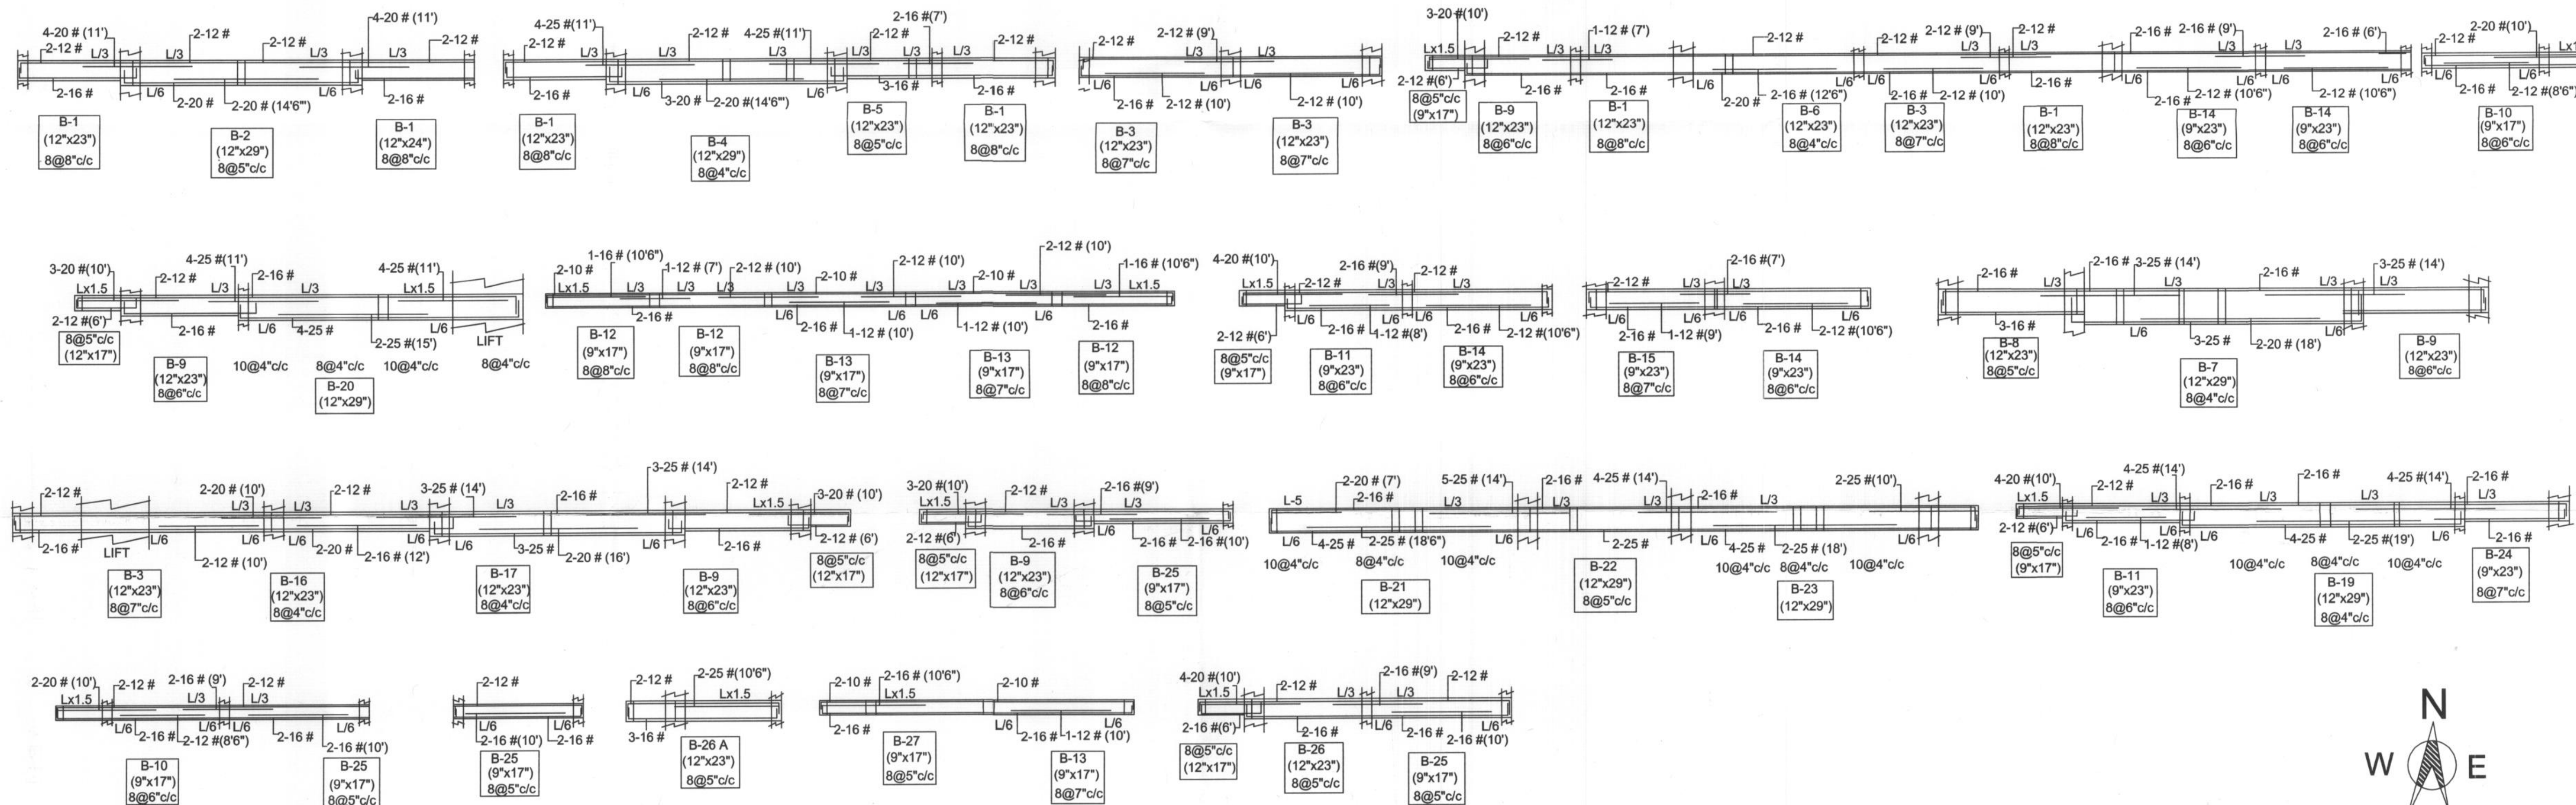


UPENDRA TATER
Architect
Council of Architecture
Reg. No. CA/911/4369
7, New Bhopalpur, UDAIPUR
Mobile No.: 9414163254

Ar. Upendra Tater
COA Reg. No. CA/911/4369
Panel Architect Govt. of Rajasthan,
Department of UDH
Place : Udaipur 7-New Bhopalpur,
Udaipur Mobile : 9414163254

MOHIT MENARIA
M.Tech. Civil (Structure Design)
Chartered Engineer, Structural Engineer
Regd. No.: AM1938099
233, Connaught Place
Mr. Shobhagpura Circle, Udaipur (Raj.)
Mob.: 8302220177
STRUCTURAL ENGINEER
Mohit Menaria
Reg. No. AM1938099
Chartered Engineer
Sanrachna Design Studio
233, Connaught Place, Udaipur
Mobile No. : 8302220177

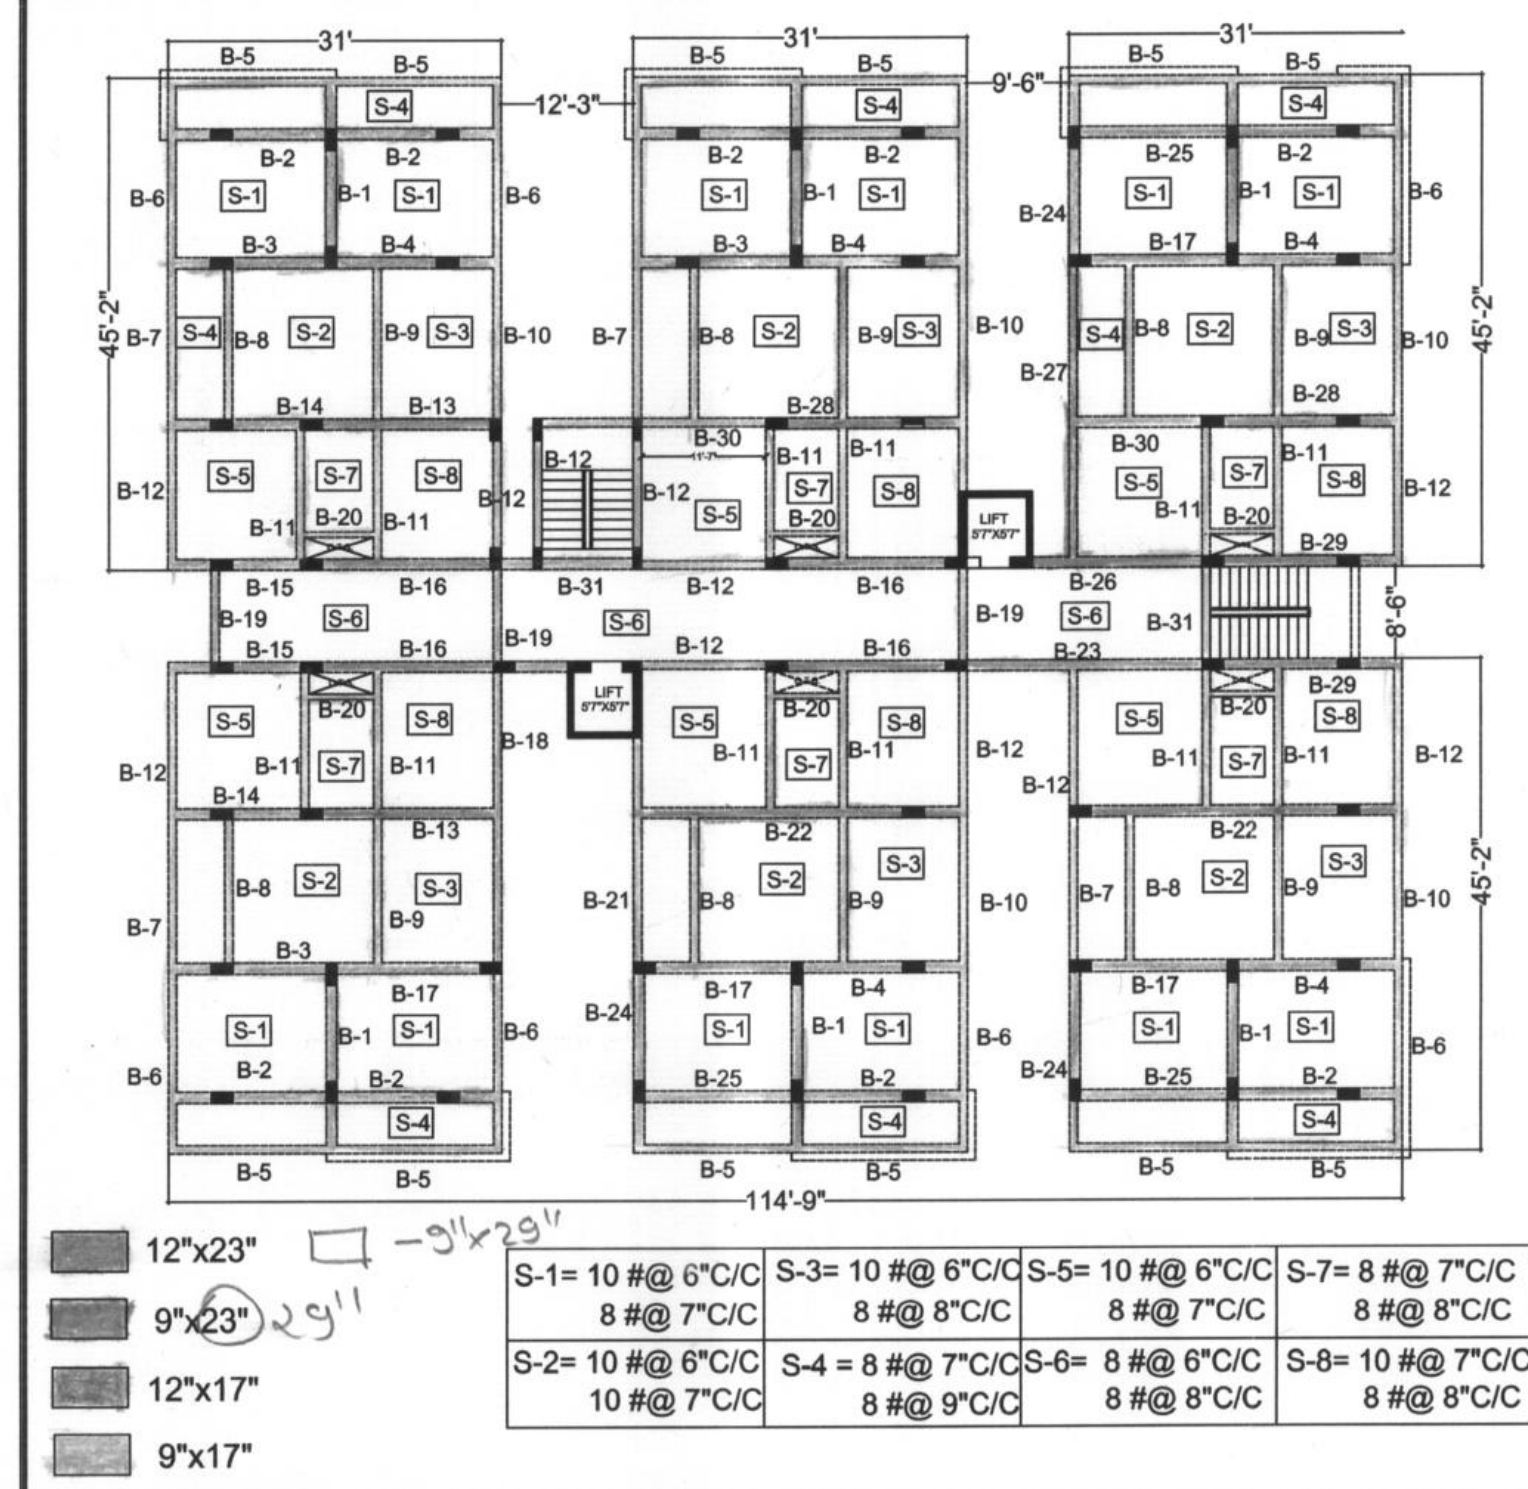TYPICAL FLOOR BEAM PLAN



TYPICAL FLOOR BEAM DETAIL

S.NO.	BEAM NO.	BEAM SIZE	BOTTOM REINFORCEMENT	TOP REINFORCEMENT	REMARKS	EFFECTIVE SPAN
1	B1	12'x17'	3-20 #	2-20 #	USE MIX M20 G	
2	B2	12'x17'	2-20 #	2-20 #	USE MIX M20 G	
3	B3	12'x17'	2-20 #	2-20 #	USE MIX M20 G	
4	B4	12'x17'	2-20 #	1-16 #	USE MIX M20 G	
5	B5	9'x17'	2-16 #	2-12 #	USE MIX M20 G	
6	B6	9'x17'	2-16 #	2-12 #	USE MIX M20 G	
7	B7	9'x17'	2-16 #	2-12 #	USE MIX M20 G	
8	B8	9'x17'	2-16 #	2-12 #	USE MIX M20 G	
9	B9	9'x17'	2-16 #	2-12 #	USE MIX M20 G	
10	B10	9'x17'	2-16 #	2-12 #	USE MIX M20 G	

TYPICAL FLOOR BEAM DETAIL

S.NO.	BEAM NO.	BEAM SIZE	BOTTOM REINFORCEMENT	TOP REINFORCEMENT	REMARKS	EFFECTIVE SPAN
11	B11	9'x17'	2-16 #	2-12 #	USE MIX M20 G	
12	B12	9'x17'	2-16 #	2-12 #	USE MIX M20 G	
13	B13	12'x23'	2-25 #	2-20 #	USE MIX M20 G	
14	B14	12'x17'	2-20 #	2-20 #	USE MIX M20 G	
15	B15	12'x17'	2-16 #	2-16 #	USE MIX M20 G	
16	B16	12'x23'	2-20 #	2-16 #	USE MIX M20 G	
17	B17	12'x17'	3-20 #	2-16 #	USE MIX M20 G	
18	B18	9'x29'	3-25 #	2-25 #	USE MIX M20 G	
19	B19	9'x17'	2-12 #	2-12 #	USE MIX M20 G	
20	B20	9'x17'	2-12 #	2-12 #	USE MIX M20 G	

TYPICAL FLOOR BEAM DETAIL

S.NO.	BEAM NO.	BEAM SIZE	BOTTOM REINFORCEMENT	TOP REINFORCEMENT	REMARKS	EFFECTIVE SPAN
21	B21	9'x29'	4-25 #	2-25 #	USE MIX M20 G	
22	B22	12'x29'	4-25 #	2-25 #	USE MIX M20 G	
23	B23	12'x23'	3-20 #	2-16 #	USE MIX M20 G	
24	B24	12'x17'	2-20 #	2-25 #	USE MIX M20 G	
25	B25	12'x17'	2-20 #	1-16 #	USE MIX M20 G	
26	B26	12'x29'	3-25 #	2-20 #	USE MIX M20 G	
27	B27	9'x29'	3-25 #	2-25 #	USE MIX M20 G	
28	B28	12'x23'	2-25 #	2-16 #	USE MIX M20 G	
29	B29	12'x23'	2-25 #	2-25 #	USE MIX M20 G	
30	B30	9'x17'	3-20 #	2-16 #	USE MIX M20 G	
31	B31	9'x17'	3-16 #	2-12 #	USE MIX M20 G	

TYPICAL FLOOR SLAB, BEAM DETAIL & STAIR CASE DETAIL
TERRACE FLOOR SLAB & BEAM DETAIL

SPECIFICATIONS/NOTES:-

- ALL DIMENSIONS ARE IN FEET & INCHES, EXCEPT BAR DIAMETER. BAR DIAMETER MUST BE CONSIDERED IN MILLIMETER.
- ALL DIMENSIONS ARE TO BE READ AND NOT TO BE MEASURED.
- ALL CONCRETE MIX. SHALL BE M-20, IF NOT SPECIFIED.
- ALL SUNK SLABS SHALL BE FILLED WITH WELL COMPACTED LIGHT WEIGHT CINDER FILLING ONLY, WHOSE DENSITY IS NOT MORE THAN 1200 KG/CUM
- USE M-20 GRADE CONE & STEEL HYSD FE-500
- CHANGE MUST BE DONE AFTER DESIGNER APPROVAL
- CLEAR COVER TO BARS SHALL BE AS UNDER
SLAB:- 20MM, BEAM :- 25MM, COLUMN:- 40MM, WALL :- 30MM
RAFT :- 50 MM
- MINIMUM PERIOD BEFORE STRIKING FORMWORK
a. COLUMN AND VERTICAL FORMWORK TO COLUMN, WALLS, BEAMS, 16 - 24 HOUR
b. STRIKING SOFFIT FORMWORK TO SLABS : 3 - DAYS
STRIKING SOFFIT FORMWORK TO BEAMS : 7 - DAYS
c. STRIKING FORMWORK OF PROPS TO SLABS.
SPANNING UP TO 4.5 MT. : 7 DAYS.
SPANNING OVER 4.5 MT. : 14 DAYS.
d. STRIKING FORMWORK OF PROPS TO BEAMS.
SPANNING UP TO 6.0 MT. : 14 DAYS.
SPANNING OVER 6.0 MT. : 21 DAYS.

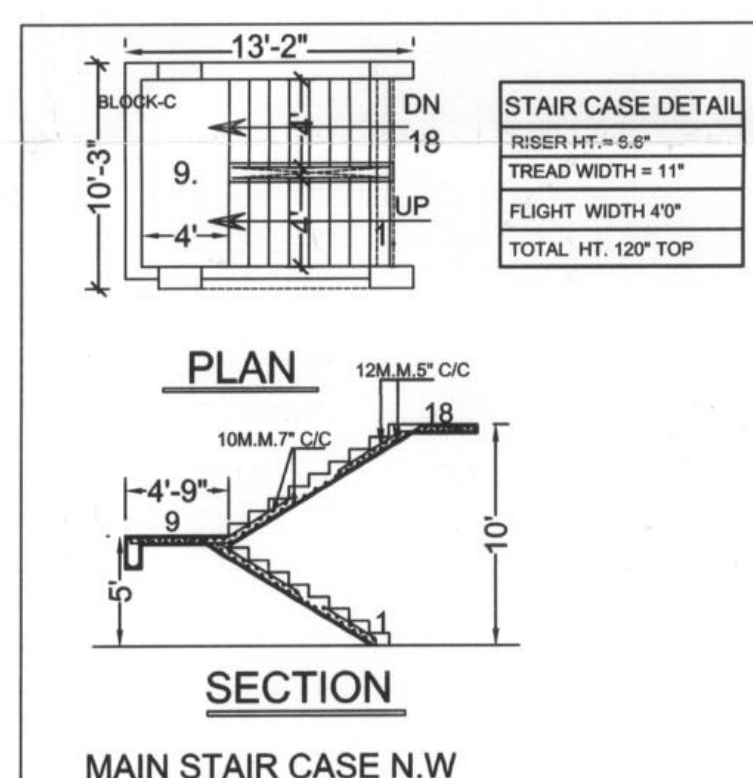
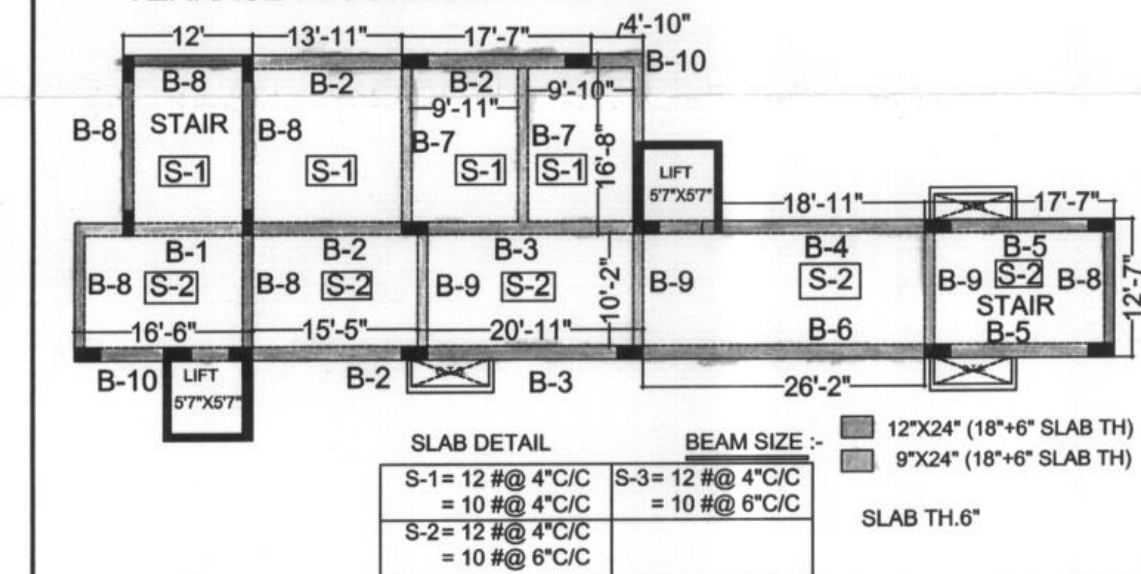
- BOTTOM OF CANTILEVER BEAM AND CANTILEVER SLAB SHALL NOT BE REMOVED UNLESS AND UNTILL PROPER COUNTER WEIGHT IS PROVIDED.
- STEEL CHAIR SHALL BE PROVIDED TO KEEP TOP REINFORCEMENT OF SLAB IN PROPER POSITION.
- THE BUILDING IS DESIGNED FOR EARTHQUAKE LOADS FOR ZONE - II ARE CONSIDERED FROM THE RESPECTIVE CODES
- THE BUILDING LOADS ARE CONSIDERED FROM IS:875 PART (I, II) & IS: 1893 & IS: 456.
- S.B.C. CONSIDERED 25 TONE/M2

RESIDENTIAL FLATS PLAN FOR
SAMBHAVNATH COMPLEX LIMITED
DIRECTOR SHRI ROSHAN LAL
S/O SHRI BHERU LAL JAIN (NAGDA)
AT PLOT NO. 1. KH.NO. 208,209,
TO 220,222 TO 224,226,228 TO 230
REVENUE VILLAGE SAVINA KHEDA
UDAIPUR (RAJ.)

BUILDING APPROVAL THROUGH
U.I.T. UDAIPUR LETTER NO.
F-7 ()/UIT/B-PAN/MISC/2012/3652
DATE :-30/10/2013
F-7 ()/UIT/B-PAN/MISC/2016/3661
DATE :-28/07/2017
1st STILT + 2nd STILT + G + 9th FLOOR

TYPICAL FLOOR BEAM SECTION


TERRACE FLOOR BEAM PLAN



TERRACE BEAM DETAIL

S.NO.	BEAM NO.	BEAM SIZE	BOTTOM REINFORCEMENT	TOP REINFORCEMENT	REMARKS	EFFECTIVE SPAN
1	B1	9'x24'	2-20 #	2-16 #	USE MIX M20 G	
2	B2	12'x24'	2-20 #	2-16 #	USE MIX M20 G	
3	B3	12'x24'	3-20 #	2-16 #	USE MIX M20 G	
4	B4	12'x24'	3-20 #	2-16 #	USE MIX M20 G	
5	B5	12'x24'	2-20 #	2-16 #	USE MIX M20 G	
6	B6	12'x24'	3-25 #	2-16 #	USE MIX M20 G	
7	B7	9'x24'	2-25 #	2-16 #	USE MIX M20 G	
8	B8	12'x24'	2-20 #	2-16 #	USE MIX M20 G	
9	B9	9'x24'	3-16 #	2-16 #	USE MIX M20 G	
10	B10	9'x24'	12'x24'	2-12 #	USE MIX M20 G	

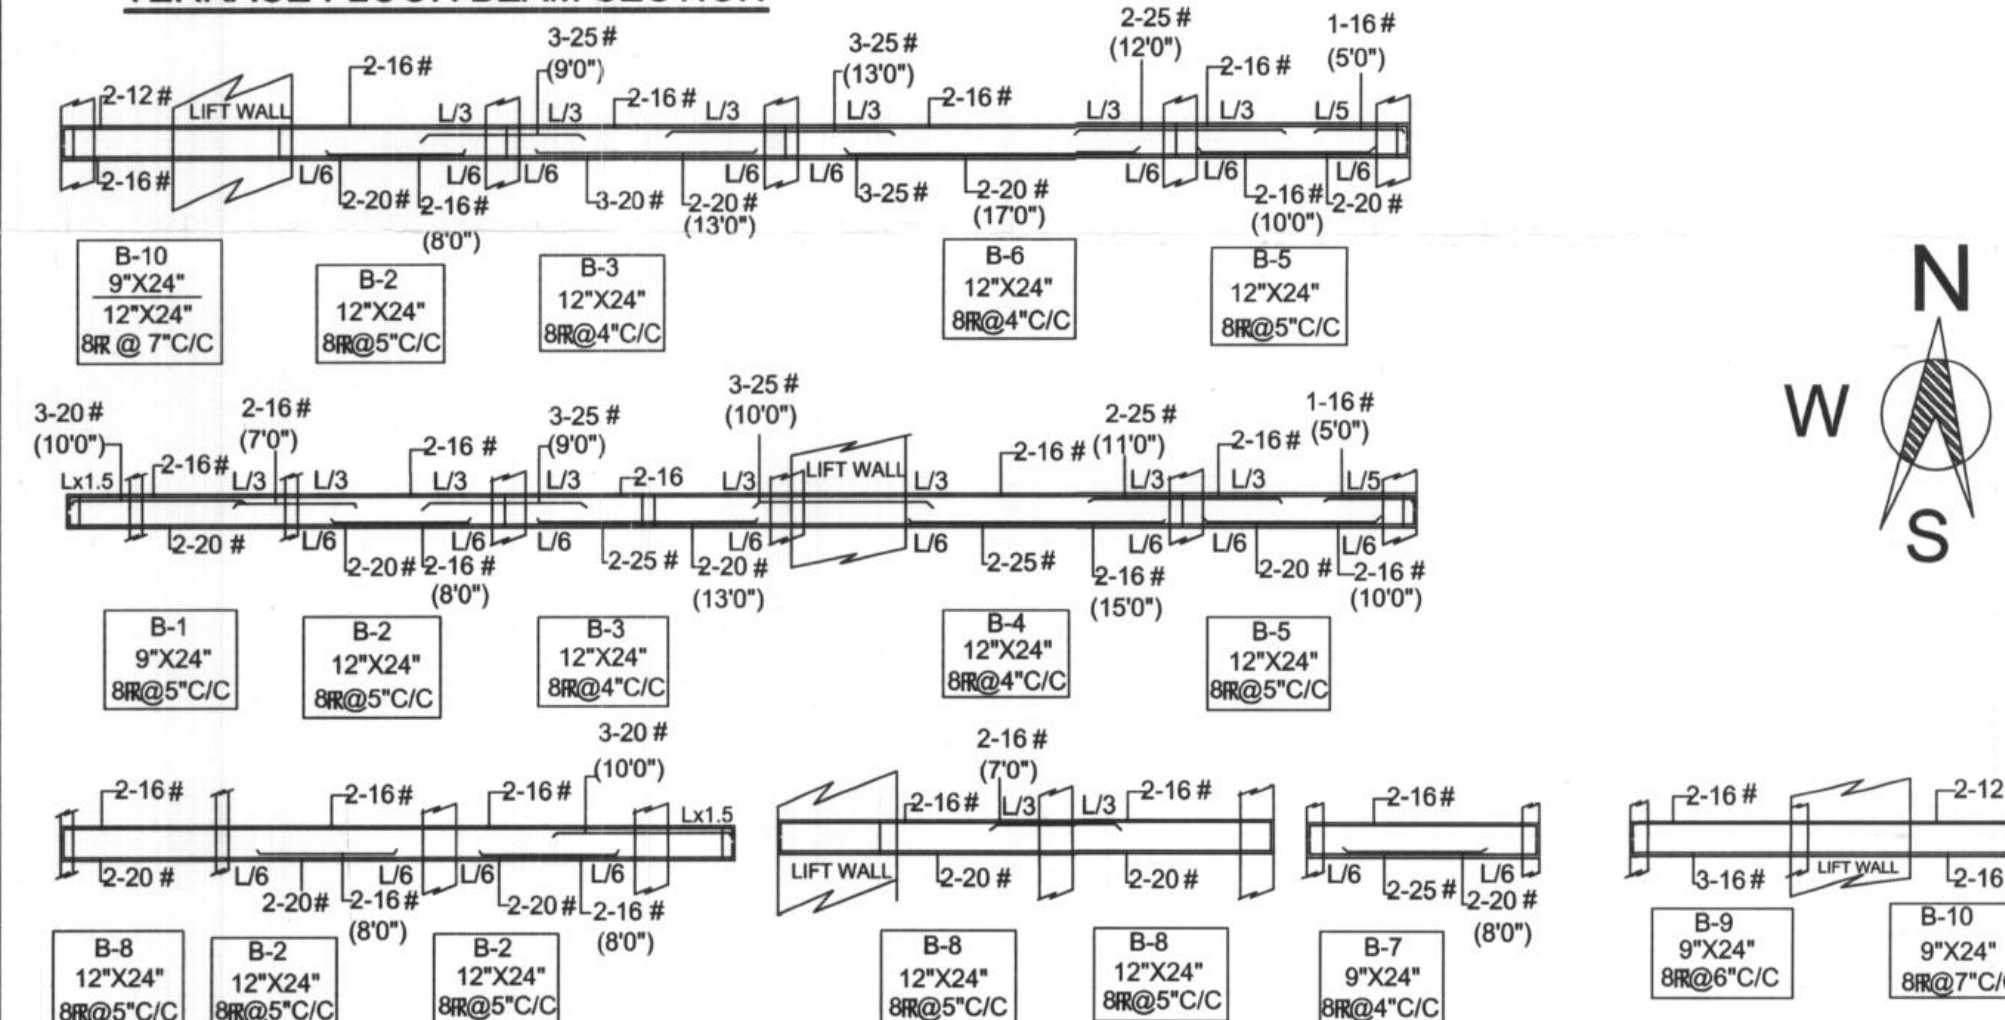TERRACE FLOOR BEAM SECTION



UPENDRA TATER
Architect
Council of Arch. Regd. No. CA/11/1359
7, New Bhopalpur, Udaipur
Mobile No. :- 941463254

Ar. Upendra Tater

COA Reg. No. CA/91/14369
Panel Architect Govt. of Rajasthan,
Department of UDH
Place : Udaipur 7-New Bhopalpur,
Udaipur Mobile : 941463254

MOHIT MENARIA
M.Tech. Civil (Structure Design)
Chartered Engineer, Structural Designer
Regd. No. :- AM1938099
233, Connaught Place
Nr. Shohagpura Circle, Udaipur (Raj.)
Mob. :- 8302220177

STRUCTURAL ENGINEER
Mohit Menaria
Reg. No. AM1938099
Chartered Engineer
Sanrachna Design Studio
233, Connaught Place, Udaipur
Mobile No. - 8302220177

COLUMN DETAIL

SPECIFICATIONS/NOTES:-

1. ALL DIMENSIONS ARE IN MM ,EXCEPT BAR DIAMETER.BAR DIAMETER MUST BE CONSIDERED IN MILLIMETER.
2. ALL DIMENSIONS ARE TO BE READ AND NOT TO BE MEASURED.
3. ALL CONCRETE MIX. SHALL BE M-20. IF NOT SPECIFIED.
4. ALL SUNK SLABS SHALL BE FILLED WITH WELL COMPACTED LIGHT WEIGHT CINDER FILLING ONLY.WHOSE DENSITY IS NOT MORE THAN 1200 KG/CUM
5. USE M-20 GRADE CONE & STEEL HYSD FE-500
6. CHANGE MUST BE DONE AFTER DESIGNER APPROVAL
7. CLEAR COVER TO BARS SHALL BE AS UNDER
SLAB:- 20MM, BEAM :- 25MM , COLUMN:- 40MM, WALL :- 30MM
RAFT :- 50 MM
8. MINIMUM PERIOD BEFORE STRIKING FORMWORK
 - a. COLUMN AND VERTICAL FORMWORK TO COLUMN , WALLS , BEAMS
16 - 24 HOUR
 - b. STRIKING SOFFIT FORMWORK TO SLABS : 3 - DAYS
STRIKING SOFFIT FORMWORK TO BEAMS : 7 - DAYS
 - c. STRIKING FORMWORK OF PROPS TO SLABS .
SPANNING UP TO 4.5 MT. : 7 DAYS.
SPANNING OVER 4.5 MT : 14 DAYS.
 - d. STRIKING FORMWORK OF PROPS TO BEAMS .
SPANNING UP TO 6.0 MT. : 14 DAYS.
SPANNING OVER 6.0 MT. : 21 DAYS.
9. BOTTOM OF CANTILEVER BEAM AND CANTILEVER SLAB SHALL NOT BE REMOVED UNLESS AND UNTILL PROPER COUNTER WEIGHT IS PROVIDED.
10. STEEL CHAIR SHALL BE PROVIDED TO KEEP TOP REINFORCEMENT OF SLAB IN PROPER POSITION.
11. THE BUILDING IS DESIGNED FOR EARTHQUAKE LOADS FOR ZONE - II ARE CONSIDERED FROM THE RESPECTIVE CODES
12. THE BUILDING LOADS ARE CONSIDERED FROM IS:875 PART (I,II) & IS: 1893 & IS : 456 .
13. S.B.C. CONSIDERED 25 TONE/M2

RESIDENTIAL FLATS PLAN FOR
SAMBHAVNATH COMPLEX LIMITED
DIRECTOR SHRI ROSHAN LAL
S/O SHRI BHERU LAL JAIN (NAGDA)
AT PLOT NO. 1. KH.NO. 208,209,
TO 220,222 TO 224,226,228 TO 230
REVENUE VILLAGE SAVINA KHEDA
UDAIPUR (RAJ.)

**BUILDING APPROVAL THROUGH
U.I.T. UDAIPUR LETTER NO.
F-7 () /UIT/B-PLAN / MISC /2016 /361
DATE :- 28/07/2017
1st STILT + 2 nd STILT +GROUND +
NINTH FLOOR**

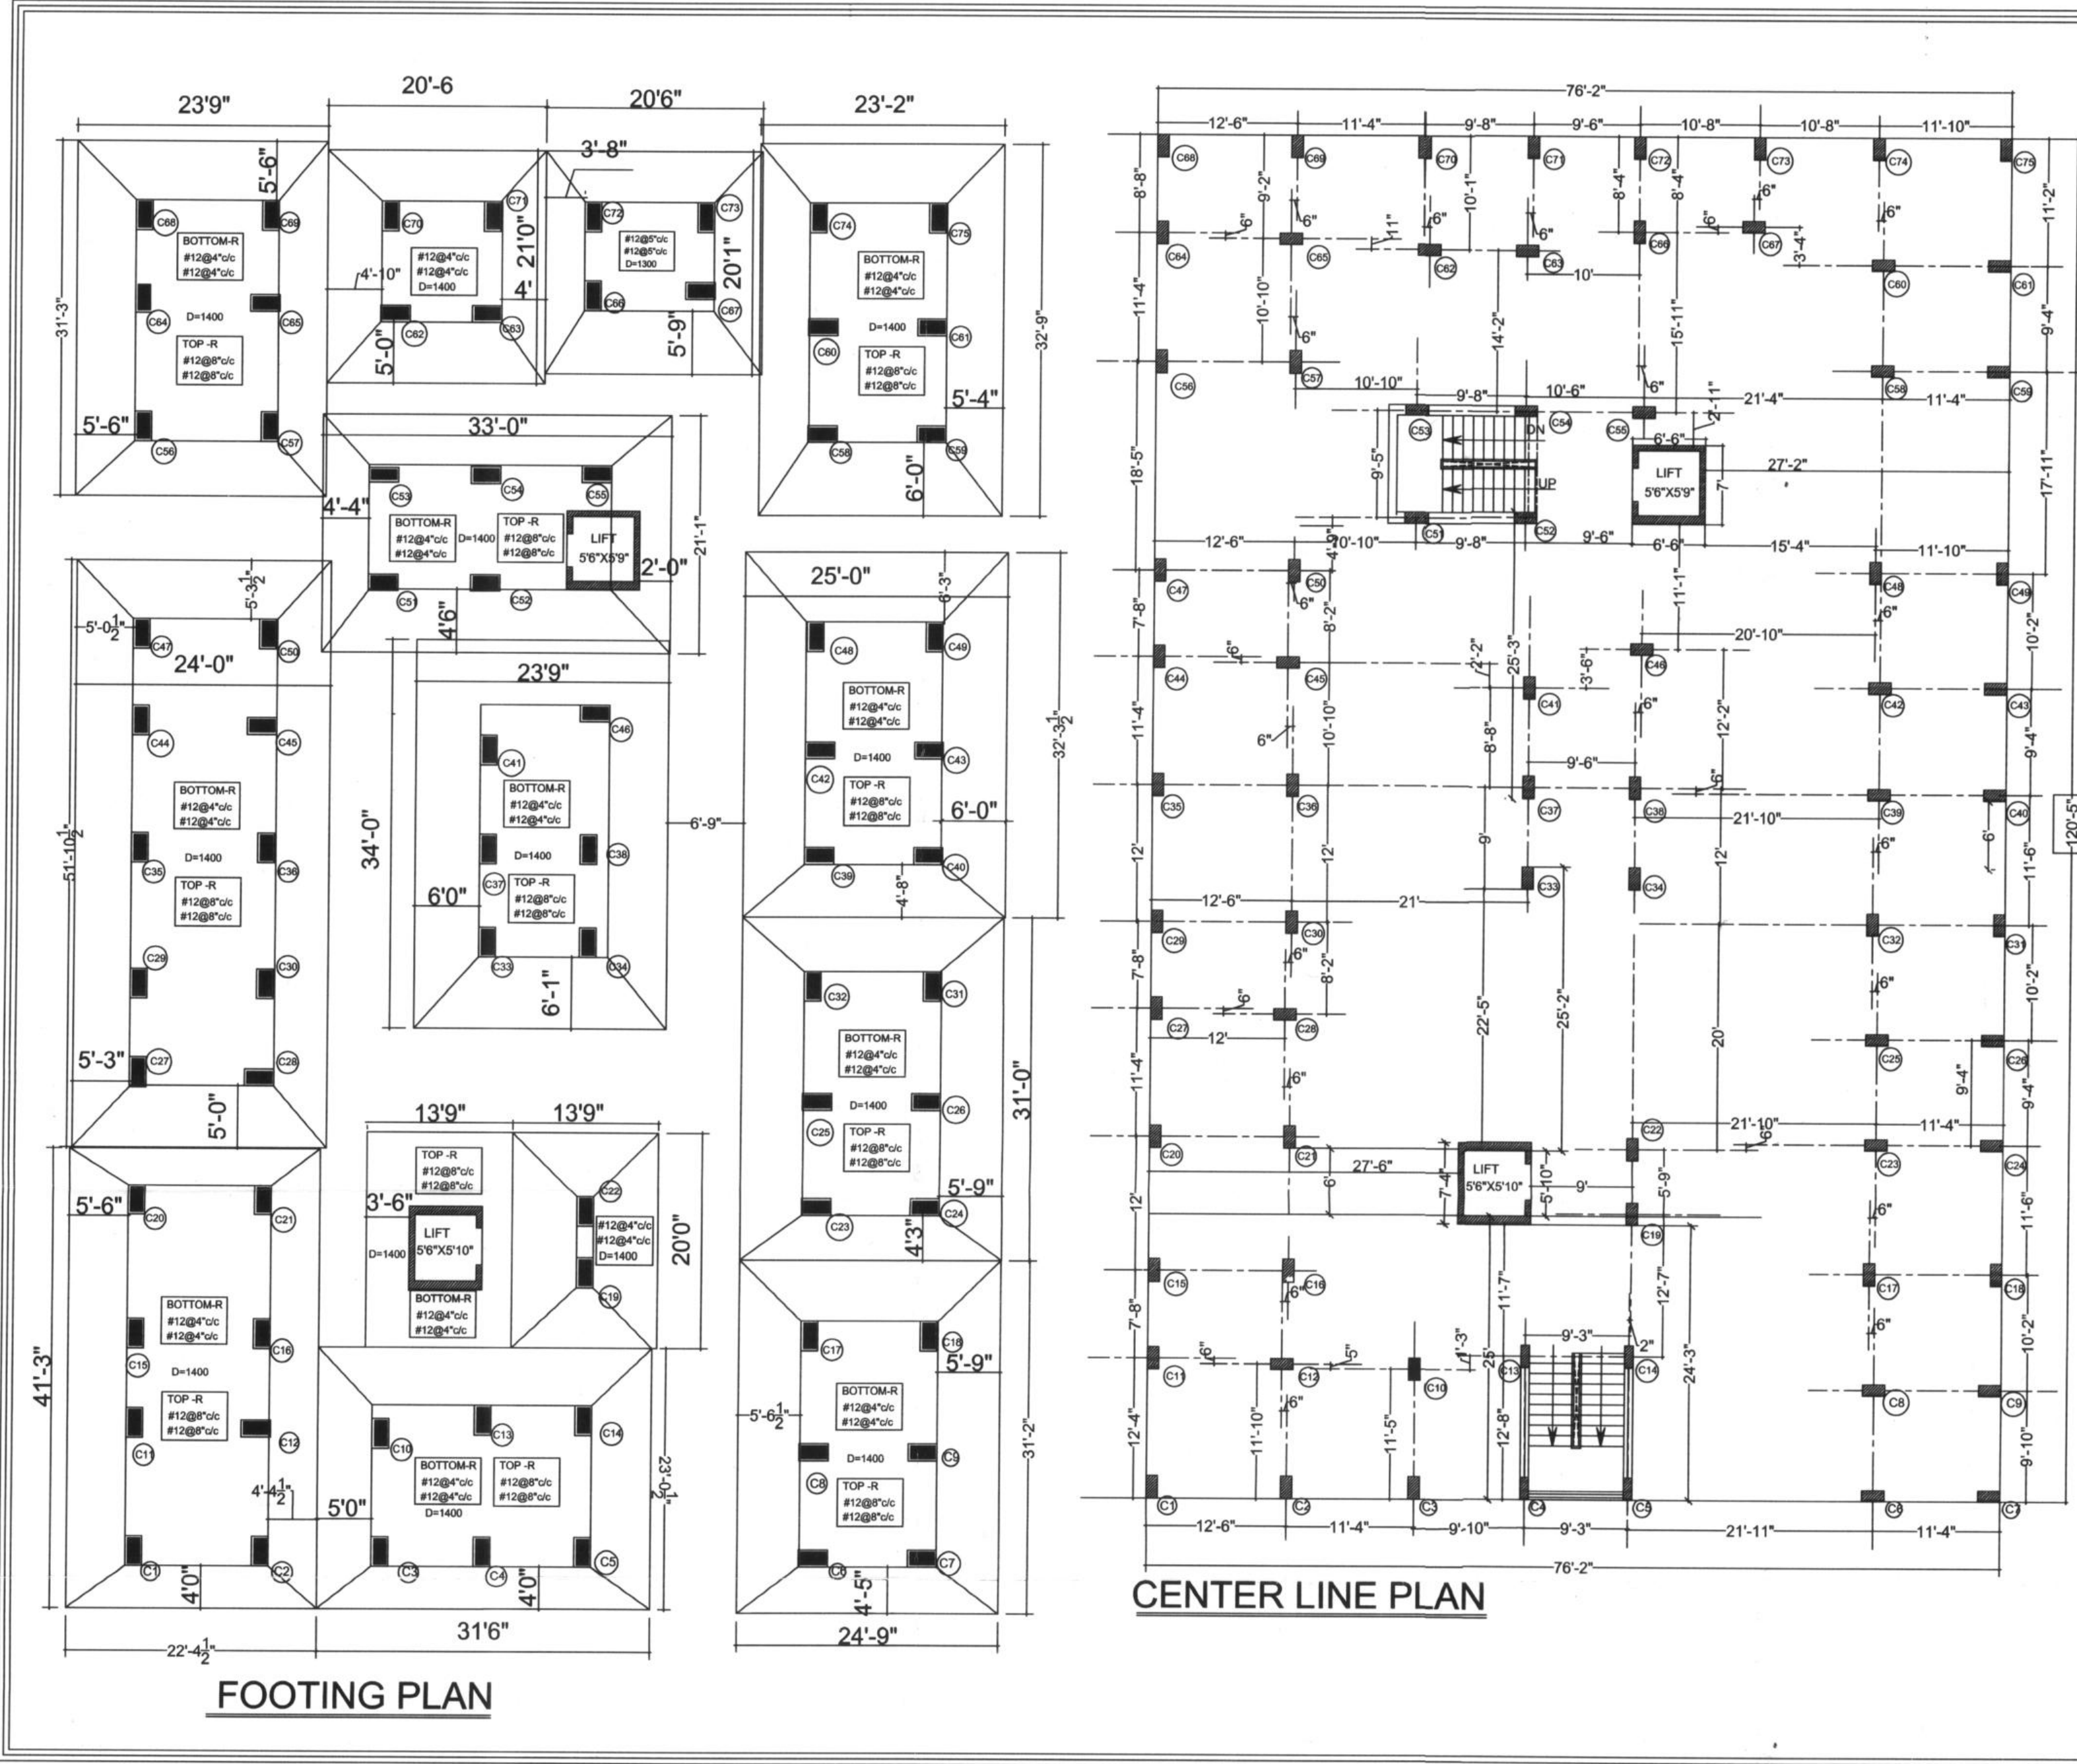
Upendra
UPENDRA TATER
Architect
Council of Architecture
Reg. No. CA/91/14369
7, New Bhopalpura, UDAIPUR
Mobile No.: -9414163254

Ar. Upendra Tater
COA Reg. No. CA/91/14369
Panel Architect Govt. of Rajasthan,
Department of UDH
Place : Udaipur 7-New Bhopalpura,
Udaipur Mobile : 9414163254

MOHIT MENARIA
M.Tech. Civil (Structure Design)
Chartered Engineer, Structural Designer
Regd. No.:-AM1938099
233, Connaught Place
Nr. Shobhagpura Circle, Udaipur (Raj.)
Mob.:-8302220177

STRUCTURAL ENGINEER
Mohit Menaria
 Reg. No. AM1938099
 Chartered Engineer
 Sanrachna Design Studio
 233 , Connaught Place , Udaipur
 Mobile No. - 8302220177

[illegible]



COLUMN CURTAILMENT DETAILS									
SHEET NO. 1									
S. NO.	COLUMN NO.	SIZE OF COL. AT 1 LVL & REINFORCEMENT	STIRRUPS [RING]	SIZE OF COLUMN & REINFOR.	SIZE OF COLUMN & REINFOR.	SIZE OF COLUMN & REINFOR.	SIZE OF COLUMN & REINFOR.	SIZE OF COLUMN & REINFOR.	REMARKS
1	1,3,7,20,24,35,40, 56,59,2	1'3"X2'6" 8-25 12-20	8@7" C/C 4 LEG.	10"X2'6" 12-20	10"X2'6" 12-20	10"X2'6" 12-20	10"X2'6" 8-20	10"X2'6" 6-20	
2	5,13,66,70,71,72,69	1'3"X2'6" 12-25	8@7" C/C 4 LEG.	10"X2'6" 10-25	10"X2'6" 6-25	10"X2'6" 4-25	10"X2'6" 10-20	10"X2'6" 10-20	
3	12,16,21,55,58,60, 63,65	1'3"X2'6" 12-25	8@7" C/C 4 LEG.	10"X2'6" 10-25	10"X2'6" 6-25	10"X2'6" 4-25	10"X2'6" 10-20	10"X2'6" 10-20	
4	8,11,10,23,27,28,39, 44,6,50,57,62,62	1'3"X2'6" 12-25	8@7" C/C 4 LEG.	10"X2'6" 12-25	10"X2'6" 8-25	10"X2'6" 4-25	10"X2'6" 12-20	10"X2'6" 8-20	
5	9,26,36,42,43, 14, 61,	1'3"X2'6" 18-25	8@7" C/C 4 LEG.	10"X2'6" 16-25	10"X2'6" 8-25	10"X2'6" 4-25	10"X2'6" 10-20	10"X2'6" 16-20	
6	15,25,29,30,31 75,68,18,	1'3"X2'6" 16-25	8@7" C/C 4 LEG.	10"X2'6" 14-25	10"X2'6" 8-25	10"X2'6" 4-25	10"X2'6" 14-20	10"X2'6" 8-20	
7	32,39,17,	1'3"X2'6" 18-25	8@7" C/C 4 LEG.	10"X2'6" 14-25	10"X2'6" 8-25	10"X2'6" 4-25	10"X2'6" 10-20	10"X2'6" 6-16	
8	C4	1'3"X2'6" 08-25	8@7" C/C 4 LEG.	10"X2'6" 12-20	10"X2'6" 12-20	10"X2'6" 4-16	10"X2'6" 8-20	10"X2'6" 6-16	
9	37,38,41,46,19	1'3"X2'6" 20-25	8@7" C/C 4 LEG.	10"X2'6" 16-25	10"X2'6" 8-25	10"X2'6" 4-20	10"X2'6" 12-20	10"X2'6" 4-16	
10	22,33,34,	1'3"X2'6" 20-25	8@7" C/C 4 LEG.	10"X2'6" 18-25	10"X2'6" 12-25	10"X2'6" 4-20	10"X2'6" 8-20	10"X2'6" 16-20	
11	51	1'3"X2'6" 18-25	8@7" C/C 4 LEG.	10"X2'6" 16-25	10"X2'6" 4-20	10"X2'6" 8-20	10"X2'6" 16-20	10"X2'6" 6-16	
12	52,54,	1'3"X2'6" 16-25	8@7" C/C 4 LEG.	10"X2'6" 12-25	10"X2'6" 6-25	10"X2'6" 4-25	10"X2'6" 10-20	10"X2'6" 10-20	
13	53	1'0"X2'6" 12-25	8@7" C/C 4 LEG.	10"X2'6" 10-25	10"X2'6" 6-25	10"X2'6" 4-20	10"X2'6" 10-20	10"X2'6" 10-20	

COLUMN CURTAILMENT DETAILS									
SHEET NO. 2									
S. NO.	COLUMN NO.	SIZE OF COL. AT 1 LVL & REINFORCEMENT	STIRRUPS [RING]	SIZE OF COLUMN & REINFOR.	SIZE OF COLUMN & REINFOR.	SIZE OF COLUMN & REINFOR.	SIZE OF COLUMN & REINFOR.	SIZE OF COLUMN & REINFOR.	REMARKS
1	1,3,7,20,24,35,40, 56,59,2	1'3"X2'6" 8-25 12-20	8@7" C/C 4 LEG.	10"X2'6" 12-20	10"X2'6" 4-20	10"X2'6" 6-16	10"X2'6" 10-16	10"X2'6" 10-16	
2	5,13,66,70,71,72,69	1'3"X2'6" 12-25	8@7" C/C 4 LEG.	10"X2'6" 10-25	10"X2'6" 6-20	10"X2'6" 4-16	10"X2'6" 10-16	10"X2'6" 10-16	
3	12,16,21,55,58,60, 63,65	1'3"X2'6" 12-25	8@7" C/C 4 LEG.	10"X2'6" 10-25	10"X2'6" 6-20	10"X2'6" 4-16	10"X2'6" 10-16	10"X2'6" 10-16	
4	8,11,10,23,27,28,39, 44,6,50,57,62,62	1'3"X2'6" 12-25	8@7" C/C 4 LEG.	10"X2'6" 12-25	10"X2'6" 6-20	10"X2'6" 4-16	10"X2'6" 10-16	10"X2'6" 10-16	
5	9,26,36,42,43,14, 61,	1'3"X2'6" 18-25	8@7" C/C 4 LEG.	10"X2'6" 16-25	10"X2'6" 4-20	10"X2'6" 8-16	10"X2'6" 12-16	10"X2'6" 12-16	
6	15,25,29,30,31 75,68,18,	1'3"X2'6" 16-25	8@7" C/C 4 LEG.	10"X2'6" 14-25	10"X2'6" 8-20	10"X2'6" 4-16	10"X2'6" 14-16	10"X2'6" 14-16	
7	32,39,17,	1'3"X2'6" 18-25	8@7" C/C 4 LEG.	10"X2'6" 14-25	10"X2'6" 8-20	10"X2'6" 4-16	10"X2'6" 10-16	10"X2'6" 14-16	
8	C4	1'3"X2'6" 08-25	8@7" C/C 4 LEG.	10"X2'6" 12-20	10"X2'6" 4-20	10"X2'6" 10-16	10"X2'6" 14-16	10"X2'6" 14-16	
9	37,38,41,46,19	1'3"X2'6" 20-25	8@7" C/C 4 LEG.	10"X2'6" 16-25	10"X2'6" 4-20	10"X2'6" 8-16	10"X2'6" 12-16	10"X2'6" 12-16	
10	22,33,34,	1'3"X2'6" 20-25	8@7" C/C 4 LEG.	10"X2'6" 18-25	10"X2'6" 4-20	10"X2'6" 8-16	10"X2'6" 12-16	10"X2'6" 12-16	
11	51	1'3"X2'6" 18-25	8@7" C/C 4 LEG.	10"X2'6" 16-25	10"X2'6" 4-20	10"X2'6" 8-16	10"X2'6" 14-16	10"X2'6" 14-16	
12	52,54,	1'3"X2'6" 16-25	8@7" C/C 4 LEG.	10"X2'6" 12-25	10"X2'6" 4-16	10"X2'6" 4-16	10"X2'6" 10-16	10"X2'6" 10-16	
13	53	1'0"X2'6" 12-25	8@7" C/C 4 LEG.	10"X2'6" 10-25	10"X2'6" 4-16	10"X2'6" 4-16	10"X2'6" 10-16	10"X2'6" 10-16	

BLOCK - B | SHEET NO - 02

CENTER LINE, FOOTING , DETAIL

SPECIFICATIONS/NOTES:-

1. ALL DIMENSIONS ARE IN FEET & INCHES, EXCEPT BAR DIAMETER, BAR DIAMETER MUST BE CONSIDERED IN MILLIMETER.

2. ALL DIMENSIONS ARE TO BE READ AND NOT TO BE MEASURED.

3. ALL CONCRETE MIX SHALL BE M-20, IF NOT SPECIFIED.

4. ALL SUNK SLABS SHALL BE FILLED WITH WELL COMPACTED LIGHT WEIGHT CONCRETE FILLING ONLY, WHOSE DENSITY IS NOT MORE THAN 1200 KG/CUM.

5. USE M-20 GRADE CONE & STEEL HYSD FE-500

6. CHANGE MUST BE DONE AFTER DESIGNER APPROVAL

7. CLEAR COVER TO BARS SHALL BE AS UNDER
SLAB - 20MM, BEAM - 25MM, COLUMN - 40MM, WALL - 30MM
RAFT - 50 MM

8. MINIMUM PERIOD BEFORE STRIKING FORMWORK

a. COLUMN AND VERTICAL FORMWORK TO COLUMN, WALLS, BEAMS
16 - 24 HOUR

b. STRIKING SOFFIT FORMWORK TO SLABS : 3 - DAYS
STRIKING SOFFIT FORMWORK TO BEAMS : 7 - DAYS

c. STRIKING FORMWORK OF PROPS TO SLABS
SPANNING UP TO 4.5 MT. : 7 DAYS
SPANNING OVER 4.5 MT. : 14 DAYS

d. STRIKING FORMWORK OF PROPS TO BEAMS
SPANNING UP TO 8.0 MT. : 14 DAYS
SPANNING OVER 8.0 MT. : 21 DAYS

9. BOTTOM OF CANTILEVER BEAM AND CANTILEVER SLAB SHALL NOT BE REMOVED UNLESS AND UNTILL PROPER COUNTER WEIGHT IS PROVIDED.

10. STEEL CHAIR SHALL BE PROVIDED TO KEEP TOP REINFORCEMENT OF SLAB IN PROPER POSITION.

11. THE BUILDING IS DESIGNED FOR EARTHQUAKE LOADS FOR ZONE - II ARE CONSIDERED FROM THE RESPECTIVE CODES

12. THE BUILDING LOADS ARE CONSIDERED FROM IS-875 PART (I) & IS- 1893 & IS- 456.

13. S.B.C. CONSIDERED 25 TON/MT2

RESIDENTIAL FLATS PLAN FOR SAMBHAVNATH COMPLEX LIMITED DIRECTOR SHRI ROSHAN LAL S/O SHRI BHERU LAL JAIN (NAGDA) AT PLOT NO. 1. KH.NO. 208,209, TO 220,222 TO 224,226,228 TO 230 REVENUE VILLAGE SAVANA KHEDA UDAIPUR. (RAJ.)

BUILDING APPROVAL THROUGH U.I.T. UDAIPUR LETTER NO. F-7 ()/UIT/B-PLAN/MISC/2012/3652 DATE :-30/10/2013 F-7 ()/UIT/B-PLAN/MISC/2016/3661 DATE :-28/07/2017 1st STILT + 2nd STILT + G + 9th FLOOR

UPENDRA TATER Architect Council of Architecture Reg. No. CA/91/14369 7, New Bhopalpur, Udaipur Mobile No:-9414163254

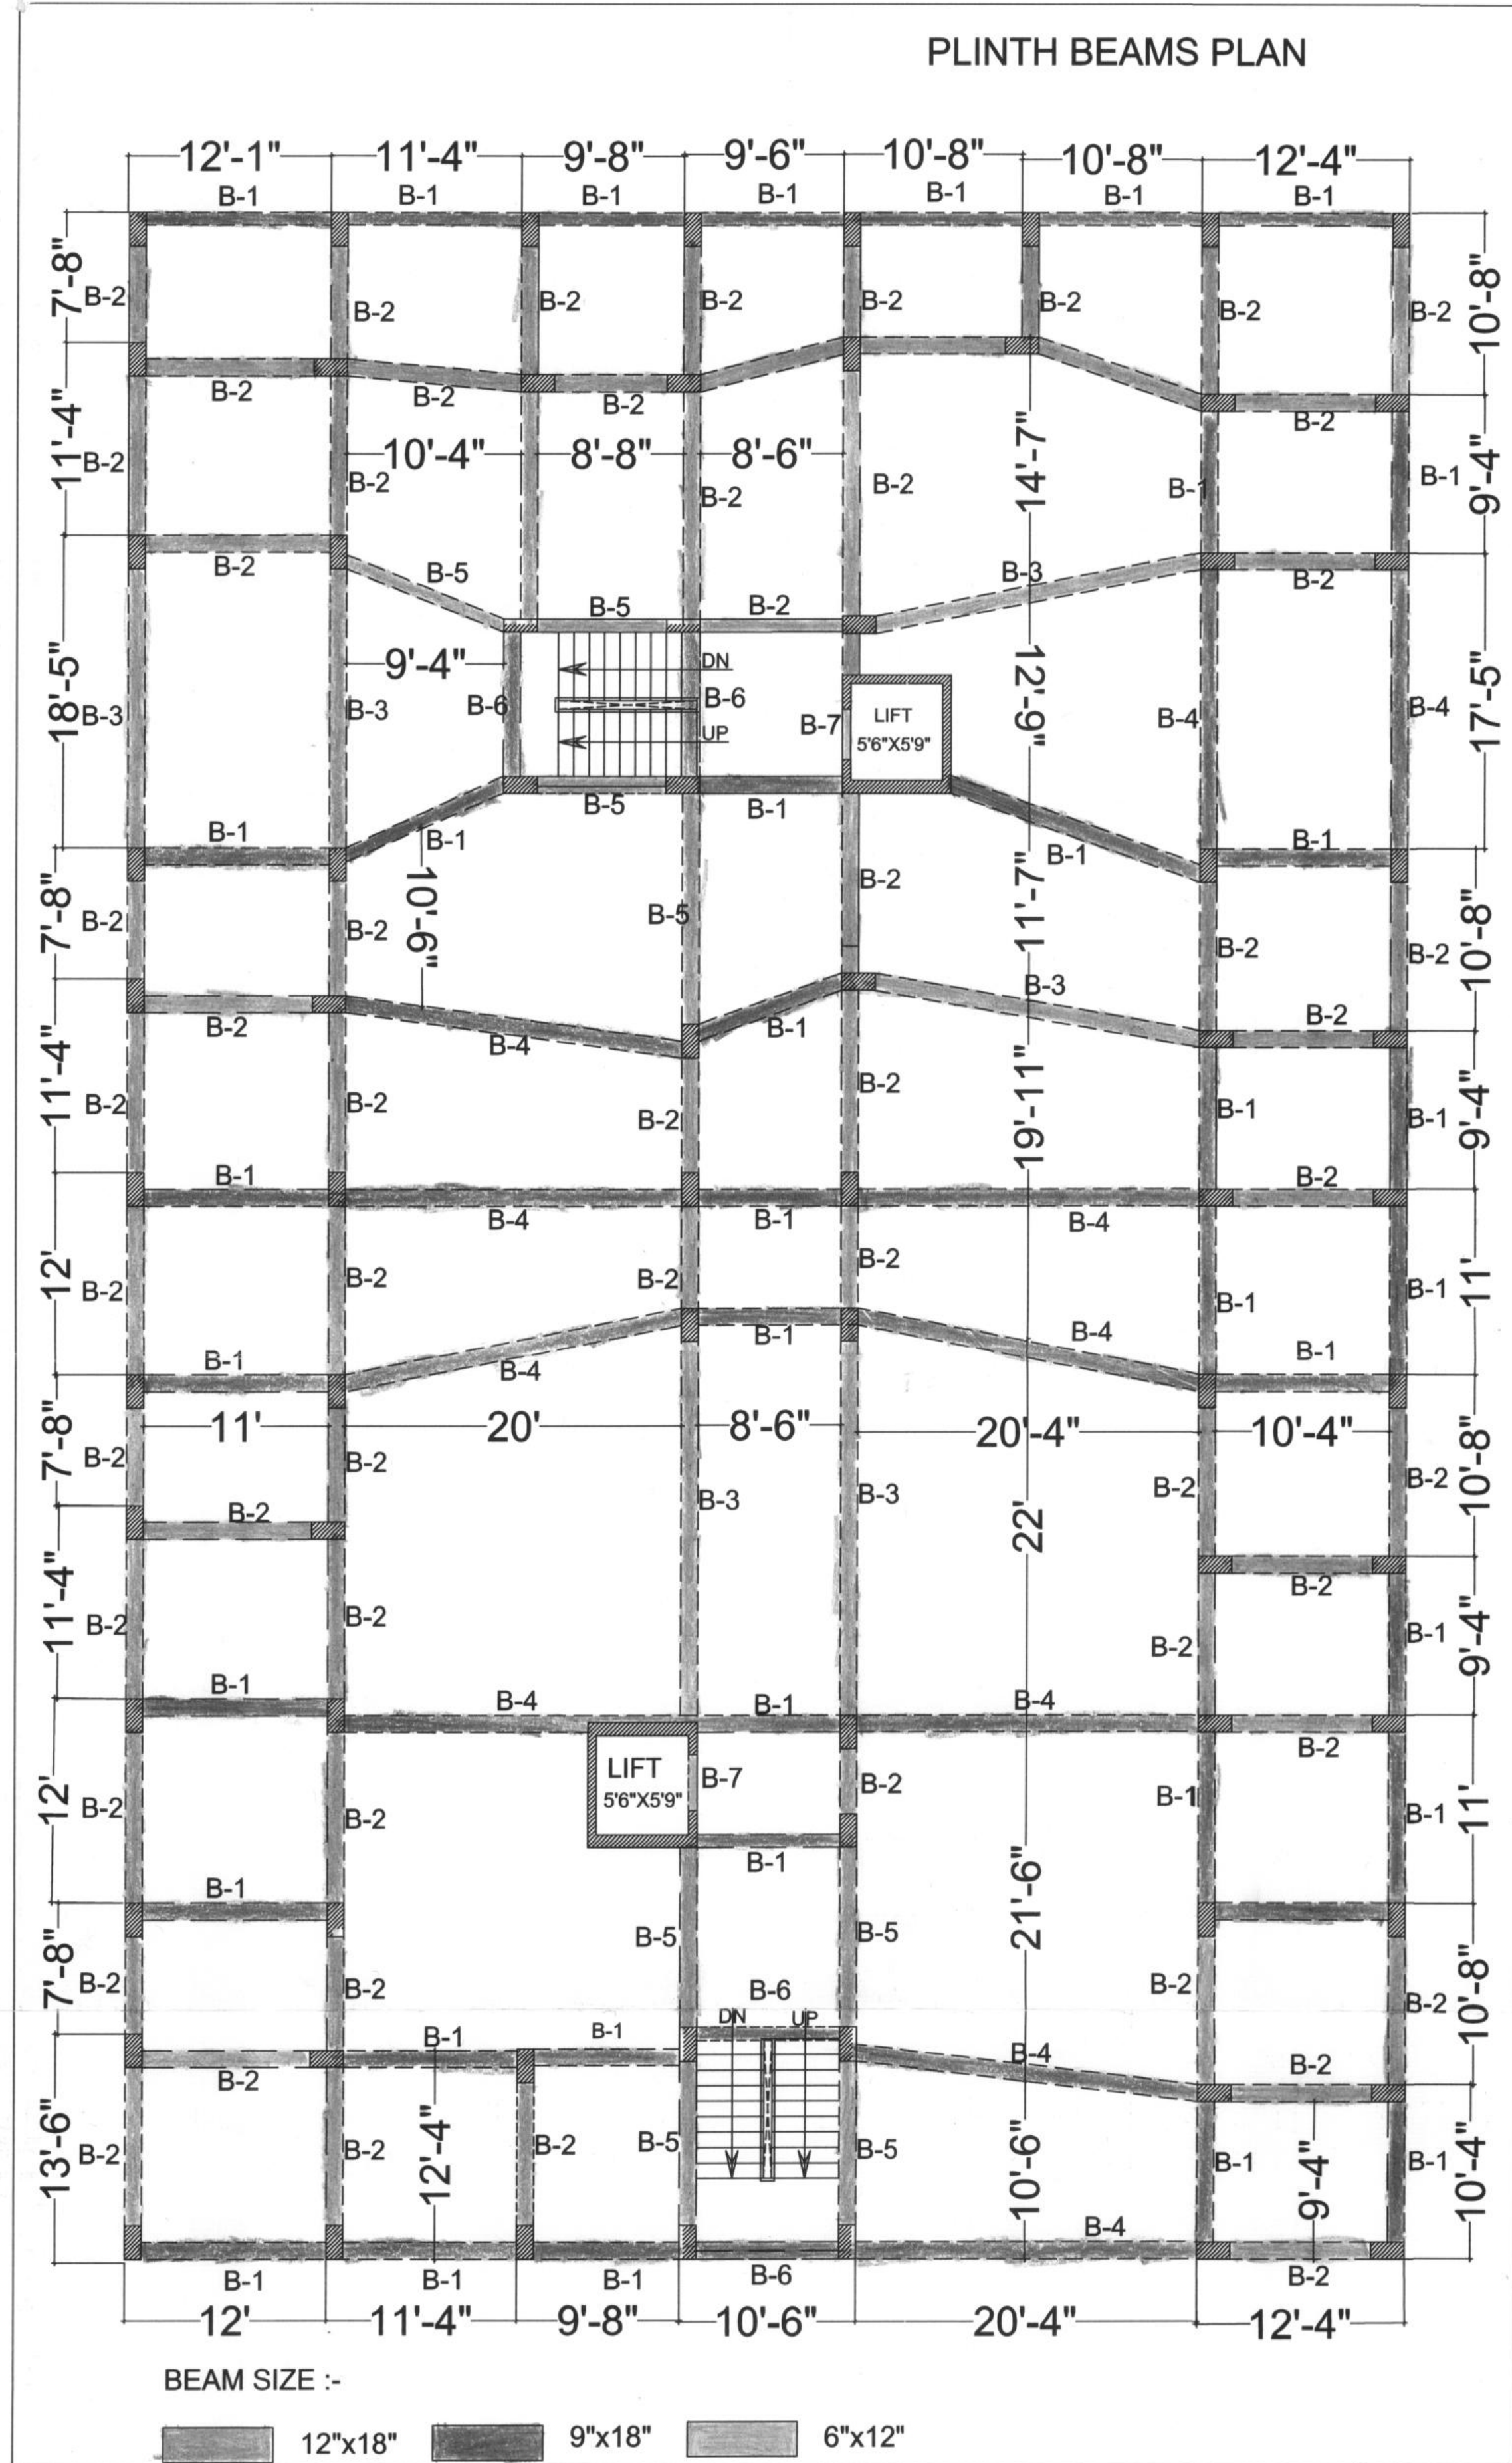
MOHIT MENARIA M.Tech. Civil (Structure Design) Chartered Engineer, Structural Designer Regd. No.:-AM1938099 233, Connaught Place Nr. Shalimar Garden, Udaipur (Raj.) MMR 280023001 ENGINEER Mohit Menaria Reg. No. AM1938099 Chartered Engineer Sanrachna Design Studio 233, Connaught Place Udaipur Mobile No. - 8302220177

N

W

E



S



PLINTH BEAM DETAIL

SHEET NO.[1]

S.NO.	BEAM NO.	BEAM SIZE BxD	BOTTOM REINFORCEMENT		TOP REINFORCEMENT			RING SPACING	REMARKS	EFFECTIVE SPAN
			THROUGH OUT BARS	EXTRA AT MID SPAN	THROUGH OUT BARS	EXTRA AT SUPPORT	EXTRA AT CONTIGUES SUPPORT			
1	B1	9"X18"	2-12 R	—	2-10 R		1-12R(7") ↓ B1 - B2,B2	8R@8"C/C	USE MIX M20 G	
2	B2	12"X18"	2-12 R	—	2-10 R	—	2-12R(7") ↓ B2 - B2,B1	8R@8"C/C	USE MIX M20 G AT MID.	
3	B3	12"X18"	3-16 R	—	2-10 R	1-12R(4')	3-12R(10") ↓ B3 - B2/B1	8R@7"C/C	USE MIX M20 G AT MID.	
4	B4	9"X18"	3-16 R	—	2-10 R	1-12R(4')	3-12R(10") ↓ B4 -B2/B1	8R@7"C/C	USE MIX M20 G	
5	B5	12"X18"	2-16 R OR 3-12 R	—	2-10 R		2-12R (8") ↓ B5 -B5/B2	8R@7"C/C	USE MIX M20 G	
6	B6	9"X18"	2-16 R OR 3-12 R	—	2-10 R			8R@7"C/C	USE MIX M20 G AT MID.	
7	B7	6"X12"	2-20 R	—	2-10 R			8R@8"C/C	USE MIX M20 G	

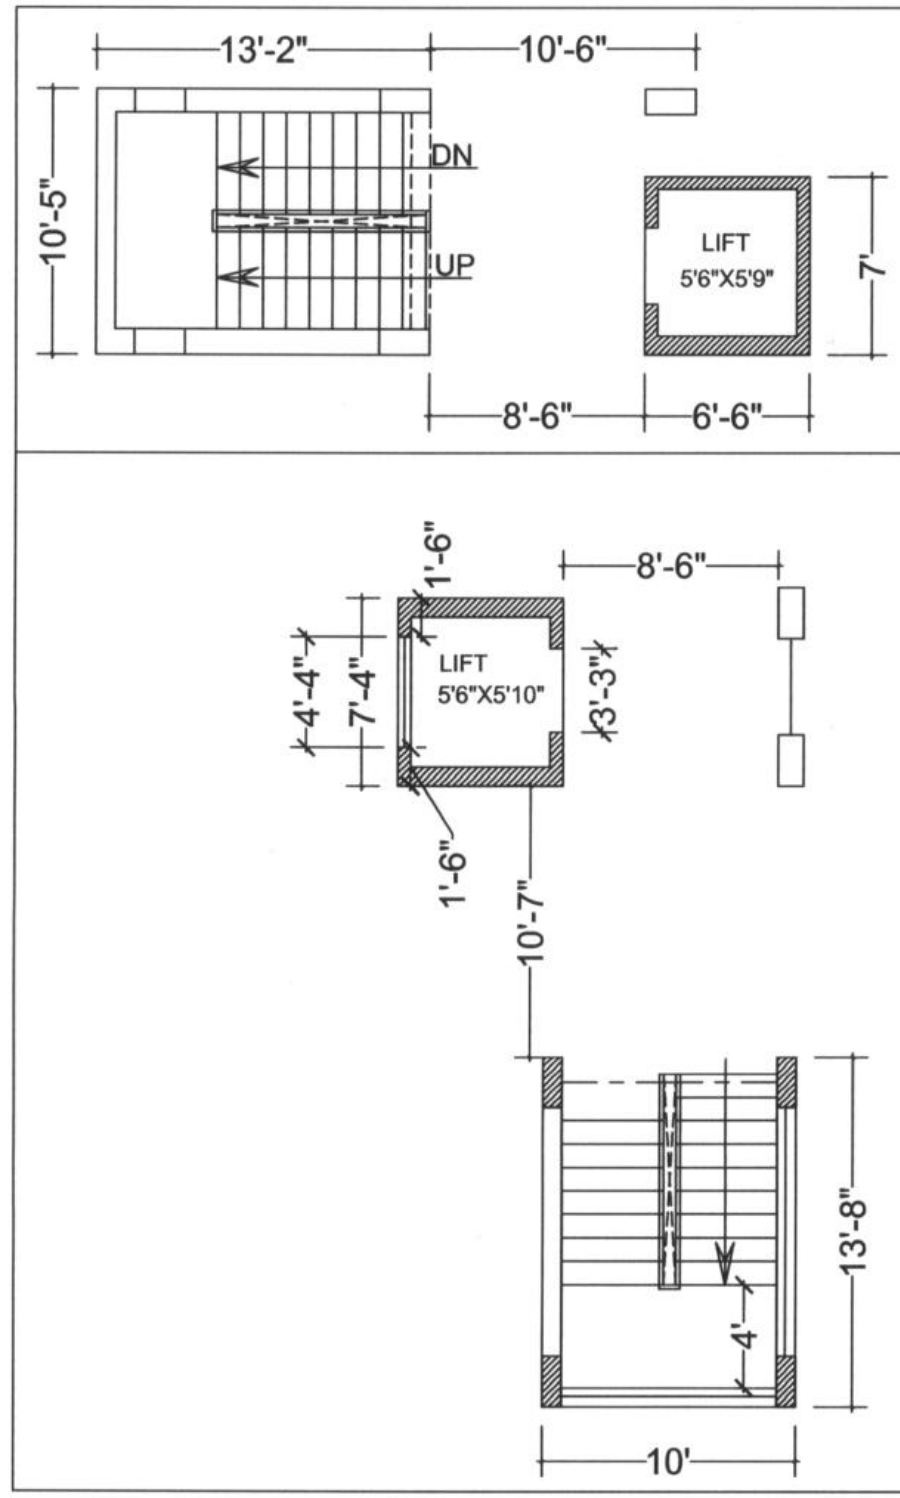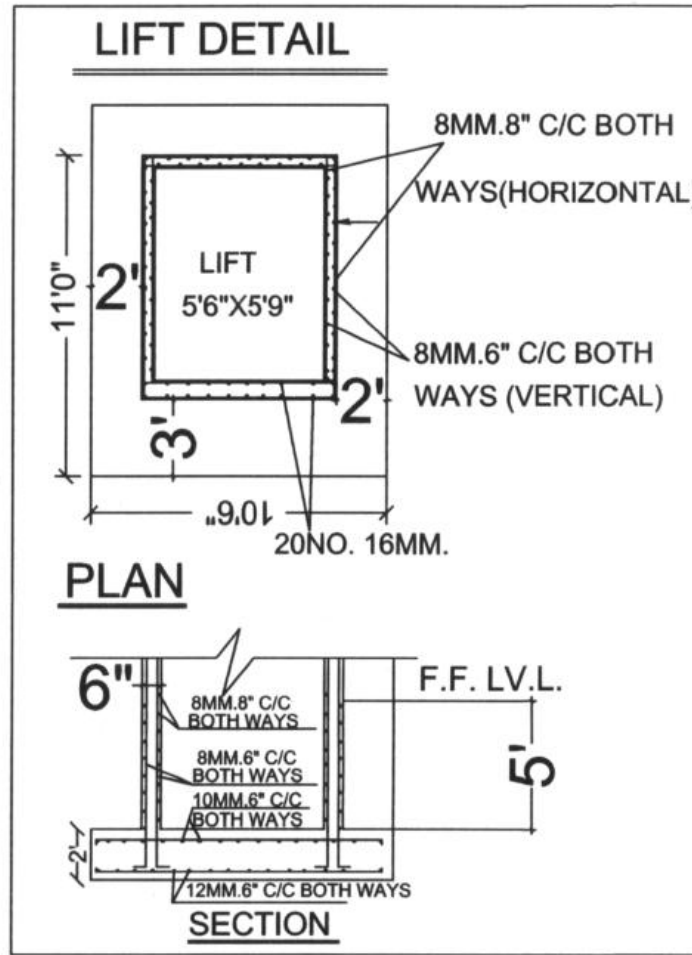



LIFT WALL, STAIRCASE & PLINTH BEAM DETAIL

SPECIFICATIONS/NOTES:-

- ALL DIMENSIONS ARE IN FEET & INCHES, EXCEPT BAR DIAMETER. BAR DIAMETER MUST BE CONSIDERED IN MILLIMETER.
- ALL DIMENSIONS ARE TO BE READ AND NOT TO BE MEASURED.
- ALL CONCRETE MIX. SHALL BE M-20, IF NOT SPECIFIED.
- ALL SUNK SLABS SHALL BE FILLED WITH WELL COMPACTED LIGHT WEIGHT CINDER FILLING ONLY, WHOSE DENSITY IS NOT MORE THAN 1200 KG/CUM
- USE M-20 GRADE CONE & STEEL HYSD FE-500
- CHANGE MUST BE DONE AFTER DESIGNER APPROVAL
- CLEAR COVER TO BARS SHALL BE AS UNDER
SLAB - 20MM, BEAM - 25MM, COLUMN - 40MM, WALL - 30MM
RAFT - 50MM
- MINIMUM PERIOD BEFORE STRIKING FORMWORK
- COLUMN AND VERTICAL FORMWORK TO COLUMN, WALLS, BEAMS
16 - 24 HOUR
- STRIKING SOFFIT FORMWORK TO SLABS : 3 - DAYS
STRIKING SOFFIT FORMWORK TO BEAMS : 7 - DAYS
- STRIKING FORMWORK OF PROPS TO SLABS.
SPANNING UP TO 4.5 MT. : 7 DAYS.
SPANNING OVER 4.5 MT. : 14 DAYS.
- STRIKING FORMWORK OF PROPS TO BEAMS.
SPANNING UP TO 6.0 MT. : 14 DAYS.
SPANNING OVER 6.0 MT. : 21 DAYS.
- BOTTOM OF CANTILEVER BEAM AND CANTILEVER SLAB SHALL NOT BE REMOVED UNLESS AND UNTILL PROPER COUNTER WEIGHT IS PROVIDED.
- STEEL CHAIR SHALL BE PROVIDED TO KEEP TOP REINFORCEMENT OF SLAB IN PROPER POSITION.
- THE BUILDING IS DESIGNED FOR EARTHQUAKE LOADS FOR ZONE - II ARE CONSIDERED FROM THE RESPECTIVE CODES & IS : 456.
- S.B.C. CONSIDERED 20 TONE/M2 (AS PER SOIL TESTING REPORT)
- THE BUILDING LOADS ARE CONSIDERED FROM IS:875 PART (I, II) & IS: 1893

RESIDENTIAL FLATS PLAN FOR SAMBHAVNATH COMPLEX LIMITED
 DIRECTOR SHRI ROSHAN LAL
 S/O SHRI BHERU LAL JAIN (NAGDA)
 AT PLOT NO. 1, KH.NO. 208,209,
 TO 220,222 TO 224,226,228 TO 230
 REVENUE VILLAGE SAVINA KHEDA
 UDAIPUR (RAJ.)

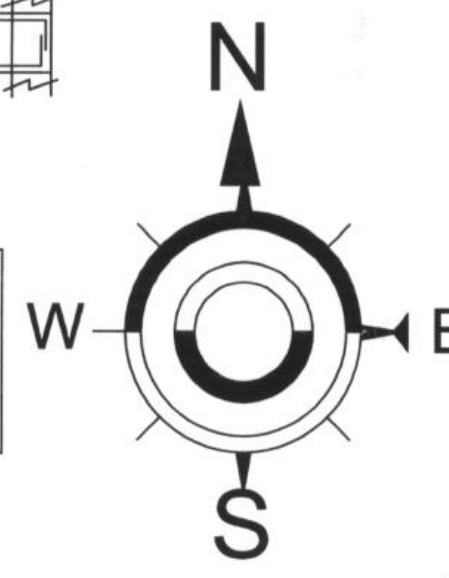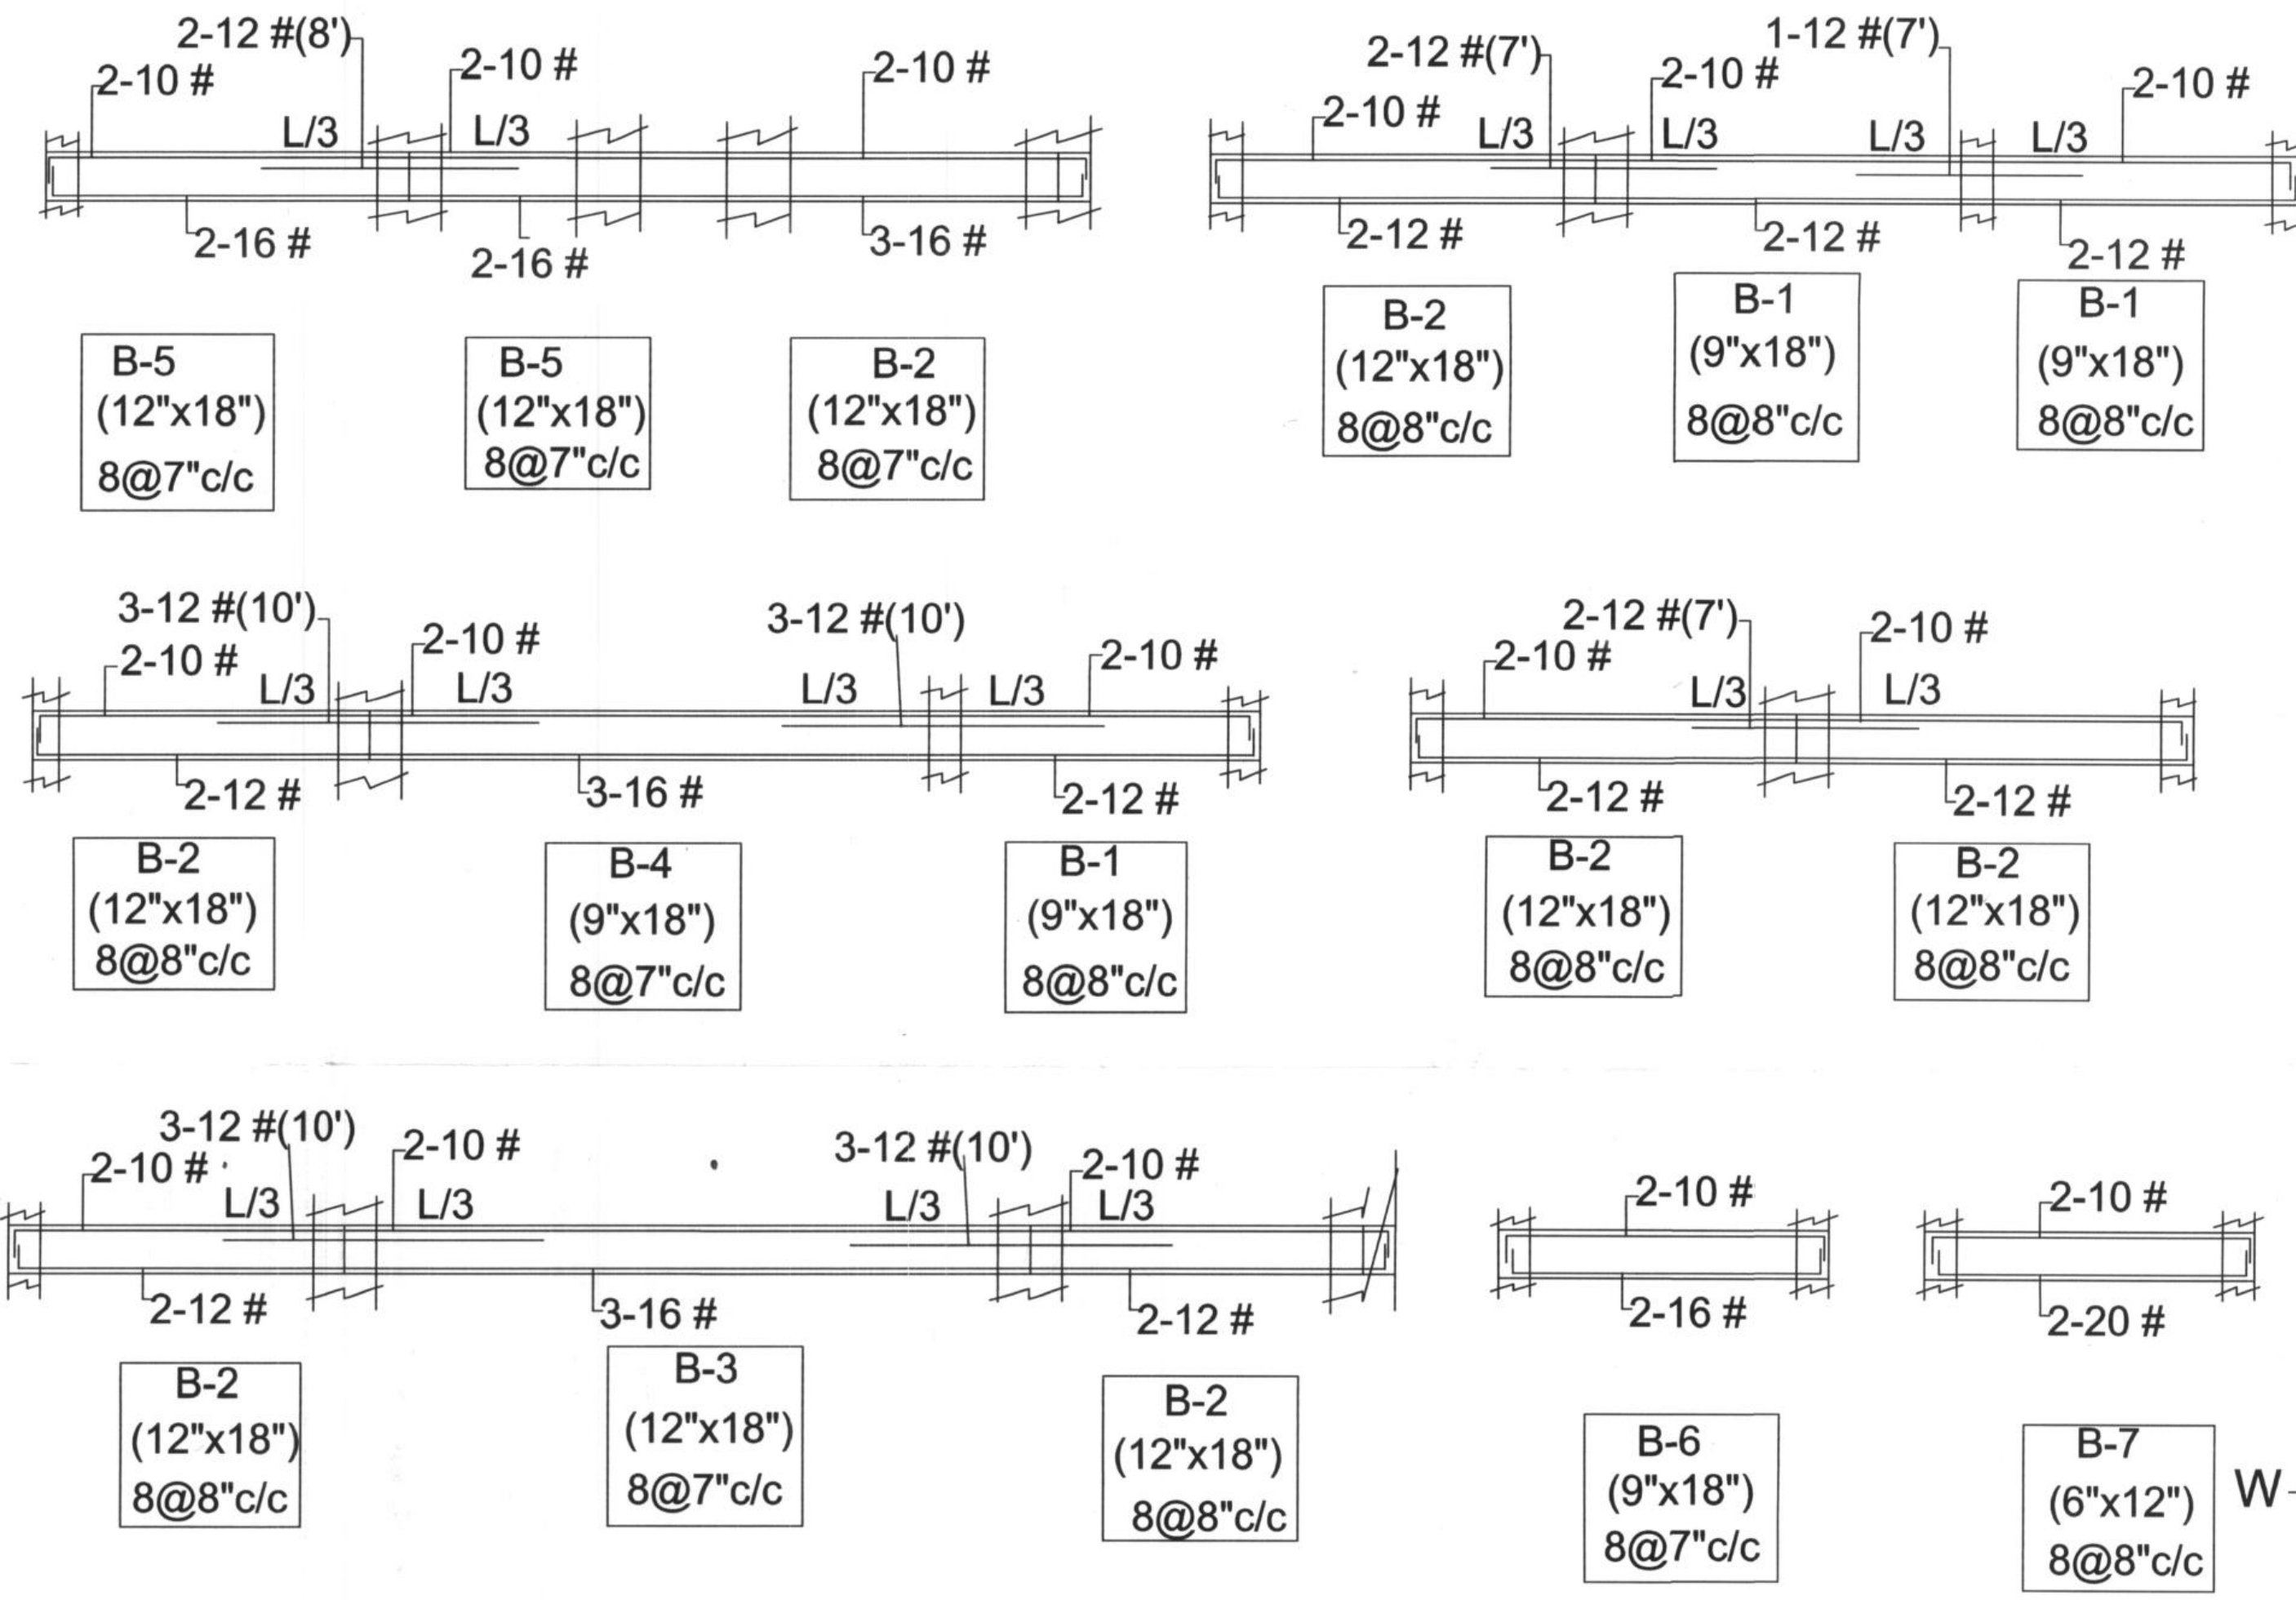BUILDING APPROVAL THROUGH U.I.T. UDAIPUR LETTER NO.
 F-7 ()/UIT/B-PLAN/MISC/2012/3652
 DATE :-30/10/2013
 F-7 ()/UIT/B-PLAN/MISC/2016/3661
 DATE :-28/07/2017
 1st STILT + 2nd STILT + G + 9th FLOOR



UPENDRA TATER
 Architect
 Council of Architecture
 Reg. No. CA/91/14369
 7, New Bhopalpur, UDAIPUR
 Mobile No.:-9414163254

Ar. Upendra Tater
 COA Reg. No. CA/91/14369
 Panel Architect Govt. of Rajasthan,
 Department of UDH
 Place : Udaipur 7-New Bhopalpur,
 Udaipur Mobile : 9414163254

MOHIT MENARIA
 M.Tech. Civil (Structure Design)
 Chartered Engineer, Structural Designer
 Regd. No.:-AM1938099
 233, Connaught Place
 Nr. Shobhagpura Circle, Udaipur (Raj.)
 Mob.:-8302220177

STRUCTURAL ENGINEER
 Mohit Menaria
 Reg. No. AM1938099
 Chartered Engineer
 Sanrachna Design Studio
 233, Connaught Place, Udaipur
 Mobile No. - 8302220177

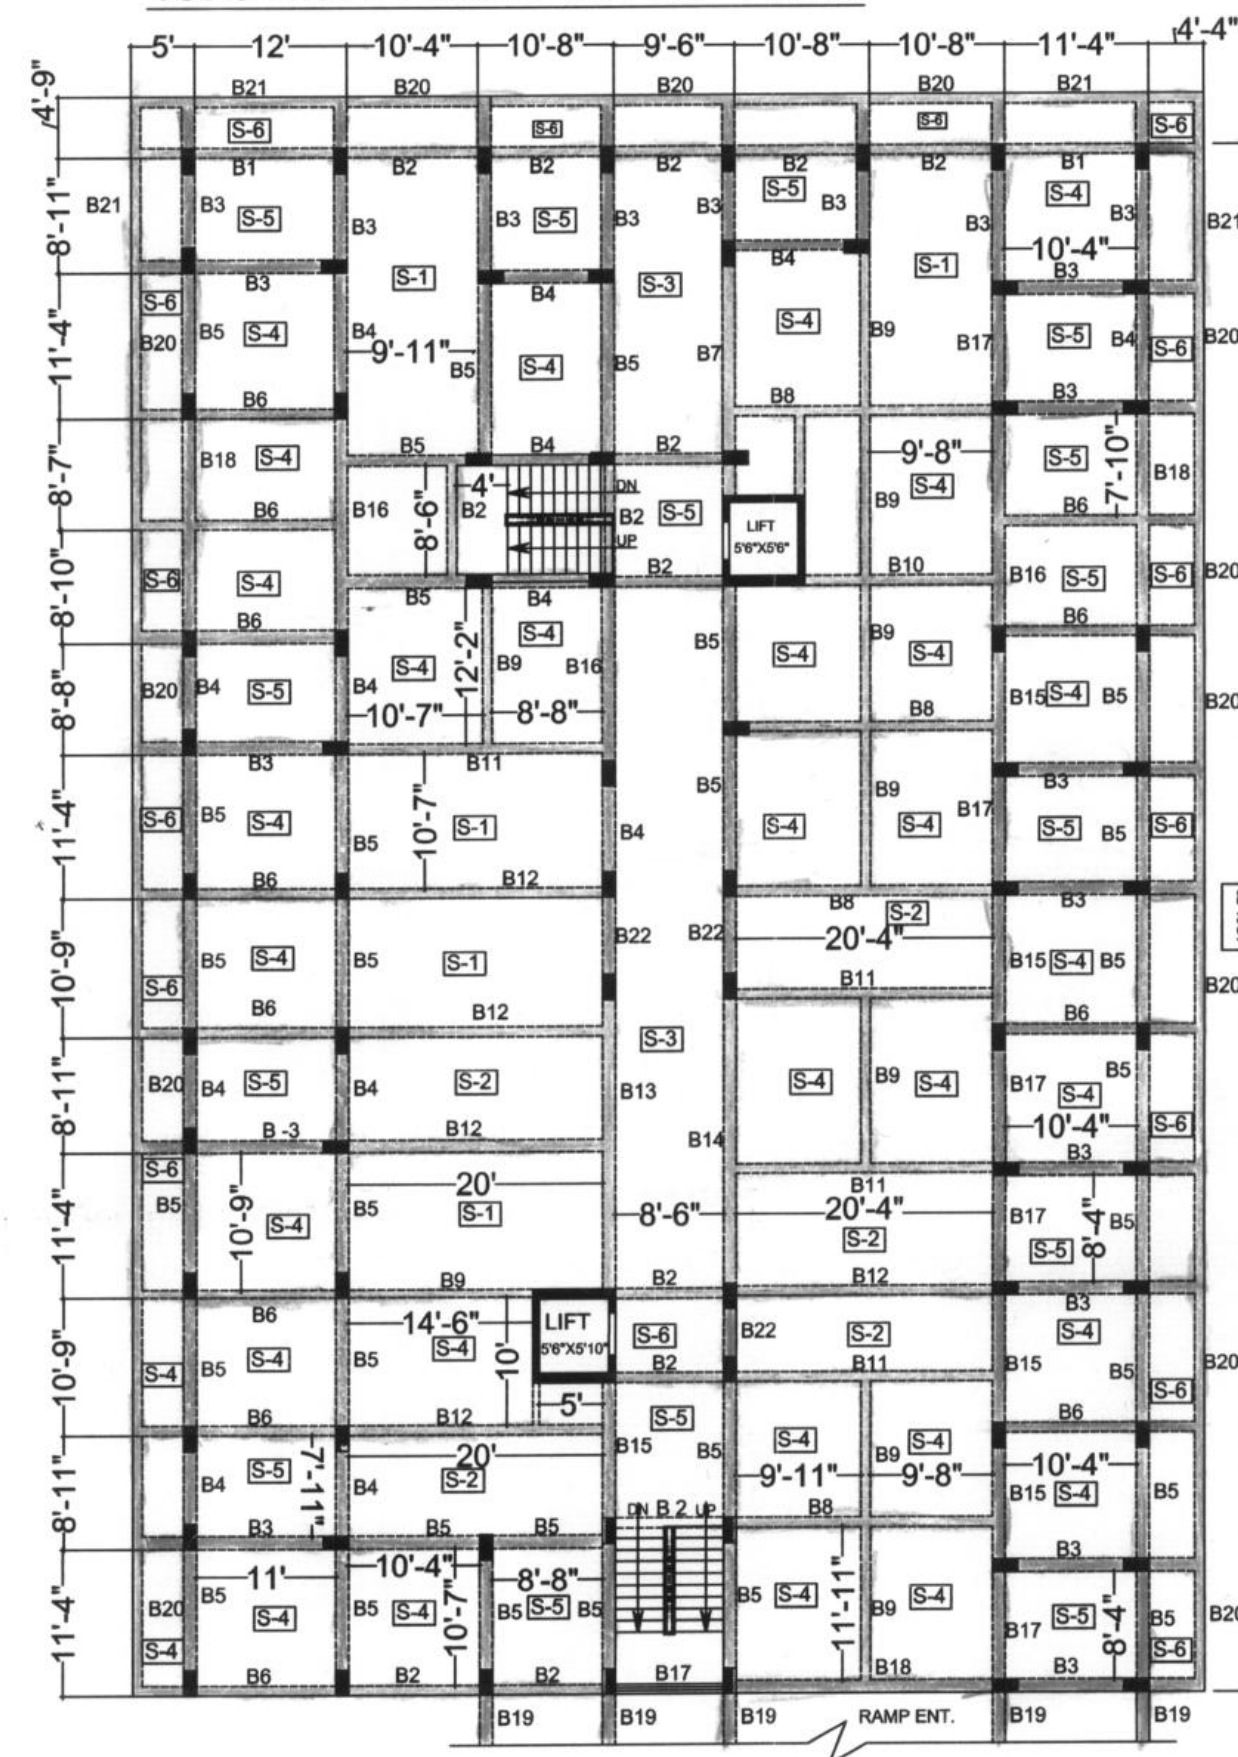
SLAB DETAIL

S-1 10 # @ 5" C/C 8 # @ 8" C/C
S-2 10 # @ 7" C/C 8 # @ 8" C/C
S-3 10 # @ 7" C/C 8 # @ 8" C/C
S-4 10 # @ 6" C/C 8 # @ 7" C/C
S-5 10 # @ 7" C/C 8 # @ 7" C/C
S-6 8 # @ 7" C/C 8 # @ 8" C/C

BEAM SIZE

12"X30" (24"+6"SLAB TH.)
12"X18" (12"+6"SLAB TH.)
9"X24" (18"+6"SLAB TH.)
12"X24" (18"+6"SLAB TH.)
9"X18" (12"+6"SLAB TH.)


1st STILT FLOOR BEAM PLAN



1st STILT FLOOR BEAM DETAIL

SHEET NO.[1]

S.NO.	BEAM NO.	BEAM SIZE	BOTTOM REINFORCEMENT		TOP REINFORCEMENT		RING SPACING	REMARKS	EFFECTIVE SPAN
			THROUGH OUT BARS	EXTRA AT MID SPAN	THROUGH OUT BARS	EXTRA AT SUPPORT			
1	B1	9"X24"	2-16 R	2-12 R (8'0")	2-12 R	3-16 (10') 8#6" C/C 2-12 (b)	8#6" C/C 8#6" C/C	USE MIX M20 G AT MID.	
2	B2	9"X24"	2-16 R		2-12 R	2-12 R (7') B1 - B2	8#6" C/C 8#6" C/C	USE MIX M20 G AT MID.	
3	B3	12"X24"	2-16 R	1-12 R (8'0")	2-12 R	3-16 (10') 8#6" C/C 2-12 (6)	8#6" C/C 8#6" C/C	USE MIX M20 G AT MID.	
4	B4	12"X24"	2-16 R		2-12 R		8#6" C/C	USE MIX M20 G	
5	B5	12"X24"	2-16 R	2-12 R (9'6")	2-12 R	2-12 R (7') B5 - B5	8#6" C/C	USE MIX M20 G	
6	B6	9"X24"	2-16 R	1-12 R (8'0")	2-12 R	3-16 (10') 8#6" C/C 2-12 (6)	8#6" C/C 8#6" C/C	USE MIX M20 G AT MID.	
7	B7	12"X30"	3-20 R	2-20 R (11'0")	2-16 R	3-20 R (8') B7-B3/LIFT	8#6" C/C	USE MIX M20 G	
8	B8	9"X24"	3-25 R	2-25 R (16'0")	2-16 R	3-25 R (10') B8 - B3	8#6" C/C	USE MIX M20 G	
9	B9	9"X24"	2-16 R	2-12 R (9'0")	2-12 R	2-16 R (8') B9 - B9	8#6" C/C	USE MIX M20 G	
10	B10	9"X24"	2-25 R	2-20 R (12'0")	2-16 R		8#6" C/C	USE MIX M20 G	

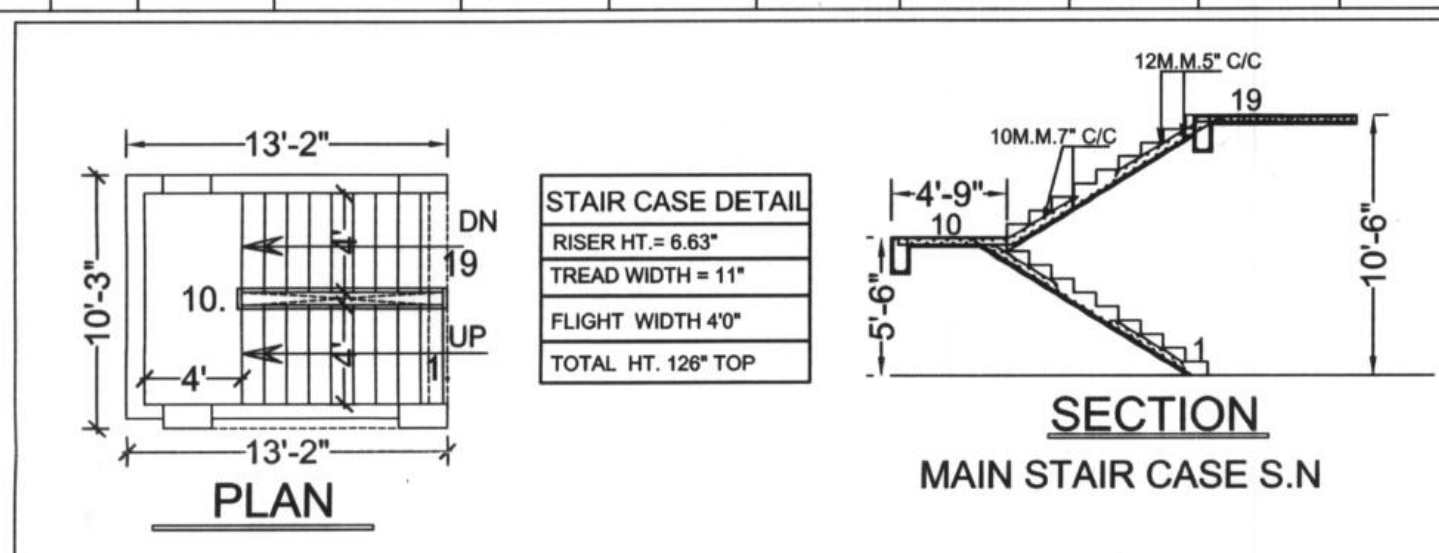

1st STILT FLOOR BEAM DETAIL

SHEET NO.[2]

S.NO.	BEAM NO.	BEAM SIZE	BOTTOM REINFORCEMENT		TOP REINFORCEMENT		RING SPACING	REMARKS	EFFECTIVE SPAN
			THROUGH OUT BARS	EXTRA AT MID SPAN	THROUGH OUT BARS	EXTRA AT SUPPORT			
11	B11	9"X24"	3-25 R	2-20 R (16'0")	2-16 R	2-16 R (5') 2-25 R+1-20 (10') B11 - B3	8#6" C/C	USE MIX M20 G	
12	B12	9"X24"	3-20 R	2-20 R (16'0")	2-12 R	2-16 (5') 2-25 R+1-20 (10') B12 - B6/B3	8#6" C/C	USE MIX M20 G	
13	B13	12"X30"	4-25 R	2-25 R (16'0")	3-20 R		8#6" C/C	USE MIX M20 G	
14	B14	12"X30"	3-25 R	2-25 R (16'0")	3-20 R		8#6" C/C	USE MIX M20 G	
15	B15	12"X24"	4-16 R or 2-25 R		2-16 R	2-20 R (7') B15 - B17	8#6" C/C	USE MIX M20 G	
16	B16	12"X24"	3-25 R	2-20 R (13'0")	2-16 R		8#6" C/C	USE MIX M20 G	
17	B17	12"X24"	2-16 R		2-16 R		8#6" C/C	USE MIX M20 G	
18	B18	12"X24"	3-25 R	2-20 R (16'0")	2-16 R	2-25 R+1-20 (10') B18 - B3/B17	8#6" C/C	USE MIX M20 G	
19	B19	12"X24"	3-16 R		2-16 R		8#6" C/C	USE MIX M20 G	
20	B20	9"X18"	2-16 R		2-12 R		8#6" C/C	USE MIX M20 G	
21	B21	9"X18"	2-16 R		2-12 R	1-16 R (10') B21 - TOP	8#6" C/C	USE MIX M20 G	
22	B22	12"X24"	2-16 R		3-20 R		8#6" C/C	USE MIX M20 G	

BLOCK-B SHEET NO - 04

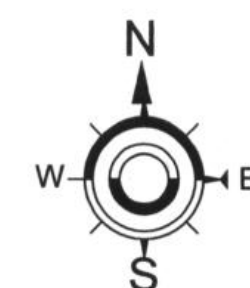
1ST STILT SLAB & BEAM DETAIL & STAIR CASE DETAIL

SPECIFICATIONS/NOTES:-

- ALL DIMENSIONS ARE IN FEET & INCHES EXCEPT BAR DIAMETER. BAR DIAMETER MUST BE CONSIDERED IN MILLIMETER.
 - ALL DIMENSIONS ARE TO BE READ AND NOT TO BE MEASURED.
 - ALL CONCRETE MIX SHALL BE M-20. IF NOT SPECIFIED.
 - ALL SUNK SLABS SHALL BE FILLED WITH WELL COMPACTED LIGHT WEIGHT CINDER FILLING ONLY. WHOSE DENSITY IS NOT MORE THAN 1200 KG/CUM.
 - USE M-20 GRADE CONE & STEEL HYSD FE-500
 - CHANGE MUST BE DONE AFTER DESIGNER APPROVAL
 - CLEAR COVER TO BARS SHALL BE AS UNDER
SLAB:- 20MM, BEAM:- 25MM, COLUMN:- 40MM, WALL:- 30MM
RAFT:- 50 MM
 - MINIMUM PERIOD BEFORE STRIKING FORMWORK
- a. COLUMN AND VERTICAL FORMWORK TO COLUMN, WALLS, BEAMS
16 - 24 HOUR
- b. STRIKING SOFFIT FORMWORK TO SLABS: 3 - DAYS
STRIKING SOFFIT FORMWORK TO BEAMS: 7 - DAYS
- c. STRIKING FORMWORK OF PROPS TO SLABS.
SPANNING UP TO 4.5 MT.: 7 DAYS.
SPANNING OVER 4.5 MT.: 14 DAYS.
- d. STRIKING FORMWORK OF PROPS TO BEAMS.
SPANNING UP TO 6.0 MT.: 14 DAYS.
SPANNING OVER 6.0 MT.: 21 DAYS.
9. BOTTOM OF CANTILEVER BEAM AND CANTILEVER SLAB SHALL NOT BE REMOVED UNLESS AND UNTILL PROPER COUNTER WEIGHT IS PROVIDED.
10. STEEL CHAIR SHALL BE PROVIDED TO KEEP TOP REINFORCEMENT OF SLAB IN PROPER POSITION.
11. THE BUILDING IS DESIGNED FOR EARTHQUAKE LOADS FOR ZONE - II ARE CONSIDERED FROM THE RESPECTIVE CODES
12. THE BUILDING LOADS ARE CONSIDERED FROM IS:875 PART (I) & IS: 1893 & IS: 456.
13. S.B.C. CONSIDERED 25 TONE/M2

RESIDENTIAL FLATS PLAN FOR
SAMBHAVNATH COMPLEX LIMITED
DIRECTOR SHRI ROSHAN LAL
S/O SHRI BHERU LAL JAIN (NAGDA)
AT PLOT NO. 1, KH.NO. 208,209,
TO 220,222 TO 224,226,228 TO 230
REVENUE VILLAGE SAVINA KHEDA
UDAIPUR (RAJ.)

BUILDING APPROVAL THROUGH
U.I.T. UDAIPUR LETTER NO.
F-7 ()/UIT/B-PLAN/MISC/2012/3652
DATE :30/10/2013
F-7 ()/UIT/B-PLAN/MISC/2016/3661
DATE :28/07/2017
1st STILT + 2nd STILT + G + 9th FLOOR



UPENDRA TATER
Architect
Council of Architecture
Reg. No. CA/91/14369
7, New Bhopalpur, Udaipur
Mobile No.: 9414163254

MOHIT MENARIA
M.Tech. Civil (Structure Design)
Chartered Engineer, Structural Designer
Regd. No.: AM1938099
233, Connaught Place
Nr. Sheshnagar Circle, Udaipur (Raj.)
Mob.: -8302220177
STRUCTURAL ENGINEER
Mohit Menaria
Reg. No. AM1938099
Chartered Engineer
Sanrachna Design Studio
Place : Udaipur 7-New Bhopalpur,
Udaipur Mobile : 9414163254

TYPICAL FLOOR SLAB & BEAM DETAIL
STAIR CASE DETAIL

SPECIFICATIONS/NOTES:-

1. ALL DIMENSIONS ARE IN FEET & INCHES, EXCEPT BAR DIAMETER BAR DIAMETER MUST BE CONSIDERED IN MILLIMETER.
2. ALL DIMENSIONS ARE TO BE READ AND NOT TO BE MEASURED.
3. ALL CONCRETE MIX. SHALL BE M-20 IF NOT SPECIFIED.
4. ALL SUNK SLABS SHALL BE FILLED WITH WELL COMPACTED LIGHT WEIGHT CINDER FILLING ONLY WHOSE DENSITY IS NOT MORE THAN 1200 KG/CUM.
5. USE M-20 GRADE CONE & STEEL HYSD FE-500
6. CHANGE MUST BE DONE AFTER DESIGNER APPROVAL
7. CLEAR COVER TO BARS SHALL BE AS UNDER
SLAB - 20MM, BEAM - 25MM, COLUMN - 40MM, WALL - 30MM
RAFT - 50 MM
8. MINIMUM PERIOD BEFORE STRIKING FORMWORK
a. COLUMN AND VERTICAL FORMWORK TO COLUMN, WALLS, BEAMS
16 - 24 HOUR
b. STRIKING SOFFIT FORMWORK TO SLABS - 3 DAYS
STRIKING SOFFIT FORMWORK TO BEAMS - 7 DAYS
c. STRIKING FORMWORK OF PROPS TO SLABS
SPANNING UP TO 4.5 MT. : 7 DAYS
SPANNING OVER 4.5 MT. : 14 DAYS
d. STRIKING FORMWORK OF PROPS TO BEAMS
SPANNING UP TO 6.0 MT. : 14 DAYS
SPANNING OVER 6.0 MT. : 21 DAYS.
9. BOTTOM OF CANTILEVER BEAM AND CANTILEVER SLAB SHALL NOT BE REMOVED UNLESS AND UNTILL PROPER COUNTER WEIGHT IS PROVIDED.
10. STEEL CHAIR SHALL BE PROVIDED TO KEEP TOP REINFORCEMENT OF SLAB IN PROPER POSITION.
11. THE BUILDING IS DESIGNED FOR EARTHQUAKE LOADS FOR ZONE - II ARE CONSIDERED FROM THE RESPECTIVE CODES
12. THE BUILDING LOADS ARE CONSIDERED FROM IS:875 PART (I, II) & IS: 1893
13. S.B.C. CONSIDERED 25 TONE/M2

RESIDENTIAL FLATS PLAN FOR
SAMBHAVNATH COMPLEX LIMITED
DIRECTOR SHRI ROSHAN LAL
S/O SHRI BHERU LAL JAIN (NAGDA)
AT PLOT NO. 1. KH.NO. 208,209,
TO 220,222 TO 224,226,228 TO 230
REVENUE VILLAGE SAVINA KHEDA
UDAIPUR (RAJ.)

BUILDING APPROVAL THROUGH
U.I.T. UDAIPUR LETTER NO.

F-7 ()/UIT/B-PLAN/MISC/2012/3652
DATE : 30/10/2013

F-7 ()/UIT/B-PLAN/MISC/2016/3661
DATE : 28/07/2017

1st STILT + 2nd STILT + G + 9th FLOOR

MOHIT MENARIA
M.Tech. Civil (Structure Design)
Chartered Engineer, Structural Designer
Regd. No. : AM1938099
233, Connaught Place
New Bhopalpur, UDAIPUR (Raj.)
Mob. : 8302220177

UPENDRA TATER
Architect
Council of Architecture
Reg. No. CA/91/14369
7, New Bhopalpur, UDAIPUR
Mobile No. : 9414163254

STRUCTURAL ENGINEER
Mohit Menaria
Reg. No. AM1938099
Chartered Engineer
Sanrachna Design Studio
233, Connaught Place Udaipur
Mobile No. - 8302220177

TYPICAL FLOOR BEAM DETAIL

SHEET NO.[1]

S.NO.	BEAM NO.	BEAM SIZE BXD	BOTTOM REINFORCEMENT		TOP REINFORCEMENT		RING SPACING	REMARKS	EFFECTIVE SPAN
			THROUGH OUT BARS	EXTRA AT MID SPAN	THROUGH OUT BARS	EXTRA AT SUPPORT			
1	B1	12"x23"	2-16 R	-	2-12 R	3-20 R (10') br.top	8Re5"C/C 8Re7"C/C	USE MIX M20 G AT MID.	
2	B2	12"x17"	2-16 R	1-12 R (7'0")	2-12 R	-	8Re6"C/C	USE MIX M20 G AT MID.	
3	B3	12"x17"	2-16 R	1-12 R (8'0")	2-12 R	3-20 R (10') br.top	8Re5"C/C 8Re6"C/C	USE MIX M20 G AT MID.	
4	B4	12"x23"	2-20 R	-	2-12 R	3-25 R (10') br.top	8Re5"C/C 8Re7"C/C	USE MIX M20 G	
5	B5	12"x17"	2-16 R	1-12 R (8'0")	2-12 R	-	8Re6"C/C	USE MIX M20 G	
6	B6	9"x23"	3-16 R	1-16 R (10'0")	2-12 R	-	8Re5"C/C	USE MIX M20 G AT MID.	
7	B7	12"x17"	2-16 R	2-12 R (9'0")	2-12 R	-	8Re6"C/C	USE MIX M20 G	
8	B8	9"x17"	2-12 R	1-12 R (7'0")	2-10 R	-	8Re8"C/C	USE MIX M20 G	
9	B9	9"x17"	2-16 R	-	2-12 R	3-16 R (10') br.top	8Re5"C/C	USE MIX M20 G	
10	B10	9"x17"	2-16 R	1-12 R (10'0")	2-10 R	-	8Re7"C/C	USE MIX M20 G	

TYPICAL FLOOR BEAM DETAIL

SHEET NO.[2]

S.NO.	BEAM NO.	BEAM SIZE BXD	BOTTOM REINFORCEMENT		TOP REINFORCEMENT		RING SPACING	REMARKS	EFFECTIVE SPAN
			THROUGH OUT BARS	EXTRA AT MID SPAN	THROUGH OUT BARS	EXTRA AT SUPPORT			
11	B11	12"x29"	3-20 R	-	2-12 R	3-25 R (10')	8Re4"C/C 8Re6"C/C	USE MIX M20 G	
12	B12	12"x29"	3-25 R	2-20 R (15'0")	3-12 R	4-20 R (11') 3-25+1-20 (11') B12 - B14/B9	8Re4"C/C	USE MIX M20 G	
13	B13	9"x29"	3-25 R	2-25 R (17'0")	2-16 R	1-20 R (7')	8Re4"C/C	USE MIX M20 G	
14	B14	12"x17"	2-16 R	-	2-12 R	3-16 R (10')	8Re5"C/C	USE MIX M20 G	
15	B15	12"x29"	3-25 R	2-20 R (17'0")	2-16 R	-	8Re4"C/C	USE MIX M20 G	
16	B16	9"x29"	2-25 R	2-20 R (10'0")	2-12 R	2-16 R (4') 3-25 R (9') B16 - B9	8Re4"C/C	USE MIX M20 G	
17	B17	9"x17"	2-16 R	-	2-10 R	-	8Re6"C/C	USE MIX M20 G	
18	B18	12"x29"	2-20 R	2-20 R (10'0")	2-12 R	-	8Re4"C/C	USE MIX M20 G	
19	B19	12"x29"	2-25 R	2-20 R (15'0")	2-12 R	2-25+1-20 (11') B19 - B14/B9	8Re4"C/C	USE MIX M20 G	
20	B20	12"x17"	2-25 R	-	2-12 R	3-25 R (10') 2-20 R (7') B20 - B5	8Re4"C/C 8Re6"C/C	USE MIX M20 G	
21	B21	6"x29"	2-25 R	-	2-16 R	2-25 R (12') B15 - B21	8Re6"C/C	USE MIX M20 G	

SLAB DETAIL

S-1= 10 #@ 7"C/C
8 #@ 7"C/C

S-2= 10 #@ 5"C/C
8 #@ 8"C/C

S-3= 8 #@ 7"C/C
8 #@ 9"C/C

S-4= 10 #@ 6"C/C
8 #@ 7"C/C

S-5= 8 #@ 6"C/C
8 #@ 9"C/C

BEAM SIZE :-

12"x29" (24"+5"SLAB TH.)

12"x23" (18"+5"SLAB TH.)

9"x29" (24"+5"SLAB TH.)

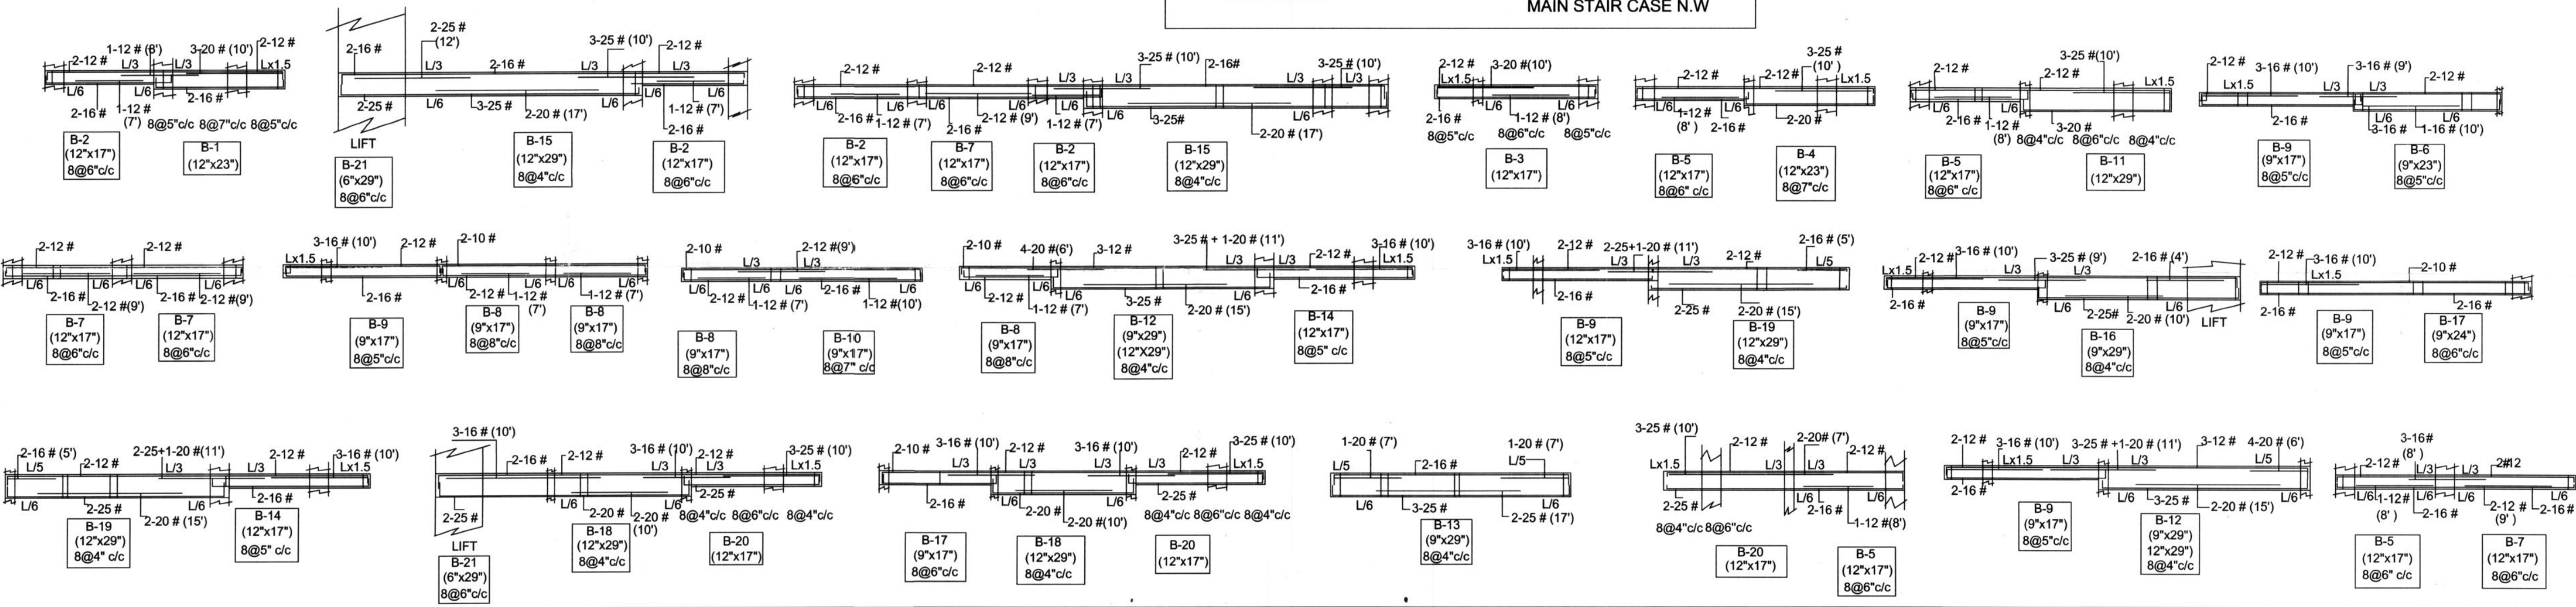
12"x17" (12"+5"SLAB TH.)

9"x17" (12"+5"SLAB TH.)

9"x23" (18"+5"SLAB TH.)

6"x29" (24"+5"SLAB TH.)


TYPICAL FLOOR BEAM PLAN



SLAB DETAILS SLAB TH.5"

S-1= 10 #@ 5.5"C/C 8 #@ 8"C/C
S-2= 10 #@ 6.5"C/C 8 #@ 8"C/C
S-3= 10 #@ 7"C/C 8 #@ 8"C/C
S-4= 10 #@ 6"C/C 8 #@ 7"C/C
S-5= 10 #@ 7"C/C 8 #@ 7"C/C
S-6= 8 #@ 7"C/C 8 #@ 8"C/C

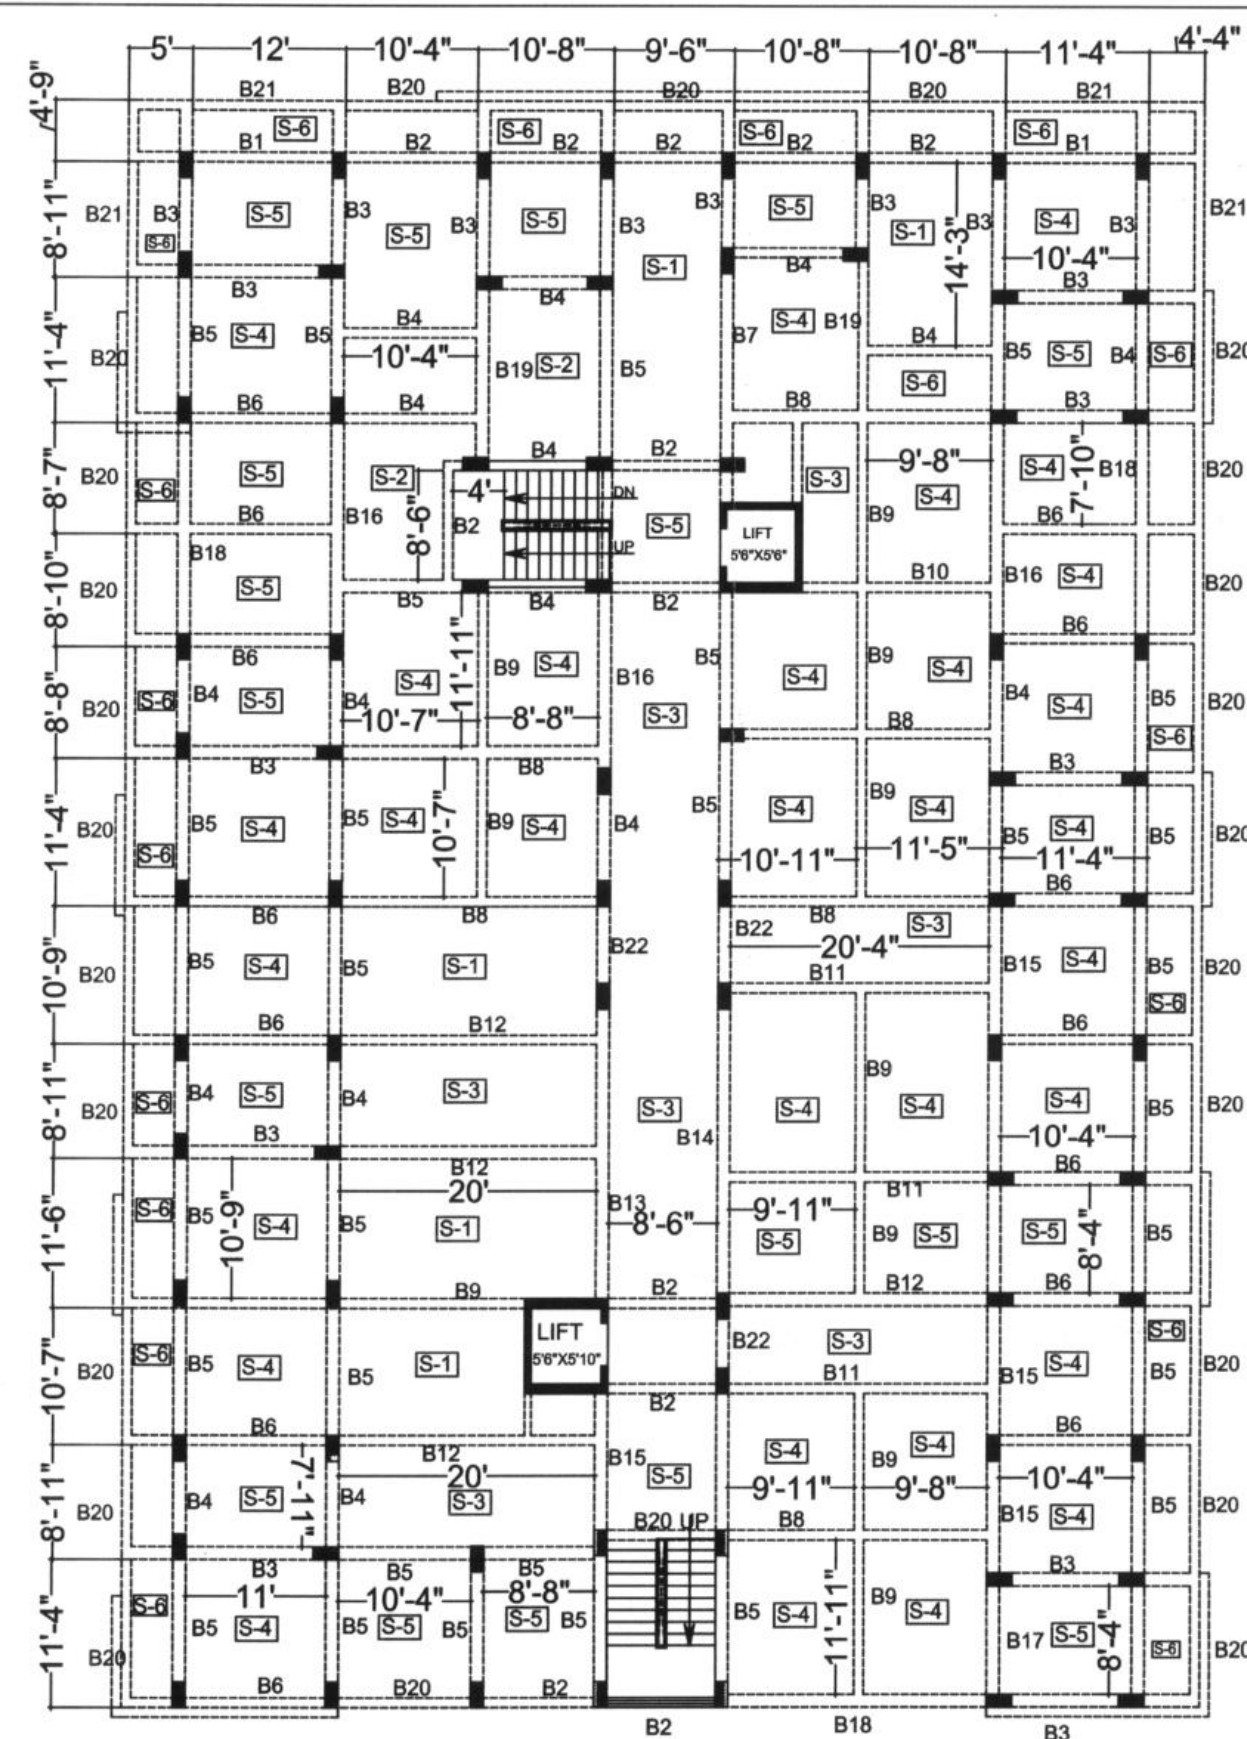BEAM SIZE
12"x29" (24"+5"SLAB TH.)
12"x23" (18"+5"SLAB TH.)
12"x17" (12"+5"SLAB TH.)
9"x23" (18"+5"SLAB TH.)
9"x17" (12"+5"SLAB TH.)
6"x29" (24"+5"SLAB TH.)




2 nd STILT FLOOR BEAM PLAN

2 nd STILT FLOOR BEAM DETAIL

SHEET NO.[1]



S.NO.	BEAM NO.	BEAM SIZE BxD	BOTTOM REINFORCEMENT		TOP REINFORCEMENT		RING SPACING	REMARKS	EFFECTIVE SPAN
			THROUGH OUT BARS	EXTRA AT MID SPAN	THROUGH OUT BARS	EXTRA AT SUPPORT			
1	B1	9"x23"	2-16 R		2-10 R	3-16R(10") 8Re6"C/C 2-12R(8")	8Re7"C/C	USE MIX M20 G	
2	B2	9"x23"	2-16 R		2-10 R	2-12R(7") B2 - B2	8Re8"C/C	USE MIX M20 G AT MID.	
3	B3	12"x23"	2-16 R	1-12 R (8")	2-12 R	3-16R(10") 8Re6"C/C 2-12R(6")	8Re7"C/C AT MID.	USE MIX M20 G	
4	B4	12"x23"	2-16 R 3-16 R		2-10 R	2-25R(9") B4 - B16	8Re8"C/C	USE MIX M20 G	
5	B5	12"x23"	2-16 R	1-12 R (9")	2-12 R	2-12R(7") B5 - B5	8Re6"C/C	USE MIX M20 G	
6	B6	9"x23"	2-16 R	1-12 R (8")	2-12 R	3-16R(10") 8Re6"C/C 2-12R(6")	8Re7"C/C AT MID.	USE MIX M20 G	
7	B7	12"x29"	3-20 R	2-20 R (11")	2-16 R	3-20R(8") B7 - B3	8Re4"C/C	USE MIX M20 G	
8	B8	9"x23"	3-25 R	2-20 R (16")	2-16 R	3-25R(10") B8 - B3	8Re4"C/C	USE MIX M20 G	
9	B9	9"x23"	2-16 R	1-12 R (9")	2-12 R	2-12R(8") B9 - B9	8Re5"C/C 8Re6"C/C	USE MIX M20 G	
10	B10	9"x23"	2-25 R	2-16 R (12")	2-12 R	1-16R(4")	8Re5"C/C	USE MIX M20 G	

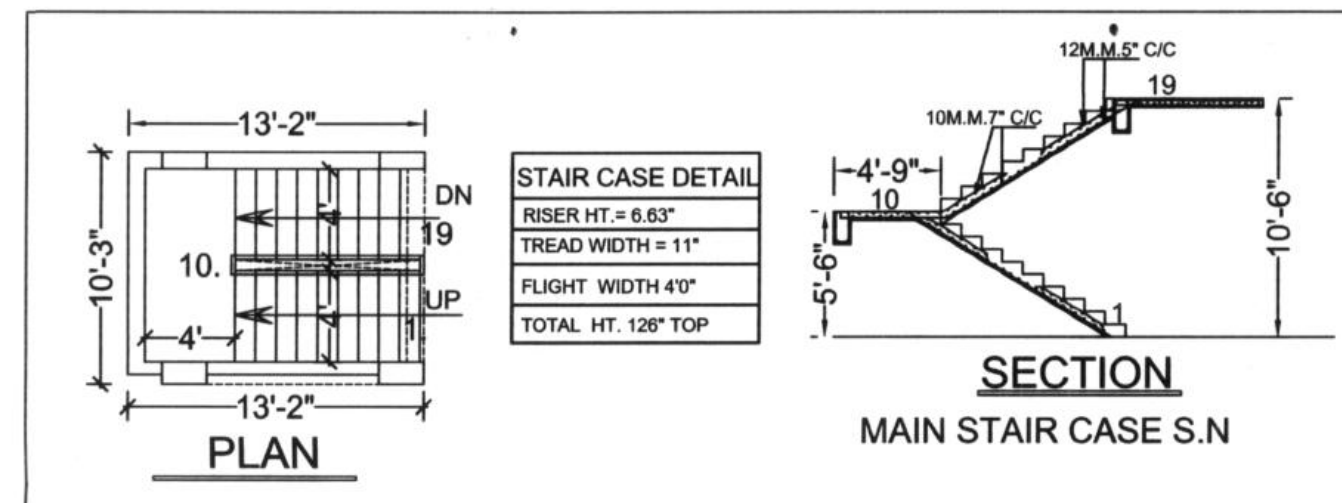

2 nd STILT FLOOR BEAM DETAIL

SHEET NO.[2]

S.NO.	BEAM NO.	BEAM SIZE BxD	BOTTOM REINFORCEMENT		TOP REINFORCEMENT		RING SPACING	REMARKS	EFFECTIVE SPAN
			THROUGH OUT BARS	EXTRA AT MID SPAN	THROUGH OUT BARS	EXTRA AT SUPPORT			
11	B11	9"x23"	2-25 R OR 3-20 R		2-20 R (16")	2-16 R	2-12R(5") 2-25R(10") B11 - B6	8Re4"C/C 8Re5"C/C	USE MIX M20 G
12	B12	9"x23"	3-20 R		2-16 R (16")	2-16 R	1-16R(5") 2-25R(10") B12 - B6/B3	8Re4"C/C 8Re5"C/C	USE MIX M20 G
13	B13	12"x29"	4-25 R		2-25 R (16")	3-20 R		2-25R(12") B13 - B22	8Re4"C/C
14	B14	12"x29"	3-25 R		2-25 R (16")	2-20 R		2-25R(12") B14 - B22	8Re4"C/C
15	B15	12"x23"	4-16 R OR 2-25 R		2-16 R			2-20R(7") B15 - B5	8Re4"C/C
16	B16	12"x23"	3-25 R		2-16 R (13")	2-16 R		2-25R(9") B16 - B15/17	8Re4"C/C
17	B17	12"x23"	2-16 R		2-16 R				8Re7"C/C
18	B18	12"x23"	3-20 R		2-16 R (16")	2-12 R		3-20R(10") B18 - B3/B4	8Re4"C/C 8Re5"C/C
19	B19	12"x23"	3-20 R		2-12 R			2-16R(8") B19 - B3	8Re5"C/C
20	B20	9"x17"	3-12 R OR 2-16 R		2-10 R			1-12 R(6") B20 - B20	8Re7"C/C
21	B21	9"x17"	2-16 R OR 3-12 R		2-10 R			2-16R(10") B21 - B20	8Re7"C/C
22	B22	12"x23"	2-16 R		3-20 R				8Re8"C/C

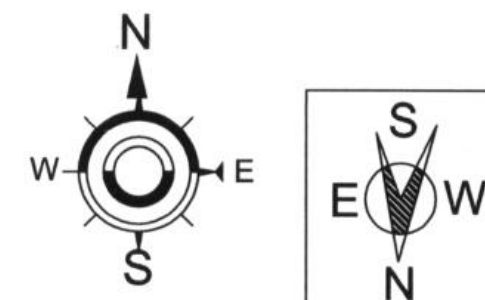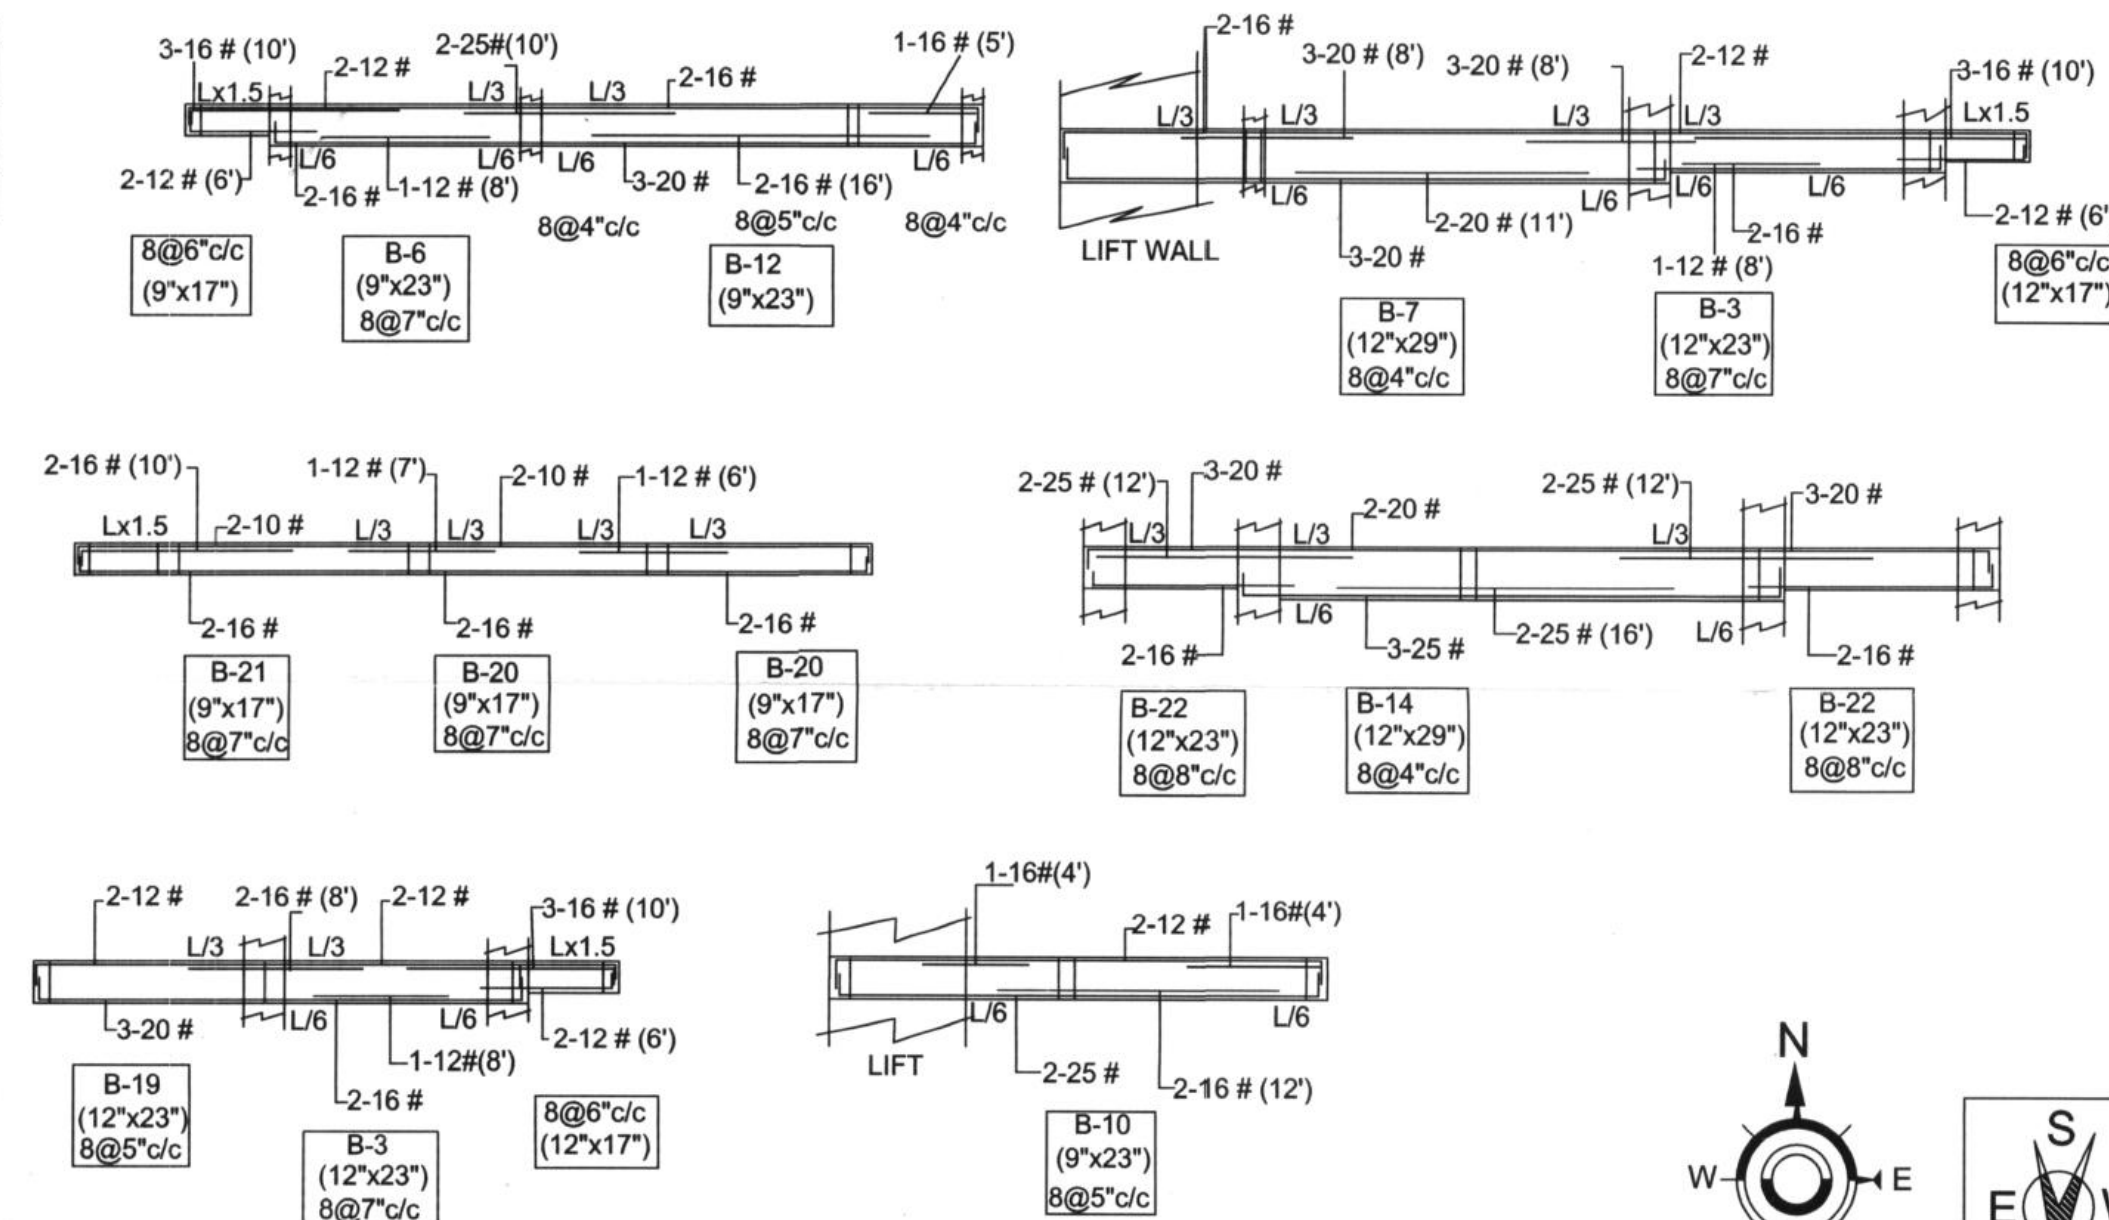

BLOCK-B|SHEET NO - 05

2ND STILT SLAB & BEAM DETAIL STAIR CASE DETAIL

SPECIFICATIONS/NOTES:-

- ALL DIMENSIONS ARE IN FEET & INCHES EXCEPT BAR DIAMETER. BAR DIAMETER MUST BE CONSIDERED IN MILLIMETER.
- ALL DIMENSIONS ARE TO BE READ AND NOT TO BE MEASURED.
- ALL CONCRETE MIX SHALL BE M-20, IF NOT SPECIFIED.
- ALL SUNK SLABS SHALL BE FILLED WITH WELL COMPACTED LIGHT WEIGHT CINDER FILLING ONLY. WHOSE DENSITY IS NOT MORE THAN 1200 KG/CUM.
- USE M-20 GRADE CONE & STEEL HYSD FE-500
- CHANGE MUST BE DONE AFTER DESIGNER APPROVAL
- CLEAR COVER TO BARS SHALL BE AS UNDER
SLAB:- 20MM, BEAM:- 25MM, COLUMN:- 40MM, WALL:- 30MM
RAFT:- 50 MM
- MINIMUM PERIOD BEFORE STRIKING FORMWORK
- COLUMN AND VERTICAL FORMWORK TO COLUMN, WALLS, BEAMS
16 - 24 HOUR
- STRIKING SOFFIT FORMWORK TO SLABS: 3 - DAYS
STRIKING SOFFIT FORMWORK TO BEAMS: 7 - DAYS
- STRIKING FORMWORK OF PROPS TO SLABS.
SPANNING UP TO 4.5 MT.: 7 DAYS.
SPANNING OVER 4.5 MT.: 14 DAYS.
- STRIKING FORMWORK OF PROPS TO BEAMS.
SPANNING UP TO 6.0 MT.: 14 DAYS.
SPANNING OVER 6.0 MT.: 21 DAYS.
- BOTTOM OF CANTILEVER BEAM AND CANTILEVER SLAB SHALL NOT BE REMOVED UNLESS AND UNTILL PROPER COUNTER WEIGHT IS PROVIDED.
- STEEL CHAIR SHALL BE PROVIDED TO KEEP TOP REINFORCEMENT OF SLAB IN PROPER POSITION.
- THE BUILDING IS DESIGNED FOR EARTHQUAKE LOADS FOR ZONE - II ARE CONSIDERED FROM THE RESPECTIVE CODES
- THE BUILDING LOADS ARE CONSIDERED FROM IS:875 PART (I,II) & IS: 1893 & IS: 456.
- S.B.C. CONSIDERED 25 TONE/M2

RESIDENTIAL FLATS PLAN FOR
SAMBHAVNATH COMPLEX LIMITED
DIRECTOR SHRI ROSHAN LAL
S/O SHRI BHERU LAL JAIN (NAGDA)
AT PLOT NO. 1. KH.NO. 208,209,
TO 220,222 TO 224,226,228 TO 230
REVENUE VILLAGE SAVINA KHEDA
UDAIPUR (RAJ.)

BUILDING APPROVAL THROUGH
U.I.T. UDAIPUR LETTER NO.
F-7 ()/UIT/B-PLAN/MISC/2012/3652
DATE :-30/10/2013
F-7 ()/UIT/B-PLAN/MISC/2016/3661
DATE :-28/07/2017
1st STILT + 2nd STILT + G + 9th FLOOR

UPENDRA TATER
Architect
Council of Architecture
Reg. No. CA/91/14369
7, New Bhopalpur, UDAIPUR
Mobile No.:-9414163254

MOHIT MENARIA
M.Tech. Civil (Structural Design)
Chartered Engineer, Structural Designer
Regd. No.:-AM1938099
233, Connaught Place
UDAIPUR
STRUTURAL ENGINEER
Reg. No. AM1938099
Chartered Engineer
Sanrachna Design Studio
233, Connaught Place, Udaipur
Mobile No. - 8302220177

TERRACE FLOOR
SLAB & BEAM DETAIL

SHEET NO.[1]

SPECIFICATIONS/NOTES:-




1. ALL DIMENSIONS ARE IN FEET & INCHES EXCEPT BAR DIAMETER, BAR DIAMETER MUST BE CONSIDERED IN MILLIMETERS.
2. ALL DIMENSIONS ARE TO BE READ AND NOT TO BE MEASURED.
3. ALL CONCRETE MIX SHALL BE M20, IF NOT SPECIFIED.
4. ALL SUNK SLABS SHALL BE FILLED WITH WELL COMPACTED LIGHT WEIGHT CINDER FILLING ONLY WHOSE DENSITY IS NOT MORE THAN 1200 KG/CUM.
5. USE M-20 GRADE CONE & STEEL HYSD FE-500.
6. CHANGE MUST BE DONE AFTER DESIGNER APPROVAL.
7. CLEAR COVER TO BARS SHALL BE AS UNDER
SLAB - 20MM, BEAM - 25MM, COLUMN - 40MM, WALL - 30MM
RAFT - 50 MM
8. MINIMUM PERIOD BEFORE STRIKING FORMWORK
a. COLUMN AND VERTICAL FORMWORK TO COLUMN, WALLS, BEAMS, 16 - 24 HOUR
b. STRIKING SOFFIT FORMWORK TO SLABS : 3 - DAYS
STRIKING SOFFIT FORMWORK TO BEAMS : 7 - DAYS
c. STRIKING FORMWORK OF PROPS TO SLABS, SPANNING UP TO 4.5 MT. : 7 DAYS
SPANNING OVER 4.5 MT. : 14 DAYS
d. STRIKING FORMWORK OF PROPS TO BEAMS, SPANNING UP TO 8.0 MT. : 14 DAYS
SPANNING OVER 8.0 MT. : 21 DAYS
9. BOTTOM OF CANTILEVER BEAM AND CANTILEVER SLAB SHALL NOT BE REMOVED UNLESS AND UNTIL PROPER COUNTER WEIGHT IS PROVIDED.
10. STEEL CHAIR SHALL BE PROVIDED TO KEEP TOP REINFORCEMENT OF SLAB IN PROPER POSITION.
11. THE BUILDING IS DESIGNED FOR EARTHQUAKE LOADS FOR ZONE - II ARE CONSIDERED FROM THE RESPECTIVE CODES.
12. THE BUILDING LOADS ARE CONSIDERED FROM IS 875 PART (I) & IS: 1893
13. S.B.C. CONSIDERED 25 TON/MT

RESIDENTIAL FLATS PLAN FOR
SAMBHAVNATH COMPLEX LIMITED
DIRECTOR SHRI ROSHAN LAL
S/O SHRI BHERU LAL JAIN (NAGDA)
AT PLOT NO. 1, KH.NO. 208,209,
TO 220,222 TO 224,226,228 TO 230
REVENUE VILLAGE SAVINA KHEDA
UDAIPUR (RAJ.)

BUILDING APPROVAL THROUGH
U.I.T. UDAIPUR LETTER NO.
F-7 (JUIT/B-PLAN/MISC/2012/3652
DATE :-30/10/2013
F-7 (JUIT/B-PLAN/MISC/2016/3661
DATE :-28/07/2017
1st STILT + 2nd STILT + G + 9th FLOOR

MUMTY BEAM DETAIL

S.NO.	BEAM NO.	BEAM SIZE BXD	BOTTOM REINFORCEMENT		TOP REINFORCEMENT			RING SPACING	REMARKS	EFFECTIVE SPAN
			THROUGH OUT BARS	EXTRA AT MID SPAN	THROUGH OUT BARS	EXTRA AT SUPPORT	EXTRA AT CONTINUES SUPPORT			
1	B1	9"X24"	3-16 R	—	2-12 R	—	1-16R (7') B1 - B1	8R@5"C/C	USE MIX M20 G	
2	B2	12"X24"	2-16 R + 1-12 R	—	2-12 R	—	2-20R (8') B2 - B8	8R@5"C/C	USE MIX M20 G	
3	B3	12"X24"	2-25 R	—	2-16 R	—	2-20R (7') B3 - B9	8R@6"C/C	USE MIX M20 G	
4	B4	12"X24"	3-16 R	—	2-12 R	2-16 R (5'0")	2-16R (7') B4 - B5	8R@5"C/C	USE MIX M20 G	
5	B5	12"X24"	3-16 R	—	2-12 R	—	—	8R@5"C/C	USE MIX M20 G	
6	B6	9"X24"	3-16 R	—	2-12 R	—	2-16R (7') B4 - B6	8R@5"C/C	USE MIX M20 G	
7	B7	12"X24"	3-16 R	1-16 R (9'0")	2-12 R	—	2-20R (8') B7 - B7/2/3	8R@5"C/C	USE MIX M20 G	
8	B8	12"X24"	3-16 R	2-16 R (12'0")	2-12 R	—	2-20R (9') B8 - B6/2	8R@4"C/C	USE MIX M20 G	
9	B9	12"X24"	2-25 R	2-20 R (16'0")	2-16 R	—	3-25R (11') B9 - B3/ LIFT	8R@4"C/C	USE MIX M20 G	
10	B10	9"X24"	2-16 R	—	3-16 R	—	—	8R@6"C/C	USE MIX M20 G	
11	B11	6"X18"	2-16 R	—	2-16 R	—	—	8R@6"C/C	USE MIX M20 G	

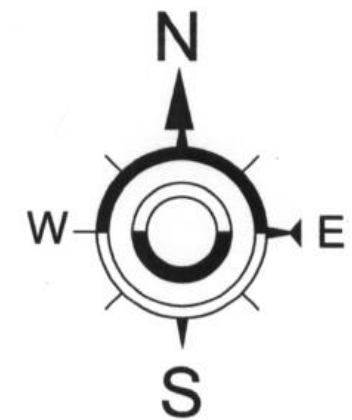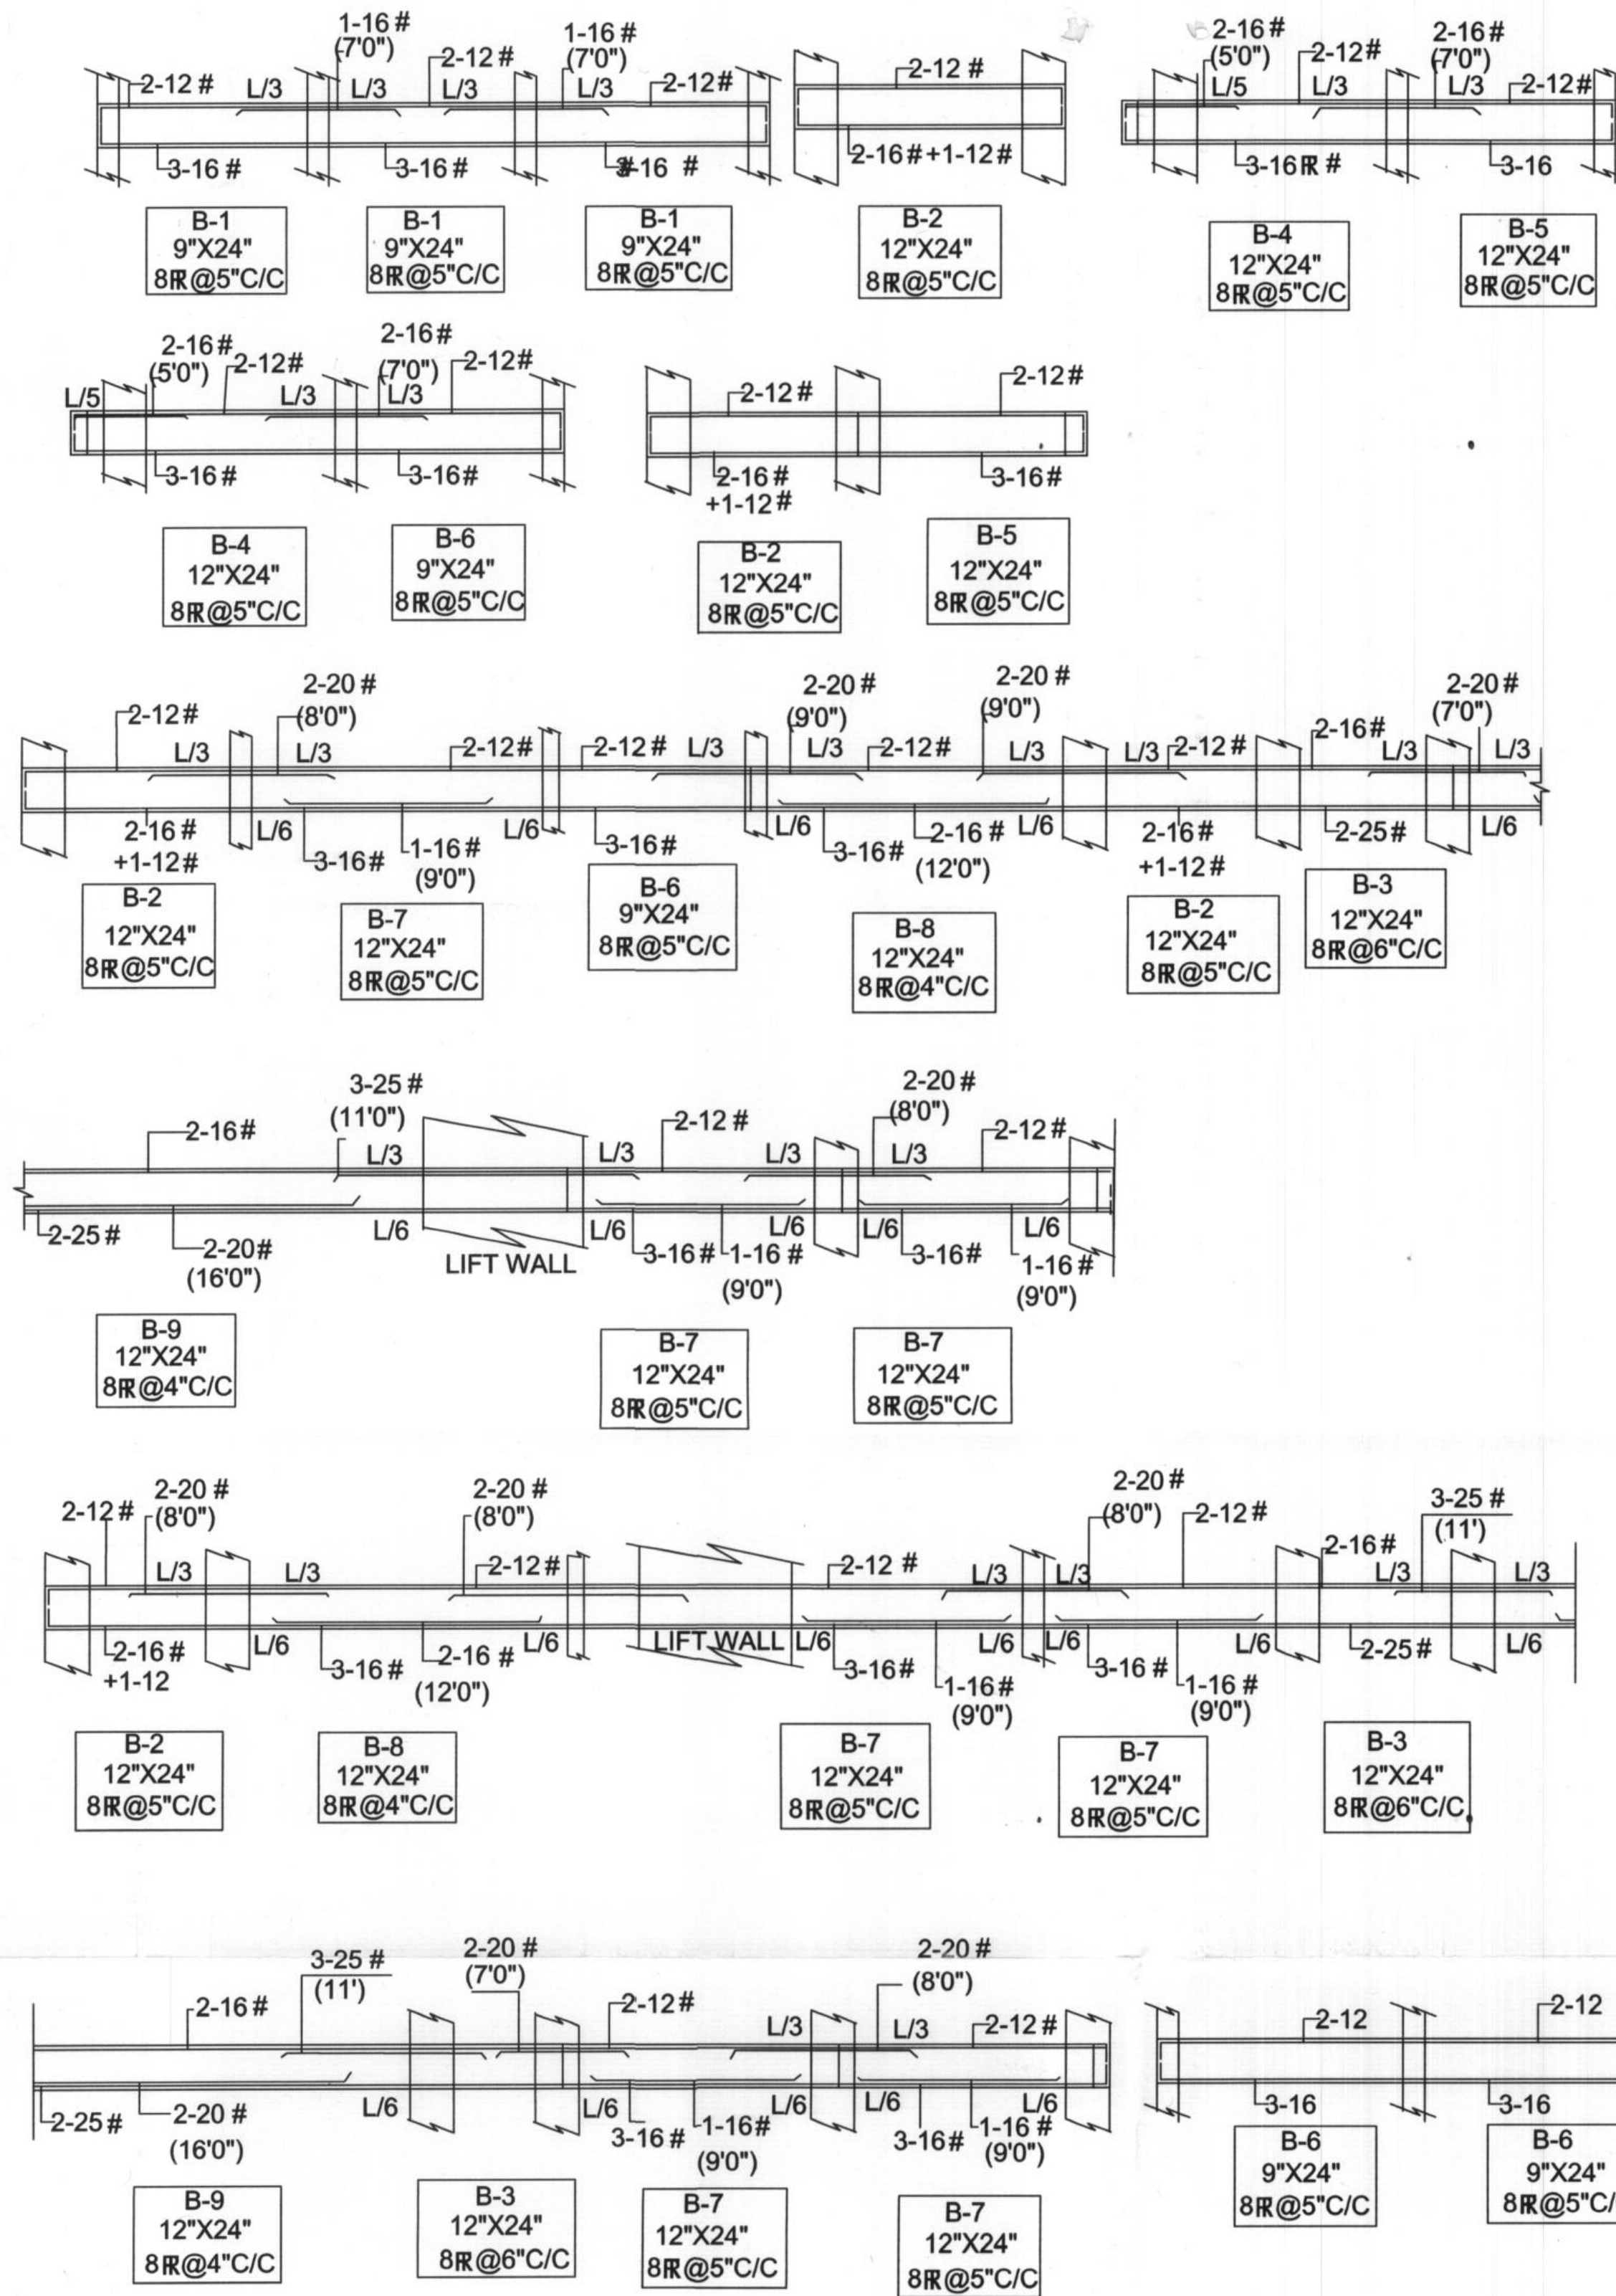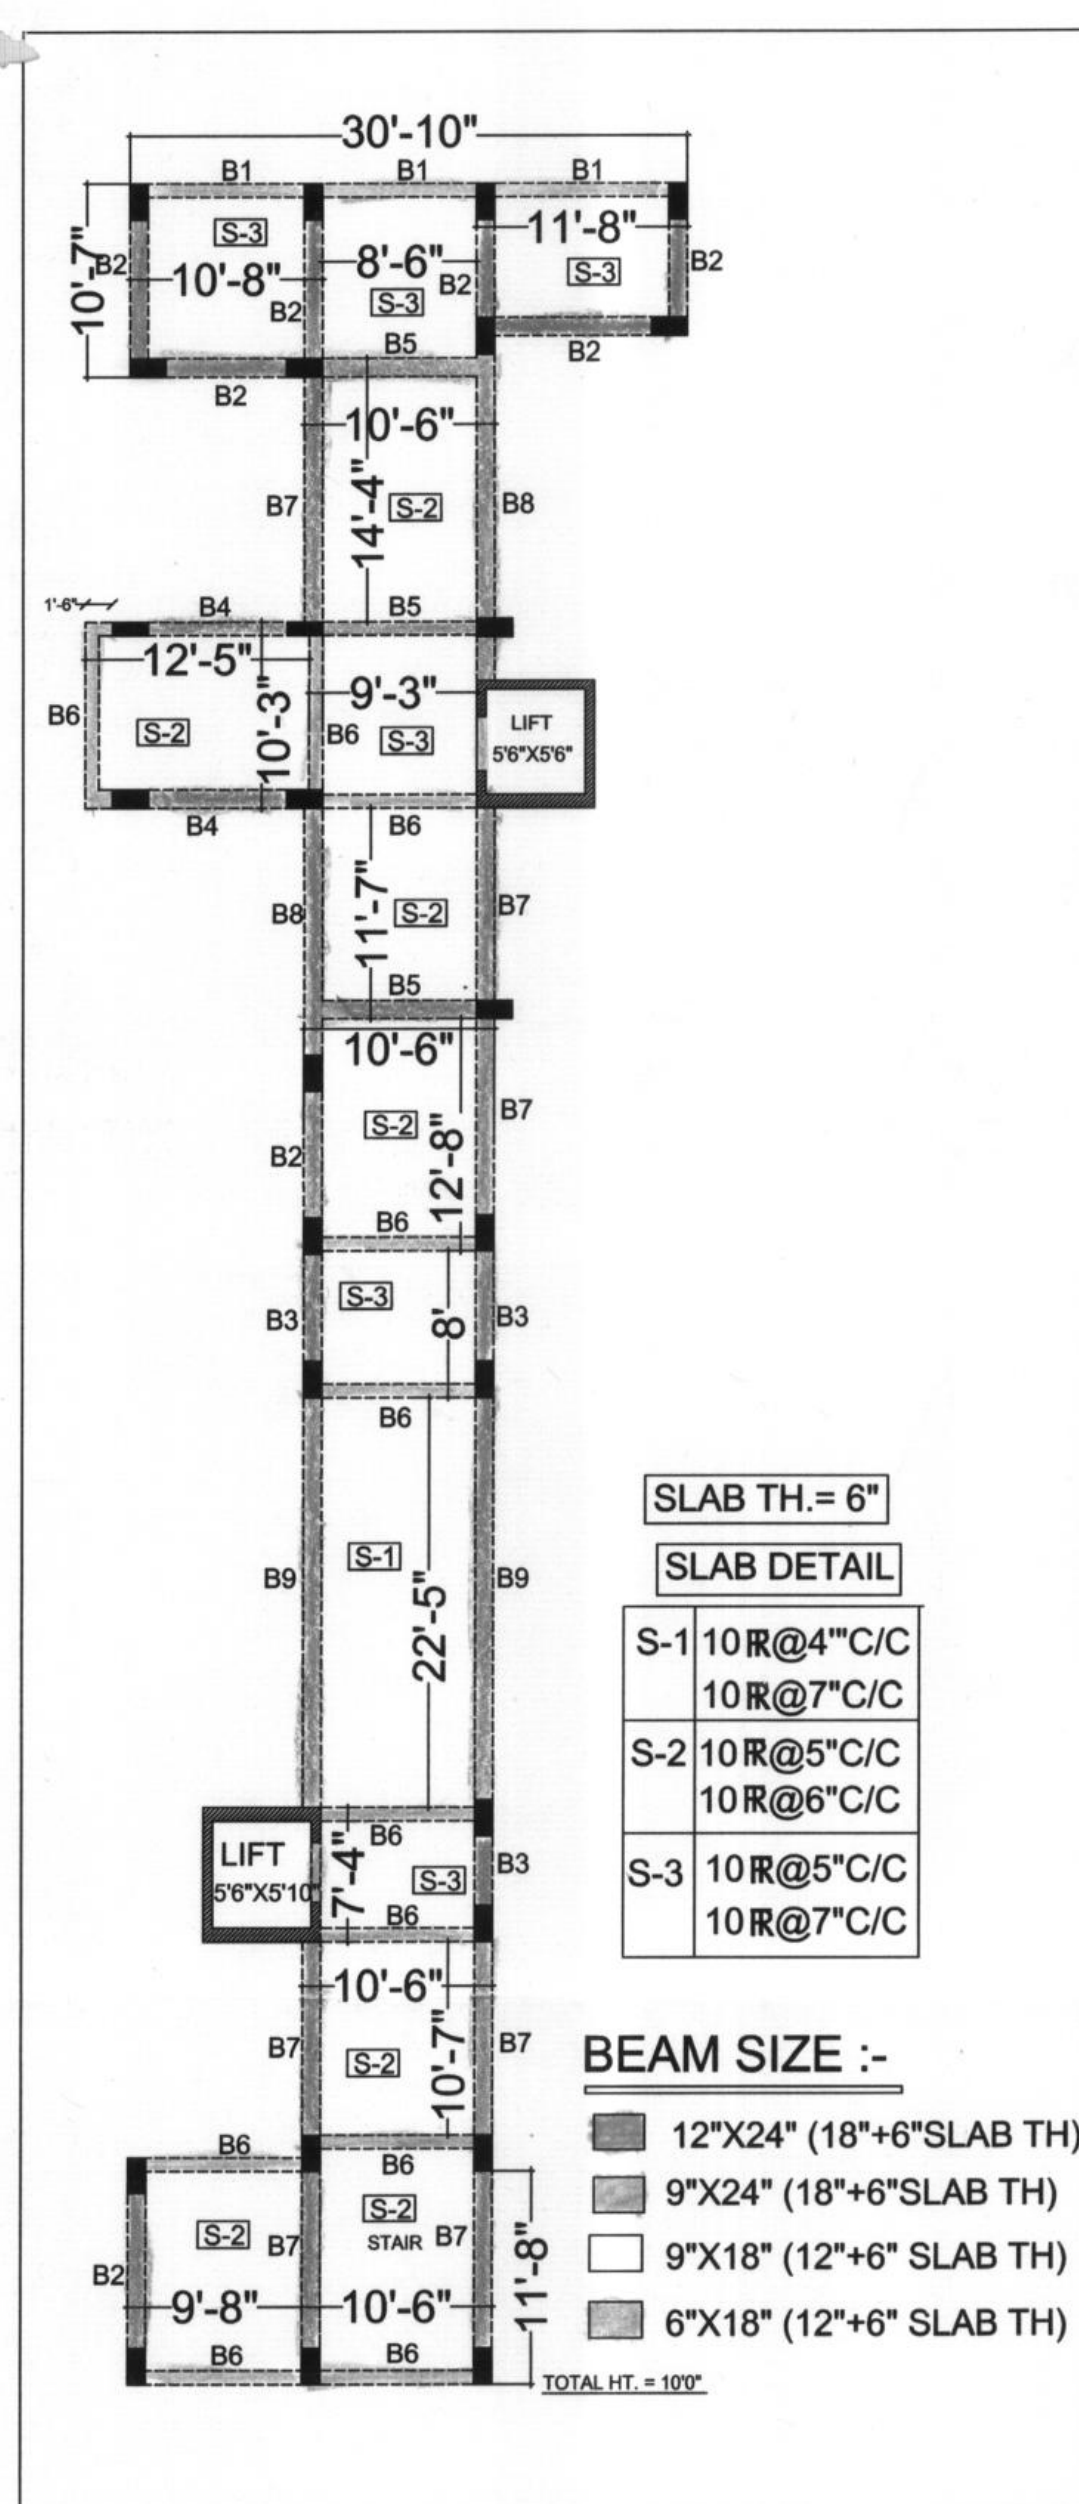

MOHIT MENARIA
M.Tech. Civil (Structure Design)
Chartered Engineer, Structural Designer
Regd. No.: AM1938099
239, Connaught Place
N. Shivajinagar Circle, Udaipur (Raj.)
Mob.: -8302220177

UPENDRA TATER
Architect
Council of Architecture
Reg. No. CA/97/14369
7, New Bhopalpur, UDAIPUR
Mobile No.:-9414163251

Ar. Upendra Tater
COA Reg. No. CA/97/14369
Panel Architect Govt. of Rajasthan,
Department of UDH
Place : Udaipur 7-New Bhopalpur,
Udaipur Mobile : 9414163254

STRUCTURAL ENGINEER
Mohit Menaria
Reg. No. AM1938099
Chartered Engineer
Sanatana Design Studio
233, Connaught Place Udaipur
Mobile No. - 8302220177

COLUMN DETAIL

SPECIFICATIONS/NOTES:-

1. ALL DIMENSIONS ARE IN MM ,EXCEPT BAR DIAMETER.BAR DIAMETER MUST BE CONSIDERED IN MILLIMETER.
2. ALL DIMENSIONS ARE TO BE READ AND NOT TO BE MEASURED.
3. ALL CONCRETE MIX. SHALL BE M-20. IF NOT SPECIFIED.
4. ALL SUNK SLABS MUST BE FILLED WITH WELL COMPACTED LIGHT WEIGHT CINDER FILLING ONLY.WHOSE DENSITY IS NOT MORE THAN 1200 KG/CUM
5. USE M-20 GRADE CONE & STEEL HYSD FE-500
6. CHANGE MUST BE DONE AFTER DESIGNER APPROVAL
7. CLEAR COVER TO BARS SHALL BE AS UNDER
SLAB:- 20MM, BEAM :- 25MM , COLUMN:- 40MM, WALL :- 30MM
RAFT :- 50 MM
8. MINIMUM PERIOD BEFORE STRIKING FORMWORK
 - a. COLUMN AND VERTICAL FORMWORK TO COLUMNS , WALLS , BEAMS 16 - 24 HOUR
 - b. STRIKING SOFFIT FORMWORK TO SLABS : 3 - DAYS
STRIKING SOFFIT FORMWORK TO BEAMS : 7 - DAYS
 - c. STRIKING FORMWORK OF PROPS TO SLABS .
SPANNING UP TO 4.5 MT. : 7 DAYS.
SPANNING OVER 4.5 MT : 14 DAYS.
 - d. STRIKING FORMWORK OF PROPS TO BEAMS .
SPANNING UP TO 6.0 MT. : 14 DAYS.
SPANNING OVER 6.0 MT. : 21 DAYS.
9. BOTTOM OF CANTILEVER BEAM AND CANTILEVER SLAB SHALL NOT BE REMOVED UNLESS AND UNTILL PROPER COUNTER WEIGHT IS PROVIDED.
10. STEEL CHAIR SHALL BE PROVIDED TO KEEP TOP REINFORCEMENT OF SLAB IN PROPER POSITION.
11. THE BUILDING IS DESIGNED FOR EARTHQUAKE LOADS FOR ZONE - II ARE CONSIDERED FROM THE RESPECTIVE CODES
12. THE BUILDING LOADS ARE CONSIDERED FROM IS:875 PART (I)& II) & IS: 1983 & IS : 456 .
13. S.B.C. CONSIDERED 25 TONE/M2

RESIDENTIAL FLATS PLAN FOR
SAMBHAVNATH COMPLEX LIMITED
DIRECTOR SHRI ROSHAN LAL
S/O SHRI BHERU LAL JAIN (NAGDA
AT PLOT NO. 1. KH.NO. 208,209,
TO 220,222 TO 224,226,228 TO 230
REVENUE VILLAGE SAVINA KHEDA
UDAIPUR (RAJ.)

BUILDING APPROVAL THROUGH
U.I.T. UDAIPUR LETTER NO.

F-7 () /UIT/B-PLAN / MISC /2016 /361
DATE :- 28/07/2017

1st STILT + 2 nd STILT +GROUND +
NINTH FLOOR

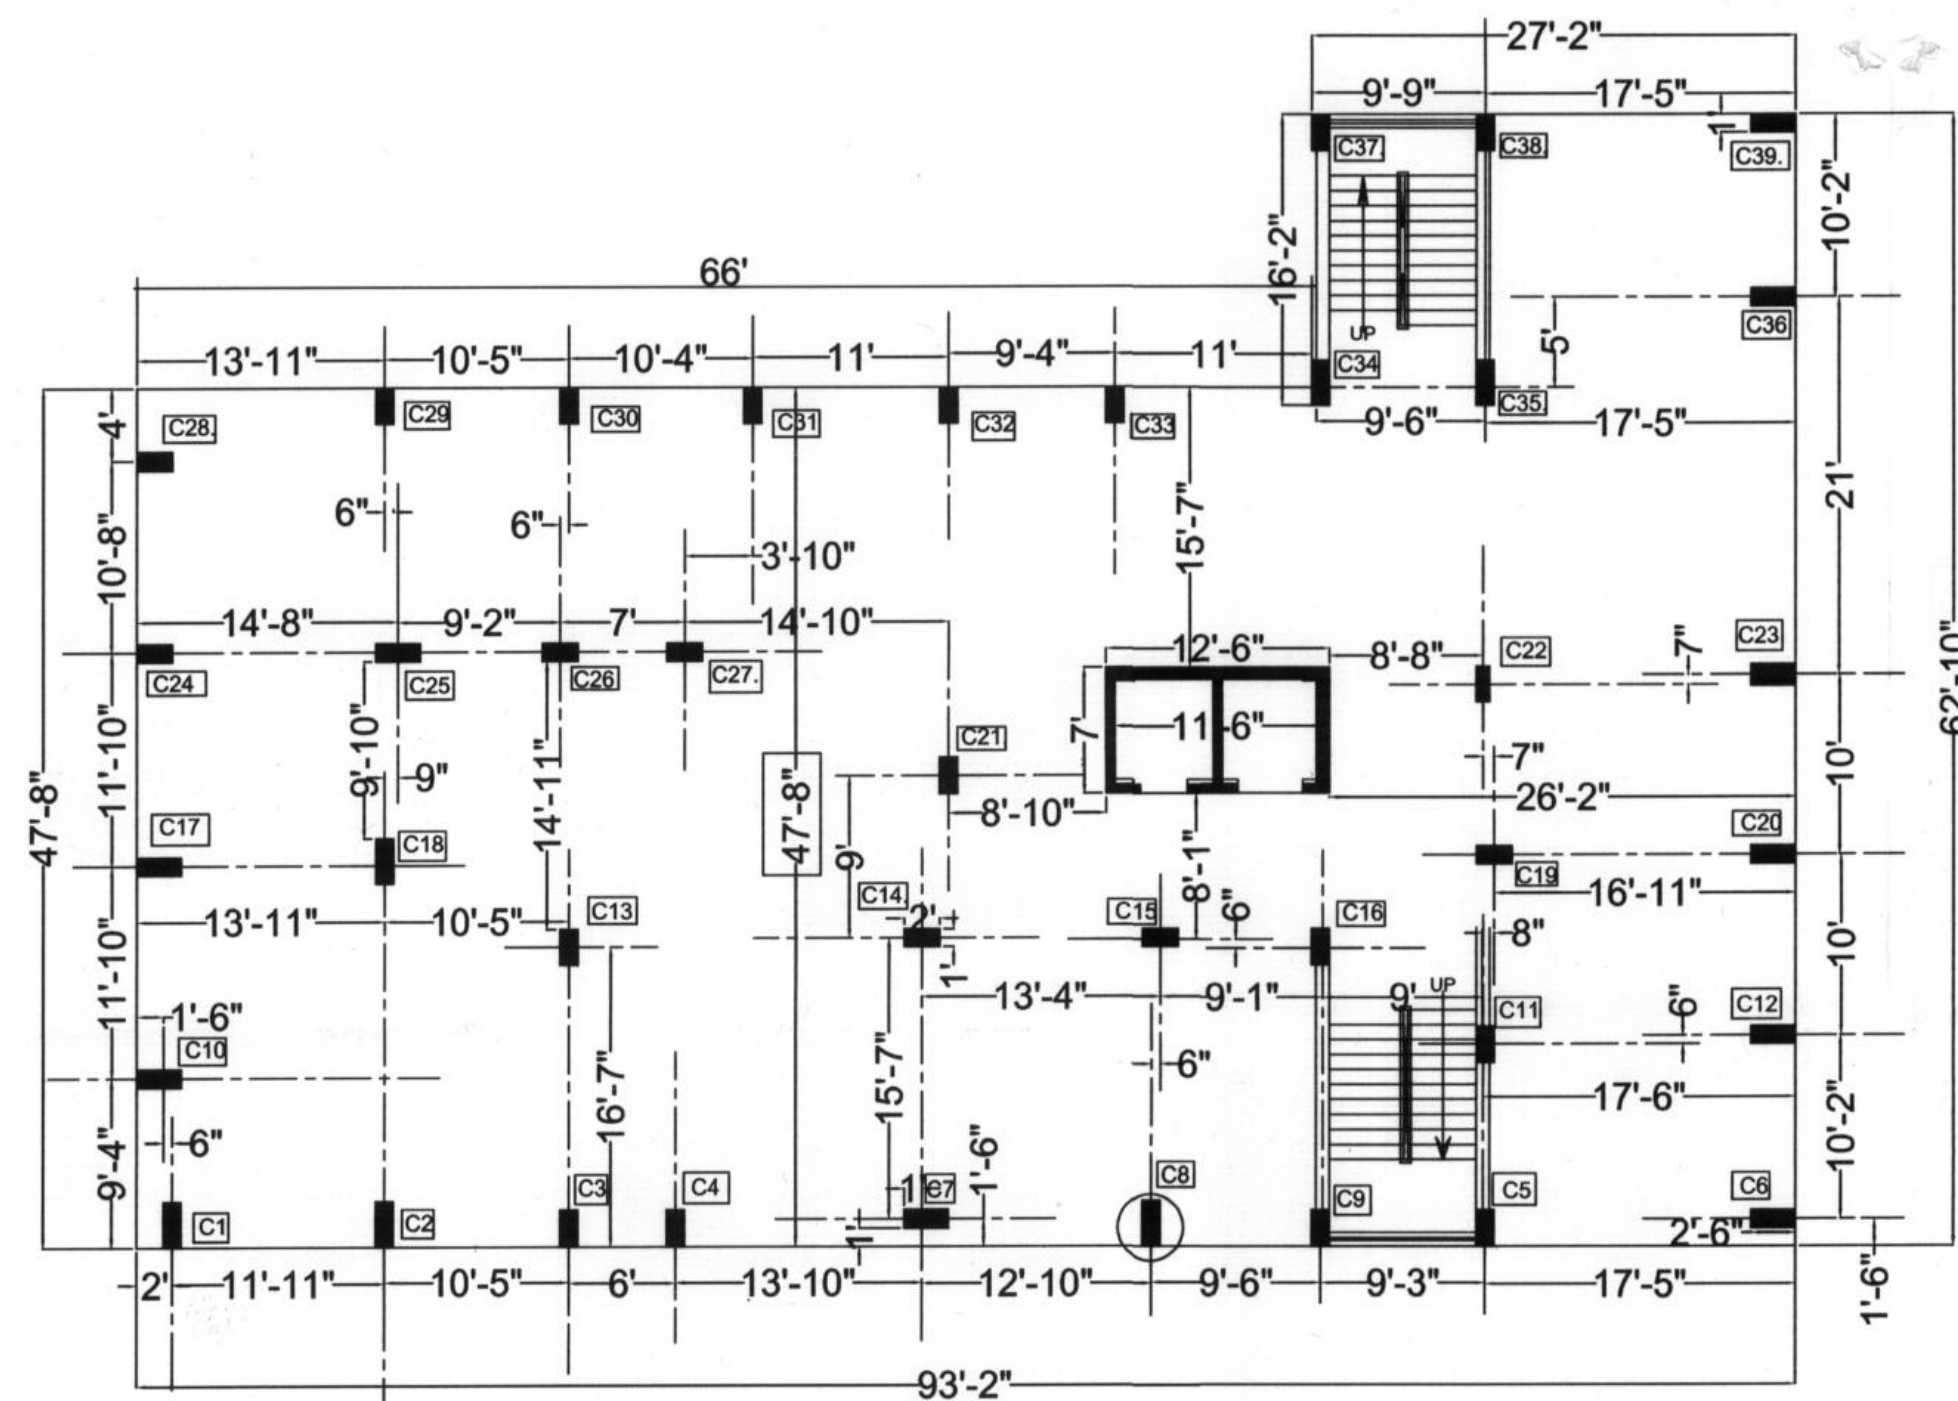

UPENDRA TATER
Architect
Council of Architecture
Reg. No. CA/91/14369
7, New Bhopalpur, UDAIPUR
Mobile No.: 9414163254

MOHIT MENARIA
M.Tech. Civil (Structure Design)
Chartered Engineer, Structural Designer
Regd. No.:-AM1938099
233, Connaught Place
Nr. Shobhagpur Circle, Udaipur (Raj.)
Mob.:-8302220177


STRUCTURAL ENGINEER
Mohit Menaria
Reg. No. AM1938099
Chartered Engineer
Sanrachna Design Studio
233 , Connaught Place , Udaipur
Mobile No. - 8302220177

[illegible]


COLUMN SCHEDULE FLOOR WISE



CENTER LINE PLAN

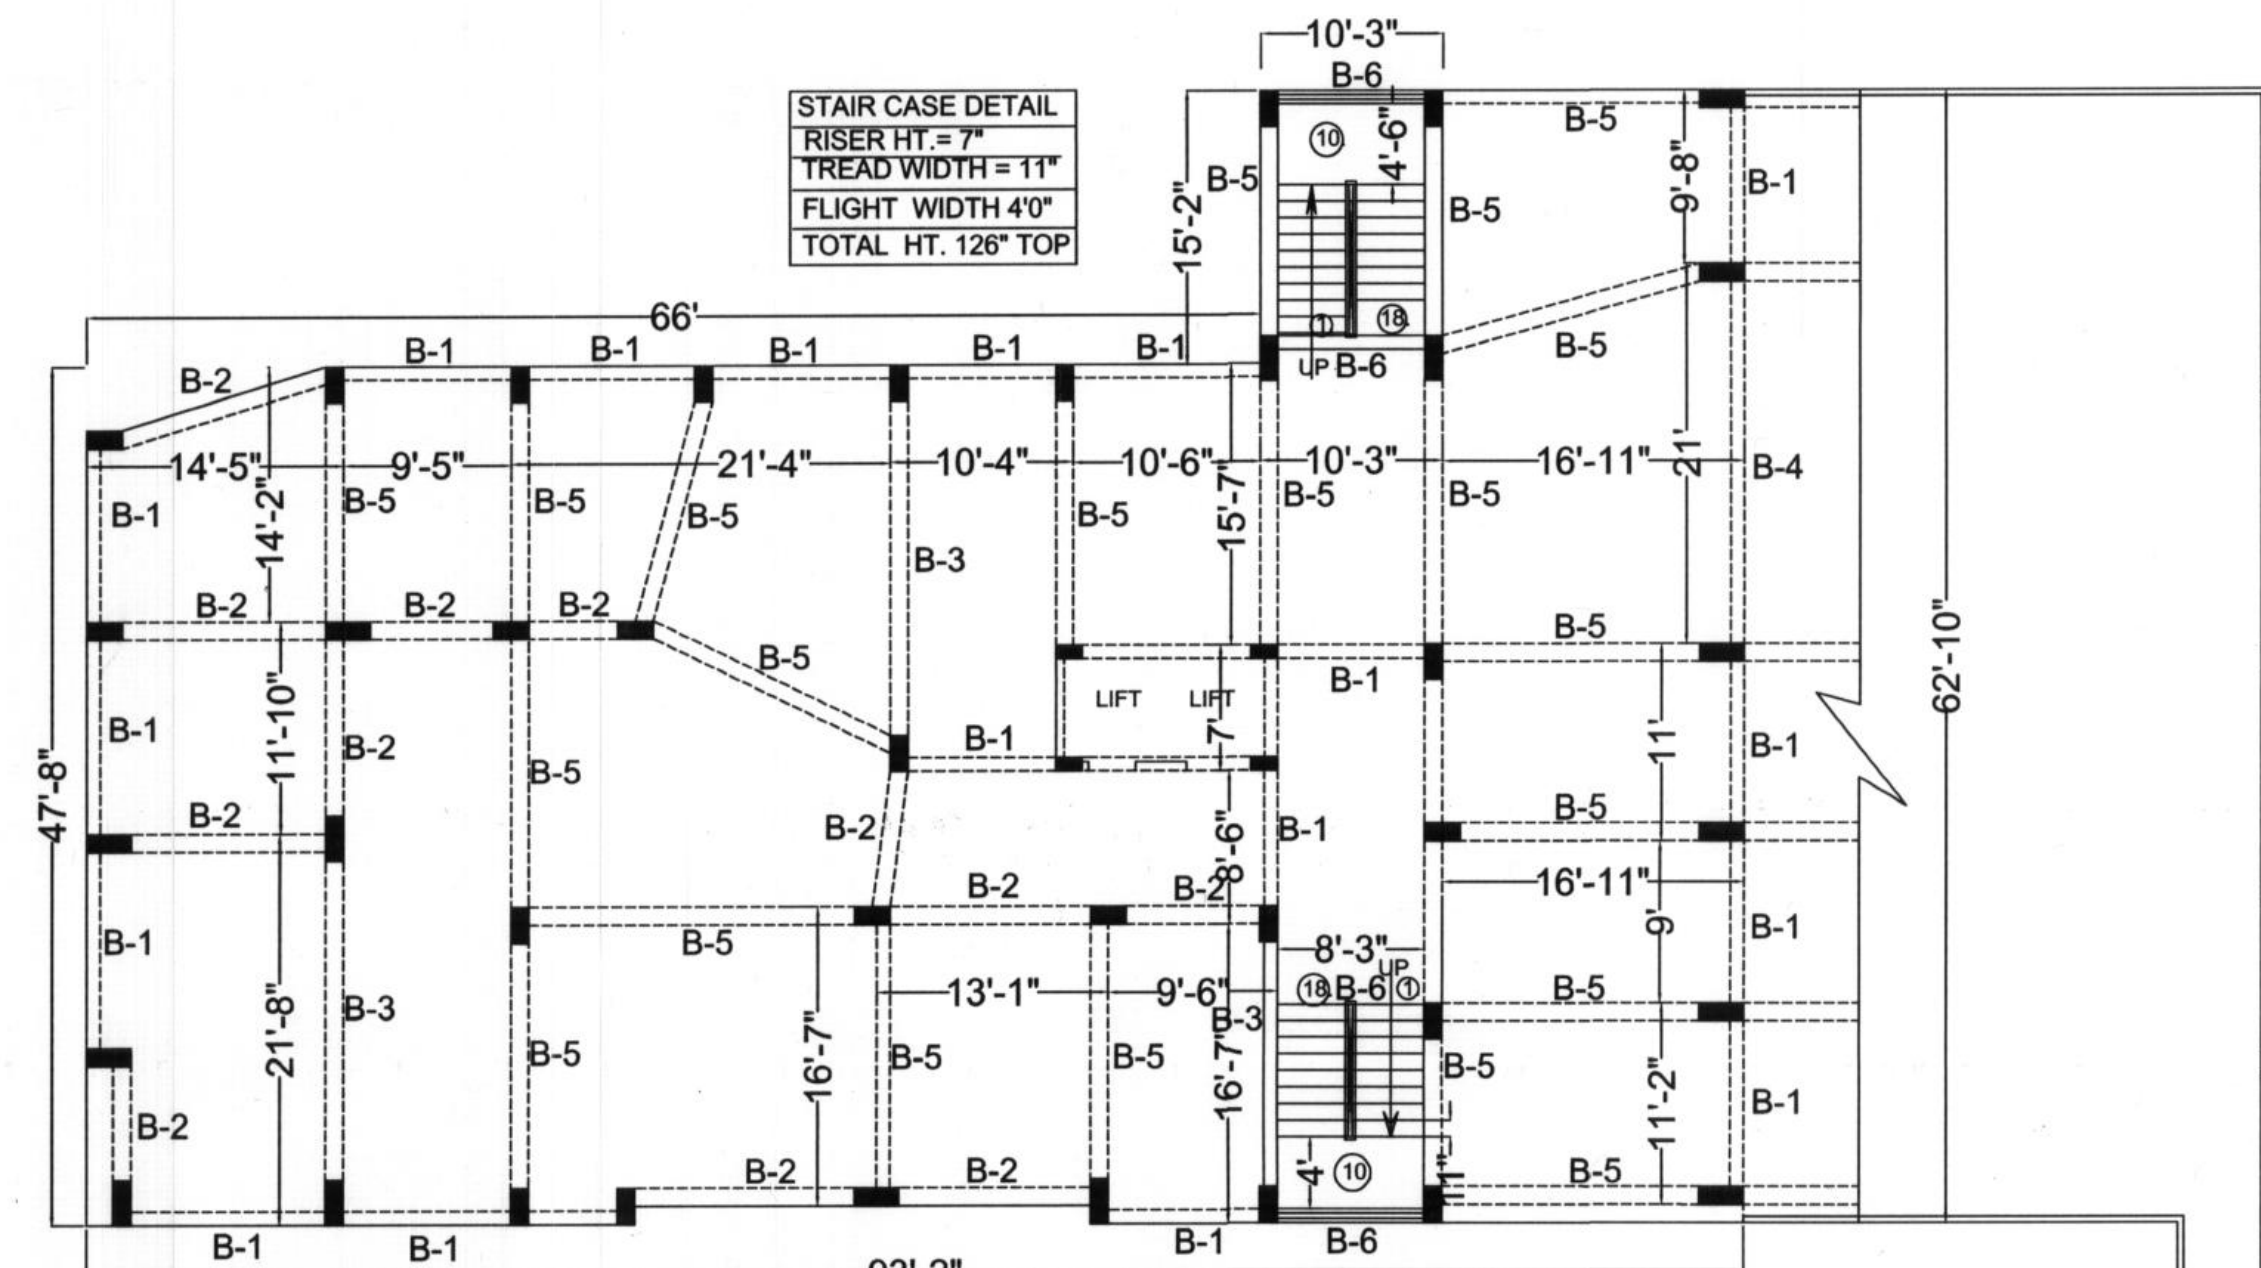

PLENTH BEAM AND SLAB DETAIL

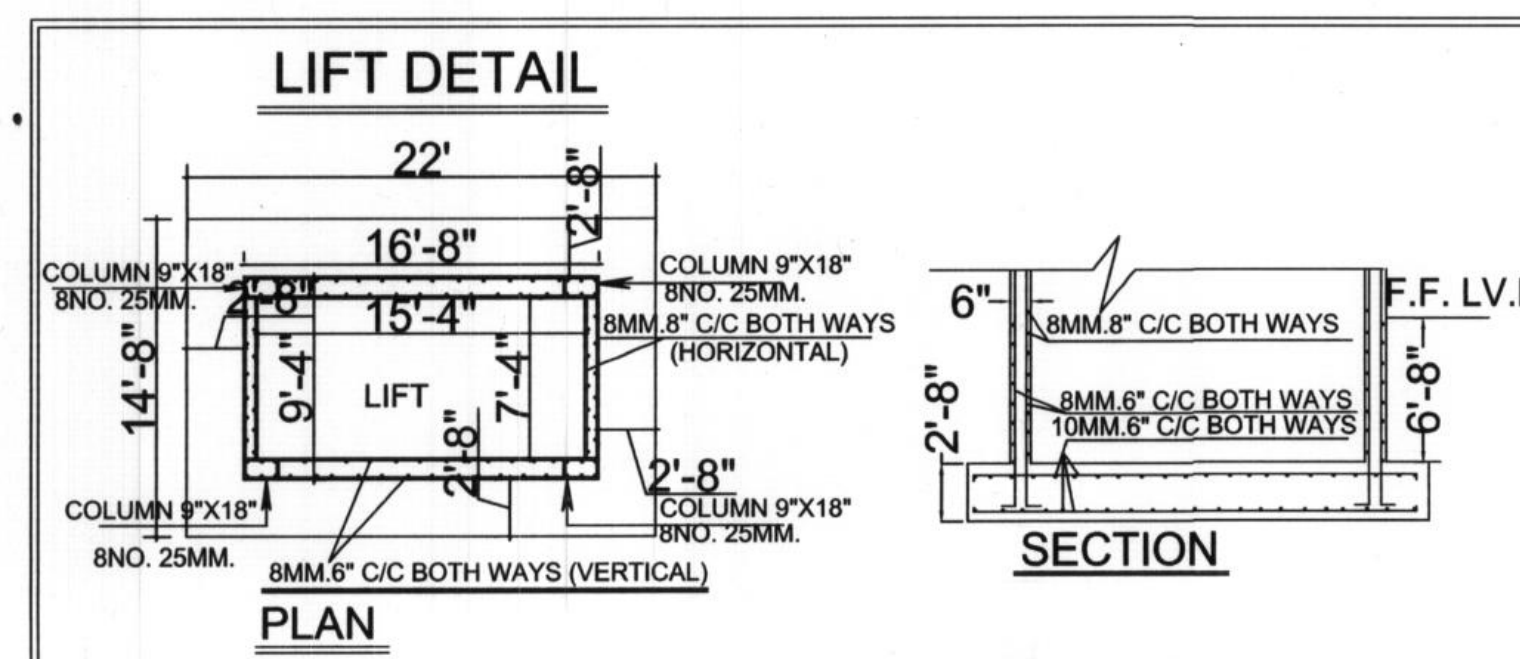


LIFT DETAIL

PLINTH BEAM DETAIL

SHEET NO.1

S.NO	BEAM NO.	BEAM SIZE BxD	BOTTOM REINFORCEMENT		TOP REINFORCEMENT		RING SPACING	REMARKS	EFFECTIVE SPAN
			THROUGH OUT BARS	EXTRA AT MID SPAN	THROUGH OUT BARS	EXTRA AT SUPPORT			
1	B1	9"x18"	2-12 R		2-10 R	1-12 R (7") B1 B1/B2	8R@8"C/C	USE MIX M20 G	
2	B2	12"x18"	2-12 R		2-10 R	1-12 R (7") B2 B2/B1	8R@8"C/C	USE MIX M20 G	
3	B3	12"x18"	3-16 R		2-10 R	1-12 R (4") BR.TOP 3-12 R (10") B3 B2/B1	8R@7"C/C	USE MIX M20 G	
4	B4	9"x18"	3-16 R		2-10 R	1-12 R (4") BR.TOP 3-12 R (10") B4 B1	8R@7"C/C	USE MIX M20 G	
5	B5	12"x18"	2-16 R		2-10 R	1-12 R (4") BR.TOP 2-12 R (8") B5 B5/B2	8R@7"C/C	USE MIX M20 G	
6	B6	9"x18"	2-16 R OR 3-12 R		2-10 R		8R@7"C/C	USE MIX M20 G	

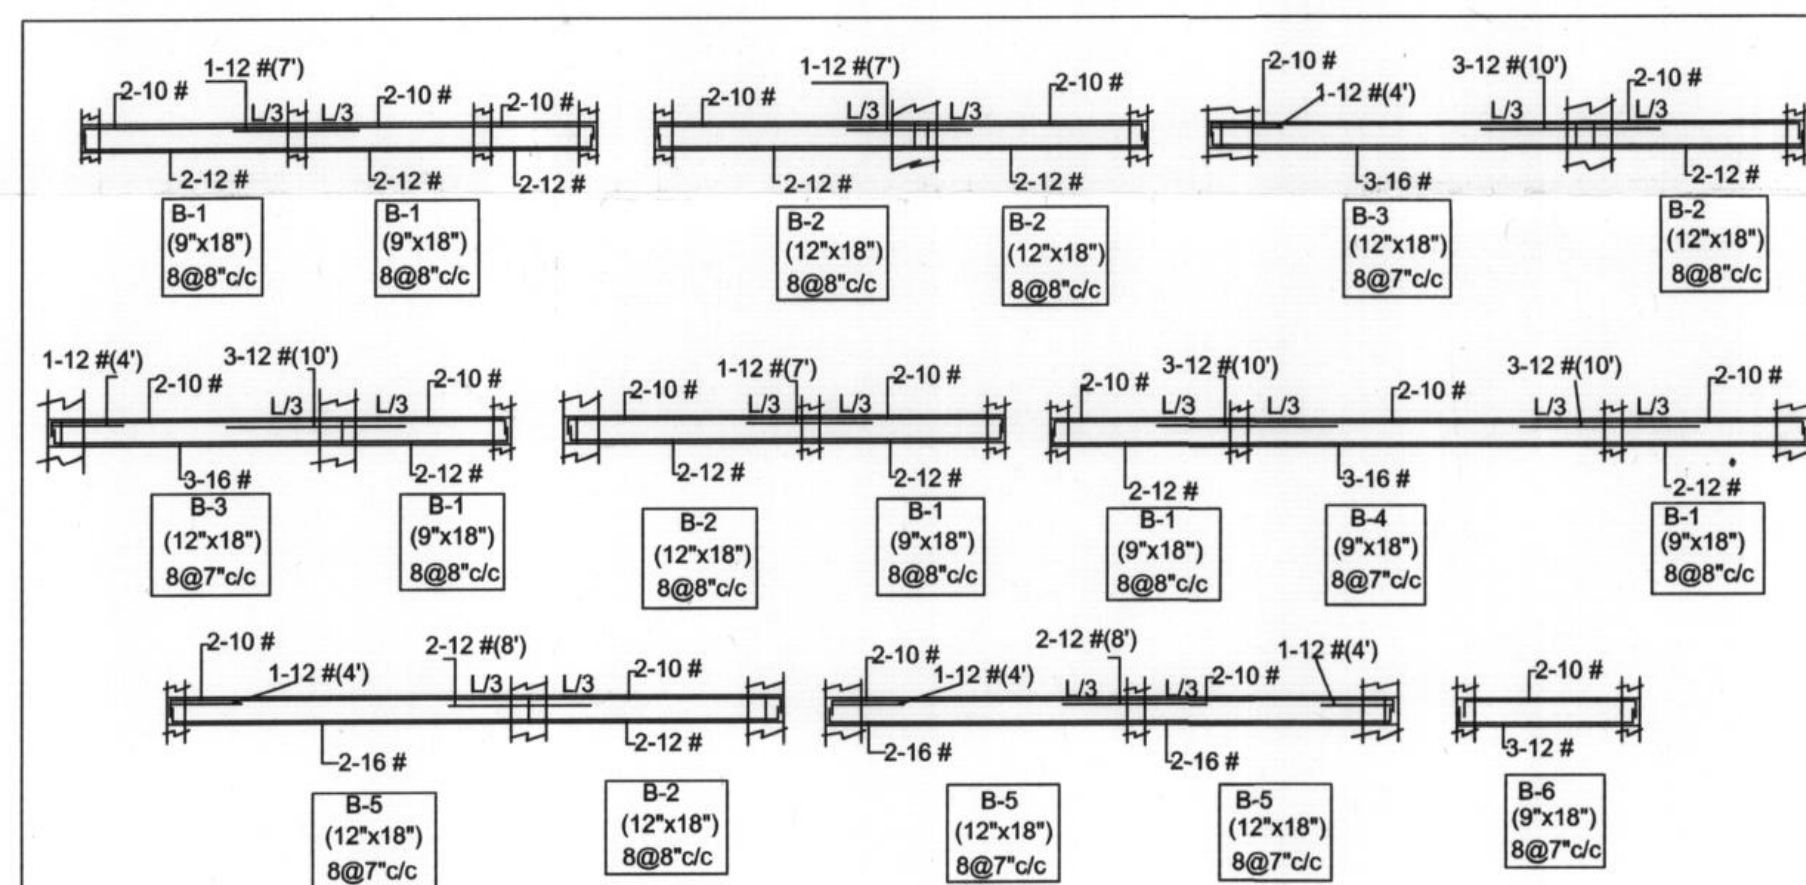

PLENTH BEAM DETAIL


FOOTING DETAILS

SHEET NO. 1

S. NO.	COLUMN NO.	SIZE OF COL AT 1 ST LVL & REINFORCEMENT M20 (1:1.5) FIRST LVL.	PIT SIZE	STIRRUPS [RING] 4 LEG.	SIZE OF FOOTING [JALI]	DEPTH OF FOOTING [D]	REINFORCEMENT PARALLEL TO LONG SPAN IN FOOTING [R.S.] [MAIN]	REINFORCEMENT PARALLEL TO SHORT SPAN IN FOOTING [R.L.]	REMARKS
1	C11,16,28,29	1'0"x2'0" 14 - 25	11'0"x12'0"	8R@7"C/C 4 LEG.	10'0"x11'0"	45"	28 NO. 12MM	24 NO. 12MM	
2	C4,C15,	1'0"x2'0" 16 - 25	11'3"x12'3"	8R@7"C/C 4 LEG.	10'3"x11'3"	47"	30 NO. 12MM	26 NO. 12MM	
3	C5,12,19,24,36,	1'0"x2'0" 18 - 25	11'9"x12'9"	8R@7"C/C 4 LEG.	10'9"x11'9"	48"	32 NO. 12MM	28 NO. 12MM	
4	C1,2,9,10,13,14,20, C 21,25,27,39.	1'0"x2'6" 18 - 25	12'0"x13'6"	8R@7"C/C 4 LEG.	11'0"x12'6"	50"	36 NO. 12MM	30 NO. 12MM	
5	C17.	1'0"x2'6" 18 - 25	12'3"x13'9"	8R@7"C/C 4 LEG.	11'3"x12'9"	51"	37 NO. 12MM	31 NO. 12MM	
6	C6,C8.	1'0"x2'6" 20 - 25	12'9"x14'9"	8R@7"C/C 4 LEG.	11'9"x13'9"	54"	41 NO. 12MM	34 NO. 12MM	
7	C7,C18.	1'0"x2'6" 22 - 25	13'0"x14'6"	8R@7"C/C 4 LEG.	12'0"x13'6"	56"	43 NO. 12MM	36 NO. 12MM	
8	C35.	1'0"x2'6" 22 - 25	13'3"x14'9"	8R@7"C/C 4 LEG.	12'3"x13'9"	56"	44 NO. 12MM	37 NO. 12MM	
9	C36.	1'0"x2'6" 22 - 25	13'9"x15'9"	8R@7"C/C 4 LEG.	12'9"x14'9"	59"	48 NO. 12MM	40 NO. 12MM	
10	C3.	1'0"x2'0" 12 - 25	10'3"x11'3"	8R@7"C/C 4 LEG.	9'6"x10'6"	43"	26 NO. 12MM	22 NO. 12MM	
11	C22.	1'0"x2'6" 20 - 25	13'0"x14'6"	8R@7"C/C 4 LEG.	12'0"x13'6"	56"	43 NO. 12MM	36 NO. 12MM	
12	C23.	1'3"x2'6" 22 - 25	14'3"x15'6"	8R@7"C/C 4 LEG.	13'3"x14'6"	60"	51 NO. 12MM	44 NO. 12MM	


13	C30.	1'0"x2'0" 12 - 25	9'0"x10'0"	8R@7"C/C 4 LEG.	8'0"x9'0"	42"	22 NO. 12MM	19 NO. 12MM	
14	C31.	1'0"x2'0" 12 - 25	10'6"x11'6"	8R@7"C/C 4 LEG.	9'6"x10'6"	42"	25 NO. 12MM	21 NO. 12MM	
15	C32.	1'0"x2'0" 12 - 25	10'3"x11'3"	8R@7"C/C 4 LEG.	9'3"x10'3"	42"	25 NO. 12MM	21 NO. 12MM	
16	C33.	1'0"x2'0" 12 - 25	9'9"x10'9"	8R@7"C/C 4 LEG.	8'9"x9'9"	42"	24 NO. 12MM	20 NO. 12MM	
17	C34.	1'0"x2'6" 16 - 25	11'3"x12'9"	8R@7"C/C 4 LEG.	10'3"x11'9"	46"	32 NO. 12MM	26 NO. 12MM	
18	C37.	1'0"x2'0" 12 - 25	10'6"x11'6"	8R@7"C/C 4 LEG.	9'6"x10'6"	42"	25 NO. 12MM	21 NO. 12MM	
19	C38.	1'0"x2'6" 18 - 25	12'0"x13'6"	8R@7"C/C 4 LEG.	11'0"x12'6"	50"	36 NO. 12MM	30 NO. 12MM	

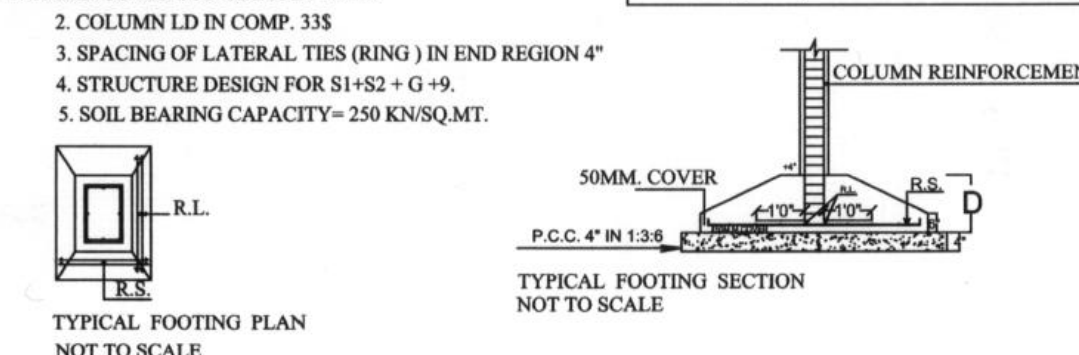NOTE - 1. CLEAR COVER FOR COLUMN 40mm.
2. COLUMN LD IN COMP. 3JS
3. SPACING OF LATERAL TIES (RING) IN END REGION 4"
4. STRUCTURE DESIGN FOR S1+S2 + G +9.
5. SOIL BEARING CAPACITY= 250 KNSQ.MT.



BLOCK-D SHEET NO-02

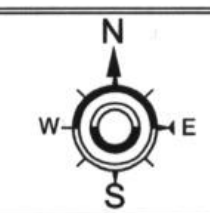CENTER LINE , LIFT,STAIRCASE
FOOTING , PLINTH BEAM,
SLAB & BEAM DETAIL



SPECIFICATIONS/NOTES:-

1. ALL DIMENSIONS ARE IN FEET & INCHES EXCEPT BAR DIAMETER. BAR DIAMETER MUST BE CONSIDERED IN MILLIMETER.
2. ALL DIMENSIONS ARE TO BE READ AND NOT TO BE MEASURED.
3. ALL CONCRETE MIX. SHALL BE M20 IF NOT SPECIFIED.
4. ALL SUNK SLABS SHALL BE FILLED WITH WELL COMPACTED LIGHT WEIGHT CONCRETE FILLING ONLY WHOSE DENSITY IS NOT MORE THAN 1200 KG/CUM
5. USE M20 GRADE CONE & STEEL HYSD FE-500
6. CHANGE MUST BE DONE AFTER DESIGNER APPROVAL
7. CLEAR COVER TO BARS SHALL BE AS UNDER
SLAB - 20MM, BEAM - 25MM, COLUMN - 40MM, WALL - 30MM
RAFT - 50 MM
8. MINIMUM PERIOD BEFORE STRIKING FORMWORK
a. COLUMN AND VERTICAL FORMWORK TO COLUMN, WALLS , BEAMS. 16 - 24 HOURS
b. STRIKING SOFFIT FORMWORK TO SLABS : 3- DAYS
STRIKING SOFFIT FORMWORK TO BEAMS : 7- DAYS
c. STRIKING FORMWORK OF PROPS TO SLABS .
SPANNING UP TO 4.5 MT. : 7 DAYS.
SPANNING OVER 4.5 MT. : 14 DAYS.
d. STRIKING FORMWORK OF PROPS TO BEAMS .
SPANNING UP TO 6.0 MT. : 14 DAYS.
SPANNING OVER 6.0 MT. : 21 DAYS.
9. BOTTOM OF CANTILEVER BEAM AND CANTILEVER SLAB SHALL NOT BE REMOVED UNLESS AND UNTIL PROPER COUNTER WEIGHT IS PROVIDED.
10. STEEL CHAIR SHALL BE PROVIDED TO KEEP TOP REINFORCEMENT OF SLAB IN PROPER POSITION.
11. THE BUILDING IS DESIGNED FOR EARTHQUAKE LOADS FOR ZONE - II ARE CONSIDERED FROM THE RESPECTIVE CODES
12. THE BUILDING LOADS ARE CONSIDERED FROM IS:875 PART (I) & IS: 1893 & IS: 459.
13. S.B.C. CONSIDERED 25 TONE/M2

RESIDENTIAL FLATS PLAN FOR
SAMBHAVNATH COMPLEX LIMITED
DIRECTOR SHRI ROSHAN LAL
S/O SHRI BHERU LAL JAIN (NAGDA)
AT PLOT NO. 1. KH.NO. 208,209,
TO 220,222 TO 224,226,228 TO 230
REVENUE VILLAGE SAVINA KHEDA
UDAIPUR (RAJ.)

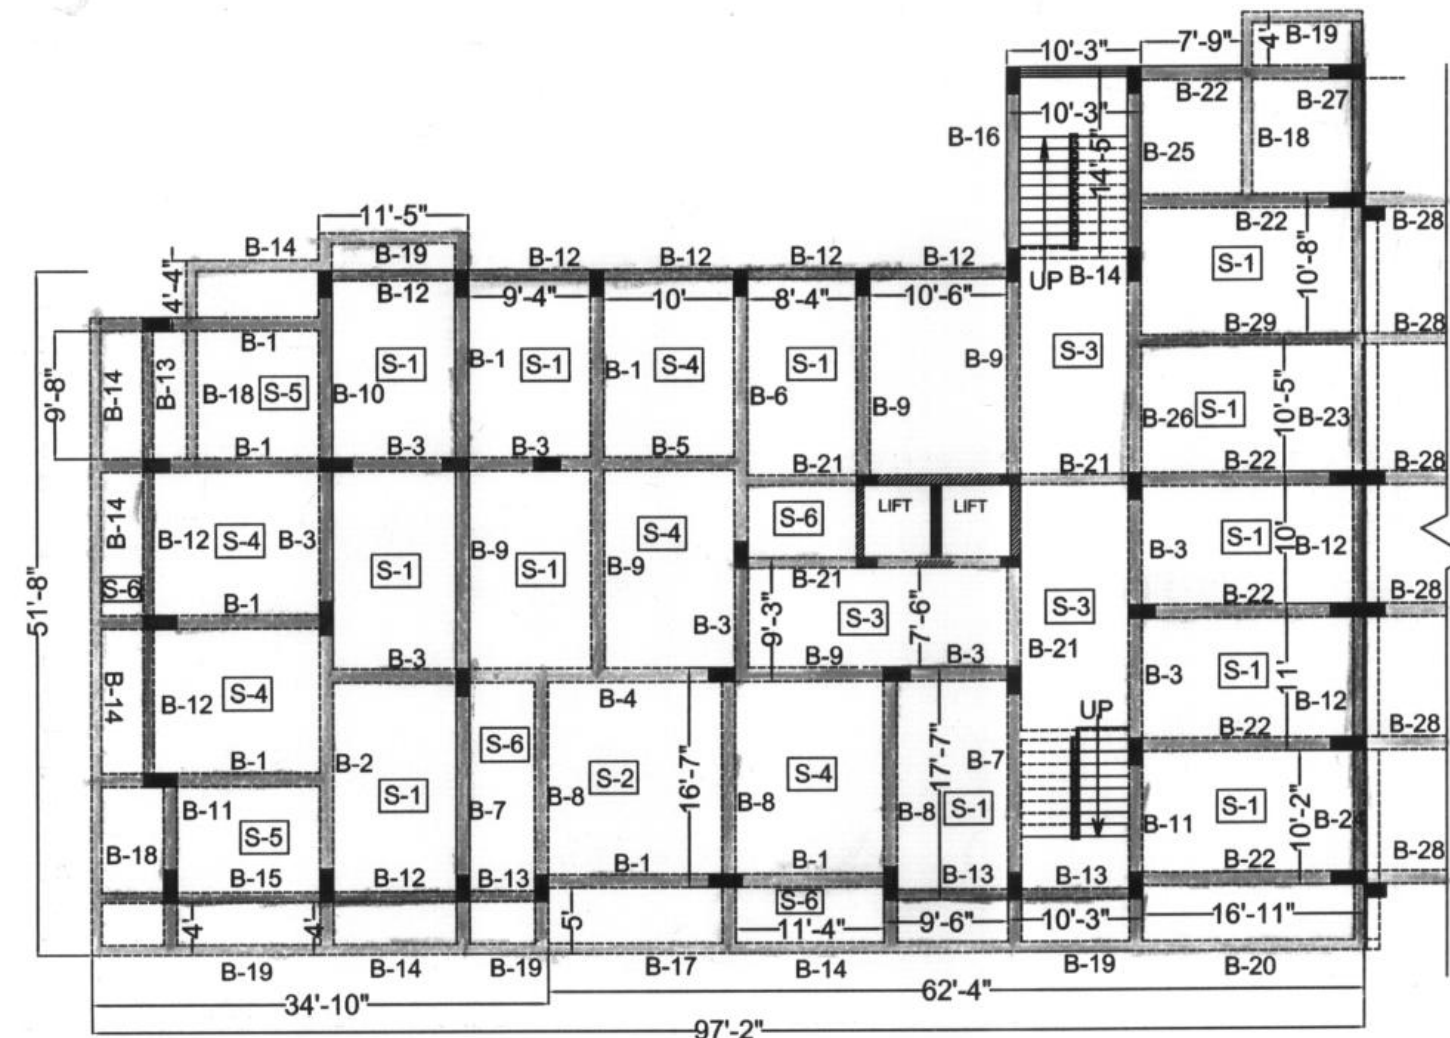
BUILDING APPROVAL THROUGH
U.I.T. UDAIPUR LETTER NO.
F-7 ()UIT/B-PLAN/MISC/2012/3652
DATE :-30/10/2013
F-7 ()UIT/B-PLAN/MISC/2016/3661
DATE :-28/07/2017
1st STILT+2nd STILT+G+9th FLOOR

MOHIT MENARIA
M.Tech. Civil (Structure Design)
Chartered Engineer, Structural Designer
Regd. No.:-AM1938099
233, Connaught Place
N. Shalbagh, Circle, Udaipur (Raj)
Mob.:-8302220177

UPENDRA TATER
Architect
Council of Architecture
Reg. No. CA/91/14369
7, New Bhopalpur, UDAIPUR
Mobile No.:-9414163254

Ar. Upendra Tater
COA Reg. No. CA/91/14369
Panel Architect Govt. of Rajasthan,
Department of UDH
Place : Udaipur 7-New Bhopalpur,
Udaipur Mobile : 9414163254

STRUCTURAL ENGINEER
Mohit Menaria
Reg. No. AM1938099
Chartered Engineer
Sambhagna Design Studio
233, Connaught Place Udaipur
Mobile No. - 830220177



BEAM SIZE :-

- 12"X30" (24"+6" SLAB TH.)
- 12"X24" (18"+6" SLAB TH.)
- 9"X24" (18"+6" SLAB TH.)
- 12"X18" (12"+6" SLAB TH.)
- 9"X18" (12"+6" SLAB TH.)

SLAB DETAIL

S-1= 10 # @ 5"C/C 8 # @ 8"C/C	S-2= 10 # @ 5"C/C 10 # @ 5"C/C	S-3= 10 # @ 7"C/C 8 # @ 8"C/C
S-4= 10 # @ 5"C/C 10 # @ 7"C/C	S-5= 10 # @ 6"C/C 10 # @ 7"C/C	S-6= 8 # @ 7"C/C 8 # @ 8"C/C

1ST STILT BEAM AND SLAB DETAIL

1ST STILT BEAM DETAIL

S.NO.	BEAM NO.	BEAM SIZE BxD	BOTTOM REINFORCEMENT		TOP REINFORCEMENT		RING SPACING	REMARKS	EFFECTIVE SPAN
			THROUGH OUT BARS	EXTRA AT MID SPAN	THROUGH OUT BARS	EXTRA AT SUPPORT			
1	B1	12"X24"	2-16R	2-12R [9'0"]	2-12R	3-16R(10") 8@6"C/C 2-12R(6")	1-16R(7") B1 - B3	8@7"C/C USE MIX M20 G	
2	B2	12"X30"	2-25R	2-20R [15'0"]	3-12R	3-16R(10") 8@6"C/C 2-12R(6")	2-25R(10") B2 - B3	8@4"C/C USE MIX M20 G	
3	B3	12"X24"	2-16R	-	2-12R	-	-	8@8"C/C USE MIX M20 G	
4	B4	12"X30"	3-25R	2-20R [14'0"]	3-12R	-	3-25R(10") B4 - B3/B9	8@4"C/C USE MIX M20 G	
5	B5	12"X24"	3-20R	1-20R [10'0"]	2-12R	2-16R [4'0"]	3-20R(7") B5 - B3	8@6"C/C USE MIX M20 G	
6	B6	12"X30"	2-25R	2-20R [15'0"]	3-12R	2-16R [5'0"]	2-25R + 1-20R(10") B6 - B3	8@4"C/C USE MIX M20 G	
7	B7	12"X24"	2-16R	2-16R [11'0"]	2-16R	2-16R(8") B7 - B9/B21	2-16R(8") B7 - B9/B21	8@5"C/C USE MIX M20 G	
8	B8	12"X24"	2-16R	2-16R [11'0"]	2-16R	3-20R(10") 8@6"C/C 2-12R(6")	-	8@5"C/C USE MIX M20 G	
9	B9	12"X24"	2-16R	2-16R [10'0"]	2-12R	-	2-16R(9") B9 - B9	8@5"C/C USE MIX M20 G	
10	B10	12"X24"	2-16R	2-16R [9'0"]	2-12R	3-16R(10") 8@6"C/C 2-12R(6")	2-16R(7") B10 - B3	8@7"C/C USE MIX M20 G	

1ST STILT BEAM DETAIL

S.NO.	BEAM NO.	BEAM SIZE BxD	BOTTOM REINFORCEMENT		TOP REINFORCEMENT		RING SPACING	REMARKS	EFFECTIVE SPAN
			THROUGH OUT BARS	EXTRA AT MID SPAN	THROUGH OUT BARS	EXTRA AT SUPPORT			
11	B11	12"X24"	2-12R	-	2-20R	2-20R(10") 8@4"C/C 2-16R(6")	-	8@7"C/C USE MIX M20 G	
12	B12	9"X24"	2-16R	1-12R (8'0")	2-10R	2-12R(7") B12 - B12/B13	-	8@7"C/C USE MIX M20 G	
13	B13	9"X24"	2-16R	-	2-10R	1-12R(8") B13 - B13	2-12R(7") B12 - B13	8@8"C/C USE MIX M20 G	
14	B14	9"X18"	2-16R	1-12R (8'0")	2-10R	-	2-12R(7") B14 - B14	8@7"C/C USE MIX M20 G	
15	B15	9"X24"	3-16R	-	2-10R	4-20R(14") 8@4"C/C 2-16R(6")	3-20R(10") B15 - B15	8@6"C/C USE MIX M20 G	
16	B16	12"X18"	2-16R	-	2-10R	-	-	8@8"C/C USE MIX M20 G	
17	B17	9"X18"	2-16R	1-16R (9'0")	2-10R	-	2-16R(8") B17 - B14	8@6"C/C USE MIX M20 G	
18	B18	9"X18"	2-16R	-	2-10R	3-16R(10") BRA. TOP	2-12R(7") B18 - B14	8@6"C/C USE MIX M20 G	
19	B19	9"X18"	2-16R	-	2-10R	1-12R(8") B19 - B15	2-12R(7") B19 - B17	8@9"C/C USE MIX M20 G	
20	B20	9"X18"	2-16R	2-16R (12'0")	2-10R	2-16R(9") B19 - B20	-	8@5"C/C USE MIX M20 G	

1ST STILT BEAM DETAIL

S.NO.	BEAM NO.	BEAM SIZE BxD	BOTTOM REINFORCEMENT		TOP REINFORCEMENT		RING SPACING	REMARKS	EFFECTIVE SPAN
			THROUGH OUT BARS	EXTRA AT MID SPAN	THROUGH OUT BARS	EXTRA AT SUPPORT			
21	B21	9"X18"	2-12R	-	2-10R	-	-	8@8"C/C USE MIX M20 G	
22	B22	12"X24"	2-20R	2-16R [12'0"]	2-16R	1-16R (4'0")	-	8@5"C/C USE MIX M20 G	
23	B23	12"X30"	4-25R	2-25R [15'0"]	3-12R	-	4-25R(10") B23 - B12/B27	8@4"C/C USE MIX M20 G	
24	B24	9"X24"	2-16R	1-12R [7'0"]	2-10R	4-20R(13") 8@4"C/C 2-16R(6")	2-12R(7") B24 - B12	8@7"C/C USE MIX M20 G	
25	B25	12"X24"	2-20R	2-16R [9'0"]	2-12R	1-16R (5'0")	3-20R(10") B25 - B26	8@4"C/C USE MIX M20 G	
26	B26	12"X24"	3-20R	2-16R [12'0"]	2-12R	-	3-20R(8") B26 - B3	8@4"C/C USE MIX M20 G	
27	B27	9"X24"	2-16R	-	2-10R	3-16R(10") 8@6"C/C 2-12R(6")	-	8@8"C/C USE MIX M20 G	
28	B28	12"X30"	3-25R	-	2-16R	-	-	8@4"C/C USE MIX M20 G	
29	B29	9"X24"	3-20R	2-16R [13'0"]	2-16R	-	-	8@5"C/C USE MIX M20 G	

BLOCK-D SHEET NO - 03

1ST STILT SLAB & BEAM DETAIL STAIR CASE DETAIL



SPECIFICATIONS/NOTES:-

- ALL DIMENSIONS ARE IN FEET & INCHES, EXCEPT BAR DIAMETER BAR DIAMETER MUST BE CONSIDERED IN MILLIMETER.
- ALL DIMENSIONS ARE TO BE READ AND NOT TO BE MEASURED.
- ALL CONCRETE MIX. SHALL BE M-20, IF NOT SPECIFIED.
- ALL SUNK SLABS SHALL BE FILLED WITH WELL COMPACTED LIGHT WEIGHT CINDER FILLING ONLY, WHOSE DENSITY IS NOT MORE THAN 1200 KG/CUM
- USE M-20 GRADE CONE & STEEL HYSD FE-500
- CHANGE MUST BE DONE AFTER DESIGNER APPROVAL
- CLEAR COVER TO BARS SHALL BE AS UNDER
SLAB:- 20MM, BEAM:- 25MM, COLUMN:- 40MM, WALL:- 30MM
RAFT:- 50 MM
- MINIMUM PERIOD BEFORE STRIKING FORMWORK

- COLUMN AND VERTICAL FORMWORK TO COLUMN, WALLS, BEAMS
16 - 24 HOUR
- STRIKING SOFFIT FORMWORK TO SLABS: 3-DAYS
STRIKING SOFFIT FORMWORK TO BEAMS: 7-DAYS
- STRIKING FORMWORK OF PROPS TO SLABS
SPANNING UP TO 4.5 MT.: 7 DAYS
SPANNING OVER 4.5 MT.: 14 DAYS
- STRIKING FORMWORK OF PROPS TO BEAMS
SPANNING UP TO 6.0 MT.: 14 DAYS
SPANNING OVER 6.0 MT.: 21 DAYS

RESIDENTIAL FLATS PLAN FOR SAMBHAYNATH COMPLEX LIMITED
DIRECTOR SHRI ROSHAN LAL
S/O SHRI BHERU LAL JAIN (NAGDA)
AT PLOT NO. 1, KH.NO. 208,209,
TO 220,222 TO 224,226,228 TO 230
REVENUE VILLAGE SAVINA KHEDA
UDAIPUR (RAJ.)

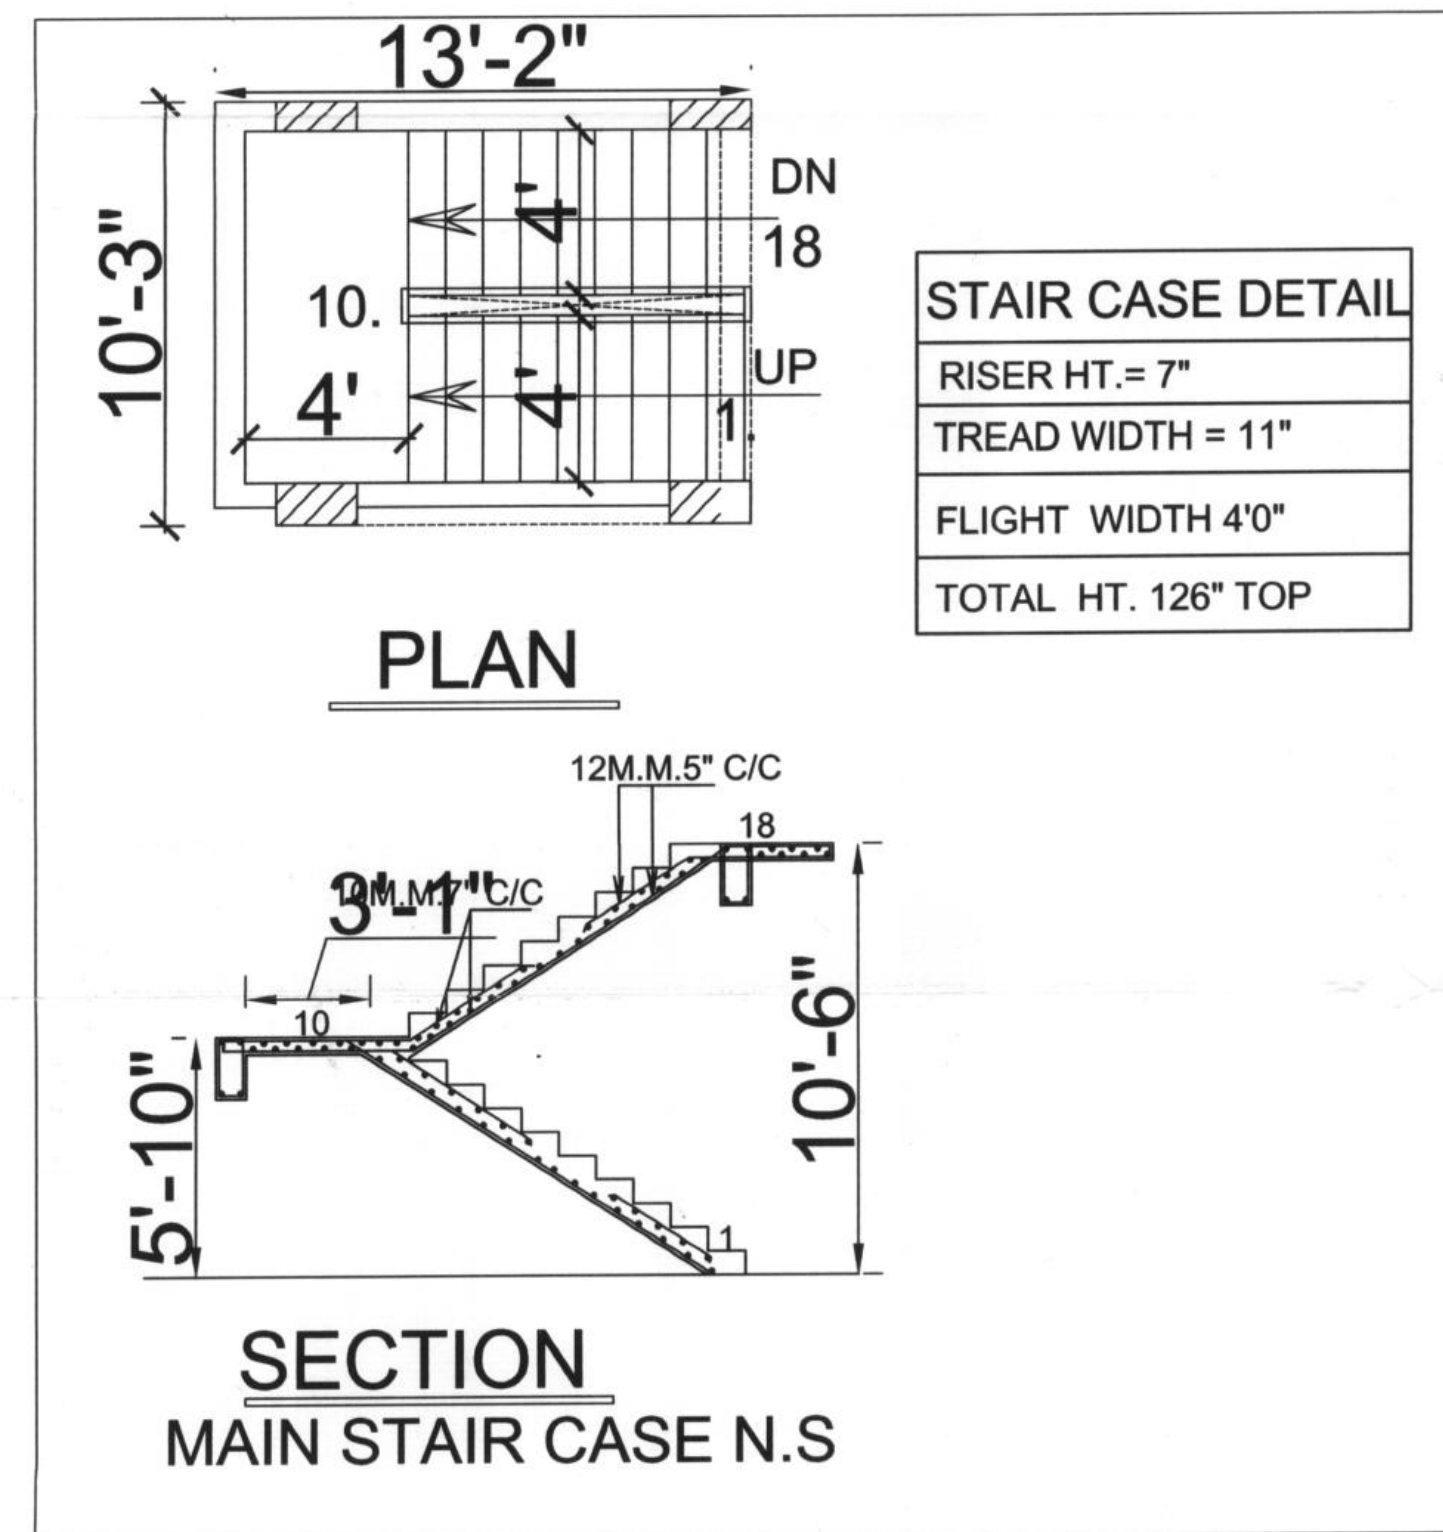
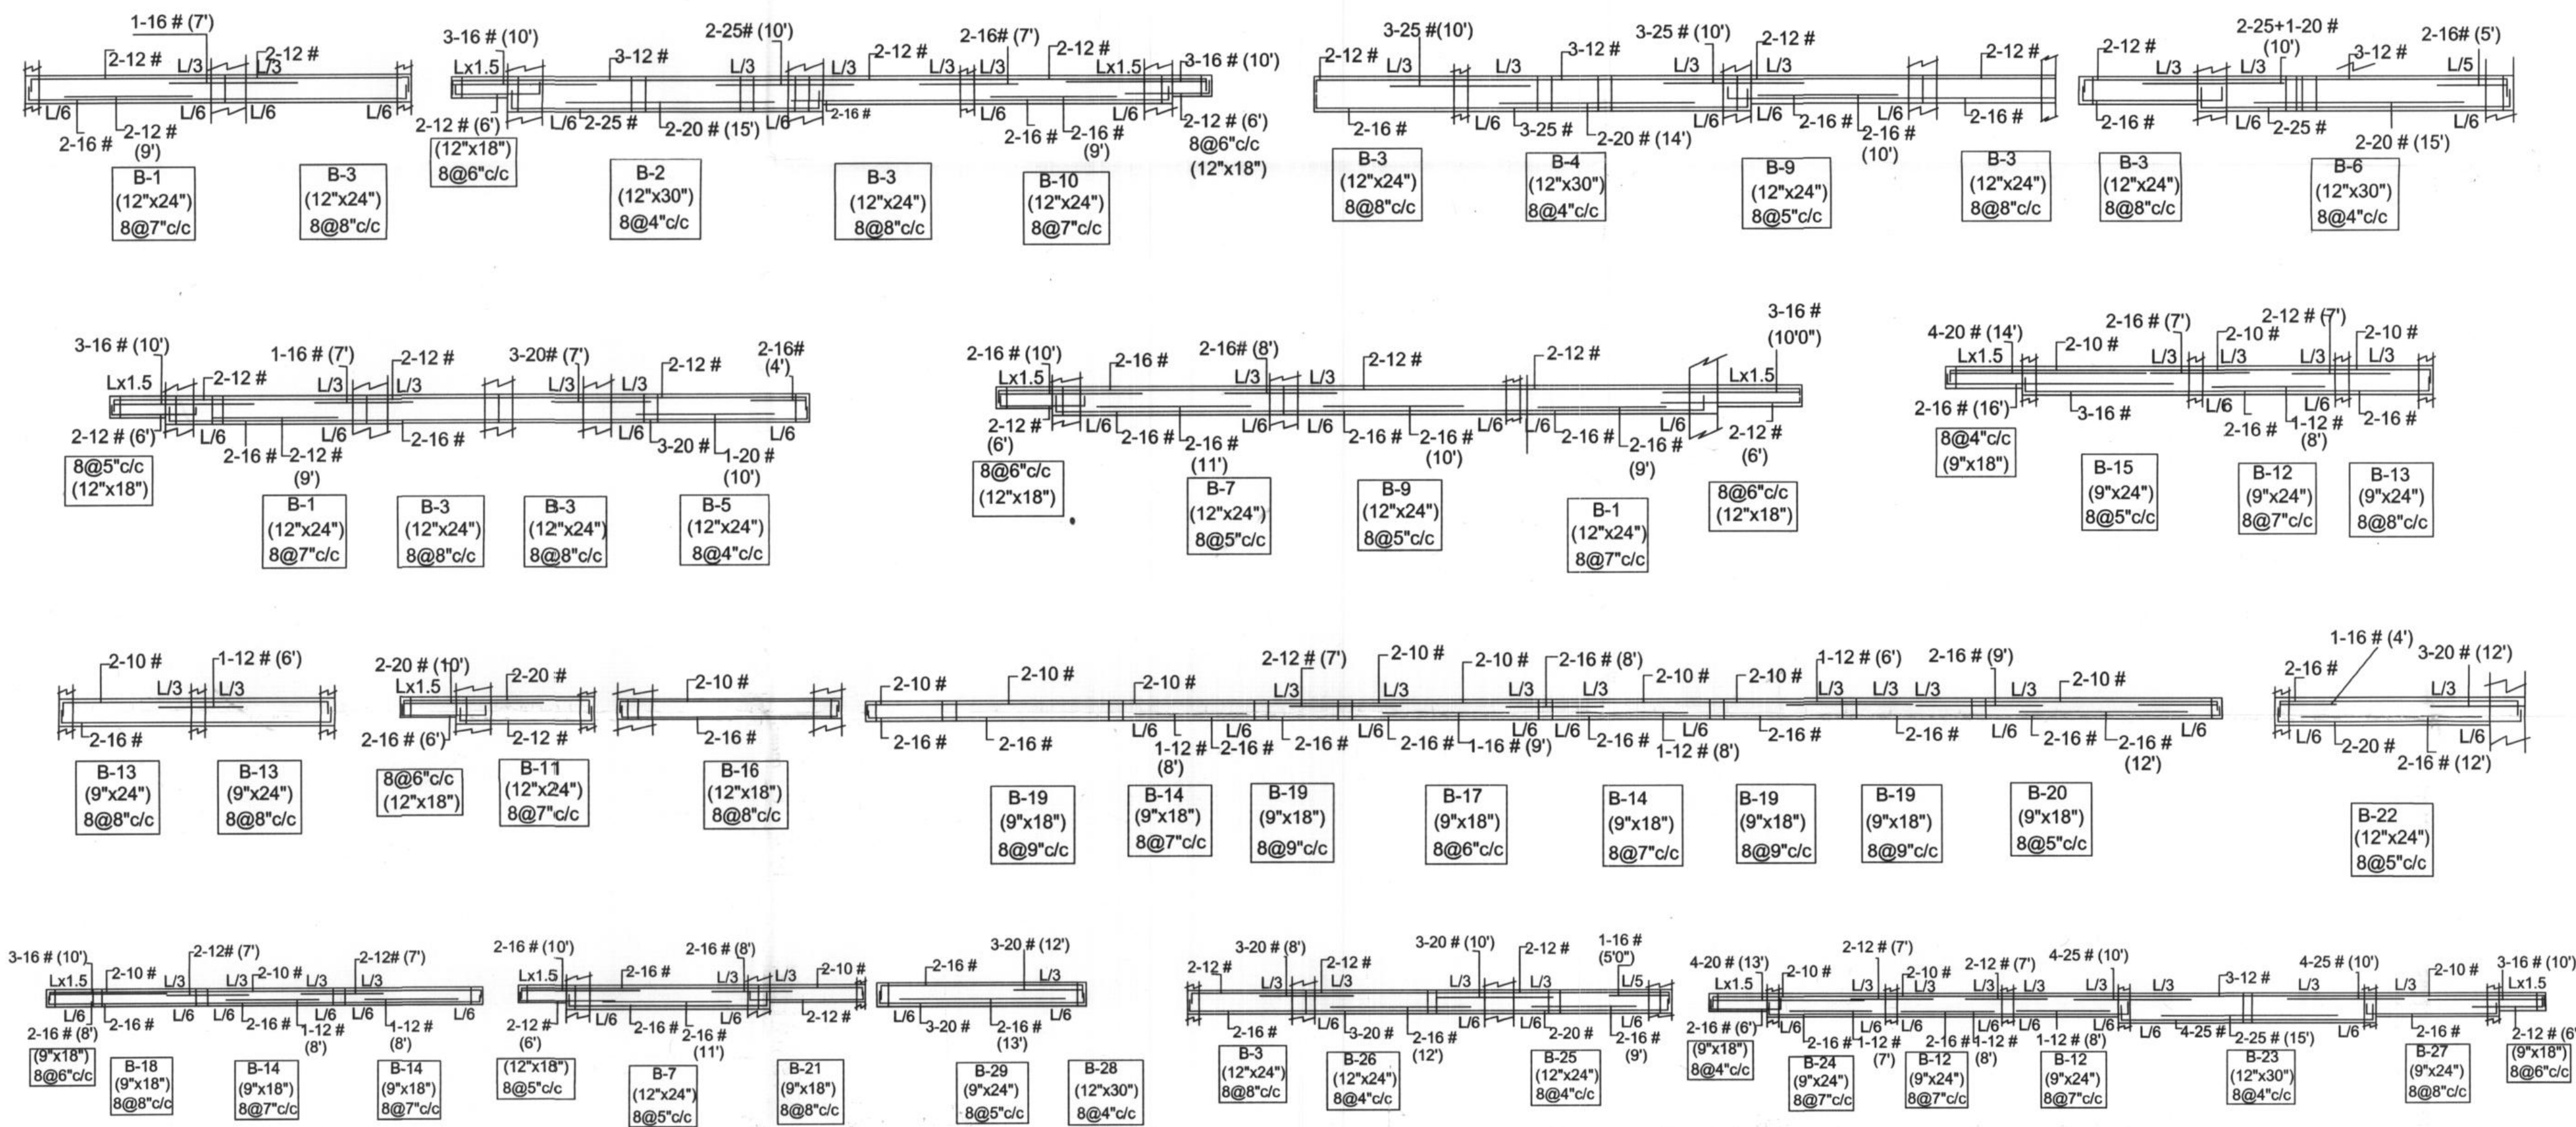
BUILDING APPROVAL THROUGH U.I.T. UDAIPUR LETTER NO.
F-7 ()/UIT/B-PLAN/MISC/2012/3652
DATE :-30/10/2013
F-7 ()/UIT/B-PLAN/MISC/2016/3661
DATE :-28/07/2017
1st STILT + 2nd STILT + G + 9th FLOOR

UPENDRA TATER
Architect
Council of Architecture
Reg. No. CA/91/14369
7, New Bhopalpur, UDAIPUR
Mobile No.: 9414163254

MOHIT MENARIA
M.Tech. Civil (Structure Design)
Chartered Engineer, Structural Design
Regd. No.: AM1938099
233, Connaught Place
Nir. Shobhagpura Circle, Udaipur (Raj.)
Mob.: 8302220177

STRUCTURAL ENGINEER
Mohit Menaria
Reg. No. AM1938099
Chartered Engineer
Sanrachna Design Studio
233, Connaught Place, Udaipur
Mobile No. - 8302220177

1ST STILT BEAM DETAIL



2ND STILT SLAB & BEAM DETAIL
STAIR CASE DETAIL

SPECIFICATIONS/NOTES:-

- ALL DIMENSIONS ARE IN FEET & INCHES, EXCEPT BAR DIAMETER. BAR DIAMETER MUST BE CONSIDERED IN MILLIMETER.
- ALL DIMENSIONS ARE TO BE READ AND NOT TO BE MEASURED.
- ALL CONCRETE MIX. SHALL BE M-20, IF NOT SPECIFIED.
- ALL SUNK SLABS SHALL BE FILLED WITH WELL COMPACTED LIGHT WEIGHT CINDER FILLING ONLY, WHOSE DENSITY IS NOT MORE THAN 1200 KG/CUM
- USE M-20 GRADE CONE & STEEL HYSD FE-500
- CHANGE MUST BE DONE AFTER DESIGNER APPROVAL
- CLEAR COVER TO BARS SHALL BE AS UNDER
SLAB:- 20MM, BEAM :- 25MM, COLUMN:- 40MM, WALL :- 30MM
RAFT :- 50 MM
- MINIMUM PERIOD BEFORE STRIKING FORMWORK
- COLUMN AND VERTICAL FORMWORK TO COLUMN, WALLS, BEAMS
16 - 24 HOUR
- STRIKING SOFFIT FORMWORK TO SLABS : 3- DAYS
STRIKING SOFFIT FORMWORK TO BEAMS : 7- DAYS
- STRIKING FORMWORK OF PROPS TO SLABS
SPANNING UP TO 4.5 MT. : 7 DAYS.
SPANNING OVER 4.5 MT. : 14 DAYS.
- STRIKING FORMWORK OF PROPS TO BEAMS
SPANNING UP TO 6.0 MT. : 14 DAYS.
SPANNING OVER 6.0 MT. : 21 DAYS.
- BOTTOM OF CANTILEVER BEAM AND CANTILEVER SLAB SHALL NOT BE REMOVED UNLESS AND UNTILL PROPER COUNTER WEIGHT IS PROVIDED.
- STEEL CHAIR SHALL BE PROVIDED TO KEEP TOP REINFORCEMENT OF SLAB IN PROPER POSITION.
- THE BUILDING IS DESIGNED FOR EARTHQUAKE LOADS FOR ZONE - II ARE CONSIDERED FROM THE RESPECTIVE CODES
- THE BUILDING LOADS ARE CONSIDERED FROM IS:875 PART (I,II) & IS: 1893 & IS : 456.
- S.B.C. CONSIDERED 25 TONE/M2

RESIDENTIAL FLATS PLAN FOR
SAMBHAVNATH COMPLEX LIMITED
DIRECTOR SHRI ROSHAN LAL
S/O SHRI BHERU LAL JAIN (NAGDA)
AT PLOT NO. 1, KH.NO. 208,209,
TO 220,222 TO 224,226,228 TO 230
REVENUE VILLAGE SAVINA KHEDA
UDAIPUR (RAJ.)

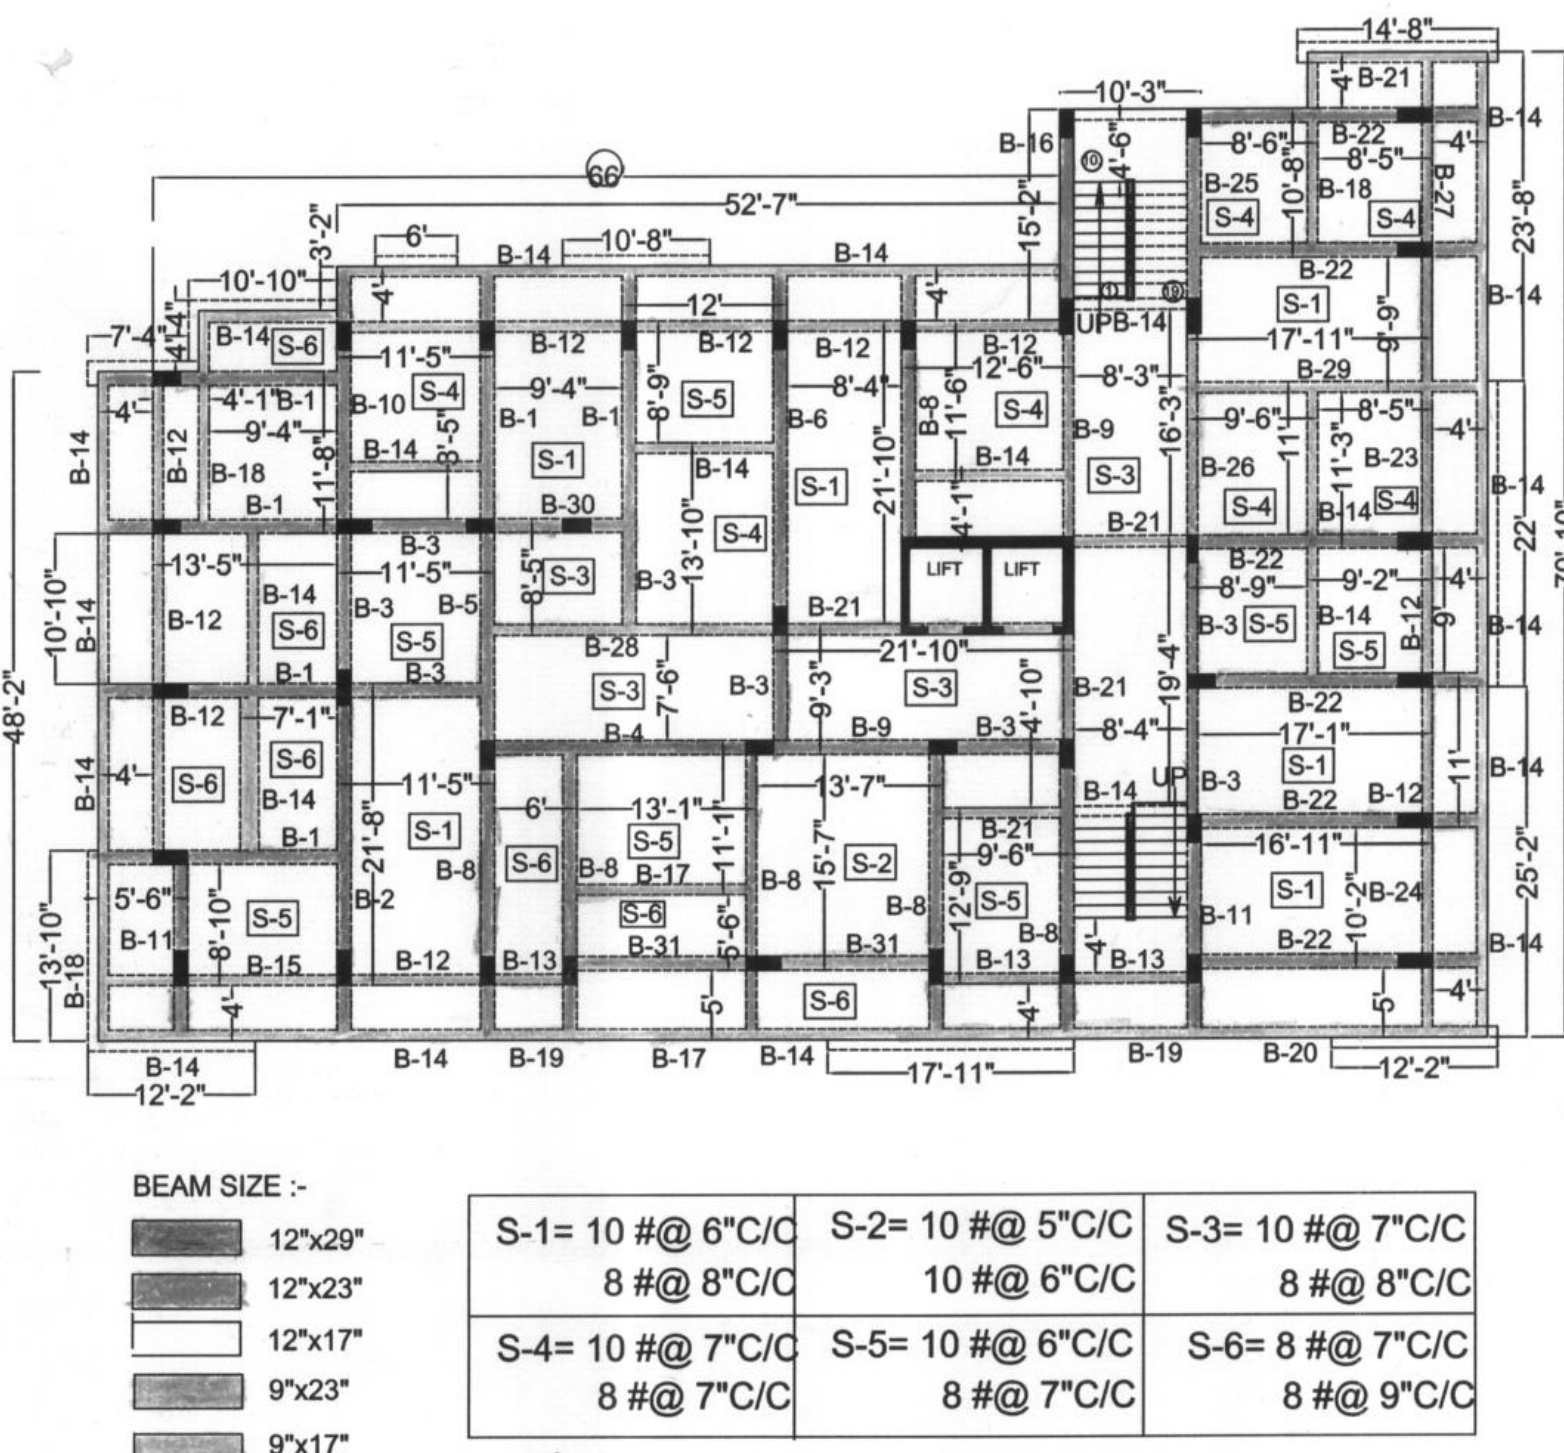
BUILDING APPROVAL THROUGH
U.I.T. UDAIPUR LETTER NO.
F-7 ()/UIT/B-PLAN/MISC/2012/3652
DATE :-30/10/2013
F-7 ()/UIT/B-PLAN/MISC/2016/3661
DATE :-28/07/2017
1st STILT + 2nd STILT + G + 9th FLOOR

UPENDRA TATER
Architect
Council of Architecture
Reg. No. CA/91/14369
7, New Showrooms, UDAIPUR
Mobile No.: 9414163254

Ar. Upendra Tater
COA Reg. No. CA/91/14369
Panel Architect Govt. of Rajasthan,
Department of UDH
Place : Udaipur 7-New Bhopalpara,
Udaipur Mobile : 9414163254

MOHIT MENARIA
M.Tech. Civil (Structure Design)
Chartered Engineer, Structural Designer
Regd. No.: AM1938099
233, Connaught Place
Nr. Shohagpura Circle, Udaipur (Raj.)
Mob.: 8302220177

STRUCTURAL ENGINEER
Mohit Menaria
Reg. No. AM1938099
Chartered Engineer
Sanrachna Design Studio
233, Connaught Place, Udaipur
Mobile No. - 8302220177

2nd STILT BEAM AND SLAB DETAIL2nd STILT BEAM DETAIL SHEET NO.[1]



S.NO.	BEAM NO.	BEAM SIZE BxD	BOTTOM REINFORCEMENT		TOP REINFORCEMENT		RING SPACING	REMARKS	EFFECTIVE SPAN
			THROUGH OUT BARS	EXTRA AT MID SPAN	THROUGH OUT BARS	EXTRA AT SUPPORT			
1	B1	12"x23"	2-16 #	2-12 #	2-12 #	3-16 # (10) 8@6"C/C 2-12 # (7)	8@7"C/C	USE MIX M20 G	
2	B2	12"x29"	2-25 #	2-20 #	3-12 #	2-16 # (10) 8@6"C/C 2-12 # (7)	8@5"C/C 8@4"C/C	USE MIX M20 G	
3	B3	12"x23"	2-16 #	-	2-12 #	-	8@6"C/C	USE MIX M20 G	
4	B4	12"x29"	3-20 #	2-20 #	3-12 #	2-25 # (10) 8@5"C/C	8@4"C/C	USE MIX M20 G	
5	B5	12"x23"	3-25 #	2-20 #	3-12 #	3-25 # (10) 8@5"C/C	8@4"C/C	USE MIX M20 G	
6	B6	12"x29"	2-25 #	2-16 #	3-12 #	2-16 # (10) 8@6"C/C 2-12 # (7)	8@5"C/C	USE MIX M20 G	
7	B7	9"x23"	2-16 #	2-16 #	2-12 #	3-20 # (10) 8@6"C/C 2-12 # (7)	8@5"C/C	USE MIX M20 G	
8	B8	12"x23"	2-16 #	2-16 #	2-12 #	3-16 # (10) 8@6"C/C 2-12 #	8@5"C/C	USE MIX M20 G	
9	B9	12"x23"	2-16 #	2-16 #	2-12 #	2-16 # (9) 8@5"C/C	8@5"C/C	USE MIX M20 G	
10	B10	12"x23"	2-16 #	2-16 #	2-12 #	2-20 # (10) 8@6"C/C 2-12 #	8@5"C/C	USE MIX M20 G	

2nd STILT BEAM DETAIL SHEET NO.[2.]

S.NO.	BEAM NO.	BEAM SIZE BxD	BOTTOM REINFORCEMENT		TOP REINFORCEMENT		RING SPACING	REMARKS	EFFECTIVE SPAN
			THROUGH OUT BARS	EXTRA AT MID SPAN	THROUGH OUT BARS	EXTRA AT SUPPORT			
11	B11	12"x23"	2-12 #	-	3-20 #	8@4"C/C 2-16 # (7)	8@8"C/C	USE MIX M20 G	
12	B12	9"x23"	2-12 #	1-12 #	2-10 #	2-12 # (7) 8@5"C/C B12 - B13	8@8"C/C	USE MIX M20 G	
13	B13	9"x23"	2-12 #	-	2-10 #	-	8@8"C/C	USE MIX M20 G	
14	B14	9"x17"	2-16 #	1-12 #	2-10 #	2-12 # (7) 8@5"C/C B14 - B15	8@7"C/C	USE MIX M20 G	
15	B15	9"x17"	3-12 #	1-12 #	2-10 #	2-20 # (13) 8@6"C/C B15 - B12	8@7"C/C	USE MIX M20 G	
16	B16	12"x23"	3-16 #	-	2-12 #	-	8@8"C/C	USE MIX M20 G	
17	B17	9"x17"	-	2-10 #	-	2-16 # (9) 8@5"C/C B14 - B17	8@8"C/C	USE MIX M20 G	
18	B18	9"x17"	2-16 #	-	2-10 #	2-16 # (10) 8@6"C/C 8@5"C/C	8@8"C/C	USE MIX M20 G	
19	B19	9"x17"	2-16 #	-	2-10 #	-	8@8"C/C	USE MIX M20 G	
20	B20	9"x17"	2-16 #	2-16 #	2-10 #	2-16 # (10) 8@6"C/C	8@5"C/C	USE MIX M20 G	

2nd STILT BEAM DETAIL SHEET NO.[3]

S.NO.	BEAM NO.	BEAM SIZE BxD	BOTTOM REINFORCEMENT		TOP REINFORCEMENT		RING SPACING	REMARKS	EFFECTIVE SPAN
			THROUGH OUT BARS	EXTRA AT MID SPAN	THROUGH OUT BARS	EXTRA AT SUPPORT			
21	B21	9"x17"	2-12 #	-	2-10 #	-	8@8"C/C	USE MIX M20 G	
22	B22	12"x23"	2-20 #	2-16 #	2-12 #	3-16 # (10) 8@5"C/C B22 - B23	8@5"C/C	USE MIX M20 G	
23	B23	12"x29"	3-25 #	2-20 #	3-12 #	2-25 # (10) 8@5"C/C B23 - B27	8@5"C/C	USE MIX M20 G	
24	B24	9"x23"	3-16 #	-	2-12 #	3-20 # (13) 8@5"C/C B24 - B12	8@5"C/C	USE MIX M20 G	
25	B25	12"x23"	2-20 #	2-16 #	2-12 #	3-20 # (10) 8@5"C/C B25 - B26	8@4"C/C	USE MIX M20 G	
26	B26	12"x23"	3-20 #	2-16 #	2-12 #	3-20 # (13) 8@5"C/C B26 - B3	8@4"C/C	USE MIX M20 G	
27	B27	9"x23"	2-16 #	-	2-12 #	2-16 # (10) 8@5"C/C	8@8"C/C	USE MIX M20 G	
28	B28	9"x23"	3-20 #	2-20 #	3-16 #	1-16 # (9) 8@5"C/C B28 - B21	8@4"C/C	USE MIX M20 G	
29	B29	9"x23"	3-20 #	2-16 #	2-16 #	2-16 # (10) 8@5"C/C	8@4"C/C	USE MIX M20 G	
30	B30	12"x23"	2-16 #	-	2-12 #	2-25 # (12) 8@5"C/C	8@5"C/C	USE MIX M20 G	
31	B31	9"x23"	2-20 #	-	2-12 #	2-16 # (9) 8@5"C/C	8@5"C/C	USE MIX M20 G	

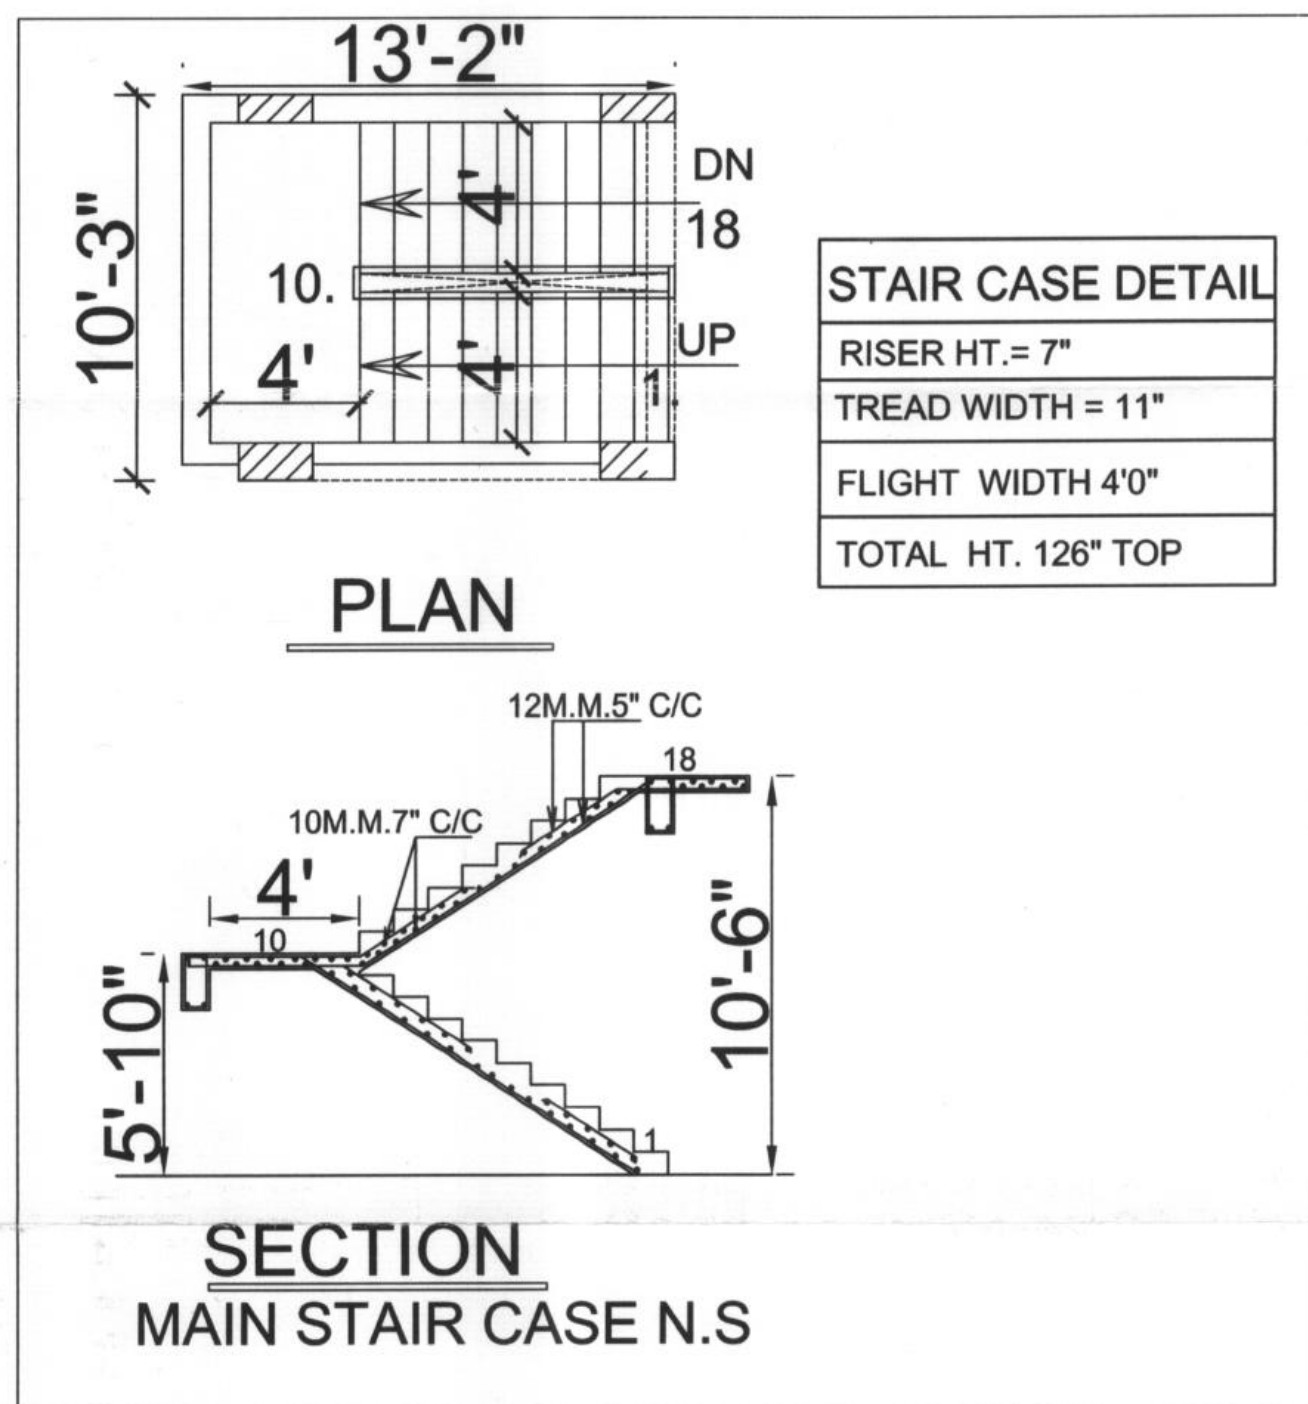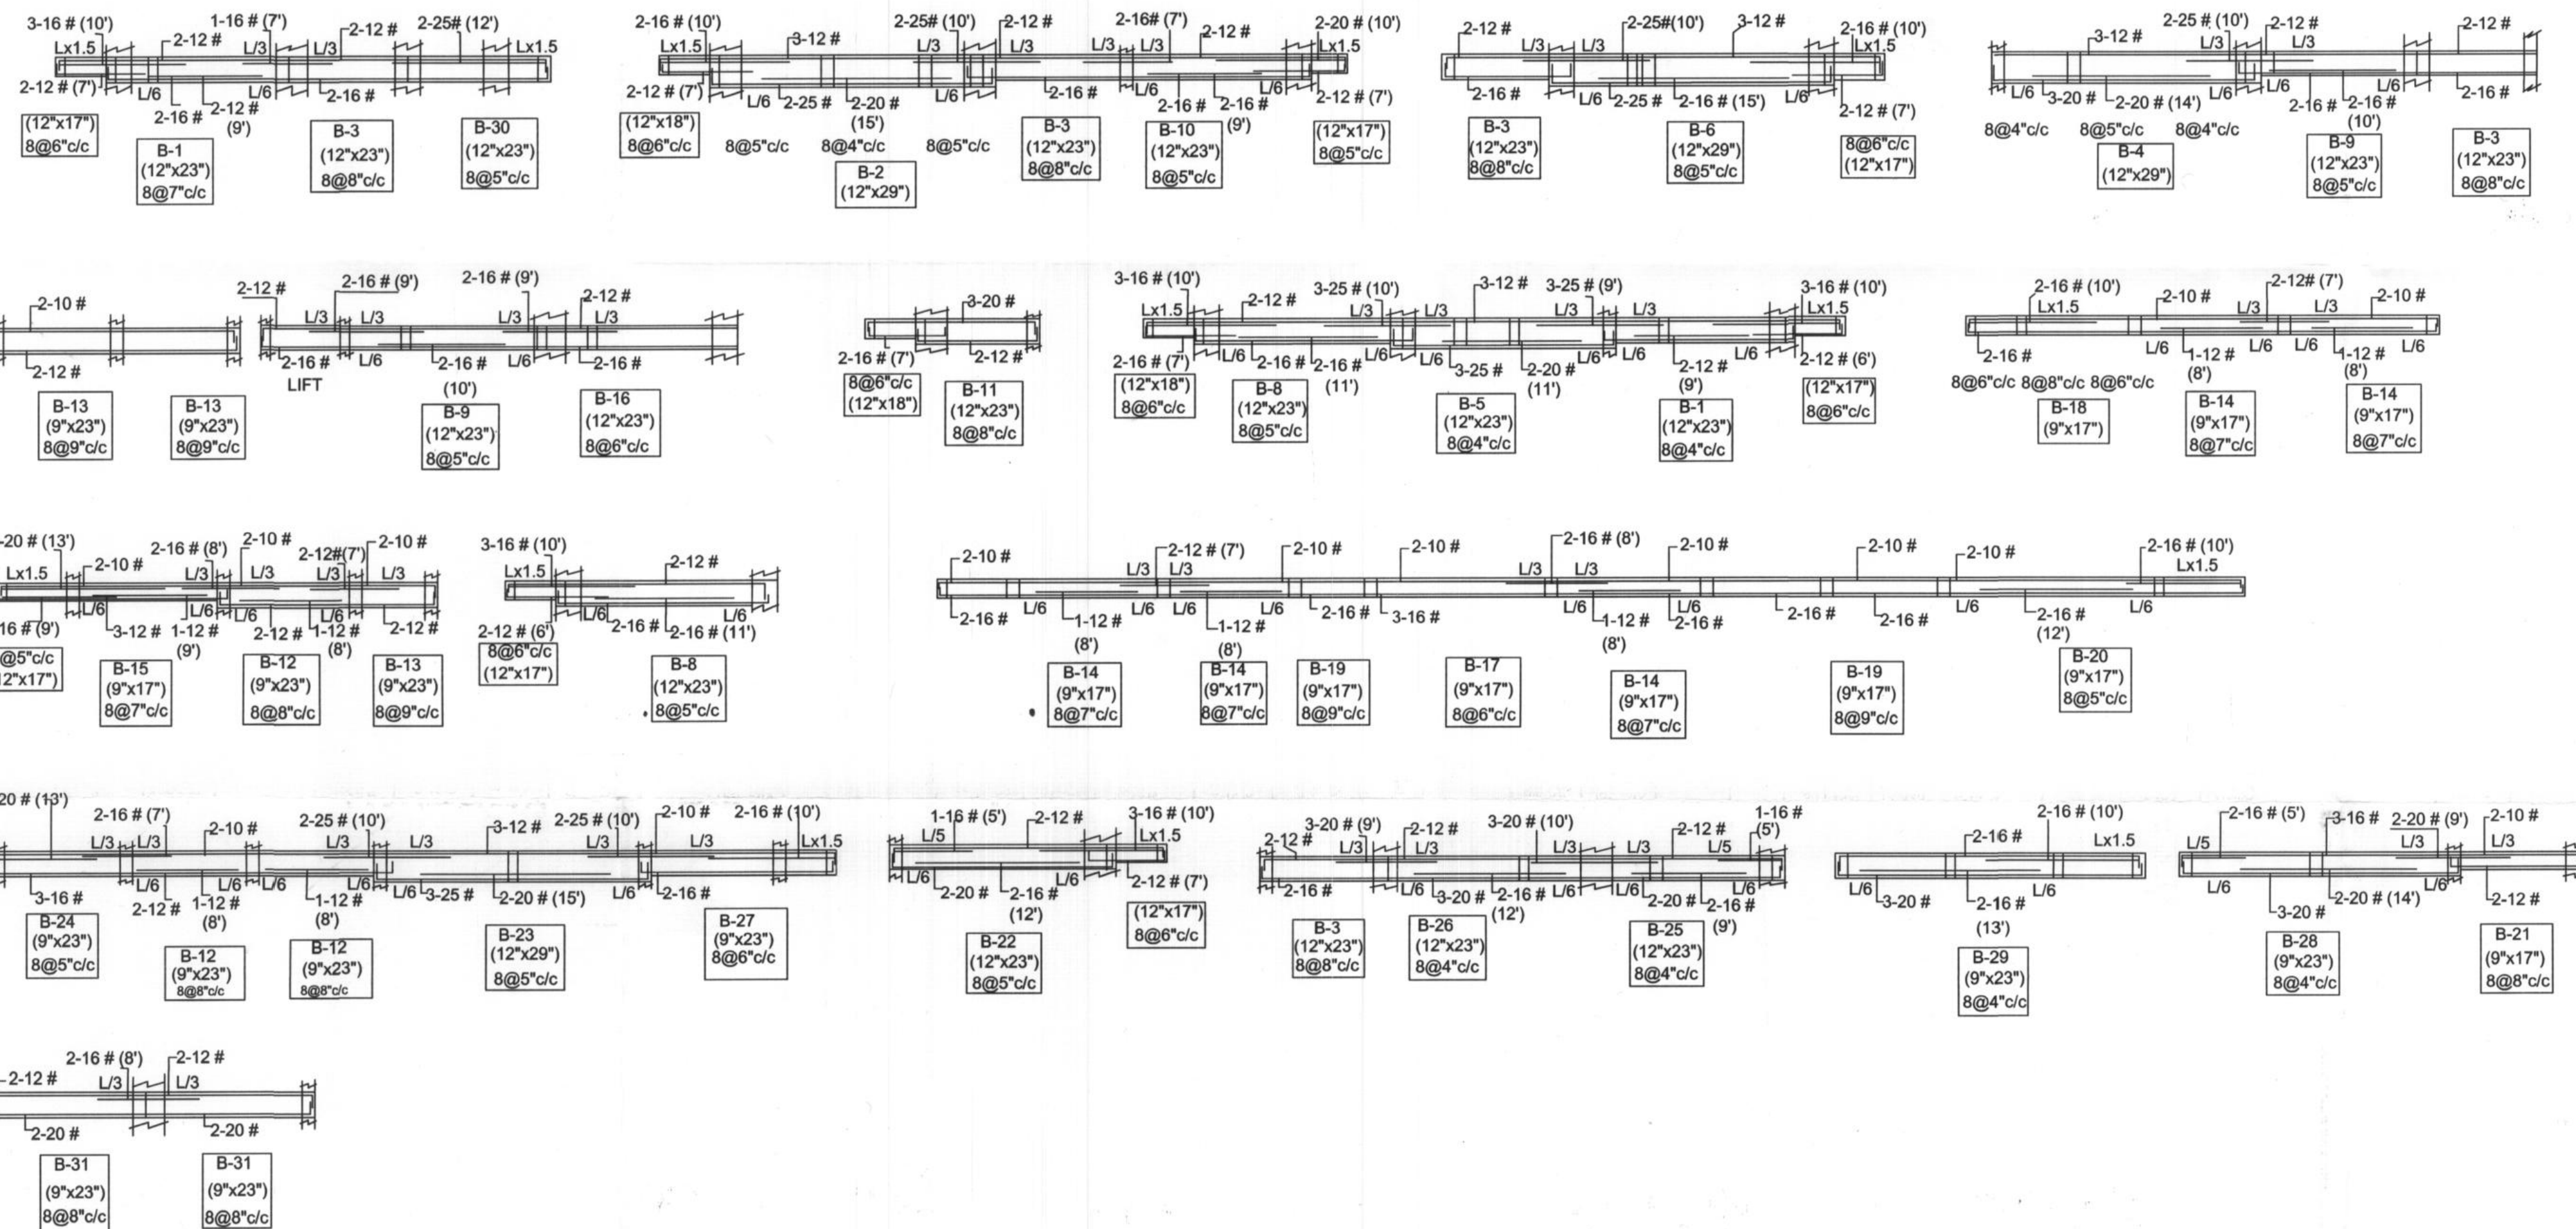2nd STILT BEAM DETAIL

TYPICAL , TERRACE FLOOR
SLAB & BEAM DETAIL
STAIR CASE DETAIL

SPECIFICATIONS/NOTES:-

- ALL DIMENSIONS ARE IN FEET & INCHES, EXCEPT BAR DIAMETER. BAR DIAMETER MUST BE CONSIDERED IN MILLIMETER.
- ALL DIMENSIONS ARE TO BE READ AND NOT TO BE MEASURED.
- ALL CONCRETE MIX. SHALL BE M-20, IF NOT SPECIFIED.
- ALL SUNK SLABS SHALL BE FILLED WITH WELL COMPACTED LIGHT WEIGHT CINDER FILLING ONLY, WHOSE DENSITY IS NOT MORE THAN 1200 KG/CUM
- USE M-20 GRADE CONE & STEEL HYSD FE-500
- CHANGE MUST BE DONE AFTER DESIGNER APPROVAL
- CLEAR COVER TO BARS SHALL BE AS UNDER
SLAB:- 20MM, BEAM :- 25MM , COLUMN:- 40MM, WALL :- 30MM
RAFT :- 50 MM
- MINIMUM PERIOD BEFORE STRIKING FORMWORK
 - COLUMN AND VERTICAL FORMWORK TO COLUMN , WALLS , BEAMS
16 - 24 HOUR
 - STRIKING SOFFIT FORMWORK TO SLABS : 3- DAYS
STRIKING SOFFIT FORMWORK TO BEAMS : 7- DAYS
 - STRIKING FORMWORK OF PROPS TO SLABS .
SPANNING UP TO 4.5 MT. : 7 DAYS.
SPANNING OVER 4.5 MT. : 14 DAYS.
 - STRIKING FORMWORK OF PROPS TO BEAMS .
SPANNING UP TO 6.0 MT. : 14 DAYS.
SPANNING OVER 6.0 MT. : 21 DAYS.
- BOTTOM OF CANTILEVER BEAM AND CANTILEVER SLAB SHALL NOT BE REMOVED UNLESS AND UNTILL PROPER COUNTER WEIGHT IS PROVIDED.
- STAIR CHAIR SHALL BE PROVIDED TO KEEP TOP REINFORCEMENT OF SLAB IN PROPER POSITION.
- THE BUILDING IS DESIGNED FOR EARTHQUAKE LOADS FOR ZONE - II ARE CONSIDERED FROM THE RESPECTIVE CODES
- THE BUILDING LOADS ARE CONSIDERED FROM IS:875 PART (I,II) & IS: 1893 & IS : 456 .
- S.B.C. CONSIDERED 25 TONE/M2

RESIDENTIAL FLATS PLAN FOR
SAMBHAVNATH COMPLEX LIMITED
DIRECTOR SHRI ROSHAN LAL
S/O SHRI BHERU LAL JAIN (NAGDA)
AT PLOT NO. 1. KH.NO. 208,209,
TO 220,222 TO 224,226,228 TO 230
REVENUE VILLAGE SAVINA KHEDA
UDAIPUR (RAJ.)

BUILDING APPROVAL THROUGH
U.I.T. UDAIPUR LETTER NO.
F-7 ()/UIT/B-PLAN/MISC/2012/3652
DATE :-30/10/2013
F-7 ()/UIT/B-PLAN/MISC/2016/3661
DATE :-28/07/2017
1st STILT + 2nd STILT + G + 9th FLOOR

UPENDRA TATER
Architect
Council of Architecture
Reg. No. CA/91/14369
7, New Bhopalpara, UDAIPUR
Mobile No.: 9414163254

Ar. Upendra Tater
COA Reg. No. CA/91/14369
Panel Architect Govt. of Rajasthan,
Department of UDH
Place : Udaipur 7-New Bhopalpara,
Udaipur Mobile : 9414163254

MOHIT MENARIA
M.Tech. Civil (Structure Design)
Chartered Engineer, Structural Designer
Regd. No.: AM1938099
233, Connaught Place
Nr. Shoshaguna Chauri, Udaipur (Raj.)
Mob. :- 9302320177
STRUCTURAL ENGINEER
Mohit Menaria
Reg. No. AM1938099
Chartered Engineer
Sanrachna Design Studio
233 , Connaught Place , Udaipur
Mobile No. - 8302220177

TYPICAL FLOOR BEAM DETAIL

SHEET NO.[1]

S.NO	BEAM NO.	BEAM SIZE	BOTTOM REINFORCEMENT	TOP REINFORCEMENT	RING SPACING	REMARKS	EFFECTIVE SPAN
1	B1	12"X23"	2-16 16	3-20 16 (100") 1-16 8 (50") B1 - B3	8@5"C/C 8@7"C/C	USE MIX M20 G	
2	B2	12"X23"	3-25 16	2-20 16 (150") 3-20 16 (100") BR.TOP	8@4"C/C 8@5"C/C	USE MIX M20 G	
3	B3	12"X17"	2-12 16	2-12 16	8@8"C/C	USE MIX M20 G	
4	B4	12"X29"	3-20 16	2-20 16 (140") 2-16 16 (50") BR.TOP	8@4"C/C 8@5"C/C	USE MIX M20 G	
5	B5	12"X29"	3-25 16	2-20 16 (110") 2-16 16 (50") BR.TOP	8@4"C/C 8@5"C/C	USE MIX M20 G	
6	B6	12"X29"	3-20 16	2-20 16 (140") 2-16 16 (50") BR.TOP	8@4"C/C 8@5"C/C	USE MIX M20 G	
7	B7	9"X23"	2-20 16	2-16 16 (110") 4-20 16 (130") BR.TOP	8@5"C/C 8@7"C/C	USE MIX M20 G	
8	B8	12"X23"	2-20 16	2-16 16 (110") 3-20 16 (100") BR.TOP	8@5"C/C 8@7"C/C	USE MIX M20 G	
9	B9	12"X23"	2-25 16	2-16 16 (150") 3-25 16 (100") BR.TOP	8@5"C/C 8@7"C/C	USE MIX M20 G	
10	B10	12"X23"	2-20 16	2-16 16 (90") 3-20 16 (100") BR.TOP	8@5"C/C 8@7"C/C	USE MIX M20 G	

TYPICAL FLOOR BEAM DETAIL


SHEET NO.[2]

S.NO	BEAM NO.	BEAM SIZE	BOTTOM REINFORCEMENT	TOP REINFORCEMENT	RING SPACING	REMARKS	EFFECTIVE SPAN
11	B11	12"X23"	2-20 16	3-25 16	8@5"C/C	USE MIX M20 G	
12	B12	9"X17"	2-16 16	2-12 16	8@8"C/C	USE MIX M20 G	
13	B13	12"X23"	2-25 16	2-16 16 (150") 3-20 16 (100") BR.TOP	8@5"C/C 8@7"C/C	USE MIX M20 G	
14	B14	9"X17"	2-16 16	1-12 16 (80") 2-12 16 (150") BR.TOP	8@5"C/C 8@7"C/C	USE MIX M20 G	
15	B15	9"X17"	2-16 16	2-12 16	8@4"C/C 8@5"C/C	USE MIX M20 G	
16	B16	12"X23"	2-20 16	2-16 16 (110") 3-25 16 (100") BR.TOP	8@5"C/C 8@7"C/C	USE MIX M20 G	
17	B17	12"X23"	3-20 16	2-16 16 (110") 2-20 16 (100") BR.TOP	8@5"C/C 8@7"C/C	USE MIX M20 G	
18	B18	9"X17"	2-16 16	2-12 16	8@5"C/C 8@7"C/C	USE MIX M20 G	
19	B19	9"X23"	2-20 16	1-16 16 (90") 3-20 16 (100") BR.TOP	8@5"C/C 8@7"C/C	USE MIX M20 G	
20	B20	9"X23"	3-16 16	2-12 16	8@5"C/C	USE MIX M20 G	

TYPICAL FLOOR BEAM DETAIL

SHEET NO.[3]

S.NO	BEAM NO.	BEAM SIZE	BOTTOM REINFORCEMENT	TOP REINFORCEMENT	RING SPACING	REMARKS	EFFECTIVE SPAN
21	B21	9"X23"	2-16 16	2-12 16	8@5"C/C	USE MIX M20 G	
22	B22	12"X29"	3-20 16	2-20 16	8@4"C/C 8@5"C/C	USE MIX M20 G	
23	B23	9"X23"	3-25 16	2-20 16 (150") 2-16 16 (50") BR.TOP	8@4"C/C 8@5"C/C	USE MIX M20 G	
24	B24	12"X23"	2-16 16	2-12 16	8@5"C/C	USE MIX M20 G	
25	B25	12"X29"	2-25 16	2-16 16 (90") 2-12 16 (120") BR.TOP	8@4"C/C 8@5"C/C	USE MIX M20 G	
26	B26	12"X29"	3-25 16	2-20 16 (120") 2-16 16 (50") BR.TOP	8@4"C/C 8@5"C/C	USE MIX M20 G	
27	B27	9"X17"	3-16 16	2-16 16	8@4"C/C	USE MIX M20 G	
28	B28	12"X23"	2-16 16	2-12 16	8@5"C/C 8@7"C/C	USE MIX M20 G	
29	B29	9"X23"	2-25 16	2-16 16 (150") 2-12 16 (70") BR.TOP	8@4"C/C 8@5"C/C	USE MIX M20 G	
30	B30	12"X17"	2-16 16	1-12 16 (70") 2-12 16	8@7"C/C	USE MIX M20 G	
31	B31	6"X17"	2-12 16	2-12 16	8@8"C/C	USE MIX M20 G	
32	B32	6"X17"	2-12 16	2-10 16	8@8"C/C	USE MIX M20 G	
33	B33	6"X17"	3-12 16	2-10 16	8@8"C/C	USE MIX M20 G	


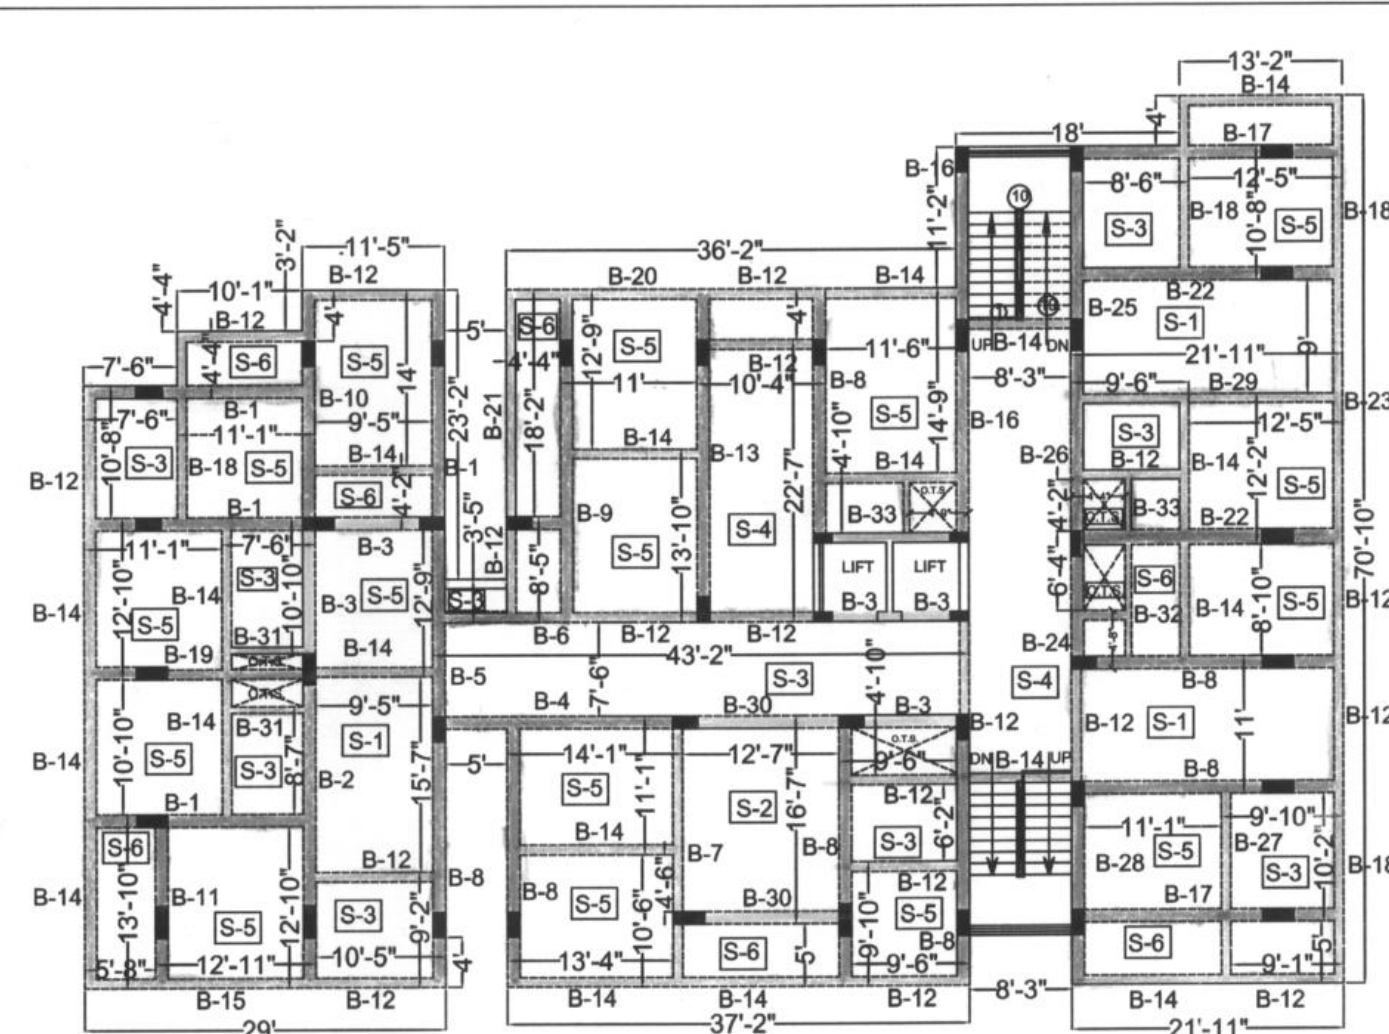


SLAB DETAIL

S-1 = 10 # @ 6"C/C 8 # @ 8"C/C	S-2 = 10 # @ 5"C/C 10 # @ 6"C/C	S-3 = 8 # @ 6"C/C 8 # @ 8"C/C
S-4 = 10 # @ 7"C/C 8 # @ 8"C/C	S-5 = 10 # @ 6"C/C 8 # @ 7"C/C	S-6 = 10 # @ 7"C/C 8 # @ 9"C/C


TYPICAL FLOOR BEAM PLAN AND SLAB DETAIL

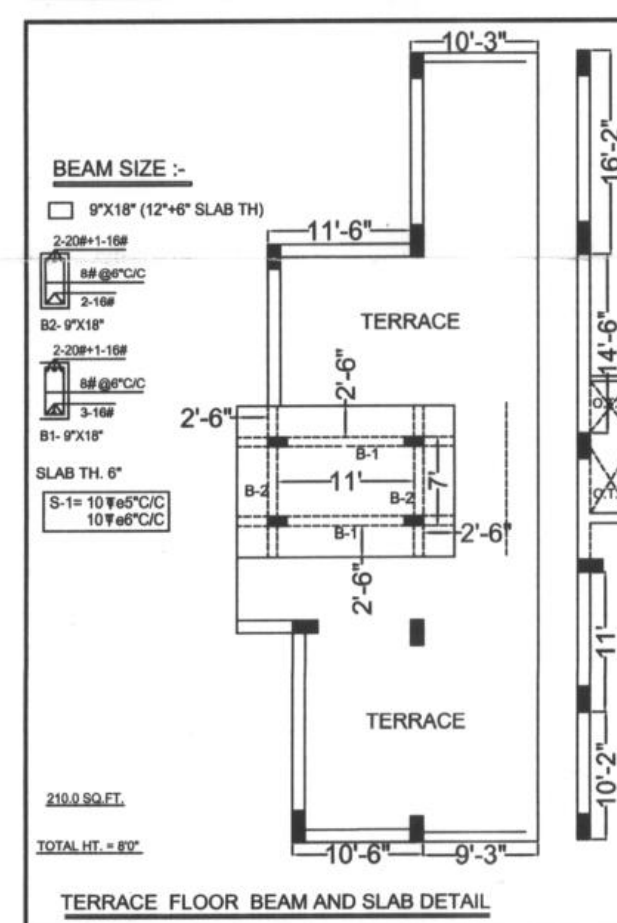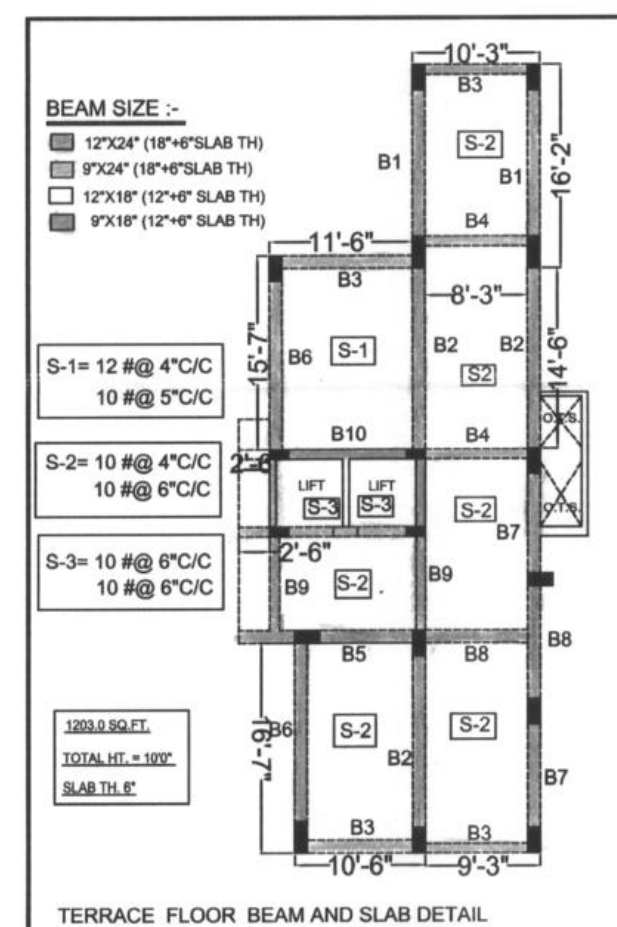TERRACE FLOOR BEAM DETAIL



S.NO	BEAM NO.	BEAM SIZE	BOTTOM REINFORCEMENT	TOP REINFORCEMENT	RING SPACING	REMARKS	EFFECTIVE SPAN
1	B1	12"X24"	2-25 16	1-20 16 (40") B1 - B2	8@4"C/C	USE MIX M20 G	
2	B2	12"X24"	2-25 16	2-20 16 (100") 2-25 16 (100") BR.TOP	8@4"C/C	USE MIX M20 G	
3	B3	9"X24"	2-20 16	3-16 16	8@6"C/C	USE MIX M20 G	
4	B4	9"X24"	2-25 16	3-16 16	8@4"C/C	USE MIX M20 G	
5	B5	12"X24"	2-20 16	2-16 16 (130") BR.TOP	8@4"C/C	USE MIX M20 G	
6	B6	12"X24"	2-25 16	2-20 16 (120") BR.TOP	8@4"C/C	USE MIX M20 G	
7	B7	12"X24"	2-16 16	2-16 16	8@6"C/C	USE MIX M20 G	
8	B8	12"X24"	4-16 16	2-16 16	8@5"C/C	USE MIX M20 G	
9	B9	9"X18"	2-20 16	2-16 16	8@6"C/C	USE MIX M20 G	
10	B10	9"X18"	2-16 16	3-16 16	8@5"C/C	USE MIX M20 G	

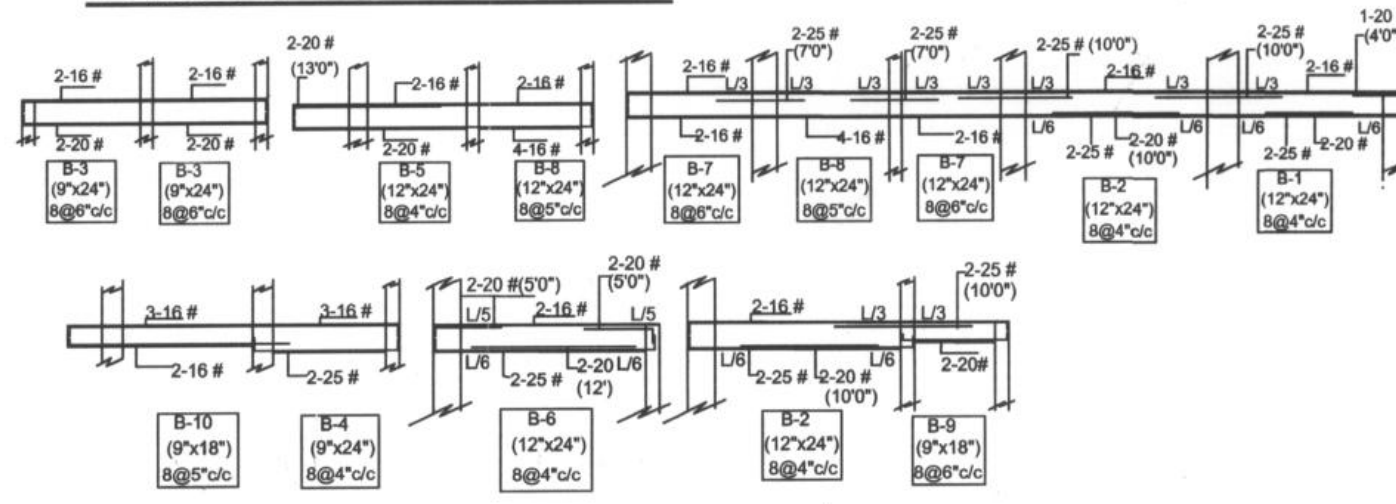TERRACE FLOOR BEAM DETAIL



TYPICAL FLOOR BEAM DETAIL

