PRODUCED BY AN AUTODESK EDUCATIONAL PRODUCT

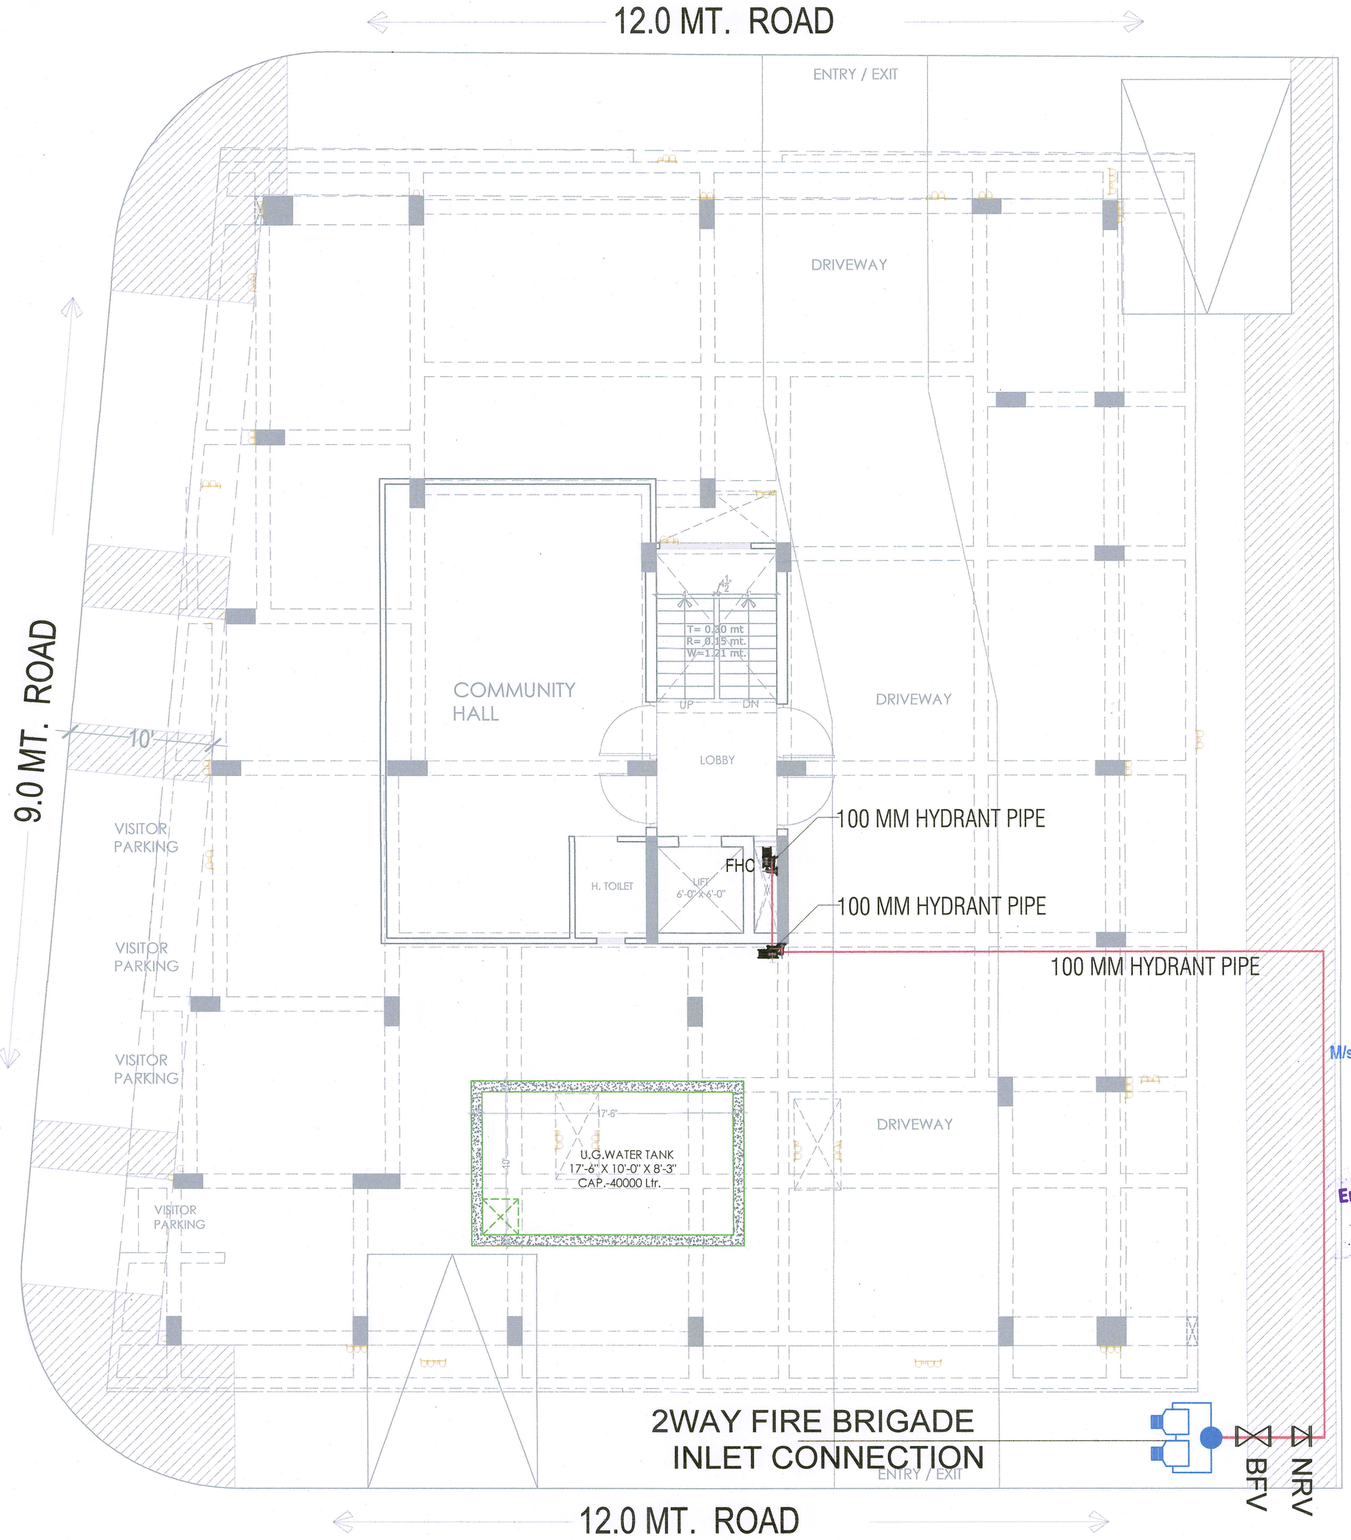

M/s SIDDHI VINAYAK HOMES

PARTNER

Er. SANJEEV SHARMA
B.E (Electrical)

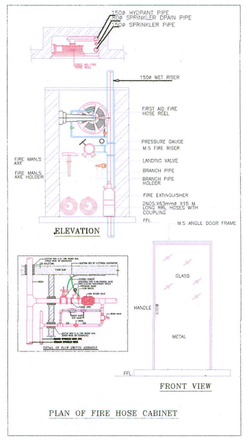

STILT FLOOR FIRE FIGHTING LAYOUT

PROJECT NAME :

CRYSTAL HEIGHTS

DEVELOPER NAME :

SIDDHI VINAYAK HOMES

LEGEND:–

FIRE HYDRANT MS PIPE	
BALL VALVE	
EXTERNAL FIRE HYDRANT	EFH
EXTERNAL FIRE HOSE CABINAT	EFHC
FIRE HOSE CABINAT	FHC
UPRIGHT SPRINKLER HEAD	
PENDENT SPRINKLER HEAD	
SIDE WALL SPRINKLER HEAD	
FIRE EXINGUISHER	
FLOW SWITCH	FS
ISOLATION VALVE	IV
2 WAY FIRE BRIGADE INLET	

S.No	DATE	REVISION DESCRIPTION

GENERAL NOTES :

1. All dimension on this drawng are in MKS System Only written dimensions are to be followed .drawng should not be scaled.
2. All measurments must be checked and verified by the contractors prior to execution of work at the site.
3. This drawing is to be read in conjunction with all relevant structural, sevices & facility planning drawings.
4. Architectural drawngs are to be followed for the location of all structural members & masonry walls, for sizes & reinforcement details of structural members, relevant structural drawings are to be refered.
5. Any discrepances between architectural, structural and srevices drawngs must be brought to the notice of the architects immediately & prior to execution at site.
6. Co-ordinatio with services such as hvac, plumbing & electrical, etc. is the responsibility of the contractors.
7. All masonry walls should be aligned with the columns as indicated on the plan, irrespective of the position as calculated with the dimensioning.
8. For details, refer relevant large scale detail drgs. as indicated.

PROJECT:

PROPOSED RESIDENTIAL FLATS ON P. NO.- 115, 116, 117, 118, 119 & 120 SCHEME- GANESH NAGAR -B, JAIPUR

NAME OF DRAWING:

STILT FLOOR FIRE FIGHTING LAYOUT

DRAWING: WORKING DRAWING	NORTH:
PROJECT NO. :	DATE : 15, May. - 2024
SCALE : NTS	REV NO. : R-0

DRAWING NO. :

PROJECT / CATEGORY - / BLOCK - / FLOOR / TYPE / NUMBER

A-01

PRODUCED BY AN AUTODESK EDUCATIONAL PRODUCT

PRODUCED BY AN AUTODESK EDUCATIONAL PRODUCT

PRODUCED BY AN AUTODESK EDUCATIONAL PRODUCT

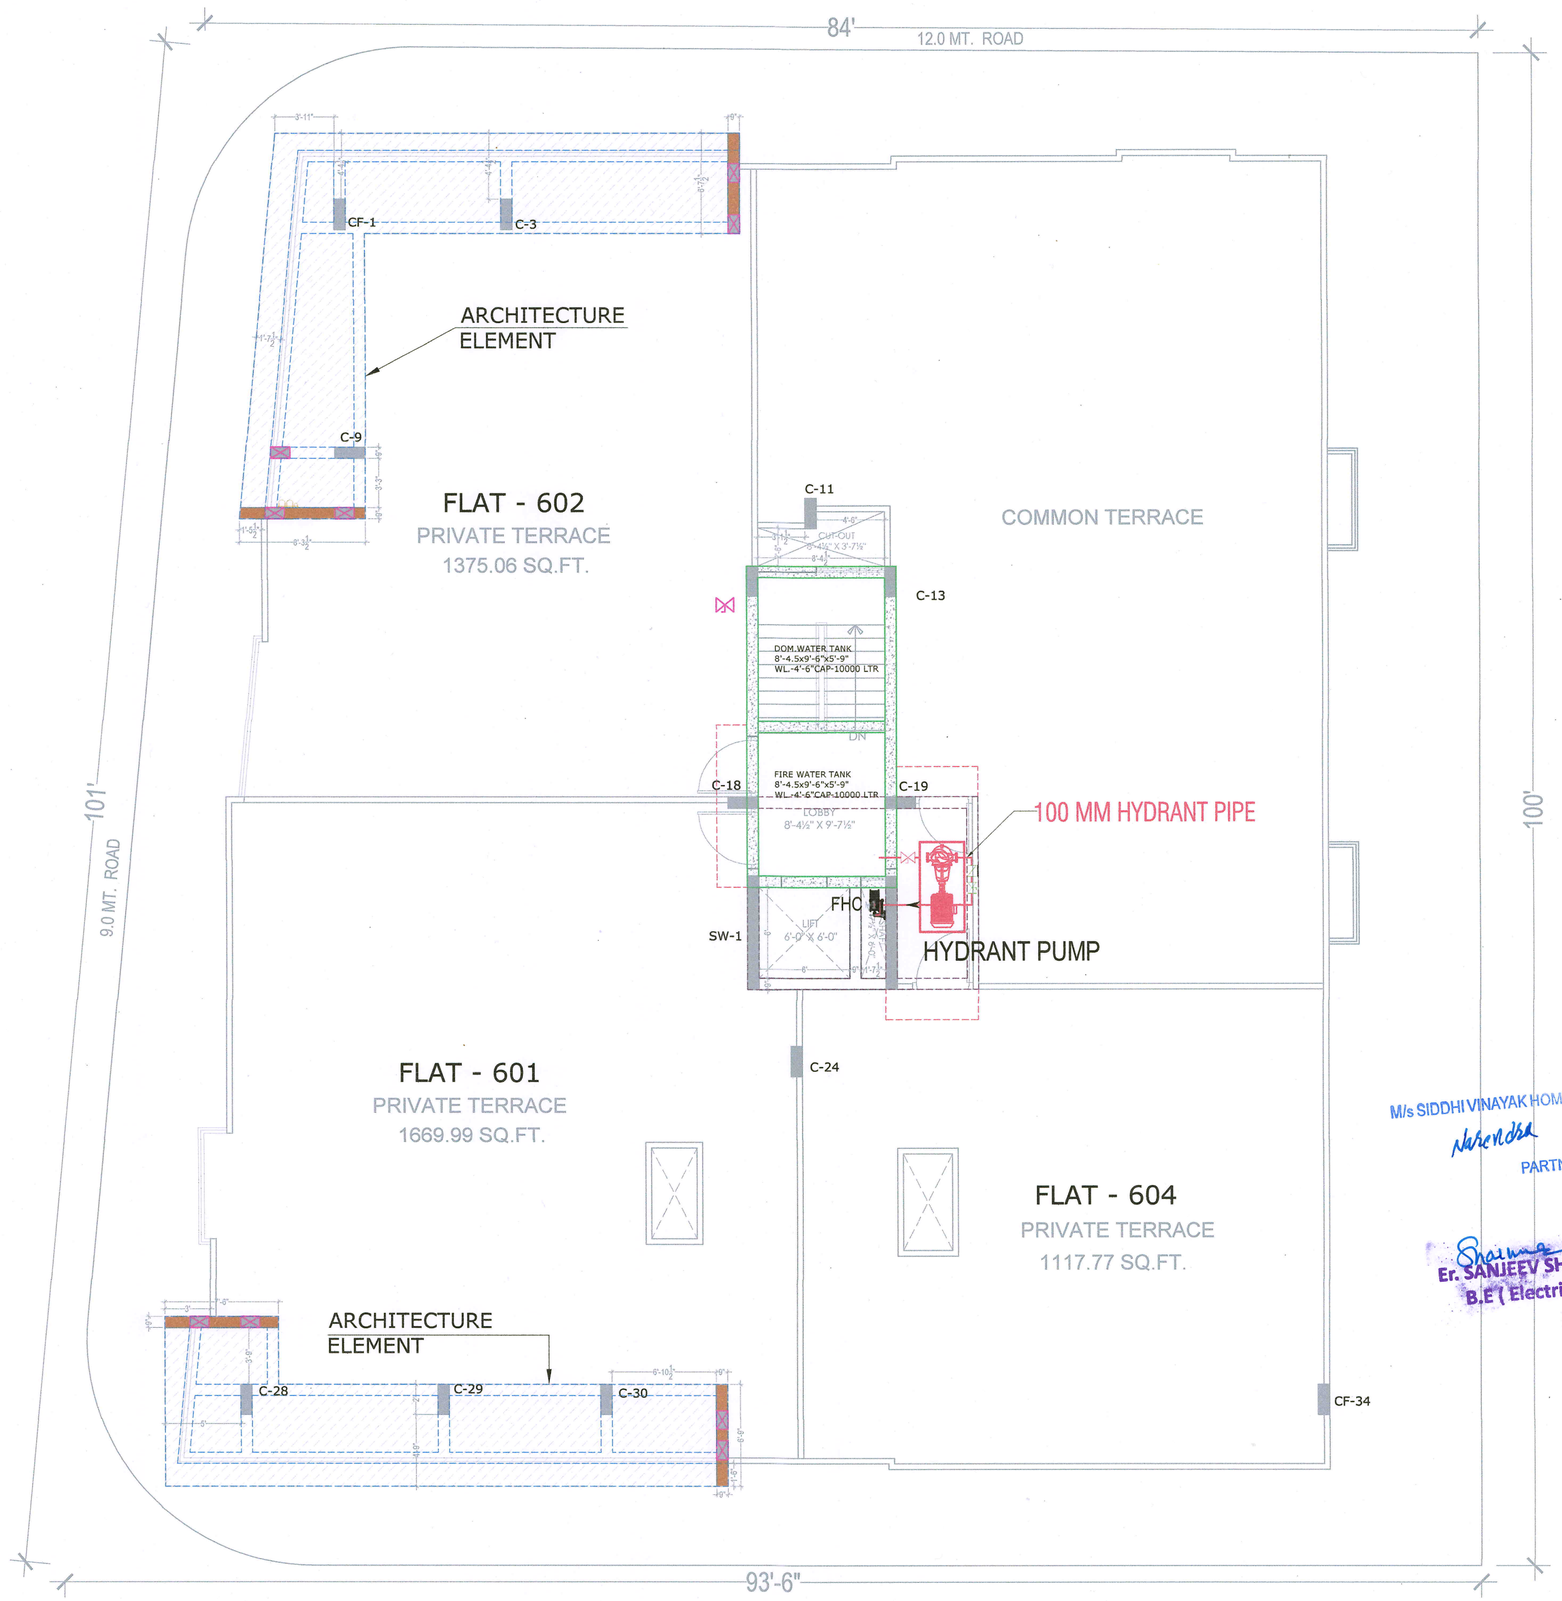

TERRACE FLOOR FIRE FIGHTING LAYOUT

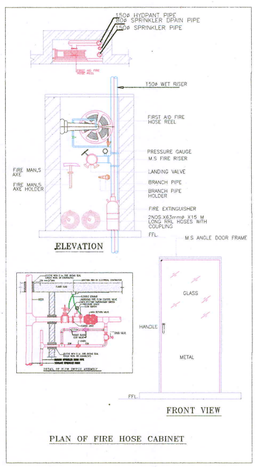

PROJECT NAME :

CRYSTAL HEIGHTS

DEVELOPER NAME :

SIDDHI VINAYAK HOMES

S.No	DATE	REVISION DESCRIPTION

GENERAL NOTES :

1. All dimension on this drawing are in MKS System Only written dimensions are to be followed .drawng should not be scaled.
2. All measurments must be checked and verified by the contractors prior to execution of work at the site.
3. This drawing is to be read in conjunction with all relevant structural, sevices & facility planning drawings.
4. Architectural drawings are to be followed for the location of all structural members & masonry walls. for sizes & reinforcement details of structural members, relevant structural drawings are to be refered.
5. Any discrepancies between architectural, structural and srevices drawings must be brought to the notice of the architects immediately & prior to execution at site.
6. Co-ordinatio with services such as hvac, plumbing & electrical, etc. is the responsibility of the contractos.
7. All masonry walls should be aligned with the columns as indicated on the plan, irrespective of the position as calculated with the dimensioning.
8. For details, refer relevant large scale detail drgs. as indicated.

PROJECT:

PROPOSED RESIDENTIAL FLATS ON P. NO.- 115, 116, 117, 118, 119 & 120 SCHEME- GANESH NAGAR -B, JAIPUR

M/s SIDDHI VINAYAK HOMES

PARTNER

Er. SANJEEV SHARMA
B.E (Electrical)

NAME OF DRAWING:

TERRACE FLOOR FIRE FIGHTING LAYOUT

DRAWING	NORTH:
WORKING DRAWING	
PROJECT NO. :	DATE : 15, May. - 2024
SCALE : NTS	REV NO. : R-0

DRAWING NO. :

PROJECT / - CATEGORY / - BLOCK / FLOOR / TYPE / NUMBER

A-01

PRODUCED BY AN AUTODESK EDUCATIONAL PRODUCT