




B-201A{300X450} B-201B{300X450} B-201C{300X450} B-201D{300X450} B-201E {300X450} B-201F{300X450} B-201G{300X450} B-201H{300X450} B-201J{300X450} B-201K{300X450}

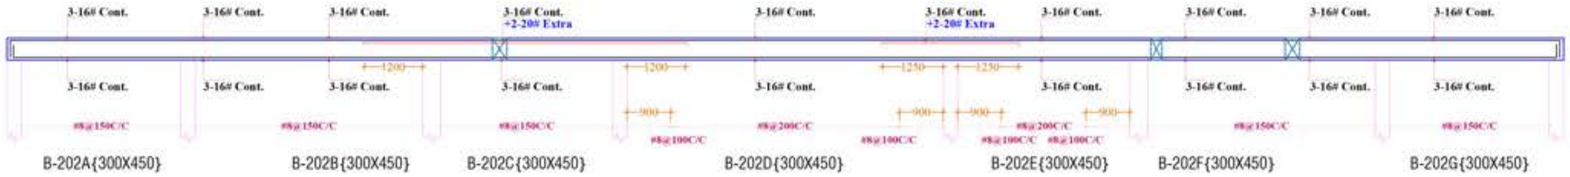


B-202A{300X450} B-202B{300X450} B-202C{300X450} B-202D{300X450} B-202E{300X450} B-202F{300X450} B-202G{300X450}

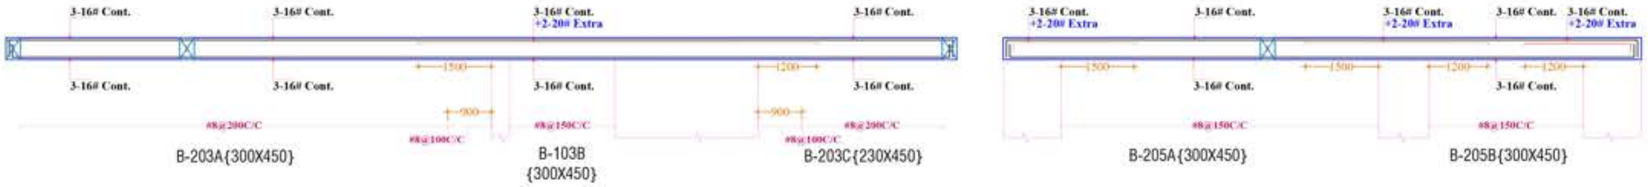


B-203A{300X450} B-103B {300X450} B-203C{230X450} B-205A{300X450} B-205B{300X450}

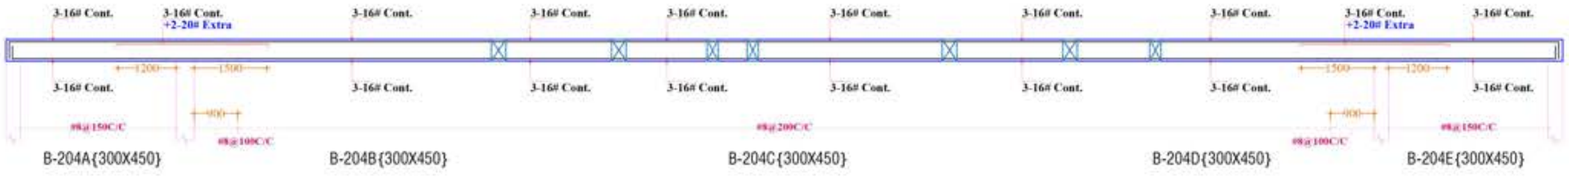


B-204A{300X450} B-204B{300X450} B-204C{300X450} B-204D{300X450} B-204E{300X450}

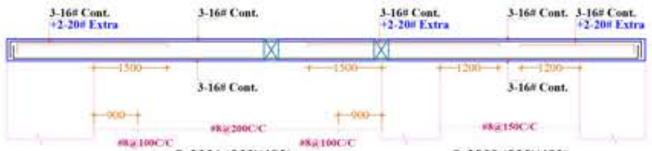


B-206A{300X450} B-206B{300X450}

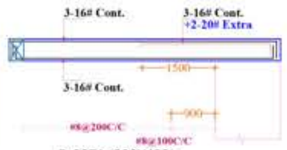


B-207A{300X450}

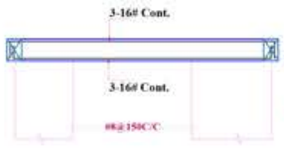


B-208A{300X450}

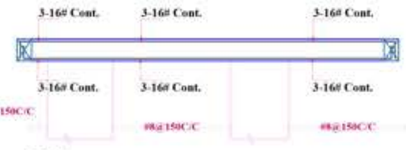


B-209A {300X450} B-209B{300X450} B-209C{300X450}

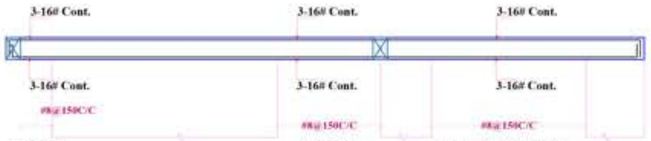


B-210A {230X450} B-210B {300X450} B-210C{300X450}

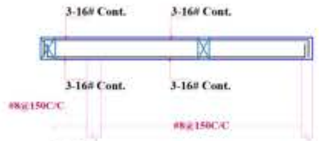


B-212A {230X450} B-212B{230X450}

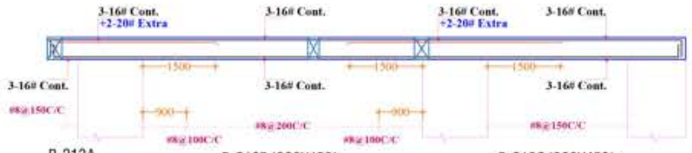


B-213A {300X450} B-213B{300X450} B-213C{300X450}

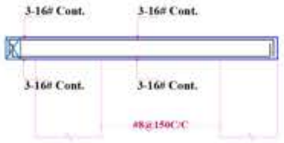


B-214A {300X450} B-214B{300X450}

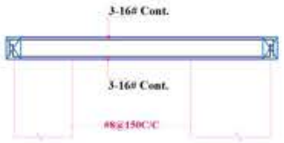


B-215A{300X450}

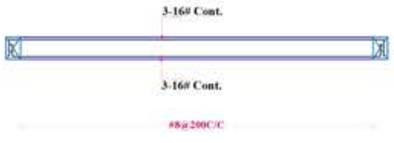


B-216A{230X450}

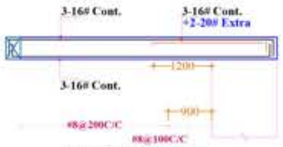

B-217A{300X450}

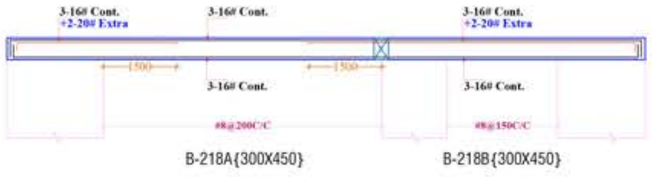

B-218A{300X450} B-218B{300X450}

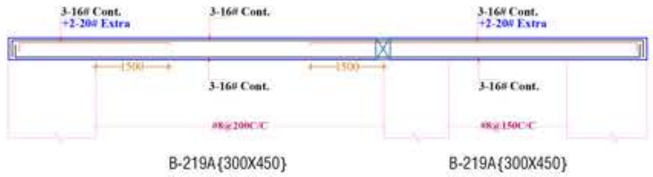

B-219A{300X450} B-219A{300X450}

AJAY PAL SINGH
Civil Engineer

DESIGN & BUILD

LIST OF CONSULTANTS:

ARCHITECT :
STUDIO SAARTH
ARCHITECTURE | URBAN DESIGNER
A-C -424 KING'S ROAD NIRMAN NAGAR
JAIPUR - 302019 , RAJASTHAN

STRUCTURAL DESIGN CONSULTANT :
Vinaytech Consultants Pvt. Ltd.

MEP CONSULTANT :

PROJECT DETAILS :

THE SKY BUNGALOWS
situated at Khasra No. 339/183, 341/231, 344/233, 338/183, Village: Kanakpura, Tehsil: Jaipur, Jaipur-302034

CLIENT :


GENERAL NOTES :

CONCRETE GRADE	Ldt
M-25	******
M-30	******
M-35	******
M-40	******

PROJECT NO.:
DRAWN BY: FARHAN
CHECKED BY: SHAILENDER
TILE LOCATION:

SHEET TITLE :
BASEMENT ROOF BEAM DETAIL (BLOCK-B)

DRG NO.	S-11	REVISED
DATE	14.04.2023	
SHEET NO.	01 OF 01	
SCALE		
STAMP		

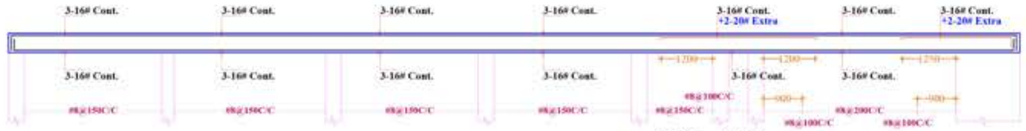

B-301A{300X450} B-301B{300X450} B-301C{300X450} B-301D{300X450} B-301E {300X450} B-301F {300X450} B-301G{300X450}




B-302A{300X450} B-302B{300X450} B-302C{300X450} B-302D{300X450}



B-303A{300X450} B-303B{300X450} B-303C{300X450}




B-304A{300X450} B-304B{300X450} B-304C{300X450} B-304D{300X450} B-304E{300X450}

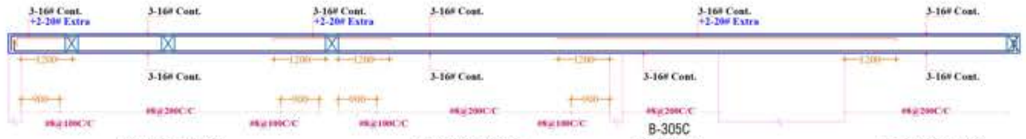

B-305A{300X450} B-305B{300X450} B-305C {300X450} B-305D{300X450}




B-306A{300X450} B-306B{300X450} B-307A {300X450}

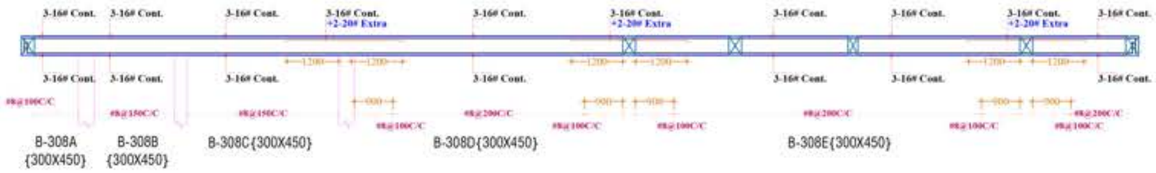


B-308A {300X450} B-308B {300X450} B-308C{300X450} B-308D{300X450} B-308E{300X450}




B-309A{300X450}

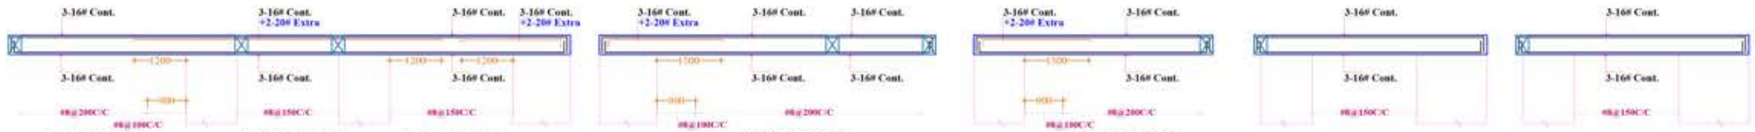


B-311A{300X450} B-311B{300X450} B-311C{300X450} B-312A{300X450} B-313A{300X450} B-314A{300X450} B-316A{300X450}

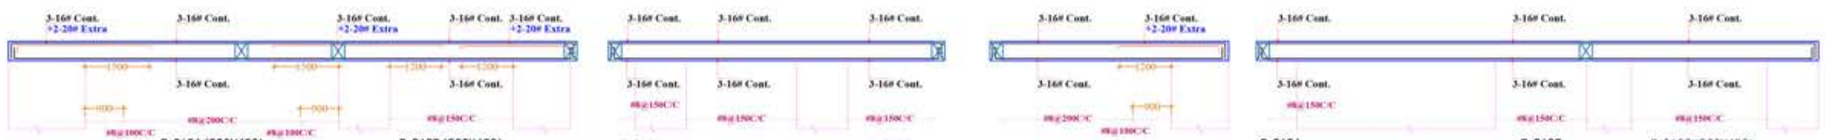


B-315A{300X450} B-315B{300X450} B-217A {300X450} B-317B{300X450} B-217C {300X450} B-318A{300X450} B-219A {300X450} B-219B {300X450} B-319C{300X450}

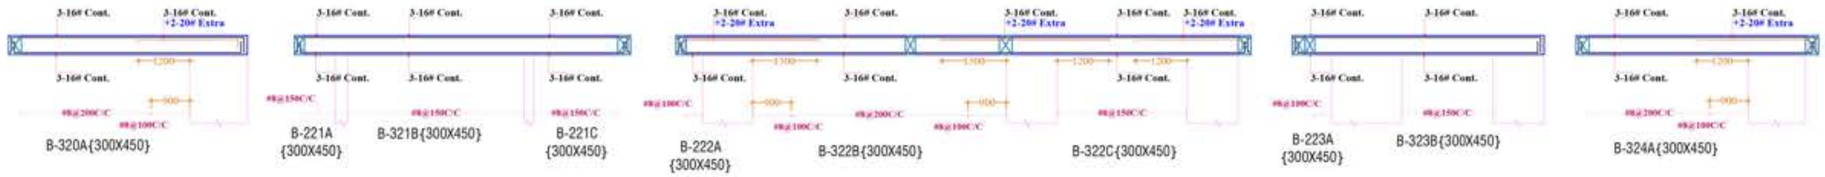

B-320A{300X450} B-221A {300X450} B-321B{300X450} B-221C {300X450} B-222A {300X450} B-322B{300X450} B-322C{300X450} B-223A {300X450} B-323B{300X450} B-324A{300X450}

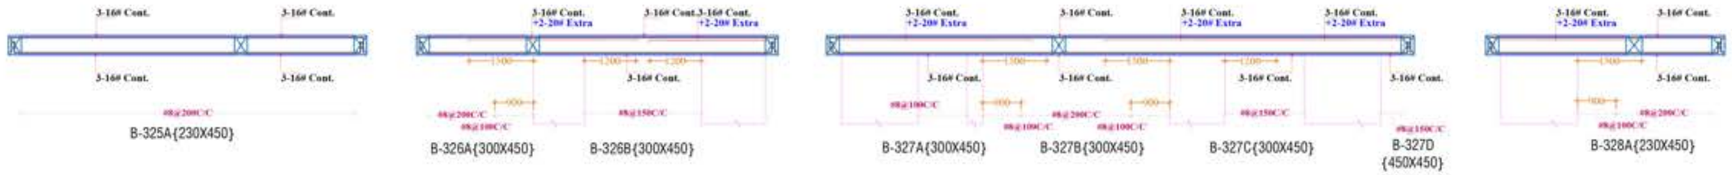

B-325A{230X450} B-326A{300X450} B-326B{300X450} B-327A{300X450} B-327B{300X450} B-327C{300X450} B-327D {450X450} B-328A{230X450}

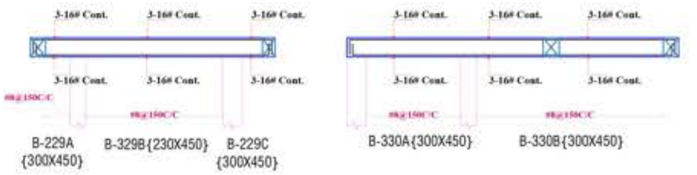

B-229A {300X450} B-329B{230X450} B-229C {300X450} B-330A{300X450} B-330B{300X450}

AJAY PAL SINGH
Civil Engineer

DESIGN & BUILD

LIST OF CONSULTANTS:

ARCHITECT :
STUDIO SAARTH
ARCHITECTURE | URBAN DESIGNER
A-C -424 KING'S ROAD NIRMAN NAGAR
JAIPUR - 302019 , RAJASTHAN

STRUCTURAL DESIGN CONSULTANT :
Vinaytech Consultants Pvt. Ltd.

MEP CONSULTANT :

PROJECT DETAILS :

THE SKY BUNGALOWS
situated at Khasra No. 339/183, 341/231, 344/233, 338/183, Village: Kanakpura, Tehsil: Jaipur, Jaipur-302034

CLIENT :


GENERAL NOTES :

CONC GRADE	Lit
M-25	******
M-30	******
M-35	******
M-40	******


PROJECT NO.:
DRAWN BY: LAKHAN
CHECKED BY: SHAILENDER
FILE LOCATION:

SHEET TITLE:
BASEMENT ROOF BEAM DETAIL (BLOCK-C)


DRG NO.	S-13	REVISED
DATE	14.04.2023	
SHEET NO.	81 OF 85	
SCALE		
STAMP:		

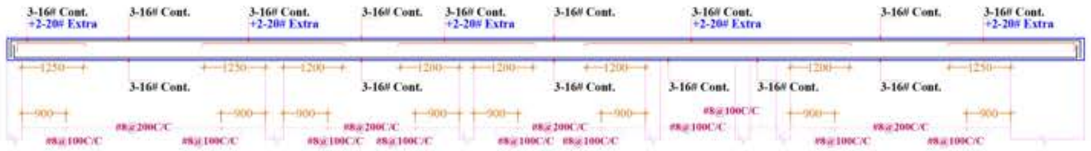


B-1A{300X450} B-1B{300X450} B-1C{300X450} B-1D{300X450} B-1E{300X450} B-1F{300X450}

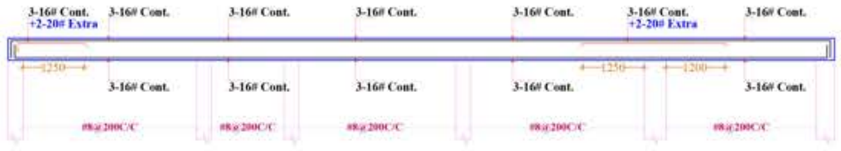


B-2A{300X450} B-2B{300X450} B-2C{300X450} B-2D{300X450} B-2E{300X450}

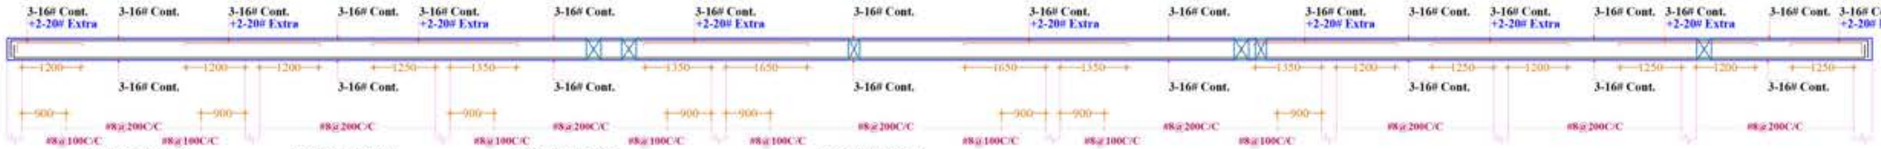


B-3A{300X450} B-3B{300X450} B-3C{300X450} B-3D{300X450} B-3E{300X450} B-3F{300X450} B-3G{300X450} B-3H{300X450}

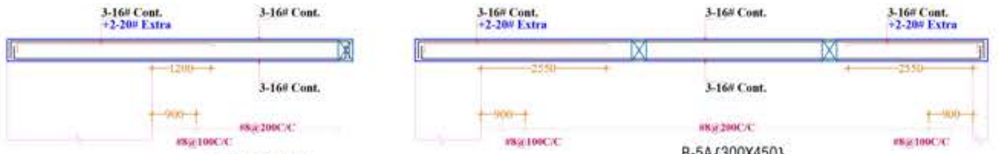

B-4A{300X450} B-5A{300X450} B-6A{300X450} B-8A{300X450} B-8B{300X450}

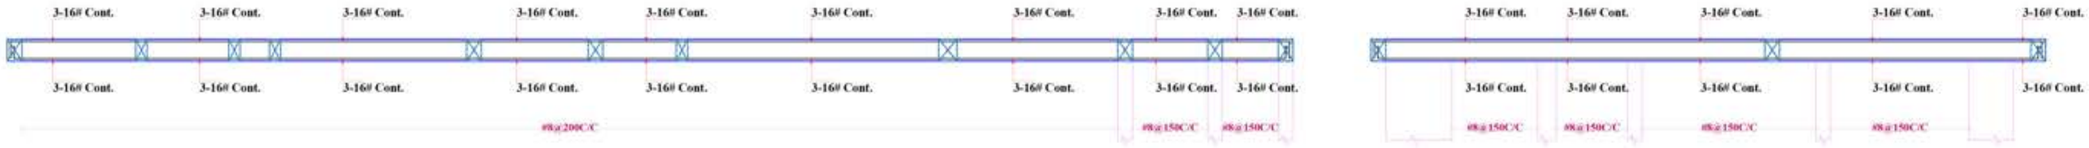


B-7A{300X450} B-7B{300X450} B-7C{300X450} B-7D{300X450} B-7E {300X450} B-9A{300X450} B-9B{300X450} B-9C{300X450} B-9D{300X450} B-9E{300X450}

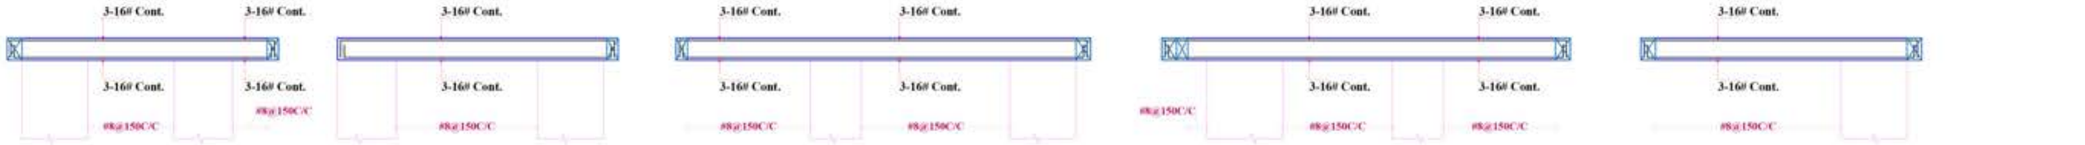


B-10A{300X450} B-10B{300X450} B-11A{300X450} B-12A{300X450} B-12B{300X450} B-13A{300X450} B-13B{300X450} B-13C{300X450} B-14A{300X450}



B-15A{230X450} B-15A{230X450} B-15C{300X450} B-16A {230X450} B-17A {230X450} B-17B{230X450} B-17C {230X450} B-18A {300X450} B-18B{300X450} B-18C{300X450}

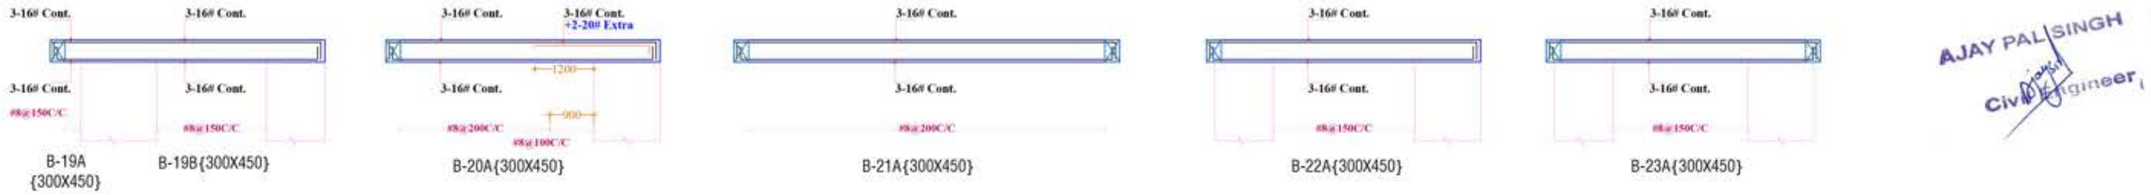

B-19A {300X450} B-19B{300X450} B-20A{300X450} B-21A{300X450} B-22A{300X450} B-23A{300X450}

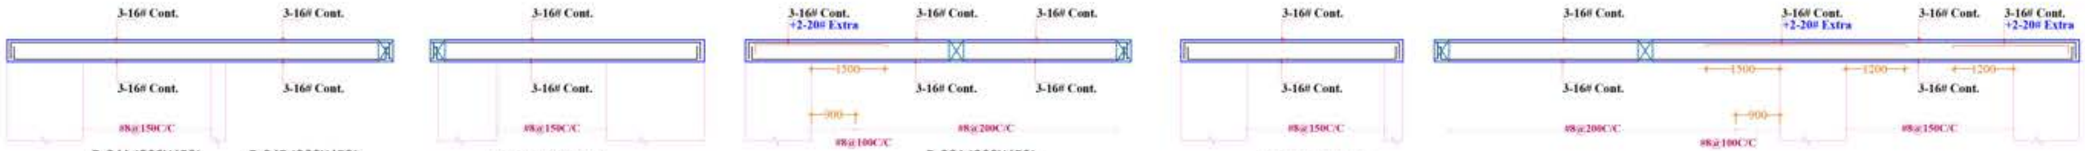

B-24A{300X450} B-24B{300X450} B-25A{300X450} B-26A{300X450} B-27A{300X450} B-28A{300X450} B-28A{375X450}

DESIGN & BUILD

LIST OF CONSULTANTS:

ARCHITECT :
STUDIO SAARTH
ARCHITECTURE | URBAN DESIGNER
A-C -424 KING'S ROAD NIRMAN NAGAR
JAIPUR - 302019 , RAJASTHAN

STRUCTURAL DESIGN CONSULTANT :
Vinaytech Consultants Pvt. Ltd.

MEP CONSULTANT :

PROJECT DETAILS :

THE SKY BUNGALOWS

situated at Khasra No. 339/183, 341/231, 344/233, 338/183, Village: Kanakpura, Tehsil: Jaipur, Jaipur-302034

GENERAL NOTES :


CONC.GRADE	GR
M-35	*****
M-30	*****
M-25	*****
M-20	*****

AJAY PAL SINGH
Civil Engineer

PROJECT NO.:
DRAWN BY : LAKHAN
CHECKED BY : SHAILENDER
FILE LOCATION:

SHEET TITLE:
BASEMENT ROOF BEAM DETAIL (BLOCK-A)

DRG NO.	S-07	REVISED
DATE	14.04.2023	
SHEET NO.	01 OF 01	
SCALE		
STAMP		

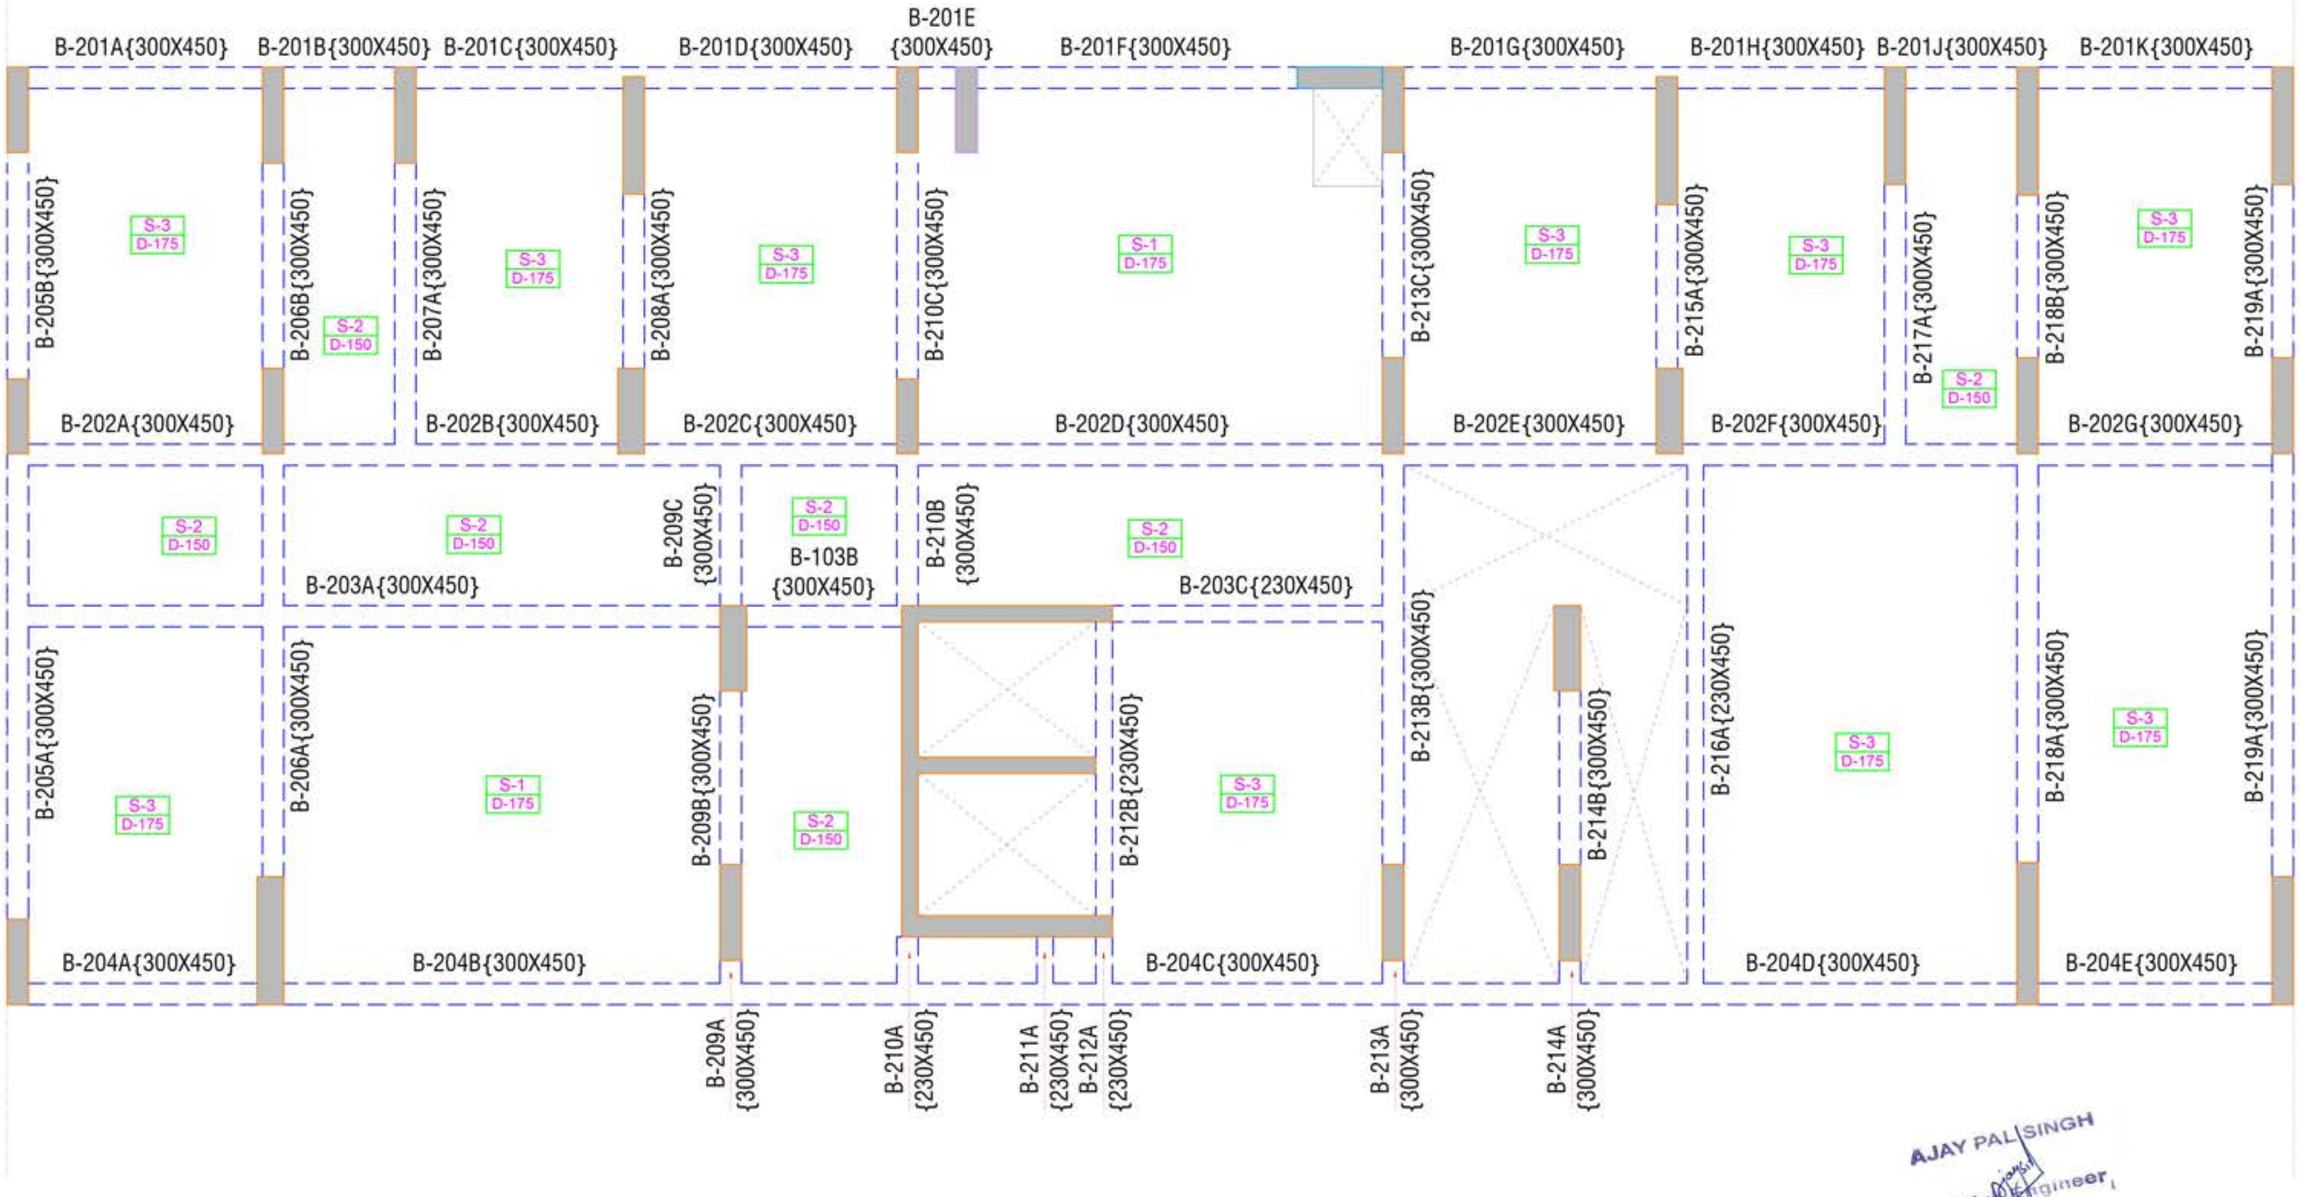

AJAY PAL SINGH
Civil Engineer

DESIGN & BUILD

LIST OF CONSULTANTS:

ARCHITECT :
STUDIO SAARTH
ARCHITECTURE | URBAN DESIGNER
A-C -424 KING'S ROAD NIRMAN NAGAR
JAIPUR - 302019 , RAJASTHAN

STRUCTURAL DESIGN CONSULTANT :
Vinaytech Consultants Pvt. Ltd.

MEP CONSULTANT :

PROJECT DETAILS :

THE SKY BUNGALOWS
situated at Khasra No. 339/183, 341/231, 344/233, 338/183, Village: Kanakpura, Tehsil: Jaipur, Jaipur-302034

GENERAL NOTES :

CONCRETE GRADE	LOAD
M-25	******
M-30	******
M-35	******
M-40	******

PROJECT NO.:
DRAWN BY : LAKHAN
CHECKED BY : SHAILENDER
FILE LOCATION :

SHEET TITLE :
BASEMENT ROOF FRAMING PLAN (BLOCK-B)

DRG NO.	S-10	SHEET
DATE	14.04.2023	
SHEET NO.	01 OF 03	
SCALE		
STAMP :		



AJAY PAL SINGH
Civil Engineer

DESIGN & BUILD

LIST OF CONSULTANTS:

ARCHITECT :
STUDIO SAARTH
ARCHITECTURE | URBAN DESIGNER
A-C -424 KING'S ROAD NIRMAN NAGAR
JAIPUR - 302019 , RAJASTHAN

STRUCTURAL DESIGN CONSULTANT :
Vinaytech Consultants Pvt. Ltd.

MEP CONSULTANT :

PROJECT DETAILS :

THE SKY BUNGALOWS
situated at Khasra No. 339/183, 341/231, 344/233, 338/183, Village: Kanakpura, Tehsil: Jaipur, Jaipur-302034

CLIENT :

GENERAL NOTES :

CONC.GRADE	Ldt
M-15	******
M-20	******
M-25	******
M-30	******
M-40	******

PROJECT NO.:
DRAWN BY: LAKHAN
CHECKED BY: SHAILENDER
FILE LOCATION:

SHEET TITLE:
BASEMENT ROOF FRAMING PLAN (BLOCK-C)

DRG NO.	S-12	REVISED
DATE	14.04.2023	
SHEET NO.	01 OF 01	
SCALE		
STAMP:		



AJAY PAL SINGH
Civil Engineer

DESIGN & BUILD

LIST OF CONSULTANTS:

ARCHITECT :
STUDIO SAARTH
ARCHITECTURE | URBAN DESIGNER
A-C -424 KING'S ROAD NIRMAN NAGAR
JAIPUR - 302019 , RAJASTHAN

STRUCTURAL DESIGN CONSULTANT :
Vinaytech Consultants Pvt. Ltd.

MEP CONSULTANT :

PROJECT DETAILS :

THE SKY BUNGALOWS
situated at Khasra No. 339/183, 341/231, 344/233, 338/183, Village: Kanakpura, Tehsil: Jaipur, Jaipur-302034


GENERAL NOTES :

CONC GRADE	LB
M-35	******
M-30	******
M-25	******
M-40	******


PROJECT NO.:
DRAWN BY: LAKHAN
CHECKED BY: SHAILENDER
TILE LOCATION:

SHEET TITLE :
BASEMENT ROOF FRAMING PLAN (CLUB HOUSE)

DRG NO.	S-08	REV.NO
DATE	14.04.2023	
SHEET NO.	01 OF 01	
SCALE		
STAMP:		

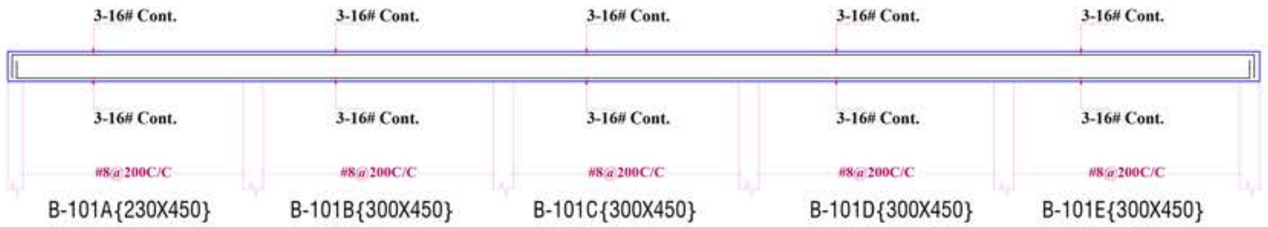


B-101A{230X450} B-101B{300X450} B-101C{300X450} B-101D{300X450} B-101E{300X450}

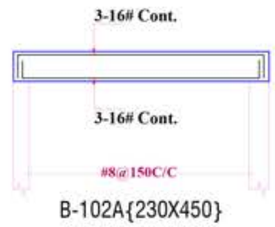

B-102A{230X450}




B-103A{300X450} B-103B{300X450} B-103C{300X450}

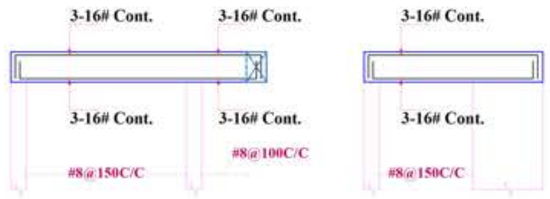


B-104A {230X450} B-104B {230X450}


B-107A {230X450}

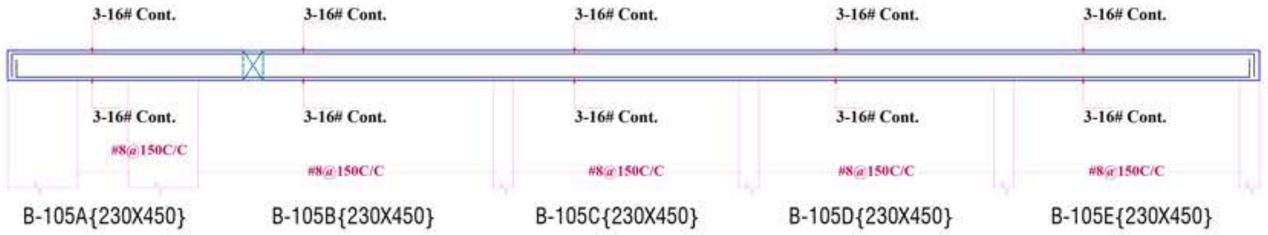


B-105A{230X450} B-105B{230X450} B-105C{230X450} B-105D{230X450} B-105E{230X450}

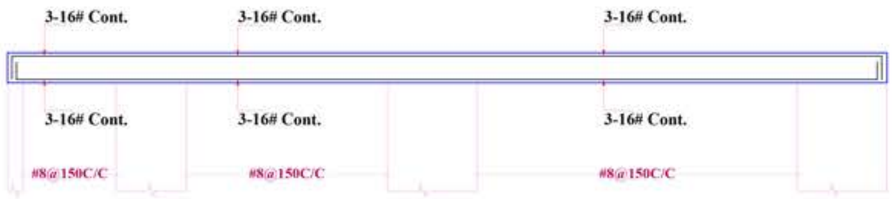


B-106A {230X450} B-106B{230X450} B-106C{230X450}

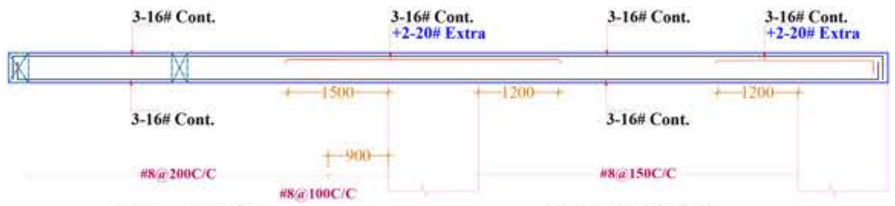


B-108A{300X450} B-108B{300X450}

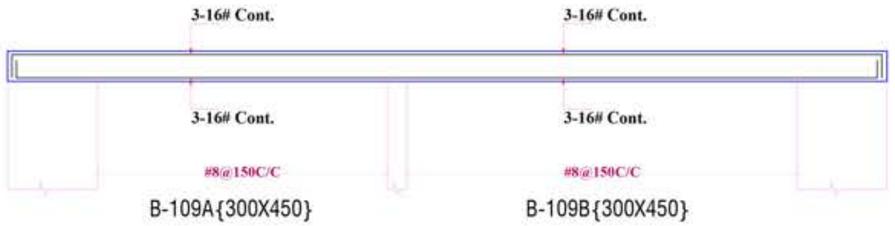


B-109A{300X450} B-109B{300X450}

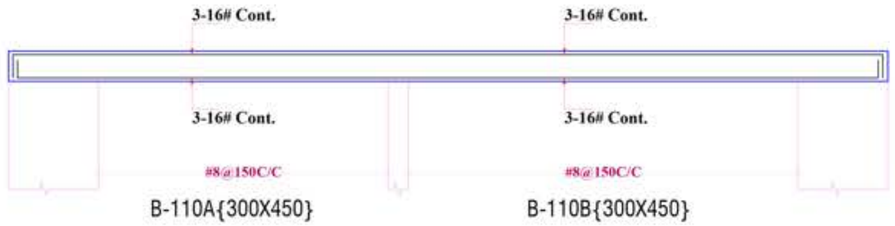

B-110A{300X450} B-110B{300X450}

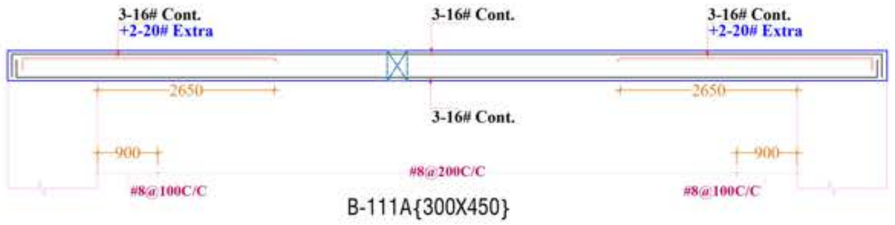

B-111A{300X450}

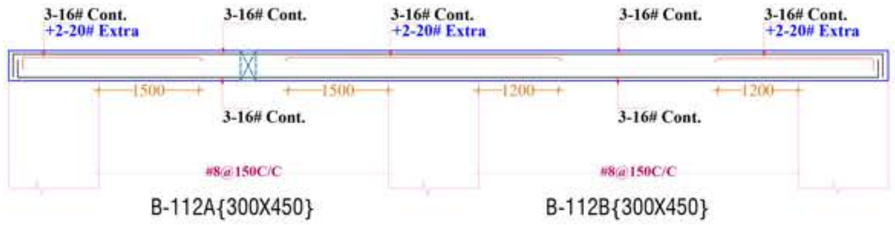

B-112A{300X450} B-112B{300X450}

DESIGN & BUILD

LIST OF CONSULTANTS:

ARCHITECT :
STUDIO SAARTH
ARCHITECTURE | URBAN DESIGNER
A-C -424 KING'S ROAD NIRMAN NAGAR
JAIPUR - 302019 , RAJASTHAN

STRUCTURAL DESIGN CONSULTANT :
Vinaytech Consultants Pvt. Ltd.

MEP CONSULTANT :

PROJECT DETAILS:

THE SKY BUNGALOWS
situated at Khasra No. 339/183, 341/231, 344/233, 338/183, Village: Kanakpura, Tehsil: Jaipur, Jaipur-302034

CLIENT :


GENERAL NOTES :

AJAY PAL SINGH
Civil Engineer

PROJECT NO.:
DRAWN BY: FARHAN
CHECKED BY: RIJALENDER
FILE LOCATION:

SHEET TITLE:
BASEMENT ROOF BEAM DETAIL (CLUB HOUSE)

DRG NO.	S-09	REV.NO.
DATE	14.04.2023	
SHEET NO.	16 OF 35	
SCALE		
STAMP		

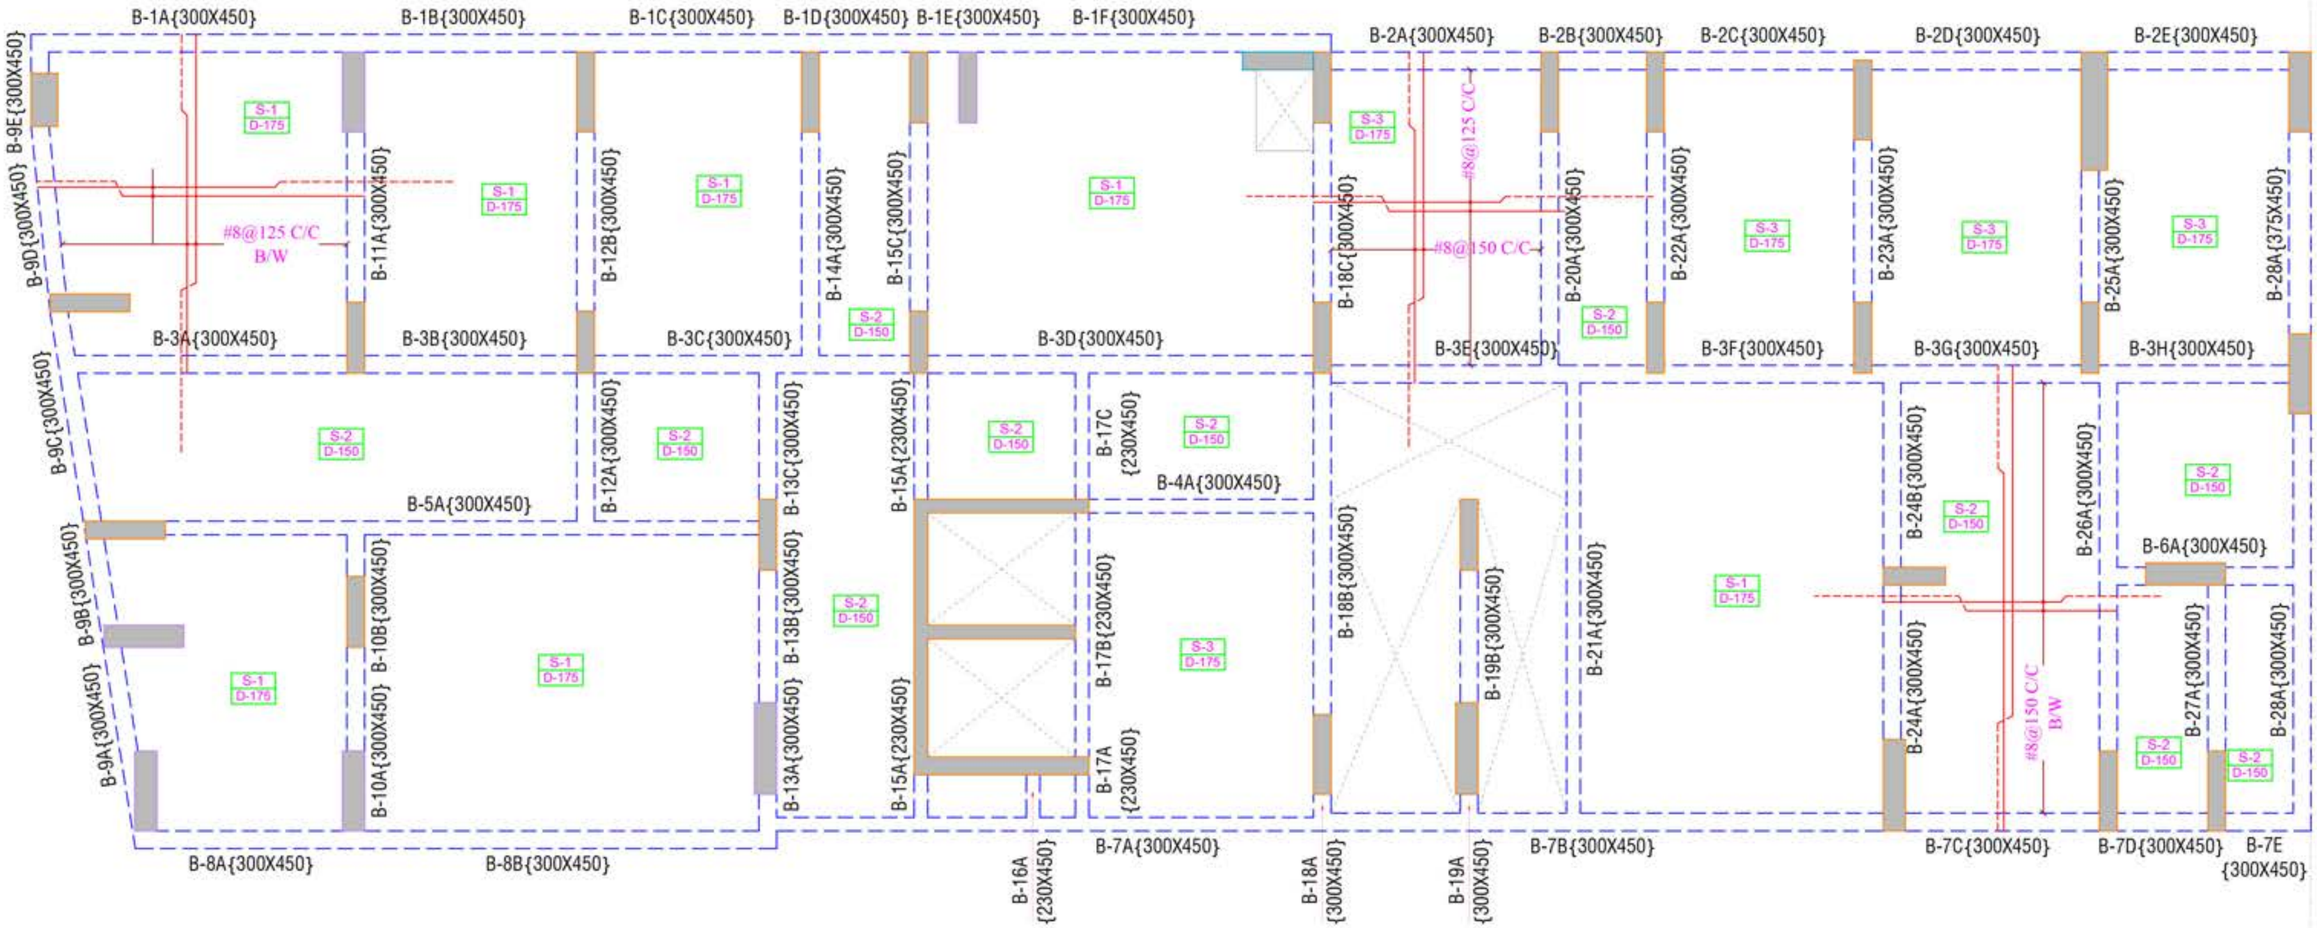

DESIGN & BUILD

LIST OF CONSULTANTS:

ARCHITECT :

STUDIO SAARTH

ARCHITECTURE | URBAN DESIGNER

A-C -424 KING'S ROAD NIRMAN NAGAR
JAIPUR - 302019 , RAJASTHAN

STRUCTURAL DESIGN CONSULTANT :

Vinaytech Consultants Pvt. Ltd.

MEP CONSULTANT :

PROJECT DETAILS:

THE SKY BUNGALOWS

situated at Khasra No. 339/183, 341/231, 344/233, 338/183, Village: Kanakpura, Tehsil: Jaipur, Jaipur-302034

CLIENT:

GENERAL NOTES :

CONC.GRADE	S.B.
M-35	******
M-30	******
M-25	******
M-20	******
M-40	******

PROJECT NO.:

DRAWN BY: LAKHAN

CHECKED BY: SHAILENDER

FILE LOCATION:

SHEET TITLE:

BASEMENT ROOF FRAMING PLAN (BLOCK-A)

DRG NO.	S-06	SHEET
DATE	14.04.2023	
SHEET NO.	01 OF 01	
SCALE		
STAMP:		

AJAY PAL SINGH
Civil Engineer

6THFTF TO TERRACE FLOOR	SIZE			SIZE			SIZE			SIZE			SIZE			SIZE			SIZE				
	MIX			MIX			MIX			MIX			MIX			MIX			MIX				
	REINF.			REINF.			REINF.			REINF.			REINF.			REINF.			REINF.				
	RINGS			RINGS			RINGS			RINGS			RINGS			RINGS			RINGS				
TERRACE FLOOR TO FOURTEENTH FLOOR	SIZE	230X900		SIZE	230X900		SIZE	230X1050		SIZE	230X900		SIZE	230X1650		SIZE	230X900		SIZE	230X1050		SIZE	230X1050	
	MIX	M-40		MIX	M-40		MIX	M-40		MIX	M-40		MIX	M-40		MIX	M-40		MIX	M-40		MIX	M-40	
	REINF.	18-16#		REINF.	18-16#		REINF.	30-16#		REINF.	18-16#		REINF.	30-16#		REINF.	18-16#		REINF.	20-16#		REINF.	20-16#	
	RINGS	8MM		RINGS	8MM		RINGS	8MM		RINGS	8MM		RINGS	8MM		RINGS	8MM		RINGS	8MM		RINGS	8MM	
FOURTEENTH FLOOR TO THIRTEENTH FLOOR	SIZE	230X900		SIZE	230X900		SIZE	230X1050		SIZE	230X900		SIZE	230X1650		SIZE	230X900		SIZE	230X1050		SIZE	230X1050	
	MIX	M-40		MIX	M-40		MIX	M-40		MIX	M-40		MIX	M-40		MIX	M-40		MIX	M-40		MIX	M-40	
	REINF.	18-16#		REINF.	18-16#		REINF.	30-16#		REINF.	18-16#		REINF.	30-16#		REINF.	18-16#		REINF.	20-16#		REINF.	20-16#	
	RINGS	8MM		RINGS	8MM		RINGS	8MM		RINGS	8MM		RINGS	8MM		RINGS	8MM		RINGS	8MM		RINGS	8MM	
THIRTEENTH FLOOR TO TWELFTH FLOOR	SIZE	230X900		SIZE	230X900		SIZE	230X1050		SIZE	230X900		SIZE	230X1650		SIZE	230X900		SIZE	230X1050		SIZE	230X1050	
	MIX	M-40		MIX	M-40		MIX	M-40		MIX	M-40		MIX	M-40		MIX	M-40		MIX	M-40		MIX	M-40	
	REINF.	18-16#		REINF.	18-16#		REINF.	30-16#		REINF.	18-16#		REINF.	30-16#		REINF.	18-16#		REINF.	20-16#		REINF.	20-16#	
	RINGS	8MM		RINGS	8MM		RINGS	8MM		RINGS	8MM		RINGS	8MM		RINGS	8MM		RINGS	8MM		RINGS	8MM	
TWELFTH FLOOR TO ELEVENTH FLOOR	SIZE	230X900		SIZE	230X900		SIZE	230X1050		SIZE	230X900		SIZE	230X1650		SIZE	230X900		SIZE	230X1050		SIZE	230X1050	
	MIX	M-40		MIX	M-40		MIX	M-40		MIX	M-40		MIX	M-40		MIX	M-40		MIX	M-40		MIX	M-40	
	REINF.	18-20#		REINF.	18-20#		REINF.	30-20#		REINF.	18-20#		REINF.	30-20#		REINF.	18-20#		REINF.	20-20#		REINF.	20-20#	
	RINGS	8MM		RINGS	8MM		RINGS	8MM		RINGS	8MM		RINGS	8MM		RINGS	8MM		RINGS	8MM		RINGS	8MM	
ELEVENTH FLOOR TO TENTH FLOOR	SIZE	230X900		SIZE	230X900		SIZE	230X1050		SIZE	230X900		SIZE	230X1650		SIZE	230X900		SIZE	230X1050		SIZE	230X1050	
	MIX	M-40		MIX	M-40		MIX	M-40		MIX	M-40		MIX	M-40		MIX	M-40		MIX	M-40		MIX	M-40	
	REINF.	18-20#		REINF.	18-20#		REINF.	30-20#		REINF.	18-20#		REINF.	30-20#		REINF.	18-20#		REINF.	20-20#		REINF.	20-20#	
	RINGS	8MM		RINGS	8MM		RINGS	8MM		RINGS	8MM		RINGS	8MM		RINGS	8MM		RINGS	8MM		RINGS	8MM	
TENTH FLOOR TO NINTH FLOOR	SIZE	230X900		SIZE	230X900		SIZE	230X1050		SIZE	230X900		SIZE	230X1650		SIZE	230X900		SIZE	230X1050		SIZE	230X1050	
	MIX	M-40		MIX	M-40		MIX	M-40		MIX	M-40		MIX	M-40		MIX	M-40		MIX	M-40		MIX	M-40	
	REINF.	18-20#		REINF.	18-20#		REINF.	30-20#		REINF.	18-20#		REINF.	30-20#		REINF.	18-20#		REINF.	20-20#		REINF.	20-20#	
	RINGS	8MM		RINGS	8MM		RINGS	8MM		RINGS	8MM		RINGS	8MM		RINGS	8MM		RINGS	8MM		RINGS	8MM	
NINTH FLOOR TO EIGHTH FLOOR	SIZE	230X900		SIZE	230X900		SIZE	230X1050		SIZE	230X900		SIZE	230X1650		SIZE	230X900		SIZE	230X1050		SIZE	230X1050	
	MIX	M-40		MIX	M-40		MIX	M-40		MIX	M-40		MIX	M-40		MIX	M-40		MIX	M-40		MIX	M-40	
	REINF.	18-20#		REINF.	18-20#		REINF.	30-20#		REINF.	18-20#		REINF.	30-20#		REINF.	18-20#		REINF.	20-20#		REINF.	20-20#	
	RINGS	8MM		RINGS	8MM		RINGS	8MM		RINGS	8MM		RINGS	8MM		RINGS	8MM		RINGS	8MM		RINGS	8MM	
EIGHTH FLOOR TO SEVENTH FLOOR	SIZE	230X1150		SIZE	230X1150		SIZE	230X1350		SIZE	230X1150		SIZE	230X2000		SIZE	230X1150		SIZE	230X1050		SIZE	230X1050	
	MIX	M-40		MIX	M-40		MIX	M-40		MIX	M-40		MIX	M-40		MIX	M-40		MIX	30-32#				
	REINF.	18-20#		REINF.	36-20#		REINF.	36-20#		REINF.	26-20#		REINF.	36-20#		REINF.	26-20#		REINF.					
	RINGS	8MM		RINGS	8MM		RINGS	8MM		RINGS	8MM		RINGS	8MM		RINGS	8MM		RINGS	8MM				
SEVENTH FLOOR TO SIXTH FLOOR	SIZE	230X1150		SIZE	230X1150		SIZE	230X1350		SIZE	230X1150		SIZE	230X2000		SIZE	230X1150		SIZE	230X1050		SIZE	230X1050	
	MIX	M-40		MIX	M-40		MIX	M-40		MIX	M-40		MIX	M-40		MIX	M-40		MIX	M-40		MIX	M-40	
	REINF.	26-25#		REINF.	26-25#		REINF.	36-25#		REINF.	26-25#		REINF.	36-25#		REINF.	26-25#		REINF.	30-25#		REINF.	32-25#	
	RINGS	8MM		RINGS	8MM		RINGS	8MM		RINGS	8MM		RINGS	8MM		RINGS	8MM		RINGS	8MM		RINGS	8MM	
SIXTH FLOOR TO FIFTH FLOOR	SIZE	230X1150		SIZE	230X1150		SIZE	230X1350		SIZE	230X1150		SIZE	230X2000		SIZE	230X1150		SIZE	230X1050		SIZE	230X1050	
	MIX	M-40		MIX	M-40		MIX	M-40		MIX	M-40		MIX	M-40		MIX	M-40		MIX	M-40		MIX	M-40	
	REINF.	26-25#		REINF.	26-25#		REINF.	36-25#		REINF.	26-25#		REINF.	36-25#		REINF.	26-25#		REINF.	30-25#		REINF.	32-25#	
	RINGS	8MM		RINGS	8MM		RINGS	8MM		RINGS	8MM		RINGS	8MM		RINGS	8MM		RINGS	8MM		RINGS	8MM	
FIFTH FLOOR TO FOURTH FLOOR	SIZE	230X1150		SIZE	230X1350		SIZE	230X1350		SIZE	230X1150		SIZE	230X2000		SIZE	230X1150		SIZE	230X1050		SIZE	230X1050	
	MIX	M-40		MIX	M-40		MIX	M-40		MIX	M-40		MIX	M-40		MIX	M-40		MIX	M-40		MIX	M-40	
	REINF.	26-25#		REINF.	26-25#		REINF.	36-25#		REINF.	26-25#		REINF.	36-25#		REINF.	26-25#		REINF.	30-25#		REINF.	32-25#	
	RINGS	8MM		RINGS	8MM		RINGS	8MM		RINGS	8MM		RINGS	8MM		RINGS	8MM		RINGS	8MM		RINGS	8MM	
FOURTH FLOOR TO THIRD FLOOR	SIZE	230X1350		SIZE	230X1350		SIZE	230X1350		SIZE	230X1350		SIZE	230X2000		SIZE	230X1350		SIZE	230X1050		SIZE	230X1050	
	MIX	M-40		MIX	M-40		MIX	M-40		MIX	M-40		MIX	M-40		MIX	M-40		MIX	M-40		MIX	M-40	
	REINF.	26-25#		REINF.	26-25#		REINF.	36-25#		REINF.	26-25#		REINF.	36-25#		REINF.	26-25#		REINF.	30-25#		REINF.	32-25#	
	RINGS	8MM		RINGS	8MM		RINGS	8MM		RINGS	8MM		RINGS	8MM		RINGS	8MM		RINGS	8MM		RINGS	8MM	
THIRD FLOOR TO SECOND FLOOR	SIZE	230X1350		SIZE	230X1350		SIZE	230X1350		SIZE	230X1350		SIZE	230X2000		SIZE	230X1350		SIZE	230X1050		SIZE	230X1050	
	MIX	M-40		MIX	M-40		MIX	M-40		MIX	M-40		MIX	M-40		MIX	M-40		MIX	M-40		MIX	M-40	
	REINF.	26-25#		REINF.	26-25#		REINF.	36-25#		REINF.	26-25#		REINF.	36-25#		REINF.	26-25#		REINF.	30-25#		REINF.	32-25#	
	RINGS	8MM		RINGS	8MM		RINGS	8MM		RINGS	8MM		RINGS	8MM		RINGS	8MM		RINGS	8MM		RINGS	8MM	
SECOND FLOOR TO FIRST FLOOR	SIZE	230X1350		SIZE	230X1350		SIZE	230X1350		SIZE	230X1350		SIZE	230X2000		SIZE	230X1350		SIZE	230X1050		SIZE	230X1050	
	MIX	M-40		MIX	M-40		MIX	M-40		MIX	M-40		MIX	M-40		MIX	M-40		MIX	M-40		MIX	M-40	
	REINF.	26-32#		REINF.	26-32#		REINF.	36-32#		REINF.	26-32#		REINF.	36-32#		REINF.	26-32#		REINF.	30-32#		REINF.	32-32#	
	RINGS	8MM		RINGS	8MM		RINGS	8MM		RINGS	8MM		RINGS	8MM		RINGS	8MM		RINGS	8MM		RINGS	8MM	
FIRST FLOOR TO GROUND FLOOR	SIZE	375X1350		SIZE	375X1350		SIZE	375X1350		SIZE	300X1350		SIZE	450X2000		SIZE	300X1350		SIZE	300X1050		SIZE	300X1050	
	MIX	M-40		MIX	M-40		MIX	M-40		MIX	M-40		MIX	M-40		MIX	M-40		MIX	M-40		MIX	M-40	
	REINF.	30-32#		REINF.	30-32#		REINF.	30-32#		REINF.	30-32#		REINF.	42-32#		REINF.	26-32#		REINF.	24-32#		REINF.	24-32#	
	RINGS	8MM		RINGS	8MM		RINGS	8MM		RINGS	8MM		RINGS	8MM		RINGS	8MM		RINGS	8MM		RINGS	8MM	
GROUND FLOOR TO PARTIAL	SIZE	375X1350		SIZE	375X1350		SIZE	375X1350		SIZE	300X1350		SIZE	450X2000		SIZE	300X1350		SIZE	300X1300		SIZE	300X1300	
	MIX	M-40		MIX	M-40		MIX	M-40		MIX	M-40		MIX	M-40		MIX	M-40		MIX	M-40		MIX	M-40	
	REINF.	30-32#		REINF.	30-32#		REINF.	30-32#		REINF.	30-32#		REINF.	42-32#		REINF.	26-32#		REINF.	24-32#		REINF.	24-32#	
	RINGS	8MM		RINGS	8MM		RINGS	8MM		RINGS	8MM		RINGS	8MM		RINGS	8MM		RINGS	8MM		RINGS	8MM	
COLUMN	SWA-01			SWA-02			SWA-03			SWA-04			SWA-05			SWA-06			CA-01				

6THFTF TO TERRACE FLOOR	SIZE			SIZE			SIZE			SIZE			SIZE			SIZE			SIZE				
	MIX			MIX			MIX			MIX			MIX			MIX			MIX				
	REINF.			REINF.			REINF.			REINF.			REINF.			REINF.			REINF.				
	RINGS			RINGS			RINGS			RINGS			RINGS			RINGS			RINGS				
TERRACE FLOOR TO FOURTEENTH FLOOR	SIZE	230X1050		SIZE	230X1050		SIZE	230X1050		SIZE	230X1050		SIZE	230X1350		SIZE	230X900		SIZE	230X1050		SIZE	230X1050	
	MIX	M-40		MIX	M-40		MIX	M-40		MIX	M-40		MIX	M-40		MIX	M-40		MIX	M-40		MIX	M-40	
	REINF.	35-16#		REINF.	20-16#		REINF.	20-16#		REINF.	33-16#		REINF.	22-16#		REINF.	18-16#		REINF.	20-16#		REINF.	20-16#	
	RINGS	8MM		RINGS	8MM		RINGS	8MM		RINGS	8MM		RINGS	8MM		RINGS	8MM		RINGS	8MM		RINGS	8MM	
FOURTEENTH FLOOR TO THIRTEENTH FLOOR	SIZE	230X1050		SIZE	230X1050		SIZE	230X1050		SIZE	230X1050		SIZE	230X1350		SIZE	230X900		SIZE	230X1050		SIZE	230X1050	
	MIX	M-40		MIX	M-40		MIX	M-40		MIX	M-40		MIX	M-40		MIX	M-40		MIX	M-40		MIX	M-40	
	REINF.	20-16#		REINF.	20-16#		REINF.	20-16#		REINF.	20-16#		REINF.	22-16#		REINF.	18-16#		REINF.	20-16#		REINF.	20-16#	
	RINGS	8MM		RINGS	8MM		RINGS	8MM		RINGS	8MM		RINGS	8MM		RINGS	8MM		RINGS	8MM		RINGS	8MM	
THIRTEENTH FLOOR TO TWELFTH FLOOR	SIZE	230X1050		SIZE	230X1050		SIZE	230X1050		SIZE	230X1050		SIZE	230X1350		SIZE	230X900		SIZE	230X1050		SIZE	230X1050	
	MIX	M-40		MIX	M-40		MIX	M-40		MIX	M-40		MIX	M-40		MIX	M-40		MIX	M-40		MIX	M-40	
	REINF.	20-16#		REINF.	20-16#		REINF.	20-16#		REINF.	20-16#		REINF.	22-16#		REINF.	18-16#		REINF.	20-16#		REINF.	20-16#	
	RINGS	8MM		RINGS	8MM		RINGS	8MM		RINGS	8MM		RINGS	8MM		RINGS	8MM		RINGS	8MM		RINGS	8MM	
TWELFTH FLOOR TO ELEVENTH FLOOR	SIZE	230X1050		SIZE	230X1050		SIZE	230X1050		SIZE	230X1050		SIZE	230X1350		SIZE	230X900		SIZE	230X1050		SIZE	230X1050	
	MIX	M-40		MIX	M-40		MIX	M-40		MIX	M-40		MIX	M-40		MIX	M-40		MIX	M-40		MIX	M-40	
	REINF.	20-20#		REINF.	20-20#		REINF.	20-20#		REINF.	20-20#		REINF.	22-20#		REINF.	18-20#		REINF.	20-20#		REINF.	20-20#	
	RINGS	8MM		RINGS	8MM		RINGS	8MM		RINGS	8MM		RINGS	8MM		RINGS	8MM		RINGS	8MM		RINGS	8MM	
ELEVENTH FLOOR TO TENTH FLOOR	SIZE	230X1050		SIZE	230X1050		SIZE	230X1050		SIZE	230X1050		SIZE	230X1350		SIZE	230X900		SIZE	230X1050		SIZE	230X1050	
	MIX	M-40		MIX	M-40		MIX	M-40		MIX	M-40		MIX	M-40		MIX	M-40		MIX	M-40		MIX	M-40	
	REINF.	20-20#		REINF.	20-20#		REINF.	20-20#		REINF.	20-20#		REINF.	22-20#		REINF.	18-20#		REINF.	20-20#		REINF.	20-20#	
	RINGS	8MM		RINGS	8MM		RINGS	8MM		RINGS	8MM		RINGS	8MM		RINGS	8MM		RINGS	8MM		RINGS	8MM	
TENTH FLOOR TO NINTH FLOOR	SIZE	230X1050		SIZE	230X1050		SIZE	230X1050		SIZE	230X1050		SIZE	230X1350		SIZE	230X900		SIZE	230X1050		SIZE	230X1050	
	MIX	M-40		MIX	M-40		MIX	M-40		MIX	M-40		MIX	M-40		MIX	M-40		MIX	M-40		MIX	M-40	
	REINF.	20-20#		REINF.	20-20#		REINF.	20-20#		REINF.	20-20#		REINF.	22-20#		REINF.	18-20#		REINF.	20-20#		REINF.	20-20#	
	RINGS	8MM		RINGS	8MM		RINGS	8MM		RINGS	8MM		RINGS	8MM		RINGS	8MM		RINGS	8MM		RINGS	8MM	
NINTH FLOOR TO EIGHTH FLOOR	SIZE	230X1050		SIZE	230X1050		SIZE	230X1050		SIZE	230X1050		SIZE	230X1350		SIZE	230X900		SIZE	230X1050		SIZE	230X1050	
	MIX	M-40		MIX	M-40		MIX	M-40		MIX	M-40		MIX	M-40		MIX	M-40		MIX	M-40		MIX	M-40	
	REINF.	20-20#		REINF.	20-20#		REINF.	20-20#		REINF.	20-20#		REINF.	22-20#		REINF.	18-20#		REINF.	20-20#		REINF.	20-20#	
	RINGS	8MM		RINGS	8MM		RINGS	8MM		RINGS	8MM		RINGS	8MM		RINGS	8MM		RINGS	8MM		RINGS	8MM	
EIGHTH FLOOR TO SEVENTH FLOOR	SIZE	230X1350		SIZE	230X1050		SIZE	230X1050		SIZE	230X1050		SIZE	230X1350		SIZE	230X1050		SIZE	230X1050		SIZE	230X1050	
	MIX	M-40		MIX	M-40		MIX	M-40		MIX	M-40		MIX	M-40		MIX	M-40		MIX	M-40		MIX	M-40	
	REINF.	26-20#		REINF.	20-20#		REINF.	20-20#		REINF.	20-20#		REINF.	22-20#		REINF.	20-20#		REINF.	20-20#		REINF.	22-20#	
	RINGS	8MM		RINGS	8MM		RINGS	8MM		RINGS	8MM		RINGS	8MM		RINGS	8MM		RINGS	8MM		RINGS	8MM	
SEVENTH FLOOR TO SIXTH FLOOR	SIZE	230X1350		SIZE	230X1050		SIZE	230X1050		SIZE	230X1050		SIZE	230X1350		SIZE	230X1050		SIZE	230X1050		SIZE	230X1050	
	MIX	M-40		MIX	M-40		MIX	M-40		MIX	M-40		MIX	M-40		MIX	M-40		MIX	M-40		MIX	M-40	
	REINF.	26-25#		REINF.	20-25#		REINF.	20-25#		REINF.	20-25#		REINF.	22-25#		REINF.	20-25#		REINF.	20-25#		REINF.	22-25#	
	RINGS	8MM		RINGS	8MM		RINGS	8MM		RINGS	8MM		RINGS	8MM		RINGS	8MM		RINGS	8MM		RINGS	8MM	
SIXTH FLOOR TO FIFTH FLOOR	SIZE	230X1350		SIZE	230X1050		SIZE	230X1050		SIZE	230X1050		SIZE	230X1350		SIZE	230X1050		SIZE	230X1050		SIZE	230X1050	
	MIX	M-40		MIX	M-40		MIX	M-40		MIX	M-40		MIX	M-40		MIX	M-40		MIX	M-40		MIX	M-40	
	REINF.	26-25#		REINF.	20-25#		REINF.	20-25#		REINF.	20-25#		REINF.	22-25#		REINF.	20-25#		REINF.	20-25#		REINF.	22-25#	
	RINGS	8MM		RINGS	8MM		RINGS	8MM		RINGS	8MM		RINGS	8MM		RINGS	8MM		RINGS	8MM		RINGS	8MM	
FIFTH FLOOR TO FOURTH FLOOR	SIZE	230X1350		SIZE	230X1050		SIZE	230X1300		SIZE	230X1050		SIZE	230X1350		SIZE	230X1050		SIZE	230X1050		SIZE	230X1300	
	MIX	M-40		MIX	M-40		MIX	M-40		MIX	M-40		MIX	M-40		MIX	M-40		MIX	M-40		MIX	M-40	
	REINF.	26-25#		REINF.	20-25#		REINF.	22-25#		REINF.	20-25#		REINF.	22-25#		REINF.	20-25#		REINF.	20-25#		REINF.	22-25#	
	RINGS	8MM		RINGS	8MM		RINGS	8MM		RINGS	8MM		RINGS	8MM		RINGS	8MM		RINGS	8MM		RINGS	8MM	
FOURTH FLOOR TO THIRD FLOOR	SIZE	230X1350		SIZE	230X1050		SIZE	230X1300		SIZE	230X1050		SIZE	230X1350		SIZE	230X1050		SIZE	230X1050		SIZE	230X1300	
	MIX	M-40		MIX	M-40		MIX	M-40		MIX	M-40		MIX	M-40		MIX	M-40		MIX	M-40		MIX	M-40	
	REINF.	26-25#		REINF.	20-25#		REINF.	22-25#		REINF.	20-25#		REINF.	22-25#		REINF.	20-25#		REINF.	20-25#		REINF.	22-25#	
	RINGS	8MM		RINGS	8MM		RINGS	8MM		RINGS	8MM		RINGS	8MM		RINGS	8MM		RINGS	8MM		RINGS	8MM	
THIRD FLOOR TO SECOND FLOOR	SIZE	230X1350		SIZE	230X1050		SIZE	230X1300		SIZE	230X1050		SIZE	230X1350		SIZE	230X1050		SIZE	230X1050		SIZE	230X1300	
	MIX	M-40		MIX	M-40		MIX	M-40		MIX	M-40		MIX	M-40		MIX	M-40		MIX	M-40		MIX	M-40	
	REINF.	26-25#		REINF.	20-25#		REINF.	22-25#		REINF.	20-25#		REINF.	22-25#		REINF.	20-25#		REINF.	20-25#		REINF.	22-25#	
	RINGS	8MM		RINGS	8MM		RINGS	8MM		RINGS	8MM		RINGS	8MM		RINGS	8MM		RINGS	8MM		RINGS	8MM	
SECOND FLOOR TO FIRST FLOOR	SIZE	230X1350		SIZE	230X1050		SIZE	230X1300		SIZE	230X1050		SIZE	230X1350		SIZE	230X1050		SIZE	230X1050		SIZE	230X1300	
	MIX	M-40		MIX	M-40		MIX	M-40		MIX	M-40		MIX	M-40		MIX	M-40		MIX	M-40		MIX	M-40	
	REINF.	30-32#		REINF.	22-32#		REINF.	22-32#		REINF.	30-32#		REINF.	30-32#		REINF.	22-32#		REINF.	22-32#		REINF.	22-32#	
	RINGS	8MM		RINGS	8MM		RINGS	8MM		RINGS	8MM		RINGS	8MM		RINGS	8MM		RINGS	8MM		RINGS	8MM	
FIRST FLOOR TO GROUND FLOOR	SIZE	300X1350		SIZE	300X1200		SIZE	300X1050		SIZE	300X1200		SIZE	375X1350		SIZE	300X1050		SIZE	300X1050		SIZE	300X1300	
	MIX	M-40		MIX	M-40		MIX	M-40		MIX	M-40		MIX	M-40		MIX	M-40		MIX	M-40		MIX	M-40	
	REINF.	30-32#		REINF.	24-32#		REINF.	12-25#		REINF.	24-32#		REINF.	36-32#		REINF.	22-25#		REINF.	24-32#		REINF.	24-32#	
	RINGS	8MM		RINGS	8MM		RINGS	8MM		RINGS	8MM		RINGS	8MM		RINGS	8MM		RINGS	8MM		RINGS	8MM	
GROUND FLOOR TO PARTIAL	SIZE	300X1350		SIZE	300X1200		SIZE	300X1050		SIZE	300X1200		SIZE	375X1350		SIZE	300X1050		SIZE	300X1300		SIZE	300X1300	
	MIX	M-40		MIX	M-40		MIX	M-40		MIX	M-40		MIX	M-40		MIX	M-40		MIX	M-40		MIX	M-40	
	REINF.	30-32#		REINF.	24-32#		REINF.	12-25#		REINF.	24-32#		REINF.	36-32#		REINF.	22-25#		REINF.	24-32#		REINF.	24-32#	
	RINGS	8MM		RINGS	8MM		RINGS	8MM		RINGS	8MM		RINGS	8MM		RINGS	8MM		RINGS	8MM		RINGS	8MM	
COLUMN	SWA-07			CA-02			CA-03			SWA-08			SWA-09			CA-04			CA-05				

DESIGN & BUILD

LIST OF CONSULTANTS:

ARCHITECT:
STUDIO SAARTH
ARCHITECTURE | URBAN DESIGNER
A-C -424 KING'S ROAD ,NIRMAN NAGAR
JAIPUR - 302019 , RAJASTHAN

STRUCTURAL DESIGN CONSULTANT:
Vijaynath Consultants Pvt. Ltd.

MEP CONSULTANT:

PROJECT DETAILS:

THE SKY BUNGALOWS
situated at Khasra No. 339/183, 341/231, 344/233, 338/183, Village: Kanakpura, Tehsil: Jaipur, Jaipur-302034

CLIENT:

GENERAL NOTES:

GRADE	Lit
M-35	------
M-40	------
M-45	------
M-50	------

CONCRETE DETAILS:

PROJECT NO.:

DRAWN BY: KANHAIYA LAL

CHECKED BY: SHAILENDER

FILE LOCATION:

SHEET TITLE:
COLUMN SCHEDULE AND RING DETAIL BLOCK A

DRG NO.	S-03	SCALE:
DATE:	18.04.2023	
SHEET SIZE:		

STAMP:
AJAY PAL SINGH
Civil Engineer

MUMTY TO TERRACE FLOOR	SIZE			SIZE			SIZE			SIZE			SIZE			SIZE			SIZE				
	MIX.			MIX.			MIX.			MIX.			MIX.			MIX.			MIX.				
	REINF.			REINF.			REINF.			REINF.			REINF.			REINF.			REINF.				
	RINGS			RINGS			RINGS			RINGS			RINGS			RINGS			RINGS				
TERRACE FLOOR TO FOURTEENTH FLOOR	SIZE	230X1050		SIZE	230X1200		SIZE	230X1050		SIZE	230X1050		SIZE	230X1200		SIZE	230X1050		SIZE	230X1050			
	MIX.	M-40		MIX.	M-40		MIX.	M-40		MIX.	M-40		MIX.	M-40		MIX.	M-40		MIX.	M-40			
	REINF.	20-16#		REINF.	22-16#		REINF.	20-16#		REINF.	20-16#		REINF.	22-16#		REINF.	20-16#		REINF.	20-16#			
	RINGS	8MM		RINGS	8MM		RINGS	8MM		RINGS	8MM		RINGS	8MM		RINGS	8MM		RINGS	8MM			
FOURTEENTH FLOOR TO THIRTEENTH FLOOR	SIZE	230X1050		SIZE	230X1200		SIZE	230X1050		SIZE	230X1050		SIZE	230X1200		SIZE	230X1050		SIZE	230X1050			
	MIX.	M-40		MIX.	M-40		MIX.	M-40		MIX.	M-40		MIX.	M-40		MIX.	M-40		MIX.	M-40			
	REINF.	20-16#		REINF.	22-16#		REINF.	20-16#		REINF.	20-16#		REINF.	22-16#		REINF.	20-16#		REINF.	20-16#			
	RINGS	8MM		RINGS	8MM		RINGS	8MM		RINGS	8MM		RINGS	8MM		RINGS	8MM		RINGS	8MM			
THIRTEENTH FLOOR TO TWELFTH FLOOR	SIZE	230X1050		SIZE	230X1200		SIZE	230X1050		SIZE	230X1050		SIZE	230X1200		SIZE	230X1050		SIZE	230X1050			
	MIX.	M-40		MIX.	M-40		MIX.	M-40		MIX.	M-40		MIX.	M-40		MIX.	M-40		MIX.	M-40			
	REINF.	20-16#		REINF.	22-16#		REINF.	20-16#		REINF.	20-16#		REINF.	22-16#		REINF.	20-16#		REINF.	20-16#			
	RINGS	8MM		RINGS	8MM		RINGS	8MM		RINGS	8MM		RINGS	8MM		RINGS	8MM		RINGS	8MM			
TWELFTH FLOOR TO ELEVENTH FLOOR	SIZE	230X1050		SIZE	230X1200		SIZE	230X1050		SIZE	230X1050		SIZE	230X1200		SIZE	230X1050		SIZE	230X1050			
	MIX.	M-40		MIX.	M-40		MIX.	M-40		MIX.	M-40		MIX.	M-40		MIX.	M-40		MIX.	M-40			
	REINF.	20-20#		REINF.	22-20#		REINF.	20-20#		REINF.	20-20#		REINF.	22-20#		REINF.	20-20#		REINF.	20-20#			
	RINGS	8MM		RINGS	8MM		RINGS	8MM		RINGS	8MM		RINGS	8MM		RINGS	8MM		RINGS	8MM			
ELEVENTH FLOOR TO TENTH FLOOR	SIZE	230X1050		SIZE	230X1200		SIZE	230X1050		SIZE	230X1050		SIZE	230X1200		SIZE	230X1050		SIZE	230X1050			
	MIX.	M-40		MIX.	M-40		MIX.	M-40		MIX.	M-40		MIX.	M-40		MIX.	M-40		MIX.	M-40			
	REINF.	20-20#		REINF.	22-20#		REINF.	20-20#		REINF.	20-20#		REINF.	22-20#		REINF.	20-20#		REINF.	20-20#			
	RINGS	8MM		RINGS	8MM		RINGS	8MM		RINGS	8MM		RINGS	8MM		RINGS	8MM		RINGS	8MM			
TENTH FLOOR TO NINTH FLOOR	SIZE	230X1050		SIZE	230X1200		SIZE	230X1050		SIZE	230X1050		SIZE	230X1200		SIZE	230X1050		SIZE	230X1050			
	MIX.	M-40		MIX.	M-40		MIX.	M-40		MIX.	M-40		MIX.	M-40		MIX.	M-40		MIX.	M-40			
	REINF.	20-20#		REINF.	22-20#		REINF.	20-20#		REINF.	20-20#		REINF.	22-20#		REINF.	20-20#		REINF.	20-20#			
	RINGS	8MM		RINGS	8MM		RINGS	8MM		RINGS	8MM		RINGS	8MM		RINGS	8MM		RINGS	8MM			
NINTH FLOOR TO EIGHTH FLOOR	SIZE	230X1050		SIZE	230X1200		SIZE	230X1050		SIZE	230X1050		SIZE	230X1200		SIZE	230X1050		SIZE	230X1050			
	MIX.	M-40		MIX.	M-40		MIX.	M-40		MIX.	M-40		MIX.	M-40		MIX.	M-40		MIX.	M-40			
	REINF.	20-20#		REINF.	22-20#		REINF.	20-20#		REINF.	20-20#		REINF.	22-20#		REINF.	20-20#		REINF.	20-20#			
	RINGS	8MM		RINGS	8MM		RINGS	8MM		RINGS	8MM		RINGS	8MM		RINGS	8MM		RINGS	8MM			
EIGHTH FLOOR TO SEVENTH FLOOR	SIZE	230X1150		SIZE	230X1350		SIZE	230X1050		SIZE	230X1200		SIZE	230X1050		SIZE	230X1050		SIZE	230X1150			
	MIX.	M-40		MIX.	M-40		MIX.	M-40		MIX.	M-40		MIX.	M-40		MIX.	M-40		MIX.	M-40			
	REINF.	26-20#		REINF.	30-20#		REINF.	20-20#		REINF.	22-20#		REINF.	20-20#		REINF.	20-20#		REINF.	26-20#			
	RINGS	8MM		RINGS	8MM		RINGS	8MM		RINGS	8MM		RINGS	8MM		RINGS	8MM		RINGS	8MM			
SEVENTH FLOOR TO SIXTH FLOOR	SIZE	230X1150		SIZE	230X1350		SIZE	230X1050		SIZE	230X1200		SIZE	230X1050		SIZE	230X1050		SIZE	230X1150			
	MIX.	M-40		MIX.	M-40		MIX.	M-40		MIX.	M-40		MIX.	M-40		MIX.	M-40		MIX.	M-40			
	REINF.	26-25#		REINF.	30-25#		REINF.	20-25#		REINF.	22-25#		REINF.	20-25#		REINF.	20-25#		REINF.	26-25#			
	RINGS	8MM		RINGS	8MM		RINGS	8MM		RINGS	8MM		RINGS	8MM		RINGS	8MM		RINGS	8MM			
SIXTH FLOOR TO FIFTH FLOOR	SIZE	230X1150		SIZE	230X1350		SIZE	230X1050		SIZE	230X1200		SIZE	230X1050		SIZE	230X1050		SIZE	230X1150			
	MIX.	M-40		MIX.	M-40		MIX.	M-40		MIX.	M-40		MIX.	M-40		MIX.	M-40		MIX.	M-40			
	REINF.	26-25#		REINF.	30-25#		REINF.	20-25#		REINF.	22-25#		REINF.	20-25#		REINF.	20-25#		REINF.	26-25#			
	RINGS	8MM		RINGS	8MM		RINGS	8MM		RINGS	8MM		RINGS	8MM		RINGS	8MM		RINGS	8MM			
FIFTH FLOOR TO FOURTH FLOOR	SIZE	230X1350		SIZE	230X1550		SIZE	230X1200		SIZE	230X1300		SIZE	230X1200		SIZE	230X1050		SIZE	230X1050			
	MIX.	M-40		MIX.	M-40		MIX.	M-40		MIX.	M-40		MIX.	M-40		MIX.	M-40		MIX.	M-40			
	REINF.	26-25#		REINF.	30-25#		REINF.	22-25#		REINF.	22-25#		REINF.	22-25#		REINF.	30-25#		REINF.	30-25#			
	RINGS	8MM		RINGS	8MM		RINGS	8MM		RINGS	8MM		RINGS	8MM		RINGS	8MM		RINGS	8MM			
FOURTH FLOOR TO THIRD FLOOR	SIZE	230X1350		SIZE	230X1550		SIZE	230X1200		SIZE	230X1200		SIZE	230X1200		SIZE	230X1050		SIZE	230X1200			
	MIX.	M-40		MIX.	M-40		MIX.	M-40		MIX.	M-40		MIX.	M-40		MIX.	M-40		MIX.	M-40			
	REINF.	26-25#		REINF.	30-25#		REINF.	22-25#		REINF.	22-25#		REINF.	22-25#		REINF.	30-25#		REINF.	22-25#			
	RINGS	8MM		RINGS	8MM		RINGS	8MM		RINGS	8MM		RINGS	8MM		RINGS	8MM		RINGS	8MM			
THIRD FLOOR TO SECOND FLOOR	SIZE	230X1350		SIZE	230X1550		SIZE	230X1200		SIZE	230X1200		SIZE	230X1200		SIZE	230X1050		SIZE	230X1200			
	MIX.	M-40		MIX.	M-40		MIX.	M-40		MIX.	M-40		MIX.	M-40		MIX.	M-40		MIX.	M-40			
	REINF.	26-25#		REINF.	30-25#		REINF.	22-25#		REINF.	22-25#		REINF.	22-25#		REINF.	30-25#		REINF.	22-25#			
	RINGS	8MM		RINGS	8MM		RINGS	8MM		RINGS	8MM		RINGS	8MM		RINGS	8MM		RINGS	8MM			
SECOND FLOOR TO FIRST FLOOR	SIZE	230X1350		SIZE	230X1550		SIZE	230X1200		SIZE	230X1200		SIZE	230X1200		SIZE	230X1050		SIZE	230X1200			
	MIX.	M-40		MIX.	M-40		MIX.	M-40		MIX.	M-40		MIX.	M-40		MIX.	M-40		MIX.	M-40			
	REINF.	26-32#		REINF.	30-32#		REINF.	22-32#		REINF.	22-32#		REINF.	22-32#		REINF.	30-32#		REINF.	22-32#			
	RINGS	8MM		RINGS	8MM		RINGS	8MM		RINGS	8MM		RINGS	8MM		RINGS	8MM		RINGS	8MM			
FIRST FLOOR TO GROUND FLOOR	SIZE	900X1350		SIZE	575X1350		SIZE	900X1200		SIZE	900X1200		SIZE	575X1200		SIZE	900X1050		SIZE	900X1200			
	MIX.	M-40		MIX.	M-40		MIX.	M-40		MIX.	M-40		MIX.	M-40		MIX.	M-40		MIX.	M-40			
	REINF.	30-32#		REINF.	36-32#		REINF.	24-32#		REINF.	24-32#		REINF.	26-25#		REINF.	22-25#		REINF.	24-32#			
	RINGS	8MM		RINGS	8MM		RINGS	8MM		RINGS	8MM		RINGS	8MM		RINGS	8MM		RINGS	8MM			
GROUND FLOOR TO FOOTING	SIZE	900X1350		SIZE	575X1550		SIZE	900X1200		SIZE	900X1200		SIZE	575X1200		SIZE	900X1050		SIZE	900X1200			
	MIX.	M-40		MIX.	M-40		MIX.	M-40		MIX.	M-40		MIX.	M-40		MIX.	M-40		MIX.	M-40			
	REINF.	30-32#		REINF.	36-32#		REINF.	24-32#		REINF.	24-32#		REINF.	26-25#		REINF.	22-25#		REINF.	24-32#			
	RINGS	8MM		RINGS	8MM		RINGS	8MM		RINGS	8MM		RINGS	8MM		RINGS	8MM		RINGS	8MM			
COLUMN	SWA-10			SWA-11			CA-06			CA-07			CA-08			CA-09			CA-10				

MUMTY TO TERRACE FLOOR	SIZE			SIZE			SIZE			SIZE			SIZE			SIZE			SIZE				
	MIX.			MIX.			MIX.			MIX.			MIX.			MIX.			MIX.				
	REINF.			REINF.			REINF.			REINF.			REINF.			REINF.			REINF.				
	RINGS			RINGS			RINGS			RINGS			RINGS			RINGS			RINGS				
TERRACE FLOOR TO FOURTEENTH FLOOR	SIZE	230X900		SIZE	230X1200		SIZE	230X1050		SIZE	230X900		SIZE	230X1200		SIZE	230X900		SIZE	575X900			
	MIX.	M-40		MIX.	M-40		MIX.	M-40		MIX.	M-40		MIX.	M-40		MIX.	M-40		MIX.	M-40			
	REINF.	18-16#		REINF.	22-16#		REINF.	20-16#		REINF.	18-16#		REINF.	22-16#		REINF.	18-16#		REINF.	22-16#			
	RINGS	8MM		RINGS	8MM		RINGS	8MM		RINGS	8MM		RINGS	8MM		RINGS	8MM		RINGS	8MM			
FOURTEENTH FLOOR TO THIRTEENTH FLOOR	SIZE	230X900		SIZE	230X1200		SIZE	230X1050		SIZE	230X900		SIZE	230X1200		SIZE	230X900		SIZE	575X900			
	MIX.	M-40		MIX.	M-40		MIX.	M-40		MIX.	M-40		MIX.	M-40		MIX.	M-40		MIX.	M-40			
	REINF.	18-16#		REINF.	22-16#		REINF.	20-16#		REINF.	18-16#		REINF.	22-16#		REINF.	18-16#		REINF.	22-16#			
	RINGS	8MM		RINGS	8MM		RINGS	8MM		RINGS	8MM		RINGS	8MM		RINGS	8MM		RINGS	8MM			
THIRTEENTH FLOOR TO TWELFTH FLOOR	SIZE	230X900		SIZE	230X1200		SIZE	230X1050		SIZE	230X900		SIZE	230X1200		SIZE	230X900		SIZE	575X900			
	MIX.	M-40		MIX.	M-40		MIX.	M-40		MIX.	M-40		MIX.	M-40		MIX.	M-40		MIX.	M-40			
	REINF.	18-16#		REINF.	22-16#		REINF.	20-16#		REINF.	18-16#		REINF.	22-16#		REINF.	18-16#		REINF.	22-16#			
	RINGS	8MM		RINGS	8MM		RINGS	8MM		RINGS	8MM		RINGS	8MM		RINGS	8MM		RINGS	8MM			
TWELFTH FLOOR TO ELEVENTH FLOOR	SIZE	230X900		SIZE	230X1200		SIZE	230X1050		SIZE	230X900		SIZE	230X1200		SIZE	230X900		SIZE	575X900			
	MIX.	M-40		MIX.	M-40		MIX.	M-40		MIX.	M-40		MIX.	M-40		MIX.	M-40		MIX.	M-40			
	REINF.	18-20#		REINF.	22-20#		REINF.	20-20#		REINF.	18-20#		REINF.	22-20#		REINF.	18-20#		REINF.	22-20#			
	RINGS	8MM		RINGS	8MM		RINGS	8MM		RINGS	8MM		RINGS	8MM		RINGS	8MM		RINGS	8MM			
ELEVENTH FLOOR TO TENTH FLOOR	SIZE	230X900		SIZE	230X1200		SIZE	230X1050		SIZE	230X900		SIZE	230X1200		SIZE	230X900		SIZE	575X900			
	MIX.	M-40		MIX.	M-40		MIX.	M-40		MIX.	M-40		MIX.	M-40		MIX.	M-40		MIX.	M-40			
	REINF.	18-20#		REINF.	22-20#		REINF.	20-20#		REINF.	18-20#		REINF.	22-20#		REINF.	18-20#		REINF.	22-20#			
	RINGS	8MM		RINGS	8MM		RINGS	8MM		RINGS	8MM		RINGS	8MM		RINGS	8MM		RINGS	8MM			
TENTH FLOOR TO NINTH FLOOR	SIZE	230X900		SIZE	230X1200		SIZE	230X1050		SIZE	230X900		SIZE	230X1200		SIZE	230X900		SIZE	575X900			
	MIX.	M-40		MIX.	M-40		MIX.	M-40		MIX.	M-40		MIX.	M-40		MIX.	M-40		MIX.	M-40			
	REINF.	18-20#		REINF.	22-20#		REINF.	20-20#		REINF.	18-20#		REINF.	22-20#		REINF.	18-20#		REINF.	22-20#			
	RINGS	8MM		RINGS	8MM		RINGS	8MM		RINGS	8MM		RINGS	8MM		RINGS	8MM		RINGS	8MM			
NINTH FLOOR TO EIGHTH FLOOR	SIZE	230X900		SIZE	230X1200		SIZE	230X1050		SIZE	230X900		SIZE	230X1200		SIZE	230X900		SIZE	575X900			
	MIX.	M-40		MIX.	M-40		MIX.	M-40		MIX.	M-40		MIX.	M-40		MIX.	M-40		MIX.	M-40			
	REINF.	18-20#		REINF.	22-20#		REINF.	20-20#		REINF.	18-20#		REINF.	22-20#		REINF.	18-20#		REINF.	22-20#			
	RINGS	8MM		RINGS	8MM		RINGS	8MM		RINGS	8MM		RINGS	8MM		RINGS	8MM		RINGS	8MM			
EIGHTH FLOOR TO SEVENTH FLOOR	SIZE	230X1150		SIZE	230X1350		SIZE	230X1050		SIZE	230X1200		SIZE	230X1050		SIZE	230X900		SIZE	575X900			
	MIX.	M-40		MIX.	M-40		MIX.	M-40		MIX.	M-40		MIX.	M-40		MIX.	M-40		MIX.	M-40			
	REINF.	26-20#		REINF.	30-20#		REINF.	20-20#		REINF.	22-20#		REINF.	20-20#		REINF.	18-20#		REINF.	22-20#			
	RINGS	8MM		RINGS	8MM		RINGS	8MM		RINGS	8MM		RINGS	8MM		RINGS	8MM		RINGS	8MM			
SEVENTH FLOOR TO SIXTH FLOOR	SIZE	230X1150		SIZE	230X1350		SIZE	230X1050		SIZE	230X1200		SIZE	230X1050		SIZE	230X900		SIZE	575X900			
	MIX.	M-40		MIX.	M-40		MIX.	M-40		MIX.	M-40		MIX.	M-40		MIX.	M-40		MIX.	M-40			
	REINF.	26-25#		REINF.	30-25#		REINF.	20-25#		REINF.	22-25#		REINF.	20-25#		REINF.	18-25#		REINF.	22-25#			
	RINGS	8MM		RINGS	8MM		RINGS	8MM		RINGS	8MM		RINGS	8MM		RINGS	8MM		RINGS	8MM			
SIXTH FLOOR TO FIFTH FLOOR	SIZE	230X1150		SIZE	230X1350		SIZE	230X1050		SIZE	230X1200		SIZE	230X1050		SIZE	230X900		SIZE	575X900			
	MIX.	M-40		MIX.	M-40		MIX.	M-40		MIX.	M-40		MIX.	M-40		MIX.	M-40		MIX.	M-40			
	REINF.	26-25#		REINF.	30-25#		REINF.	20-25#		REINF.	22-25#		REINF.	20-25#		REINF.	18-25#		REINF.	22-25#			
	RINGS	8MM		RINGS	8MM		RINGS	8MM		RINGS	8MM		RINGS	8MM		RINGS	8MM		RINGS	8MM			
FIFTH FLOOR TO FOURTH FLOOR	SIZE	230X1350		SIZE	230X1550		SIZE	230X1200		SIZE	230X1200		SIZE	230X1200		SIZE	230X1050		SIZE	575X900			
	MIX.	M-40		MIX.	M-40		MIX.	M-40		MIX.	M-40		MIX.	M-40		MIX.	M-40		MIX.	M-40			
	REINF.	26-25#		REINF.	30-25#		REINF.	22-25#		REINF.	22-25#		REINF.	22-25#		REINF.	30-25#		REINF.	22-25#			
	RINGS	8MM		RINGS	8MM		RINGS	8MM		RINGS	8MM		RINGS	8MM		RINGS	8MM		RINGS	8MM			
FOURTH FLOOR TO THIRD FLOOR	SIZE	230X1350		SIZE	230X1550		SIZE	230X1200		SIZE	230X1200		SIZE	230X1200		SIZE	230X1050		SIZE	575X900			
	MIX.	M-40		MIX.	M-40		MIX.	M-40		MIX.	M-40		MIX.	M-40		MIX.	M-40		MIX.	M-40			
	REINF.	26-25#		REINF.	30-25#		REINF.	22-25#		REINF.	22-25#		REINF.	22-25#		REINF.	30-25#		REINF.	22-25#			
	RINGS	8MM		RINGS	8MM		RINGS	8MM		RINGS	8MM		RINGS	8MM		RINGS	8MM		RINGS	8MM			
THIRD FLOOR TO SECOND FLOOR	SIZE	230X1350		SIZE	230X1550		SIZE	230X1200		SIZE	230X1200		SIZE	230X1200		SIZE	230X1050		SIZE	575X900			
	MIX.	M-40		MIX.	M-40		MIX.	M-40		MIX.	M-40		MIX.	M-40		MIX.	M-40		MIX.	M-40			
	REINF.	26-25#		REINF.	30-25#		REINF.	22-25#		REINF.	22-25#		REINF.	22-25#		REINF.	30-25#		REINF.	22-25#			
	RINGS	8MM		RINGS	8MM		RINGS	8MM		RINGS	8MM		RINGS	8MM		RINGS	8MM		RINGS	8MM			
SECOND FLOOR TO FIRST FLOOR	SIZE	230X1350		SIZE	230X1550		SIZE	230X1200		SIZE	230X1200		SIZE	230X1200		SIZE	230X1050		SIZE	575X900			
	MIX.	M-40		MIX.	M-40		MIX.	M-40		MIX.	M-40		MIX.	M-40		MIX.	M-40		MIX.	M-40			
	REINF.	26-32#		REINF.	30-32#		REINF.	22-32#		REINF.	22-32#		REINF.	22-32#		REINF.	30-32#		REINF.	22-32#			
	RINGS	8MM		RINGS	8MM		RINGS	8MM		RINGS	8MM		RINGS	8MM		RINGS	8MM		RINGS	8MM			
FIRST FLOOR TO GROUND FLOOR	SIZE	900X1350		SIZE	575X1350		SIZE	900X1200		SIZE	900X1200		SIZE	575X1200		SIZE	900X1050		SIZE	900X1200			
	MIX.	M-40		MIX.	M-40		MIX.	M-40		MIX.	M-40		MIX.	M-40		MIX.	M-40		MIX.	M-40			
	REINF.	30-32#		REINF.	36-32#		REINF.	24-32#		REINF.	24-32#		REINF.	26-25#		REINF.	22-25#		REINF.	24-32#			
	RINGS	8MM		RINGS	8MM		RINGS	8MM		RINGS	8MM		RINGS	8MM		RINGS	8MM		RINGS	8MM			
GROUND FLOOR TO FOOTING	SIZE	900X1350		SIZE	575X1550		SIZE	900X1200		SIZE	900X1200		SIZE	575X1200		SIZE	900X1050		SIZE	900X1200			
	MIX.	M-40		MIX.	M-40		MIX.	M-40		MIX.	M-40		MIX.	M-40		MIX.	M-40		MIX.	M-40			
	REINF.	30-32#		REINF.	36-32#		REINF.	24-32#		REINF.	24-32#		REINF.	26-25#		REINF.	22-25#		REINF.	24-32#			
	RINGS	8MM		RINGS	8MM		RINGS	8MM		RINGS	8MM		RINGS	8MM		RINGS	8MM		RINGS	8MM			
COLUMN	SWA-13			SWA-16			SWA-17			SWA-18			SWA-19			SWA-20			SWA-21				

DESIGN & BUILD

LIST OF CONSULTANTS:

ARCHITECT:
STUDIO SAARTH
ARCHITECTURE | URBAN DESIGNERS
A-C -424 KING'S ROAD ,NIRMAN NAGAR
JAIPUR - 302019 , RAJASTHAN

STRUCTURAL DESIGN CONSULTANT:
Vijaynath Consultants Pvt. Ltd.

MEP CONSULTANT:

PROJECT DETAILS:

THE SKY BUNGALOWS
situated at Khasra No. 339/183, 341/231, 344/233, 338/183, Village: Kanakpura, Tehsil: Jaipur, Jaipur-302034

CLIENT:

GENERAL NOTES:

CONCRETE GRADE	Lit
M-35	
M-40	
M-45	
M-40	

CONCRETE MIX CARD

PROJECT NO.:

DRAWN BY: ILAXMIPAVA LAL

CHECKED BY: SHAILENDER

FILE LOCATION:

SHEET TITLE:
COLUMN SCHEDULE AND RING DETAIL BLOCK A

ORG NO.	S-03	SCALE:
DATE	18.04.2023	
SHEET NO.	02 OF 05	

AJAY PAL SINGH
Civil Engineer

MUMTY TO TERRACE FLOOR	SIZE			SIZE			SIZE			SIZE			SIZE			SIZE			SIZE		
	MIX.			MIX.			MIX.			MIX.			MIX.			MIX.			MIX.		
	REINF.			REINF.			REINF.			REINF.			REINF.			REINF.			REINF.		
	RINGS			RINGS			RINGS			RINGS			RINGS			RINGS			RINGS		
TERRACE FLOOR TO FOURTEENTH FLOOR	SIZE	230X900		SIZE	230X900		SIZE	230X900		SIZE			SIZE			SIZE			SIZE		
	MIX.	M-40		MIX.	M-40		MIX.	M-40		MIX.	M-40		MIX.			MIX.			MIX.		
	REINF.	18-16#		REINF.	18-16#		REINF.	18-16#		REINF.			REINF.			REINF.			REINF.		
	RINGS	8MM		RINGS	8MM		RINGS	8MM		RINGS	8MM		RINGS	8MM		RINGS	8MM		RINGS	8MM	
FOURTEENTH FLOOR TO THIRTEENTH FLOOR	SIZE	230X900		SIZE	230X900		SIZE	230X900		SIZE			SIZE			SIZE			SIZE		
	MIX.	M-40		MIX.	M-40		MIX.	M-40		MIX.	M-40		MIX.			MIX.			MIX.		
	REINF.	18-16#		REINF.	18-16#		REINF.	18-16#		REINF.			REINF.			REINF.			REINF.		
	RINGS	8MM		RINGS	8MM		RINGS	8MM		RINGS	8MM		RINGS	8MM		RINGS	8MM		RINGS	8MM	
THIRTEENTH FLOOR TO TWELFTH FLOOR	SIZE	230X900		SIZE	230X900		SIZE	230X900		SIZE			SIZE			SIZE			SIZE		
	MIX.	M-40		MIX.	M-40		MIX.	M-40		MIX.	M-40		MIX.			MIX.			MIX.		
	REINF.	18-16#		REINF.	18-16#		REINF.	18-16#		REINF.			REINF.			REINF.			REINF.		
	RINGS	8MM		RINGS	8MM		RINGS	8MM		RINGS	8MM		RINGS	8MM		RINGS	8MM		RINGS	8MM	
TWELFTH FLOOR TO ELEVENTH FLOOR	SIZE	230X900		SIZE	230X900		SIZE	230X900		SIZE			SIZE			SIZE			SIZE		
	MIX.	M-40		MIX.	M-40		MIX.	M-40		MIX.	M-40		MIX.			MIX.			MIX.		
	REINF.	18-20#		REINF.	18-20#		REINF.	18-20#		REINF.			REINF.			REINF.			REINF.		
	RINGS	8MM		RINGS	8MM		RINGS	8MM		RINGS	8MM		RINGS	8MM		RINGS	8MM		RINGS	8MM	
ELEVENTH FLOOR TO TENTH FLOOR	SIZE	230X900		SIZE	230X900		SIZE	230X900		SIZE			SIZE			SIZE			SIZE		
	MIX.	M-40		MIX.	M-40		MIX.	M-40		MIX.	M-40		MIX.			MIX.			MIX.		
	REINF.	18-20#		REINF.	18-20#		REINF.	18-20#		REINF.			REINF.			REINF.			REINF.		
	RINGS	8MM		RINGS	8MM		RINGS	8MM		RINGS	8MM		RINGS	8MM		RINGS	8MM		RINGS	8MM	
TENTH FLOOR TO NINTH FLOOR	SIZE	230X900		SIZE	230X900		SIZE	230X900		SIZE			SIZE			SIZE			SIZE		
	MIX.	M-40		MIX.	M-40		MIX.	M-40		MIX.	M-40		MIX.			MIX.			MIX.		
	REINF.	18-20#		REINF.	18-20#		REINF.	18-20#		REINF.			REINF.			REINF.			REINF.		
	RINGS	8MM		RINGS	8MM		RINGS	8MM		RINGS	8MM		RINGS	8MM		RINGS	8MM		RINGS	8MM	
NINTH FLOOR TO EIGHTH FLOOR	SIZE	230X900		SIZE	230X900		SIZE	230X900		SIZE			SIZE			SIZE			SIZE		
	MIX.	M-40		MIX.	M-40		MIX.	M-40		MIX.	M-40		MIX.			MIX.			MIX.		
	REINF.	18-20#		REINF.	18-20#		REINF.	18-20#		REINF.			REINF.			REINF.			REINF.		
	RINGS	8MM		RINGS	8MM		RINGS	8MM		RINGS	8MM		RINGS	8MM		RINGS	8MM		RINGS	8MM	
EIGHTH FLOOR TO SEVENTH FLOOR	SIZE	230X1350		SIZE	230X1350		SIZE	230X1350		SIZE			SIZE			SIZE			SIZE		
	MIX.	M-40		MIX.	M-40		MIX.	M-40		MIX.	M-40		MIX.			MIX.			MIX.		
	REINF.	26-20#		REINF.	26-20#		REINF.	26-20#		REINF.			REINF.			REINF.			REINF.		
	RINGS	8MM		RINGS	8MM		RINGS	8MM		RINGS	8MM		RINGS	8MM		RINGS	8MM		RINGS	8MM	
SEVENTH FLOOR TO SIXTH FLOOR	SIZE	230X1350		SIZE	230X1350		SIZE	230X1350		SIZE			SIZE			SIZE			SIZE		
	MIX.	M-40		MIX.	M-40		MIX.	M-40		MIX.	M-40		MIX.			MIX.			MIX.		
	REINF.	26-25#		REINF.	26-25#		REINF.	26-25#		REINF.			REINF.			REINF.			REINF.		
	RINGS	8MM		RINGS	8MM		RINGS	8MM		RINGS	8MM		RINGS	8MM		RINGS	8MM		RINGS	8MM	
SIXTH FLOOR TO FIFTH FLOOR	SIZE	230X1350		SIZE	230X1350		SIZE	230X1350		SIZE			SIZE			SIZE			SIZE		
	MIX.	M-40		MIX.	M-40		MIX.	M-40		MIX.	M-40		MIX.			MIX.			MIX.		
	REINF.	26-25#		REINF.	26-25#		REINF.	26-25#		REINF.			REINF.			REINF.			REINF.		
	RINGS	8MM		RINGS	8MM		RINGS	8MM		RINGS	8MM		RINGS	8MM		RINGS	8MM		RINGS	8MM	
FIFTH FLOOR TO FOURTH FLOOR	SIZE	230X1350		SIZE	300X1350		SIZE	300X1350		SIZE			SIZE			SIZE			SIZE		
	MIX.	M-40		MIX.	M-40		MIX.	M-40		MIX.	M-40		MIX.			MIX.			MIX.		
	REINF.	26-25#		REINF.	30-25#		REINF.	30-25#		REINF.			REINF.			REINF.			REINF.		
	RINGS	8MM		RINGS	8MM		RINGS	8MM		RINGS	8MM		RINGS	8MM		RINGS	8MM		RINGS	8MM	
FOURTH FLOOR TO THIRD FLOOR	SIZE	230X1350		SIZE	300X1350		SIZE	300X1350		SIZE			SIZE			SIZE			SIZE		
	MIX.	M-40		MIX.	M-40		MIX.	M-40		MIX.	M-40		MIX.			MIX.			MIX.		
	REINF.	26-25#		REINF.	30-25#		REINF.	30-25#		REINF.			REINF.			REINF.			REINF.		
	RINGS	8MM		RINGS	8MM		RINGS	8MM		RINGS	8MM		RINGS	8MM		RINGS	8MM		RINGS	8MM	
THIRD FLOOR TO SECOND FLOOR	SIZE	230X1350		SIZE	300X1350		SIZE	300X1350		SIZE			SIZE			SIZE			SIZE		
	MIX.	M-40		MIX.	M-40		MIX.	M-40		MIX.	M-40		MIX.			MIX.			MIX.		
	REINF.	26-25#		REINF.	30-25#		REINF.	30-25#		REINF.			REINF.			REINF.			REINF.		
	RINGS	8MM		RINGS	8MM		RINGS	8MM		RINGS	8MM		RINGS	8MM		RINGS	8MM		RINGS	8MM	
SECOND FLOOR TO FIRST FLOOR	SIZE	230X1350		SIZE	300X1350		SIZE	300X1350		SIZE			SIZE			SIZE			SIZE		
	MIX.	M-40		MIX.	M-40		MIX.	M-40		MIX.	M-40		MIX.			MIX.			MIX.		
	REINF.	26-32#		REINF.	30-32#		REINF.	30-32#		REINF.			REINF.			REINF.			REINF.		
	RINGS	8MM		RINGS	8MM		RINGS	8MM		RINGS	8MM		RINGS	8MM		RINGS	8MM		RINGS	8MM	
FIRST FLOOR TO GROUND FLOOR	SIZE	375X1350		SIZE	300X1350		SIZE	300X1350		SIZE			SIZE			SIZE			SIZE		
	MIX.	M-40		MIX.	M-40		MIX.	M-40		MIX.	M-40		MIX.			MIX.			MIX.		
	REINF.	30-32#		REINF.	30-32#		REINF.	30-32#		REINF.			REINF.			REINF.			REINF.		
	RINGS	8MM		RINGS	8MM		RINGS	8MM		RINGS	8MM		RINGS	8MM		RINGS	8MM		RINGS	8MM	
GROUND FLOOR TO FOOTING	SIZE	375X1350		SIZE	375X1350		SIZE	375X1350		SIZE			SIZE			SIZE			SIZE		
	MIX.	M-40		MIX.	M-40		MIX.	M-40		MIX.	M-40		MIX.			MIX.			MIX.		
	REINF.	30-32#		REINF.	30-32#		REINF.	30-32#		REINF.			REINF.			REINF.			REINF.		
	RINGS	8MM		RINGS	8MM		RINGS	8MM		RINGS	8MM		RINGS	8MM		RINGS	8MM		RINGS	8MM	
COLUMN	SWA-22			SWA-23			SWA-24			SWA-25												

DESIGN & BUILD

LIST OF CONSULTANTS:

ARCHITECT :

STUDIO SAARTH

ARCHITECTURE / URBAN DESIGNER

A:C -424 KING'S ROAD ,NIRMAN NAGAR

JAIPUR - 302019 , RAJASTHAN

STRUCTURAL DESIGN CONSULTANT:

Vijaytech Consultants Pvt. Ltd.

MEP CONSULTANT:

PROJECT DETAILS:

THE SKY BUNGALOWS

situated at Khasra No. 339/183, 341/231, 344/233, 338/183, Village: Kanakpura, Tehsil: Jaipur, Jaipur-302034

CLIENT:

GENERAL NOTES:-

1. ALL DIMENSIONS ARE IN MM UNLESS NOTED OTHERWISE.
2. ANY DISCREPANCY SHALL BE BROUGHT TO THE NOTICE OF THE ARCHITECT IMMEDIATELY.
3. IT IS RESPONSIBILITY & CONTRACTUAL DUTIES TO BE MADE RESPONSIBLE FOR THE EXECUTION.
4. CHECKED DRAWINGS SHALL BE KEPT AT SITE AT ALL TIMES OF WORK IS IN PROGRESS.
5. CONTRACTOR SHOULD REFER CONSTRUCTION DRAWINGS ONLY.
6. ANY DISCREPANCY IN THE SIZE, DETAILS DURING EXCAVATION MUST BE BROUGHT TO THE NOTICE OF STRUCTURAL CONSULTANT.
7. STRUCTURAL CONSULTANT & TO APPROVE THE DEPTH OF THE FOUNDATION BEFORE CASTING OF CONCRETE.
8. ALL DIMENSIONS ARE IN MM UNLESS OTHERWISE NOTED.
9. ALL SLABS OF SUNK PORTION SHALL BE SLOPED TOWARDS DRAIN.
10. ALL SLABS OF TOILETS, BATHS, KITCHEN SHALL BE 100 MM LESS THAN THE FLOOR LEVEL.
REINFORCEMENT DETAILS:

CHARACTERISTIC STRENGTH 550 N/SQ MM CONFORMING TO IS 1786 GRADE FE 550 D.

CONCRETE SHALL BE USED.

ALL REINFORCEMENT SHALL BE FREE FROM RUST, MILL SCALE, OIL, GREASE, LOOSE MILL SCALE AND LOOSE RUST.

BARS SHALL BE CLEANED AT EACH SECTION.

CONC GRADE	Lsb
M-25	*** * * *
M-30	*** * * *
M-35	*** * * *
M-40	*** * * *

CONCRETE DETAILS:

1. GRADE OF CONCRETE SHALL BE AS PER CONSTRUCTION NO. IN SPECIFICATIONS.
2. CLEAR COVER TO REINFORCEMENT SHALL BE :-

	BEAMS	SLAB	COLUMN	FOOTING
EXPOSED	25 (20 MIN)	25 (20 MIN)	25 (20 MIN)	25 (20 MIN)
BACKFILLED SURFACE				25 (20 MIN) (CAST AGAINST BLINDING) 50 (CAST AGAINST EARTH)
UNEXPOSED				12.5 (10 MIN)
BOTTOM OF SLOPED SURFACE	12.5 (10 MIN) 0.5 (25 MIN)	12.5 (10 MIN) 0.5 (25 MIN)		37.5 (30 MIN)
WALLS TO WATER SIDE OF WATER TANKS				37.5 (30 MIN) 50 (CAST AGAINST EARTH)

PROJECT NO.:

DRAWN BY: KANHAIYA LAL

CHECKED BY: SHAILENDER

TILE LOCATION:

SHEET TITLE:

COLUMN SCHEDULE AND RING DETAIL BLOCK A

DRG NO.	S-03	NORTH:
DATE	14.04.2023	
SHEET NO.	03 OF 03	
SCALE		
STAMP:		

AJAY PAL SINGH

Civil Engineer

FLOOR	ITEM	SWB-15	SWB-16	SWB-17	CB-01	CB-02	CB-03	CB-04
MUMTY TO TERRACE FLOOR	SIZE							
	MIX.							
	REINF.							
	RINGS							
TERRACE FLOOR TO FOURTEENTH FLOOR	SIZE	230X1200	230X900	230X900	230X1050	230X1050	230X1050	230X1050
	MIX.	M-40	M-40	M-40	M-40	M-40	M-40	M-40
	REINF.	22-16#	18-16#	18-16#	20-16#	20-16#	20-16#	20-16#
	RINGS	8MM	8MM	8MM	8MM	8MM	8MM	8MM
FOURTEENTH FLOOR TO THIRTEENTH FLOOR	SIZE	230X1200	230X900	230X900	230X1050	230X1050	230X1050	230X1050
	MIX.	M-40	M-40	M-40	M-40	M-40	M-40	M-40
	REINF.	22-16#	18-16#	18-16#	20-16#	20-16#	20-16#	20-16#
	RINGS	8MM	8MM	8MM	8MM	8MM	8MM	8MM
THIRTEENTH FLOOR TO TWELFTH FLOOR	SIZE	230X1200	230X900	230X900	230X1050	230X1050	230X1050	230X1050
	MIX.	M-40	M-40	M-40	M-40	M-40	M-40	M-40
	REINF.	22-16#	18-16#	18-16#	20-16#	20-16#	20-16#	20-16#
	RINGS	8MM	8MM	8MM	8MM	8MM	8MM	8MM
TWELFTH FLOOR TO ELEVENTH FLOOR	SIZE	230X1200	230X900	230X900	230X1050	230X1050	230X1050	230X1050
	MIX.	M-40	M-40	M-40	M-40	M-40	M-40	M-40
	REINF.	22-20#	18-20#	18-20#	20-20#	20-20#	20-20#	20-20#
	RINGS	8MM	8MM	8MM	8MM	8MM	8MM	8MM
ELEVENTH FLOOR TO TENTH FLOOR	SIZE	230X1200	230X900	230X900	230X1050	230X1050	230X1050	230X1050
	MIX.	M-40	M-40	M-40	M-40	M-40	M-40	M-40
	REINF.	22-20#	18-20#	18-20#	20-20#	20-20#	20-20#	20-20#
	RINGS	8MM	8MM	8MM	8MM	8MM	8MM	8MM
TENTH FLOOR TO NINTH FLOOR	SIZE	230X1200	230X900	230X900	230X1050	230X1050	230X1050	230X1050
	MIX.	M-40	M-40	M-40	M-40	M-40	M-40	M-40
	REINF.	22-20#	18-20#	18-20#	20-20#	20-20#	20-20#	20-20#
	RINGS	8MM	8MM	8MM	8MM	8MM	8MM	8MM
NINTH FLOOR TO EIGHTH FLOOR	SIZE	230X1200	230X1200	230X1200	230X1050	230X1050	230X1050	230X1050
	MIX.	M-40	M-40	M-40	M-40	M-40	M-40	M-40
	REINF.	22-20#	22-20#	22-20#	20-20#	20-20#	20-20#	20-20#
	RINGS	8MM	8MM	8MM	8MM	8MM	8MM	8MM
EIGHTH FLOOR TO SEVENTH FLOOR	SIZE	230X1800	230X1200	230X1200	230X1050	230X1350	230X1050	230X1050
	MIX.	M-40	M-40	M-40	M-40	M-40	M-40	M-40
	REINF.	34-20#	22-20#	22-20#	20-20#	26-20#	20-20#	20-20#
	RINGS	8MM	8MM	8MM	8MM	8MM	8MM	8MM
SEVENTH FLOOR TO SIXTH FLOOR	SIZE	230X1800	230X1200	230X1200	230X1050	230X1350	230X1050	230X1050
	MIX.	M-40	M-40	M-40	M-40	M-40	M-40	M-40
	REINF.	34-25#	22-25#	22-25#	20-25#	26-25#	20-25#	20-25#
	RINGS	8MM	8MM	8MM	8MM	8MM	8MM	8MM
SIXTH FLOOR TO FIFTH FLOOR	SIZE	230X1800	230X1200	230X1200	230X1050	230X1350	230X1050	230X1050
	MIX.	M-40	M-40	M-40	M-40	M-40	M-40	M-40
	REINF.	34-25#	22-25#	22-25#	20-25#	26-25#	20-25#	20-25#
	RINGS	8MM	8MM	8MM	8MM	8MM	8MM	8MM
FIFTH FLOOR TO FOURTH FLOOR	SIZE	230X1800	230X1200	230X1200	230X1350	230X1350	230X1200	230X1200
	MIX.	M-40	M-40	M-40	M-40	M-40	M-40	M-40
	REINF.	34-25#	22-25#	22-25#	26-25#	26-25#	22-25#	22-25#
	RINGS	8MM	8MM	8MM	8MM	8MM	8MM	8MM
FOURTH FLOOR TO THIRD FLOOR	SIZE	230X1800	230X1200	230X1200	230X1350	230X1350	230X1200	230X1200
	MIX.	M-40	M-40	M-40	M-40	M-40	M-40	M-40
	REINF.	34-25#	22-25#	22-25#	26-25#	26-25#	22-25#	22-25#
	RINGS	8MM	8MM	8MM	8MM	8MM	8MM	8MM
THIRD FLOOR TO SECOND FLOOR	SIZE	230X1800	230X1200	230X1200	230X1350	230X1350	230X1200	230X1200
	MIX.	M-40	M-40	M-40	M-40	M-40	M-40	M-40
	REINF.	34-25#	22-25#	22-25#	26-25#	26-25#	22-25#	22-25#
	RINGS	8MM	8MM	8MM	8MM	8MM	8MM	8MM
SECOND FLOOR TO FIRST FLOOR	SIZE	230X1800	230X1200	230X1200	230X1350	230X1350	230X1200	230X1200
	MIX.	M-40	M-40	M-40	M-40	M-40	M-40	M-40
	REINF.	34-32#	22-32#	22-32#	26-32#	26-32#	22-32#	22-32#
	RINGS	8MM	8MM	8MM	8MM	8MM	8MM	8MM
FIRST FLOOR TO GROUND FLOOR	SIZE	300X1800	300X1200	300X1200	300X1350	300X1350	375X1200	375X1200
	MIX.	M-40	M-40	M-40	M-40	M-40	M-40	M-40
	REINF.	36-32#	24-32#	24-32#	28-32#	26-32#	26-25#	26-25#
	RINGS	8MM	8MM	8MM	8MM	8MM	8MM	8MM
GROUND FLOOR TO FOOTING	SIZE	300X1800	300X1200	300X1200	300X1350	300X1350	375X1200	375X1200
	MIX.	M-40	M-40	M-40	M-40	M-40	M-40	M-40
	REINF.	36-32#	24-32#	24-32#	28-32#	26-32#	26-25#	26-25#
	RINGS	8MM	8MM	8MM	8MM	8MM	8MM	8MM
COLUMN		SWB-15	SWB-16	SWB-17	CB-01	CB-02	CB-03	CB-04

FLOOR	ITEM	CB-05	CB-06	CB-07	CB-08	CB-09	CB-10	CB-11	CB-12
MUMTY TO TERRACE FLOOR	SIZE								
	MIX.								
	REINF.								
	RINGS								
TERRACE FLOOR TO FOURTEENTH FLOOR	SIZE	230X1050	230X1200	230X1200	230X1050	230X1050	230X1050	230X1050	230X1050
	MIX.	M-40	M-40	M-40	M-40	M-40	M-40	M-40	M-40
	REINF.	20-16#	22-16#	22-16#	20-16#	20-16#	20-16#	20-16#	20-16#
	RINGS	8MM	8MM	8MM	8MM	8MM	8MM	8MM	8MM
FOURTEENTH FLOOR TO THIRTEENTH FLOOR	SIZE	230X1050	230X1200	230X1200	230X1050	230X1050	230X1050	230X1050	230X1050
	MIX.	M-40	M-40	M-40	M-40	M-40	M-40	M-40	M-40
	REINF.	20-16#	22-16#	22-16#	20-16#	20-16#	20-16#	20-16#	20-16#
	RINGS	8MM	8MM	8MM	8MM	8MM	8MM	8MM	8MM
THIRTEENTH FLOOR TO TWELFTH FLOOR	SIZE	230X1050	230X1200	230X1200	230X1050	230X1050	230X1050	230X1050	230X1050
	MIX.	M-40	M-40	M-40	M-40	M-40	M-40	M-40	M-40
	REINF.	20-16#	22-16#	22-16#	20-16#	20-16#	20-16#	20-16#	20-16#
	RINGS	8MM	8MM	8MM	8MM	8MM	8MM	8MM	8MM
TWELFTH FLOOR TO ELEVENTH FLOOR	SIZE	230X1050		230X1200	230X1050	230X1050	230X1050	230X1050	230X1050
	MIX.	M-40	M-40	M-40	M-40	M-40	M-40	M-40	M-40
	REINF.	20-20#	22-20#	22-20#	20-20#	20-20#	20-20#	20-20#	20-20#
	RINGS	8MM	8MM	8MM	8MM	8MM	8MM	8MM	8MM
ELEVENTH FLOOR TO TENTH FLOOR	SIZE	230X1050	230X1200	230X1200	230X1050	230X1050	230X1050	230X1050	230X1050
	MIX.	M-40	M-40	M-40	M-40	M-40	M-40	M-40	M-40
	REINF.	20-20#	22-20#	22-20#	20-20#	20-20#	20-20#	20-20#	20-20#
	RINGS	8MM	8MM	8MM	8MM	8MM	8MM	8MM	8MM
TENTH FLOOR TO NINTH FLOOR	SIZE	230X1050	230X1200	230X1200	230X1050	230X1050	230X1050	230X1050	230X1050
	MIX.	M-40	M-40	M-40	M-40	M-40	M-40	M-40	M-40
	REINF.	20-20#	22-20#	22-20#	20-20#	20-20#	20-20#	20-20#	20-20#
	RINGS	8MM	8MM	8MM	8MM	8MM	8MM	8MM	8MM
NINTH FLOOR TO EIGHTH FLOOR	SIZE	230X1050	230X1200	230X1200	230X1050	230X1050	230X1050	230X1050	230X1050
	MIX.	M-40	M-40	M-40	M-40	M-40	M-40	M-40	M-40
	REINF.	20-20#	22-20#	22-20#	20-20#	20-20#	20-20#	20-20#	20-20#
	RINGS	8MM	8MM	8MM	8MM	8MM	8MM	8MM	8MM
EIGHTH FLOOR TO SEVENTH FLOOR	SIZE	230X1200	230X1200	230X1200	230X1050	230X1050	230X1050	230X1350	230X1050
	MIX.	M-40	M-40	M-40	M-40	M-40	M-40	M-40	M-40
	REINF.	22-20#	22-20#	22-20#	20-20#	20-20#	20-20#	26-20#	20-20#
	RINGS	8MM	8MM	8MM	8MM	8MM	8MM	8MM	8MM
SEVENTH FLOOR TO SIXTH FLOOR	SIZE	230X1200	230X1200	230X1200	230X1050	230X1050	230X1050	230X1350	230X1050
	MIX.	M-40	M-40	M-40	M-40	M-40	M-40	M-40	M-40
	REINF.	22-25#	22-25#	22-25#	20-25#	20-25#	20-25#	26-25#	20-25#
	RINGS	8MM	8MM	8MM	8MM	8MM	8MM	8MM	8MM
SIXTH FLOOR TO FIFTH FLOOR	SIZE	230X1200	230X1200	230X1200	230X1050	230X1050	230X1050	230X1350	230X1050
	MIX.	M-40	M-40	M-40	M-40	M-40	M-40	M-40	M-40
	REINF.	22-25#	22-25#	22-25#	20-25#	20-25#	20-25#	26-25#	20-25#
	RINGS	8MM	8MM	8MM	8MM	8MM	8MM	8MM	8MM
FIFTH FLOOR TO FOURTH FLOOR	SIZE	230X1350	300X1200	230X1200	230X1050	230X1200	230X1050	230X1350	230X1050
	MIX.	M-40	M-40	M-40	M-40	M-40	M-40	M-40	M-40
	REINF.	26-25#	22-25#	22-25#	20-25#	22-25#	20-25#	26-25#	20-25#
	RINGS	8MM	8MM	8MM	8MM	8MM	8MM	8MM	8MM
FOURTH FLOOR TO THIRD FLOOR	SIZE	230X1350	300X1200	230X1200	230X1050	230X1200	230X1200	230X1350	230X1050
	MIX.	M-40	M-40	M-40	M-40	M-40	M-40	M-40	M-40
	REINF.	26-25#	22-25#	22-25#	20-25#	22-25#	22-25#	26-25#	20-25#
	RINGS	8MM	8MM	8MM	8MM	8MM	8MM	8MM	8MM
THIRD FLOOR TO SECOND FLOOR	SIZE	230X1350	300X1200	230X1200	230X1050	230X1200	230X1200	230X1350	230X1050
	MIX.	M-40	M-40	M-40	M-40	M-40	M-40	M-40	M-40
	REINF.	26-25#	22-25#	22-25#	20-25#	22-25#	22-25#	26-25#	20-25#
	RINGS	8MM	8MM	8MM	8MM	8MM	8MM	8MM	8MM
SECOND FLOOR TO FIRST FLOOR	SIZE	230X1350	300X1200	230X1200	230X1050	230X1200	230X1200	230X1350	230X1050
	MIX.	M-40	M-40	M-40	M-40	M-40	M-40	M-40	M-40
	REINF.	26-32#	22-32#	22-32#	20-32#	22-32#	22-32#	26-32#	20-32#
	RINGS	8MM	8MM	8MM	8MM	8MM	8MM	8MM	8MM
FIRST FLOOR TO GROUND FLOOR	SIZE	300X1350	300X1200	230X1200	300X1050	375X1200	375X1200	300X1350	300X1050
	MIX.	M-40	M-40	M-40	M-40	M-40	M-40	M-40	M-40
	REINF.	28-32#	24-32#	22-32#	22-32#	26-25#	26-25#	28-32#	22-32#
	RINGS	8MM	8MM	8MM	8MM	8MM	8MM	8MM	8MM
GROUND FLOOR TO FOOTING	SIZE	300X1350	300X1200	300X1200	300X1050	375X1200	375X1200	300X1350	300X1050
	MIX.	M-40	M-40	M-40	M-40	M-40	M-40	M-40	M-40
	REINF.	28-32#	24-32#	24-32#	22-32#	26-25#	26-25#	28-32#	22-32#
	RINGS	8MM	8MM	8MM	8MM	8MM	8MM	8MM	8MM
COLUMN		CB-05	CB-06	CB-07	CB-08	CB-09	CB-10	CB-11	CB-12

DESIGN & BUILD

LIST OF CONSULTANTS:

ARCHITECT :

STUDIO SAARTH
ARCHITECTURE / URBAN DESIGNER
A.C -424 KING'S ROAD ,NIRMAN NAGAR
JAIPUR - 302019 , RAJASTHAN

STRUCTURAL DESIGN CONSULTANT:

Vijayrush Consultants Pvt. Ltd.

MEP CONSULTANT:

PROJECT DETAILS:

THE SKY BUNGALOWS
situated at Khasra No. 339/183, 341/231, 344/233, 338/183, Village: Kanakpura, Tehsil: Jaipur, Jaipur-302034

CLIENT:

GENERAL NOTES:-

[illegible]

CONC GRADE	Ld
M-25	[illegible]
M-30	[illegible]
M-35	[illegible]
M-40	[illegible]

CONCRETE DETAILS

[illegible]

PROJECT NO. :

DRAWN BY: KANHAIYA LAL

CHECKED BY: SHAILENDER

FILE LOCATION:

SHEET TITLE:

COLUMN SCHEDULE AND RING DETAIL BLOCK-B

DRG NO.	S-04	NORTH
DATE	13.04.2023	
SHEET NO.		
SCALE		

STAMP:

AJAY PAL SINGH
Civil Engineer

MUMTY TO TERRACE FLOOR	SIZE			SIZE			SIZE			SIZE			SIZE			SIZE			SIZE			SIZE		
	MIX			MIX			MIX			MIX			MIX			MIX			MIX			MIX		
	REINF.			REINF.			REINF.			REINF.			REINF.			REINF.			REINF.			REINF.		
	RINGS			RINGS			RINGS			RINGS			RINGS			RINGS			RINGS			RINGS		
TERRACE FLOOR TO FOURTEENTH FLOOR	SIZE	230X900		SIZE	230X900		SIZE	230X1350		SIZE	230X1350		SIZE	230X1300		SIZE	230X1300		SIZE	230X1050		SIZE		
	MIX	M-40		MIX	M-40		MIX	M-40		MIX	M-40		MIX	M-40		MIX	M-40		MIX	M-40		MIX	M-40	
	REINF.	18-16ø		REINF.	18-16ø		REINF.	20-16ø		REINF.	22-16ø		REINF.	22-16ø		REINF.	22-16ø		REINF.	18-16ø		REINF.	18-16ø	
	RINGS	8MM		RINGS	8MM		RINGS	8MM		RINGS	8MM		RINGS	8MM		RINGS	8MM		RINGS	8MM		RINGS	8MM	
FOURTEENTH FLOOR TO THIRTEENTH FLOOR	SIZE	230X900		SIZE	230X900		SIZE	230X1350		SIZE	230X1300		SIZE	230X1300		SIZE	230X1300		SIZE	230X1050		SIZE	230X900	
	MIX	M-40		MIX	M-40		MIX	M-40		MIX	M-40		MIX	M-40		MIX	M-40		MIX	M-40		MIX	M-40	
	REINF.	18-16ø		REINF.	18-16ø		REINF.	20-16ø		REINF.	22-16ø		REINF.	22-16ø		REINF.	22-16ø		REINF.	18-16ø		REINF.	18-16ø	
	RINGS	8MM		RINGS	8MM		RINGS	8MM		RINGS	8MM		RINGS	8MM		RINGS	8MM		RINGS	8MM		RINGS	8MM	
THIRTEENTH FLOOR TO TWELFTH FLOOR	SIZE	230X900		SIZE	230X900		SIZE	230X1350		SIZE	230X1300		SIZE	230X1300		SIZE	230X1300		SIZE	230X1050		SIZE	230X900	
	MIX	M-40		MIX	M-40		MIX	M-40		MIX	M-40		MIX	M-40		MIX	M-40		MIX	M-40		MIX	M-40	
	REINF.	18-16ø		REINF.	18-16ø		REINF.	20-16ø		REINF.	22-16ø		REINF.	22-16ø		REINF.	22-16ø		REINF.	18-16ø		REINF.	18-16ø	
	RINGS	8MM		RINGS	8MM		RINGS	8MM		RINGS	8MM		RINGS	8MM		RINGS	8MM		RINGS	8MM		RINGS	8MM	
TWELFTH FLOOR TO ELEVENTH FLOOR	SIZE	230X900		SIZE	230X900		SIZE	230X1350		SIZE	230X1300		SIZE	230X1300		SIZE	230X1300		SIZE	230X1050		SIZE	230X900	
	MIX	M-40		MIX	M-40		MIX	M-40		MIX	M-40		MIX	M-40		MIX	M-40		MIX	M-40		MIX	M-40	
	REINF.	18-16ø		REINF.	18-20ø		REINF.	20-20ø		REINF.	22-20ø		REINF.	22-20ø		REINF.	22-20ø		REINF.	20-20ø		REINF.	20-20ø	
	RINGS	8MM		RINGS	8MM		RINGS	8MM		RINGS	8MM		RINGS	8MM		RINGS	8MM		RINGS	8MM		RINGS	8MM	
ELEVENTH FLOOR TO TENTH FLOOR	SIZE	230X900		SIZE	230X900		SIZE	230X1350		SIZE	230X1300		SIZE	230X1300		SIZE	230X1300		SIZE	230X1050		SIZE	230X900	
	MIX	M-40		MIX	M-40		MIX	M-40		MIX	M-40		MIX	M-40		MIX	M-40		MIX	M-40		MIX	M-40	
	REINF.	18-20ø		REINF.	18-20ø		REINF.	20-20ø		REINF.	22-20ø		REINF.	22-20ø		REINF.	22-20ø		REINF.	20-20ø		REINF.	20-20ø	
	RINGS	8MM		RINGS	8MM		RINGS	8MM		RINGS	8MM		RINGS	8MM		RINGS	8MM		RINGS	8MM		RINGS	8MM	
TENTH FLOOR TO NINTH FLOOR	SIZE	230X900		SIZE	230X900		SIZE	230X1350		SIZE	230X1300		SIZE	230X1300		SIZE	230X1300		SIZE	230X1050		SIZE	230X900	
	MIX	M-40		MIX	M-40		MIX	M-40		MIX	M-40		MIX	M-40		MIX	M-40		MIX	M-40		MIX	M-40	
	REINF.	18-20ø		REINF.	18-20ø		REINF.	20-20ø		REINF.	22-20ø		REINF.	22-20ø		REINF.	22-20ø		REINF.	20-20ø		REINF.	18-20ø	
	RINGS	8MM		RINGS	8MM		RINGS	8MM		RINGS	8MM		RINGS	8MM		RINGS	8MM		RINGS	8MM		RINGS	8MM	
NINTH FLOOR TO EIGHTH FLOOR	SIZE	230X900		SIZE	230X900		SIZE	230X1350		SIZE	230X3000		SIZE	230X1650		SIZE	230X1400		SIZE	230X1150		SIZE		
	MIX	M-40		MIX	M-40		MIX	M-40		MIX	M-40		MIX	M-40		MIX	M-40		MIX	M-40		MIX	M-40	
	REINF.	18-20ø		REINF.	18-20ø		REINF.	20-20ø		REINF.	36-20ø		REINF.	30-20ø		REINF.	22-20ø		REINF.	26-20ø		REINF.	26-20ø	
	RINGS	8MM		RINGS	8MM		RINGS	8MM		RINGS	8MM		RINGS	8MM		RINGS	8MM		RINGS	8MM		RINGS	8MM	
EIGHTH FLOOR TO SEVENTH FLOOR	SIZE	230X1350		SIZE	230X1350		SIZE	230X1350		SIZE	230X3000		SIZE	230X1650		SIZE	230X1400		SIZE	230X1150		SIZE	230X1350	
	MIX	M-40		MIX	M-40		MIX	M-40		MIX	M-40		MIX	M-40		MIX	M-40		MIX	M-40		MIX	M-40	
	REINF.	26-20ø		REINF.	26-20ø		REINF.	26-20ø		REINF.	36-20ø		REINF.	30-20ø		REINF.	22-20ø		REINF.	26-20ø		REINF.	26-20ø	
	RINGS	8MM		RINGS	8MM		RINGS	8MM		RINGS	8MM		RINGS	8MM		RINGS	8MM		RINGS	8MM		RINGS	8MM	
SEVENTH FLOOR TO SIXTH FLOOR	SIZE	230X1350		SIZE	230X1350		SIZE	230X1350		SIZE	230X3000		SIZE	230X1650		SIZE	230X1400		SIZE	230X1150		SIZE	230X1350	
	MIX	M-40		MIX	M-40		MIX	M-40		MIX	M-40		MIX	M-40		MIX	M-40		MIX	M-40		MIX	M-40	
	REINF.	26-25ø		REINF.	26-25ø		REINF.	26-25ø		REINF.	38-25ø		REINF.	30-25ø		REINF.	22-25ø		REINF.	26-25ø		REINF.	26-25ø	
	RINGS	8MM		RINGS	8MM		RINGS	8MM		RINGS	8MM		RINGS	8MM		RINGS	8MM		RINGS	8MM		RINGS	8MM	
SIXTH FLOOR TO FIFTH FLOOR	SIZE	230X1350		SIZE	230X1350		SIZE	230X1350		SIZE	230X3000		SIZE	230X1650		SIZE	230X1400		SIZE	230X1150		SIZE	230X1350	
	MIX	M-40		MIX	M-40		MIX	M-40		MIX	M-40		MIX	M-40		MIX	M-40		MIX	M-40		MIX	M-40	
	REINF.	26-25ø		REINF.	26-25ø		REINF.	26-25ø		REINF.	38-25ø		REINF.	30-25ø		REINF.	22-25ø		REINF.	26-25ø		REINF.	26-25ø	
	RINGS	8MM		RINGS	8MM		RINGS	8MM		RINGS	8MM		RINGS	8MM		RINGS	8MM		RINGS	8MM		RINGS	8MM	
FIFTH FLOOR TO FOURTH FLOOR	SIZE	230X1650		SIZE	150X1800		SIZE	230X1800		SIZE	230X2000		SIZE	230X1650		SIZE	230X1400		SIZE	230X1350		SIZE	230X1350	
	MIX	M-40		MIX	M-40		MIX	M-40		MIX	M-40		MIX	M-40		MIX	M-40		MIX	M-40		MIX	M-40	
	REINF.	00-25ø		REINF.	34-25ø		REINF.	34-25ø		REINF.	38-25ø		REINF.	30-25ø		REINF.	34-25ø		REINF.	36-25ø		REINF.	36-25ø	
	RINGS	8MM		RINGS	8MM		RINGS	8MM		RINGS	8MM		RINGS	8MM		RINGS	8MM		RINGS	8MM		RINGS	8MM	
FOURTH FLOOR TO THIRD FLOOR	SIZE	230X1650		SIZE	150X1800		SIZE	230X1800		SIZE	230X3000		SIZE	230X1650		SIZE	230X1400		SIZE	230X1350		SIZE	230X1350	
	MIX	M-40		MIX	M-40		MIX	M-40		MIX	M-40		MIX	M-40		MIX	M-40		MIX	M-40		MIX	M-40	
	REINF.	00-25ø		REINF.	34-25ø		REINF.	34-25ø		REINF.	38-25ø		REINF.	30-25ø		REINF.	34-25ø		REINF.	36-25ø		REINF.	36-25ø	
	RINGS	8MM		RINGS	8MM		RINGS	8MM		RINGS	8MM		RINGS	8MM		RINGS	8MM		RINGS	8MM		RINGS	8MM	
THIRD FLOOR TO SECOND FLOOR	SIZE	230X1650		SIZE	150X1800		SIZE	230X1800		SIZE	230X3000		SIZE	230X1650		SIZE	230X1400		SIZE	230X1350		SIZE	230X1350	
	MIX	M-40		MIX	M-40		MIX	M-40		MIX	M-40		MIX	M-40		MIX	M-40		MIX	M-40		MIX	M-40	
	REINF.	00-25ø		REINF.	34-25ø		REINF.	34-25ø		REINF.	38-25ø		REINF.	30-25ø		REINF.	34-25ø		REINF.	36-25ø		REINF.	36-25ø	
	RINGS	8MM		RINGS	8MM		RINGS	8MM		RINGS	8MM		RINGS	8MM		RINGS	8MM		RINGS	8MM		RINGS	8MM	
SECOND FLOOR TO FIRST FLOOR	SIZE	230X1650		SIZE	150X1800		SIZE	230X1800		SIZE	230X3000		SIZE	230X1650		SIZE	230X1400		SIZE	230X1350		SIZE	230X1350	
	MIX	M-40		MIX	M-40		MIX	M-40		MIX	M-40		MIX	M-40		MIX	M-40		MIX	M-40		MIX	M-40	
	REINF.	00-32ø		REINF.	34-32ø		REINF.	34-32ø		REINF.	38-32ø		REINF.	30-32ø		REINF.	34-32ø		REINF.	36-32ø		REINF.	36-32ø	
	RINGS	8MM		RINGS	8MM		RINGS	8MM		RINGS	8MM		RINGS	8MM		RINGS	8MM		RINGS	8MM		RINGS	8MM	
FIRST FLOOR TO GROUND FLOOR	SIZE	900X1650		SIZE	900X1800		SIZE	900X1800		SIZE	900X3000		SIZE	900X1650		SIZE	900X1400		SIZE	900X1350		SIZE	900X1350	
	MIX	M-40		MIX	M-40		MIX	M-40		MIX	M-40		MIX	M-40		MIX	M-40		MIX	M-40		MIX	M-40	
	REINF.	32-32ø		REINF.	34-32ø		REINF.	36-32ø		REINF.	40-32ø		REINF.	32-32ø		REINF.	36-32ø		REINF.	28-32ø		REINF.	28-32ø	
	RINGS	8MM		RINGS	8MM		RINGS	8MM		RINGS	8MM		RINGS	8MM		RINGS	8MM		RINGS	8MM		RINGS	8MM	
GROUND FLOOR TO FOOTING	SIZE	900X1650		SIZE	900X1800		SIZE	900X1800		SIZE	900X3000		SIZE	900X1650		SIZE	900X1400		SIZE	900X1350		SIZE	900X1350	
	MIX	M-40		MIX	M-40		MIX	M-40		MIX	M-40		MIX	M-40		MIX	M-40		MIX	M-40		MIX	M-40	
	REINF.	32-32ø		REINF.	36-32ø		REINF.	36-32ø		REINF.	40-32ø		REINF.	32-32ø		REINF.	36-32ø		REINF.	28-32ø		REINF.	28-32ø	
	RINGS	8MM		RINGS	8MM		RINGS	8MM		RINGS	8MM		RINGS	8MM		RINGS	8MM		RINGS	8MM		RINGS	8MM	
COLUMN	SWB 01			SWB 02			SWB 03			SWB 04			SWB 05			SWB 06			SWB 07				

MUMTY TO TERRACE FLOOR	SIZE			SIZE			SIZE			SIZE			SIZE			SIZE			SIZE			SIZE		
	MIX			MIX			MIX			MIX			MIX			MIX			MIX			MIX		
	REINF.			REINF.			REINF.			REINF.			REINF.			REINF.			REINF.			REINF.		
	RINGS			RINGS			RINGS			RINGS			RINGS			RINGS			RINGS			RINGS		
TERRACE FLOOR TO FOURTEENTH FLOOR	SIZE	230X900		SIZE	230X900		SIZE	230X1350		SIZE	230X900		SIZE	230X1050		SIZE	230X1300		SIZE	230X900		SIZE		
	MIX	M-40		MIX	M-40		MIX	M-40		MIX	M-40		MIX	M-40		MIX	M-40		MIX	M-40		MIX	M-40	
	REINF.	18-16ø		REINF.	18-16ø		REINF.	22-16ø		REINF.	18-16ø		REINF.	20-16ø		REINF.	22-16ø		REINF.	18-16ø		REINF.	18-16ø	
	RINGS	8MM		RINGS	8MM		RINGS	8MM		RINGS	8MM		RINGS	8MM		RINGS	8MM		RINGS	8MM		RINGS	8MM	
FOURTEENTH FLOOR TO THIRTEENTH FLOOR	SIZE	230X900		SIZE	230X900		SIZE	230X1350		SIZE	230X900		SIZE	230X1050		SIZE	230X1300		SIZE	230X900		SIZE	230X900	
	MIX	M-40		MIX	M-40		MIX	M-40		MIX	M-40		MIX	M-40		MIX	M-40		MIX	M-40		MIX	M-40	
	REINF.	18-16ø		REINF.	18-16ø		REINF.	22-16ø		REINF.	18-16ø		REINF.	20-16ø		REINF.	22-16ø		REINF.	18-16ø		REINF.	18-16ø	
	RINGS	8MM		RINGS	8MM		RINGS	8MM		RINGS	8MM		RINGS	8MM		RINGS	8MM		RINGS	8MM		RINGS	8MM	
THIRTEENTH FLOOR TO TWELFTH FLOOR	SIZE	230X900		SIZE	230X900		SIZE	230X1350		SIZE	230X900		SIZE	230X1050		SIZE	230X1300		SIZE	230X900		SIZE	230X900	
	MIX	M-40		MIX	M-40		MIX	M-40		MIX	M-40		MIX	M-40		MIX	M-40		MIX	M-40		MIX	M-40	
	REINF.	18-16ø		REINF.	18-16ø		REINF.	22-16ø		REINF.	18-16ø		REINF.	20-16ø		REINF.	22-16ø		REINF.	18-16ø		REINF.	18-16ø	
	RINGS	8MM		RINGS	8MM		RINGS	8MM		RINGS	8MM		RINGS	8MM		RINGS	8MM		RINGS	8MM		RINGS	8MM	
TWELFTH FLOOR TO ELEVENTH FLOOR	SIZE	230X900		SIZE	230X900		SIZE	230X1350		SIZE	230X900		SIZE	230X1050		SIZE	230X1300		SIZE	230X900		SIZE	230X900	
	MIX	M-40		MIX	M-40		MIX	M-40		MIX	M-40		MIX	M-40		MIX	M-40		MIX	M-40		MIX	M-40	
	REINF.	18-20ø		REINF.	18-20ø		REINF.	22-20ø		REINF.	18-20ø		REINF.	20-20ø		REINF.	22-20ø		REINF.	18-20ø		REINF.	18-20ø	
	RINGS	8MM		RINGS	8MM		RINGS	8MM		RINGS	8MM		RINGS	8MM		RINGS	8MM		RINGS	8MM		RINGS	8MM	
ELEVENTH FLOOR TO TENTH FLOOR	SIZE	230X900		SIZE	230X900		SIZE	230X1350		SIZE	230X900		SIZE	230X1050		SIZE	230X1300		SIZE	230X900		SIZE	230X900	
	MIX	M-40		MIX	M-40		MIX	M-40		MIX	M-40		MIX	M-40		MIX	M-40		MIX	M-40		MIX	M-40	
	REINF.	18-20ø		REINF.	18-20ø		REINF.	22-20ø		REINF.	18-20ø		REINF.	20-20ø		REINF.	22-20ø		REINF.	18-20ø		REINF.	18-20ø	
	RINGS	8MM		RINGS	8MM		RINGS	8MM		RINGS	8MM		RINGS	8MM		RINGS	8MM		RINGS	8MM		RINGS	8MM	
TENTH FLOOR TO NINTH FLOOR	SIZE	230X900		SIZE	230X900		SIZE	230X1350		SIZE	230X900		SIZE	230X1050		SIZE	230X1300		SIZE	230X900		SIZE	230X900	
	MIX	M-40		MIX	M-40		MIX	M-40		MIX	M-40		MIX	M-40		MIX	M-40		MIX	M-40		MIX	M-40	
	REINF.	18-20ø		REINF.	18-20ø		REINF.	22-20ø		REINF.	18-20ø		REINF.	20-20ø		REINF.	22-20ø		REINF.	18-20ø		REINF.	18-20ø	
	RINGS	8MM		RINGS	8MM		RINGS	8MM		RINGS	8MM		RINGS	8MM		RINGS	8MM		RINGS	8MM		RINGS	8MM	
NINTH FLOOR TO EIGHTH FLOOR	SIZE	150X1350		SIZE	150X1350		SIZE	230X1350		SIZE	230X900		SIZE	230X1350		SIZE	230X1300		SIZE	230X1350		SIZE	230X1350	
	MIX	M-40		MIX	M-40		MIX	M-40		MIX	M-40		MIX	M-40		MIX	M-40		MIX	M-40		MIX	M-40	
	REINF.	26-20ø		REINF.	26-20ø		REINF.	22-20ø		REINF.	22-20ø		REINF.	26-20ø		REINF.	30-20ø		REINF.	26-20ø		REINF.	26-20ø	
	RINGS	8MM		RINGS	8MM		RINGS	8MM		RINGS	8MM		RINGS	8MM		RINGS	8MM		RINGS	8MM		RINGS	8MM	
EIGHTH FLOOR TO SEVENTH FLOOR	SIZE	150X1350		SIZE	150X1350		SIZE	230X1300		SIZE	230X1300		SIZE	230X1350		SIZE	230X1650		SIZE	230X1350		SIZE	230X1350	
	MIX	M-40		MIX	M-40		MIX	M-40		MIX	M-40		MIX	M-40		MIX	M-40		MIX	M-40		MIX	M-40	
	REINF.	26-20ø		REINF.	26-20ø		REINF.	22-20ø		REINF.	22-20ø		REINF.	26-20ø		REINF.	30-20ø		REINF.	26-20ø		REINF.	26-20ø	
	RINGS	8MM		RINGS	8MM		RINGS	8MM		RINGS	8MM		RINGS	8MM		RINGS	8MM		RINGS	8MM		RINGS	8MM	
SEVENTH FLOOR TO SIXTH FLOOR	SIZE	230X1350		SIZE	230X1350		SIZE	230X1300		SIZE	230X1300		SIZE	230X1350		SIZE	230X1650		SIZE	230X1350		SIZE	230X1350	
	MIX	M-40		MIX	M-40		MIX	M-40		MIX	M-40		MIX	M-40		MIX	M-40		MIX	M-40		MIX	M-40	
	REINF.	26-25ø		REINF.	26-25ø		REINF.	22-25ø		REINF.	22-25ø		REINF.	26-25ø		REINF.	30-25ø		REINF.	26-25ø		REINF.	26-25ø	
	RINGS	8MM		RINGS	8MM		RINGS	8MM		RINGS	8MM		RINGS	8MM		RINGS	8MM		RINGS	8MM		RINGS	8MM	
SIXTH FLOOR TO FIFTH FLOOR	SIZE	230X1350		SIZE	230X1350		SIZE	230X1300		SIZE	230X1200		SIZE	230X1350		SIZE	230X1650		SIZE	230X1350		SIZE	230X1350	
	MIX	M-40		MIX	M-40		MIX	M-40		MIX	M-40		MIX	M-40		MIX	M-40		MIX	M-40		MIX	M-40	
	REINF.	26-25ø		REINF.	26-25ø		REINF.	22-25ø		REINF.	22-25ø		REINF.	26-25ø		REINF.	30-25ø		REINF.	26-25ø		REINF.	26-25ø	
	RINGS	8MM		RINGS	8MM		RINGS	8MM		RINGS	8MM		RINGS	8MM		RINGS	8MM		RINGS	8MM		RINGS	8MM	
FIFTH FLOOR TO FOURTH FLOOR	SIZE	230X1350		SIZE	230X1350		SIZE	230X1300		SIZE	230X1200		SIZE	230X1350		SIZE	230X1650		SIZE	230X1350		SIZE	230X1350	
	MIX	M-40		MIX	M-40		MIX	M-40		MIX	M-40		MIX	M-40		MIX	M-40		MIX	M-40		MIX	M-40	
	REINF.	26-25ø		REINF.	26-25ø		REINF.	22-25ø		REINF.	22-25ø		REINF.	26-25ø		REINF.	30-25ø		REINF.	26-25ø		REINF.	26-25ø	
	RINGS	8MM		RINGS	8MM		RINGS	8MM		RINGS	8MM		RINGS	8MM		RINGS	8MM		RINGS	8MM		RINGS	8MM	
FOURTH FLOOR TO THIRD FLOOR	SIZE	230X1350		SIZE	230X1350		SIZE	230X1300		SIZE	230X1200		SIZE	230X1350		SIZE	230X1650		SIZE	230X1350		SIZE	230X1350	
	MIX	M-40		MIX	M-40		MIX	M-40		MIX	M-40		MIX	M-40		MIX	M-40		MIX	M-40		MIX	M-40	
	REINF.	26-25ø		REINF.	26-25ø		REINF.	22-25ø		REINF.	22-25ø		REINF.	26-25ø		REINF.	30-25ø		REINF.	26-25ø		REINF.	26-25ø	
	RINGS	8MM		RINGS	8MM		RINGS	8MM		RINGS	8MM		RINGS	8MM		RINGS	8MM		RINGS	8MM		RINGS	8MM	
THIRD FLOOR TO SECOND FLOOR	SIZE	150X1350		SIZE	150X1350		SIZE	230X1300		SIZE	230X1200		SIZE	230X1350		SIZE	230X1650		SIZE	230X1350		SIZE	230X1350	
	MIX	M-40		MIX	M-40		MIX	M-40		MIX	M-40		MIX	M-40		MIX	M-40		MIX	M-40		MIX	M-40	
	REINF.	26-25ø		REINF.	26-25ø		REINF.	22-25ø		REINF.	22-25ø		REINF.	26-25ø		REINF.	30-25ø		REINF.	26-25ø		REINF.	26-25ø	
	RINGS	8MM		RINGS	8MM		RINGS	8MM		RINGS	8MM		RINGS	8MM		RINGS	8MM		RINGS	8MM		RINGS	8MM	
SECOND FLOOR TO FIRST FLOOR	SIZE	150X1350		SIZE	150X1350		SIZE	230X1300		SIZE	230X1200		SIZE	230X1350		SIZE	230X1650		SIZE	230X1350		SIZE	230X1350	
	MIX	M-40		MIX	M-40		MIX	M-40		MIX	M-40		MIX	M-40		MIX	M-40		MIX	M-40		MIX	M-40	
	REINF.	26-32ø		REINF.	26-32ø		REINF.	22-32ø		REINF.	22-32ø		REINF.	26-32ø		REINF.	30-32ø		REINF.	26-32ø		REINF.	26-32ø	
	RINGS	8MM		RINGS	8MM		RINGS	8MM		RINGS	8MM		RINGS	8MM		RINGS	8MM		RINGS	8MM		RINGS	8MM	
FIRST FLOOR TO GROUND FLOOR	SIZE	900X1150		SIZE	900X1150		SIZE	230X1300		SIZE	900X1300		SIZE	900X1350		SIZE	900X1650		SIZE	900X1350		SIZE	900X1350	
	MIX	M-40		MIX	M-40		MIX	M-40		MIX	M-40		MIX	M-40		MIX	M-40		MIX	M-40		MIX	M-40	
	REINF.	28-32ø		REINF.	28-32ø		REINF.	22-32ø		REINF.	34-32ø		REINF.	28-32ø		REINF.	32-32ø		REINF.	28-32ø		REINF.	28-32ø	
	RINGS	8MM		RINGS	8MM		RINGS	8MM		RINGS	8MM		RINGS	8MM		RINGS	8MM		RINGS	8MM		RINGS	8MM	
GROUND FLOOR TO FOOTING	SIZE	900X1150		SIZE	900X1150		SIZE	230X1300		SIZE	300X1300		SIZE	900X1350		SIZE	900X1650		SIZE	900X1350		SIZE	900X1350	
	MIX	M-40		MIX	M-40		MIX	M-40		MIX	M-40		MIX	M-40		MIX	M-40		MIX	M-40		MIX	M-40	
	REINF.	28-32ø		REINF.	28-32ø		REINF.	22-32ø		REINF.	34-32ø		REINF.	28-32ø		REINF.	32-32ø		REINF.	28-32ø		REINF.	28-32ø	
	RINGS	8MM		RINGS	8MM		RINGS	8MM		RINGS	8MM		RINGS	8MM		RINGS	8MM		RINGS	8MM		RINGS	8MM	
COLUMN	SWB 08			SWB 09			SWB 10			SWB 11			SWB 12			SWB 13			SWB 14				

DESIGN & BUILD

LIST OF CONSULTANTS:

ARCHITECT:
STUDIO SAARTH
ARCHITECTURE | URBAN DESIGNERS
A-C -424 KING'S ROAD ,NIRMAN NAGAR
JAIPUR - 302019 , RAJASTHAN

STRUCTURAL DESIGN CONSULTANT:
Vijaynath Consultants Pvt. Ltd.

MEP CONSULTANT:

PROJECT DETAILS:

THE SKY BUNGALOWS
situated at Khasra No. 339/183, 341/231, 344/233, 338/183, Village: Kanakpura, Tehsil: Jaipur, Jaipur-302034

GENERAL NOTES:

CONCRETE GRADE	Lit
M-35	------
M-40	------
M-45	------
M-45	------
M-40	------

CONCRETE DETAILS:

PROJECT NO.:
DRAWN BY: RAMSEVA LAL
CHECKED BY: SHAILENDER
FILE LOCATION:

SHEET TITLE:
COLUMN SCHEDULE AND RING DETAIL BLOCK-B

DRG NO.: S-04 | MODIFIED:
DATE: 18.04.2022
SCALE: NOT TO SCALE
STAMP:

AJAY PAL SINGH
Civil Engineer

HUSHY TO TERRACE FLOOR	SIZE:			SIZE:			SIZE:			SIZE:			SIZE:			SIZE:			SIZE:		
	MIX.			MIX.			MIX.			MIX.			MIX.			MIX.			MIX.		
	REINF.			REINF.			REINF.			REINF.			REINF.			REINF.			REINF.		
	RINGS			RINGS			RINGS			RINGS			RINGS			RINGS			RINGS		
TERRACE FLOOR TO FOURTEENTH FLOOR	SIZE:	250X1050		SIZE:	230X900		SIZE:	230X1050		SIZE:	230X900		SIZE:	230X1050		SIZE:	230X1500		SIZE:	230X1050	
	MIX.	M-40		MIX.	M-40		MIX.	M-40		MIX.	M-40		MIX.	M-40		MIX.	M-40		MIX.	M-40	
	REINF.	20-16#		REINF.	18-16#		REINF.	20-16#		REINF.	18-16#		REINF.	20-16#		REINF.	28-25#		REINF.	20-16#	
	RINGS	6MM		RINGS	8MM		RINGS	8MM		RINGS	6MM		RINGS	8MM		RINGS	8MM		RINGS	8MM	
FOURTEENTH FLOOR TO THIRTEENTH FLOOR	SIZE:	250X1050		SIZE:	230X900		SIZE:	230X1050		SIZE:	230X900		SIZE:	230X1050		SIZE:	230X1500		SIZE:	230X1050	
	MIX.	M-40		MIX.	M-40		MIX.	M-40		MIX.	M-40		MIX.	M-40		MIX.	M-40		MIX.	M-40	
	REINF.	20-16#		REINF.	18-16#		REINF.	20-16#		REINF.	18-16#		REINF.	20-16#		REINF.	28-25#		REINF.	20-16#	
	RINGS	6MM		RINGS	8MM		RINGS	8MM		RINGS	8MM		RINGS	8MM		RINGS	8MM		RINGS	8MM	
THIRTEENTH FLOOR TO TWELFTH FLOOR	SIZE:	250X1050		SIZE:	230X900		SIZE:	230X1050		SIZE:	230X900		SIZE:	230X1050		SIZE:	230X1500		SIZE:	230X1050	
	MIX.	M-40		MIX.	M-40		MIX.	M-40		MIX.	M-40		MIX.	M-40		MIX.	M-40		MIX.	M-40	
	REINF.	20-16#		REINF.	18-16#		REINF.	20-16#		REINF.	18-16#		REINF.	20-16#		REINF.	28-25#		REINF.	20-16#	
	RINGS	6MM		RINGS	8MM		RINGS	8MM		RINGS	8MM		RINGS	8MM		RINGS	8MM		RINGS	8MM	
TWELFTH FLOOR TO ELEVENTH FLOOR	SIZE:	250X1050		SIZE:	230X900		SIZE:	230X1050		SIZE:	230X900		SIZE:	230X1050		SIZE:	230X1500		SIZE:	230X1050	
	MIX.	M-40		MIX.	M-40		MIX.	M-40		MIX.	M-40		MIX.	M-40		MIX.	M-40		MIX.	M-40	
	REINF.	20-20#		REINF.	18-20#		REINF.	20-20#		REINF.	18-20#		REINF.	20-20#		REINF.	28-25#		REINF.	20-20#	
	RINGS	6MM		RINGS	8MM		RINGS	8MM		RINGS	8MM		RINGS	8MM		RINGS	8MM		RINGS	8MM	
ELEVENTH FLOOR TO TENTH FLOOR	SIZE:	250X1050		SIZE:	230X900		SIZE:	230X1050		SIZE:	230X900		SIZE:	230X1050		SIZE:	230X1500		SIZE:	230X1050	
	MIX.	M-40		MIX.	M-40		MIX.	M-40		MIX.	M-40		MIX.	M-40		MIX.	M-40		MIX.	M-40	
	REINF.	20-20#		REINF.	18-20#		REINF.	20-20#		REINF.	18-20#		REINF.	20-20#		REINF.	28-25#		REINF.	20-20#	
	RINGS	6MM		RINGS	8MM		RINGS	8MM		RINGS	8MM		RINGS	8MM		RINGS	8MM		RINGS	8MM	
TENTH FLOOR TO NINTH FLOOR	SIZE:	250X1050		SIZE:	230X900		SIZE:	230X1050		SIZE:	230X900		SIZE:	230X1050		SIZE:	230X1500		SIZE:	230X1050	
	MIX.	M-40		MIX.	M-40		MIX.	M-40		MIX.	M-40		MIX.	M-40		MIX.	M-40		MIX.	M-40	
	REINF.	20-20#		REINF.	18-20#		REINF.	20-20#		REINF.	18-20#		REINF.	20-20#		REINF.	28-25#		REINF.	20-20#	
	RINGS	8MM		RINGS	8MM		RINGS	8MM		RINGS	8MM		RINGS	8MM		RINGS	8MM		RINGS	8MM	
NINTH FLOOR TO EIGHTH FLOOR	SIZE:	230X1050		SIZE:	230X900		SIZE:	230X1050		SIZE:	230X900		SIZE:	230X1050		SIZE:	230X1500		SIZE:	230X1050	
	MIX.	M-40		MIX.	M-40		MIX.	M-40		MIX.	M-40		MIX.	M-40		MIX.	M-40		MIX.	M-40	
	REINF.	20-20#		REINF.	18-20#		REINF.	20-20#		REINF.	18-20#		REINF.	20-20#		REINF.	28-25#		REINF.	20-20#	
	RINGS	8MM		RINGS	8MM		RINGS	8MM		RINGS	8MM		RINGS	8MM		RINGS	8MM		RINGS	8MM	
EIGHTH FLOOR TO SEVENTH FLOOR	SIZE:	230X1050		SIZE:	230X900		SIZE:	230X1050		SIZE:	230X900		SIZE:	230X1050		SIZE:	230X1500		SIZE:	230X1050	
	MIX.	M-40		MIX.	M-40		MIX.	M-40		MIX.	M-40		MIX.	M-40		MIX.	M-40		MIX.	M-40	
	REINF.	20-20#		REINF.	18-20#		REINF.	20-20#		REINF.	18-20#		REINF.	20-20#		REINF.	28-25#		REINF.	20-20#	
	RINGS	8MM		RINGS	8MM		RINGS	8MM		RINGS	8MM		RINGS	8MM		RINGS	8MM		RINGS	8MM	
SEVENTH FLOOR TO SIXTH FLOOR	SIZE:	230X1050		SIZE:	230X900		SIZE:	230X1050		SIZE:	230X900		SIZE:	230X1050		SIZE:	230X1500		SIZE:	230X1050	
	MIX.	M-40		MIX.	M-40		MIX.	M-40		MIX.	M-40		MIX.	M-40		MIX.	M-40		MIX.	M-40	
	REINF.	20-25#		REINF.	18-25#		REINF.	20-25#		REINF.	18-25#		REINF.	20-25#		REINF.	28-25#		REINF.	22-25#	
	RINGS	8MM		RINGS	8MM		RINGS	8MM		RINGS	8MM		RINGS	8MM		RINGS	8MM		RINGS	8MM	
SIXTH FLOOR TO FIFTH FLOOR	SIZE:	250X1050		SIZE:	230X900		SIZE:	230X1050		SIZE:	230X900		SIZE:	230X1050		SIZE:	230X1500		SIZE:	230X1050	
	MIX.	M-40		MIX.	M-40		MIX.	M-40		MIX.	M-40		MIX.	M-40		MIX.	M-40		MIX.	M-40	
	REINF.	20-25#		REINF.	18-25#		REINF.	20-25#		REINF.	18-25#		REINF.	20-25#		REINF.	28-25#		REINF.	22-25#	
	RINGS	8MM		RINGS	8MM		RINGS	8MM		RINGS	8MM		RINGS	8MM		RINGS	8MM		RINGS	8MM	
FIFTH FLOOR TO FOURTH FLOOR	SIZE:	250X1050		SIZE:	230X1050		SIZE:	230X1050		SIZE:	230X1200		SIZE:	230X1050		SIZE:	230X1500		SIZE:	230X1050	
	MIX.	M-40		MIX.	M-40		MIX.	M-40		MIX.	M-40		MIX.	M-40		MIX.	M-40		MIX.	M-40	
	REINF.	20-25#		REINF.	20-25#		REINF.	20-25#		REINF.	22-25#		REINF.	20-25#		REINF.	28-25#		REINF.	22-25#	
	RINGS	8MM		RINGS	8MM		RINGS	8MM		RINGS	8MM		RINGS	8MM		RINGS	8MM		RINGS	8MM	
FOURTH FLOOR TO THIRD FLOOR	SIZE:	250X1050		SIZE:	230X1050		SIZE:	230X1050		SIZE:	230X1200		SIZE:	230X1050		SIZE:	230X1500		SIZE:	230X1050	
	MIX.	M-40		MIX.	M-40		MIX.	M-40		MIX.	M-40		MIX.	M-40		MIX.	M-40		MIX.	M-40	
	REINF.	30-25#		REINF.	30-25#		REINF.	30-25#		REINF.	22-25#		REINF.	30-25#		REINF.	28-25#		REINF.	22-25#	
	RINGS	8MM		RINGS	8MM		RINGS	8MM		RINGS	8MM		RINGS	8MM		RINGS	8MM		RINGS	8MM	
THIRD FLOOR TO SECOND FLOOR	SIZE:	250X1050		SIZE:	230X1050		SIZE:	230X1050		SIZE:	230X1200		SIZE:	230X1050		SIZE:	230X1500		SIZE:	230X1050	
	MIX.	M-40		MIX.	M-40		MIX.	M-40		MIX.	M-40		MIX.	M-40		MIX.	M-40		MIX.	M-40	
	REINF.	30-25#		REINF.	30-25#		REINF.	30-25#		REINF.	22-25#		REINF.	30-25#		REINF.	28-25#		REINF.	22-25#	
	RINGS	8MM		RINGS	8MM		RINGS	8MM		RINGS	8MM		RINGS	8MM		RINGS	8MM		RINGS	8MM	
SECOND FLOOR TO FIRST FLOOR	SIZE:	350X1050		SIZE:	350X1050		SIZE:	230X1050		SIZE:	350X1200		SIZE:	230X1050		SIZE:	350X1500		SIZE:	230X1050	
	MIX.	M-40		MIX.	M-40		MIX.	M-40		MIX.	M-40		MIX.	M-40		MIX.	M-40		MIX.	M-40	
	REINF.	30-32#		REINF.	30-32#		REINF.	30-32#		REINF.	22-32#		REINF.	30-32#		REINF.	28-25#		REINF.	22-32#	
	RINGS	8MM		RINGS	8MM		RINGS	8MM		RINGS	8MM		RINGS	8MM		RINGS	8MM		RINGS	8MM	
FIRST FLOOR TO GROUND FLOOR	SIZE:	450X1650		SIZE:	375X1350		SIZE:	375X1350		SIZE:	375X1200		SIZE:	450X2000		SIZE:	450X1500		SIZE:	375X1200	
	MIX.	M-40		MIX.	M-40		MIX.	M-40		MIX.	M-40		MIX.	M-40		MIX.	M-40		MIX.	M-40	
	REINF.	34-32#		REINF.	30-32#		REINF.	30-32#		REINF.	26-25#		REINF.	42-32#		REINF.	38-25#		REINF.	26-25#	
	RINGS	8MM		RINGS	8MM		RINGS	8MM		RINGS	8MM		RINGS	8MM		RINGS	8MM		RINGS	8MM	
GROUND FLOOR TO FOOTING	SIZE:	450X1650		SIZE:	375X1350		SIZE:	375X1350		SIZE:	375X1200		SIZE:	450X2000		SIZE:	450X1500		SIZE:	375X1200	
	MIX.	M-40		MIX.	M-40		MIX.	M-40		MIX.	M-40		MIX.	M-40		MIX.	M-40		MIX.	M-40	
	REINF.	34-32#		REINF.	30-32#		REINF.	30-32#		REINF.	26-25#		REINF.	42-32#		REINF.	38-25#		REINF.	26-25#	
	RINGS	8MM		RINGS	8MM		RINGS	8MM		RINGS	8MM		RINGS	8MM		RINGS	8MM		RINGS	8MM	
COLUMN	SWC-01			SWC-02			SWC-03			SWC-04			SWC-05			SWC-06			SWC-07		

HUSHY TO TERRACE FLOOR	SIZE:			SIZE:			SIZE:			SIZE:			SIZE:			SIZE:			SIZE:		
	MIX.			MIX.			MIX.			MIX.			MIX.			MIX.			MIX.		
	REINF.			REINF.			REINF.			REINF.			REINF.			REINF.			REINF.		
	RINGS			RINGS			RINGS			RINGS			RINGS			RINGS			RINGS		
TERRACE FLOOR TO FOURTEENTH FLOOR	SIZE:	230X1500		SIZE:	230X900		SIZE:	230X900		SIZE:	230X1500		SIZE:	230X1200		SIZE:	230X1200		SIZE:	230X900	
	MIX.	M-40		MIX.	M-40		MIX.	M-40		MIX.	M-40		MIX.	M-40		MIX.	M-40		MIX.	M-40	
	REINF.	28-25#		REINF.	18-16#		REINF.	18-16#		REINF.	28-25#		REINF.	22-16#		REINF.	22-16#		REINF.	18-16#	
	RINGS	8MM		RINGS	8MM		RINGS	8MM		RINGS	8MM		RINGS	8MM		RINGS	8MM		RINGS	8MM	
FOURTEENTH FLOOR TO THIRTEENTH FLOOR	SIZE:	230X1500		SIZE:	230X900		SIZE:	230X900		SIZE:	230X1500		SIZE:	230X1200		SIZE:	230X1200		SIZE:	230X900	
	MIX.	M-40		MIX.	M-40		MIX.	M-40		MIX.	M-40		MIX.	M-40		MIX.	M-40		MIX.	M-40	
	REINF.	28-25#		REINF.	18-16#		REINF.	18-16#		REINF.	28-25#		REINF.	22-16#		REINF.	22-16#		REINF.	18-16#	
	RINGS	8MM		RINGS	8MM		RINGS	8MM		RINGS	8MM		RINGS	8MM		RINGS	8MM		RINGS	8MM	
THIRTEENTH FLOOR TO TWELFTH FLOOR	SIZE:	250X1500		SIZE:	230X900		SIZE:	230X900		SIZE:	230X1500		SIZE:	230X1200		SIZE:	230X1200		SIZE:	230X900	
	MIX.	M-40		MIX.	M-40		MIX.	M-40		MIX.	M-40		MIX.	M-40		MIX.	M-40		MIX.	M-40	
	REINF.	28-25#		REINF.	18-16#		REINF.	18-16#		REINF.	28-25#		REINF.	22-16#		REINF.	22-16#		REINF.	18-16#	
	RINGS	8MM		RINGS	8MM		RINGS	8MM		RINGS	8MM		RINGS	8MM		RINGS	8MM		RINGS	8MM	
TWELFTH FLOOR TO ELEVENTH FLOOR	SIZE:	250X1500		SIZE:	230X900		SIZE:	230X900		SIZE:	230X1500		SIZE:	230X1200		SIZE:	230X1200		SIZE:	230X900	
	MIX.	M-40		MIX.	M-40		MIX.	M-40		MIX.	M-40		MIX.	M-40		MIX.	M-40		MIX.	M-40	
	REINF.	28-25#		REINF.	18-20#		REINF.	18-20#		REINF.	28-25#		REINF.	22-20#		REINF.	22-20#		REINF.	18-20#	
	RINGS	8MM		RINGS	8MM		RINGS	8MM		RINGS	8MM		RINGS	8MM		RINGS	8MM		RINGS	8MM	
ELEVENTH FLOOR TO TENTH FLOOR	SIZE:	250X1500		SIZE:	230X900		SIZE:	230X900		SIZE:	230X1500		SIZE:	230X1200		SIZE:	230X1200		SIZE:	230X900	
	MIX.	M-40		MIX.	M-40		MIX.	M-40		MIX.	M-40		MIX.	M-40		MIX.	M-40		MIX.	M-40	
	REINF.	28-25#		REINF.	18-20#		REINF.	18-20#		REINF.	28-25#		REINF.	22-20#		REINF.	22-20#		REINF.	18-20#	
	RINGS	8MM		RINGS	8MM		RINGS	8MM		RINGS	8MM		RINGS	8MM		RINGS	8MM		RINGS	8MM	
TENTH FLOOR TO NINTH FLOOR	SIZE:	250X1500		SIZE:	230X900		SIZE:	230X900		SIZE:	230X1500		SIZE:	230X1200		SIZE:	230X1200		SIZE:	230X900	
	MIX.	M-40		MIX.	M-40		MIX.	M-40		MIX.	M-40		MIX.	M-40		MIX.	M-40		MIX.	M-40	
	REINF.	28-25#		REINF.	18-20#		REINF.	18-20#		REINF.	28-25#		REINF.	22-20#		REINF.	22-20#		REINF.	18-20#	
	RINGS	8MM		RINGS	8MM		RINGS	8MM		RINGS	8MM		RINGS	8MM		RINGS	8MM		RINGS	8MM	
NINTH FLOOR TO EIGHTH FLOOR	SIZE:	250X1500		SIZE:	230X900		SIZE:	230X900		SIZE:	230X1500		SIZE:	230X1200		SIZE:	230X1200		SIZE:	230X900	
	MIX.	M-40		MIX.	M-40		MIX.	M-40		MIX.	M-40		MIX.	M-40		MIX.	M-40		MIX.	M-40	
	REINF.	28-25#		REINF.	18-20#		REINF.	18-20#		REINF.	28-25#		REINF.	22-20#		REINF.	22-20#		REINF.	18-20#	
	RINGS	8MM		RINGS	8MM		RINGS	8MM		RINGS	8MM		RINGS	8MM		RINGS	8MM		RINGS	8MM	
EIGHTH FLOOR TO SEVENTH FLOOR	SIZE:	250X1500		SIZE:	230X900		SIZE:	230X900		SIZE:	230X1500		SIZE:	230X1200		SIZE:	230X1200		SIZE:	230X900	
	MIX.	M-40		MIX.	M-40		MIX.	M-40		MIX.	M-40		MIX.	M-40		MIX.	M-40		MIX.	M-40	
	REINF.	28-25#		REINF.	18-20#		REINF.	18-20#		REINF.	28-25#		REINF.	22-20#		REINF.	22-20#		REINF.	18-20#	
	RINGS	8MM		RINGS	8MM		RINGS	8MM		RINGS	8MM		RINGS	8MM		RINGS	8MM		RINGS	8MM	
SEVENTH FLOOR TO SIXTH FLOOR	SIZE:	250X1500		SIZE:	230X900		SIZE:	230X900		SIZE:	230X1500		SIZE:	230X1200		SIZE:	230X1200		SIZE:	230X900	
	MIX.	M-40		MIX.	M-40		MIX.	M-40		MIX.	M-40		MIX.	M-40		MIX.	M-40		MIX.	M-40	
	REINF.	28-25#		REINF.	18-25#		REINF.	18-25#		REINF.	28-25#		REINF.	22-25#		REINF.	22-25#		REINF.	18-25#	
	RINGS	8MM		RINGS	8MM		RINGS	8MM		RINGS	8MM		RINGS	8MM		RINGS	8MM		RINGS	8MM	
SIXTH FLOOR TO FIFTH FLOOR	SIZE:	250X1500		SIZE:	230X900		SIZE:	230X900		SIZE:	230X1500		SIZE:	230X1200		SIZE:	230X1200		SIZE:	230X900	
	MIX.	M-40		MIX.	M-40		MIX.	M-40		MIX.	M-40		MIX.	M-40		MIX.	M-40		MIX.	M-40	
	REINF.	28-25#		REINF.	18-25#		REINF.	18-25#		REINF.	28-25#		REINF.	22-25#		REINF.	22-25#		REINF.	18-25#	
	RINGS	8MM		RINGS	8MM		RINGS	8MM		RINGS	8MM		RINGS	8MM		RINGS	8MM		RINGS	8MM	
FIFTH FLOOR TO FOURTH FLOOR	SIZE:	250X1500		SIZE:	230X900		SIZE:	230X900		SIZE:	230X1500		SIZE:	230X1200		SIZE:	230X1200		SIZE:	230X1050	
	MIX.	M-40		MIX.	M-40		MIX.	M-40		MIX.	M-40		MIX.	M-40		MIX.	M-40		MIX.	M-40	
	REINF.	28-25#		REINF.	18-25#		REINF.	18-25#		REINF.	28-25#		REINF.	22-25#		REINF.	22-25#		REINF.	18-25#	
	RINGS	8MM		RINGS	8MM		RINGS	8MM		RINGS	8MM		RINGS	8MM		RINGS	8MM		RINGS	8MM	
FOURTH FLOOR TO THIRD FLOOR	SIZE:	250X1500		SIZE:	230X900		SIZE:	230X900		SIZE:	230X1500		SIZE:	230X1200		SIZE:	230X1200		SIZE:	230X1050	
	MIX.	M-40		MIX.	M-40		MIX.	M-40		MIX.	M-40		MIX.	M-40		MIX.	M-40		MIX.	M-40	
	REINF.	28-25#		REINF.	18-25#		REINF.	18-25#		REINF.	28-25#		REINF.	22-25#		REINF.	22-25#		REINF.	18-25#	
	RINGS	8MM		RINGS	8MM		RINGS	8MM		RINGS	8MM		RINGS	8MM		RINGS	8MM		RINGS	8MM	
THIRD FLOOR TO SECOND FLOOR	SIZE:	250X1500		SIZE:	230X900		SIZE:	230X900		SIZE:	230X1500		SIZE:	230X1200		SIZE:	230X1200		SIZE:	230X1050	
	MIX.	M-40		MIX.	M-40		MIX.	M-40		MIX.	M-40		MIX.	M-40		MIX.	M-40		MIX.	M-40	
	REINF.	28-25#		REINF.	18-25#		REINF.	18-25#		REINF.	28-25#		REINF.	22-25#		REINF.	22-25#		REINF.	18-25#	
	RINGS	8MM		RINGS	8MM		RINGS	8MM		RINGS	8MM		RINGS	8MM		RINGS	8MM		RINGS	8MM	
SECOND FLOOR TO FIRST FLOOR	SIZE:	350X1500		SIZE:	350X900		SIZE:	230X900		SIZE:	350X1200		SIZE:	230X1200		SIZE:	230X1200		SIZE:	230X900	
	MIX.	M-40		MIX.	M-40		MIX.	M-40		MIX.	M-40		MIX.	M-40		MIX.	M-40		MIX.	M-40	
	REINF.	28-32#		REINF.	18-32#		REINF.	18-32#		REINF.	22-32#		REINF.	22-32#		REINF.	22-32#		REINF.	18-32#	
	RINGS	8MM		RINGS	8MM		RINGS	8MM		RINGS	8MM		RINGS	8MM		RINGS	8MM		RINGS	8MM	
FIRST FLOOR TO GROUND FLOOR	SIZE:	450X1800		SIZE:	900X1500		SIZE:	375X900		SIZE:	450X1200		SIZE:	375X1200		SIZE:	230X1200		SIZE:	375X1350	
	MIX.	M-40		MIX.	M-40		MIX.	M-40		MIX.	M-40		MIX.	M-40		MIX.	M-40		MIX.	M-40	
	REINF.	38-25#		REINF.	30-32#		REINF.	18-32#		REINF.	38-25#		REINF.	26-25#		REINF.	22-32#		REINF.	30-32#	
	RINGS	8MM		RINGS	8MM		RINGS	8MM		RINGS	8MM		RINGS	8MM		RINGS	8MM		RINGS	8MM	
GROUND FLOOR TO FOOTING	SIZE:	450X1800		SIZE:	900X1500		SIZE:	375X900		SIZE:	450X1200		SIZE:	375X1200		SIZE:	230X1200		SIZE:	375X1350	
	MIX.	M-40		MIX.	M-40		MIX.	M-40		MIX.	M-40		MIX.	M-40		MIX.	M-40		MIX.	M-40	
	REINF.	38-25#		REINF.	30-32#		REINF.	18-32#		REINF.	38-25#		REINF.	26-25#		REINF.	22-32#		REINF.	30-32#	
	RINGS	8MM		RINGS	8MM		RINGS	8MM		RINGS	8MM		RINGS	8MM		RINGS	8MM		RINGS	8MM	
COLUMN	SWC-08			SWC-09			SWC-10			SWC-11			SWC-12			SWC-13			SWC-14		

DESIGN & BUILD

LIST OF CONSULTANTS:

ARCHITECT:
STUDIO SAARTH
ARCHITECTURE | URBAN DESIGNERS
A-C -424 KING'S ROAD ,NIRMAN NAGAR
JAIPUR - 302019 , RAJASTHAN

STRUCTURAL DESIGN CONSULTANT:
Vijaynath Consultants Pvt. Ltd.

MEP CONSULTANT:

PROJECT DETAILS:

THE SKY BUNGALOWS
situated at Khasra No. 339/183, 341/231, 344/233, 338/183, Village: Kanakpura, Tehsil: Jaipur, Jaipur-302034

GENERAL NOTES:

CONCRETE GRADE	Lit
M-35	-----
M-30	-----
M-25	-----
M-40	-----

CONCRETE DETAILS

PROJECT NO.:
DRAWN BY: RAMJAN'S LAL
CHECKED BY: SHAILENDER
FILE LOCATION:

SHEET TITLE:
COLUMN SCHEDULE AND RING DETAIL BLOCK C

DRG NO.	S-05	MODIFIED
DATE	18.08.2021	
SHEET NO.	10 OF 75	
SCALE		

AJAY PAL SINGH
Civil Engineer

		SWC 15	SWC 16	SWC 17	SWC 18	SWC 19	SWC 20	SWC 21
MUMTY TO TERRACE FLOOR	SIZE:							
	MIX.							
	REINF.							
	RINGS							
TERRACE FLOOR TO FOURTEENTH FLOOR	SIZE:	1500X900	1500X900	1500X1050	1500X1050	1500X900	1500X900	1500X900
	MIX.	M-40	M-40	M-40	M-40	M-40	M-40	M-40
	REINF.	18-16ø	18-16ø	20-16ø	18-16ø	18-16ø	18-16ø	18-16ø
	RINGS	8MM	8MM	8MM	8MM	8MM	8MM	8MM
FOURTEENTH FLOOR TO THIRTEENTH FLOOR	SIZE:	1500X900	1500X900	1500X1050	1500X1050	1500X900	1500X900	1500X900
	MIX.	M-40	M-40	M-40	M-40	M-40	M-40	M-40
	REINF.	18-16ø	18-16ø	20-16ø	18-16ø	18-16ø	18-16ø	18-16ø
	RINGS	8MM	8MM	8MM	8MM	8MM	8MM	8MM
THIRTEENTH FLOOR TO TWELFTH FLOOR	SIZE:	1500X900	1500X900	1500X1050	1500X1050	1500X900	1500X900	1500X900
	MIX.	M-40	M-40	M-40	M-40	M-40	M-40	M-40
	REINF.	18-16ø	19-16ø	20-16ø		18-16ø	18-16ø	18-16ø
	RINGS	8MM	8MM	8MM	8MM	8MM	8MM	8MM
TWELFTH FLOOR TO ELEVENTH FLOOR	SIZE:	1500X900	1500X900	1500X1050	1500X1050	1500X900	1500X900	1500X900
	MIX.	M-40	M-40	M-40	M-40	M-40	M-40	M-40
	REINF.	18-20ø	18-20ø	20-20ø		18-20ø	18-20ø	18-20ø
	RINGS	8MM	8MM	8MM	8MM	8MM	8MM	8MM
ELEVENTH FLOOR TO TENTH FLOOR	SIZE:	1500X900	1500X900	1500X1050	1500X1050	1500X900	1500X900	1500X900
	MIX.	M-40	M-40	M-40	M-40	M-40	M-40	M-40
	REINF.	18-20ø	18-20ø	20-20ø		18-20ø	18-20ø	18-20ø
	RINGS	8MM	8MM	8MM	8MM	8MM	8MM	8MM
TENTH FLOOR TO NINTH FLOOR	SIZE:	1500X900	1500X900	1500X1050	1500X1050	1500X900	1500X900	1500X900
	MIX.	M-40	M-40	M-40	M-40	M-40	M-40	M-40
	REINF.	18-20ø	18-20ø	20-20ø		18-20ø	18-20ø	18-20ø
	RINGS	8MM	8MM	8MM	8MM	8MM	8MM	8MM
NINTH FLOOR TO EIGHTH FLOOR	SIZE:	1500X900	1500X900	1500X1050	1500X1050	1500X900	1500X900	1500X900
	MIX.	M-40	M-40	M-40	M-40	M-40	M-40	M-40
	REINF.	18-20ø	18-20ø	20-20ø		18-20ø	18-20ø	18-20ø
	RINGS	8MM	8MM	8MM	8MM	8MM	8MM	8MM
EIGHTH FLOOR TO SEVENTH FLOOR	SIZE:	1500X900	1500X1300	1500X1050	1500X1500	1500X1300	1500X1300	1500X1300
	MIX.	M-40	M-40	M-40	M-40	M-40	M-40	M-40
	REINF.	18-20ø	22-25ø	20-20ø	28-25ø	22-20ø	22-20ø	22-20ø
	RINGS	8MM	8MM	8MM	8MM	8MM	8MM	8MM
SEVENTH FLOOR TO SIXTH FLOOR	SIZE:	1500X900	1500X1300	1500X1050	1500X1500	1500X1300	1500X1300	1500X1300
	MIX.	M-40	M-40	M-40	M-40	M-40	M-40	M-40
	REINF.	18-25ø	22-25ø	20-25ø	28-25ø	22-25ø	22-25ø	22-25ø
	RINGS	8MM	8MM	8MM	8MM	8MM	8MM	8MM
SIXTH FLOOR TO FIFTH FLOOR	SIZE:	1500X900	1500X1300	1500X1050	1500X1500	1500X1300	1500X1300	1500X1300
	MIX.	M-40	M-40	M-40	M-40	M-40	M-40	M-40
	REINF.	18-25ø	22-25ø	20-25ø	28-25ø	22-25ø	22-25ø	22-25ø
	RINGS	8MM	8MM	8MM	8MM	8MM	8MM	8MM
FIFTH FLOOR TO FOURTH FLOOR	SIZE:	1500X1050	1500X1300	1500X1050	1500X1500	1500X1300	1500X1300	1500X1300
	MIX.	M-40	M-40	M-40	M-40	M-40	M-40	M-40
	REINF.	20-25ø	22-25ø	20-25ø	28-25ø	22-25ø	22-25ø	22-25ø
	RINGS	8MM	8MM	8MM	8MM	8MM	8MM	8MM
FOURTH FLOOR TO THIRD FLOOR	SIZE:	1500X1050	1500X1300	1500X1050	1500X1500	1500X1300	1500X1300	1500X1300
	MIX.	M-40	M-40	M-40	M-40	M-40	M-40	M-40
	REINF.	20-25ø	22-25ø	20-25ø	28-25ø	22-25ø	22-25ø	22-25ø
	RINGS	8MM	8MM	8MM	8MM	8MM	8MM	8MM
THIRD FLOOR TO SECOND FLOOR	SIZE:	1500X1050	1500X1300	1500X1050	1500X1500	1500X1300	1500X1300	1500X1300
	MIX.	M-40	M-40	M-40	M-40	M-40	M-40	M-40
	REINF.	20-25ø	22-25ø	20-25ø	28-25ø	22-25ø	22-25ø	22-25ø
	RINGS	8MM	8MM	8MM	8MM	8MM	8MM	8MM
SECOND FLOOR TO FIRST FLOOR	SIZE:	1500X1050	1500X1300	1500X1050	1500X1500	1500X1300	1500X1300	1500X1300
	MIX.	M-40	M-40	M-40	M-40	M-40	M-40	M-40
	REINF.	20-32ø	22-32ø	20-32ø	28-25ø	22-32ø	22-32ø	22-32ø
	RINGS	8MM	8MM	8MM	8MM	8MM	8MM	8MM
FIRST FLOOR TO GROUND FLOOR	SIZE:	375X1350	375X1300	375X1050	375X1650	800X1300	800X1300	375X1350
	MIX.	M-40	M-40	M-40	M-40	M-40	M-40	M-40
	REINF.	30-32ø	36-25ø	32-32ø	32-32ø	28-25ø	24-32ø	30-32ø
	RINGS	8MM	8MM	8MM	8MM	8MM	8MM	8MM
GROUND FLOOR TO FOOTING	SIZE:	375X1350	375X1300	375X1050	375X1650	800X1300	800X1300	375X1350
	MIX.	M-40	M-40	M-40	M-40	M-40	M-40	M-40
	REINF.	36-32ø	36-25ø	32-32ø	32-32ø	30-32ø	24-32ø	30-32ø
	RINGS	8MM	8MM	8MM	8MM	8MM	8MM	8MM
COLUMN		SWC 15	SWC 16	SWC 17	SWC 18	SWC 19	SWC 20	SWC 21

		SWC 22	CC 01	CC 02	CC 03	CC 04	CC 05
MUMTY TO TERRACE FLOOR	SIZE:						
	MIX.						
	REINF.						
	RINGS						
TERRACE FLOOR TO FOURTEENTH FLOOR	SIZE:	1500X900	1500X900	1500X1300	1500X1050	1500X1050	1500X1300
	MIX.	M-40	M-40	M-40	M-40	M-40	M-40
	REINF.	18-16ø	18-16ø	18-16ø	20-16ø	20-16ø	22-16ø
	RINGS	8MM	8MM	8MM	8MM	8MM	8MM
FOURTEENTH FLOOR TO THIRTEENTH FLOOR	SIZE:	1500X900	1500X900	1500X1300	1500X1050	1500X1050	1500X1300
	MIX.	M-40	M-40	M-40	M-40	M-40	M-40
	REINF.	18-16ø	18-16ø	18-16ø	20-16ø	20-16ø	22-16ø
	RINGS	8MM	8MM	8MM	8MM	8MM	8MM
THIRTEENTH FLOOR TO TWELFTH FLOOR	SIZE:	1500X900	1500X900	1500X1300	1500X1050	1500X1050	1500X1300
	MIX.	M-40	M-40	M-40	M-40	M-40	M-40
	REINF.	18-16ø	18-16ø	18-16ø	20-16ø	20-16ø	22-16ø
	RINGS	8MM	8MM	8MM	8MM	8MM	8MM
TWELFTH FLOOR TO ELEVENTH FLOOR	SIZE:	1500X900	1500X900	1500X1300	1500X1050	1500X1050	1500X1300
	MIX.	M-40	M-40	M-40	M-40	M-40	M-40
	REINF.	18-20ø	18-20ø	18-20ø	20-20ø	20-20ø	22-20ø
	RINGS	8MM	8MM	8MM	8MM	8MM	8MM
ELEVENTH FLOOR TO TENTH FLOOR	SIZE:	1500X900	1500X900	1500X1300	1500X1050	1500X1050	1500X1300
	MIX.	M-40	M-40	M-40	M-40	M-40	M-40
	REINF.	18-20ø	18-20ø	18-20ø	20-20ø	20-20ø	22-20ø
	RINGS	8MM	8MM	8MM	8MM	8MM	8MM
TENTH FLOOR TO NINTH FLOOR	SIZE:	1500X900	1500X900	1500X1300	1500X1050	1500X1050	1500X1300
	MIX.	M-40	M-40	M-40	M-40	M-40	M-40
	REINF.	18-20ø	18-20ø	18-20ø	20-20ø	20-20ø	22-20ø
	RINGS	8MM	8MM	8MM	8MM	8MM	8MM
NINTH FLOOR TO EIGHTH FLOOR	SIZE:	1500X900	1500X900	1500X1300	1500X1050	1500X1050	1500X1300
	MIX.	M-40	M-40	M-40	M-40	M-40	M-40
	REINF.	18-20ø	18-20ø	18-20ø	20-20ø	20-20ø	22-20ø
	RINGS	8MM	8MM	8MM	8MM	8MM	8MM
EIGHTH FLOOR TO SEVENTH FLOOR	SIZE:	1500X900	1500X900	1500X1300	1500X1050	1500X1050	1500X1300
	MIX.	M-40	M-40	M-40	M-40	M-40	M-40
	REINF.	18-20ø	18-25ø	18-25ø	20-25ø	20-25ø	22-25ø
	RINGS	8MM	8MM	8MM	8MM	8MM	8MM
SEVENTH FLOOR TO SIXTH FLOOR	SIZE:	1500X900	1500X900	1500X1300	1500X1050	1500X1050	1500X1300
	MIX.	M-40	M-40	M-40	M-40	M-40	M-40
	REINF.	18-25ø	18-25ø	18-25ø	20-25ø	20-25ø	22-25ø
	RINGS	8MM	8MM	8MM	8MM	8MM	8MM
SIXTH FLOOR TO FIFTH FLOOR	SIZE:	1500X900	1500X900	1500X1300	1500X1050	1500X1050	1500X1300
	MIX.	M-40	M-40	M-40	M-40	M-40	M-40
	REINF.	18-25ø	18-25ø	18-25ø	20-25ø	20-25ø	22-25ø
	RINGS	8MM	8MM	8MM	8MM	8MM	8MM
FIFTH FLOOR TO FOURTH FLOOR	SIZE:	1500X1050	1500X900	1500X1300	1500X1050	1500X1050	1500X1300
	MIX.	M-40	M-40	M-40	M-40	M-40	M-40
	REINF.	20-25ø	18-25ø	18-25ø	20-25ø	20-25ø	22-25ø
	RINGS	8MM	8MM	8MM	8MM	8MM	8MM
FOURTH FLOOR TO THIRD FLOOR	SIZE:	1500X1050	1500X900	1500X1300	1500X1050	1500X1050	1500X1300
	MIX.	M-40	M-40	M-40	M-40	M-40	M-40
	REINF.	20-25ø	18-25ø	18-25ø	20-25ø	20-25ø	22-25ø
	RINGS	8MM	8MM	8MM	8MM	8MM	8MM
THIRD FLOOR TO SECOND FLOOR	SIZE:	1500X1050	1500X900	1500X1300	1500X1050	1500X1050	1500X1300
	MIX.	M-40	M-40	M-40	M-40	M-40	M-40
	REINF.	20-25ø	18-25ø	18-25ø	20-25ø	20-25ø	22-25ø
	RINGS	8MM	8MM	8MM	8MM	8MM	8MM
SECOND FLOOR TO FIRST FLOOR	SIZE:	1500X1050	1500X900	1500X1300	1500X1050	1500X1050	1500X1300
	MIX.	M-40	M-40	M-40	M-40	M-40	M-40
	REINF.	20-32ø	18-32ø	24-32ø	20-32ø	20-32ø	22-32ø
	RINGS	8MM	8MM	8MM	8MM	8MM	8MM
FIRST FLOOR TO GROUND FLOOR	SIZE:	375X1350	450X900	300X1300	800X1300	800X1300	300X1300
	MIX.	M-40	M-40	M-40	M-40	M-40	M-40
	REINF.	30-32ø	22-32ø	36-32ø	24-32ø	24-32ø	24-32ø
	RINGS	8MM	8MM	8MM	8MM	8MM	8MM
GROUND FLOOR TO FOOTING	SIZE:	375X1350	450X900	300X1300	800X1300	800X1300	300X1300
	MIX.	M-40	M-40	M-40	M-40	M-40	M-40
	REINF.	30-32ø	22-32ø	36-32ø	24-32ø	24-32ø	24-32ø
	RINGS	8MM	8MM	8MM	8MM	8MM	8MM
COLUMN		SWC 22	CC 01	CC 02	CC 03	CC 04	CC 05

DESIGN & BUILD

LIST OF CONSULTANTS:

ARCHITECT:
STUDIO SAARTH
ARCHITECTURE | URBAN DESIGNERS
A-C -424 KING'S ROAD ,NIRMAN NAGAR
JAIPUR - 302019 , RAJASTHAN

STRUCTURAL DESIGN CONSULTANT:
Vijaynath Consultants Pvt. Ltd.

MEP CONSULTANT:

PROJECT DETAILS:
THE SKY BUNGALOWS

CLIENT:

GENERAL NOTES:

CONCRETE GRADE	Lab
M-15	------
M-20	------
M-25	------
M-30	------
M-40	------

CONCRETE MIX:

PROJECT NO.:
DRAWN BY: KANHAIYA LAL
CHECKED BY: SHAILENDER
FILE LOCATION:

SHEET TITLE:
COLUMN SCHEDULE AND RING DETAIL BLOCK C

DRG NO.	S-05	SCALE:
DATE:	18.04.2023	
SHEET NO.:	05 OF 10	

AJAY PAL SINGH
Civil Engineer

MUMTY TO TERRACE FLOOR	SIZE			SIZE			SIZE			SIZE			SIZE			SIZE			SIZE			
	MIX.			MIX.			MIX.			MIX.			MIX.			MIX.			MIX.			
	REINF.			REINF.			REINF.			REINF.			REINF.			REINF.			REINF.			
	RINGS			RINGS			RINGS			RINGS			RINGS			RINGS			RINGS			
TERRACE FLOOR TO FOURTEENTH FLOOR	SIZE	230X1050		SIZE	230X1200		SIZE	230X1050		SIZE	230X1050		SIZE	230X1050		SIZE	230X1050		SIZE	230X1050		
	MIX.	M-40		MIX.	M-40		MIX.	M-40		MIX.	M-40		MIX.			MIX.	M-40		MIX.	M-40		
	REINF.	20-16#		REINF.	22-16#		REINF.	20-16#		REINF.	20-16#		REINF.	20-16#		REINF.	20-16#		REINF.	20-16#		
	RINGS	8MM		RINGS	8MM		RINGS	8MM		RINGS	8MM		RINGS	8MM		RINGS	8MM		RINGS	8MM		
FOURTEENTH FLOOR TO THIRTEENTH FLOOR	SIZE	230X1050		SIZE	230X1200		SIZE	230X1050		SIZE	230X1050		SIZE	230X1050		SIZE	230X1050		SIZE	230X1050		
	MIX.	M-40		MIX.	M-40		MIX.	M-40		MIX.	M-40		MIX.			MIX.	M-40		MIX.	M-40		
	REINF.	20-16#		REINF.	22-16#		REINF.	20-16#		REINF.	20-16#		REINF.	20-16#		REINF.	20-16#		REINF.	20-16#		
	RINGS	8MM		RINGS	8MM		RINGS	8MM		RINGS	8MM		RINGS	8MM		RINGS	8MM		RINGS	8MM		
THIRTEENTH FLOOR TO TWELFTH FLOOR	SIZE	230X1050		SIZE	230X1200		SIZE	230X1050		SIZE	230X1050		SIZE	230X1050		SIZE	230X1050		SIZE	230X1050		
	MIX.	M-40		MIX.	M-40		MIX.	M-40		MIX.	M-40		MIX.			MIX.	M-40		MIX.	M-40		
	REINF.	20-16#		REINF.	22-16#		REINF.	20-16#		REINF.	20-16#		REINF.	20-16#		REINF.	20-16#		REINF.	20-16#		
	RINGS	8MM		RINGS	8MM		RINGS	8MM		RINGS	8MM		RINGS	8MM		RINGS	8MM		RINGS	8MM		
TWELFTH FLOOR TO ELEVENTH FLOOR	SIZE	230X1050		SIZE	230X1200		SIZE	230X1050		SIZE	230X1050		SIZE	230X1050		SIZE	230X1050		SIZE	230X1050		
	MIX.	M-40		MIX.	M-40		MIX.	M-40		MIX.	M-40		MIX.			MIX.	M-40		MIX.	M-40		
	REINF.	20-20#		REINF.	22-20#		REINF.	20-20#		REINF.	20-20#		REINF.	20-20#		REINF.	20-20#		REINF.	20-20#		
	RINGS	8MM		RINGS	8MM		RINGS	8MM		RINGS	8MM		RINGS	8MM		RINGS	8MM		RINGS	8MM		
ELEVENTH FLOOR TO TENTH FLOOR	SIZE	230X1050		SIZE	230X1200		SIZE	230X1050		SIZE	230X1050		SIZE	230X1050		SIZE	230X1050		SIZE	230X1050		
	MIX.	M-40		MIX.	M-40		MIX.	M-40		MIX.	M-40		MIX.			MIX.	M-40		MIX.	M-40		
	REINF.	20-20#		REINF.	22-20#		REINF.	20-20#		REINF.	20-20#		REINF.	20-20#		REINF.	20-20#		REINF.	20-20#		
	RINGS	8MM		RINGS	8MM		RINGS	8MM		RINGS	8MM		RINGS	8MM		RINGS	8MM		RINGS	8MM		
TENTH FLOOR TO NINTH FLOOR	SIZE	230X1050		SIZE	230X1200		SIZE	230X1050		SIZE	230X1050		SIZE	230X1050		SIZE	230X1050		SIZE	230X1050		
	MIX.	M-40		MIX.	M-40		MIX.	M-40		MIX.	M-40		MIX.			MIX.	M-40		MIX.	M-40		
	REINF.	20-20#		REINF.	22-20#		REINF.	20-20#		REINF.	20-20#		REINF.	20-20#		REINF.	20-20#		REINF.	20-20#		
	RINGS	8MM		RINGS	8MM		RINGS	8MM		RINGS	8MM		RINGS	8MM		RINGS	8MM		RINGS	8MM		
NINTH FLOOR TO EIGHTH FLOOR	SIZE	230X1050		SIZE	230X1200		SIZE	230X1050		SIZE	230X1050		SIZE	230X1050		SIZE	230X1050		SIZE	230X1050		
	MIX.	M-40		MIX.	M-40		MIX.	M-40		MIX.	M-40		MIX.			MIX.	M-40		MIX.	M-40		
	REINF.	20-20#		REINF.	22-20#		REINF.	20-20#		REINF.	20-20#		REINF.	20-20#		REINF.	20-20#		REINF.	20-20#		
	RINGS	8MM		RINGS	8MM		RINGS	8MM		RINGS	8MM		RINGS	8MM		RINGS	8MM		RINGS	8MM		
EIGHTH FLOOR TO SEVENTH FLOOR	SIZE	230X1050		SIZE	230X1200		SIZE	230X1050		SIZE	230X1050		SIZE	230X1200		SIZE	230X1050		SIZE	230X1050		
	MIX.	M-40		MIX.	M-40		MIX.	M-40		MIX.	M-40		MIX.			MIX.	M-40		MIX.	M-40		
	REINF.	20-20#		REINF.	22-20#		REINF.	20-20#		REINF.	20-20#		REINF.	22-20#		REINF.	20-20#		REINF.	20-20#		
	RINGS	8MM		RINGS	8MM		RINGS	8MM		RINGS	8MM		RINGS	8MM		RINGS	8MM		RINGS	8MM		
SEVENTH FLOOR TO SIXTH FLOOR	SIZE	230X1050		SIZE	230X1200		SIZE	230X1050		SIZE	230X1050		SIZE	230X1200		SIZE	230X1050		SIZE	230X1050		
	MIX.	M-40		MIX.	M-40		MIX.	M-40		MIX.	M-40		MIX.			MIX.	M-40		MIX.	M-40		
	REINF.	20-25#		REINF.	22-25#		REINF.	20-25#		REINF.	20-25#		REINF.	22-25#		REINF.	20-25#		REINF.	20-25#		
	RINGS	8MM		RINGS	8MM		RINGS	8MM		RINGS	8MM		RINGS	8MM		RINGS	8MM		RINGS	8MM		
SIXTH FLOOR TO FIFTH FLOOR	SIZE	230X1050		SIZE	230X1200		SIZE	230X1050		SIZE	230X1050		SIZE	230X1200		SIZE	230X1050		SIZE	230X1050		
	MIX.	M-40		MIX.	M-40		MIX.	M-40		MIX.	M-40		MIX.			MIX.	M-40		MIX.	M-40		
	REINF.	20-25#		REINF.	22-25#		REINF.	20-25#		REINF.	20-25#		REINF.	22-25#		REINF.	20-25#		REINF.	20-25#		
	RINGS	8MM		RINGS	8MM		RINGS	8MM		RINGS	8MM		RINGS	8MM		RINGS	8MM		RINGS	8MM		
FIFTH FLOOR TO FOURTH FLOOR	SIZE	230X1200		SIZE	230X1200		SIZE	230X1050		SIZE	230X1050		SIZE	230X1200		SIZE	230X1050		SIZE	230X1050		
	MIX.	M-40		MIX.	M-40		MIX.	M-40		MIX.	M-40		MIX.			MIX.	M-40		MIX.	M-40		
	REINF.	22-25#		REINF.	22-25#		REINF.	20-25#		REINF.	20-25#		REINF.	22-25#		REINF.	20-25#		REINF.	20-25#		
	RINGS	8MM		RINGS	8MM		RINGS	8MM		RINGS	8MM		RINGS	8MM		RINGS	8MM		RINGS	8MM		
FOURTH FLOOR TO THIRD FLOOR	SIZE	230X1200		SIZE	230X1200		SIZE	230X1050		SIZE	230X1050		SIZE	230X1200		SIZE	230X1050		SIZE	230X1050		
	MIX.	M-40		MIX.	M-40		MIX.	M-40		MIX.	M-40		MIX.			MIX.	M-40		MIX.	M-40		
	REINF.	22-25#		REINF.	22-25#		REINF.	20-25#		REINF.	20-25#		REINF.	22-25#		REINF.	20-25#		REINF.	20-25#		
	RINGS	8MM		RINGS	8MM		RINGS	8MM		RINGS	8MM		RINGS	8MM		RINGS	8MM		RINGS	8MM		
THIRD FLOOR TO SECOND FLOOR	SIZE	230X1200		SIZE	230X1200		SIZE	230X1050		SIZE	230X1050		SIZE	230X1200		SIZE	230X1050		SIZE	230X1050		
	MIX.	M-40		MIX.	M-40		MIX.	M-40		MIX.	M-40		MIX.			MIX.	M-40		MIX.	M-40		
	REINF.	22-25#		REINF.	22-25#		REINF.	20-25#		REINF.	20-25#		REINF.	22-25#		REINF.	20-25#		REINF.	20-25#		
	RINGS	8MM		RINGS	8MM		RINGS	8MM		RINGS	8MM		RINGS	8MM		RINGS	8MM		RINGS	8MM		
SECOND FLOOR TO FIRST FLOOR	SIZE	230X1200		SIZE	230X1200		SIZE	230X1050		SIZE	230X1050		SIZE	230X1200		SIZE	230X1050		SIZE	230X1050		
	MIX.	M-40		MIX.	M-40		MIX.	M-40		MIX.	M-40		MIX.			MIX.	M-40		MIX.	M-40		
	REINF.	22-32#		REINF.	22-32#		REINF.	20-32#		REINF.	20-32#		REINF.	22-32#		REINF.	20-32#		REINF.	20-32#		
	RINGS	8MM		RINGS	8MM		RINGS	8MM		RINGS	8MM		RINGS	8MM		RINGS	8MM		RINGS	8MM		
FIRST FLOOR TO GROUND FLOOR	SIZE	300X1200		SIZE	230X1200		SIZE	300X1200		SIZE	300X1200		SIZE	300X1200		SIZE	300X1200		SIZE	300X1200		
	MIX.	M-40		MIX.	M-40		MIX.	M-40		MIX.	M-40		MIX.			MIX.	M-40		MIX.	M-40		
	REINF.	24-32#		REINF.	22-32#		REINF.	24-32#		REINF.	24-32#		REINF.	24-32#		REINF.	24-32#		REINF.	24-32#		
	RINGS	8MM		RINGS	8MM		RINGS	8MM		RINGS	8MM		RINGS	8MM		RINGS	8MM		RINGS	8MM		
GROUND FLOOR TO FOOTING	SIZE	300X1200		SIZE	300X1200		SIZE	300X1200		SIZE	300X1200		SIZE	300X1200		SIZE	300X1200		SIZE	300X1200		
	MIX.	M-40		MIX.	M-40		MIX.	M-40		MIX.	M-40		MIX.			MIX.	M-40		MIX.	M-40		
	REINF.	24-32#		REINF.	24-32#		REINF.	24-32#		REINF.	24-32#		REINF.	24-32#		REINF.	24-32#		REINF.	24-32#		
	RINGS	8MM		RINGS	8MM		RINGS	8MM		RINGS	8MM		RINGS	8MM		RINGS	8MM		RINGS	8MM		
COLUMN	CC-06			CC-07			CC-08			CC-09			CC-10			CC-11			CC-12			

MUMTY TO TERRACE FLOOR	SIZE			SIZE																		
	MIX.			MIX.																		
	REINF.			REINF.																		
	RINGS			RINGS																		
TERRACE FLOOR TO FOURTEENTH FLOOR	SIZE	230X1050		SIZE	230X1050																	
	MIX.	M-40		MIX.	M-40																	
	REINF.	20-16#		REINF.	20-16#																	
	RINGS	8MM		RINGS	8MM																	
FOURTEENTH FLOOR TO THIRTEENTH FLOOR	SIZE	230X1050		SIZE	230X1050																	
	MIX.	M-40		MIX.	M-40																	
	REINF.	20-16#		REINF.	20-16#																	
	RINGS	8MM		RINGS	8MM																	
THIRTEENTH FLOOR TO TWELFTH FLOOR	SIZE	230X1050		SIZE	230X1050																	
	MIX.	M-40		MIX.	M-40																	
	REINF.	20-16#		REINF.	20-16#																	
	RINGS	8MM		RINGS	8MM																	
TWELFTH FLOOR TO ELEVENTH FLOOR	SIZE	230X1050		SIZE	230X1050																	
	MIX.	M-40		MIX.	M-40																	
	REINF.	20-20#		REINF.	20-20#																	
	RINGS	8MM		RINGS	8MM																	
ELEVENTH FLOOR TO TENTH FLOOR	SIZE	230X1050		SIZE	230X1050																	
	MIX.	M-40		MIX.	M-40																	
	REINF.	20-20#		REINF.	20-20#																	
	RINGS	8MM		RINGS	8MM																	
TENTH FLOOR TO NINTH FLOOR	SIZE	230X1050		SIZE	230X1050																	
	MIX.	M-40		MIX.	M-40																	
	REINF.	20-20#		REINF.	20-20#																	
	RINGS	8MM		RINGS	8MM																	
NINTH FLOOR TO EIGHTH FLOOR	SIZE	230X1050		SIZE	230X1050																	
	MIX.	M-40		MIX.	M-40																	
	REINF.	20-20#		REINF.	20-20#																	
	RINGS	8MM		RINGS	8MM																	
EIGHTH FLOOR TO SEVENTH FLOOR	SIZE	230X1050		SIZE	230X1050																	
	MIX.	M-40		MIX.	M-40																	
	REINF.	20-20#		REINF.	20-20#																	
	RINGS	8MM		RINGS	8MM																	
SEVENTH FLOOR TO SIXTH FLOOR	SIZE	230X1050		SIZE	230X1050																	
	MIX.	M-40		MIX.	M-40																	
	REINF.	20-25#		REINF.	20-25#																	
	RINGS	8MM		RINGS	8MM																	
SIXTH FLOOR TO FIFTH FLOOR	SIZE	230X1050		SIZE	230X1050																	
	MIX.	M-40		MIX.	M-40																	
	REINF.	20-25#		REINF.	20-25#																	
	RINGS	8MM		RINGS	8MM																	
FIFTH FLOOR TO FOURTH FLOOR	SIZE	230X1050		SIZE	230X1050																	
	MIX.	M-40		MIX.	M-40																	
	REINF.	20-25#		REINF.	20-25#																	
	RINGS	8MM		RINGS	8MM																	
FOURTH FLOOR TO THIRD FLOOR	SIZE	230X1050		SIZE	230X1050																	
	MIX.	M-40		MIX.	M-40																	
	REINF.	20-25#		REINF.	20-25#																	
	RINGS	8MM		RINGS	8MM																	
THIRD FLOOR TO SECOND FLOOR	SIZE	230X1050		SIZE	230X1050																	
	MIX.	M-40		MIX.	M-40																	
	REINF.	20-25#		REINF.	20-25#																	
	RINGS	8MM		RINGS	8MM																	
SECOND FLOOR TO FIRST FLOOR	SIZE	230X1050		SIZE	230X1050																	
	MIX.	M-40		MIX.	M-40																	
	REINF.	20-32#		REINF.	20-32#																	
	RINGS	8MM		RINGS	8MM																	
FIRST FLOOR TO GROUND FLOOR	SIZE	300X1200		SIZE	300X1200																	
	MIX.	M-40		MIX.	M-40																	
	REINF.	24-32#		REINF.	24-32#																	
	RINGS	8MM		RINGS	8MM																	
GROUND FLOOR TO FOOTING	SIZE	300X1200		SIZE	300X1200																	
	MIX.	M-40		MIX.	M-40																	
	REINF.	24-32#		REINF.	24-32#																	
	RINGS	8MM		RINGS	8MM																	
COLUMN	CC-13															CC-14			CC-15			

DESIGN & BUILD

LIST OF CONSULTANTS:

ARCHITECT :

STUDIO SAARTH

ARCHITECTURE | URBAN DESIGNER

A/C -424 KING'S ROAD ,NIRMAN NAGAR
JAIPUR - 302019 , RAJASTHAN

STRUCTURAL DESIGN CONSULTANT:

Vijaytech Consultants Pvt. Ltd.

MEP CONSULTANT:

PROJECT DETAILS:

THE SKY BUNGALOWS

situated at Khasra No. 339/183, 341/231, 344/233, 338/183, Village: Kanakpura, Tehsil: Jaipur, Jaipur-302034

CLIENT:

GENERAL NOTES:-

REINFORCEMENT DETAILS

CONC GRADE	Lsh
M-25	******
M-30	******
M-35	******
M-40	******

CONCRETE DETAILS

PROJECT NO.:

DRAWN BY: KANHAIYA LAL

CHECKED BY: SHAILENDER

FILE LOCATION:

SHEET TITLE:

COLUMN SCHEDULE AND RING DETAIL BLOCK C

DRG NO.	S-05	NORTH
DATE	14.04.2023	
SHEET NO.	03 OF 03	
SCALE		

STAMP:

AJAY PAL SINGH

Civil Engineer

TERRACE TO FIFTH FLOOR	SIZE	230X1050		SIZE	230X1350		SIZE	230X1050		SIZE	230X1200		SIZE	230X1200		SIZE	230X1200		SIZE	230X1350	
	MIX.	M-40		MIX.	M-40		MIX.	M-40		MIX.	M-40		MIX.	M-40		MIX.	M-40		MIX.	M-40	
	REINF.	20-25#		REINF.	26-25#		REINF.	20-25#		REINF.	22-25#		REINF.	22-25#		REINF.	22-25#		REINF.	26-25#	
	RINGS	8MM		RINGS	8MM		RINGS	8MM		RINGS	8MM		RINGS	8MM		RINGS	8MM		RINGS	8MM	
FIFTH FLOOR TO FOURTH FLOOR	SIZE	230X1050		SIZE	230X1350		SIZE	230X1050		SIZE	230X1200		SIZE	230X1200		SIZE	230X1200		SIZE	230X1350	
	MIX.	M-40		MIX.	M-40		MIX.	M-40		MIX.	M-40		MIX.	M-40		MIX.	M-40		MIX.	M-40	
	REINF.	20-25#		REINF.	26-25#		REINF.	20-25#		REINF.	22-25#		REINF.	22-25#		REINF.	22-25#		REINF.	26-25#	
	RINGS	8MM		RINGS	8MM		RINGS	8MM		RINGS	8MM		RINGS	8MM		RINGS	8MM		RINGS	8MM	
FOURTH FLOOR TO THIRD FLOOR	SIZE	230X1050		SIZE	230X1350		SIZE	230X1050		SIZE	230X1200		SIZE	230X1200		SIZE	230X1200		SIZE	230X1350	
	MIX.	M-40		MIX.	M-40		MIX.	M-40		MIX.	M-40		MIX.	M-40		MIX.	M-40		MIX.	M-40	
	REINF.	20-25#		REINF.	26-25#		REINF.	20-25#		REINF.	22-25#		REINF.	22-25#		REINF.	22-25#		REINF.	26-25#	
	RINGS	8MM		RINGS	8MM		RINGS	8MM		RINGS	8MM		RINGS	8MM		RINGS	8MM		RINGS	8MM	
THIRD FLOOR TO SECOND FLOOR	SIZE	230X1200		SIZE	230X1350		SIZE	230X1200		SIZE	230X1200		SIZE	230X1200		SIZE	230X1200		SIZE	230X1350	
	MIX.	M-40		MIX.	M-40		MIX.	M-40		MIX.	M-40		MIX.	M-40		MIX.	M-40		MIX.	M-40	
	REINF.	22-25#		REINF.	26-25#		REINF.	22-25#		REINF.	22-25#		REINF.	22-25#		REINF.	22-25#		REINF.	26-25#	
	RINGS	8MM		RINGS	8MM		RINGS	8MM		RINGS	8MM		RINGS	8MM		RINGS	8MM		RINGS	8MM	
SECOND FLOOR TO FIRST FLOOR	SIZE	230X1200		SIZE	230X1350		SIZE	230X1200		SIZE	230X1200		SIZE	230X1200		SIZE	230X1200		SIZE	230X1350	
	MIX.	M-40		MIX.	M-40		MIX.	M-40		MIX.	M-40		MIX.	M-40		MIX.	M-40		MIX.	M-40	
	REINF.	22-32#		REINF.	26-32#		REINF.	22-32#		REINF.	22-32#		REINF.	22-32#		REINF.	22-32#		REINF.	26-32#	
	RINGS	8MM		RINGS	8MM		RINGS	8MM		RINGS	8MM		RINGS	8MM		RINGS	8MM		RINGS	8MM	
FIRST FLOOR TO GROUND FLOOR	SIZE	230X1200		SIZE	230X1350		SIZE	230X1200		SIZE	300X1350		SIZE	230X1200		SIZE	300X1350		SIZE	300X1350	
	MIX.	M-40		MIX.	M-40		MIX.	M-40		MIX.	M-40		MIX.	M-40		MIX.	M-40		MIX.	M-40	
	REINF.	22-32#		REINF.	26-32#		REINF.	22-32#		REINF.	30-32#		REINF.	22-32#		REINF.	30-32#		REINF.	30-32#	
	RINGS	8MM		RINGS	8MM		RINGS	8MM		RINGS	8MM		RINGS	8MM		RINGS	8MM		RINGS	8MM	
GROUND FLOOR TO FOOTING	SIZE	300X1350		SIZE	300X1350		SIZE	300X1350		SIZE	300X1350		SIZE	300X1350		SIZE	300X1350		SIZE	300X1350	
	MIX.	M-40		MIX.	M-40		MIX.	M-40		MIX.	M-40		MIX.	M-40		MIX.	M-40		MIX.	M-40	
	REINF.	30-32#		REINF.	30-32#		REINF.	30-32#		REINF.	30-32#		REINF.	30-32#		REINF.	30-32#		REINF.	30-32#	
	RINGS	8MM		RINGS	8MM		RINGS	8MM		RINGS	8MM		RINGS	8MM		RINGS	8MM		RINGS	8MM	
COLUMN	C-01			C-02			C-03			C-04			C-05			C-06			C-07				

AJAY PAL SINGH
Civil Engineer

DESIGN & BUILD

LIST OF CONSULTANTS:

ARCHITECT :
STUDIO SAARTH
ARCHITECTURE / URBAN DESIGNER
A-C -424 KING'S ROAD ,NIRMAN NAGAR
JAIPUR - 302019 , RAJASTHAN

STRUCTURAL DESIGN CONSULTANT:
Vijaytech Consultants Pvt. Ltd.

MEP CONSULTANT:

PROJECT DETAILS:

THE SKY BUNGALOWS

situated at Khasra No. 339/183, 341/231, 344/233, 338/183, Village: Kanakpura, Tehsil: Jaipur, Jaipur-302034

CLIENT:

GENERAL NOTES:-

REINFORCEMENT DETAILS

CONC.GRADE	Lab
M-25	******
M-30	******
M-35	******
M-40	******

CONCRETE DETAILS

PROJECT NO.

DRAWN BY: KANHAIYA LAL

CHECKED BY: SHAILENDER

FILE LOCATION

SHEET TITLE
COLUMN SCHEDULE AND RING DETAIL CLUB HOUSE

DRG NO.	S-02	NORTH
DATE	14.04.2023	
SHEET NO.	BLOF-03	
SCALE		
STAMP:		

TERRACE TO FIFTH FLOOR	SIZE	230X1200		SIZE	230X1200		SIZE	230X1050		SIZE	230X1200		SIZE	230X1050		SIZE	230X1050		SIZE	230X900	
	MIX.	M-40		MIX.	M-40		MIX.	M-40		MIX.	M-40		MIX.	M-40		MIX.	M-40		MIX.	M-40	
	REINF.	22-25#		REINF.	22-25#		REINF.	20-25#		REINF.	22-25#		REINF.	20-25#		REINF.	20-25#		REINF.	18-25#	
	RINGS	8MM		RINGS	8MM		RINGS	8MM		RINGS	8MM		RINGS	8MM		RINGS	8MM		RINGS	8MM	
FIFTH FLOOR TO FOURTH FLOOR	SIZE	230X1200		SIZE	230X1200		SIZE	230X1050		SIZE	230X1200		SIZE	230X1050		SIZE	230X1050		SIZE	230X900	
	MIX.	M-40		MIX.	M-40		MIX.	M-40		MIX.	M-40		MIX.	M-40		MIX.	M-40		MIX.	M-40	
	REINF.	22-25#		REINF.	22-25#		REINF.	20-25#		REINF.	22-25#		REINF.	20-25#		REINF.	20-25#		REINF.	18-25#	
	RINGS	8MM		RINGS	8MM		RINGS	8MM		RINGS	8MM		RINGS	8MM		RINGS	8MM		RINGS	8MM	
FOURTH FLOOR TO THIRD FLOOR	SIZE	230X1200		SIZE	230X1200		SIZE	230X1050		SIZE	230X1200		SIZE	230X1050		SIZE	230X1050		SIZE	230X900	
	MIX.	M-40		MIX.	M-40		MIX.	M-40		MIX.	M-40		MIX.	M-40		MIX.	M-40		MIX.	M-40	
	REINF.	22-25#		REINF.	22-25#		REINF.	20-25#		REINF.	22-25#		REINF.	20-25#		REINF.	20-25#		REINF.	18-25#	
	RINGS	8MM		RINGS	8MM		RINGS	8MM		RINGS	8MM		RINGS	8MM		RINGS	8MM		RINGS	8MM	
THIRD FLOOR TO SECOND FLOOR	SIZE	230X1200		SIZE	230X1200		SIZE	230X1200		SIZE	230X1200		SIZE	230X1200		SIZE	230X1200		SIZE	230X1050	
	MIX.	M-40		MIX.	M-40		MIX.	M-40		MIX.	M-40		MIX.	M-40		MIX.	M-40		MIX.	M-40	
	REINF.	22-25#		REINF.	22-25#		REINF.	22-25#		REINF.	22-25#		REINF.	22-25#		REINF.	22-25#		REINF.	20-25#	
	RINGS	8MM		RINGS	8MM		RINGS	8MM		RINGS	8MM		RINGS	8MM		RINGS	8MM		RINGS	8MM	
SECOND FLOOR TO FIRST FLOOR	SIZE	230X1200		SIZE	230X1200		SIZE	230X1200		SIZE	230X1200		SIZE	230X1200		SIZE	230X1200		SIZE	230X1050	
	MIX.	M-40		MIX.	M-40		MIX.	M-40		MIX.	M-40		MIX.	M-40		MIX.	M-40		MIX.	M-40	
	REINF.	22-32#		REINF.	22-32#		REINF.	22-32#		REINF.	22-32#		REINF.	22-32#		REINF.	22-32#		REINF.	20-32#	
	RINGS	8MM		RINGS	8MM		RINGS	8MM		RINGS	8MM		RINGS	8MM		RINGS	8MM		RINGS	8MM	
FIRST FLOOR TO GROUND FLOOR	SIZE	230X1200		SIZE	230X1200		SIZE	230X1200		SIZE	230X1200		SIZE	230X1200		SIZE	230X1200		SIZE	230X1050	
	MIX.	M-40		MIX.	M-40		MIX.	M-40		MIX.	M-40		MIX.	M-40		MIX.	M-40		MIX.	M-40	
	REINF.	22-32#		REINF.	22-32#		REINF.	22-32#		REINF.	22-32#		REINF.	22-32#		REINF.	22-32#		REINF.	20-32#	
	RINGS	8MM		RINGS	8MM		RINGS	8MM		RINGS	8MM		RINGS	8MM		RINGS	8MM		RINGS	8MM	
GROUND FLOOR TO FOOTING	SIZE	300X1350		SIZE	300X1350		SIZE	300X1350		SIZE	300X1350		SIZE	300X1350		SIZE	300X1350		SIZE	230X1050	
	MIX.	M-40		MIX.	M-40		MIX.	M-40		MIX.	M-40		MIX.	M-40		MIX.	M-40		MIX.	M-40	
	REINF.	30-32#		REINF.	30-32#		REINF.	30-32#		REINF.	30-32#		REINF.	30-32#		REINF.	30-32#		REINF.	20-32#	
	RINGS	8MM		RINGS	8MM		RINGS	8MM		RINGS	8MM		RINGS	8MM		RINGS	8MM		RINGS	8MM	
COLUMN	C-08			C-09			C-10			C-11			C-12			C-13			C-14				

AJAY PAL SINGH
Civil Engineer

DESIGN & BUILD

LIST OF CONSULTANTS:

ARCHITECT :
STUDIO SAARTH
ARCHITECTURE / URBAN DESIGNER
A-C -424 KING'S ROAD ,NIRMAN NAGAR
JAIPUR - 302019 , RAJASTHAN

STRUCTURAL DESIGN CONSULTANT:
Vijaytech Consultants Pvt. Ltd.

MEP CONSULTANT:

PROJECT DETAILS:
THE SKY BUNGALOWS
situated at Khasra No. 339/183, 341/231, 344/233, 338/183, Village: Kanakpura, Tehsil: Jaipur, Jaipur-302034

CLIENT:

GENERAL NOTES :-

REINFORCEMENT DETAILS

CONC GRADE	Lap
M-25	*****
M-30	*****
M-35	*****
M-40	*****

CONCRETE DETAILS

PROJECT NO.:
DRAWN BY: KANHAIYA LAL
CHECKED BY: SHAILENDER
FILE LOCATION:

SHEET TITLE:
COLUMN SCHEDULE AND RING DETAIL CLUB HOUSE

DRG NO.	S-02	NORTH
DATE	14.04.2023	
SHEET NO.	02 OF 03	
SCALE		
STAMP:		

TERRACE TO FIFTH FLOOR	SIZE	230X900		SIZE	230X1050		SIZE	230X1050		SIZE	230X900		SIZE	230X900		SIZE	230X900		
	MIX.	M-40		MIX.	M-40		MIX.	M-40		MIX.	M-40		MIX.	M-40		MIX.	M-40		
	REINF.	18-25#		REINF.	20-25#		REINF.	20-25#		REINF.	18-25#		REINF.	18-25#		REINF.	18-25#		
	RINGS	8MM		RINGS	8MM		RINGS	8MM		RINGS	8MM		RINGS	8MM		RINGS	8MM		
FIFTH FLOOR TO FOURTH FLOOR	SIZE	230X900		SIZE	230X1050		SIZE	230X1050		SIZE	230X900		SIZE	230X900		SIZE	230X900		
	MIX.	M-40		MIX.	M-40		MIX.	M-40		MIX.	M-40		MIX.	M-40		MIX.	M-40		
	REINF.	18-25#		REINF.	20-25#		REINF.	20-25#		REINF.	18-25#		REINF.	18-25#		REINF.	18-25#		
	RINGS	8MM		RINGS	8MM		RINGS	8MM		RINGS	8MM		RINGS	8MM		RINGS	8MM		
FOURTH FLOOR TO THIRD FLOOR	SIZE	230X900		SIZE	230X1050		SIZE	230X1050		SIZE	230X900		SIZE	230X900		SIZE	230X900		
	MIX.	M-40		MIX.	M-40		MIX.	M-40		MIX.	M-40		MIX.	M-40		MIX.	M-40		
	REINF.	18-25#		REINF.	20-25#		REINF.	20-25#		REINF.	18-25#		REINF.	18-25#		REINF.	18-25#		
	RINGS	8MM		RINGS	8MM		RINGS	8MM		RINGS	8MM		RINGS	8MM		RINGS	8MM		
THIRD FLOOR TO SECOND FLOOR	SIZE	230X1050		SIZE	230X1200		SIZE	230X1200		SIZE	230X1050		SIZE	230X1050		SIZE	230X1050		
	MIX.	M-40		MIX.	M-40		MIX.	M-40		MIX.	M-40		MIX.	M-40		MIX.	M-40		
	REINF.	20-25#		REINF.	22-25#		REINF.	22-25#		REINF.	20-25#		REINF.	20-25#		REINF.	20-25#		
	RINGS	8MM		RINGS	8MM		RINGS	8MM		RINGS	8MM		RINGS	8MM		RINGS	8MM		
SECOND FLOOR TO FIRST FLOOR	SIZE	230X1050		SIZE	230X1200		SIZE	230X1200		SIZE	230X1050		SIZE	230X1050		SIZE	230X1050		
	MIX.	M-40		MIX.	M-40		MIX.	M-40		MIX.	M-40		MIX.	M-40		MIX.	M-40		
	REINF.	20-32#		REINF.	22-32#		REINF.	22-32#		REINF.	20-32#		REINF.	20-32#		REINF.	20-25#		
	RINGS	8MM		RINGS	8MM		RINGS	8MM		RINGS	8MM		RINGS	8MM		RINGS	8MM		
FIRST FLOOR TO GROUND FLOOR	SIZE	230X1050		SIZE	230X1200		SIZE	230X1200		SIZE	230X1050		SIZE	230X1050		SIZE			
	MIX.	M-40		MIX.	M-40		MIX.	M-40		MIX.	M-40		MIX.	M-40		MIX.			
	REINF.	20-32#		REINF.	22-32#		REINF.	22-32#		REINF.	20-32#		REINF.	20-32#		REINF.			
	RINGS	8MM		RINGS	8MM		RINGS	8MM		RINGS	8MM		RINGS	8MM		RINGS			
GROUND FLOOR TO FOOTING	SIZE	230X1050		SIZE	300X1350		SIZE	300X1350		SIZE	230X1050		SIZE	230X1050		SIZE			
	MIX.	M-40		MIX.	M-40		MIX.	M-40		MIX.	M-40		MIX.	M-40		MIX.			
	REINF.	20-32#		REINF.	30-32#		REINF.	30-32#		REINF.	20-32#		REINF.	20-32#		REINF.			
	RINGS	8MM		RINGS	8MM		RINGS	8MM		RINGS	8MM		RINGS	8MM		RINGS			
COLUMN	C-15			C-16			C-17			C-18			C-19			FC-01,02,03,04,05,06			

AJAY PAL SINGH
Civil Engineer

DESIGN & BUILD

LIST OF CONSULTANTS:

ARCHITECT :
STUDIO SAARTH
ARCHITECTURE / URBAN DESIGNER
A-C -424 KING'S ROAD ,NIRMAN NAGAR
JAIPUR - 302019 , RAJASTHAN

STRUCTURAL DESIGN CONSULTANT:
Vijaytech Consultants Pvt. Ltd.

MEP CONSULTANT:

PROJECT DETAILS:

THE SKY BUNGALOWS

situated at Khasra No. 339/183, 341/231, 344/233, 338/183, Village: Kanakpura, Tehsil: Jaipur, Jaipur-302034

CLIENT:

GENERAL NOTES -

REINFORCEMENT DETAILS

CONC GRADE	Lsb
M-25	******
M-30	******
M-35	******
M-40	******


CONCRETE DETAILS

PARTICULAR	BOTTOM	SIDE	TOP
FOOTING	25MM MIN	25MM MIN	25MM MIN
RETAINING WALL			0-12'=300MM ; 12-14'=350MM ; 14-16'=400MM ; 16'-18'=450MM
SUMP			0-12'=300MM ;
BEAMS, LINTELS & SLAB	12'0" MIN ; 15MM MIN	12'0" MIN ; 15MM MIN	12'0" MIN ;
WALLS, FLOOR & ROOF TO MAKE WATER TANK			225MM MIN ; WATER LEVEL 0-12'=300MM ; 12-14'=350MM


PROJECT NO.:
DRAWN BY: KANHAIYA LAL
CHECKED BY: SHAILENDER
FILE LOCATION:

SHEET TITLE
COLUMN SCHEDULE AND RING DETAIL CLUB HOUSE


DRG NO.	S-02	NORTH
DATE	14.04.2023	
SHEET NO.	03 OF 03	
SCALE		
STAMP:		

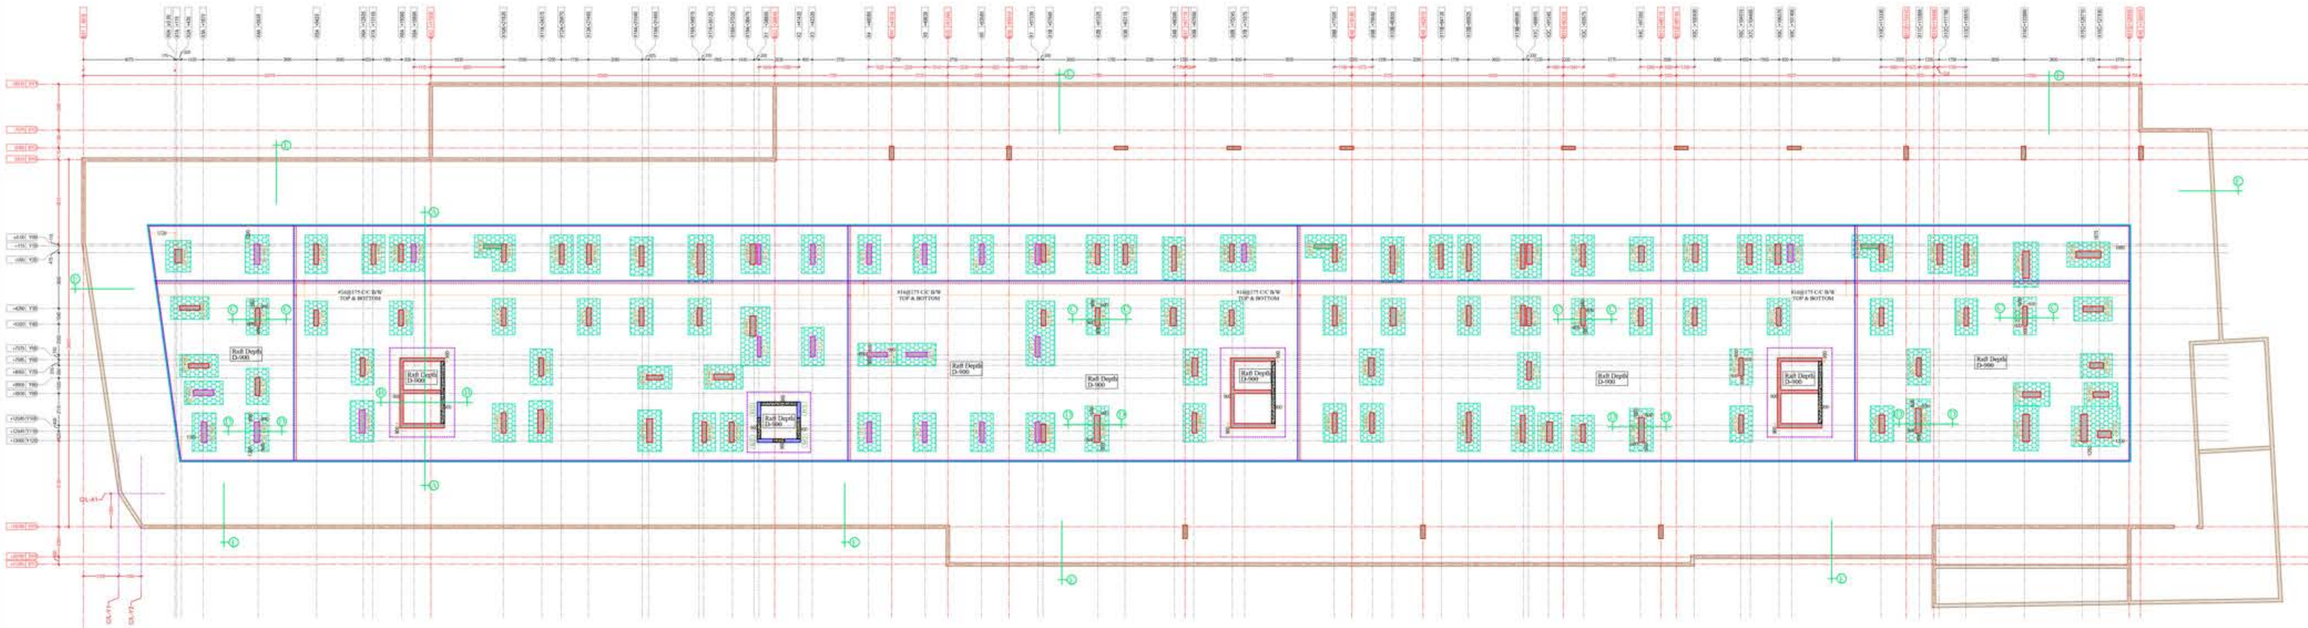


FOOTING LAYOUT PLAN

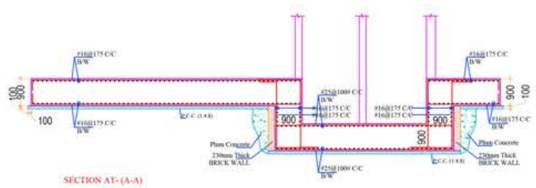


SECTION AT- (A-A)

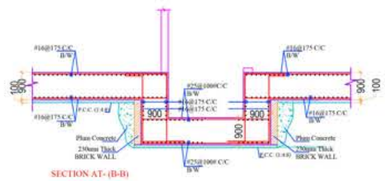


SECTION AT- (B-B)

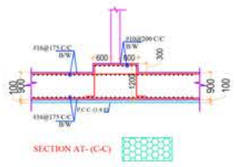

SECTION AT- (C-C)

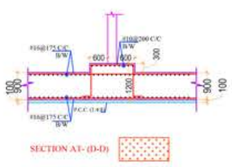


SECTION AT- (D-D)

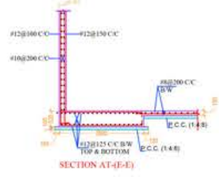


SECTION AT-(E-E)

FOOTING SECTION DETAILS

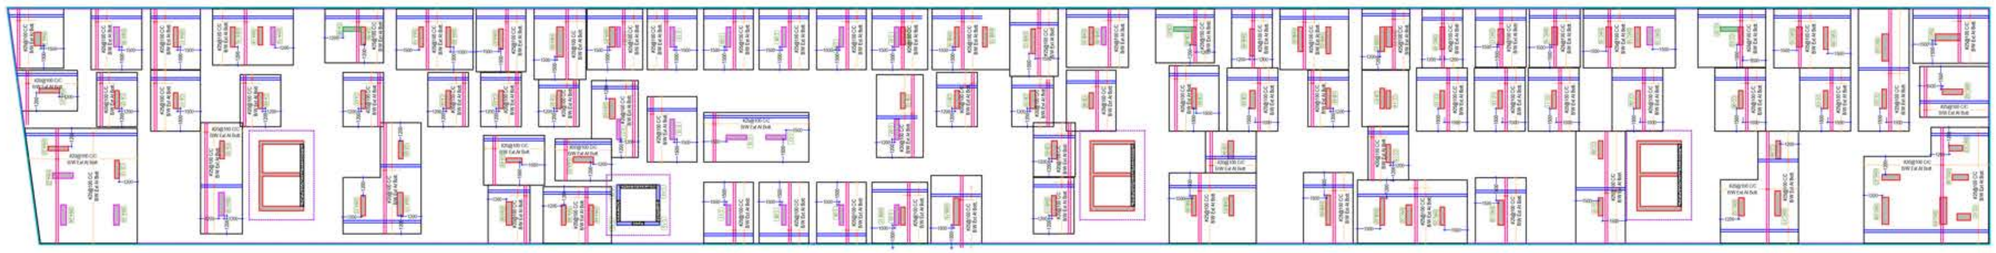

BOTTOM EXTRA REINFORCEMENT PLAN

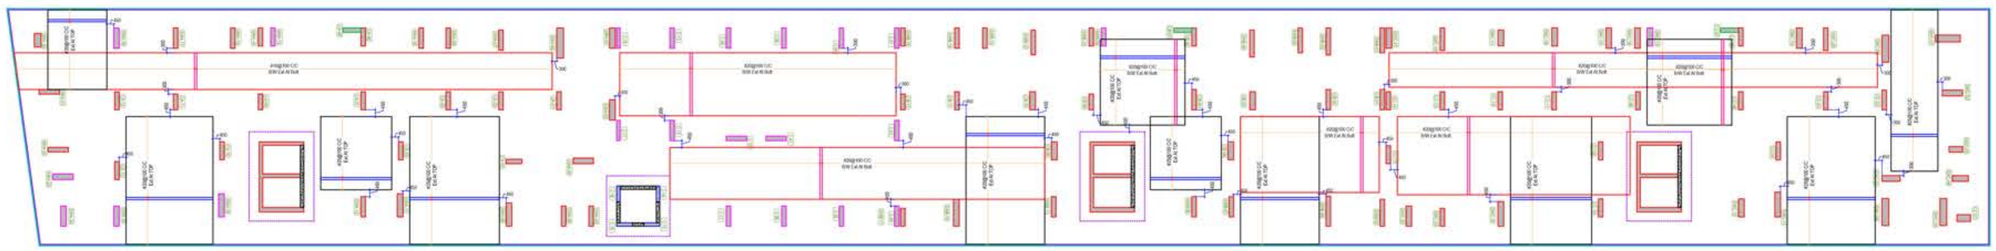

TOP EXTRA REINFORCEMENT PLAN

AJAY PAL SINGH
Civil Engineer

DESIGN & BUILD

LIST OF CONSULTANTS:

ARCHITECT :

STUDIO SAARTH
ARCHITECTURE / URBAN DESIGNER
A-C -424 KING'S ROAD ,NIRMAN NAGAR
JAIPUR - 302019 , RAJASTHAN

STRUCTURAL DESIGN CONSULTANT:
Vijaytech Consultants Pvt. Ltd.

MEP CONSULTANT:

PROJECT DETAILS:

THE SKY BUNGALOWS
situated at Khasra No. 339/183, 341/231, 344/233, 338/183, Village: Kanakpura, Tehsil: Jaipur, Jaipur-302034

CLIENT:

GENERAL NOTES :-

REINFORCEMENT DETAILS

CONC GRADE	Lth
M-25	******
M-30	******
M-35	******
M-40	******

CONCRETE DETAILS

PROJECT NO.:


DRAWN BY: KANHAIYA LAL

CHECKED BY: SHAILENDER


FILE LOCATION:

SHEET TITLE:
FOOTING LAYOUT PLAN & SECTION DETAILS


DRG NO.	S-01	NORTH
DATE	14.04.2023	
SHEET NO.	01 OF 03	
SCALE:		
STAMP:		

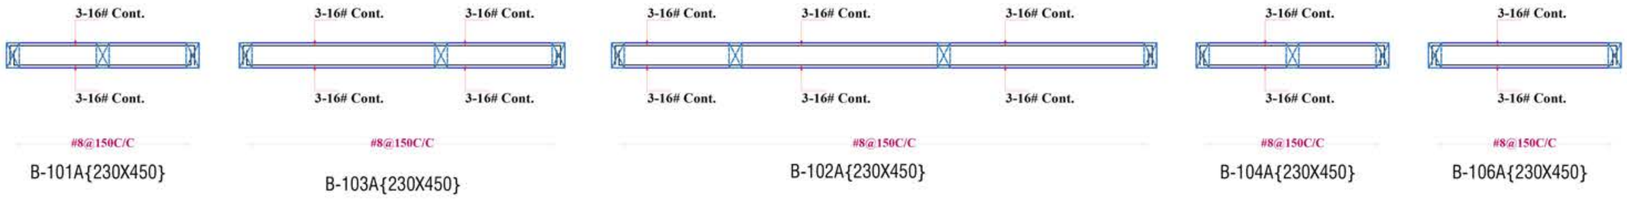

B-101A{230X450} B-103A{230X450} B-102A{230X450} B-104A{230X450} B-106A{230X450}

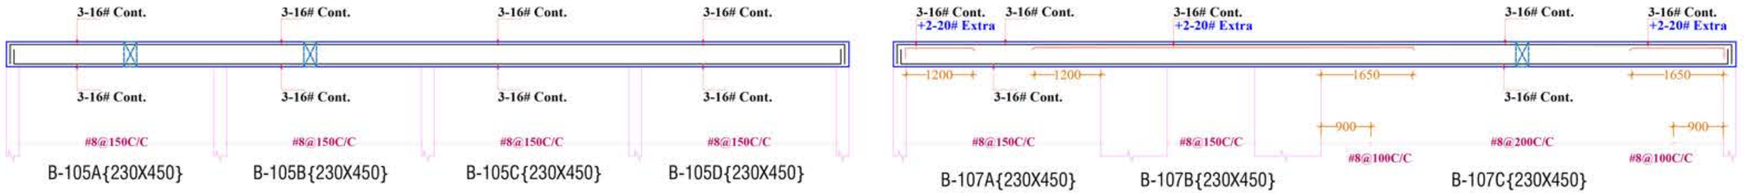

B-105A{230X450} B-105B{230X450} B-105C{230X450} B-105D{230X450} B-107A{230X450} B-107B{230X450} B-107C{230X450}

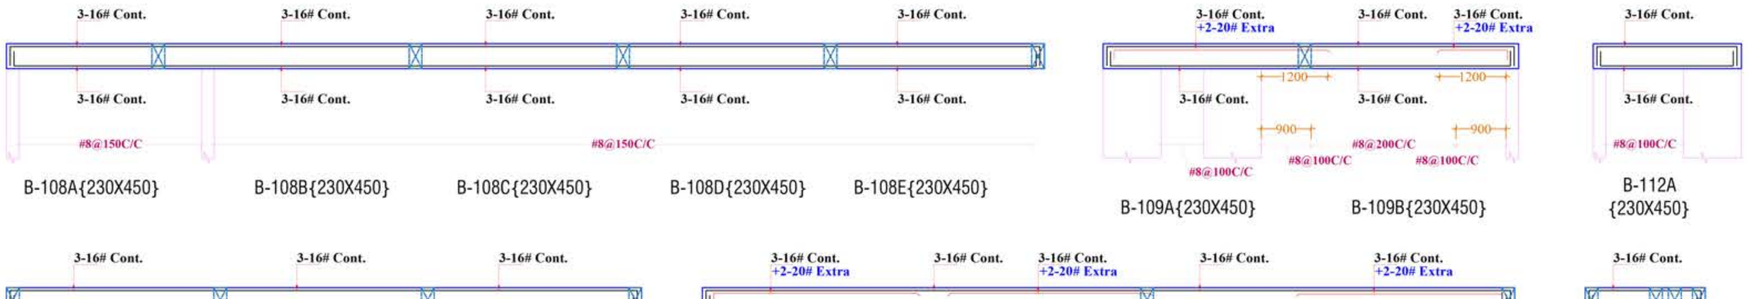

B-108A{230X450} B-108B{230X450} B-108C{230X450} B-108D{230X450} B-108E{230X450} B-109A{230X450} B-109B{230X450} B-112A {230X450}

B-110A{230X450} B-110B{230X450} B-110C{230X450} B-111A {230X450} B-111B{230X450} B-111C{230X450} B-111D{230X450} B-114A{230X450} B-113A{230X450} B-113B{230X450} B-113C {230X450} B-115A{230X450} B-115B{230X450} B-115C{230X450} B-115D {230X450}

B-116A{230X450} B-116B{230X450} B-116C{230X450} B-116D {230X450} B-117A{230X450} B-117B{230X450} B-117C {230X450}

B-118A{230X450} B-118B{230X450} B-118C{230X450} B-118D {230X450}

AJAY PAL SINGH
Civil Engineer

DESIGN & BUILD

LIST OF CONSULTANTS:

ARCHITECT :
STUDIO SAARTH
ARCHITECTURE / URBAN DESIGNER
A-C -424 KING'S ROAD ,NIRMAN NAGAR
JAIPUR - 302019 , RAJASTHAN

STRUCTURAL DESIGN CONSULTANT:
Vijaytech Consultants Pvt. Ltd.

MEP CONSULTANT:

PROJECT DETAILS:

THE SKY BUNGALOWS
situated at Khasra No. 339/183, 341/231, 344/233, 338/183, Village: Kanakpura, Tehsil: Jaipur, Jaipur-302034

CLIENT:


GENERAL NOTES :-

CONC GRADE	Lab
M-25	******
M-30	******
M-35	******
M-40	******

PROJECT NO.:
DRAWN BY: LAKHAN
CHECKED BY: SHAILENDER
FILE LOCATION:

SHEET TITLE:
TYPICAL FLOOR BEAM DETAIL (CLUB HOUSE)

DRG NO.	S-17	NORTH
DATE	15.04.2023	
SHEET NO.	01 OF 01	
SCALE		
STAMP:		

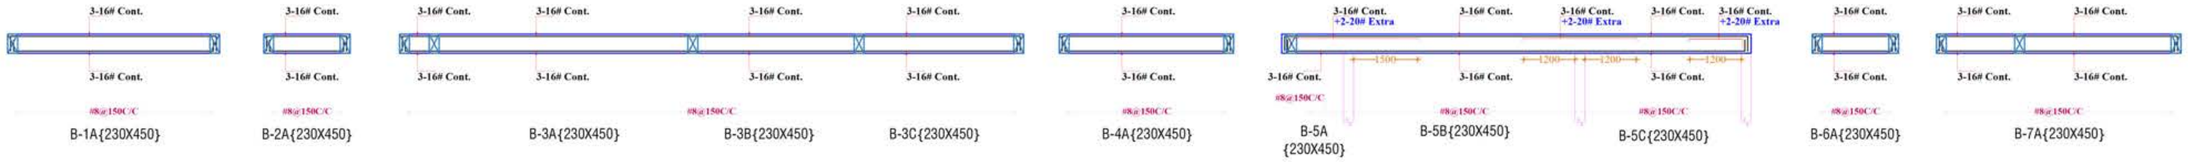

B-1A{230X450} B-2A{230X450} B-3A{230X450} B-3B{230X450} B-3C{230X450} B-4A{230X450} B-5A {230X450} B-5B{230X450} B-5C{230X450} B-6A{230X450} B-7A{230X450}

B-8A{230X450} B-9A{230X450} B-10A {230X450} B-10B{230X450} B-11A{230X450} B-11B{230X450} B-14A {230X450} B-14B {230X450} B-13A{230X450} B-16A{230X450} B-16B {230X450}

B-12A{230X450} B-12B{230X450} B-12C{230X450} B-12D{230X450} B-12E{230X450} B-12F{230X450} B-12E{230X450} B-15A{230X450} B-17A{230X450} B-17B{230X450} B-18A{230X450} B-19A{230X450}

B-20A{230X450} B-20B{230X450} B-21A{230X450} B-21B{230X450} B-22A{230X450} B-22B{230X450} B-23A{230X450} B-24A{230X450} B-24B{230X450} B-24C{230X450}

B-25A {230X450} B-25B{230X450} B-25C{230X450} B-26A{230X450} B-27A{230X450} B-28A{230X450} B-29A{230X450} B-30A{300X450} B-31A {230X450} B-31B{230X450} B-32A{230X450}

B-34A{230X450} B-34B{230X450} B-33A {230X450} B-33B{230X450} B-33C{230X450} B-33D{230X450} B-33E {230X450} B-35A {230X450} B-35B{230X450} B-35C {230X450} B-36A{230X450} B-36B{230X450} B-37A {230X450}

B-38A{230X450} B-38B{230X450} B-39A{230X450} B-39B{230X450} B-40A{230X450} B-40B{230X450} B-41A {230X450} B-41B{230X450} B-42A{230X450} B-42B{230X450} B-43A{230X450} B-43B{230X450}

B-44A {230X450} B-44B{230X450} B-44C{230X450} B-45A{230X450} B-45B{230X450} B-46A{230X450} B-46B{230X450} B-47A{230X450} B-47B{230X450} B-48A {230X450} B-48B{230X450} B-48C{230X450} B-49A{230X450}

B-50A{230X450} B-51A {230X450} B-51B{230X450} B-52A{230X450} B-53A {230X450} B-53B{230X450} B-54A{230X450} B-54B{230X450} B-54C {230X450}

AJAY PAL SINGH
Civil Engineer

DESIGN & BUILD

LIST OF CONSULTANTS:

ARCHITECT :
STUDIO SAARTH
ARCHITECTURE / URBAN DESIGNER
A-C -424 KING'S ROAD ,NIRMAN NAGAR
JAIPUR - 302019 , RAJASTHAN

STRUCTURAL DESIGN CONSULTANT:
Vijaytech Consultants Pvt. Ltd.

MEP CONSULTANT:

PROJECT DETAILS:
THE SKY BUNGALOWS
situated at Khasra No. 339/183, 341/231, 344/233, 338/183, Village: Kanakpura, Tehsil: Jaipur, Jaipur-302034

CLIENT:

GENERAL NOTES:-

REINFORCEMENT DETAILS


CONC GRADE	Lab
M-25	******
M-30	******
M-35	******
M-40	******

CONCRETE DETAILS


PROJECT NO.
DRAWN BY: LAKHAN
CHECKED BY: SHAILENDER
FILE LOCATION

SHEET TITLE:
TYPICAL FLOOR BEAM DETAIL (BLOCK-A)


DRG NO.	S-15	NORTH
DATE	15.04.2023	
SHEET NO.	01 OF 01	
SCALE		
STAMP:		

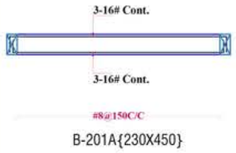


B-201A{230X450}

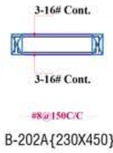


B-202A{230X450}

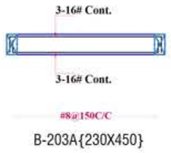


B-203A{230X450}

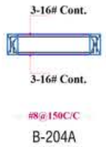


B-204A {230X450}

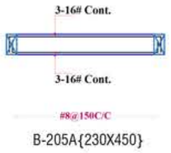

B-205A{230X450}

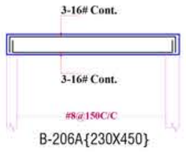


B-206A{230X450}

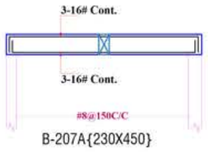


B-207A{230X450}




B-208A{230X450}

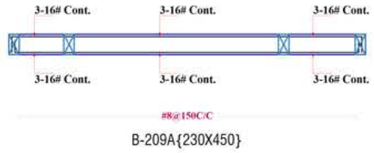


B-209A{230X450}

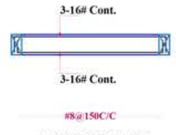


B-211A{230X450}

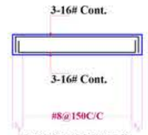


B-212A{230X450}

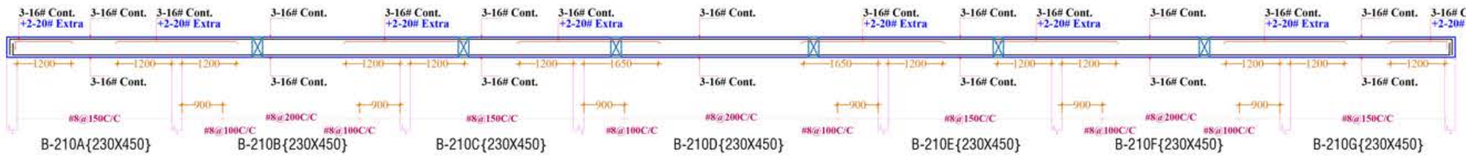


B-210A{230X450} B-210B{230X450} B-210C{230X450} B-210D{230X450} B-210E{230X450} B-210F{230X450} B-210G{230X450}

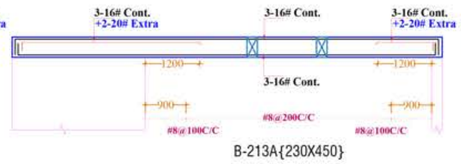


B-213A{230X450}

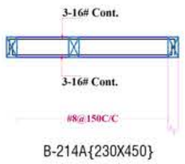


B-214A{230X450}

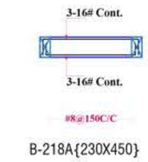


B-218A{230X450}

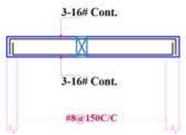


B-215A{230X450}

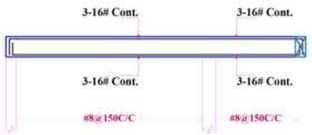


B-216A{230X450} B-216B{230X450}

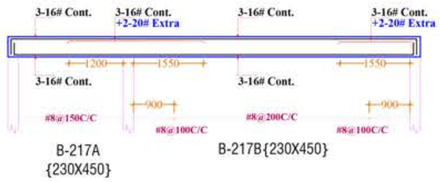

B-217A {230X450} B-217B{230X450}

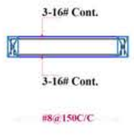


B-219A{230X450}

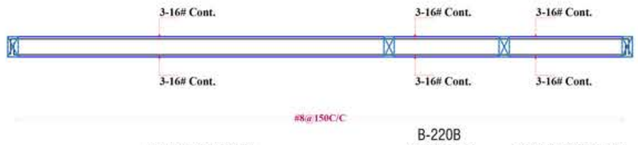


B-220A{230X450}

B-220B {230X450} B-220C{230X450}

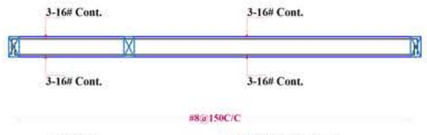


B-221A {230X450} B-221B{230X450}

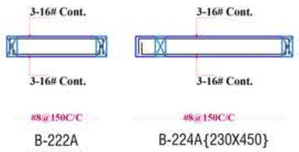


B-222A {230X450}


B-224A{230X450}

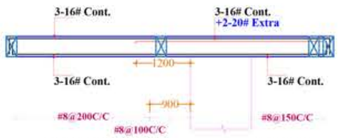


B-226A{230X450} B-226B {230X450}

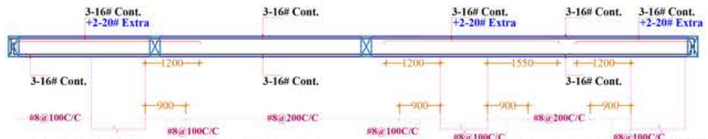


B-223A{230X450} B-223B{230X450} B-223C{230X450} B-223D {230X450}

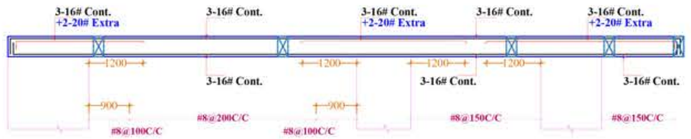

B-225A{230X450} B-225B{230X450} B-225C{230X450}

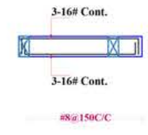


B-229A{230X450}

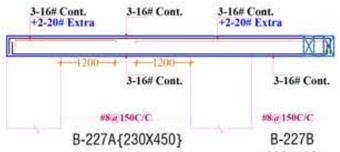


B-227A{230X450}


B-227B {230X450}

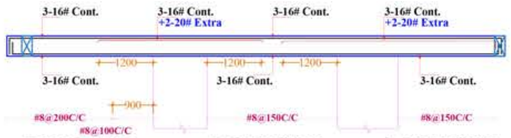

B-228A{230X450} B-228B{230X450} B-228C{230X450}

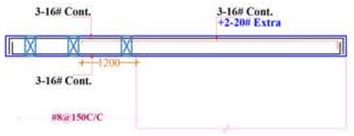


B-230A{230X450}

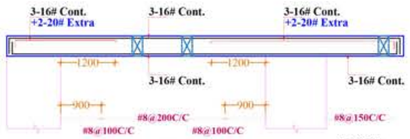


B-231A{230X450}


B-231B {230X450}

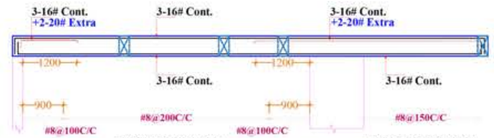


B-232A{230X450} B-232B{230X450}

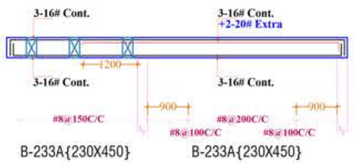


B-233A{230X450} B-233A{230X450}

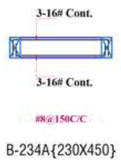


B-234A{230X450}

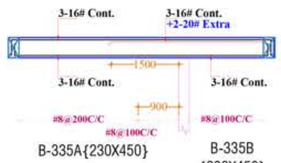

B-335A{230X450} B-335B {230X450}

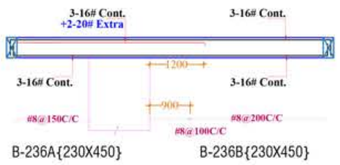

B-236A{230X450} B-236B{230X450}

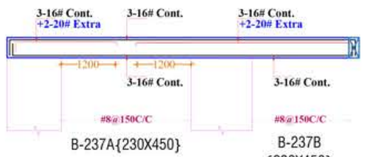

B-237A{230X450} B-237B {230X450}

B-239A{230X450} B-239B{230X450} B-239C{230X450}

B-238A{230X450}

B-340A{230X450} B-340B {230X450}

B-241A{230X450} B-241B {230X450}

B-242A {230X450} B-242B{230X450} B-242C{230X450} B-242D {230X450}

B-243A{230X450}

B-244A {230X450} B-244B{230X450} B-244C{230X450} B-223D {230X450}

AJAY PAL SINGH
Civil Engineer

DESIGN & BUILD

LIST OF CONSULTANTS:

ARCHITECT :
STUDIO SAARTH
ARCHITECTURE / URBAN DESIGNER
A-C -424 KING'S ROAD ,NIRMAN NAGAR
JAIPUR - 302019 , RAJASTHAN

STRUCTURAL DESIGN CONSULTANT:
Vijaytech Consultants Pvt. Ltd.

MEP CONSULTANT:

PROJECT DETAILS:

THE SKY BUNGALOWS

situated at Khasra No. 339/183, 341/231, 344/233, 338/183, Village: Kanakpura, Tehsil: Jaipur, Jaipur-302034

CLIENT:

GENERAL NOTES:-

CONC.GRADE	Lit.
M-25	******
M-30	******
M-35	******
M-40	******

PARTICULAR	BOTTOM	SIDE	TOP
FOOTING	25MM MIN	25MM MIN	25MM MIN
RETAINING WALL			12.5 MM MIN / 1.5 DIA OF BAR / 40 MM MAX
SLABS			12.5 MM MIN
BEAMS, LINTELS & SLAB	12.5 MM / 1.5 DIA OF BAR	12.5 MM / 1.5 DIA OF BAR	12.5 MM
WALLS, FLOOR & ROOF SLABS OF WATER TANK			12.5 MM / 1.5 DIA OF BAR / 12.5 MM MIN

PROJECT NO.:
DRAWN BY: LAKHAN
CHECKED BY: SHAILENDER
FILE LOCATION:

SHEET TITLE:
TYPICAL FLOOR BEAM DETAIL (BLOCK-B)


DRG NO.	S-19	NORTH
DATE	15.04.2023	
SHEET NO.	01 OF 01	
SCALE		
STAMP:		



B-301A{230X450}



B-302A
{230X450}

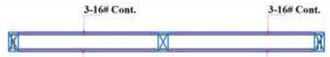


B-303A{230X450}



B-304A{230X450}




B-305A{230X450}

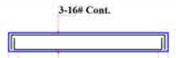

B-307A{230X450}



B-308A{230X450}
B-308B{230X450}
B-308C{230X450}

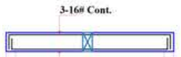

B-209A{230X450}




B-306A{230X450}




B-310A
{230X450}
B-310B{230X450}




B-313A
{230X450}

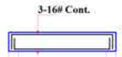


B-321A
{230X450}

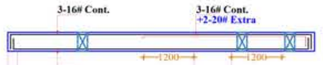


B-314A{230X450}
B-314B
{230X450}

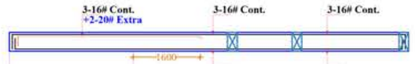


B-316A{230X450}

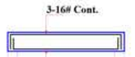


B-317A
{230X450}

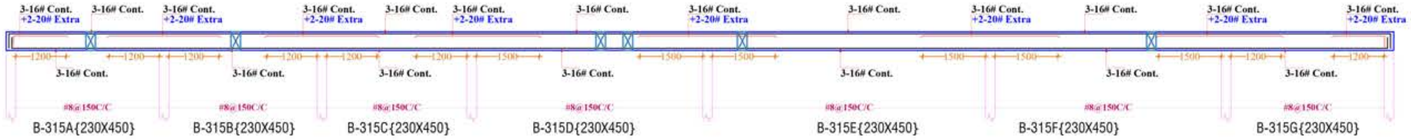


B-315A{230X450}
B-315B{230X450}
B-315C{230X450}
B-315D{230X450}
B-315E{230X450}
B-315F{230X450}
B-315G{230X450}

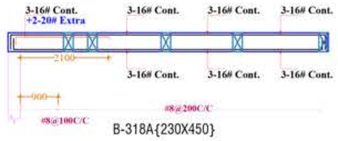


B-318A{230X450}

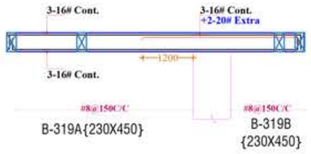


B-319A{230X450}
B-319B
{230X450}

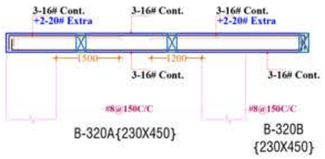


B-320A{230X450}
B-320B
{230X450}

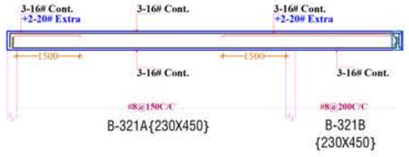


B-321A{230X450}
B-321B
{230X450}

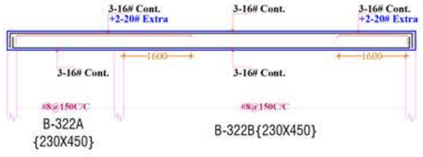


B-322A
{230X450}
B-322B{230X450}

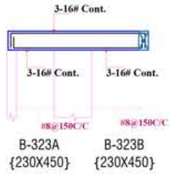


B-323A
{230X450}
B-323B
{230X450}

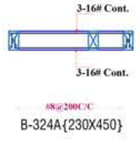


B-324A{230X450}

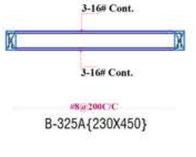


B-325A{230X450}

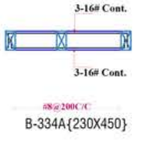


B-334A{230X450}

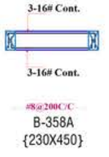

B-358A
{230X450}

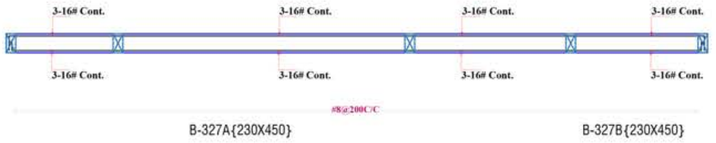


B-327A{230X450}
B-327B{230X450}

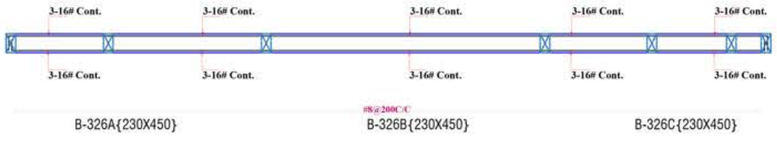


B-326A{230X450}
B-326B{230X450}
B-326C{230X450}




B-357A{230X450}

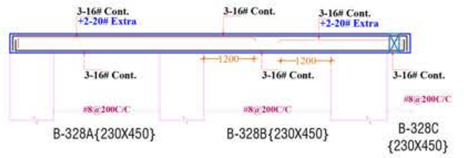


B-328A{230X450}
B-328B{230X450}
B-328C
{230X450}

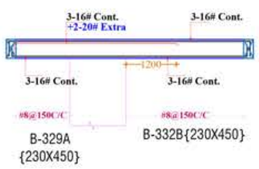


B-329A
{230X450}
B-332B{230X450}

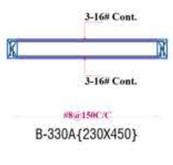


B-330A{230X450}

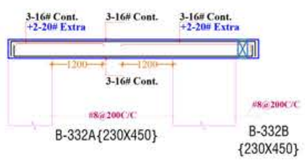


B-332A{230X450}
B-332B
{230X450}

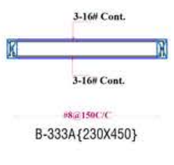


B-333A{230X450}

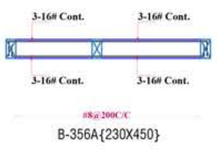


B-356A{230X450}

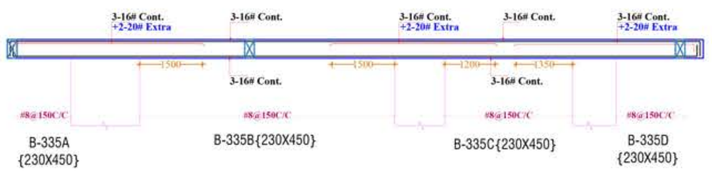


B-335A
{230X450}
B-335B{230X450}
B-335C{230X450}
B-335D
{230X450}

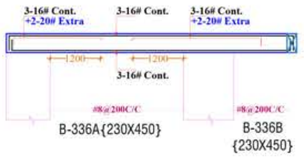


B-336A{230X450}
B-336B
{230X450}

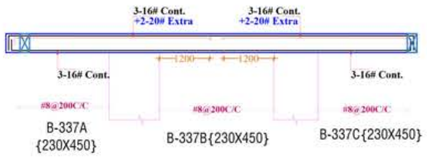

B-337A
{230X450}
B-337B{230X450}
B-337C{230X450}

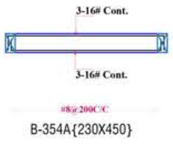

B-354A{230X450}

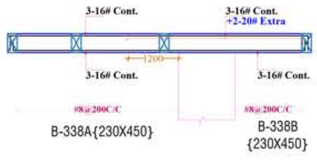

B-338A{230X450}
B-338B
{230X450}

B-339A{230X450}

B-340A
{230X450}
B-340B
{230X450}

B-341A{230X450}
B-341B{230X450}

B-353A
{230X450}
B-353B{230X450}

B-342A{230X450}
B-342B{230X450}

B-343A{230X450}

B-344A
{230X450}
B-344B{230X450}

B-345A{230X450}
B-345B{230X450}

B-346A{230X450}
B-346B
{230X450}

B-351A{230X450}

B-352A
{230X450}

B-349A{230X450}
B-349B
{230X450}

B-350A
{230X450}
B-350B{230X450}
B-350C{230X450}
B-350D{230X450}
B-350E
{230X450}

AJAY PAL SINGH
Civil Engineer

DESIGN & BUILD

LIST OF CONSULTANTS:

ARCHITECT :
STUDIO SAARTH
ARCHITECTURE / URBAN DESIGNER
A-C -424 KING'S ROAD ,NIRMAN NAGAR
JAIPUR - 302019 , RAJASTHAN

STRUCTURAL DESIGN CONSULTANT:
Vijaytech Consultants Pvt. Ltd.

MEP CONSULTANT:

PROJECT DETAILS:

THE SKY BUNGALOWS
situated at Khasra No. 339/183, 341/231, 344/233, 338/183, Village: Kanakpura, Tehsil: Jaipur, Jaipur-302034

CLIENT:

GENERAL NOTES:-

CONC GRADE	Lab
M-25	******
M-30	******
M-35	******
M-40	******

PROJECT NO.:
DRAWN BY: LAKHAN
CHECKED BY: SHAILENDER
FILE LOCATION:

SHEET TITLE:
TYPICAL FLOOR BEAM DETAIL (BLOCK-C)

DRG NO.	S-21	NORTH
DATE	15.04.2023	
SHEET NO.	01 OF 01	
SCALE		
STAMP:		

DESIGN & BUILD

LIST OF CONSULTANTS:

ARCHITECT:
STUDIO SAARTH
ARCHITECTURE | URBAN DESIGNERS
A/C -424 KING'S ROAD ,NIRMAN NAGAR
JAIPUR - 302019 , RAJASTHAN

STRUCTURAL DESIGN CONSULTANT:
Vijaynath Consultants Pvt. Ltd.

MEP CONSULTANT:

PROJECT DETAILS:

THE SKY BUNGALOWS
situated at Khasra No. 339/183, 341/231, 344/233, 338/183, Village: Kanakpura, Tehsil: Jaipur, Jaipur-302034

CLIENT:

GENERAL NOTES:

CONCRETE GRADE	Lbr
M-35	------
M-30	------
M-25	------
M-20	------


AJAY PAL SINGH
Civil Engineer

PROJECT NO.:
DRAWN BY: LAKHAN
CHECKED BY: SHAILENDER
FILE LOCATION:

SHEET TITLE:
TYPICAL FLOOR FRAMING PLAN (BLOCK-A)

DRG NO.	S-14	NORTH
DATE	19.04.2023	
SHEET NO.	10 OF 10	
SCALE		

STAMP:

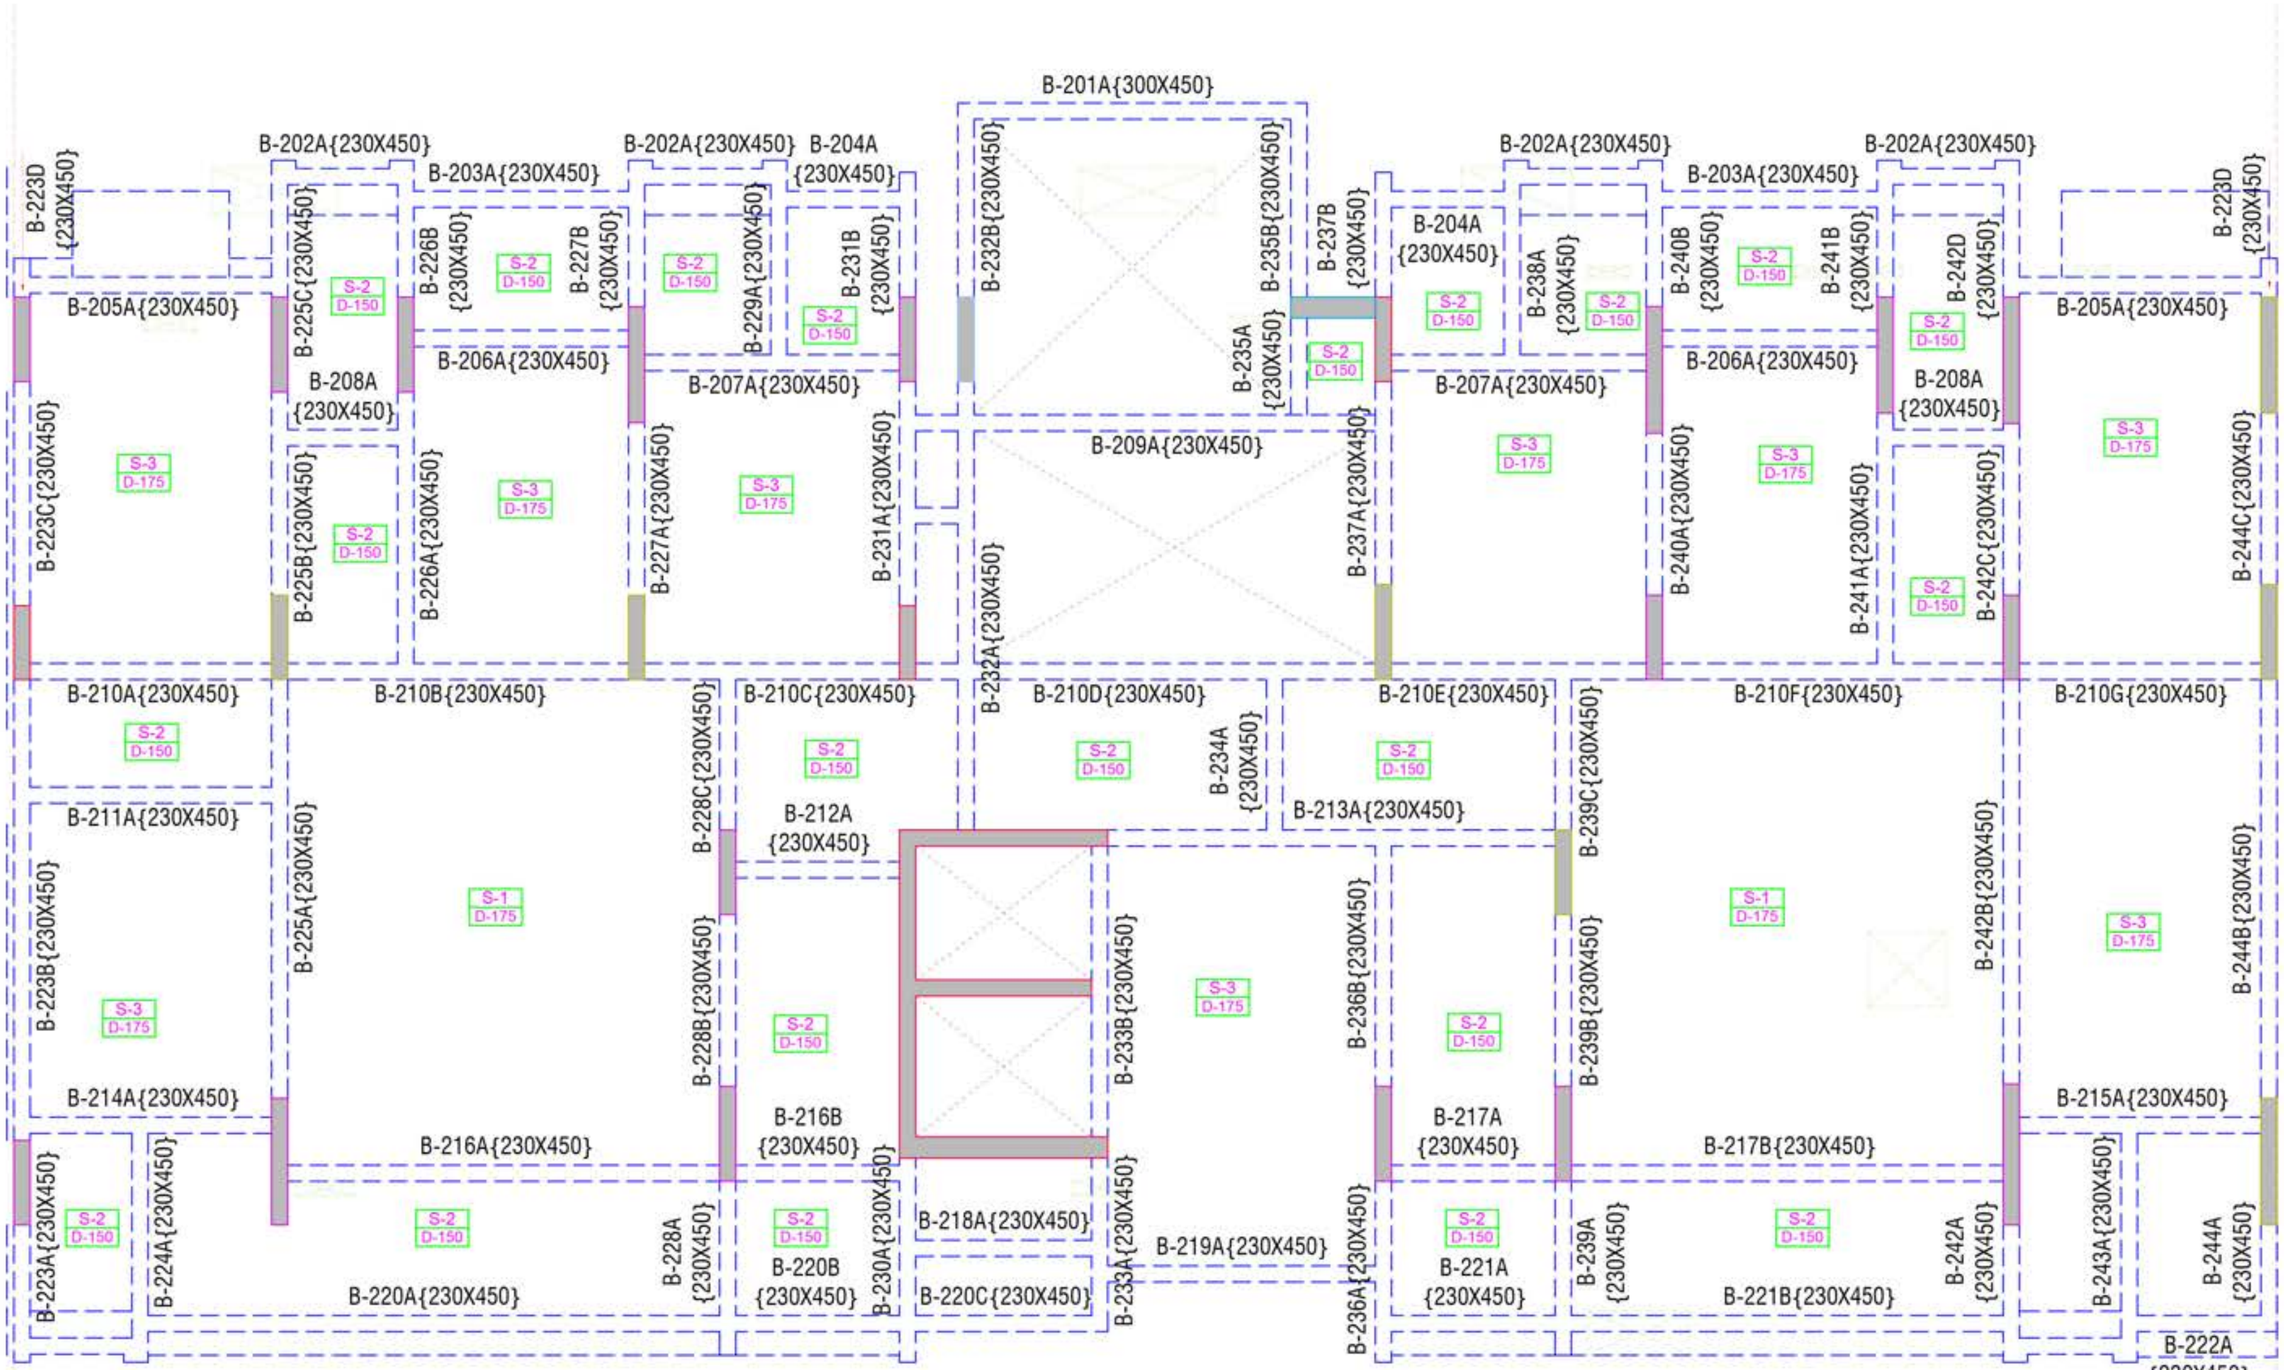

DESIGN & BUILD

LIST OF CONSULTANTS:

ARCHITECT:
STUDIO SAARTH
ARCHITECTURE | URBAN DESIGNER
A/C -424 KING'S ROAD ,NIRMAN NAGAR
JAIPUR - 302019 , RAJASTHAN

STRUCTURAL DESIGN CONSULTANT:
Vijaynath Consultants Pvt. Ltd.

MEP CONSULTANT:

PROJECT DETAILS:

THE SKY BUNGALOWS
situated at Khasra No. 339/183, 341/231, 344/233, 338/183, Village: Kanakpura, Tehsil: Jaipur, Jaipur-302034

GENERAL NOTES:


CONC GRADE	Life
M-35	*****
M-30	*****
M-25	*****
M-20	*****

PROJECT NO.:
DRAWN BY: LAKHAN
CHECKED BY: SHAILENDER
FILE LOCATION:

SHEET TITLE:
TYPICAL FLOOR FRAMING PLAN (BLOCK-B)

DRG NO.	S-18	NORTH
DATE	13.04.2023	
SHEET NO.	03 OF 31	
SCALE		
STAMP		

AJAY PAL SINGH
Civil Engineer

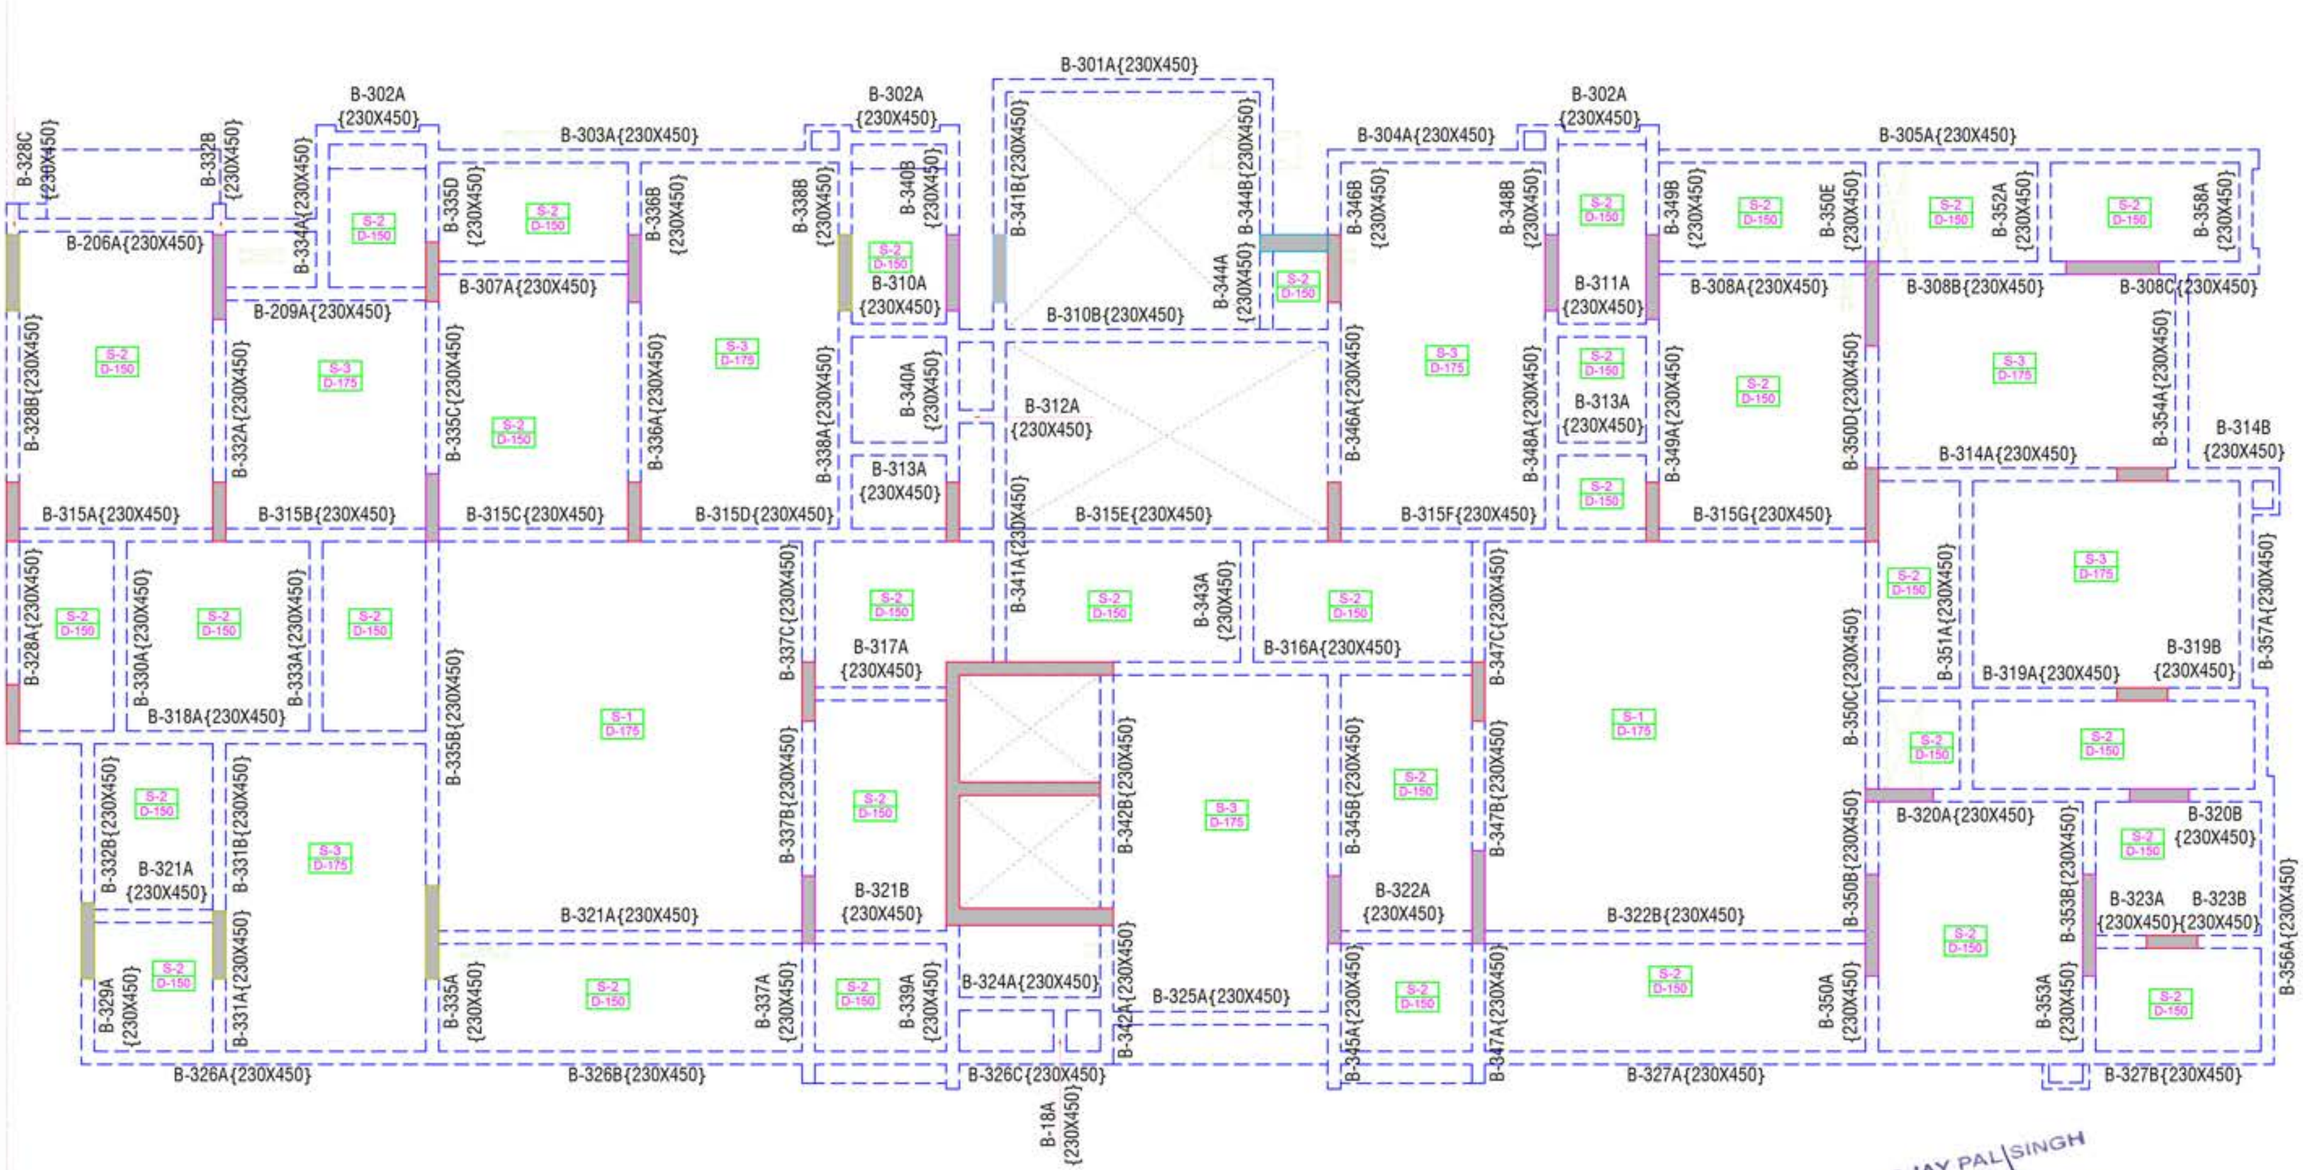

AJAY PAL SINGH
Civil Engineer

DESIGN & BUILD

LIST OF CONSULTANTS:

ARCHITECT :
STUDIO SAARTH
ARCHITECTURE / URBAN DESIGNER
A-IC -424 KING'S ROAD ,NIRMAN NAGAR
JAIPUR - 302019 , RAJASTHAN

STRUCTURAL DESIGN CONSULTANT :
Vijayesh Consultants Pvt. Ltd.

MEP CONSULTANT :

PROJECT DETAILS:

THE SKY BUNGALOWS

situated at Khasra No. 339/183, 341/231, 344/233, 338/183, Village: Kanakpura, Tehsil: Jaipur, Jaipur-302034


GENERAL NOTES:-

CONC GRADE	S.B.
M-35	*****
M-30	*****
M-25	*****
M-20	*****

PROJECT NO:
DRAWN BY: LAKHAN
CHECKED BY: SHAILENDER
FILE LOCATION:

SHEET TITLE:
TYPICAL FLOOR FRAMING PLAN (BLOCK-C)

DRG NO.	S-20	REVISION
DATE:	15.04.2023	
SHEET NO:	01 OF 01	
SCALE:		
STAMP:		

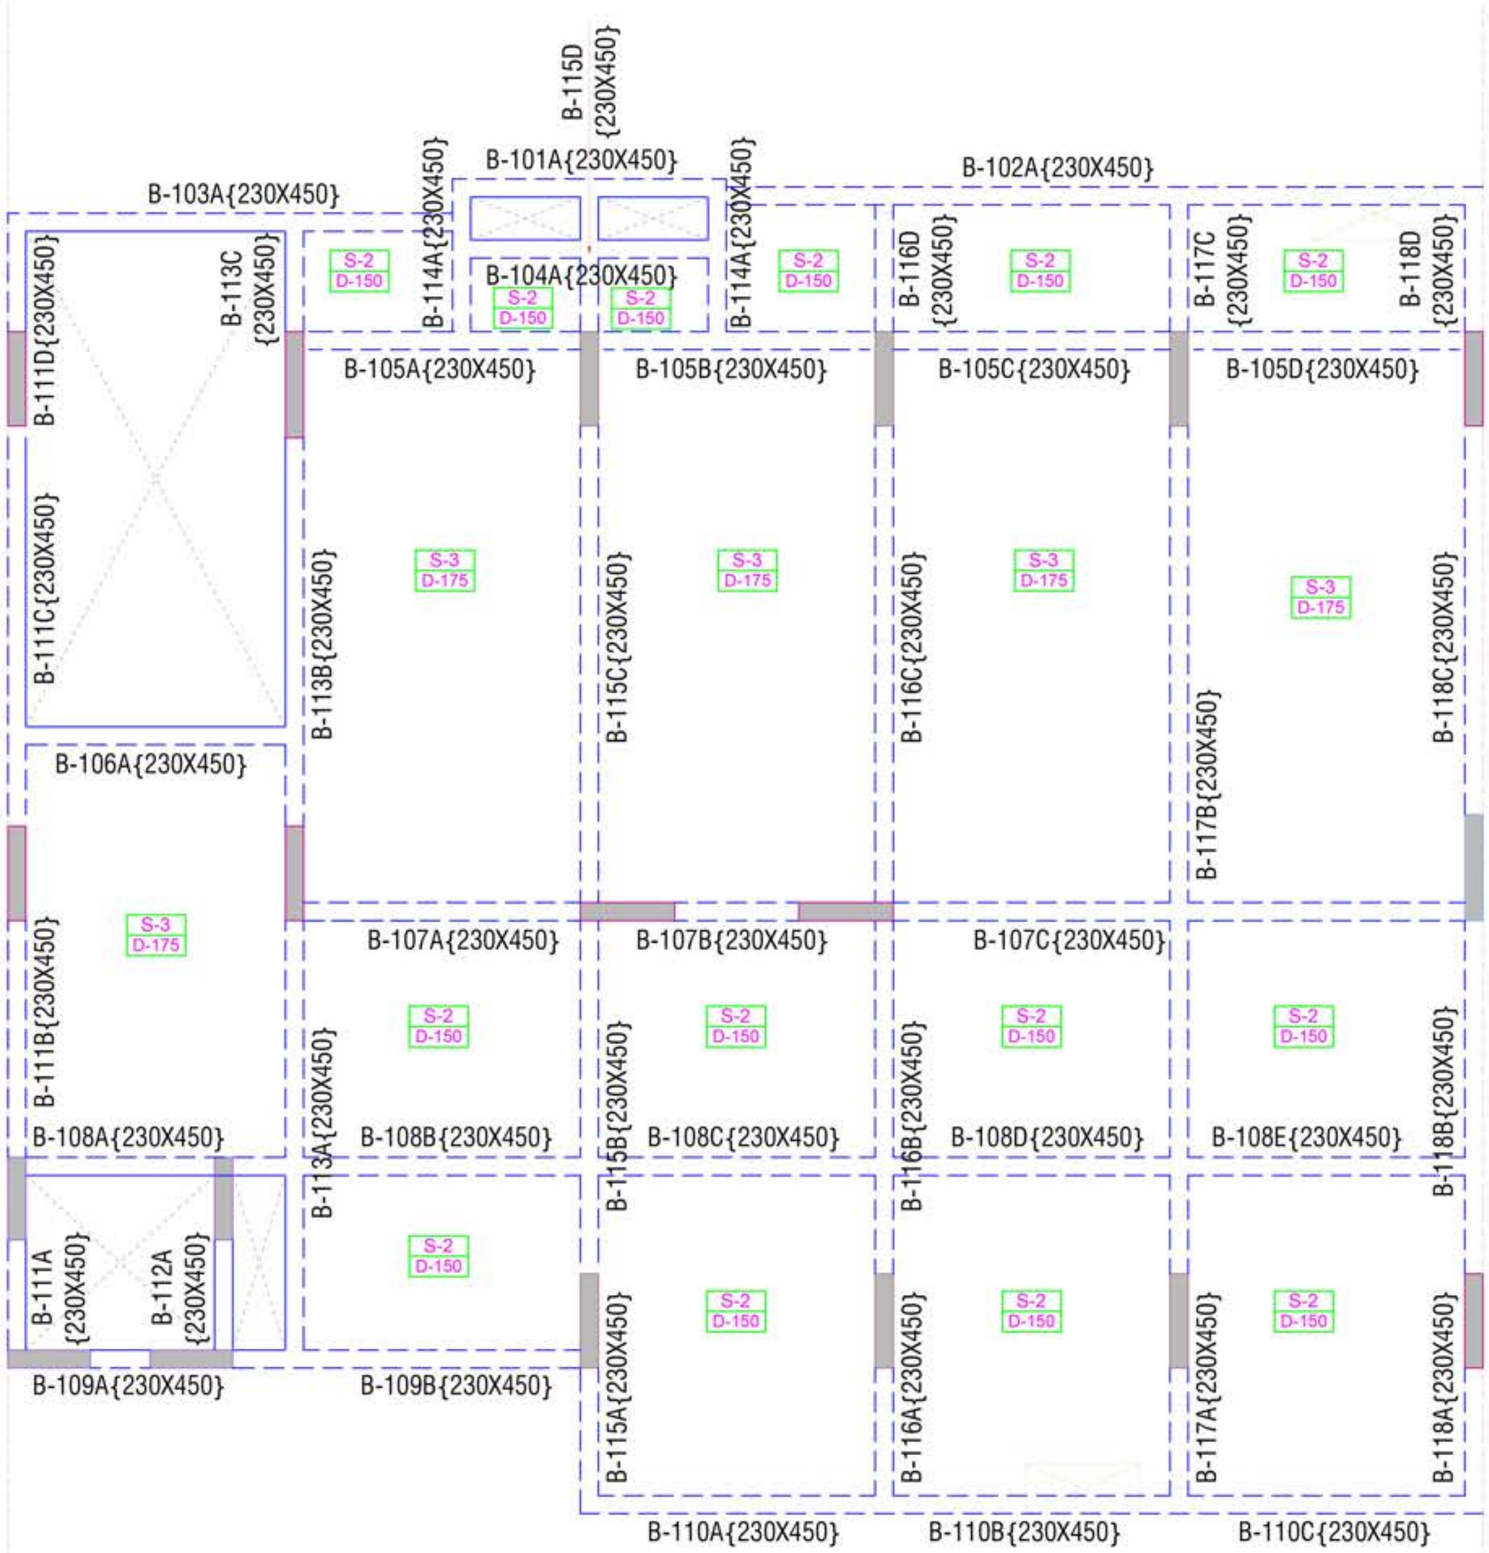

DESIGN & BUILD

LIST OF CONSULTANTS:

ARCHITECT:
STUDIO SAARTH
ARCHITECTURE | URBAN DESIGNER
A/C -424 KING'S ROAD ,NIRMAN NAGAR
JAIPUR - 302019 , RAJASTHAN

STRUCTURAL DESIGN CONSULTANT:
Vijaynath Consultants Pvt. Ltd.

MEP CONSULTANT:

PROJECT DETAILS:

THE SKY BUNGALOWS
situated at Khasra No. 339/183, 341/231, 344/233, 338/183, Village: Kanakpura, Tehsil: Jaipur, Jaipur-302034

GENERAL NOTES :-

AJAY PAL SINGH
Civil Engineer

PROJECT NO :
DRAWN BY : LAKHAN
CHECKED BY : SHAILENDER
FILE LOCATION

SHEET TITLE:
TYPICAL FLOOR FRAMING PLAN (CLUB HOUSE)

DRG NO.	S-16	NORTH
DATE	19.04.2023	
SHEET NO.	10 OF 11	
SCALE		
STAMP		