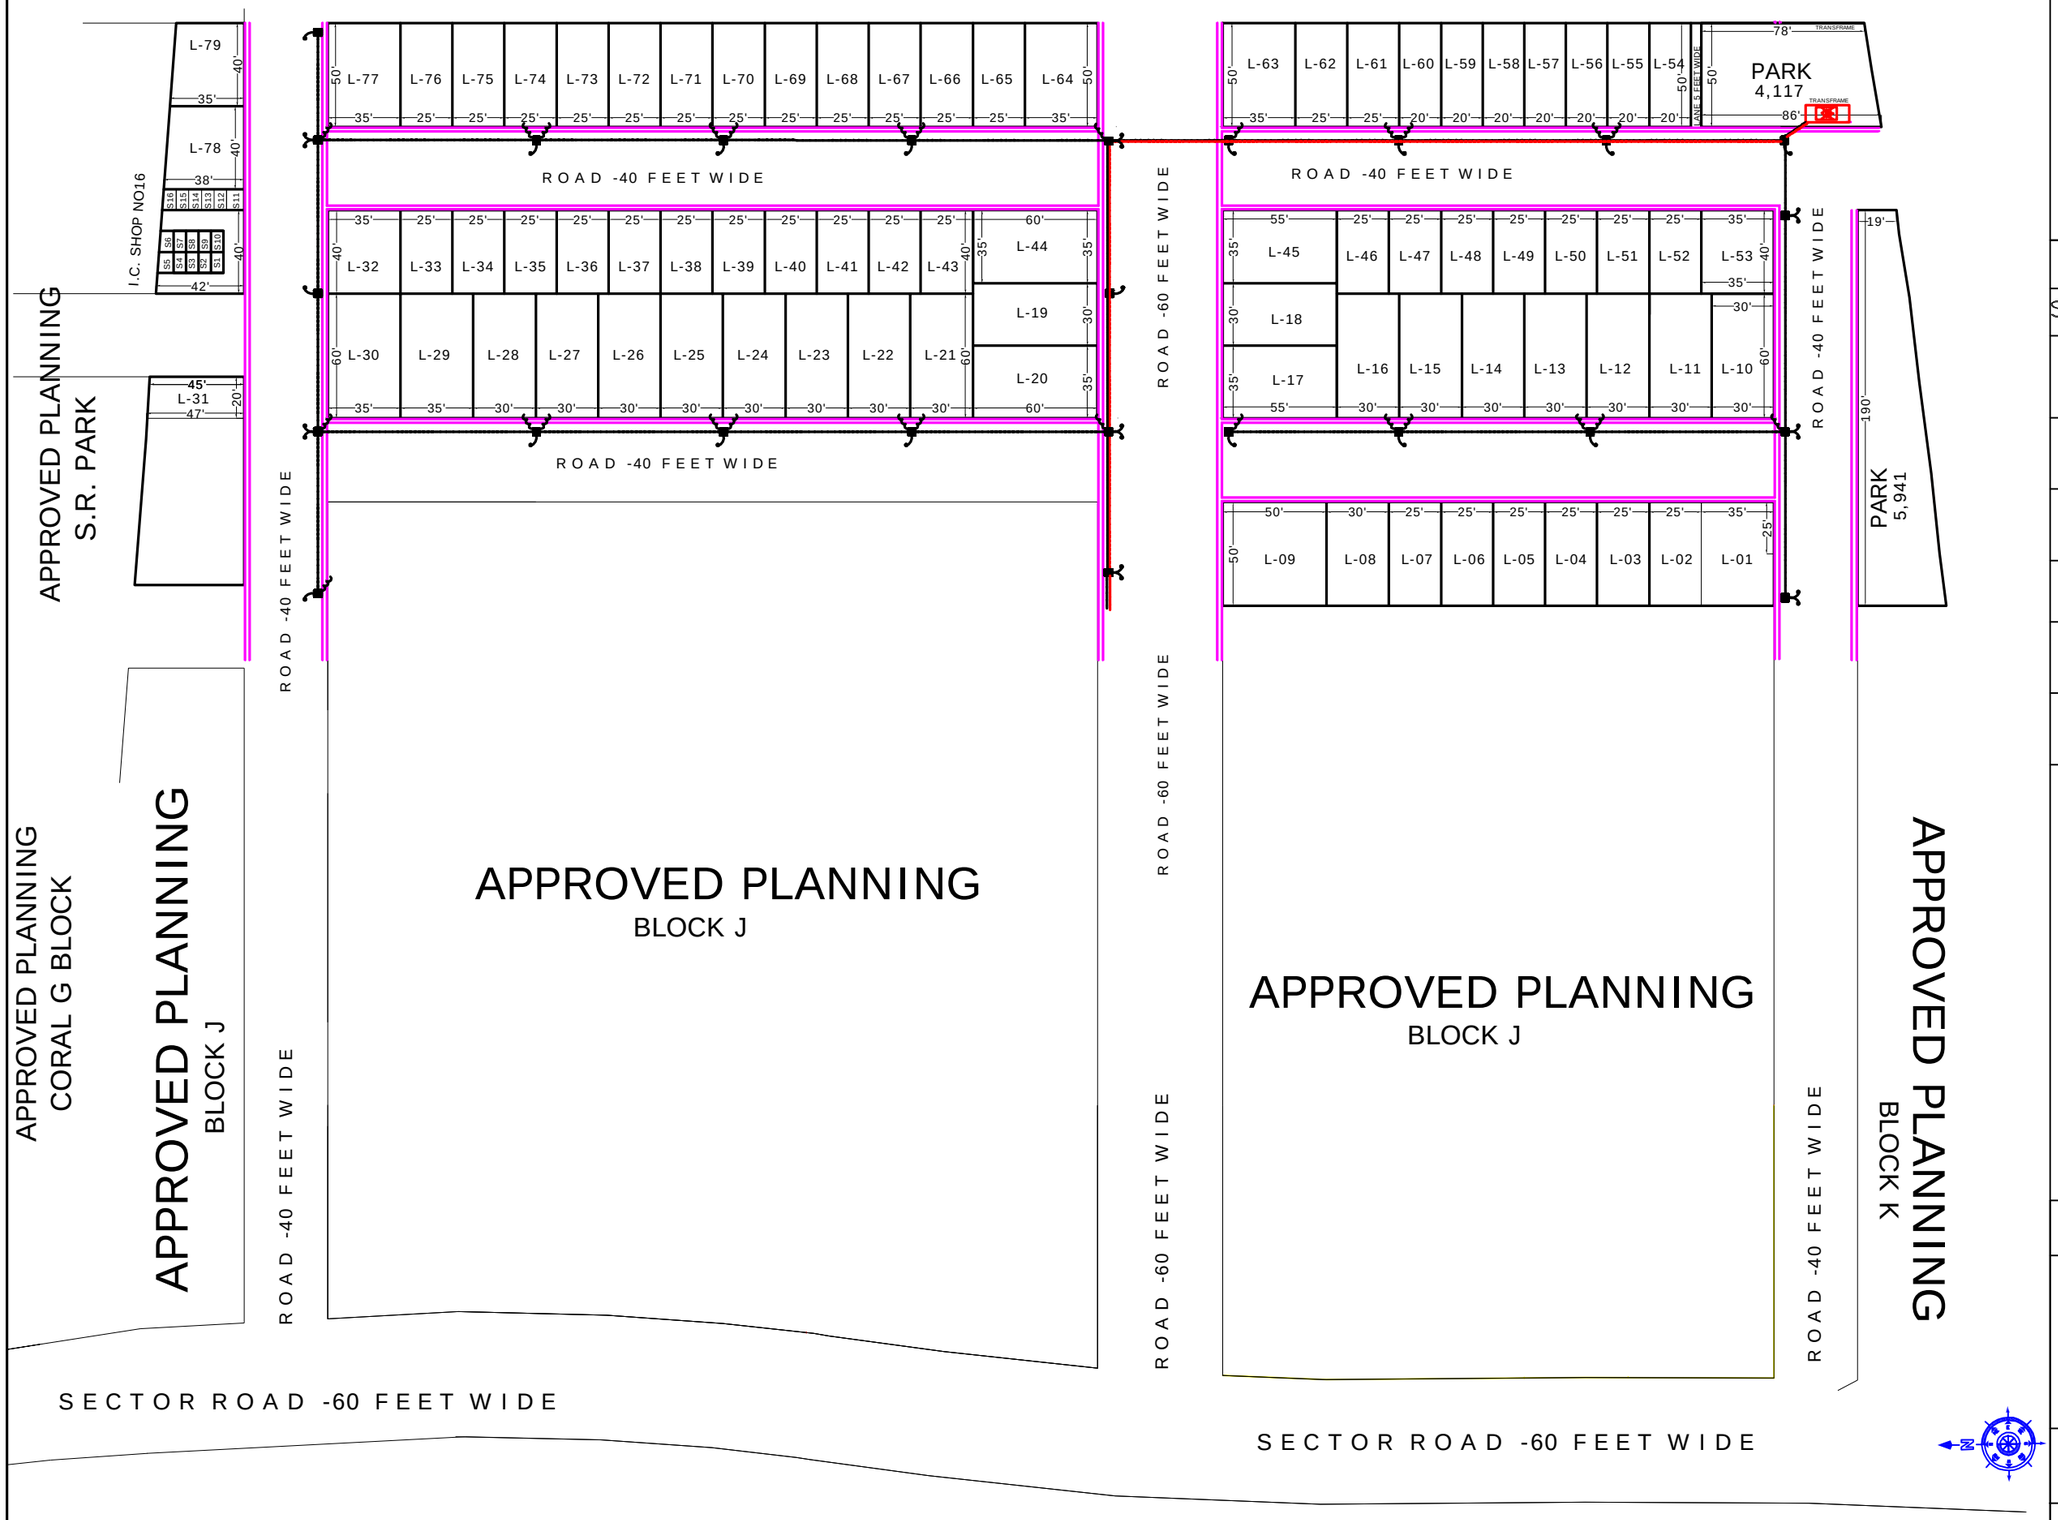

ELECTRICAL LAYOUT PLAN (BLOCK-L)

C0RAL PARK

BLOCK L

PROPOSED LAYOUT PLAN FOR
RISIDENTIAL PLOT'S SCHEME
VILLAGE :HANUWANTH KHERA
IN KHASRA NO.:-32/ 304(PART),
333/ 317(PART),334/ 317(PART)
TEH. LADPURA,DIST. KOTA (RAJ.)

LEGEND

SYMBOL	DESCRIPTION
	LT LINE OVER HEAD
	HT LINE & LT LINE COMPOSITE OVER HEAD
	TRANSFORMER
	STREET LIGHT
	STREET LIGHT POLE DOUBLE ARM
	HT CABLE UNDER GROUND

B. LAHOTY
B.E. (Civil), MIE (Arch. Engg.)
Chartered Engineer No.- M-119028-2
Govt. Approved Valuer CAT-I/105/CCIT/T-63/96-97

Client

Project PROPOSED LAYOUT PLAN FOR
RISIDENTIAL PLOT'S SCHEME
VILLAGE :HANUWANTH KHERA
IN KHASRA NO.:-32/ 304(PART),
333/ 317(PART),334/ 317(PART)
TEH. LADPURA,DIST. KOTA (RAJ.)

Drawing Title ELECTRICAL LAYOUT PLAN (BLOCK-L)

SCALE : 1"=50'	NAME OF SCHEME:
LOCATION :	DRAWING NO. -
JOB NO. -	DATE - NOV., 12th, 2024