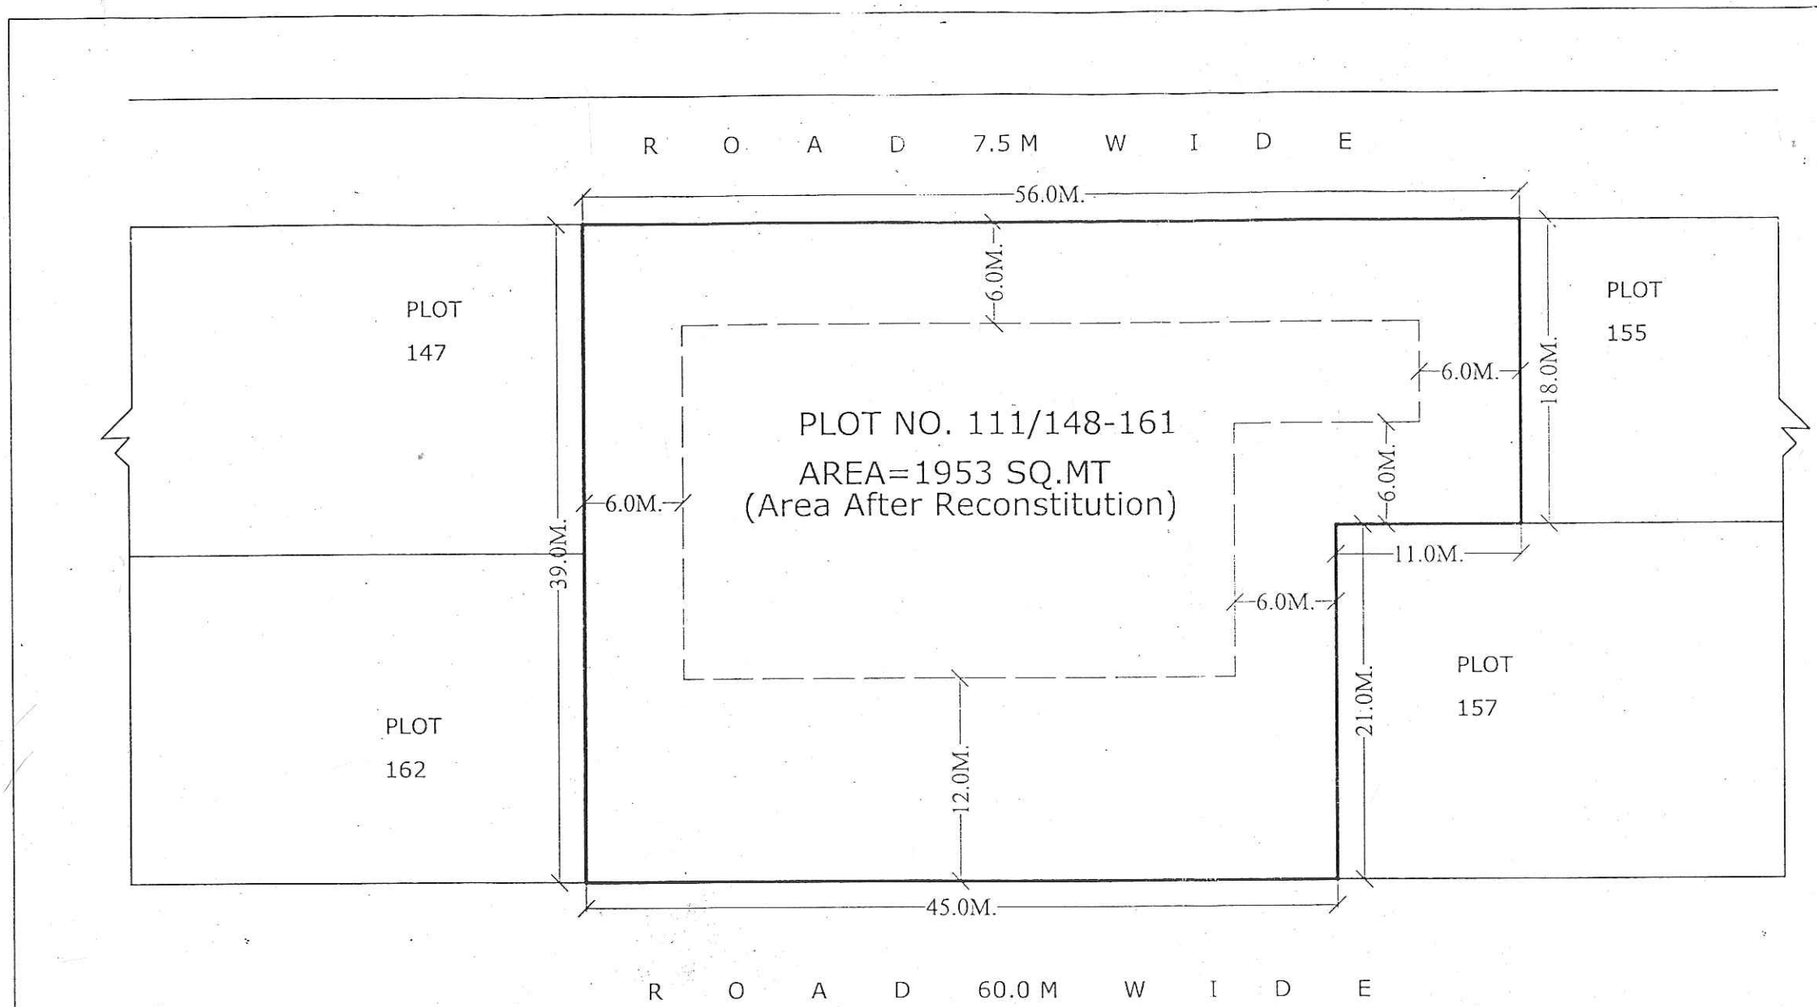

NOTE:-

AS/ GOVT. ORDER NO. F 10(65) UDD/3/2004 DATED 29.3.07 CHARGES FOR ADDITIONAL F.A.R. TO BE DEPOSITED PRIOR TO BUILDING PERMISSION APPROVAL

PLOT AREA = 1953.00 SQ.MT(AFTER RECONSTITUTION)

BUILDING PARAMETERS:-

1. SET BACKS
   - EAST =12 M.
   - WEST = 6 M.
   - NORTH = 6 M.
   - SOUTH = 6 M.
2. GROUND COVERAGE = WITH IN SET BACK LINES
3. F.A.R. = AS /JDA BYE LAWS
4. MAX. HEIGHT = AS /JDA BYE LAWS
5. LAND USE = RESIDENTIAL

NOTE :- RECONSTITUTION OF PLOTS APPROVED BY THE STATE GOVT. VIDE LETTER NO. P-7 (2) N.V.V./ 3 / 08 DATED --- 29 / 08 / 2008 AND 01 / 09 / 2008

NOTE:-

AS/ GOVT. ORDER NO. F 10(65) UDD/3/2004 DATED 29.3.07 CHARGES FOR ADDITIONAL F.A.R. TO BE DEPOSITED PRIOR TO BUILDING PERMISSION APPROVAL

N

SITE PLAN OF RECONSTITUTED PLOT NO. 111/148-161 (OLD PLOT NOS:-111/148 TO 111/154 & 111/158 TO 111/161) PRATAP NAGAR SCHEME, SECTOR -11 SANGANER

DRG. NO. RHB/HQ/2008/	SCALE :- 1:50
DATE :- 23-09-2008	FILE NO :-
DEALT :- GULAB CHAND	CHECKED :-

VEER SINGH
ASSISTANTTOWN PLANNER

R.K.VIJAYVARGIA
SENIOR TOWN PLANNER

घारस्व निमोजक,
प्रशासनिक अधिकारी
जयपुर

RAJASTHAN HOUSING BOARD