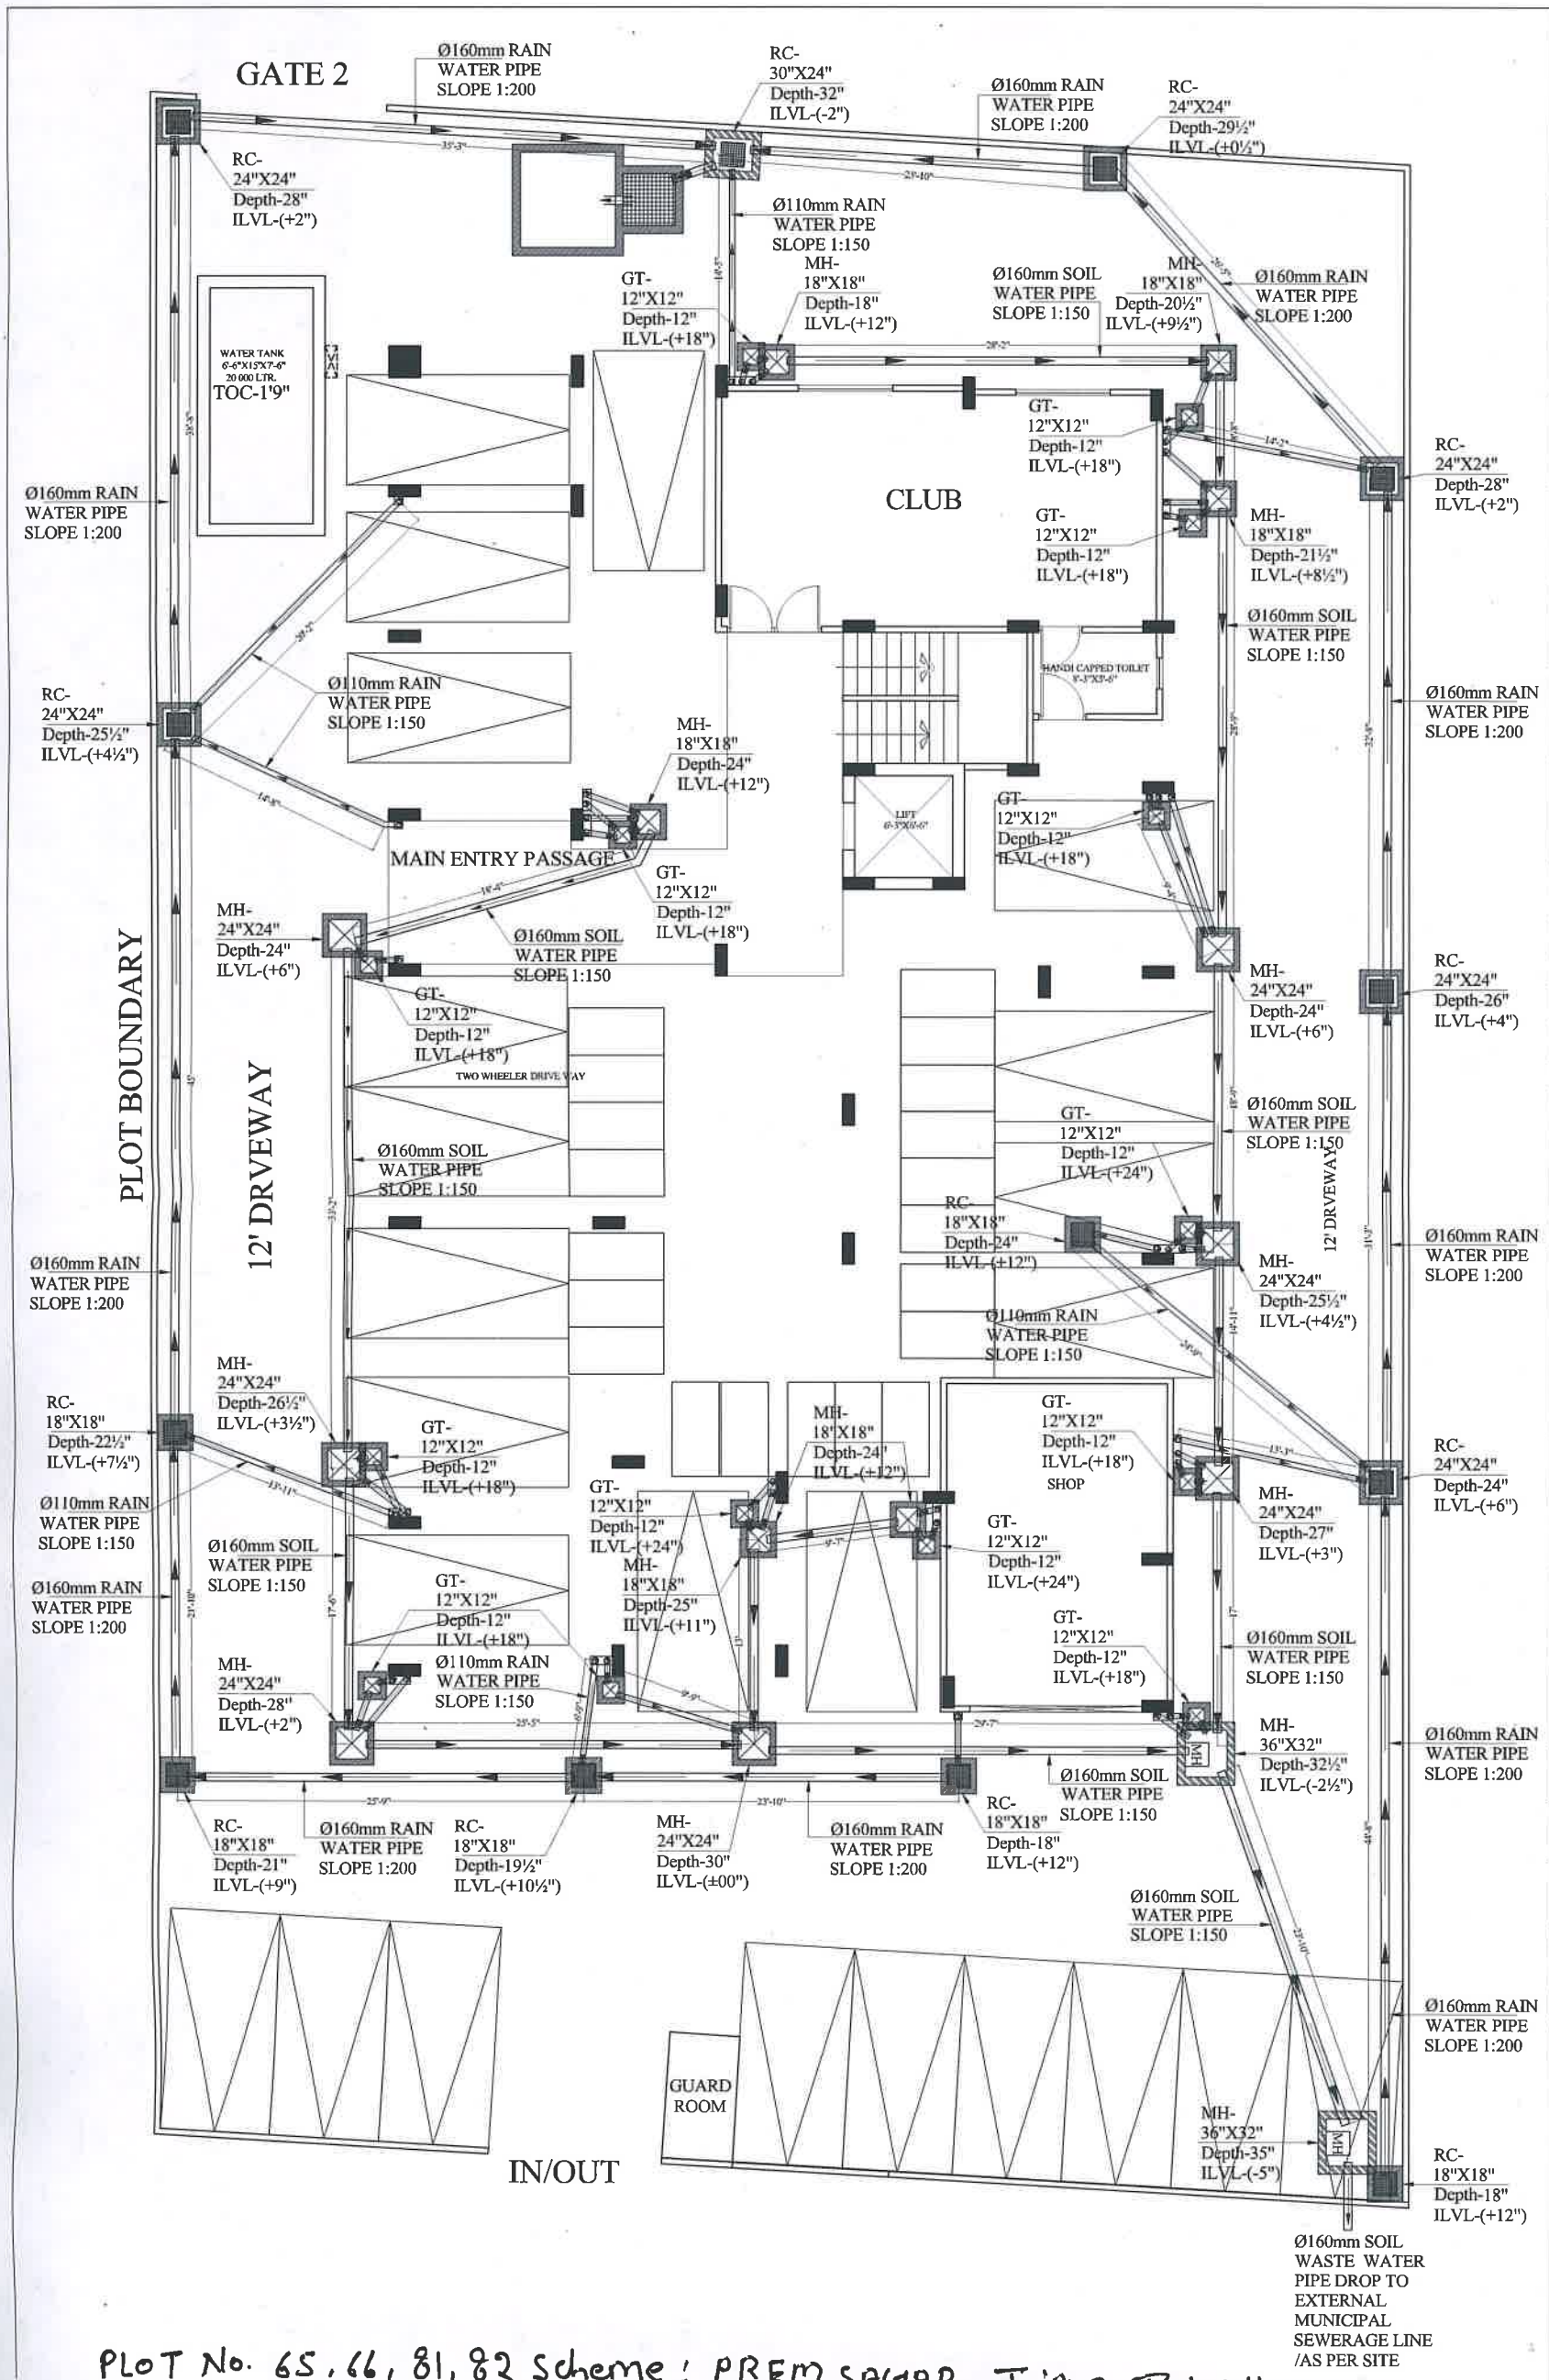

PLOT No. 65, 66, 81, 82 Scheme : PREM SAGAR, Jaipur, Rajasthan

LEGENDS:-

	GULLY TRAP 300X300MM
	SEWERAGE MANHOLE 600X600MM
	SEWERAGE MANHOLE 450X450MM
	RAIN WATER CHAMBER 300X300 MM
	RAIN WATER CHAMBER 450X450 MM
	RAIN WATER CHAMBER 600X600 MM
	RAIN WATER CHAMBER 750X600 MM

PIPES & SLOPE DETAIL :-

Ø 160mm RAIN WATER PIPE SLOPE 1:200
Ø110mm RAIN WATER PIPE SLOPE 1:150
Ø160mm SOIL WATER PIPE SLOPE 1:150
Ø110mm SOIL WATER PIPE SLOPE 1:150
Ø110mm WASTE WATER PIPE SLOPE 1:150

VIPUL AGARWAL
M.E.P. CONSULTANT
B.E. ELECTRICAL

SERVICES CONSULTANT:
VIPUL CONSULTING,
F 9 /440 ,Chitrakut Scheme,Jaipur
PH:91-0-93146-10438 ,0141-2440946
Mail:vipul8599@yahoo.com
DATE:-05-08-2020 REV.-02

PROJECT-

PROPOSED FLAT AT JAGATPURA

DWG TITLE-

GROUND FLOOR EXTERNAL SEWERAGE & RAIN WATER CHAMBER LAYOUT PLAN

DATE:- *24-08-2020*
DEALT. BY- *GANGA RAM*
CHKD. BY- *SANJAY*
APPD. BY- *VIPUL AGARWAL*

NORTH

ARCHITECTS:-

PANKAJ GUPTA
DESIGN CONSULTANTS
ARCHITECTS
INTERIOR DESIGNERS
ENGINEERS & LANDSCAPERS
9414719352