SET	1No.Telephone Jack, 1No. TV Coaxial Jack, 1Nos. 6A Socket Controled by 1No. 6A Switch & 1Nos. 16A 5Pin Socket Controled by 1No. 16A Switch

6 MODULE BOX SIZE 8" X 3",
PLATE SIZE 226 X 90 MM

+18"

Shree Vinayak Builders

Partner

VIPUL AGARWAL
M.E.P. CONSULTANT
B.E. ELECTRICAL

LEGENDS:

Mounting Height	No.	I D	Symbol	Description
IN FLOOR		CONDUIT	TEL	Rigid PVC 25mm dia. Conduit /0.5mm 2 Pair Wire For Tel Wiring
IN FLOOR		CONDUIT	TV	Rigid PVC 25mm dia. Conduit /RG6 Cable For TV Wiring
IN RCC SLAB		CONDUIT	FIRE	Rigid PVC 25mm dia. Conduit / 2X1.5 sq. mm Copper Wire For Fire Alarm
IN RCC SLAB		CONDUIT	CCTV	Rigid PVC 25mm dia. Conduit /3+1 Coaxial Wire / Cat 6 UTP Cable For Security Camera (C.C.T.V.).
+42"	01	MCP		MANUAL CALL POINT
+90"	01	HO		HOOTER POINT
+90"	09	CCTV	CAMERA	WALL MOUNTED CCTV CAMERA
+18"	02	SET		1No.Telephone Jack, 1No. TV Coaxial Jack, 1Nos. 6A Socket Controled by 1No. 6A Switch & 1Nos. 16A 5Pin Socket Controled by 1No. 16A Switch
+60"	01	MCB DB		MCB DISTRIBUTION BOARD

SERVICE CONSULTANT

ASHI ASSOCIATES
F 9 / 440 , Keshav Marg Chitrakut Scheme,Jaipur
PH:91-0-93146-10438 ,0141-2440946, Mail:vipul8599@yahoo.com

SHRI KRISHAN
Architect
CA/99/25

S
E W
N

PROJECT NAME: NAKSHATRA	PROJECT: KHASRA NO. 398/10 AT VILLAGE MOHANPURA, TEHSIL-SANGANER, JAIPUR	DRAWING: STILT FLOOR LV CONDUIT PLAN	DRN. BY: RAJENDER	CKD. BY: SANJAY	DATE: 01-10-2024
PROMOTER: SHREE VINAYAK BUILDERS			APPD. BY: VIPUL AGARWAL		SCALE: N.T.S.

ARCHITECTS:

SPACE GRID
C-49, VIDYA APARTMENT, PARAS MARG, BAPU NAGAR, NEAR JANTA STORE CIRCLE, JAIPUR-302015
PH-09314918766,0141-4005506 (O)
Email:-info.spacegrid@gmail.com

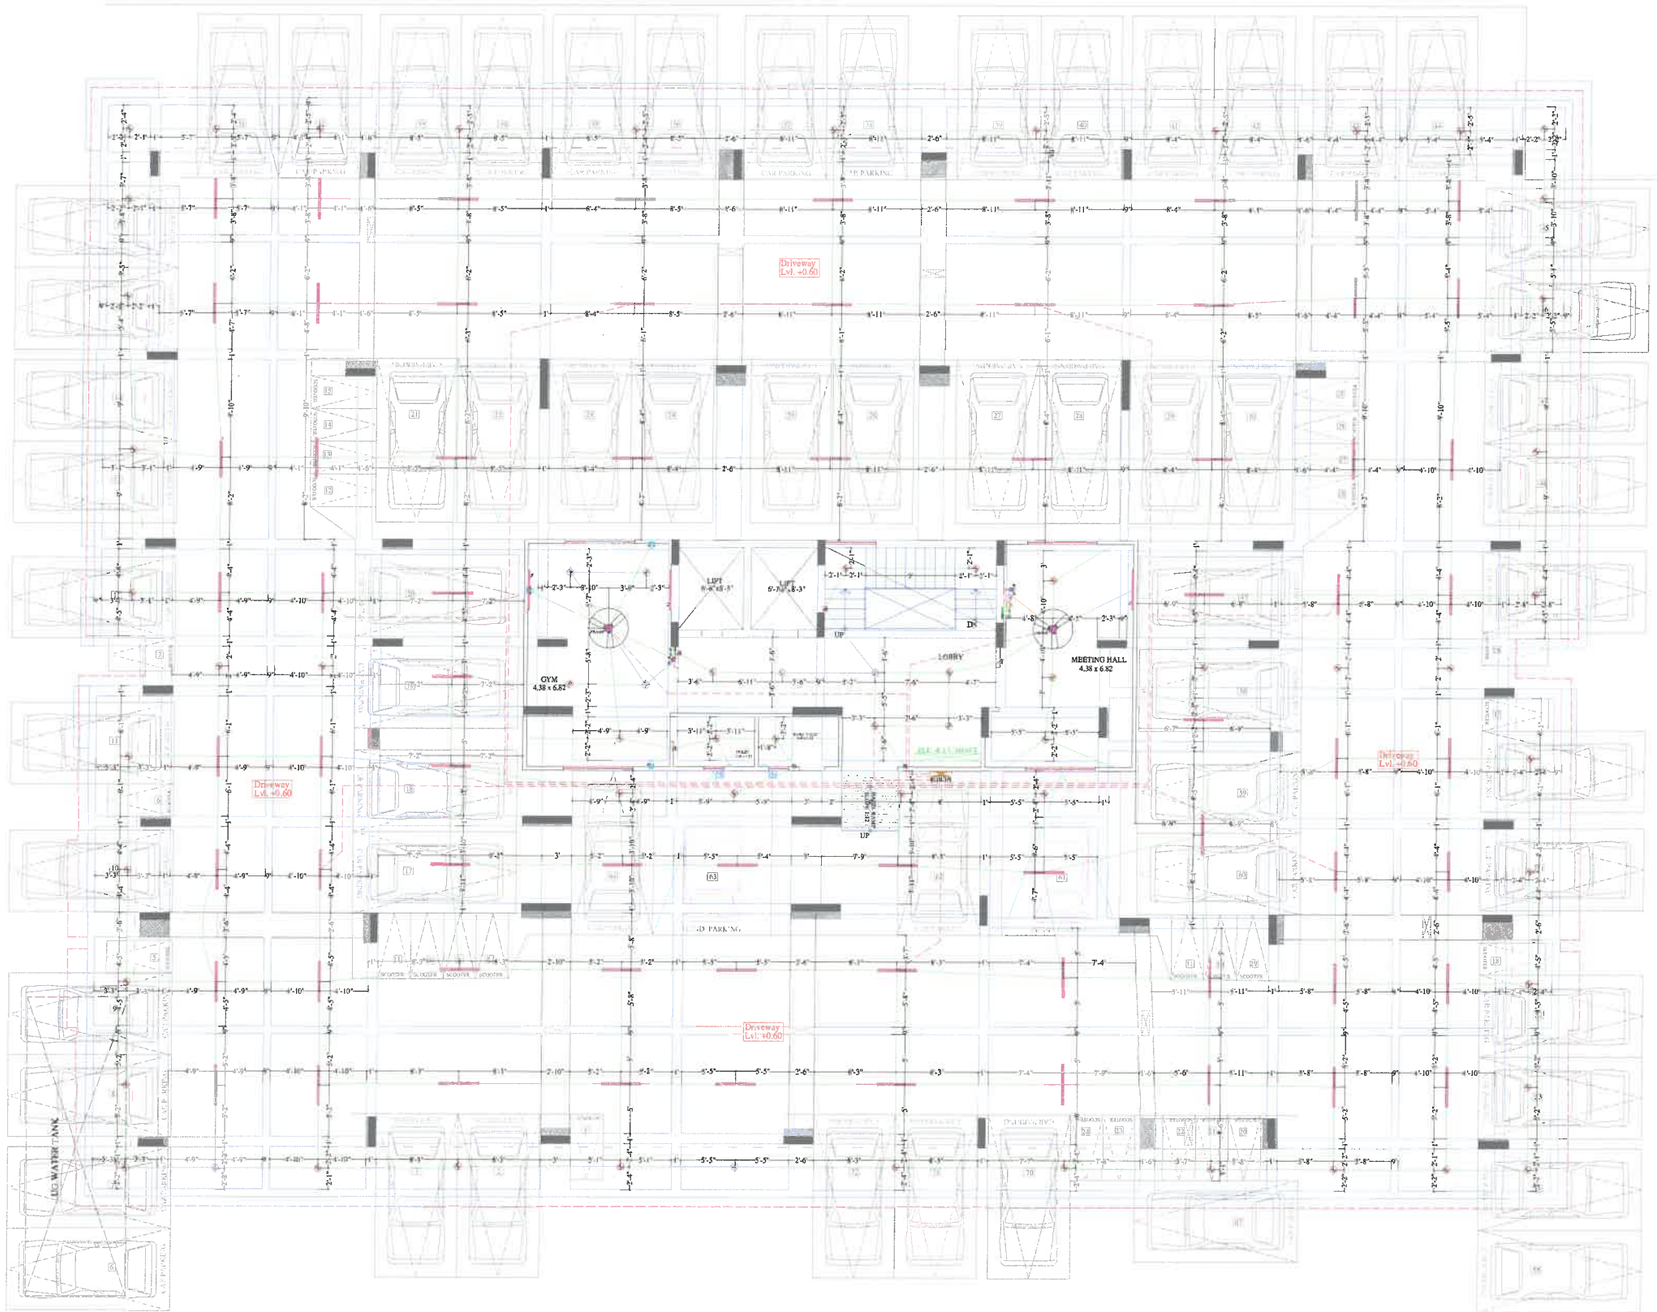

SET — 1No.Telephone Jack, 1No. TV Coaxial Jack, 1Nos. 6A Socket Controled by 1No. 6A Switch & 1Nos. 16A 5Pin Socket Controled by 1No. 16A Switch

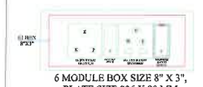

6 MODULE BOX SIZE 8" X 3", PLATE SIZE 226 X 90 MM

+18"

Shree Vinayak Builders
Partners

VIPUL AGARWAL
M.E.P. CONSULTANT
B.E. ELECTRICAL

LEGENDS:

Mounting Height	No.	I D	Symbol	Description
IN RCC SLAB		CONDUIT		Rigid PVC 25mm dia. Conduit /1.5 sqmm Wire For Light Points
IN RCC SLAB		CONDUIT		Rigid PVC 25mm dia. Conduit /2.5 sqmm Wire For Light Circuits
IN RCC SLAB		CONDUIT		Rigid PVC 25mm dia. Conduit / 4.00 sqmm Wire For Power Circuits
IN RCC SLAB		CONDUIT		Submain Wire to DB From Main Panel on Ground Floor in 1nos. 32mm dia Conduits
CEILING	02	FAN/48"		CEILING FAN 48"
CEILING	70			LED CEILING TUBE LIGHT MAKE:- SYSKA LED CAT NO.:- SSK-T5-20W
+90"	03	TL/W		LED WALL TUBE LIGHT MAKE:- SYSKA LED CAT NO.- SSK-T5-20W
+90"	01	BULB		LED BULB 20W MAKE:- SYSKA LED CAT NO. SKC-20W 5.7K/3K
CEILING	66	DL		LED 6" DOWN LIGHTER 20W (SURFACE MOUNTED) MAKE:- SYSKA LED CAT NO.:- SDL-15W GLD 6.5K/4K
VENTILATOR HT.	02	CR		CEILING ROSE
VENTILATOR HT.	02	EXF		9" DIA FRESH AIR FAN
+42"	07	SB		SWITCH BOARD
+18"	03	PP		16 A POWER POINT GYM
+18"	02	SET		1No.Telephone Jack, 1No. TV Coaxial Jack, 1Nos. 6A Socket Controled by 1No. 6A Switch & 1Nos. 16A 5Pin Socket Controled by 1No. 16A Switch
+60"	01	MCB DB		MCB DISTRIBUTION BOARD

SERVICE CONSULTANT

ASHI ASSOCIATES
F 9 / 440 , Keshav Marg Chitrakut Scheme,Jaipur
PH:91-0-93146-10438 ,0141-2440946, Mail:vipul8599@yahoo.com

S E W N

PROJECT NAME: NAKSHATRA

PROMOTER: SHREE VINAYAK BUILDERS

PROJECT: KHASRA NO. 398/10 AT VILLAGE MOHANPURA, TEHSIL- SANGANER, JAIPUR

DRAWING: STILT FLOOR ELECTRIC CONDUIT PLAN

DRN. BY: RAJENDER

CKD. BY: SANJAY

APPD. BY: VIPUL AGARWAL

DATE: 01-10-2024

SCALE: N.T.S.

SHRI KRISHAN Architect CA/99/2545

ARCHITECTS:

SPACE GRID
C-49, VIDYA APARTMENT, PARAS MARG, BAPU NAGAR, NEAR JANTA STORE CIRCLE, JAIPUR-302015
PH-09314918766,0141-4005506 (O)
Email:-info.spacegrid@gmail.com

Shree Vinayak Builders

VIPUL AGARWAL
M.E.P. CONSULTANT
B.E. ELECTRICAL

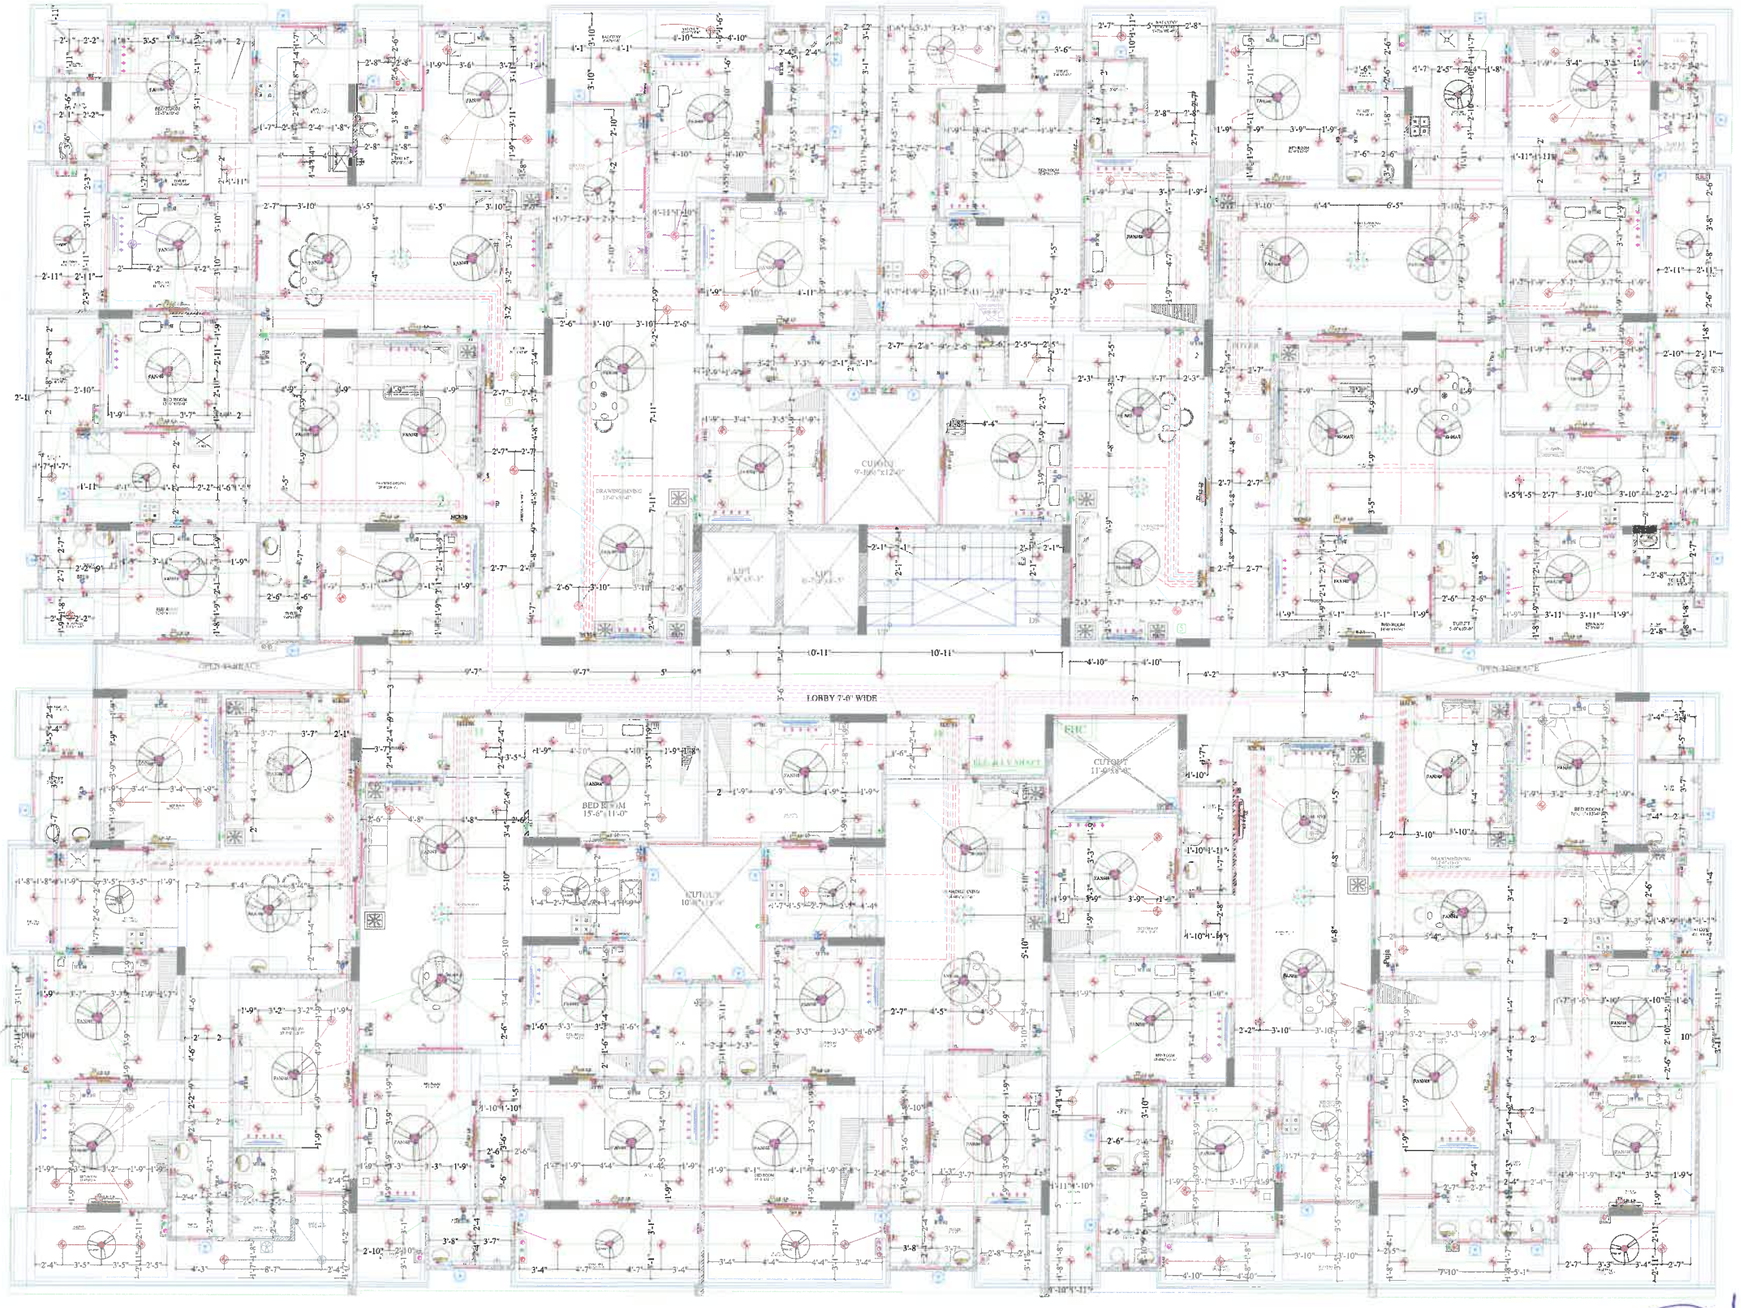

TYPICAL PLAN

LEGENDS:

Mounting Height	No.	I D	Symbol	Description
IN RCC SLAB		CONDUIT		Rigid PVC 25mm dia. Conduit /1.5 sqmm Wire For Light Points
IN RCC SLAB		CONDUIT		Rigid PVC 25mm dia. Conduit /2.5 sqmm Wire For Light Circuits
IN RCC SLAB		CONDUIT		Rigid PVC 25mm dia. Conduit / 4.00 sqmm Wire For Power Circuits
IN RCC SLAB		CONDUIT		Submain Wire to DB From Main Panel on Ground Floor in Incs. 32mm dia Conduits
CEILING	59	FAN/48"		CEILING FAN 48"
CEILING	19	FAN/30"		CEILING FAN 30"
CEILING	02	FB		FAN BOX
CEILING	09	CH1		CHANDELIER
+90"	58	TL/W		LED WALL TUBE LIGHT MAKE:- SYSKA LED CAT NO.- SSK-T5-20W
+90"	75	BULB		LED BULB 20W MAKE:- SYSKA LED CAT NO. SKC-20W 5.7K/3K
+90"	11	GL		WALL BRACKETS AS DESIGN FOR GANESH LIGHT
+78"	33	ML		12X2 LED MIRROR LIGHT MAKE:- SYSKA LED CAT NO.- FPL-12X2
CEILING	345	DL		LED 6" DOWN LIGHTER 20W (SURFACE MOUNTED) MAKE:- SYSKA LED CAT NO.:- SDL-15W GLD 6.5K/4K
VENTILATOR HT.	39	CR		CEILING ROSE
VENTILATOR HT.	39	EXF		9" DIA EXHAUST FAN
+42"	158	SB		SWITCH BOARD
+24"	49	TEL		TELEPHONE POINT
+24"	49	LP TEL		6A PLUG POINT FOR TELEPHONE
+48"	47	TV		TV COAXIAL POINT
+48"	94	LP TV		6A PLUG POINT FOR TV
+24"	49	LP		6A PLUG POINT FOR SIDE TABLE
+36"	00	LP		6A PLUG POINT FOR STUDY TABLE
+72"	11	LP-CH		6A PLUG POINT FOR CHIMNEY
+90"	46	SAC		SPLIT AC INDOOR UNIT
+42"	11	PP-MIX		16 A POWER POINT FOR MIXER
+42"	11	PP-MIC		16 A POWER POINT FOR MICROWAVE
+78"	40	PP-G		16 A POWER POINT FOR GEYSER
+54"	11	PP-F		16 A POWER POINT FOR FRIDGE
+78"	11	PP-WP		16 A POWER POINT FOR WATER PURIFIER
+48"	11	PP-WM		16 A POWER POINT FOR WASHING MACHINE
+12"	22	PP-INV.		16 A POWER POINT FOR INVERTOR
+60"	11	BP		6 A BELL PUSH
+90"	11	BZ		BUZZER FOR CALL BELL
+60"	11	MCB DB		MCB DISTRIBUTION BOARD

SERVICES CONSULTANT:
ASHI ASSOCIATES ,
F 9 / 440 , Keshav Marg Chitrakut Scheme,Jaipur
PH:91-0-93146-10438 ,0141-2440946 Mail:vipul8599@yahoo.com

SHRI KRISHAN
Architect
CA/99/25451

S
E W
N

PROJECT NAME: NAKSHATRA

PROMOTER: SHREE VINAYAK BUILDERS

DRAWING: FIRST FLOOR ELECTRICAL CONDUIT PLAN

PROJECT ADDRESS : KHASRA NO. 398/10 AT VILLAGE MOHANPURA, TEHSIL- SANGANER, JAIPUR

DRN. BY: vinod kumawat

APPD. BY: Shri Krishan Sharma

SCALE: N.T.S.

DATE:

ARCHITECTS:
SPACE GRID
C-49, VIDYA APARTMENT, PARAS MARG, BAPU NAGAR, NEAR JANTA STORE CIRCLE, JAIPUR-302015
PH-09314918766,0141-4005506 (O)
Email:-info.spacegrid@gmail.com

DRN. BY: RAJENDER

CHK. BY: SANJAY

DATE : 05-11-2024

APPD. BY: VIPUL AGARWAL

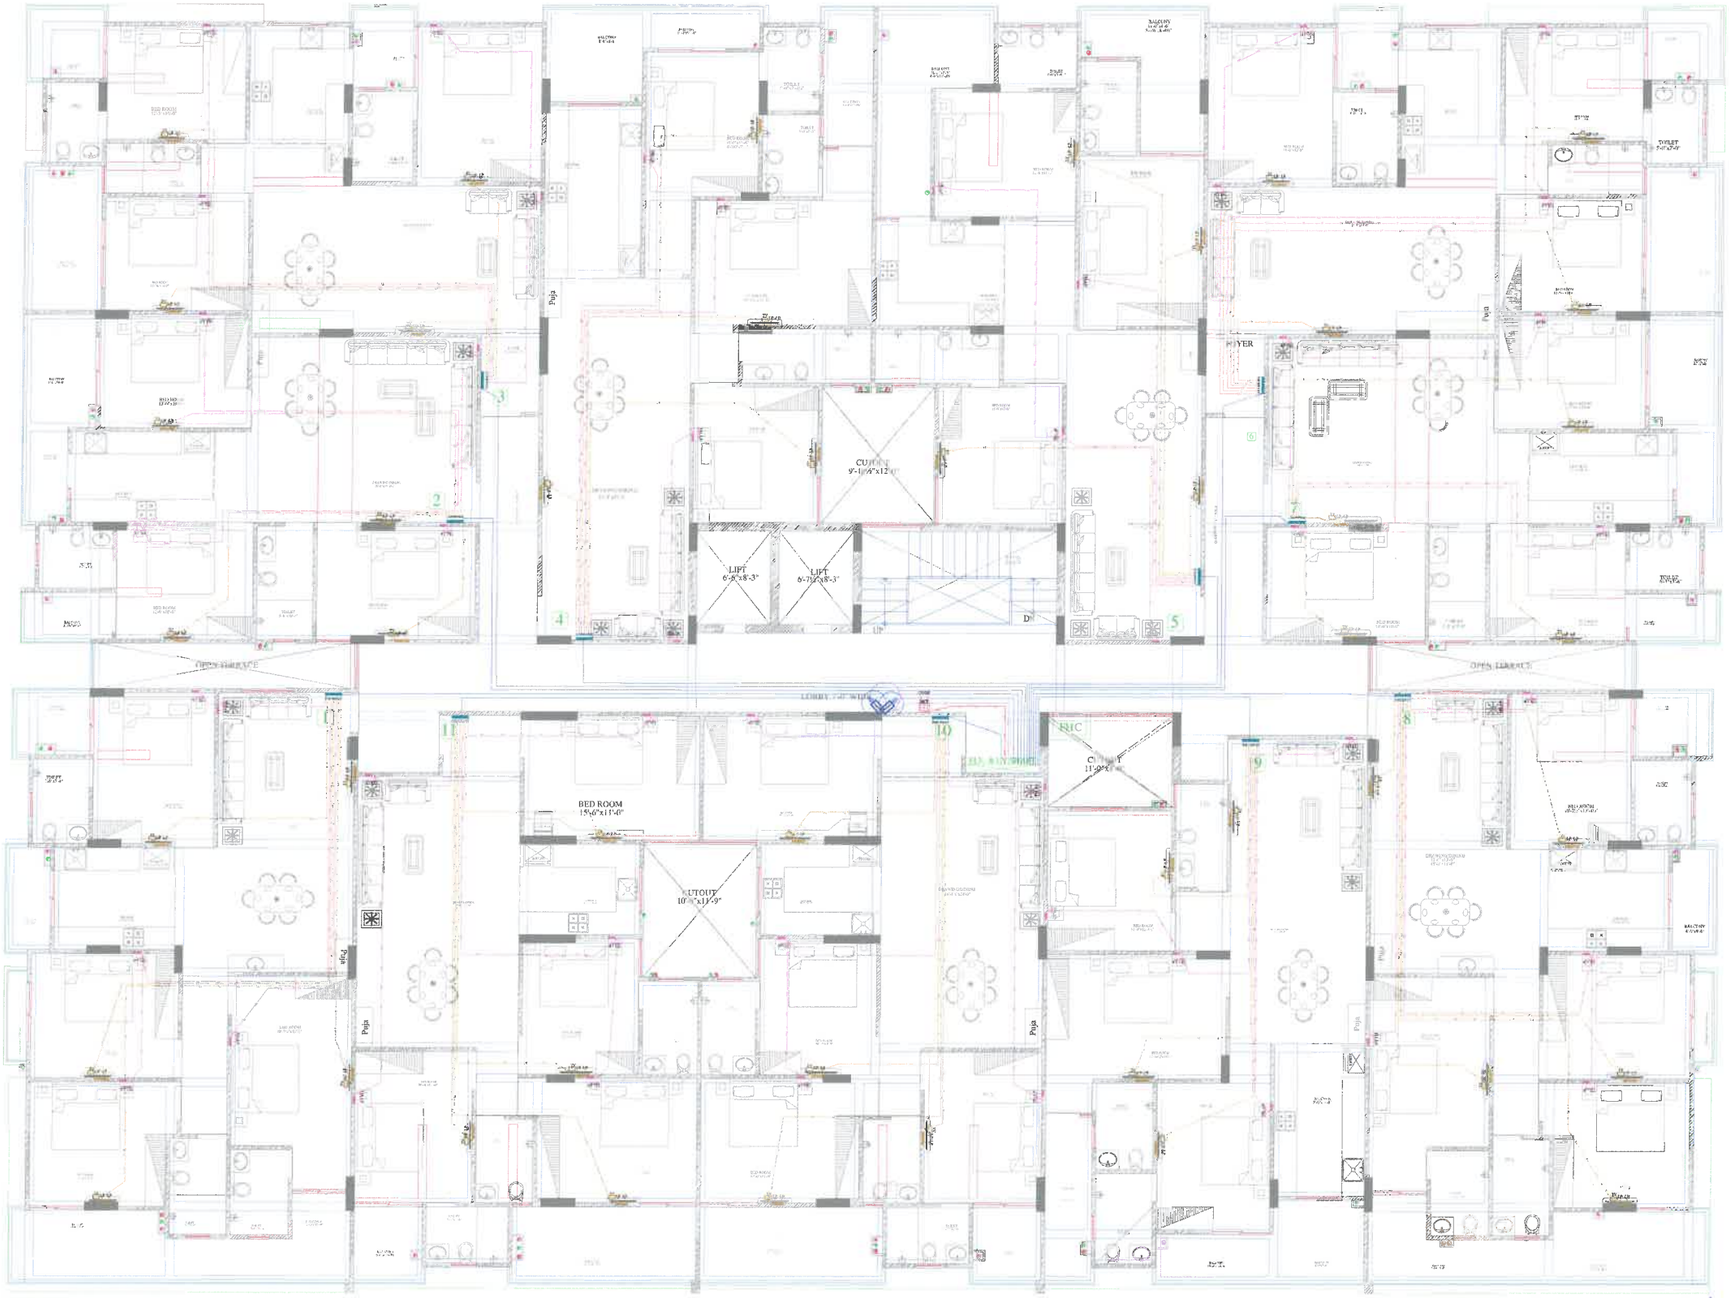
LIFT
6'-8"x8'-3"
LIFT
6'-7½"x8'-3"
CUTOUT
9'-11½"x12'-0"
BED ROOM
15'-6"x11'-0"
CUTOUT
10'-0"x11'-9"
OPEN TERRACE
OPEN TERRACE
Pooja
Pooja
Pooja
TOILET
TOILET
TOILET
BALCONY
BALCONY
BALCONY
LIFT
LIFT
LIFT

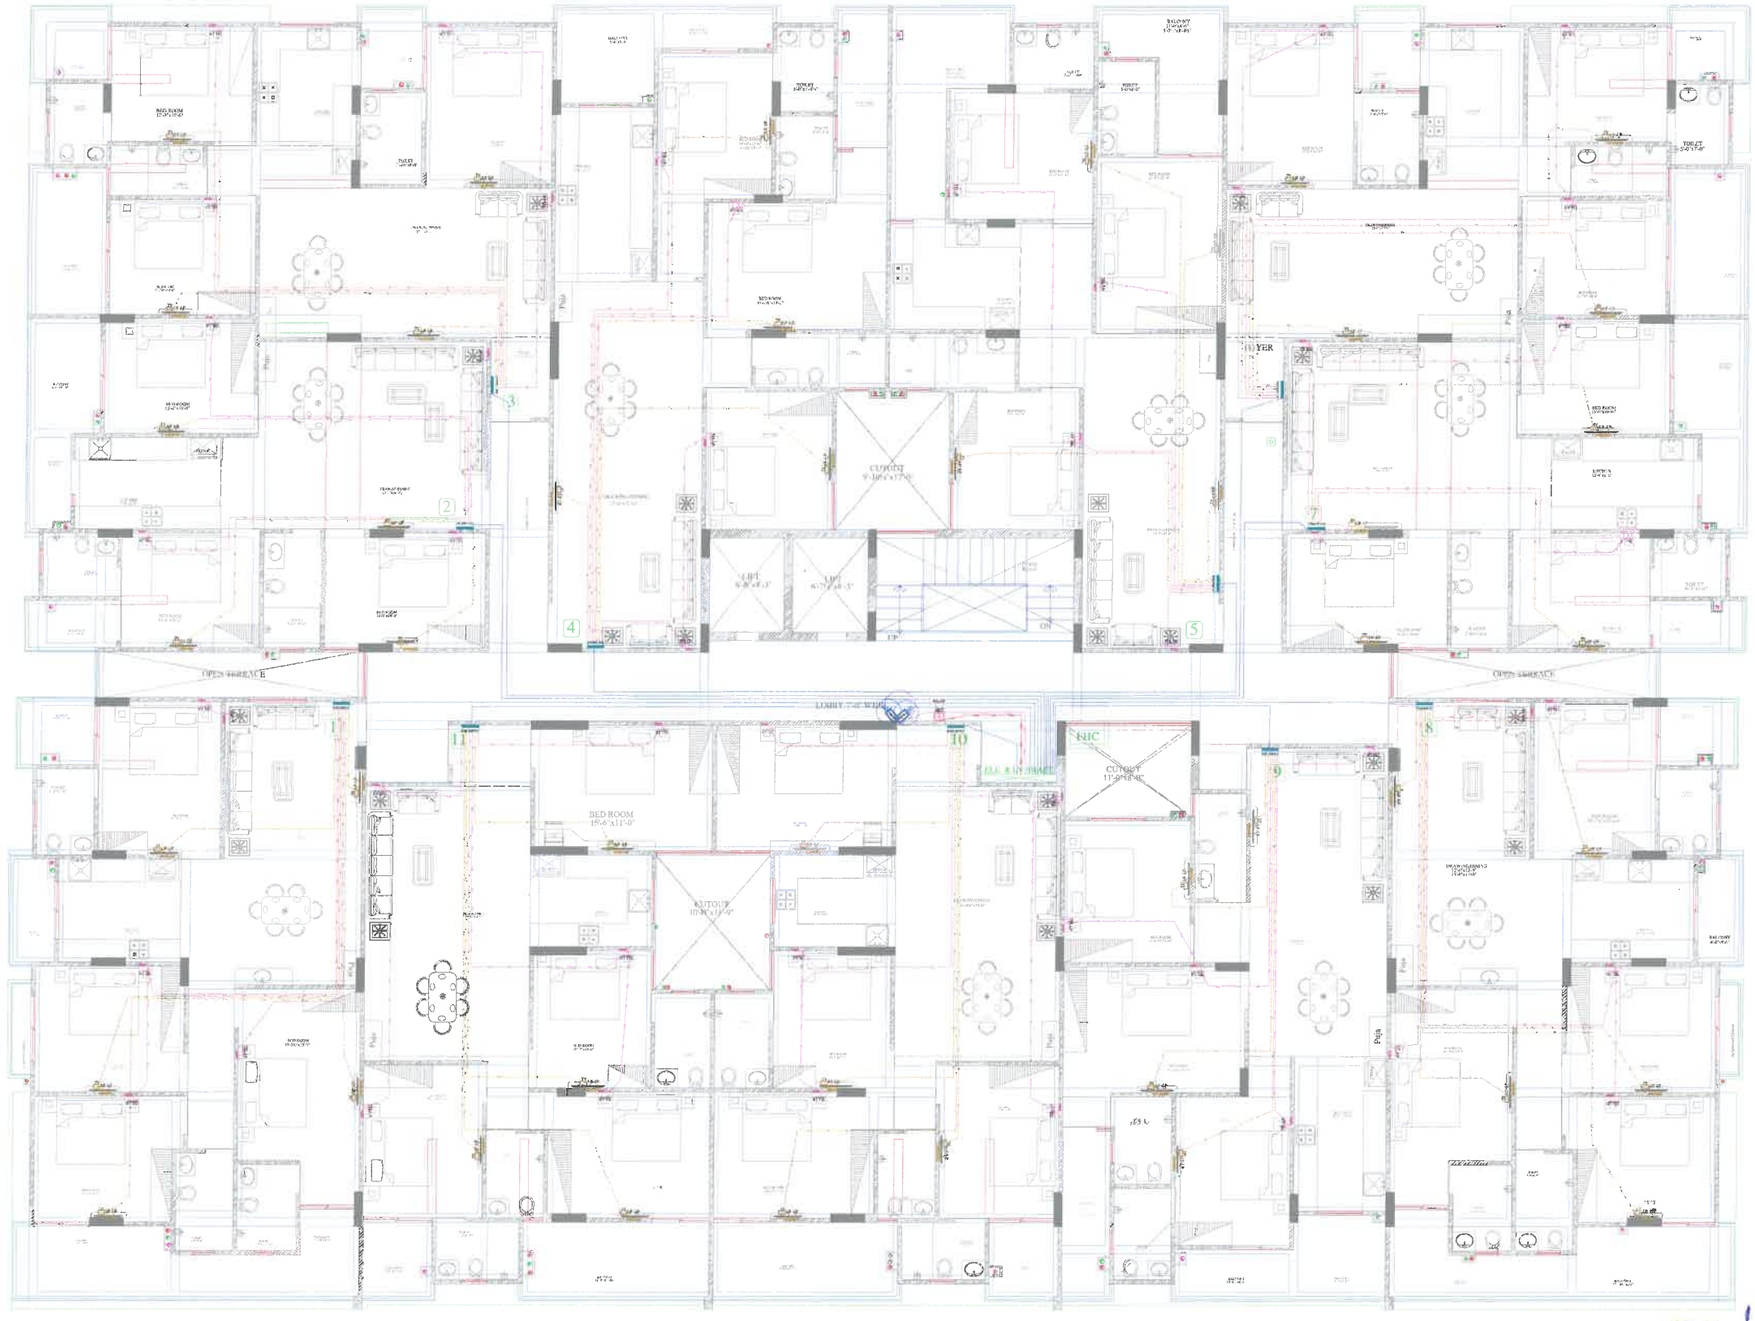

ROAD 12 M WIDE

TYPICAL PLAN

Shree Vinayak Builders

Partner

VIPUL AGARWAL
M.E.P. CONSULTANT
B.E. ELECTRICAL

LEGENDS:

Mounting Height	No.	I D	Symbol	Description
IN FLOOR		CONDUIT	TEL	Rigid PVC 25mm dia. Conduit /0.5mm 2 Pair Wire For Tel Wiring
IN FLOOR		CONDUIT	TV	Rigid PVC 25mm dia. Conduit /RG6 Cable For TV Wiring
IN RCC SLAB		CONDUIT		1Nos. 32 mm dia Conduits From Flat LV System to Drop LV Shaft
IN RCC SLAB		CONDUIT	FIRE	Rigid PVC 25mm dia. Conduit / 2X1.5 sq. mm Copper Wire For Fire Alarm
IN RCC SLAB		CONDUIT	CCTV	Rigid PVC 25mm dia. Conduit /3+1 Coaxial Wire / Cat 6 UTP Cable For Security Camera (C.C.T.V.).
+24"	49	TEL		TELEPHONE POINT
+24"	49	LP TEL		6A PLUG POINT FOR TELEPHONE
+48"	47	TV		TV COAXIAL POINT
+48"	94	LP TV		6A PLUG POINT FOR TV
+42"	01	MCP		MANUAL CALL POINT
+90"	01	HO		HOOTER POINT
+90"	02	CCTV	CAMERA	WALL MOUNTED CCTV CAMERA
+24"	11	LV JB		LV SYSTEM JOINT BOX

SERVICES CONSULTANT:
ASHI ASSOCIATES ,
F 9 / 440 , Keshav Marg Chitrakut Scheme,Jaipur
PH:91-0-93146-10438 ,0141-2440946 Mail:vipul8599@yahoo.com

SHRI KRISHAN
Architect
CA/99/25451

S
E W
N

PROJECT NAME: NAKSHATRA

PROMOTER: SHREE VINAYAK BUILDERS

DRAWING: 2ND TO 5TH FLOOR LV CONDUIT PLAN

PROJECT ADDRESS : KHASRA NO. 398/10 AT VILLAGE MOHANPURA, TEHSIL- SANGANER, JAIPUR

DRN. BY: vinod kumawat

APPD. BY: Shri Krishan Sharma

SCALE: N.T.S.

DATE:

ARCHITECTS:

SPACE GRID
C-49, VIDYA APARTMENT, PARAS MARG, BAPU NAGAR, NEAR JANTA STORE CIRCLE, JAIPUR-302015
PH-09314918766,0141-4005506 (O)
Email:-info.spacegrid@gmail.com

DRN. BY: RAJENDER

CHK. BY: SANJAY

DATE : 05-11-2024

APPD. BY: VIPUL AGARWAL

Shree Vinayak Builders

Partners

VIPUL AGARWAL
M.E.P. CONSULTANT
B.E. ELECTRICAL

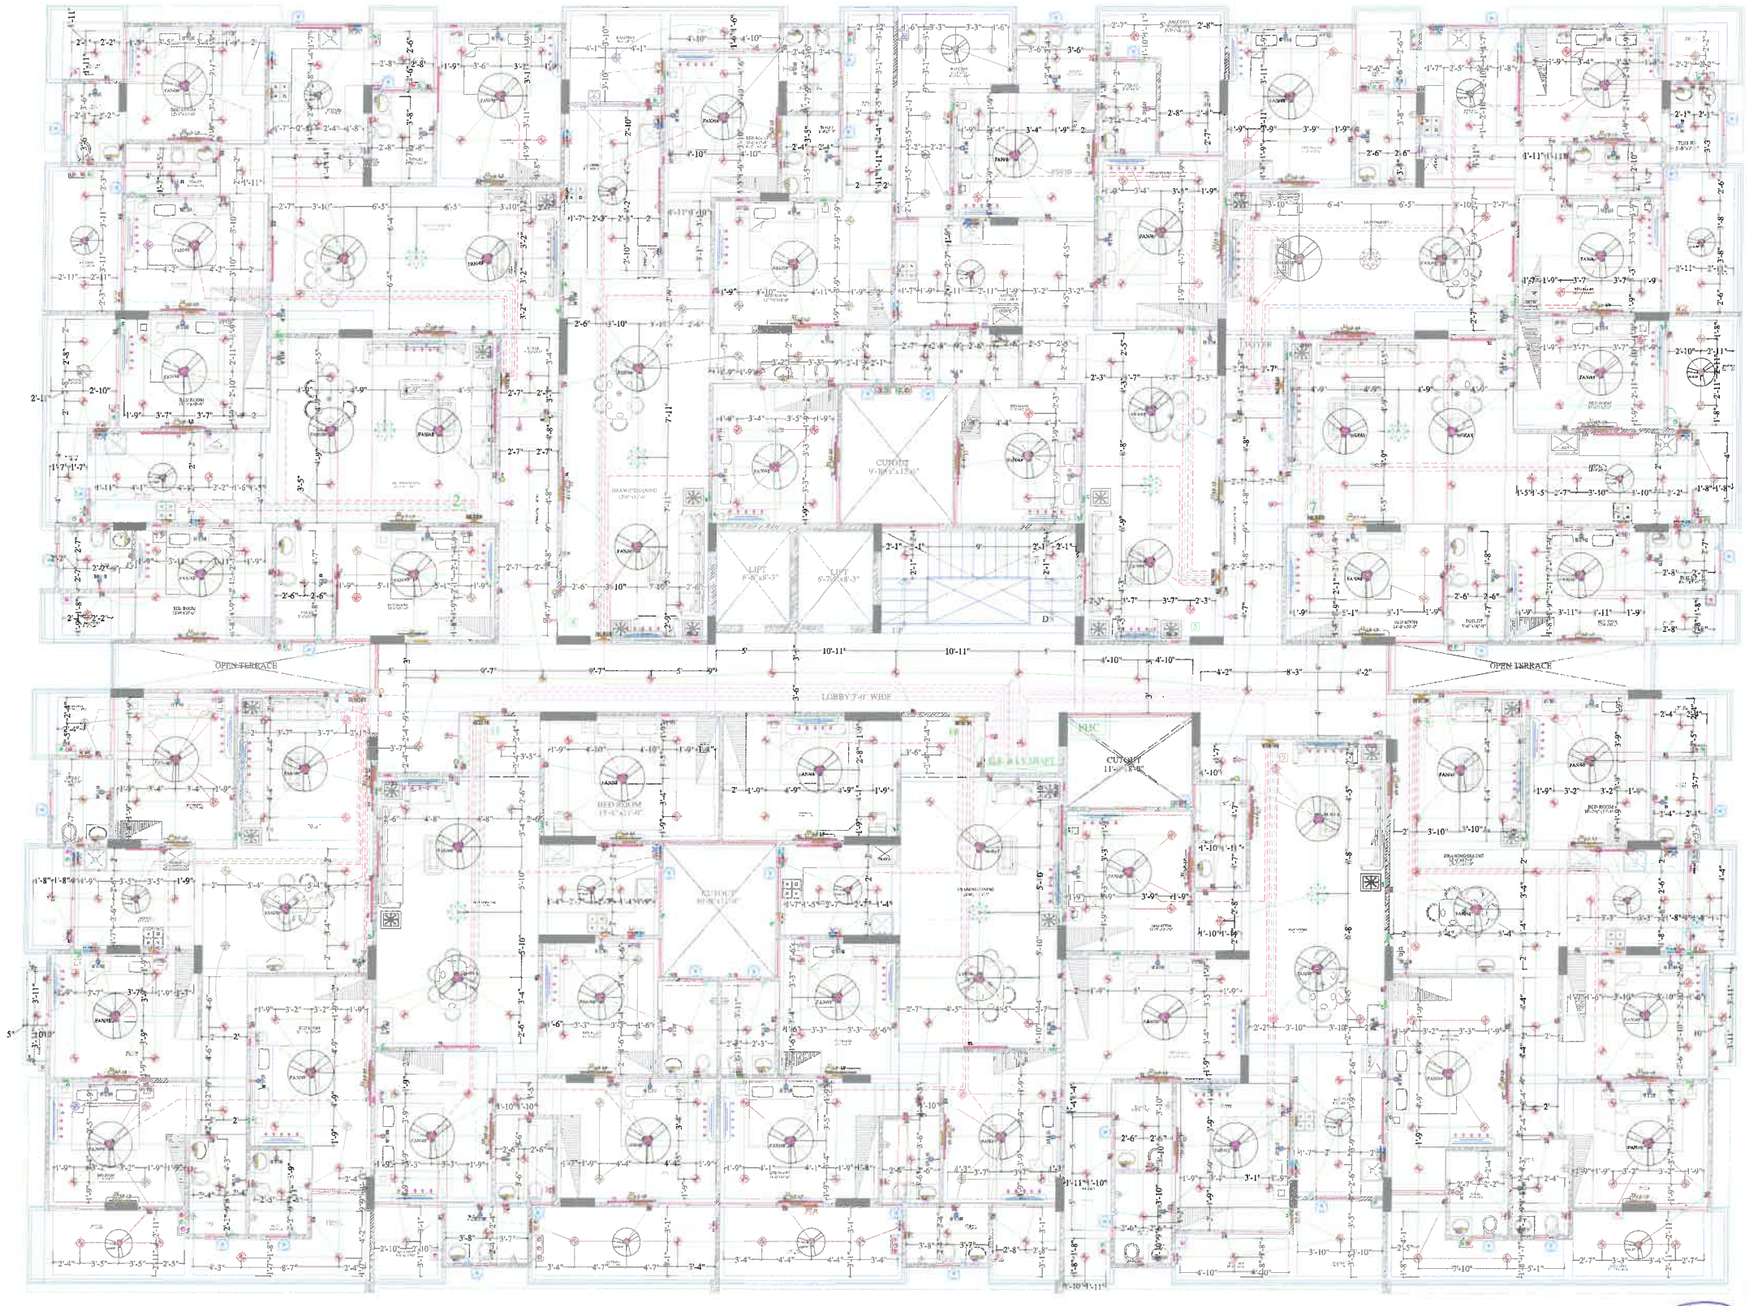

TYPICAL PLAN

LEGENDS:

Mounting Height	No.	I D	Symbol	Description
IN RCC SLAB		CONDUIT		Rigid PVC 25mm dia. Conduit /1.5 sqmm Wire For Light Points
IN RCC SLAB		CONDUIT		Rigid PVC 25mm dia. Conduit /2.5 sqmm Wire For Light Circuits
IN RCC SLAB		CONDUIT		Rigid PVC 25mm dia. Conduit / 4.00 sqmm Wire For Power Circuits
IN RCC SLAB		CONDUIT		Submain Wire to DB From Main Panel on Ground Floor in 1nos. 32mm dia Conduits
CEILING	59	FAN/48"		CEILING FAN 48"
CEILING	19	FAN/30"		CEILING FAN 30"
CEILING	02	FB		FAN BOX
CEILING	09	CH1		CHANDELIER
+90"	58	TL/W		LED WALL TUBE LIGHT MAKE:- SYSKA LED CAT NO.- SSK-T5-20W
+90"	75	BULB		LED BULB 20W MAKE:- SYSKA LED CAT NO. SKC-20W 5.7K/3K
+90"	11	GL		WALL BRACKETS AS DESIGN FOR GANESH LIGHT
+78"	33	ML		12X2 LED MIRROR LIGHT MAKE:- SYSKA LED CAT NO.- FPL-12X2
CEILING	345	DL		LED 6" DOWN LIGHTER 20W (SURFACE MOUNTED) MAKE:- SYSKA LED CAT NO.:- SDL-15W GLD 6.5K/4K
VENTILATOR HT.	39	CR		CEILING ROSE
VENTILATOR HT.	39	EXF		9" DIA EXHAUST FAN
+42"	158	SB		SWITCH BOARD
+24"	49	TEL		TELEPHONE POINT
+24"	49	LP TEL		6A PLUG POINT FOR TELEPHONE
+48"	47	TV		TV COAXIAL POINT
+48"	94	LP TV		6A PLUG POINT FOR TV
+24"	49	LP		6A PLUG POINT FOR SIDE TABLE
+36"	00	LP		6A PLUG POINT FOR STUDY TABLE
+72"	11	LP-CH		6A PLUG POINT FOR CHIMNEY
+90"	46	SAC		SPLIT AC INDOOR UNIT
+42"	11	PP-MIX		16 A POWER POINT FOR MIXER
+42"	11	PP-MIC		16 A POWER POINT FOR MICROWAVE
+78"	40	PP-G		16 A POWER POINT FOR GEYSER
+54"	11	PP-F		16 A POWER POINT FOR FRIDGE
+78"	11	PP-WP		16 A POWER POINT FOR WATER PURIFIER
+48"	11	PP-WM		16 A POWER POINT FOR WASHING MACHNE
+12"	22	PP-INV.		16 A POWER POINT FOR INVERTOR
+60"	11	BP		6 A BELL PUSH
+90"	11	BZ		BUZZER FOR CALL BELL
+60"	11	MCB DB		MCB DISTRIBUTION BOARD

SERVICES CONSULTANT:
ASHI ASSOCIATES ,
F 9 / 440 , Keshav Marg Chitrakut Scheme,Jaipur
PH:91-0-93146-10438 ,0141-2440946 Mail:vipul8599@yahoo.com

SHRI KRISHAN
Architect
CA/99/25451

S
E W
N

PROJECT NAME:
NAKSHATRA

PROMOTER:
SHREE VINAYAK BUILDERS

DRAWING:
2ND TO 5TH FLOOR ELECTRICAL CONDUIT PLAN

PROJECT ADDRESS :
KHASRA NO. 398/10 AT VILLAGE MOHANPURA, TEHSIL- SANGANER, JAIPUR

DRN. BY:
vinod kumawat

APPD. BY:
Shri Krishan Sharma

SCALE:
N.T.S.

DATE:

ARCHITECTS:
SPACE GRID
C-49, VIDYA APARTMENT, PARAS MARG, BAPU NAGAR, NEAR JANTA STORE CIRCLE, JAIPUR-302015
PH-09314918766,0141-4005506 (O)
Email:-info.spacegrid@gmail.com

DRN. BY:
RAJENDER

CHK. BY:
SANJAY

DATE :
05-11-2024

APPD. BY:
VIPUL AGARWAL

Shree Vinayak Builders

Partner

VIPUL AGARWAL
M.E.P. CONSULTANT
B.E. ELECTRICAL

LEGENDS:

Mounting Height	No.	I D	Symbol	Description
IN FLOOR		CONDUIT	TEL	Rigid PVC 25mm dia. Conduit /0.5mm 2 Pair Wire For Tel Wiring
IN FLOOR		CONDUIT	TV	Rigid PVC 25mm dia. Conduit /RG6 Cable For TV Wiring
IN RCC SLAB		CONDUIT		1Nos. 32 mm dia Conduits From Flat LV System to Drop LV Shaft
IN RCC SLAB		CONDUIT	FIRE	Rigid PVC 25mm dia. Conduit / 2X1.5 sq. mm Copper Wire For Fire Alarm
IN RCC SLAB		CONDUIT	CCTV	Rigid PVC 25mm dia. Conduit /3+1 Coaxial Wire / Cat 6 UTP Cable For Security Camera (C.C.T.V.).
+24"	49	TEL		TELEPHONE POINT
+24"	49	LP TEL		6A PLUG POINT FOR TELEPHONE
+48"	47	TV		TV COAXIAL POINT
+48"	94	LP TV		6A PLUG POINT FOR TV
+42"	01	MCP		MANUAL CALL POINT
+90"	01	HO		HOOTER POINT
+90"	02	CCTV	CAMERA	WALL MOUNTED CCTV CAMERA
+24"	11	LV JB		LV SYSTEM JOINT BOX

S
E W
N

PROJECT NAME:
NAKSHATRA

PROMOTER:
SHREE VINAYAK BUILDERS

DRAWING:
6TH FLOOR LV CONDUIT PLAN

PROJECT ADDRESS :
KHASRA NO. 398/10 AT VILLAGE MOHANPURA, TEHSIL- SANGANER, JAIPUR

DRN. BY:
vinod kumawat

APPD. BY:
Shri Krishan Sharma

SCALE:
N.T.S.

DATE:

SHRI KRISHAN
Architect
CA/99/25451

ARCHITECTS:
SPACE GRID
C-49, VIDYA APARTMENT, PARAS MARG, BAPU NAGAR, NEAR JANTA STORE CIRCLE, JAIPUR-302015
PH-09314918766,0141-4005506 (O)
Email:-info.spacegrid@gmail.com

DRN. BY:
RAJENDER

CHK. BY:
SANJAY

DATE :
05-11-2024

APPD. BY:
VIPUL AGARWAL

Shree Vinayak Builders

Partners

VIPUL AGARWAL
M.E.P. CONSULTANT
B.E. ELECTRICAL

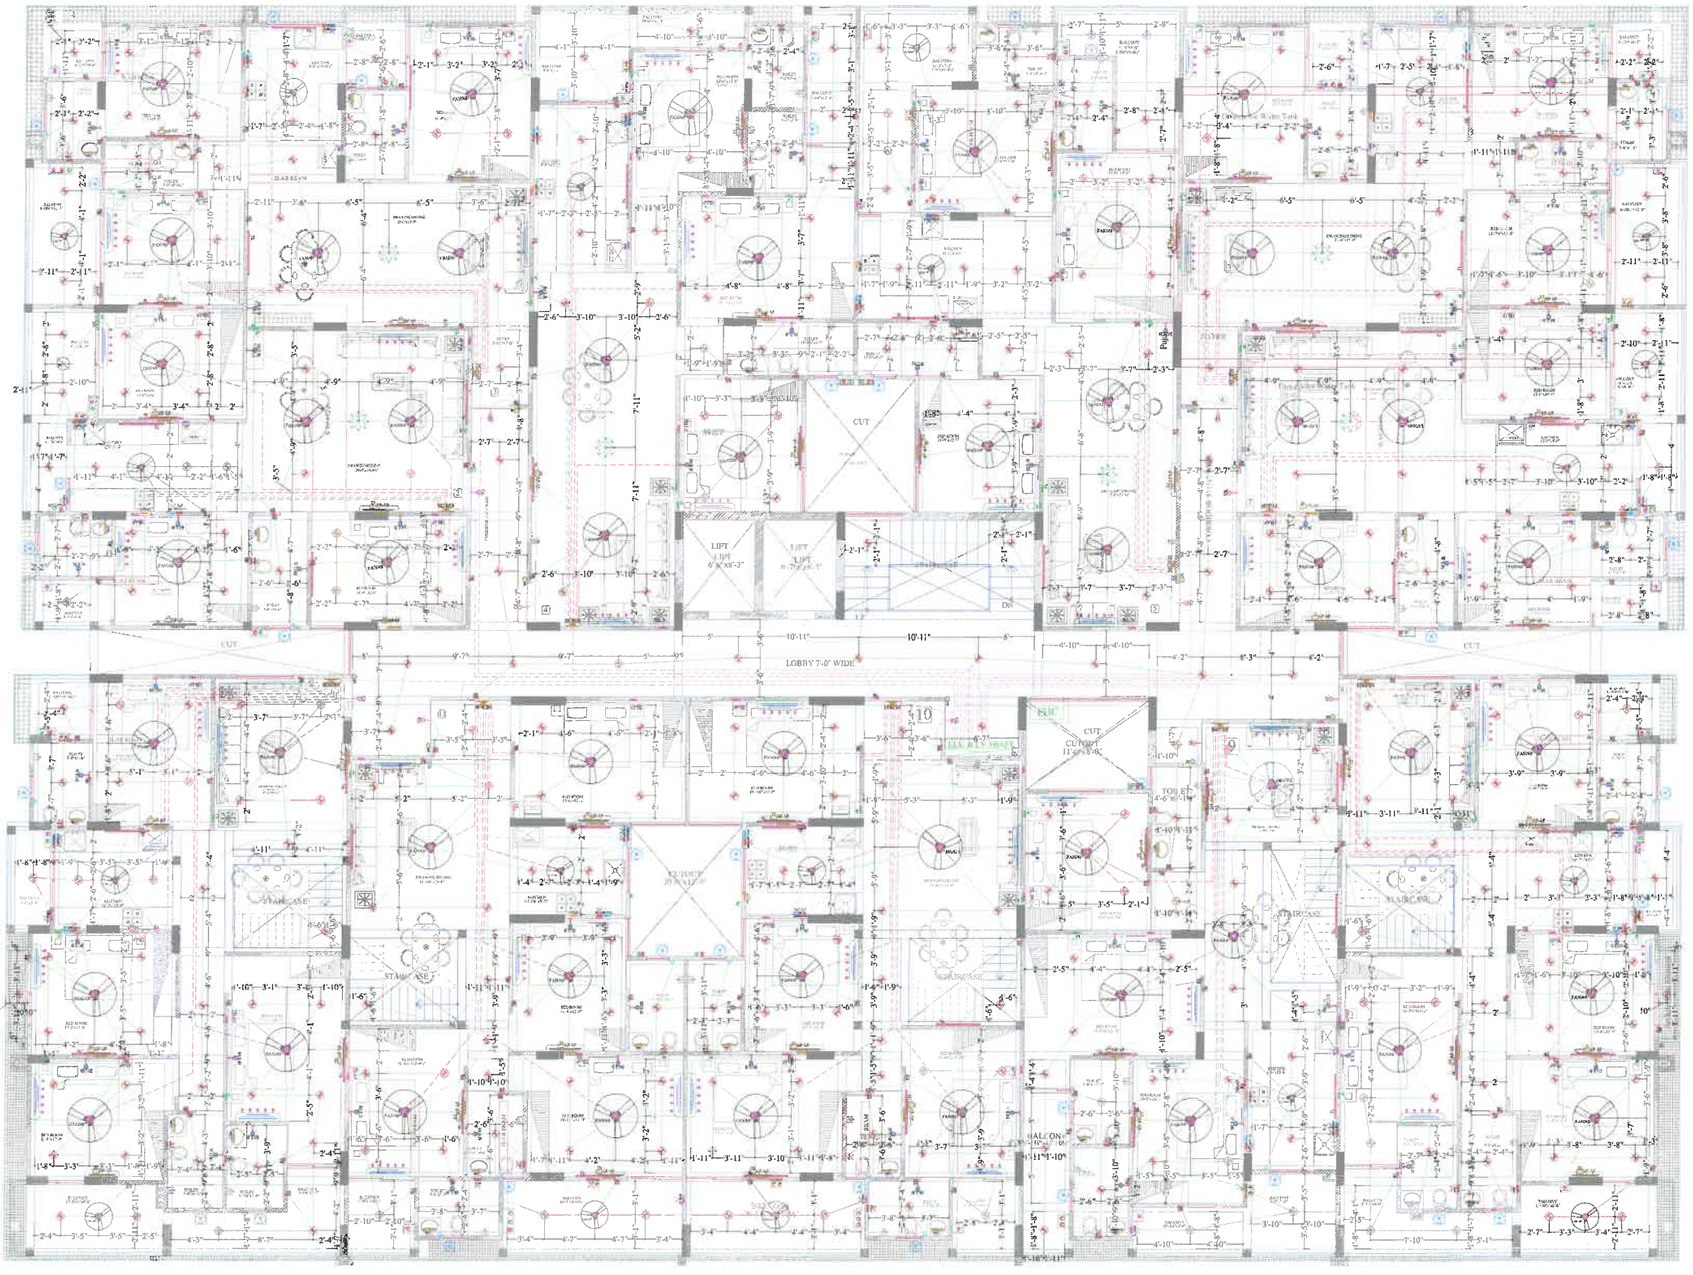

---------- ROAD 12 M WIDE ----------

LEGENDS:

Mounting Height	No.	I D	Symbol	Description
IN RCC SLAB		CONDUIT		Rigid PVC 25mm dia. Conduit /1.5 sqmm Wire For Light Points
IN RCC SLAB		CONDUIT		Rigid PVC 25mm dia. Conduit /2.5 sqmm Wire For Light Circuits
IN RCC SLAB		CONDUIT		Rigid PVC 25mm dia. Conduit / 4.00 sqmm Wire For Power Circuits
IN RCC SLAB		CONDUIT		Submain Wire to DB From Main Panel on Ground Floor in 1no. 32mm dia Conduits
CEILING	55	FAN/48"		CEILING FAN 48"
CEILING	19	FAN/30"		CEILING FAN 30"
CEILING	02	FB		FAN BOX
CEILING	06	CH1		CHANDELIER
+90"	57	TL/W		LED WALL TUBE LIGHT MAKE:- SYSKA LED CAT NO.- SSK-T5-20W
+90"	71	BULB		LED BULB 20W MAKE:- SYSKA LED CAT NO. SKC-20W 5.7K/3K
+90"	11	GL		WALL BRACKETS AS DESIGN FOR GANESH LIGHT
+78"	31	ML		12X2 LED MIRROR LIGHT MAKE:- SYSKA LED CAT NO.- PPL-12X2
CEILING	353	DL		LED 6" DOWN LIGHTER 20W (SURFACE MOUNTED) MAKE:- SYSKA LED CAT NO.:- SDL-15W GLD 6.5K/4K
VENTILATOR HT.	39	CR		CEILING ROSE
VENTILATOR HT.	39	EXF		9" DIA EXHAUST FAN
+42"	162	SB		SWITCH BOARD
+24"	49	TEL		TELEPHONE POINT
+24"	49	LP TEL		6A PLUG POINT FOR TELEPHONE
+48"	47	TV		TV COAXIAL POINT
+48"	94	LP TV		6A PLUG POINT FOR TV
+24"	43	LP		6A PLUG POINT FOR SIDE TABLE
+36"	00	LP		6A PLUG POINT FOR STUDY TABLE
+72"	11	LP-CH		6A PLUG POINT FOR CHIMNEY
+90"	46	SAC		SPLIT AC INDOOR UNIT
+42"	11	PP-MIX		16 A POWER POINT FOR MIXER
+42"	11	PP-MIC		16 A POWER POINT FOR MICROWAVE
+78"	40	PP-G		16 A POWER POINT FOR GEYSER
+54"	11	PP-F		16 A POWER POINT FOR FRIDGE
+78"	11	PP-WP		16 A POWER POINT FOR WATER PURIFIER
+48"	11	PP-WM		16 A POWER POINT FOR WASHING MACHINE
+12"	22	PP-INV.		16 A POWER POINT FOR INVERTOR
+60"	11	BP		6 A BELL PUSH
+90"	11	BZ		BUZZER FOR CALL BELL
+60"	11	MCB DB		MCB DISTRIBUTION BOARD

SERVICES CONSULTANT:
ASHI ASSOCIATES ,
F 9 / 440 , Keshav Marg Chitrakut Scheme,Jaipur
PH:91-0-93146-10438 ,0141-2440946 Mail:vipul8599@yahoo.com

S E W N

PROJECT NAME: NAKSHATRA

PROMOTER: SHREE VINAYAK BUILDERS

DRAWING: 6TH FLOOR ELECTRICAL CONDUIT PLAN

PROJECT ADDRESS : KHASRA NO. 398/10 AT VILLAGE MOHANPURA, TEHSIL- SANGANER, JAIPUR

DRN. BY: vinod kumawat

APPD. BY: Shri Krishan Sharma

SCALE: N.T.S.

DATE:

ARCHITECTS:
SPACE GRID
C-49, VIDYA APARTMENT, PARAS MARG, BAPU NAGAR, NEAR JANTA STORE CIRCLE, JAIPUR-302015
PH-09314918766,0141-4005506 (O)
Email:-info.spacegrid@gmail.com

SHRI KRISHAN Architect CA/05/25451

DRN. BY: RAJENDER

CHK. BY: SANJAY

DATE : 05-11-2024

APPD. BY: VIPUL AGARWAL

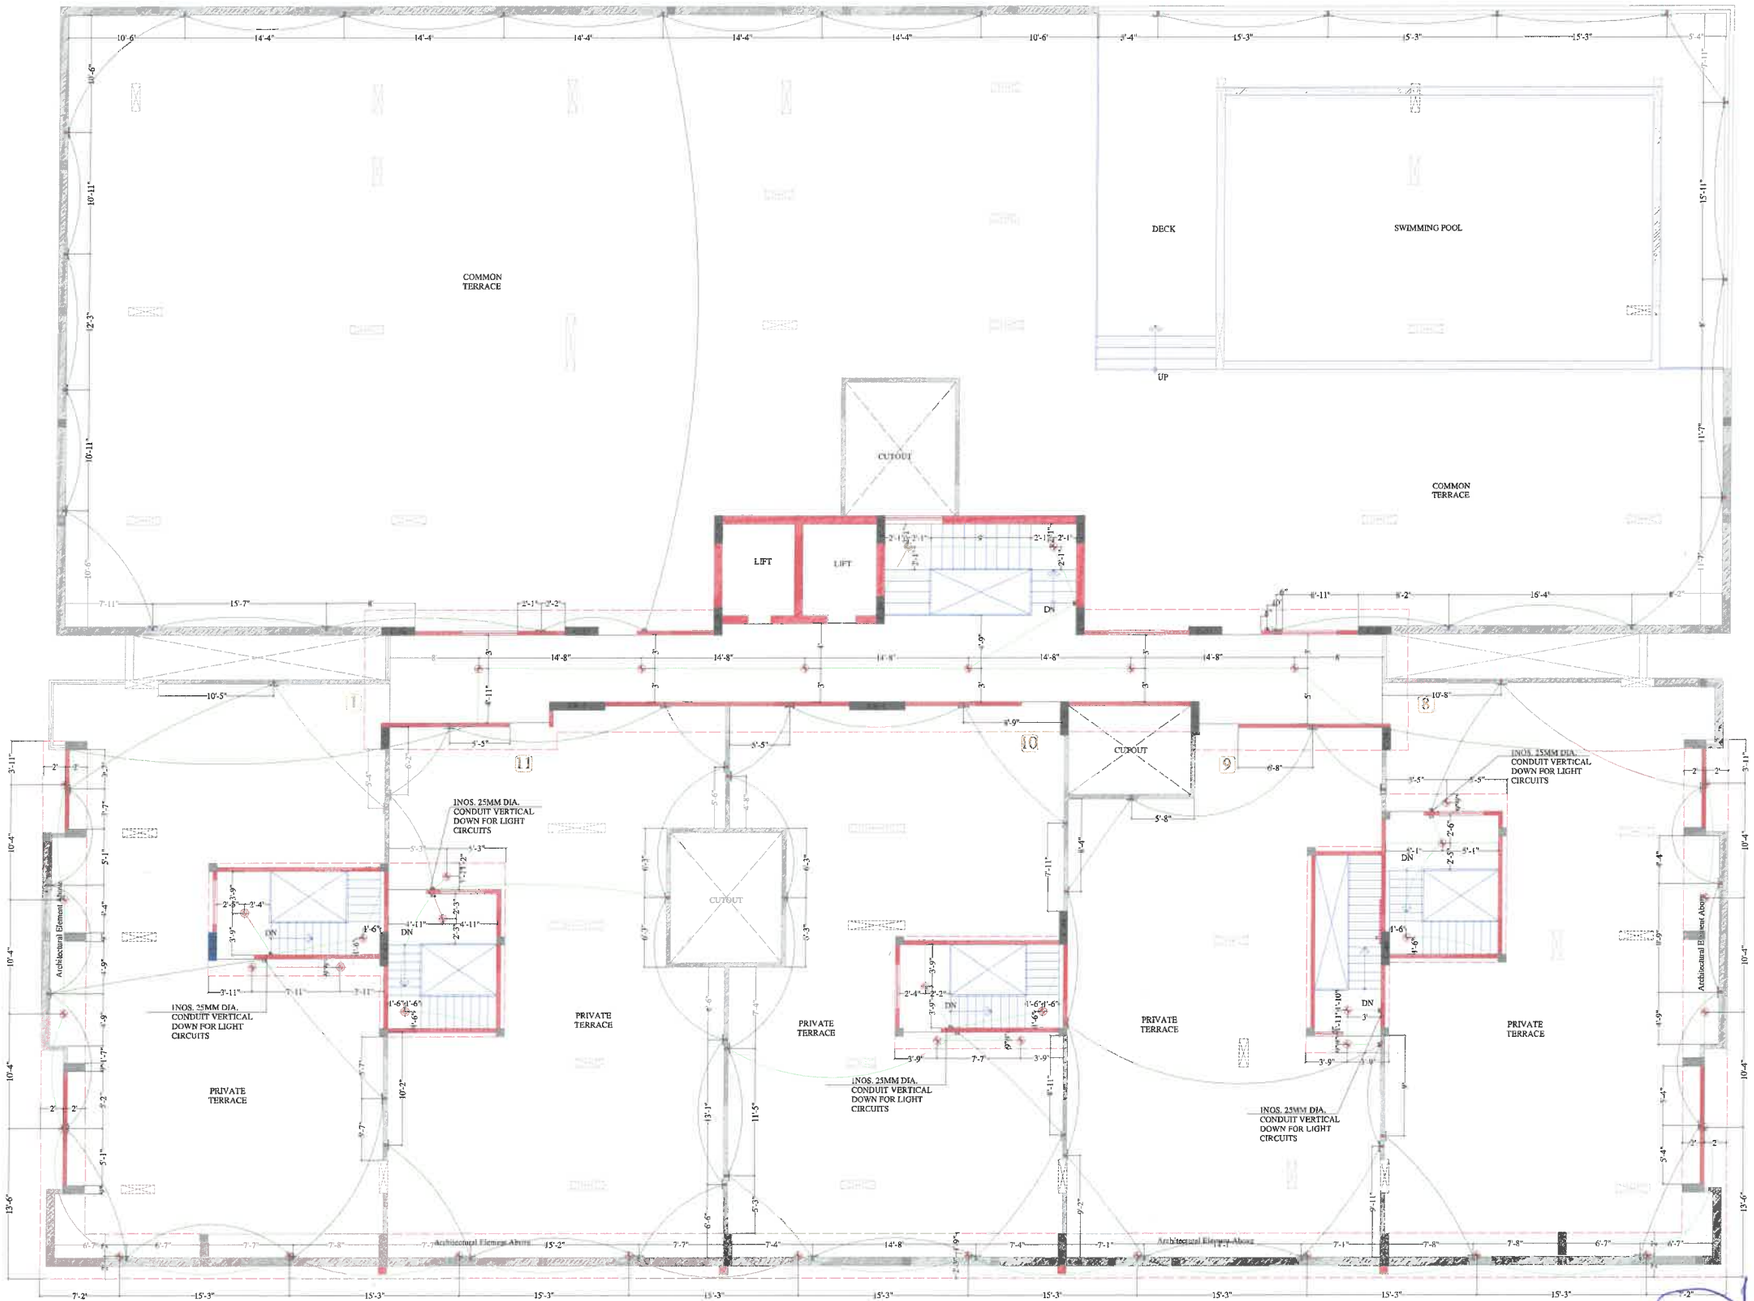

Shree Vinayak Builders

Partners

VIPUL AGARWAL
M.E.P. CONSULTANT
B.E. ELECTRICAL

LEGENDS:

Mounting Height	No.	I D	Symbol	Description
IN RCC SLAB		CONDUIT		Rigid PVC 25mm dia. Conduit /1.5 sqmm Wire For Light Points
IN FLOOR		CONDUIT		Rigid PVC 25mm dia. Conduit /1.5 sqmm Wire For Light Points
IN RCC SLAB		CONDUIT		Rigid PVC 25mm dia. Conduit /2.5 sqmm Wire For Light Circuits
IN RCC SLAB		CONDUIT		Submain Wire to DB From Main Panel on Ground Floor in 1nos. 32mm dia Conduits
+90"	01	TL/W		LED WALL TUBE LIGHT MAKE:- SYSKA LED CAT NO.- SSK-T5-20W
CEILING	42	DL		LED 6" DOWN LIGHTER 20W (SURFACE MOUNTED) MAKE:- SYSKA LED CAT NO.:- SDL-15W GLD 6.5K/4K
+42"	13	SB		SWITCH BOARD
+21"	69	FL	FOOTLIGHT	FOOT LIGHT

SERVICES CONSULTANT:
ASHI ASSOCIATES ,
F 9 / 440 , Keshav Marg Chitrakut Scheme,Jaipur
PH:91-0-93146-10438 ,0141-2440946 Mail:vipul8599@yahoo.com

S
E W
N

PROJECT NAME:
NAKSHATRA

PROMOTER:
SHREE VINAYAK BUILDERS

DRAWING:
TERRACE FLOOR ELECTRICAL CONDUIT PLAN

PROJECT ADDRESS :
KHASRA NO. 398/10 AT VILLAGE MOHANPURA, TEHSIL- SANGANER, JAIPUR

DRN. BY:
vinod kumawat

APPD. BY:
Shri Krishan Sharma

SCALE:
N.T.S.

DATE:

ARCHITECTS:
SPACE GRID
C-49, VIDYA APARTMENT, PARAS MARG, BAPU NAGAR, NEAR JANTA STORE CIRCLE, JAIPUR-302015
PH-09314918766,0141-4005506 (O)
Email:-info.spacegrid@gmail.com

SHRI KRISHAN Architect M.N. 0025451

DRN. BY:
RAJENDER

CHK. BY:
SANJAY

DATE :
05-11-2024

APPD. BY:
VIPUL AGARWAL