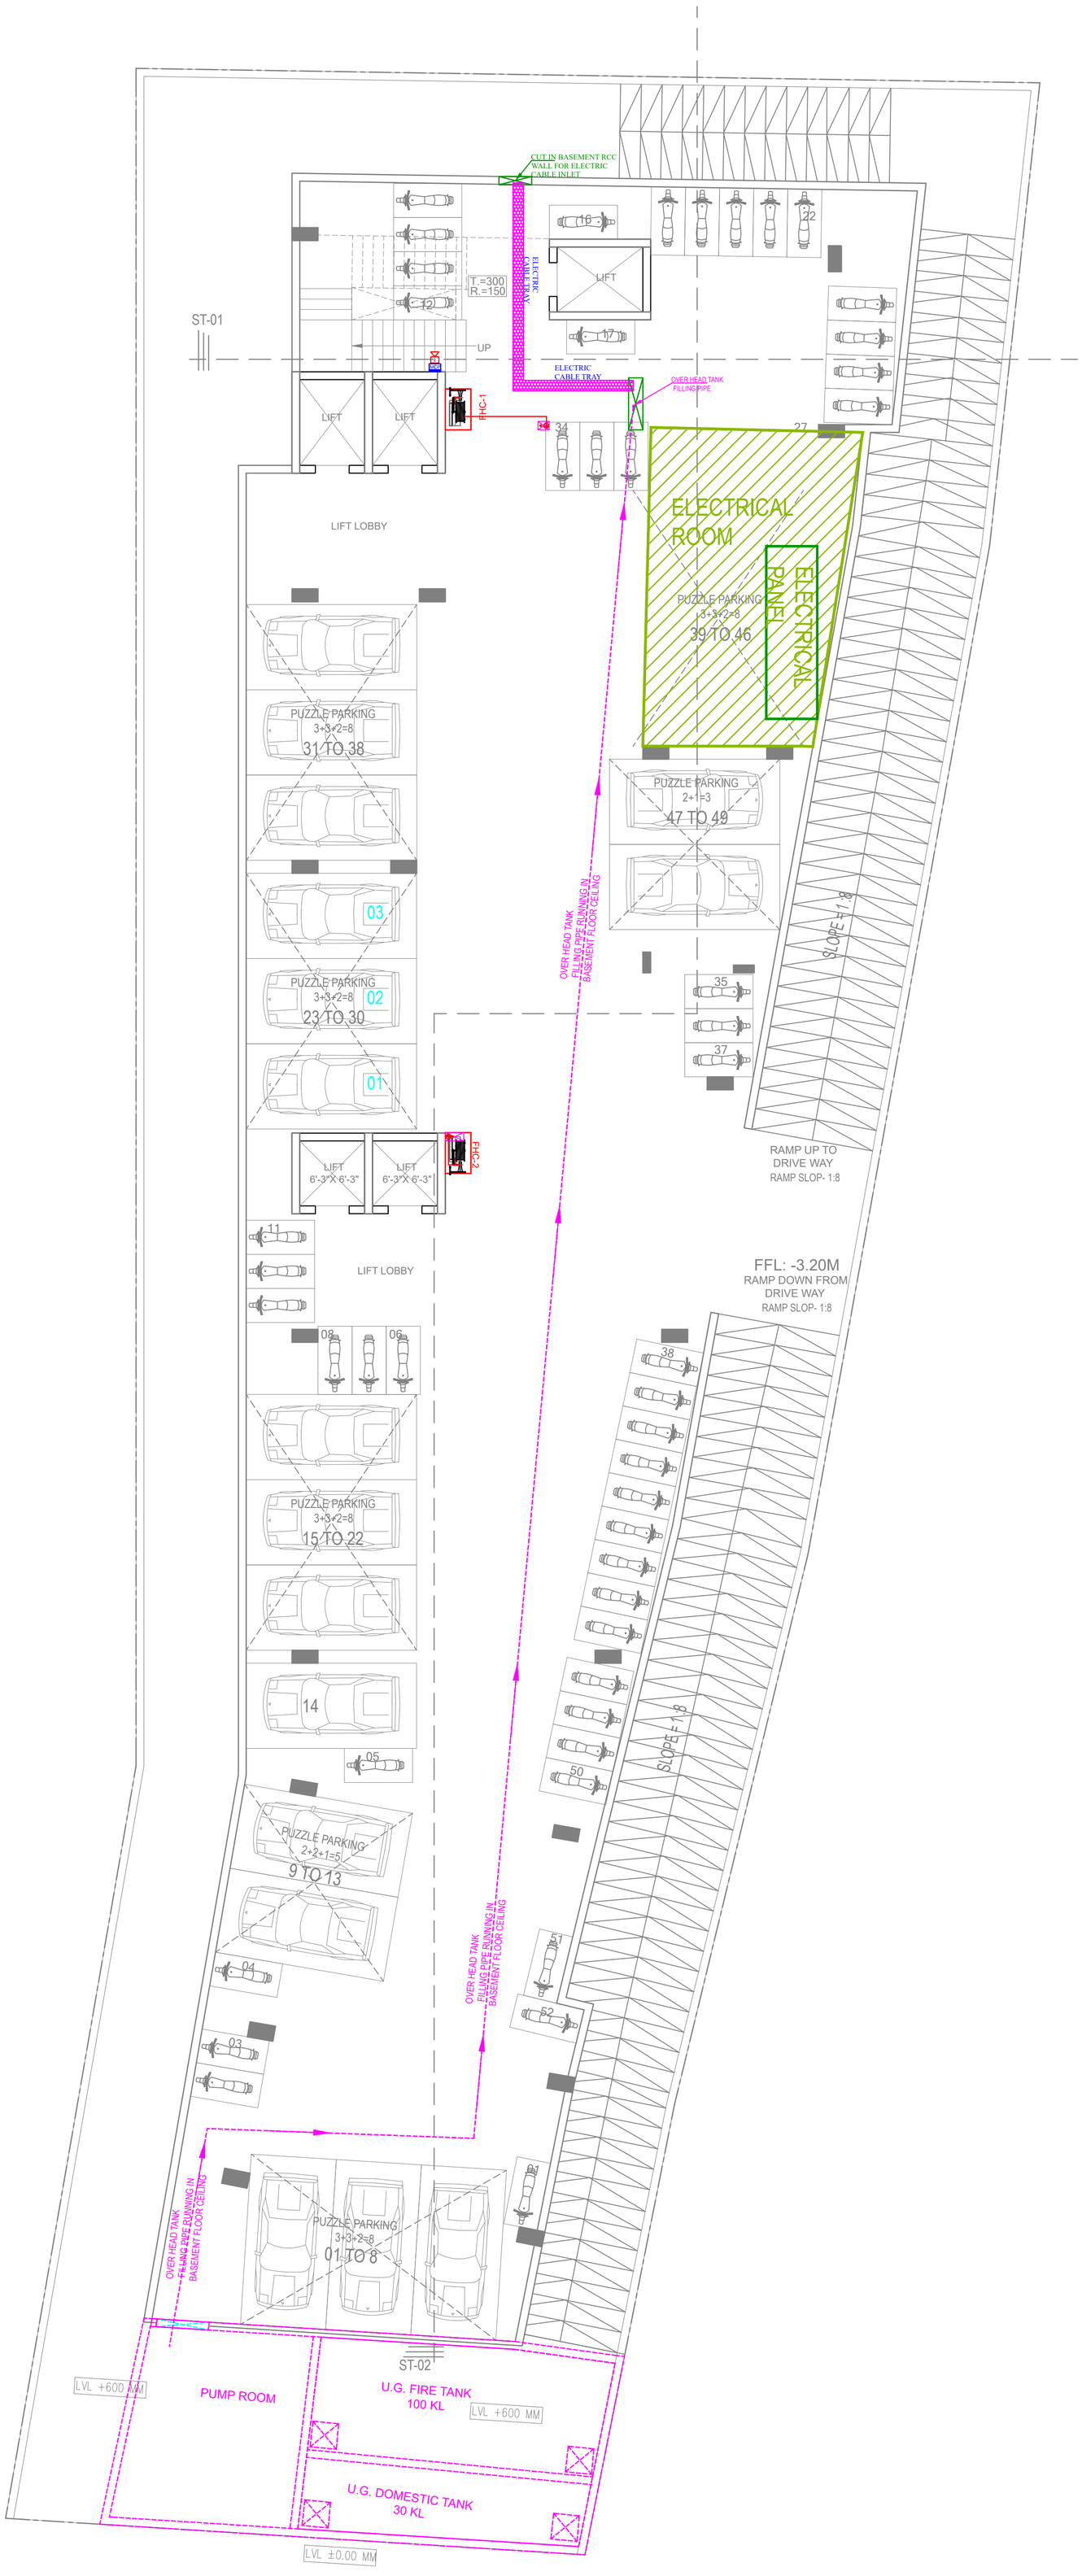

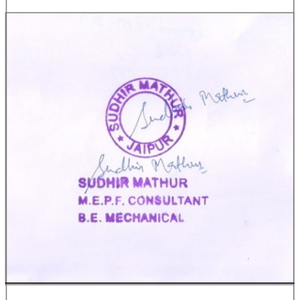

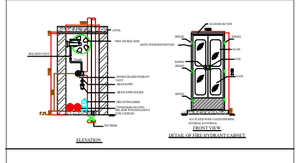

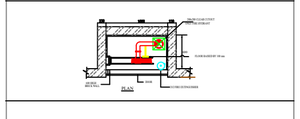

REV. NO.	DESCRIPTION TO REVISION	REV. BY	DATE
-	-	-	-
-	-	-	-
-	-	-	-
-	-	-	-
-	-	-	-
-	-	-	-
-	-	--	-
-	-	-	-
-	-	-	-
-	-	-	-
-	-	-	-

PROJECT

CITY CENTER
NEAR COMMUNITY
HALL, KUTCHERY ROAD, AJMER.

ARCHITECT

Tushar Sogani Designs Pvt. Ltd.
architects n designers
Studio :- 400, F-72, "SURYODAY", Subhash Marg, Bagadiya Bhawan, C-Scheme, Jaipur-302001
TEL: +91-141-4004560, 4004537
email: studio@tsdplarch.com
website : www.tsdplarch.com

PROJECT NAME

CITY CENTER ,AJMER

CLIENT NAME

PCMD Realty
Private Limited

DWG TITLE

SUBMISSION DRAWING
BASEMENT FLOOR MEP
PLAN

DWG STATUS

SUBMISSION FOR RERA

MEP CONSULTANTS

SHRESHTHA
the heartbeat of your building

DEALT BY:	CHECKED BY:			DIRECTION:
MEMANSHA	SACHIN			N
DRAWN NO.:	SCALE: NTS	SHEET SIZE: A2	DATE: 09-11-2024	

B-8 MAHARANI APARTMENT, B-206 RAJENDRA MARG, BAPU NAGAR, JAIPUR, RAJ-302015 | PH. 0141-4042400 | E-MAIL :- shreshtha.consultants@gmail.com | Web :- www.shreshthaconsultants.com