GROUND FLOOR PLAN

NO. OF CARS IN UPPER BASEMENT = 116
NO. OF CARS IN LOWER BASEMENT = 200
TOTAL = 316 CARS

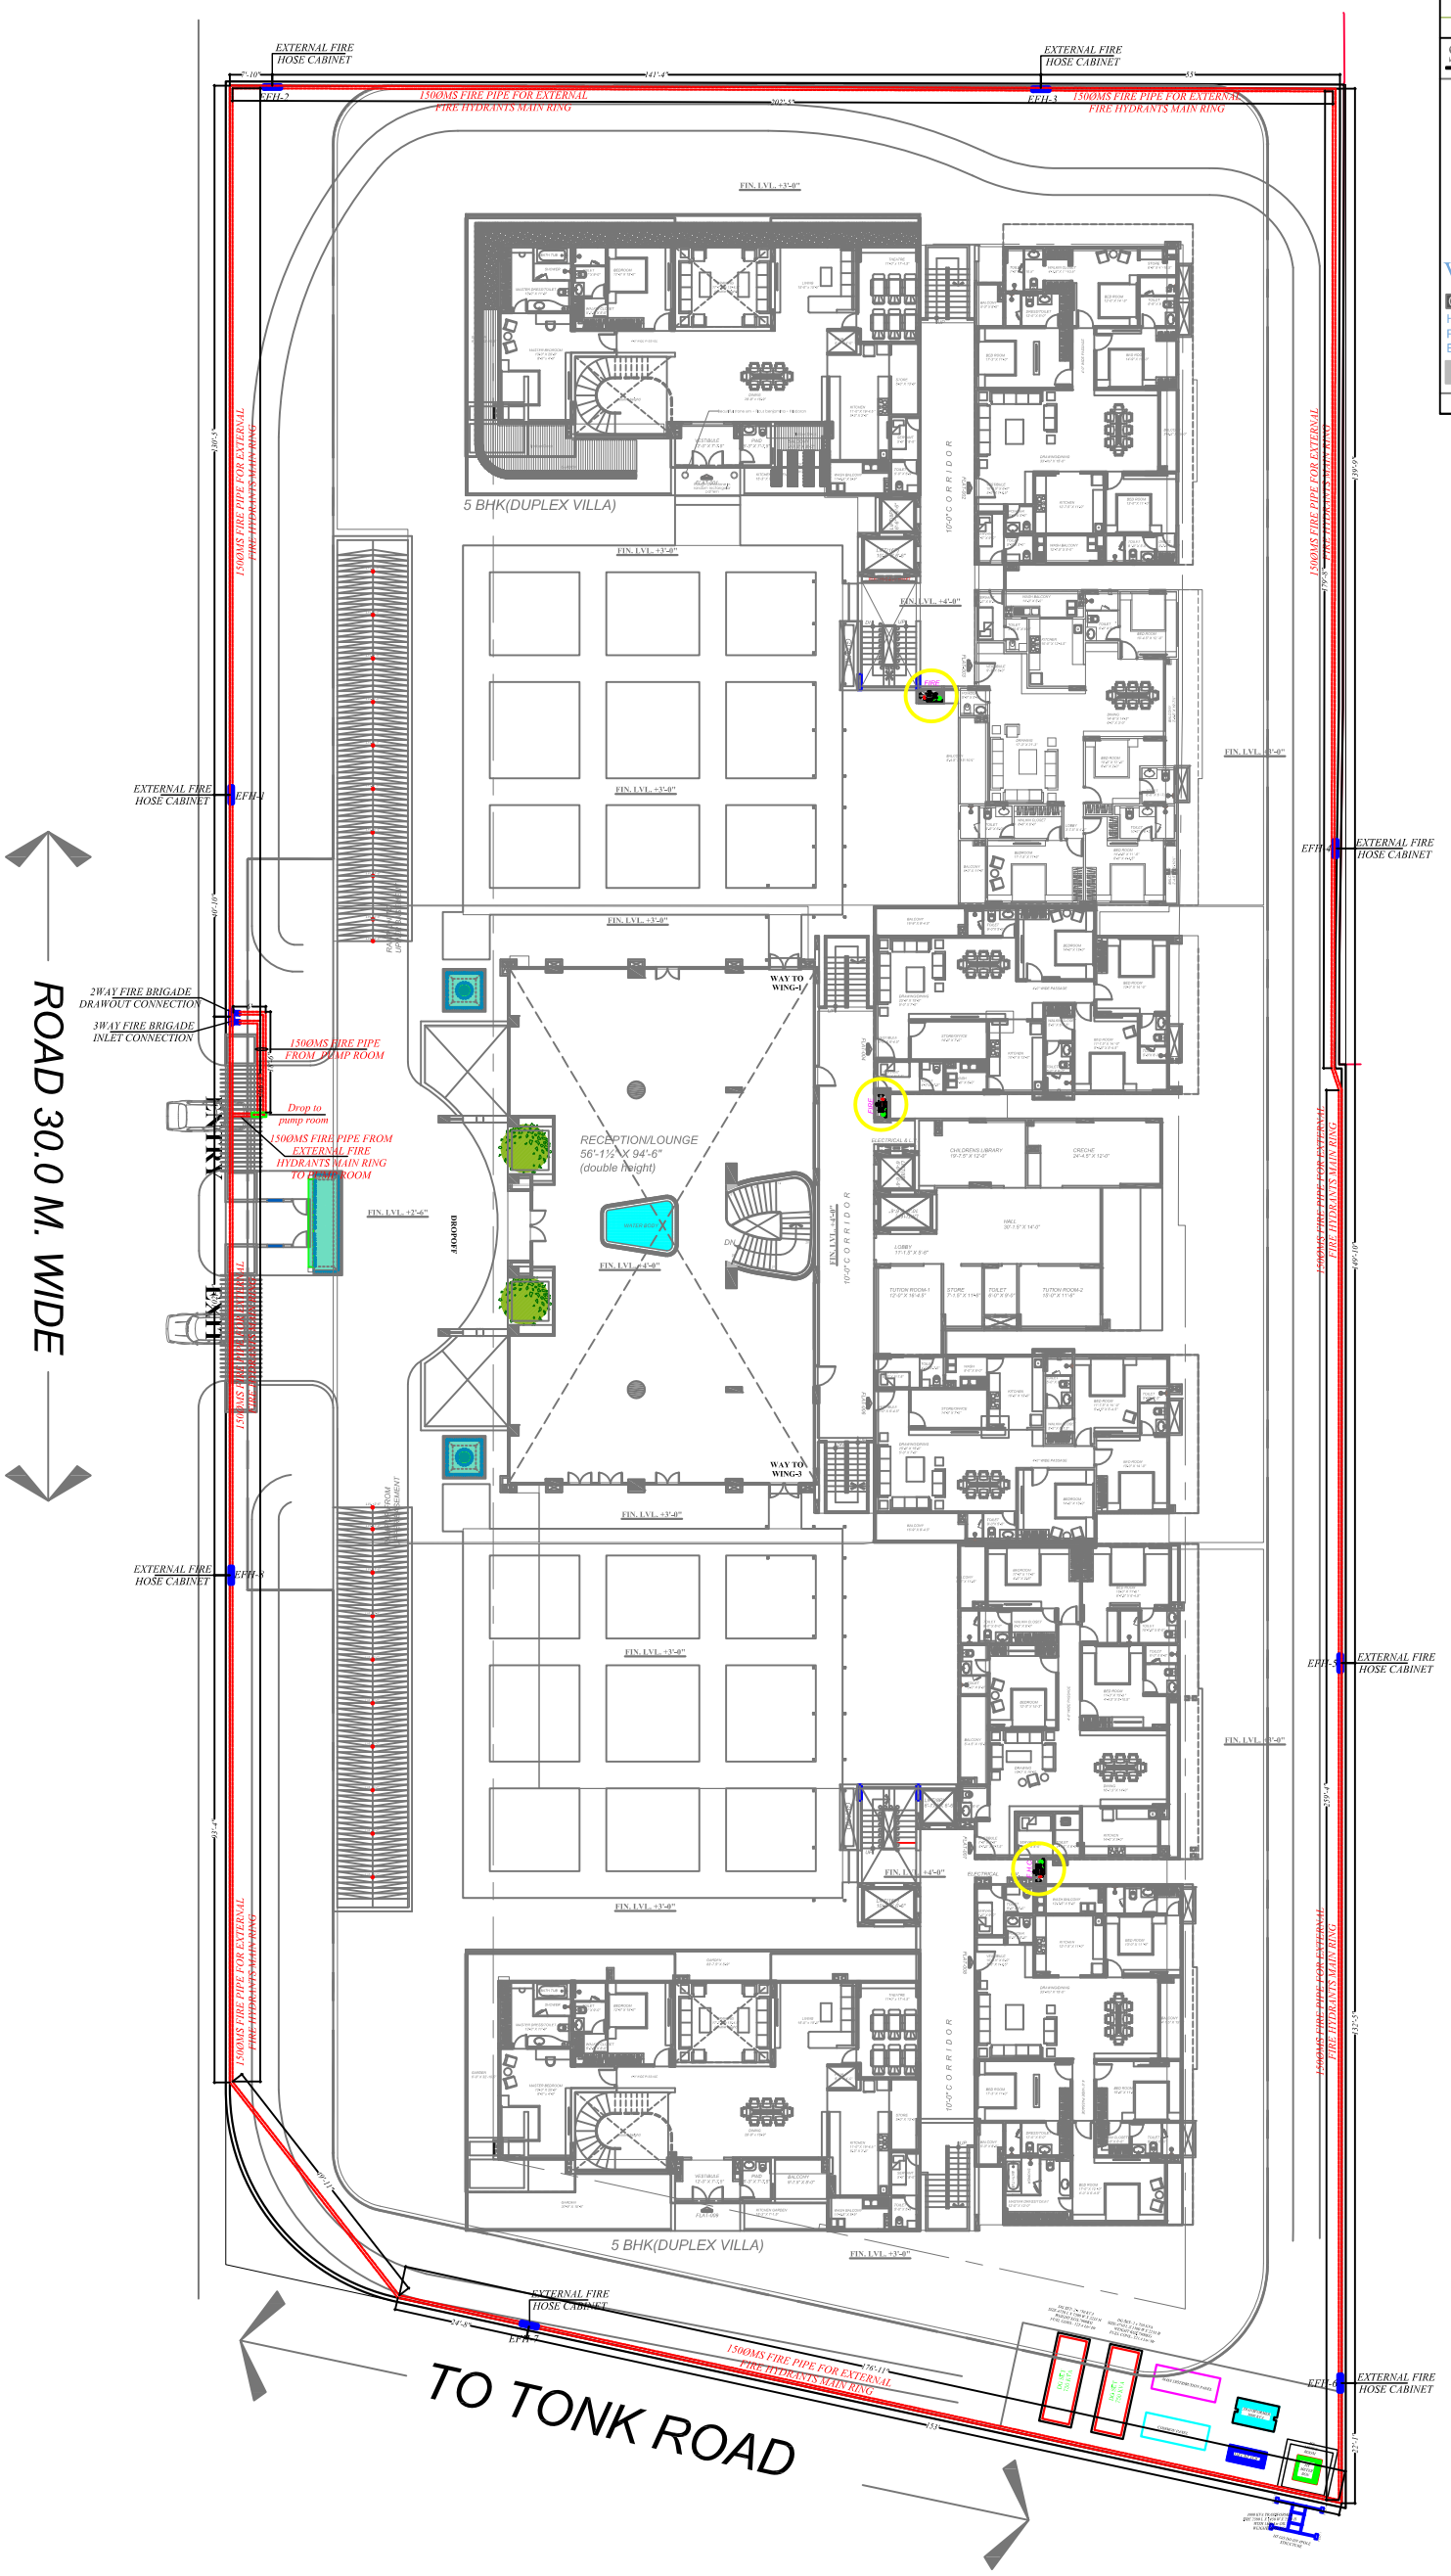

LANDSCAPE ARCHITECT:-

John Pettigrew
Br.Dangin Labak Singakerta,Ubud Bali,Indonesia
Phon:-62-81-23933159

STRUCTURE CONSULTANT :

Vijaytech Consultants Pvt. Ltd
CONSULTING ENGINEERS
H-17,GAUTAM MARG, SHYAM NAGAR, JAIPUR-19 INDIA
Phone : 91-141 2294432, 3257592 , Fax : 91-141-4023198
E-mail : vijaytech,jpr@gmail.com

DEVELOPER

ARCHITECT

ideas
• ARCHITECTURE
• URBAN PLANING
• PROJECT MANAGEMENT

124, HIMMAT NAGAR , TONK ROAD, JAIPUR
PHONE - 0141-2706227,2712377
email: ideasjaipur@gmail.com, web: www.ideasjaipur.com

CONSULTANTS

NOTES :-

1) THIS DRAWING IS PROPERTY OF IDEAS , JAIPUR
2) UNORTHARIZED USE OF THIS DRAWING WITHOUT PERMISSION IS STRICTLY PROHIBATED.
3) ALL DIMENSIONS ARE IN MM, UNLESS NOTED OTHERWISE.
4) ANY DISCREPANCY ARISING SHOULD BE INFORMED TO THE ARCHITECT IMMEDIATELY.

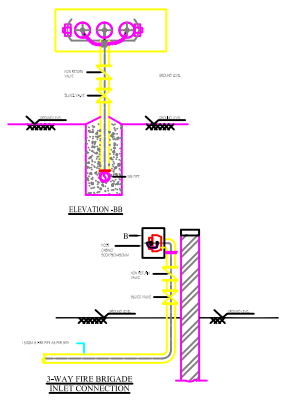

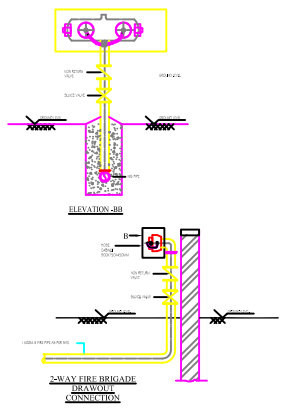

SYMBOL	QTY.	DESCRIPTION
	03	FIRE HOSE CABINET
	08	EXTERNAL FIRE HOSE CABINET
		150ØMS FIRE PIPE FOR EXTERNAL FIRE HYDRANTS MAIN RING

MEP CONSULTANT :
VIPUL CONSULTING,
F 9 / 440 , Keshav Marg Chitrakut Scheme,Jaipur
PH:91-0-93146-10438 ,0141-2440946
Mail:vipul8599@yahoo.com
REV. NO. 00,DATE:-21-10-2016

NOs.	DATE	PRINT ISSUED TO

REVISIONS:-

S.No.	DATE	REMARKS

KEY PLAN :-

S E W N

PROJECT:- THE CREST AT JAWAHAR CIRCLE, JAIPUR

CLIENT:- HARSH MACRO

DRAWING TITLE
GROUND FLOOR EXTERNAL FIRE HYDRANT PLAN

DATE:- 21 OCT. 2016 | DRG.NO.

CHECKED BY:- VIPUL AGARWAL

DEALT BY:- SANJAY

DRAWN BY:- VIJESH