PRODUCED BY AN AUTODESK EDUCATIONAL PRODUCT

# LAYOUT PLAN OF ELECTRIFICATION(TRANSFORMER, SOLAR ENERGY ETC.)

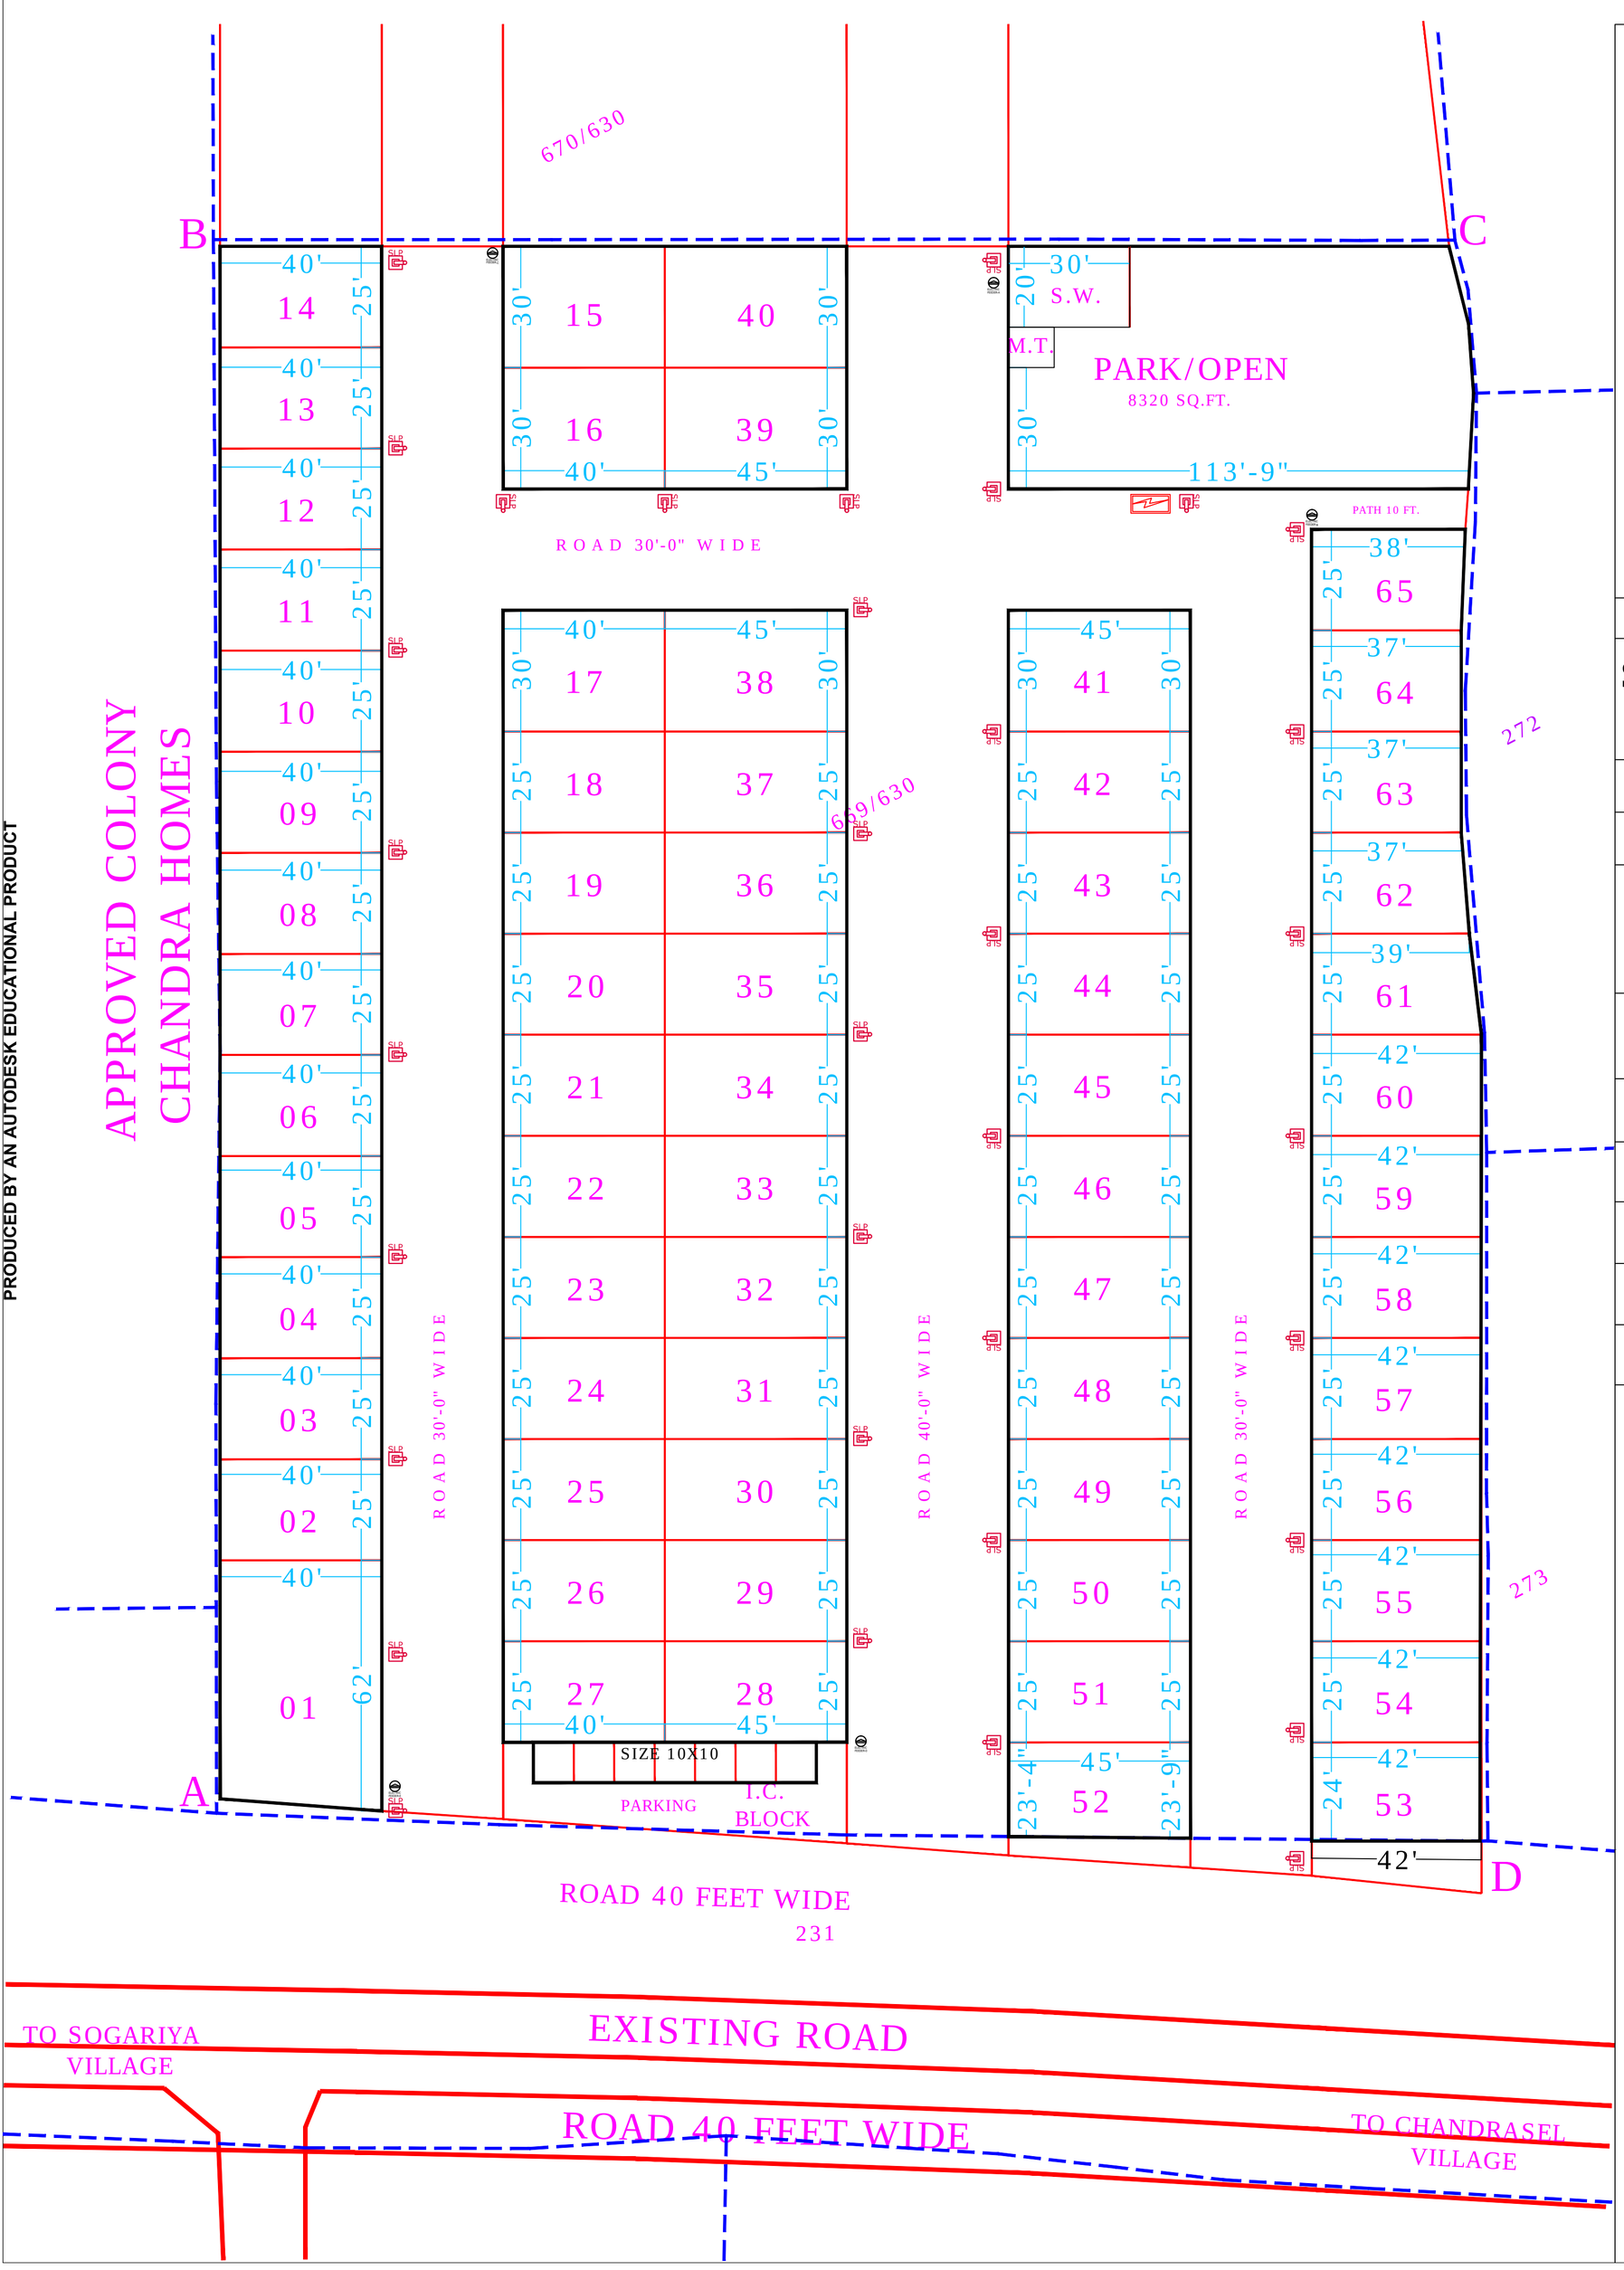


# PRAKASH ENCLAVE

PROPOSED LAYOUT PLAN FOR
RISIDENTIAL PLOT'S SCHEME
ON SOGARIYA- CHANDRSAL
ROAD IN KHASRA NO.-669/630
VILLAGE:- SOGARIYA TEH.
LADPURA, DIST.- KOTA (RAJ.)

N E S W

SCALE:- 1 IN:40 FT.

| S.NO. | KH.NO. | AREA IN HACT. | |
|---|---|---|---|
| | | IN RECORD | IN SCHEME |
| 01 | 669/630 | 1.14 | 1.14 |
| | | TOTAL | 1.14 HT |

11,400 SQ.MT./ 1,22,664 SQ.FT.

AREA STATEMENT

## TOTAL AREA- 1,22,664 SQ.FT

| | | |
|---|---|---|
| RESIDENTIAL AREA | 71071.00 SQ.FT. | 57.94 % |
| I.C. SHOP | 700.00 SQ.FT. | 0.57 % |
| PARK/SW/MT. | 6816.00 SQ.FT. | 5.56 % |
| ROAD AREA | 44077.00 SQ.FT. | 35.93 % |
| TOTAL AREA | 1,22,664 SQ.FT. | 100 % |

## OFFICE USE ONLY

KHASRA BOUNDARY
SHOWN THUS

## LEGEND

| | |
|---|---|
| SLP | STREET LIGHT POLE |
| | TRANSFORMER |
| E.F. ELECTRICAL FEEDER | ELECTRICAL FEEDER |

ER. RAHUL KUMAR
Membership Number AM-3029436
Chartered Engineer

SIGNATURE
OWNER/ PRESIDENT/ SEC.
NAME/ ADDRESS

PRODUCED BY AN AUTODESK EDUCATIONAL PRODUCT
PRODUCED BY AN AUTODESK EDUCATIONAL PRODUCT
PRODUCED BY AN AUTODESK EDUCATIONAL PRODUCT