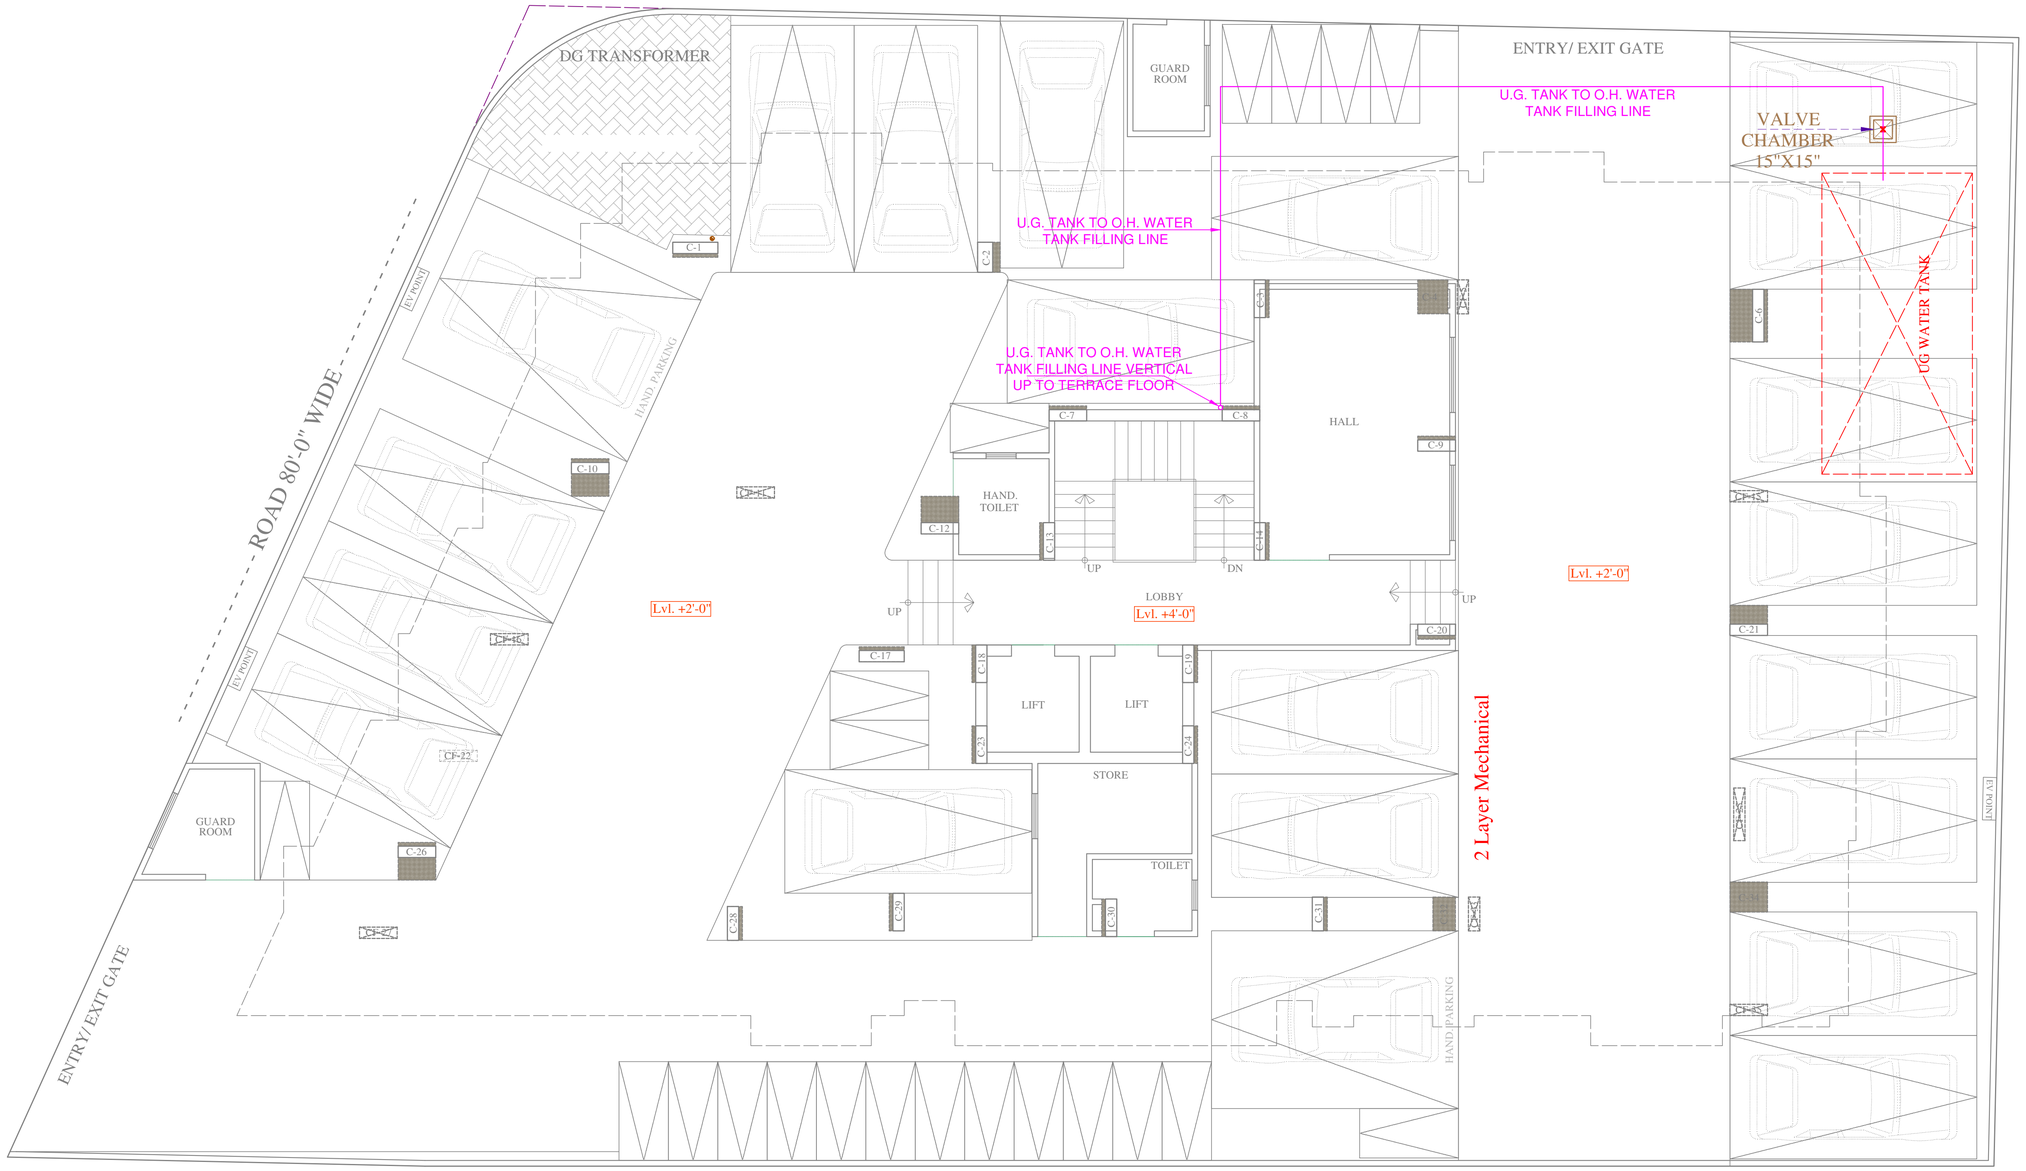

LEGEND:-

	∅50MM RAW WATER SUPPLY MAIN LINE FROM U.G.WATER TANK TO O.H. WATER TANK
	VALVE CHAMBER 15"X15"

For SHYAM KRIPA ENTERPRISES
Partner

VIPUL AGARWAL
M.E.P. CONSULTANT
B.E. ELECTRICAL

N W E S

PROJECT NAME:-
THE ROYAL PALM

PROMOTER:
Shyam Kripa Enterprises

DRAWING:
U.G.WATER TANK TO OHT FILLING LINE ROUTE PLAN

PROJECT ADDRESS:-
PROPOSED RESIDENTIAL BUILDING AT PLOT NO. 124, 124 EAST PART & 125 RAJNI VIHAR, JAIPUR

DATE:

SERVICES CONSULTANT:
ASHI ASSOCIATES
F 9 / 440 , Keshav Marg Chitrakut Scheme,Jaipur
PH:91-0-93146-10438 ,0141-2440946
Mail:vipul8599@yahoo.com

ARCHITECTS:
SPACE GRID
C-49, VIDYA APARTMENT, PARAS MARG, BAPU NAGAR, NEAR JANTA STORE CIRCLE, JAIPUR-302015
PH-09314918766,0141-4005506 (O)
Email:-info.spacegrid@gmail.com