PLUMBING SLD

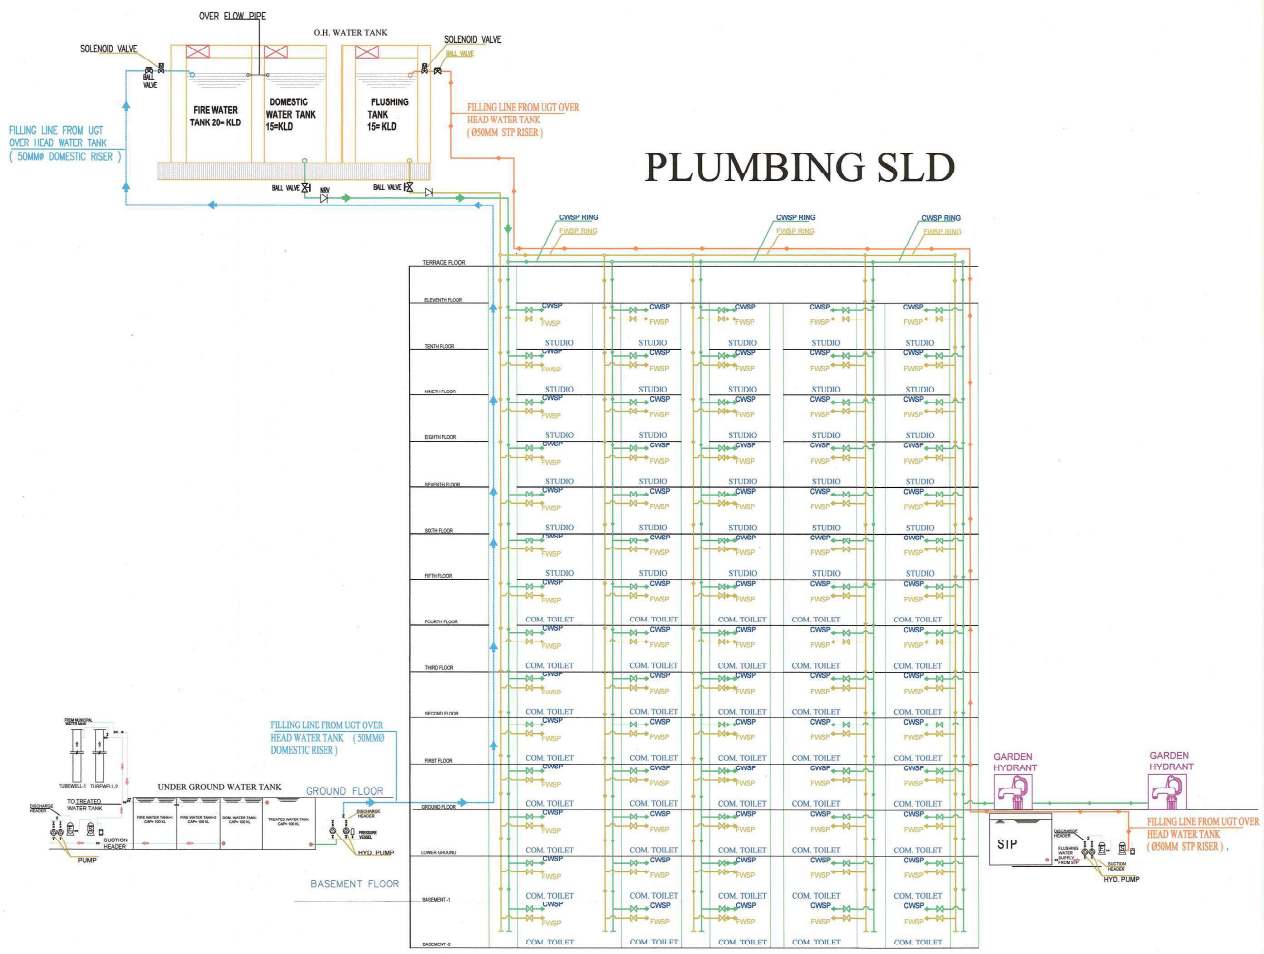

REV. NO.	DESCRIPTION TO REVISION	REV. BY	DATE
-	-	-	-

ARCHITECT

Tushar Sogani Designs Pvt. Ltd.
architects n designers
Studio :- 400, F-72, "SURYODAY", Subhash Marg, Bagadiya Bhawan, C-Scheme, Jaipur-302001
TEL: +91 141 4004546, 4004527
email: studio@tsdplarch.com
website : www.tsdplarch.com

SUDHIR MATHUR
M.E.P.F. CONSULTANT
B.E. MECHANICAL

PROJECT NAME: VIRAT NRI AVENUE

PROJECT ADDRESS: Commercial and Studio Apartment at Plot no. 230/ D, Sector-23, Pratap Nagar Scheme, Sanganer, Jaipur

DWG TITLE: WATER SUPPLY SLD

CLIENT: VIRAT BUILDHOME PVT. LTD.

MEP CONSULTANTS: SHRESHTHA

DESIGN BY: DEVENDRA
CHECKED BY: SACHIN
DRAWN NO: SHMEPVGR-80
SCALE: NTS
SHEET SIZE: A1
DATE: 17/03/2025
DIRECTION: N

B-8 MAHARANI APARTMENT, B-208 RAJENDRA MARG, BAPU NAGAR, JAIPUR, RAJ-302015 | PH: 0141-4042689 | E-MAIL: shresthha.consultants@gmail.com | Web : www.shresthaconsultants.com