PLUMBING NOTE:-

1. ALL WATER SUPPLY PIPE SHOULD BE MINIMUM 750mm BELOW FROM FINISH GROUND LEVEL.

PLUMBING NOTE FOR SEWER WATER :-

D.W.C PIPE TO BE USE FOR SEWER LINE

R.C.C PIPE TO BE USE FOR STORM WATER LINE.

H.D.P.E PIPE TO BE USE FOR IRRIGATION LINE

Cpvc SH-80 PIPE TO BE USE FOR WATER SUPPLY LINE

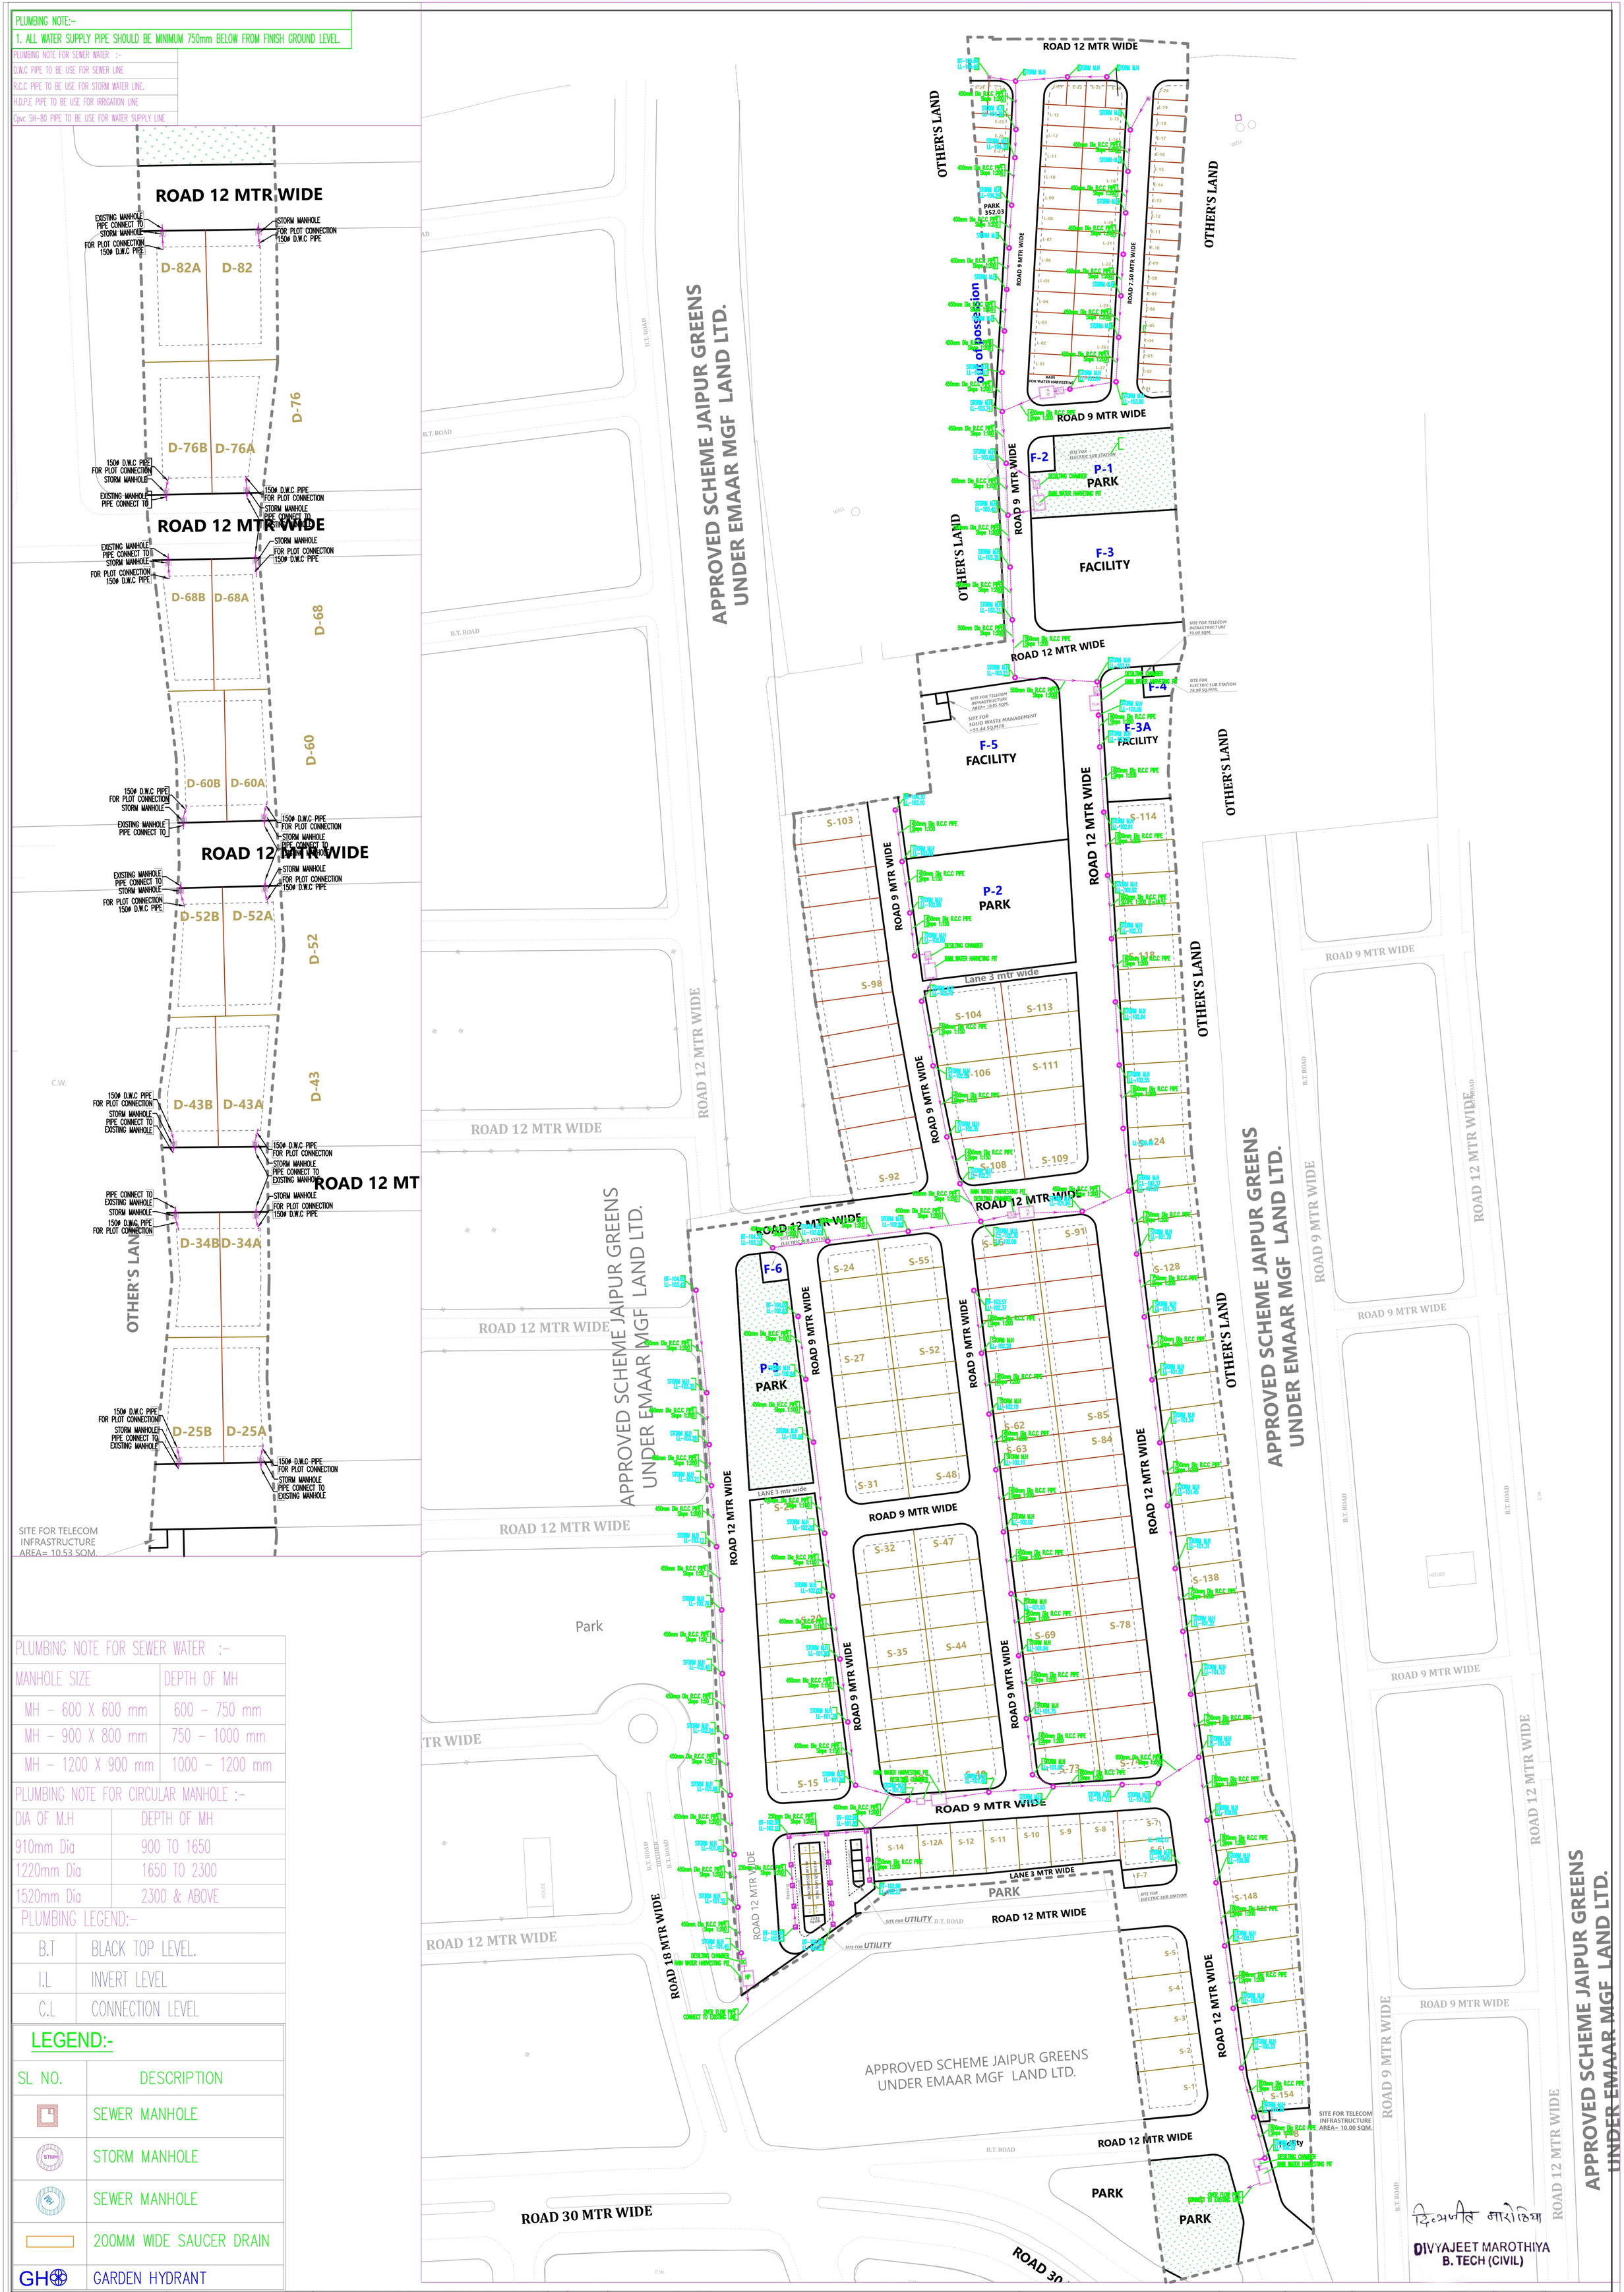

PLUMBING NOTE FOR SEWER WATER :-	
MANHOLE SIZE	DEPTH OF MH
MH - 600 X 600 mm	600 - 750 mm
MH - 900 X 800 mm	750 - 1000 mm
MH - 1200 X 900 mm	1000 - 1200 mm

PLUMBING NOTE FOR CIRCULAR MANHOLE :-	
DIA OF M.H	DEPTH OF MH
910mm Dia	900 TO 1650
1220mm Dia	1650 TO 2300
1520mm Dia	2300 & ABOVE

PLUMBING LEGEND:-	
B.T	BLACK TOP LEVEL.
I.L	INVERT LEVEL
C.L	CONNECTION LEVEL

LEGEND:-

SL NO.	DESCRIPTION
	SEWER MANHOLE
STMH	STORM MANHOLE
	SEWER MANHOLE
	200MM WIDE SAUCER DRAIN
GH	GARDEN HYDRANT

Client	Project Name	STRUCTURAL Consultants	SERVICES Consultants	Rev	Date	Description
EMAAR INDIA LTD. (JAIPUR GREENS, JAIPUR)	SAVANA_JAIPUR GREENS		ELECTRICAL &PLUMBING CONSULTANT BEHERA & ASSOCIATES F - 623a, LADO SARAI, BEHIND CNG STATION NEW DELHI - 110030 Ph: 011-40583839, 09811911853 Email: behera.associates@gmail.com MECHANICAL & ELECTRICAL CONSULTANT	R1	31-10-23	ARCH. COMMENTS INCORPORATED

Architects: MALHOTRA & ASSOCIATES — Architects + Engineers + Interiors Designers. IInd floor, C-86B, Nand Kishor Pareek Marg, J.L.N. Marg, Bapu Nagar, Jaipur. Ph: 0141-2700661,2706431 email: ashokaralhotra@gmail.com ma@ma-arch.co

NOTES

1. THIS DRAWING IS THE PROPERTY OF THE SAID CONSULTANT AND SHALL NOT BE COPIED OR USED IN ANY WAY WITHOUT THEIR EXPRESS WRITTEN PERMISSION.
2. ALL DIMENSIONS ARE IN MILIMETER.
3. ALL DIMENSIONS ARE TO BE READ AND NOT MEASURED.
4. THIS DRAWINGS SHALL BE READ IN CONJUNCTION WITH OTHER ARCHITECTURAL, STRUCTURAL AND OTHER CONSULTANTS DRAWINGS.

IT SHALL BE DEEMED THE RESPONSIBILITY OF THE CONTRACTOR / FABRICATOR TO BRING TO THE NOTICE OF THE ARCHITECTS ANY DISCREPANCY WITHIN OR BETWEEN THE AFOREMENTIONED DRAWINGS, PRIOR TO ANY CONSTRUCTION OR FABRICATION.

Drawn	DIRECTION	Drawing Title	BLOCK NO.	Date
B.SINGH		STORM M.H LAYOUT PLUMBING DRAWING		02-02-24
Checked: B.SINGH				Scale
Approved: S.BEHERA		Drawing No. PHE-TD-01		Revision R-1

ROAD 30 MTR WIDE
ROAD 24 MTR WIDE
ROAD 18 MTR WIDE
ROAD 12 MTR WIDE
ROAD 9 MTR WIDE
ROAD 7.50 MTR WIDE
OTHER'S LAND
APPROVED SCHEME JAIPUR GREENS UNDER EMAAR MGF LAND LTD.

PLUMBING NOTE:-

1. ALL WATER SUPPLY PIPE SHOULD BE MINIMUM 750mm BELOW FROM FINISH GROUND LEVEL.

PLUMBING NOTE FOR SEWER WATER :-
D.W.C PIPE TO BE USE FOR SEWER LINE
R.C.C PIPE TO BE USE FOR STORM M.H LINE.
H.D.P.E PIPE TO BE USE FOR IRRIGATION LINE
Cpvc SH-80 PIPE TO BE USE FOR WATER SUPPLY LINE

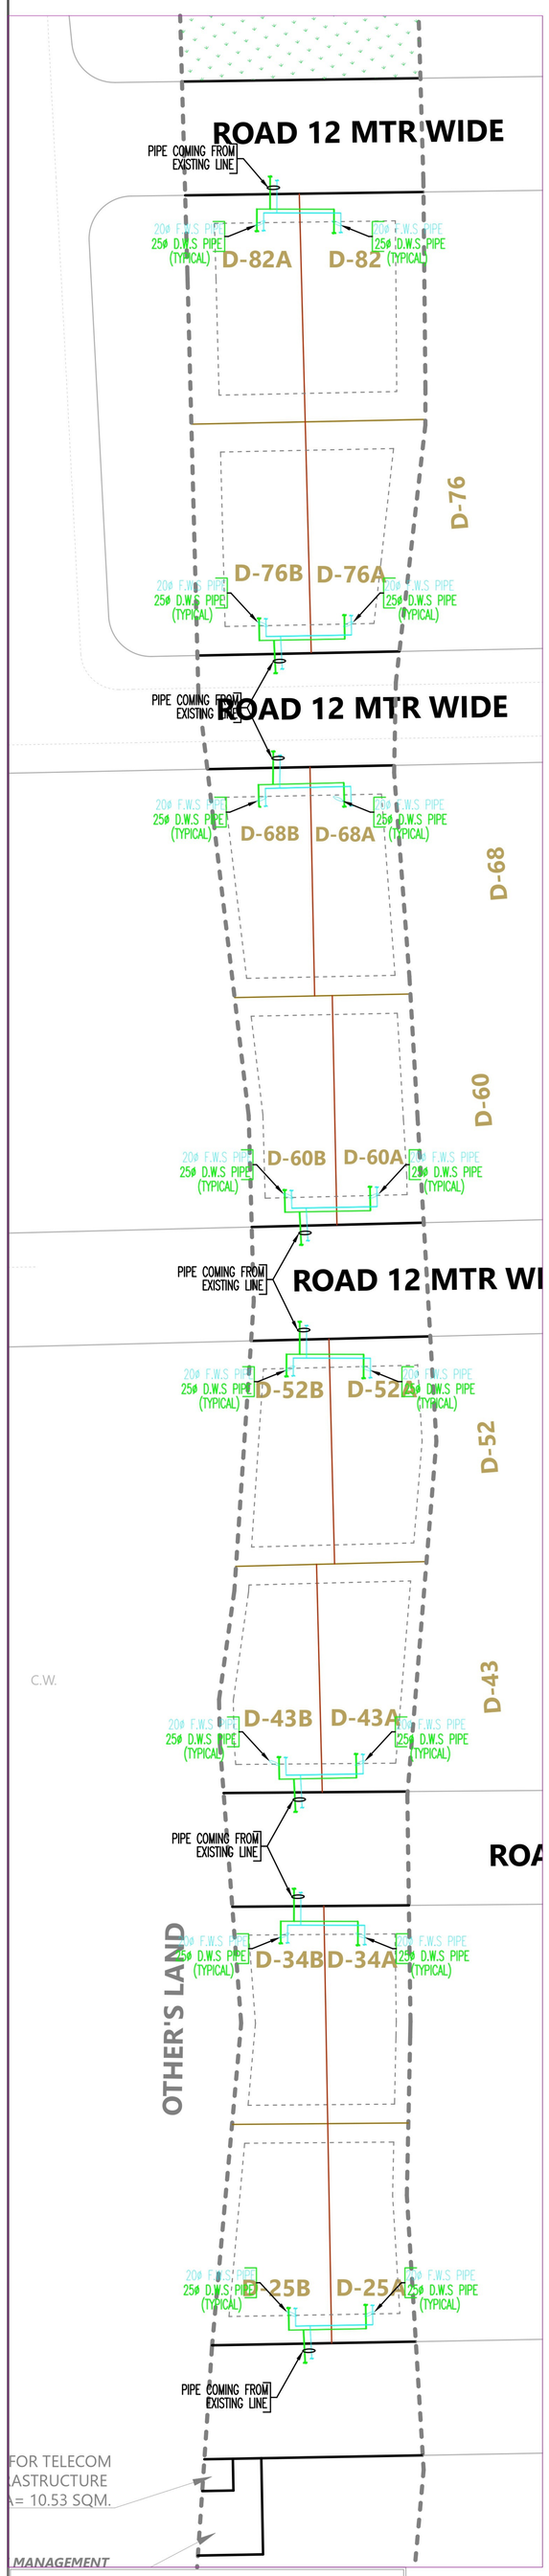

LEGEND:-

SL NO.	DESCRIPTION
	SEWER MANHOLE
STMH	STORM MANHOLE
WH	SEWER MANHOLE
	200MM WIDE SAUCER DRAIN
GH	GARDEN HYDRANT

Client	Project Name	STRUCTURAL Consultants	SERVICES Consultants
EMAAR INDIA LTD. (JAIPUR GREENS, JAIPUR)	SAVANA_JAIPUR GREENS		ELECTRICAL &PLUMBING CONSULTANT: BEHERA & ASSOCIATES F - 623a, LADO SARAI, BEHIND CNG STATION NEW DELHI - 110030 Ph: 011-40583839, 09811911853 Email: behera.associates@gmail.com
Architects: MALHOTRA & ASSOCIATES Architects Engineers Interiors Designers	IInd floor, C-86B, Nand Kishor Pareek Marg, J.L.N. Marg, Bapu Nagar, Jaipur. Ph: 0141-2700661,2706431 email: ashokaralhotra@gmail.com ma@ma-arch.co		MECHANICAL & ELECTRICAL CONSULTANT

Rev	Date	Description
R1	31-10-23	ARCH. COMMENTS INCORPORATED

NOTES

1. THIS DRAWING IS THE PROPERTY OF THE SAID CONSULTANT AND SHALL NOT BE COPIED OR USED IN ANY WAY WITHOUT THEIR EXPRESS WRITTEN PERMISSION.
2. ALL DIMENSIONS ARE IN MILIMETER.
3. ALL DIMENSIONS ARE TO BE READ AND NOT MEASURED.
4. THIS DRAWINGS SHALL BE READ IN CONJUNCTION WITH OTHER ARCHITECTURAL, STRUCTURAL AND OTHER CONSULTANTS DRAWINGS.

IT SHALL BE DEEMED THE RESPONSIBILITY OF THE CONTRACTOR / FABRICATOR TO BRING TO THE NOTICE OF THE ARCHITECTS ANY DISCREPANCY WITHIN OR BETWEEN THE AFOREMENTIONED DRAWINGS, PRIOR TO ANY CONSTRUCTION OR FABRICATION.

Drawn	DIRECTION	Drawing Title	BLOCK NO.	Date
B.SINGH		WATER SUPPLY LAYOUT PLUMBING DRAWING		02-02-24
Checked: B.SINGH				Scale
Approved: S.BEHERA		Drawing No. PHE-WR-03		Revision R-1

दिव्यजीत मारोठिया
DIVYAJEET MAROTHIYA
B. TECH (CIVIL)