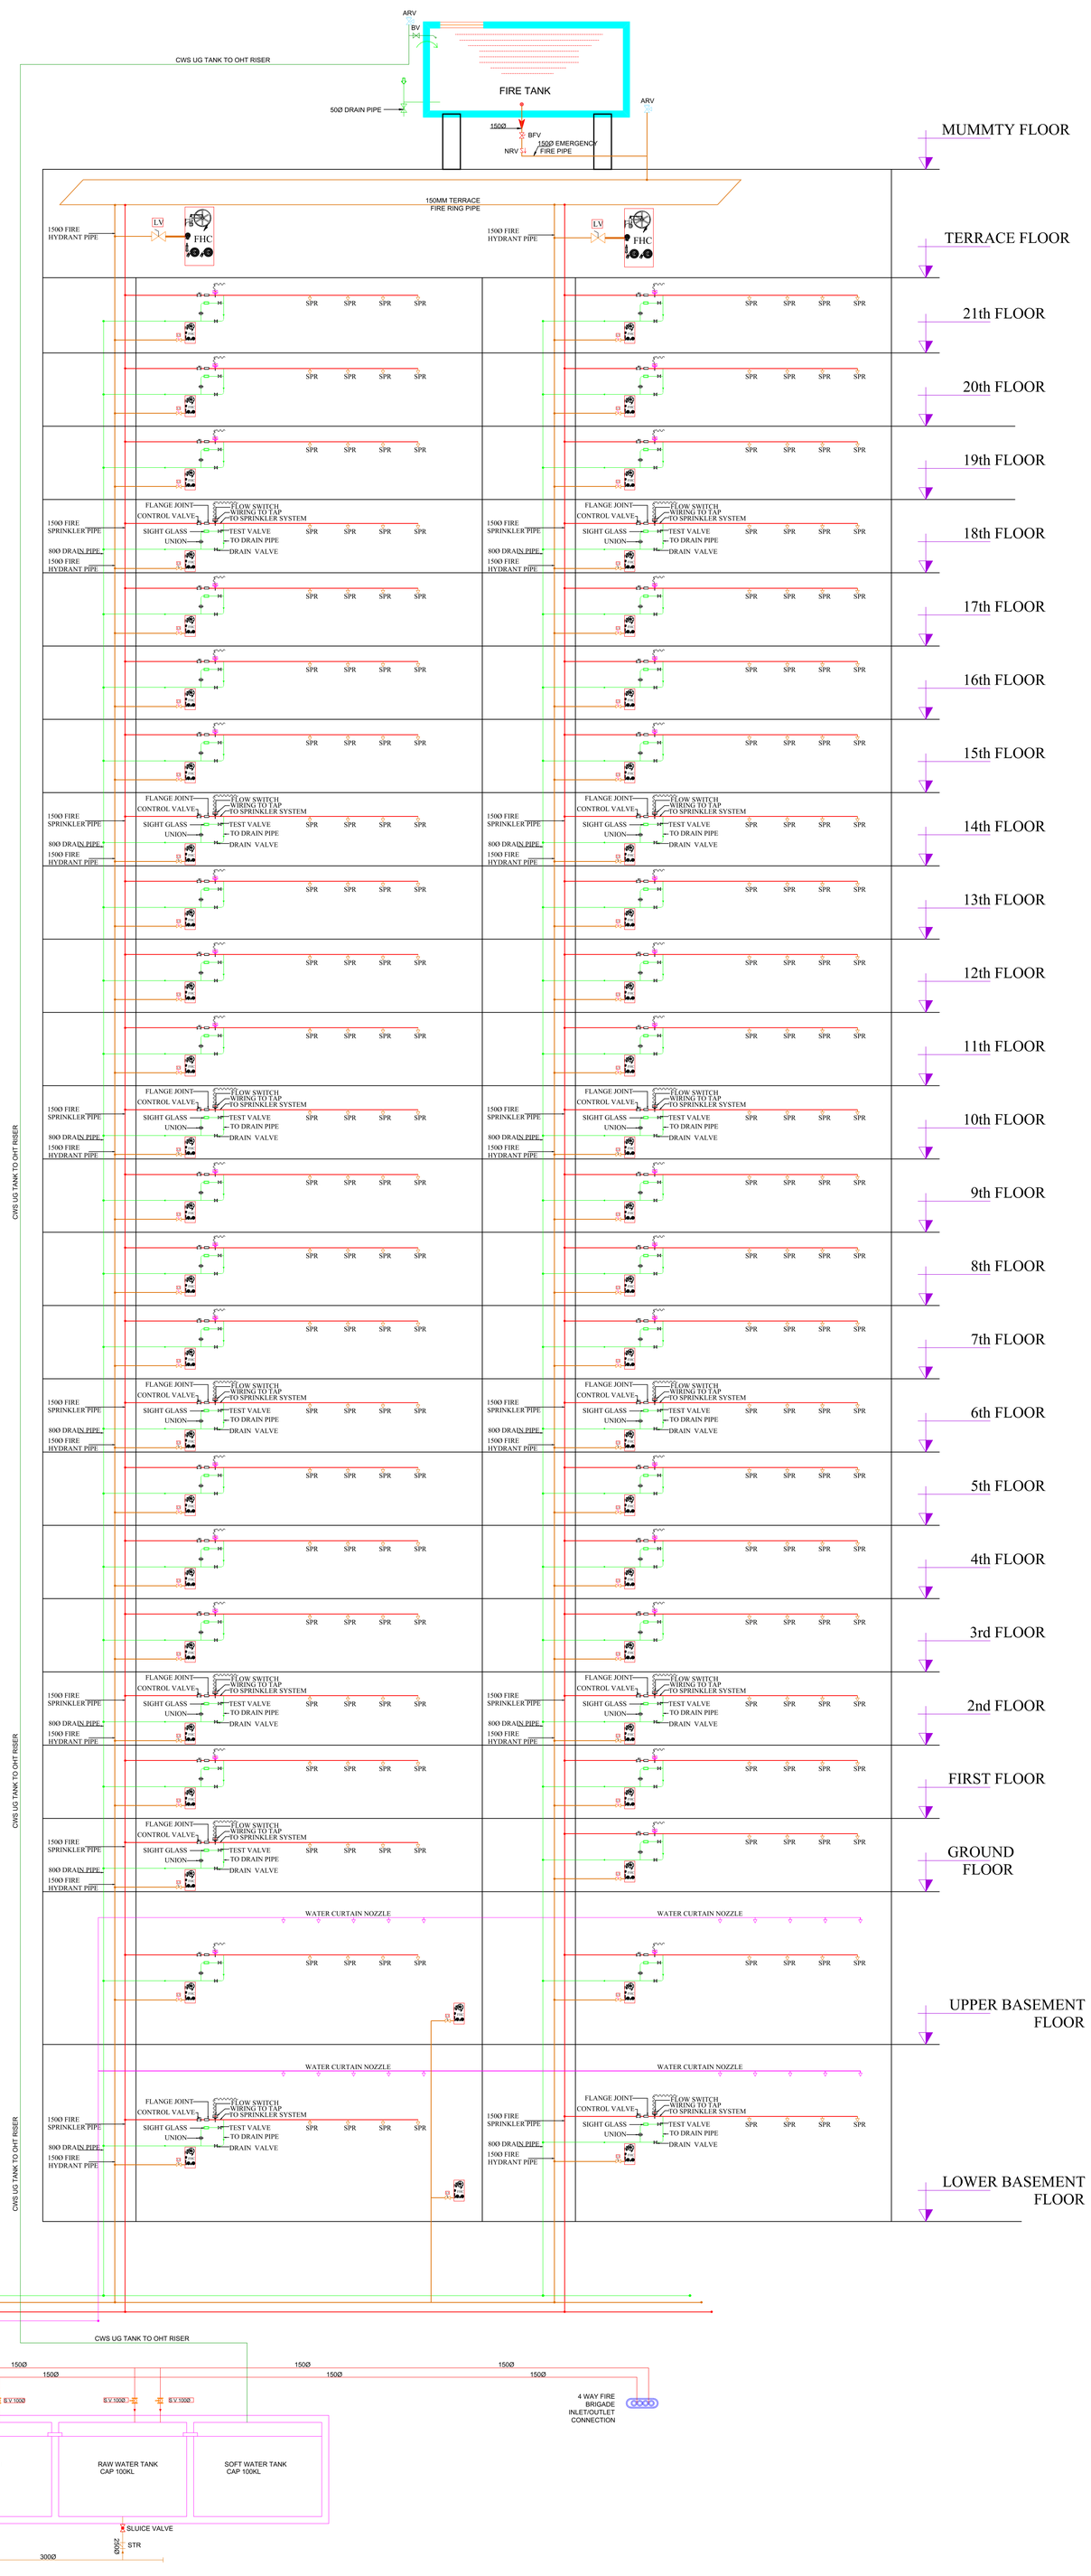

SUDHIR MATHUR
M.E.P.F. CONSULTANT
B.E. MECHANICAL

PROJECT TITLE:	CLIENT NAME:	DWG. TITLE:	ARCHITECT :	MEP CONSULTANT :		
PROPOSED RESIDENTIAL AT KHASRA NO - 2,3,4,6,7/104,8/102,9, AT VILLAGE SHUKHDEVPURA URFNATANIWALA,TEH-SANGANER, JAIPUR	MAHIMA Committed to Excellence Mahima Real Estate Pvt. Ltd. I JAIPUR - 302001 4th Floor, Crystal Palm, 22 Godam circle, Sahkar Marg, Jaipur-302001 URL: www.mahimagroup.com	FIRE FIGHTING SINGLE LINE DIAGRAM (SUBMISSION PLAN) NORTH :	m a architects pvt. ltd. Jaipur - Bangalore - Hyderabad Plot No. -1, Greenwoods, Lal Kothi Scheme, Sahkar Marg Jaipur-302001 Tel : 91 141 4299999 email - studio@maarchitects.in, web - www.maarchitects.in	SHRESHTHA the heartbeat of your building B-8 MAHARANI APARTMENT, B-208 RAJENDRA MARG, BAPU NAGAR, JAIPUR, RAJ.-302015 | PH. 0141-4042689 | E-MAIL : design@shreshthaconsultants.com | Web : www.shreshthaconsultants.com	DETAIL BY - SHIVPAL CHKD BY- WASEEM NOOR APPR. BY- SUDHIR MATHUR DATE- 08-12-2025 DRG. NO.-	SUBMISSION PLAN