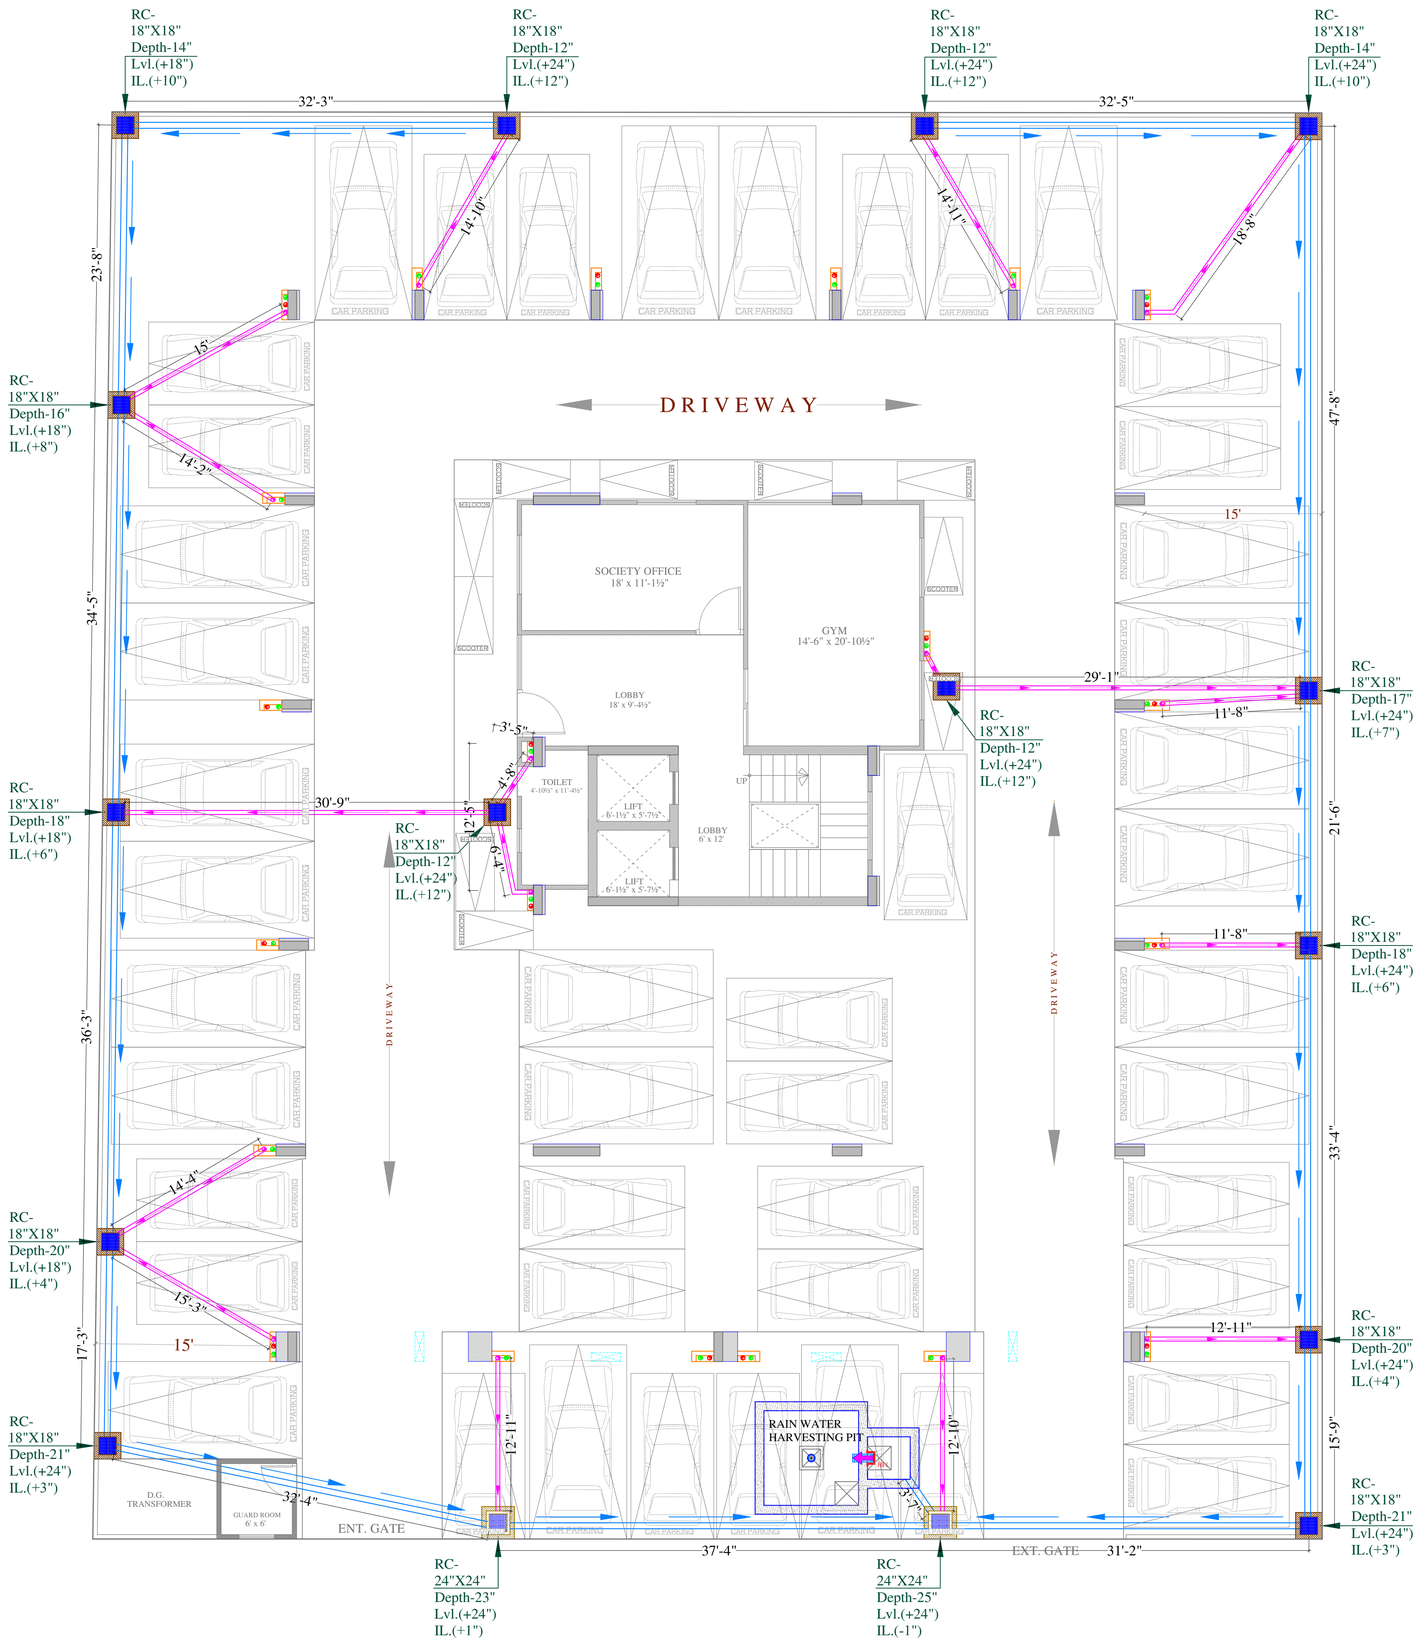

VIPUL AGARWAL
M.E.P. CONSULTANT
B.E. ELECTRICAL

SYMBOL	DESCRIPTION
	∅110 mm Soil Waste Water Pipe
	∅110 mm Waste Water Pipe
	∅110 mm Rain Water Pipe
	∅160 mm Rain Water Pipe Slope 1:200
	∅110 mm Rain Water Pipe Slope 1:200
	RC-18"X18" Depth Acording to Slope
	RC-24"X24" Depth Acording to Slope
	Flow Direction

SERVICES CONSULTANT:
ASHI ASSOCIATES
F9/440,Keshav Marg Chitrakut Scheme,Jaipur
PH:91-0-93146-10438 ,0141-2440946 Mail:vipul8599@yahoo.com

ARCHITECT :-
SPACE GRID
C-49,VIDYA
APARTMENT,PARAS MARG,
BAPU NAGAR,NEAR JANTA
STORE CIRCLE, JAIPUR-302015
PH-09314918766,0141-4005506 (O)
Email:-info.spacegrid@gmail.com

PROJECT NAME :-
ARYA SHINE

PROMOTER:-
OPULENT CONSTRUCTIONS

PROJECT ADDRESS:-
PROPOSED RESIDENTIAL BUILDING AT PLOT NO. 7, IN GROUP HOUSING PLOT KHASRA NO. 879 TO 884, VILLAGE SHRI KISHANPURA, TEH.- SANGANER, JAIPUR

PROJECT FOR REFERENCE:-
BP TYAGI JI SHRIKISHANPURA

DRAWING:
STILT FLOOR
EXTERNAL RAIN WATER
PIPE ROUTE PLAN

DATE	REV.:-
16-04-2024	00

RAIN WATER HARVESTING TANK
SIZE-8'-0"X 8'-0"X 11'-0"
EFFECTIVE DEPTH
TOTAL DEPTH-13'-0"

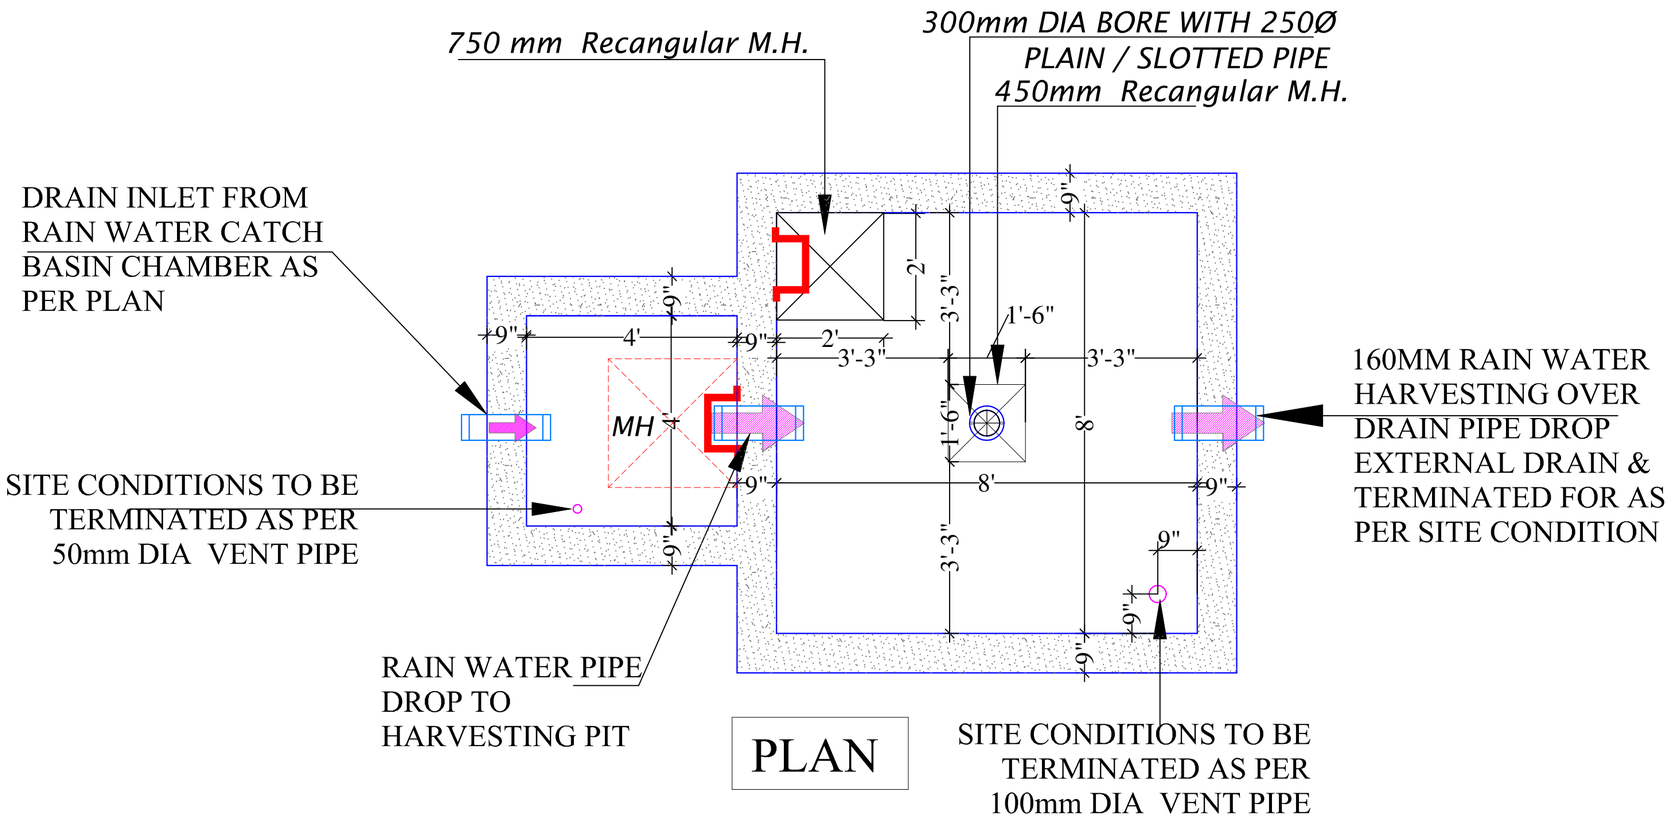

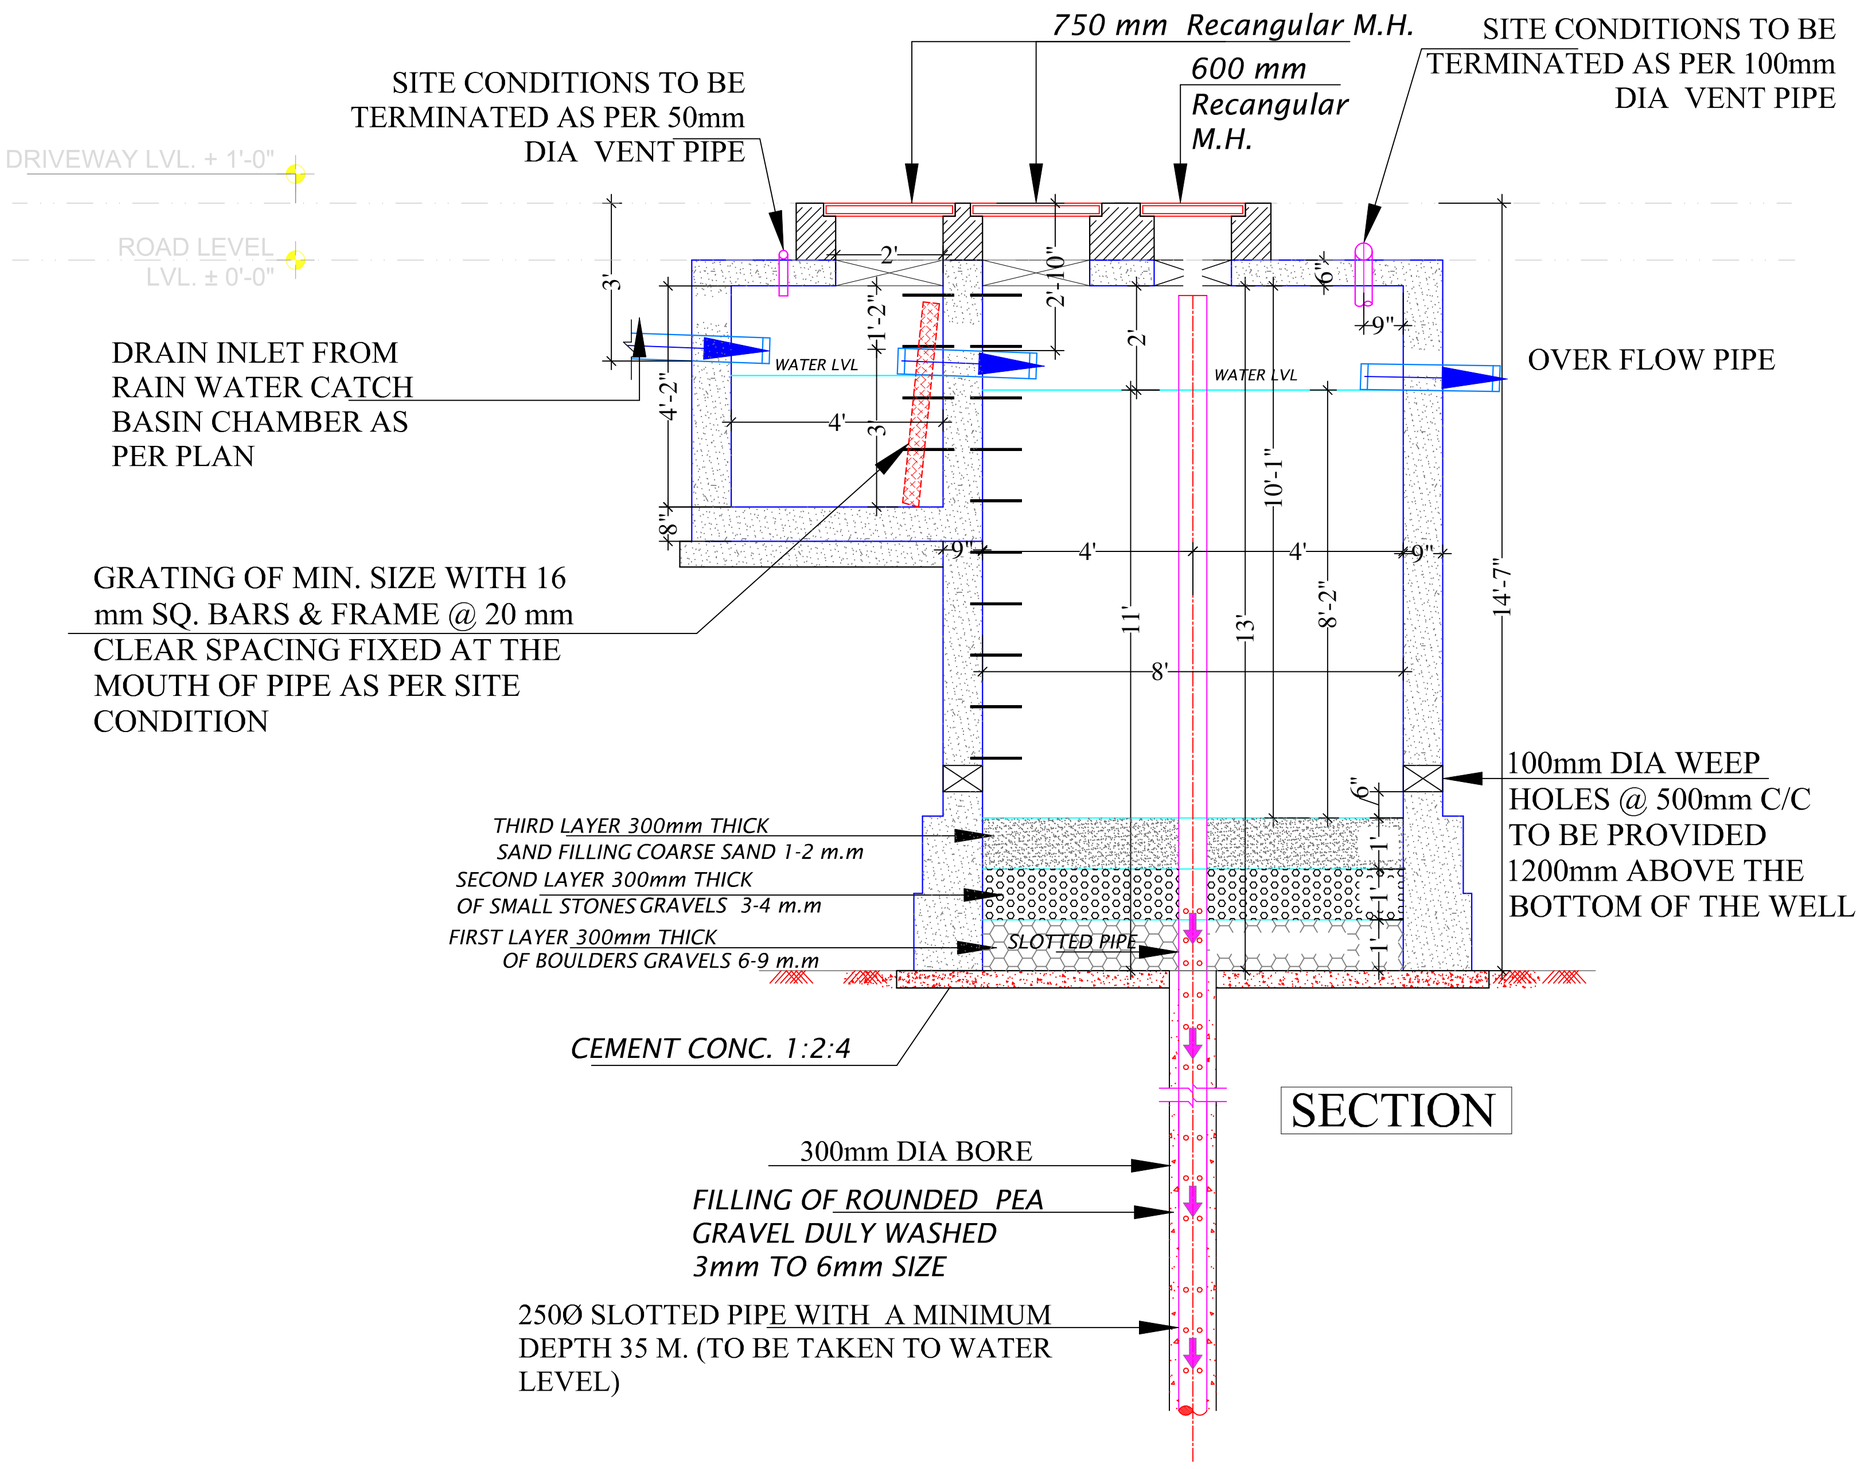

VIPUL AGARWAL
M.E.P. CONSULTANT
B.E. ELECTRICAL

SERVICES CONSULTANT:
ASHI ASSOCIATES
F9/440,Keshav Marg Chitrakut Scheme,Jaipur
PH:91-0-93146-10438 ,0141-2440946 Mail:vipul8599@yahoo.com

ARCHITECT :-
SPACE GRID
C-49,VIDYA APARTMENT,PARAS MARG, BAPU NAGAR,NEAR JANTA STORE CIRCLE, JAIPUR-302015
PH-09314918766,0141-4005506 (O)
Email:-info.spacegrid@gmail.com

PROJECT NAME :-
ARYA SHINE

PROMOTER:-
OPULENT CONSTRUCTIONS

PROJECT ADDRESS:-
PROPOSED RESIDENTIAL BUILDING AT PLOT NO. 7, IN GROUP HOUSING PLOT KHASRA NO. 879 TO 884, VILLAGE SHRI KISHANPURA, TEH.- SANGANER, JAIPUR

PROJECT FOR REFERENCE:-
BP TYAGI JI SHRIKISHANPURA

DRAWING:
RAIN WATER HARVESTING PIT SECTION DETAILS PLAN

DATE	REV.:-	
21-04-2024	00	