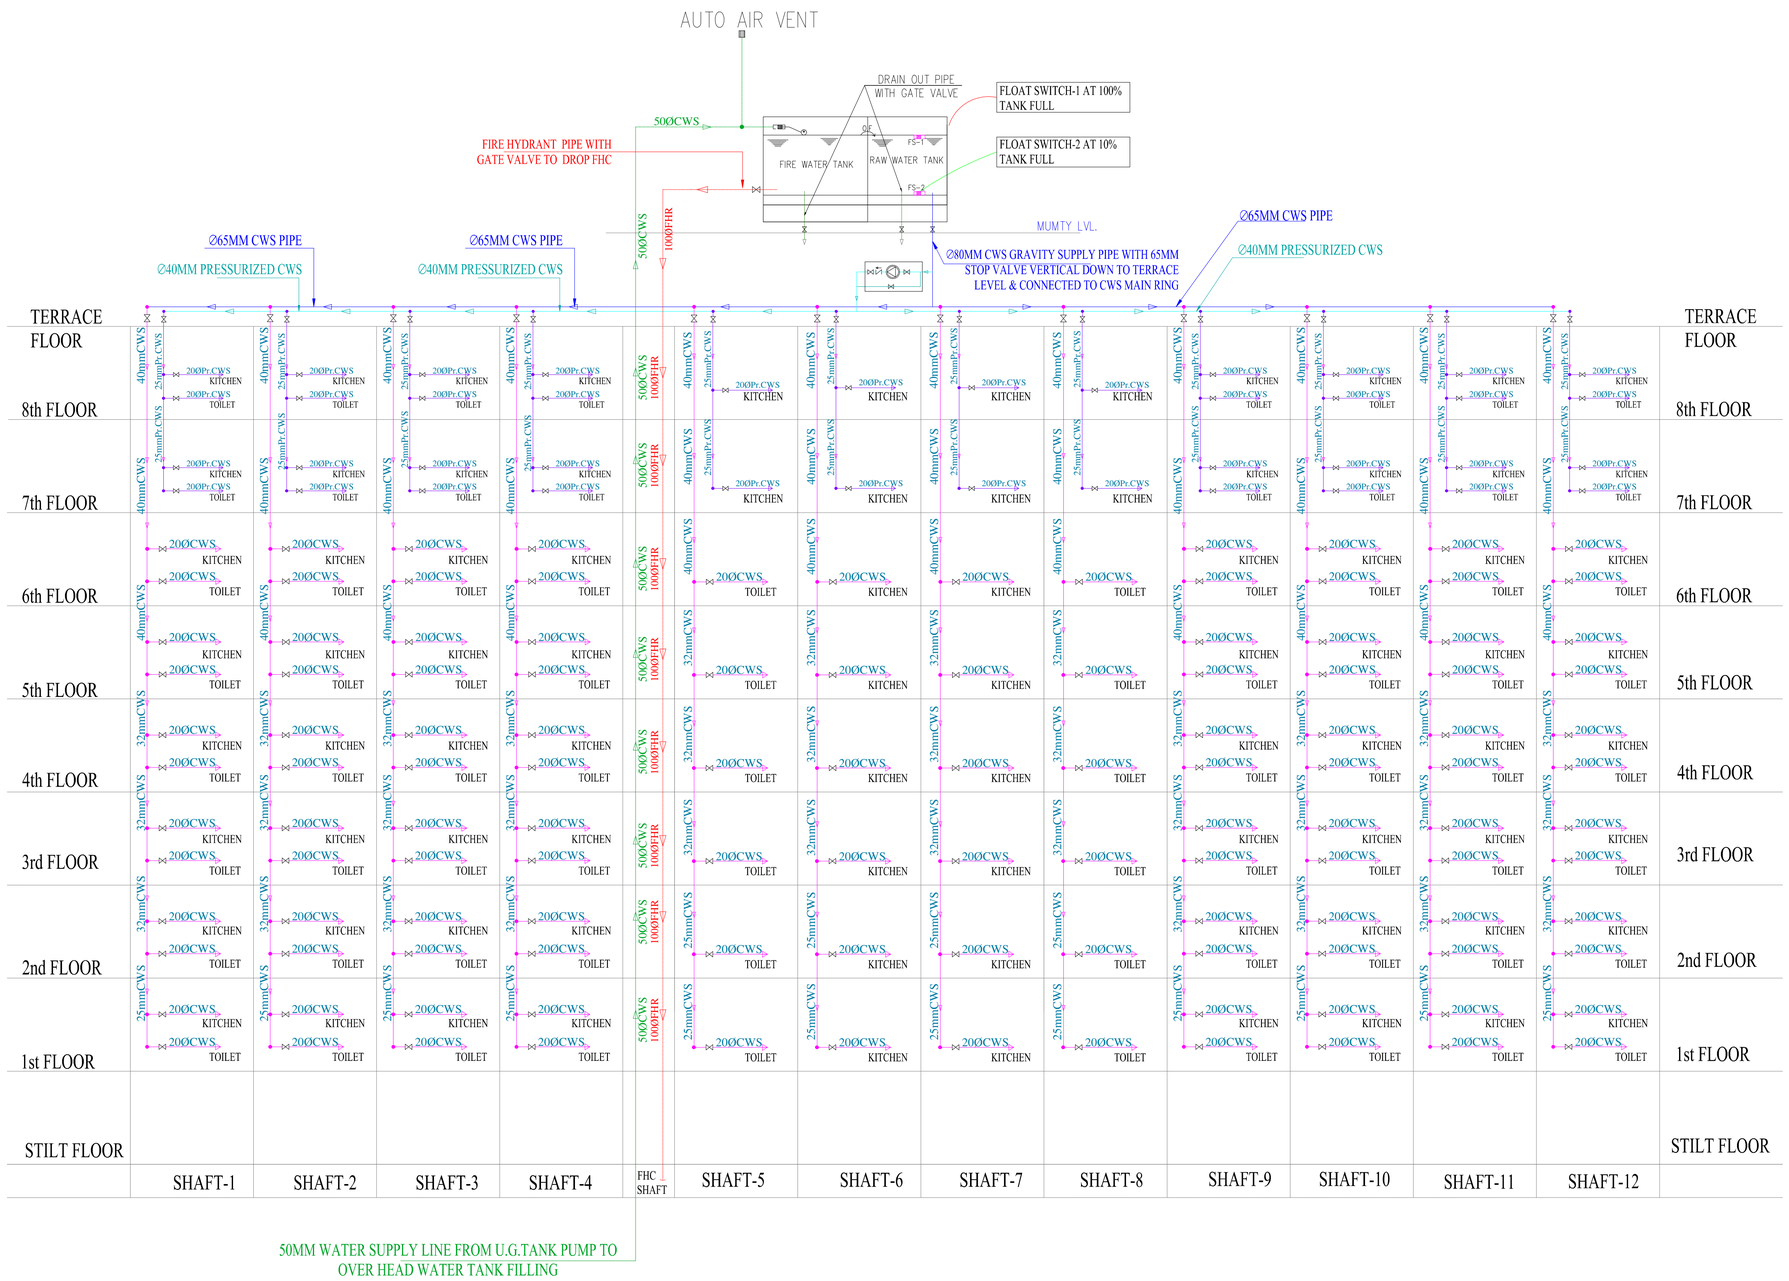

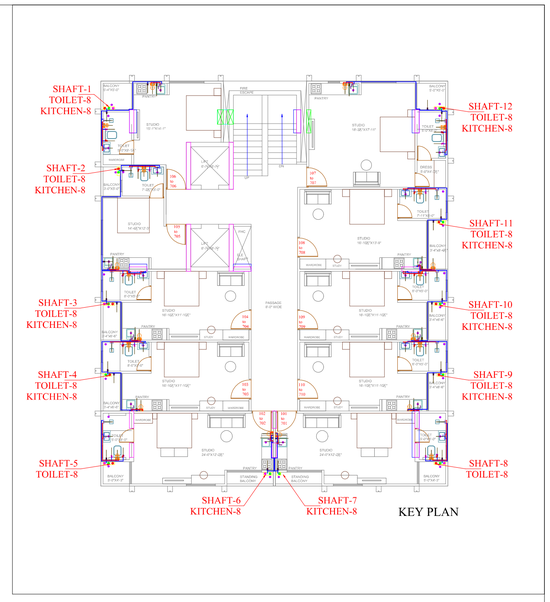

VIPUL AGARWAL
M.E.P. CONSULTANT
B.E. ELECTRICAL

MEP: –

SERVICES CONSULTANT:
ASHI ASSOCIATES
F 9 / 440 , Keshav Marg Chitrakut Scheme,Jaipur
PH:91-0-93146-10438 ,0141-2440946
Mail:vipul8599@yahoo.com

PROJECT:-
GURUKRIPA AARISE

PROPOSED RESIDENTIAL STUDIO APARTMENTS PLOT SB 26 BAPUNAGAR SCHEME , JAIPUR

WATER SUPPLY SCHEMATIC DIAGRAM

DRAWN BY:- NITIN

CHECKED BY:- SANJAY

N W E S

DATE : 21-05-2025

SCALE : N.T.S

studio1503
architectureinteriors
28032025
studio1503@gmail.com