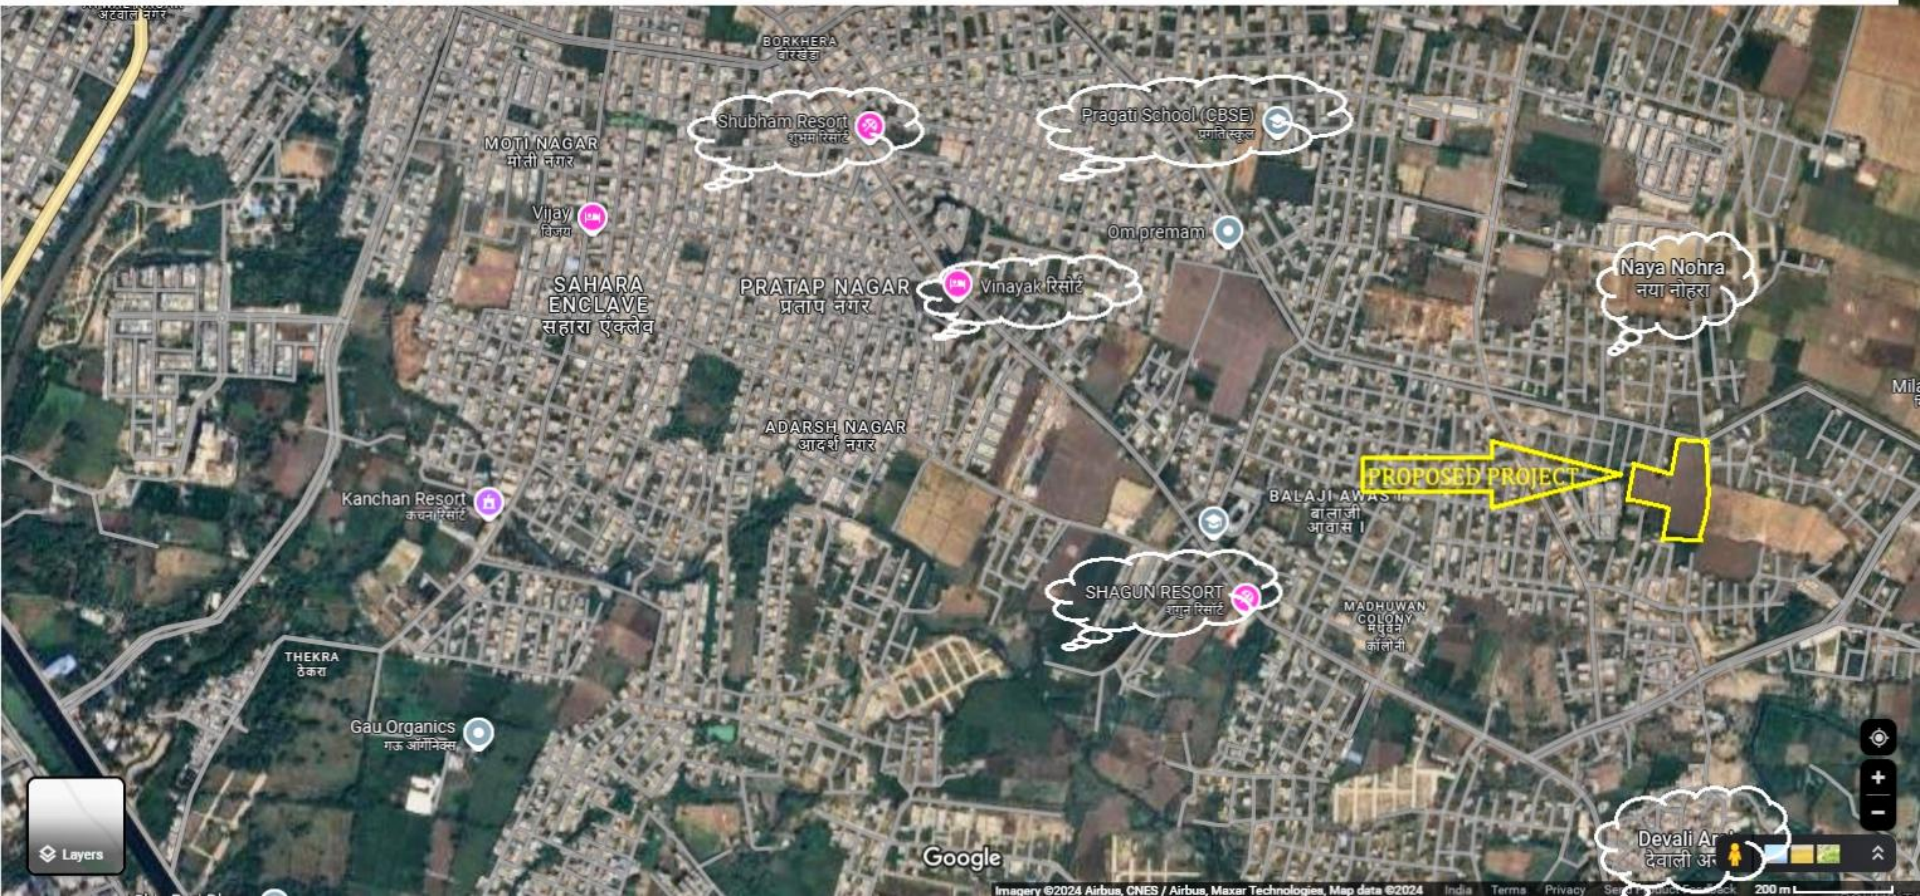PROPOSED PROJECT "AYODHYA DHAAM" SITUATED AT , KHASRA NO.- 1617/214(PART), 215, 216, 218, 219, GRAM - DEOLI ARAB, KOTA