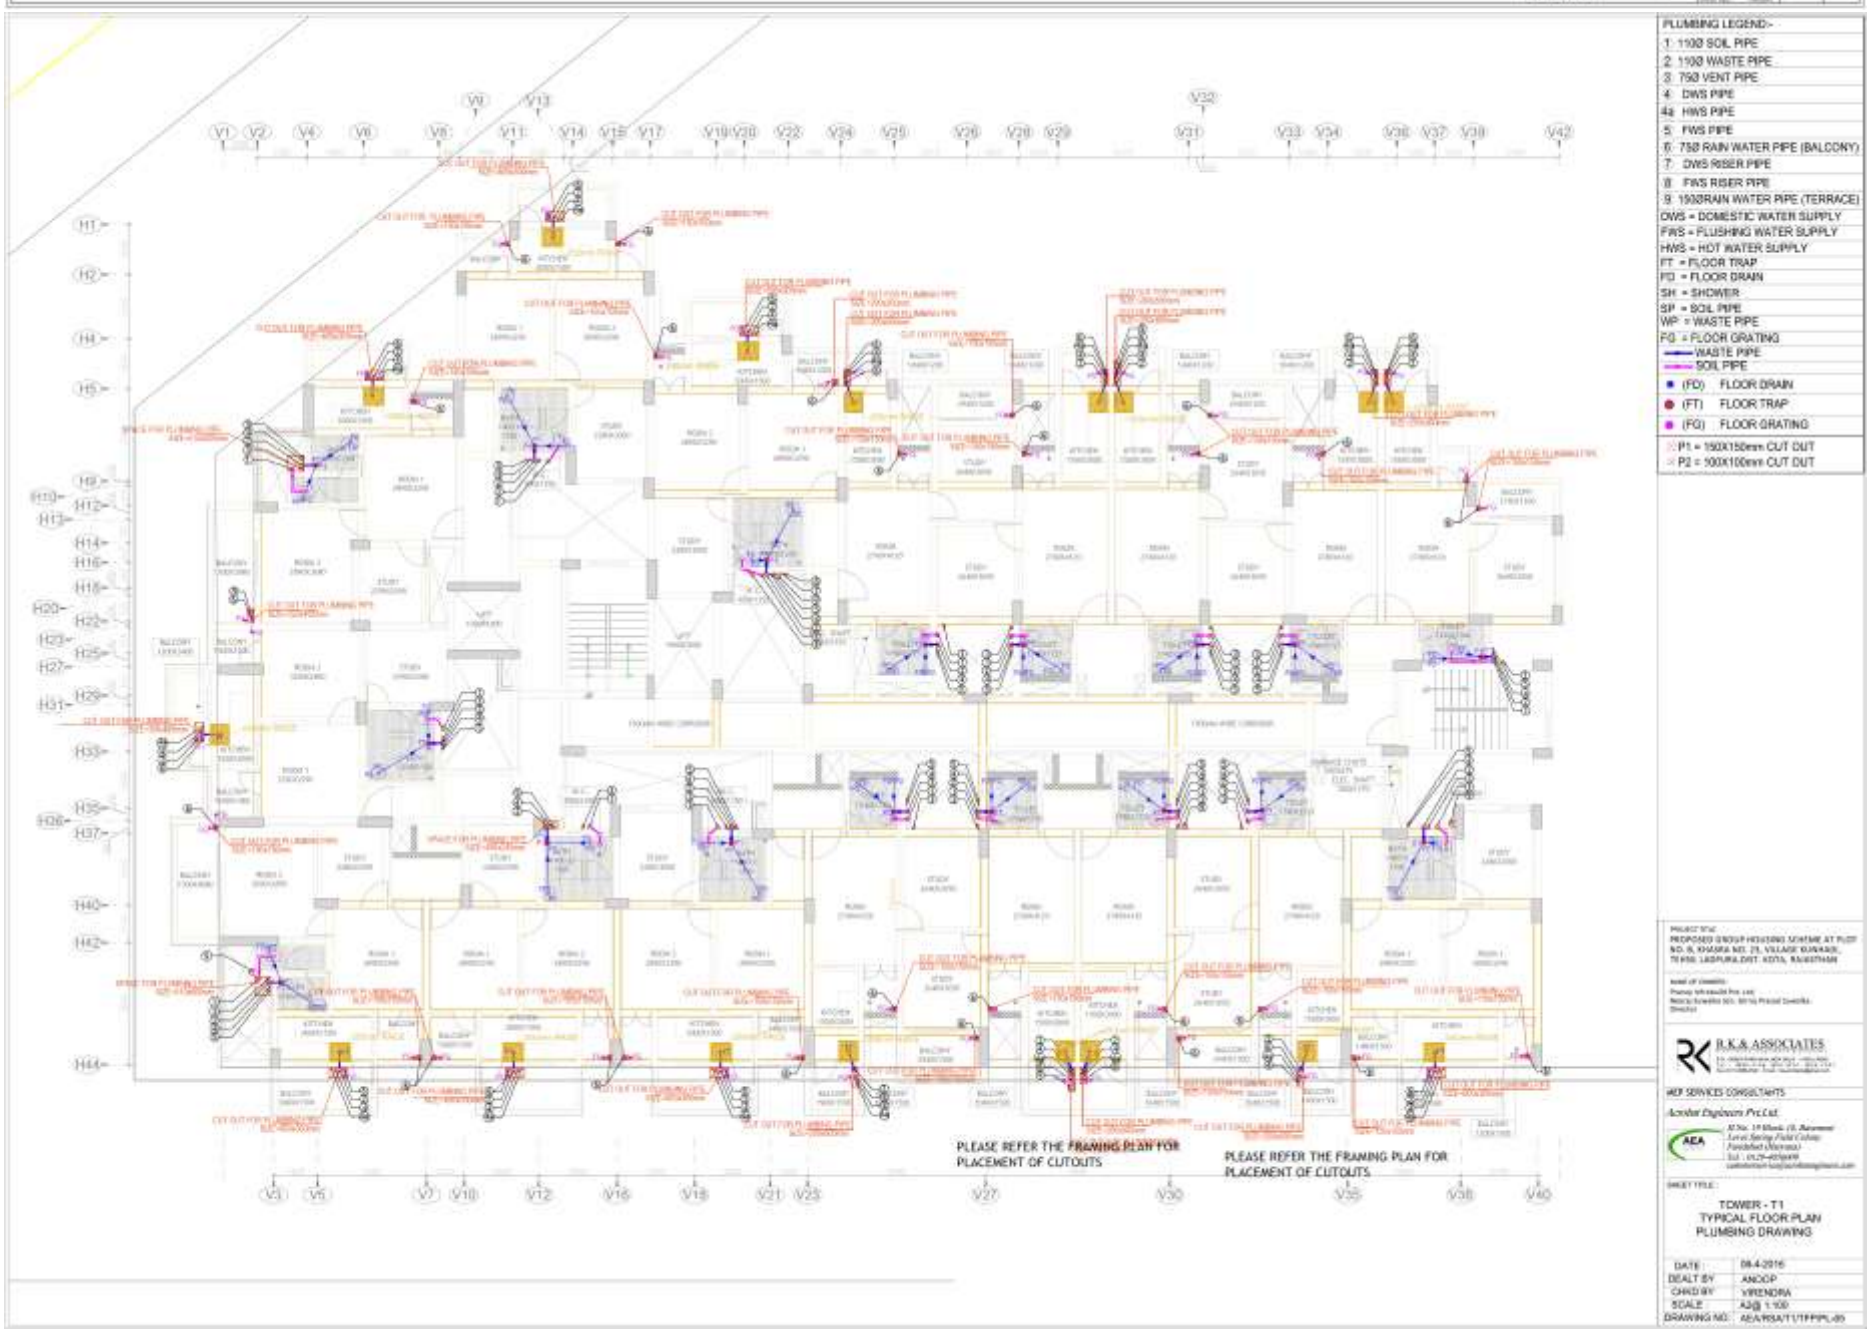
PLUMBING LEGEND:-
1 110Ø SOIL PIPE
2 110Ø WASTE PIPE
3 75Ø VENT PIPE
4 DWS PIPE
4a HWS PIPE
5 FWS PIPE
6 75Ø RAIN WATER PIPE (BALCONY)
7 DWS RISER PIPE
8 FWS RISER PIPE
9 150ØRAIN WATER PIPE (TERRACE)
DWS = DOMESTIC WATER SUPPLY
FWS = FLUSHING WATER SUPPLY
HWS = HOT WATER SUPPLY
FT = FLOOR TRAP
FD = FLOOR DRAIN
SH = SHOWER
SP = SOIL PIPE
WP = WASTE PIPE
FG = FLOOR GRATING
WASTE PIPE
SOIL PIPE
(FD) FLOOR DRAIN
(FT) FLOOR TRAP
(FG) FLOOR GRATING
P1 = 150X150mm CUT OUT
P2 = 100X100mm CUT OUT
PLEASE REFER THE FRAMING PLAN FOR PLACEMENT OF CUTOUTS
PLEASE REFER THE FRAMING PLAN FOR PLACEMENT OF CUTOUTS
R.K.& ASSOCIATES
MEP SERVICES CONSULTANTS
TOWER - T1
TYPICAL FLOOR PLAN
PLUMBING DRAWING
DATE
DRAWN BY
CHKD BY
SCALE
DRAWING NO.