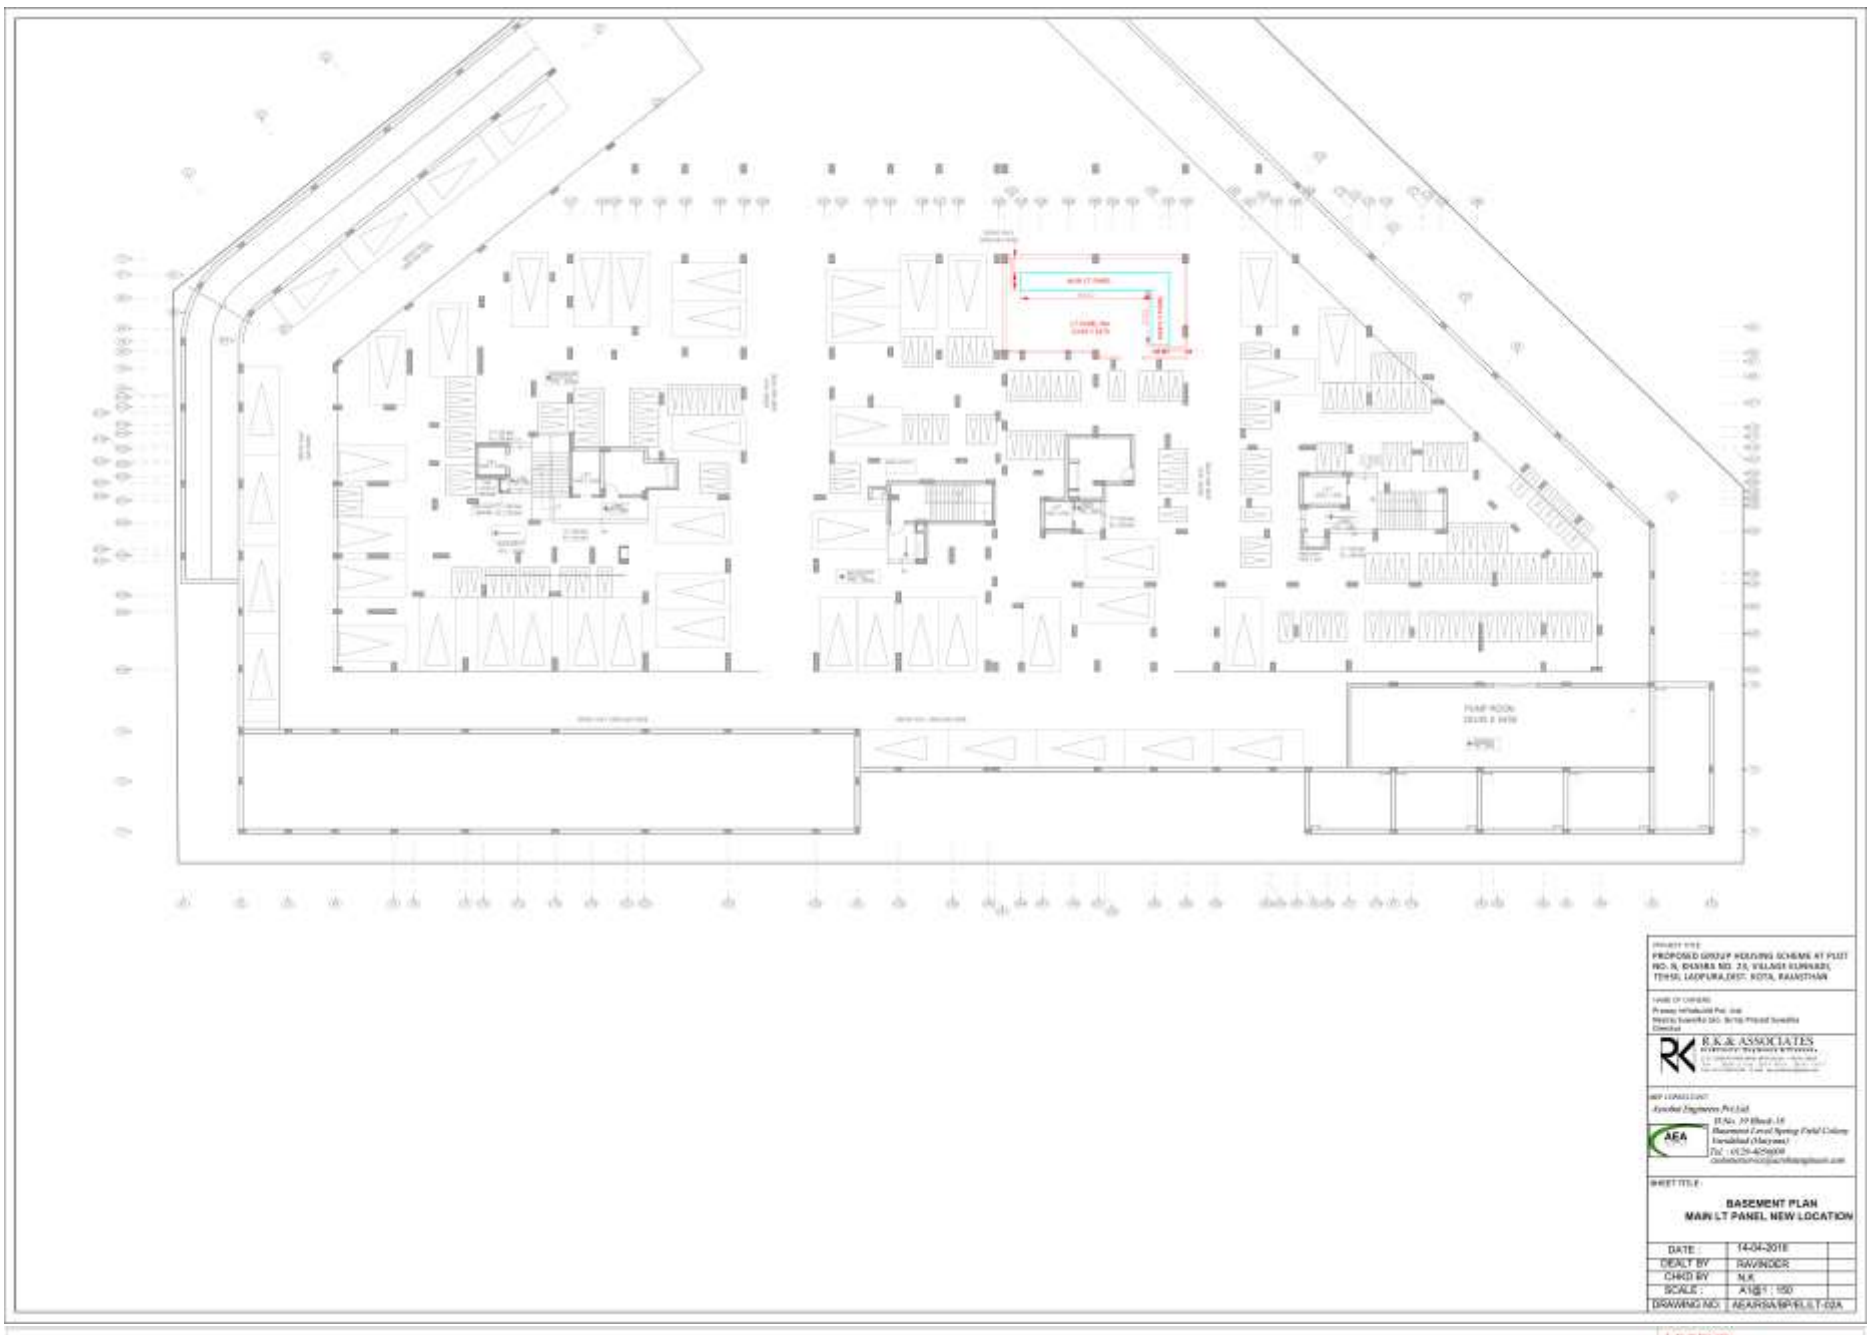
PROPOSED GROUP HOUSING SCHEME AT PLOT NO. 8, KHASRA NO. 23, VILLAGE KUNHADI, TEHSIL LADPURA,DIST. KOTA, RAJASTHAN
R.K.& ASSOCIATES
BASEMENT PLAN
MAIN LT PANEL NEW LOCATION
DATE 14-04-2018
DEALT BY RAVINDER
CHKD BY N.K
SCALE : A1@1 : 150
DRAWING NO. AEA/RSA/MP/B/LT-02A

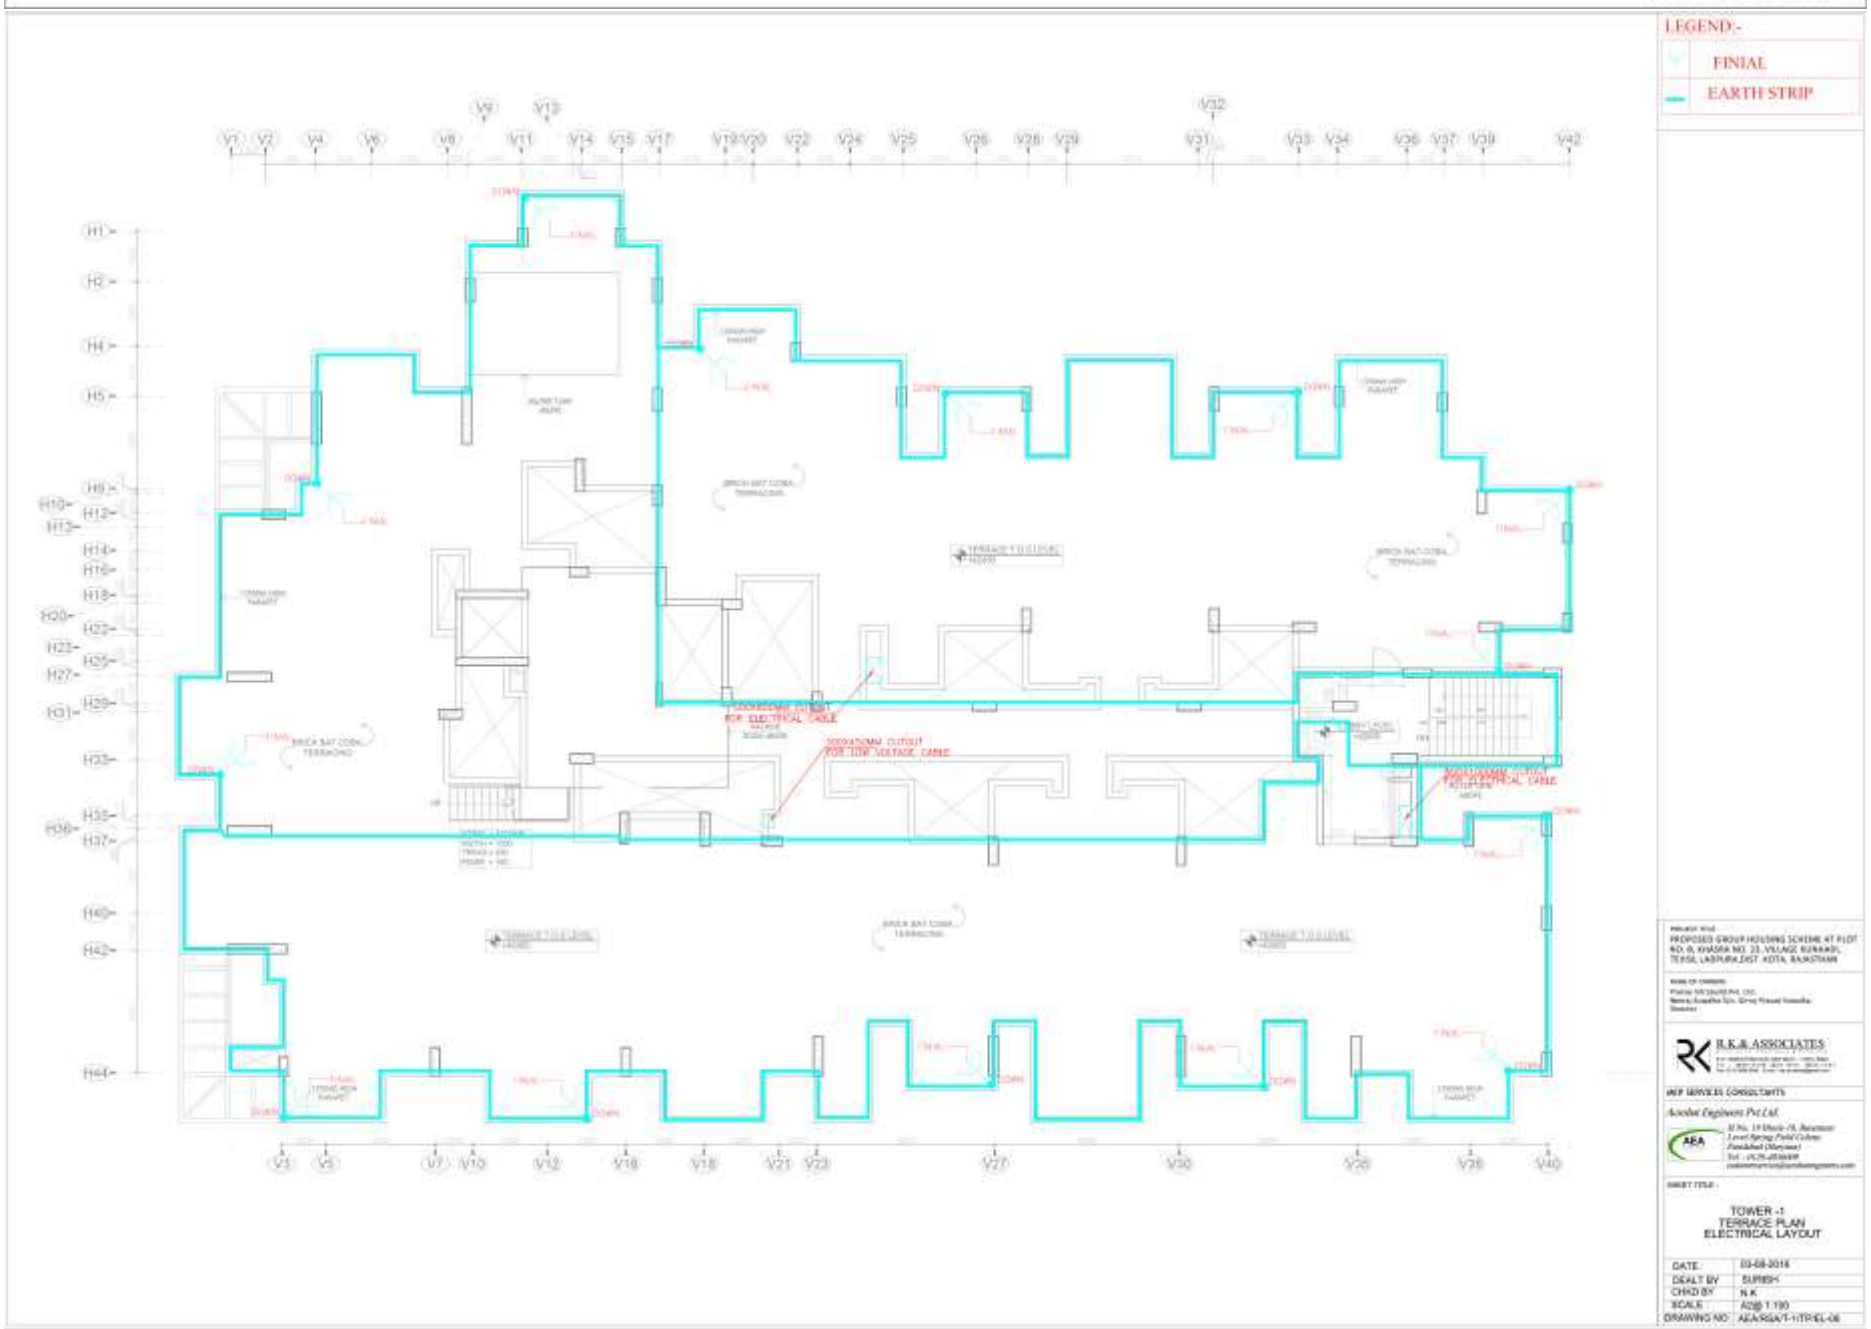
LEGEND:-
FINIAL
EARTH STRIP
PROPOSED GROUP HOUSING SCHEME AT PLOT NO. 8, KHASRA NO. 23, VILLAGE KUNHADI, TEHSIL LADPURA,DIST. KOTA, RAJASTHAN
R.K.& ASSOCIATES
TOWER -1
TERRACE PLAN
ELECTRICAL LAYOUT
DATE : 03-08-2018
DEALT BY SURBHI
CHKD BY N.K
SCALE A2@ 1:100
DRAWING NO. AEA/RSA/T-1/TR/EL-06

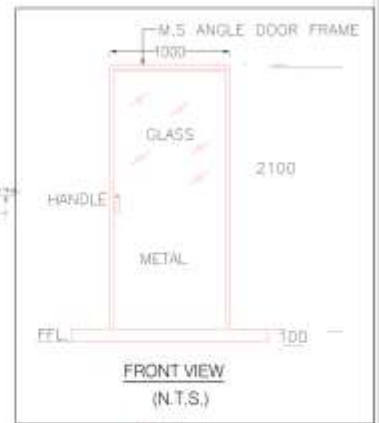

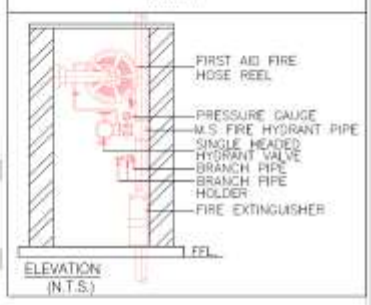

GOOD FOR CONSTRUCTION

PROJECT TITLE
PROPOSED GROUP HOUSING SCHEME AT PLOT NO. 6, KHASRA NO. 23, VILLAGE KUMHAD, TEHSIL LADPURA,DIST. KOTA, RAJASTHAN

NAME OF OWNERS
Pansey Infrabuild Pvt. Ltd.
Neeraj Jawalia S/o Shri Om Prakash Jawalia
Director

R.K.& ASSOCIATES

MEP SERVICES CONSULTANTS
Aarohi Engineers Pvt.Ltd.
AEA
H.No. 19,Block-H, Basement Level,Spring Field Colony, Faridabad (Haryana)
Tel. : 0129-4066969
aaroheengineers@gmail.com

SHEET TITLE
TOWER - T1
TYPICAL FLOOR PLAN
FIRE FIGHTING DRAWING

DATE	31-07-2016
DEALT BY	ANOOP
CHKD BY	VIRENDRA
SCALE	A2@ 1:100
DRAWING NO.	AEA/RSA/T1/TFP/FF-05

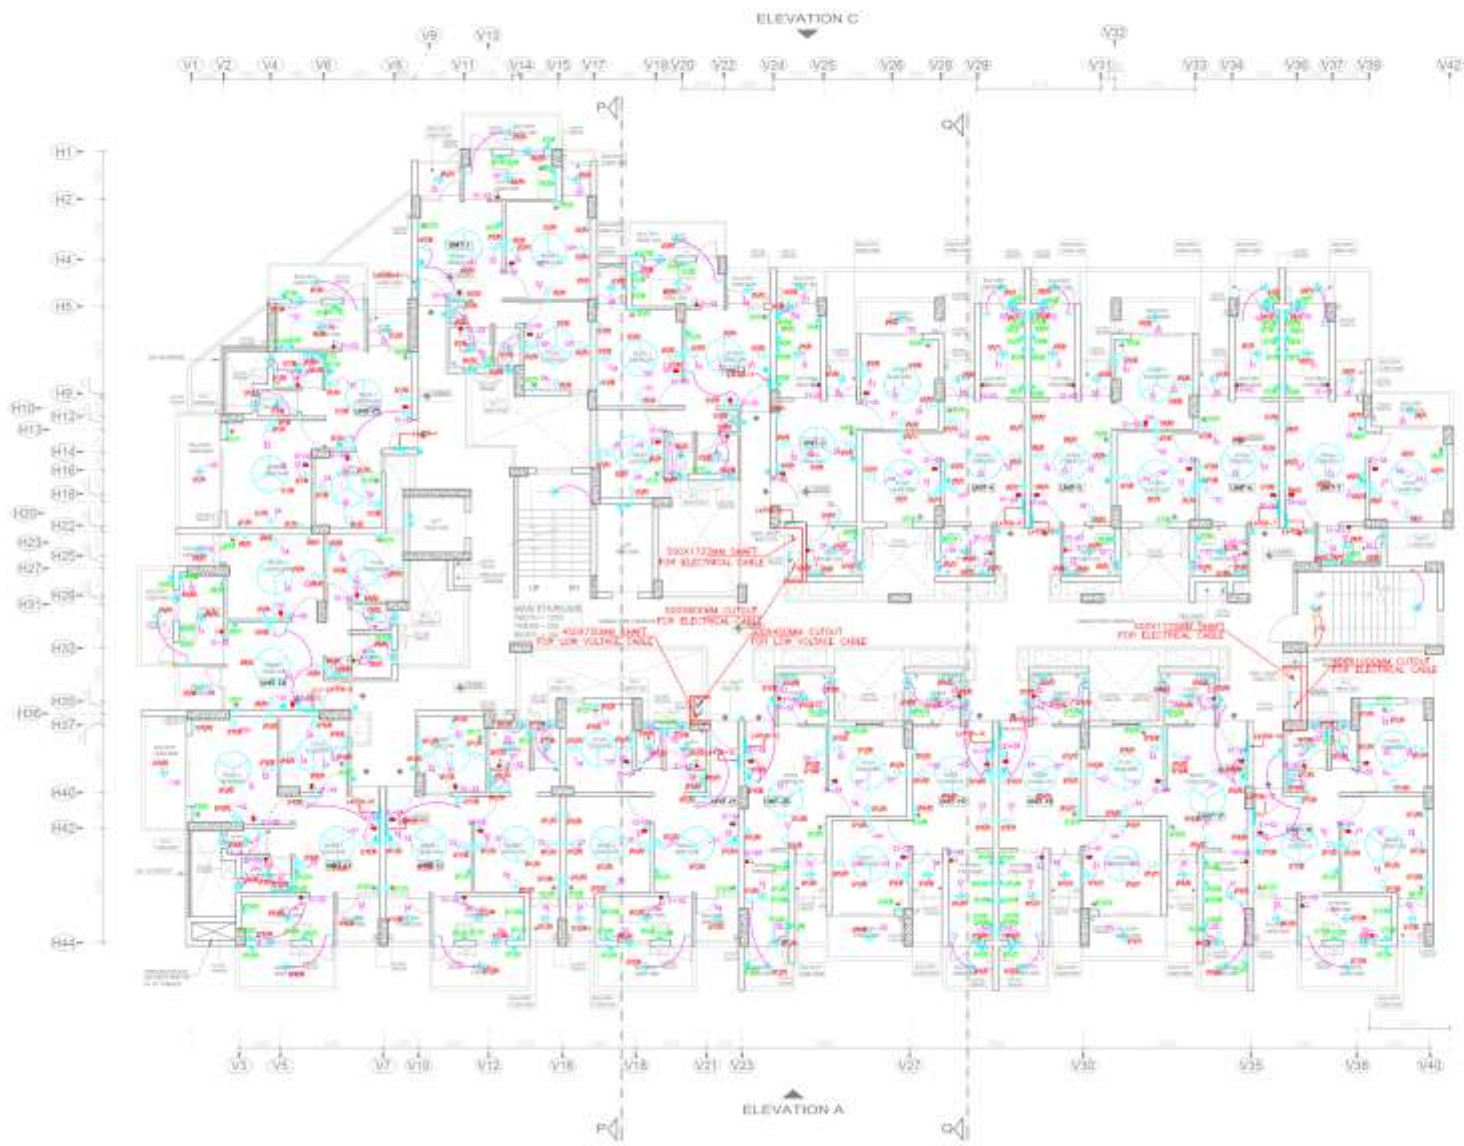

SYMBOL	DESCRIPTION
	ONE WAY SWITCH
	TWO WAY SWITCH
	SWITCH BOARD FOR COOER
	FAN REGULATOR WITH SWITCH
	MIRROR LIGHT AT BATHROOM
	6A SOCKET FOR WEB BOX
	15A SOCKET FOR AC
	20ø 6A SOCKET FOR TV
	6A PLUG POINT
	6/15A SOCKET WITH SWITCH FOR POWER
	6/15A SOCKET WITH SWITCH FOR PHONE
	16A SWITCH SOCKET (TOILET SIDEW)
	15A SOCKET EXHAUST FAN
	TELEPHONE/DATA-4PAIR SCONE WIRE
	CEILING LIGHT
	WALL MOUNTED FIXTURE
	TV OUTLET
	1200mm SWEEP CEILING FAN
	BEAM HEAD LIGHT
	DOOR CALL BELL SWITCH
	CALL BELL BUZZER
	FINAL DISTRIBUTION BOARD
	20AMP SWITCH SOCKET FOR AC
	6A SOCKET FOR CHIMNEY
	15A SOCKET FOR KITCHEN CHEMI
	6/15A POWER POINT
	MANUAL CALL POINT
	HOOTER
	CONTROL MODULE
	PREMIUM TELEPHONE JACK OUTLET
	STROBE LIGHT
	LIGHT LOOPING
	EMERGENCY LIGHT LOOPING
	EMERGENCY CONDUIT IN WALL/SLAB
	LIGHT CONDUIT IN WALL/SLAB
	POWER CONDUIT IN WALL/SLAB
	TV CONDUIT IN SLAB
	TELEPHONE CONDUIT IN SLAB

PROJECT TITLE
PROPOSED GROUP HOUSING SCHEME AT PLOT NO. 6, KHASRA NO. 23, VILLAGE KUMHAD, TEHSIL LADPURA,DIST. KOTA, RAJASTHAN

NAME OF OWNERS
Pansey Infrabuild Pvt. Ltd.
Neeraj Jawalia S/o Shri Om Prakash Jawalia
Director

R.K.& ASSOCIATES

MEP CONSULTANTS
Aarohi Engineers Pvt.Ltd.
AEA
H.No. 19,Block-H, Basement Level,Spring Field Colony, Faridabad (Haryana)
Tel. : 0129-4066969
aaroheengineers@gmail.com

SHEET TITLE
TOWER 1
TYPICAL FLOOR PLAN
LOOPING & CKT LAYOUT

DATE	03-08-2016
DEALT BY	SURESH
CHKD BY	N.K
SCALE	A1@1 : 75
DRAWING NO.	AEA/RSA/T-1/FP/EL-01

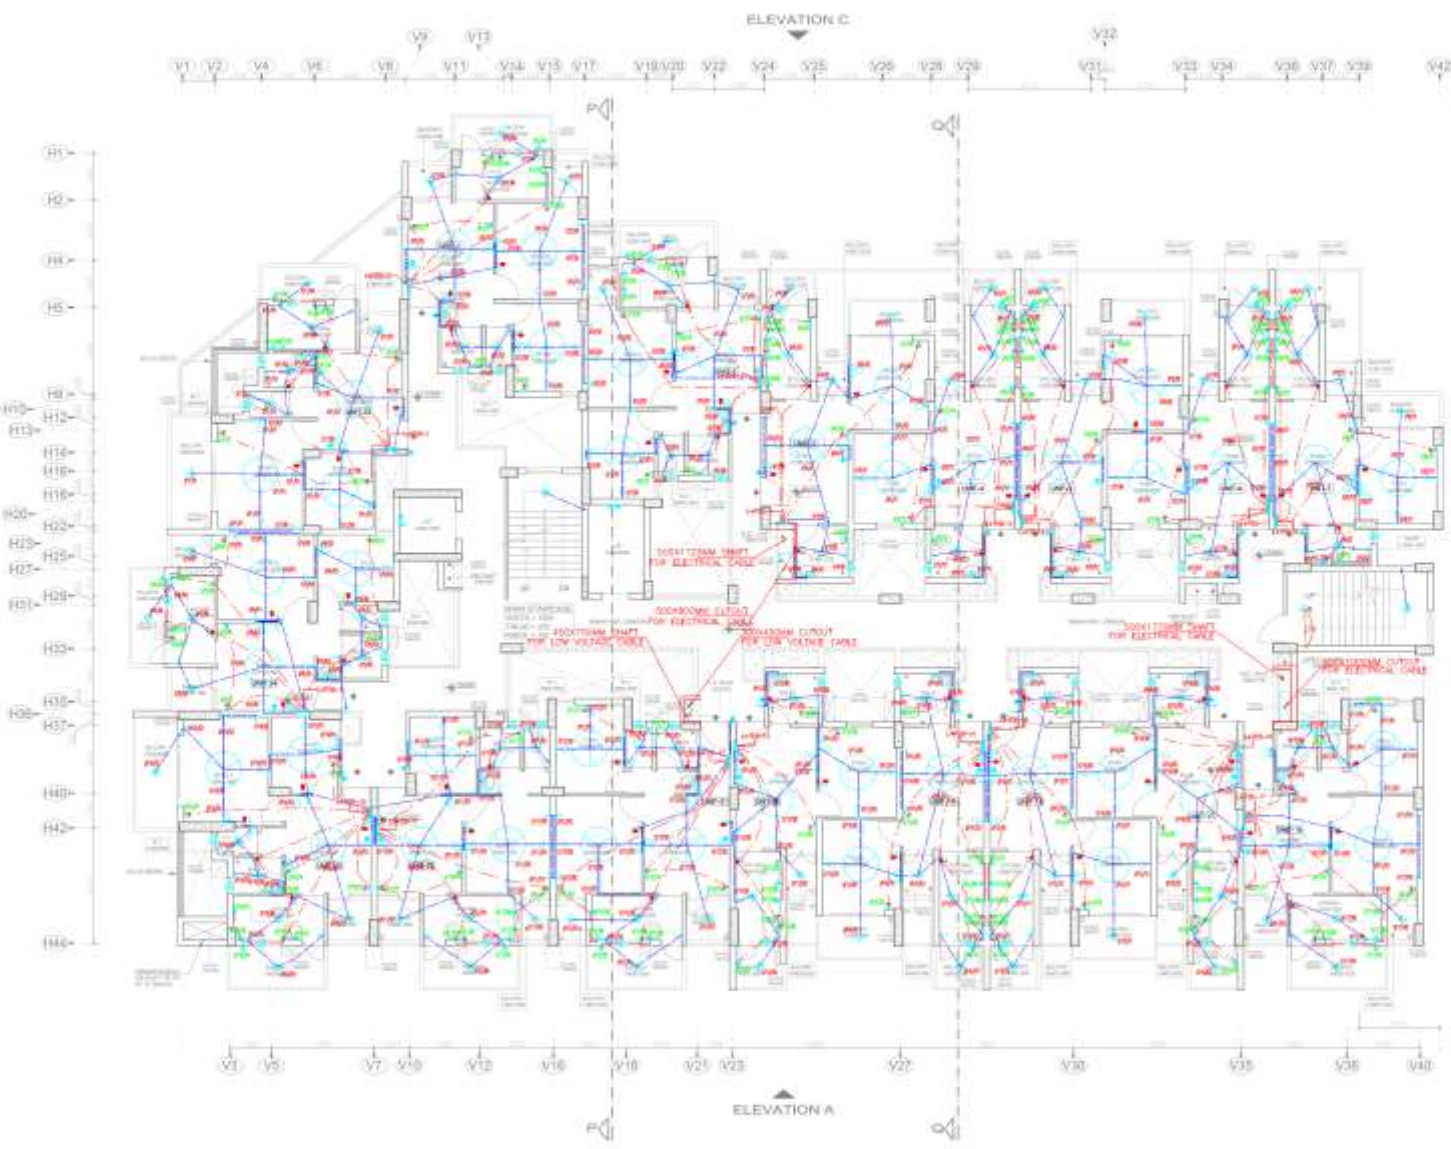

SYMBOL	DESCRIPTION
	ONE WAY SWITCH
	TWO WAY SWITCH
	SWITCH BOARD FOR LIFTER
	FAN REGULATOR WITH SWITCH
	MIRROR LIGHT AT WASHBASIN
	6A SOCKET FOR BED SIDE
	16A SOCKET FOR AC
	2Pin 6A SOCKET FOR TV
	6A PLUG POINT
	6/16A SOCKET WITH SWITCH FOR POWER
	6/16A SOCKET WITH SWITCH FOR FRIDGE
	16A SWITCH SOCKET (TOILET SHEVE)
	6A SOCKET EXHAUST FAN
	TELEPHONE/DATA-STAMP FOUR WIRE
	CEILING LIGHT
	WALL MOUNTED FIXTURE
	TV OUTLET
	1200mm DIA CEILING FAN
	WALL HEAD LIGHT
	DOOR CALL BELL SWITCH
	CALL BELL BUZZER
	FINAL DISTRIBUTION BOARD
	STAMP SWITCH SOCKET FOR AC
	6A SOCKET FOR CHIMNEY
	16A SOCKET FOR KITCHEN SHEVE
	6/16A POWER POINT
	MANUAL CALL POINT
	BUZZER
	CONTROL MODULE
	FRENCH TELEPHONE JACK OUTLET
	STROBE LIGHT
	LIGHT LOOPING
	EMERGENCY LIGHT LOOPING
	EMERGENCY CIRCUIT IN WALL/SLAB
	LIGHT CIRCUIT IN WALL/SLAB
	POWER CIRCUIT IN WALL/SLAB
	TV CIRCUIT IN SLAB
	TELEPHONE CIRCUIT IN SLAB

PROPOSED GROUP HOUSING SCHEME AT PLOT NO. 8, KHASRA NO. 23, VILLAGE KUNHADI, TEHSIL LADPURA, DIST. KOTA, RAJASTHAN

R.K. & ASSOCIATES

AEA

TOWER 1
TYPICAL FLOOR PLAN
CONDUIT LAYOUT

DATE :	03-09-2016
DEALT BY	SURESH
CHKD BY	AJK
SCALE	A1@1 : 75
DRAWING NO :	AEA/RSA/T-1/FP/EL-01a