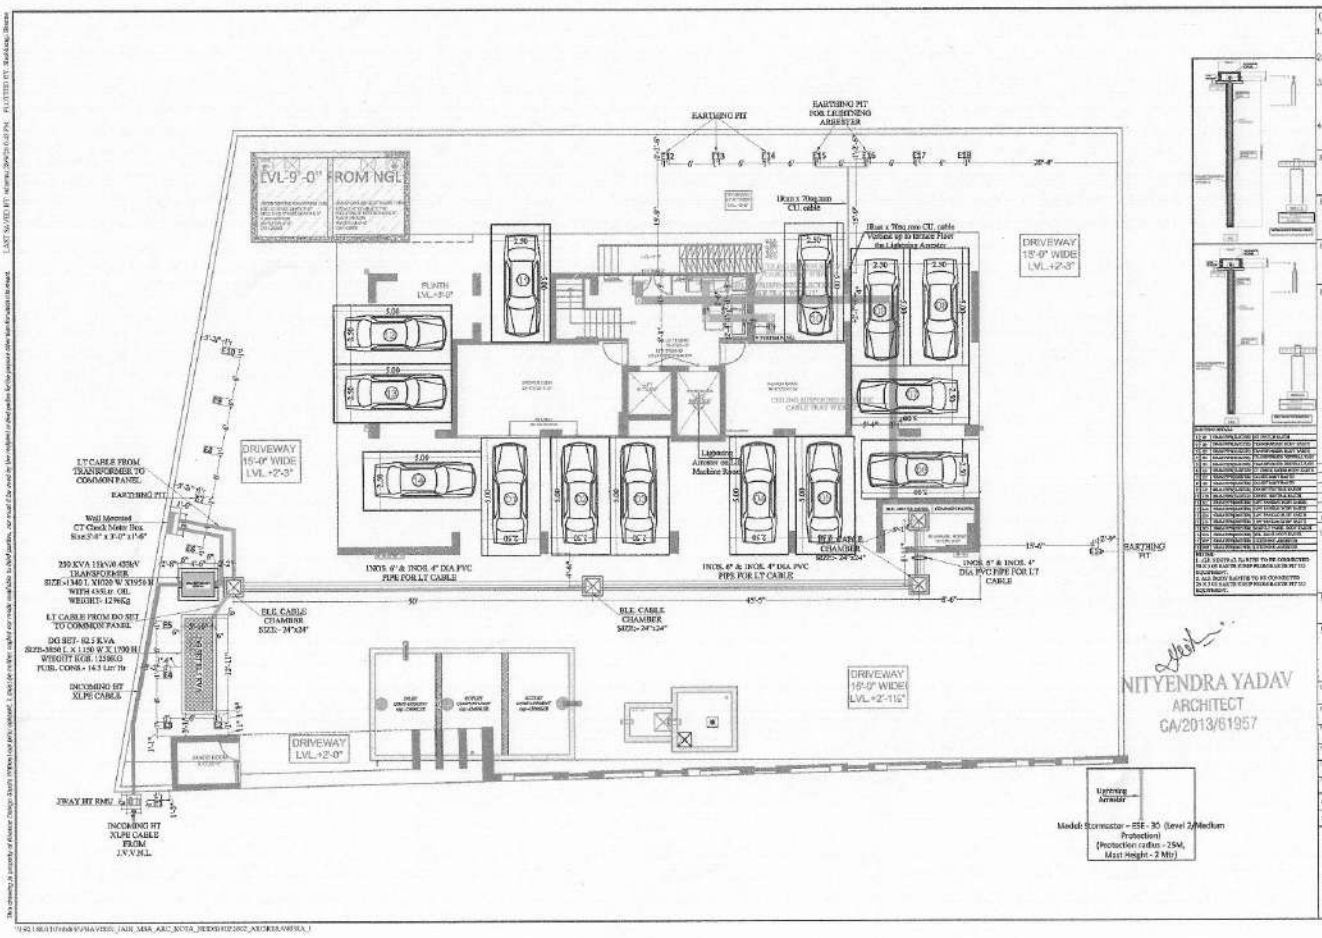

GENERAL NOTES :

1. ALL DIMENSIONS ON THE DRAWINGS ARE IN FEET & INCHES UNLESS MENTIONED OTHERWISE.
2. DIMENSIONS ON THE DRAWING ARE NOT TO BE SCALED. ONLY STATED DIMENSIONS ARE TO BE FOLLOWED.
3. THE 0.00 = LVL IS THAT OF CREST OF APPROACH ROAD. ALL OTHER LEVELS MENTIONED ARE UNFINISHED FLOOR LEVELS & ALL VERTICAL DIMENSIONS ARE TO BE MEASURED FROM THIS LEVELS.
4. ALL THE DISCREPANCIES TO BE BROUGHT TO NOTICE OF THE ARCHITECT AND RESOLVED BEFORE THE COMMENCEMENT OF THE WORK.

STRUCTURAL CONSULTANT:

ELECTRICAL CONSULTANT:

HVAC CONSULTANT:

MEP-CIR:

No.	Date	Amendment	Initial	Checked

CLIENT:
MR. PRAVEEN JAIN
KOTA
RAJ.

PROJECT:
VASTU 16

DRAWING TITLE:
SUB-STATION, CABLE ROUTE & LIGHTNING ARRESTER PLAN
SHEET 01 OF 01

DRAWN BY:

PAPER SIZE: A3	SCALE: NTS

FILE NO.: VASTU-16 SITE EXTERNAL ALL FINAL

PROJECT: SERVICES PLAN FOR RERA-2020-2021 R.

OWNER: KOTA

PROJECT NO.: NMDS 1903

PRINT DATE	DRAWN BY	DRAWN BY	APPROVED BY
29-Aug-23	S.SELVARAJ	NITYENDRA YADAV	P.YADAV

NITYENDRA YADAV
ARCHITECT
CA/2013/61957

Nkance DESIGN STUDIO
LLP, NOIDA-201301, NOTH INDIA, GHAZIABAD (NCR)
1A, GALLIE, FAIZEY SANDHI MARG, JALAHAR PRAYAGRAJ
+91-9868551400, +91-9760551400, nky@nkance.com

This drawing is property of Nkance Design Studio. Unauthorized any copied or made available to third parties, nor must it be used for purposes other than those for which it was intended.

LAST SAVED BY: NKance_Sony25-6-23 PM PLOTTED BY: Studio4pc Sharma