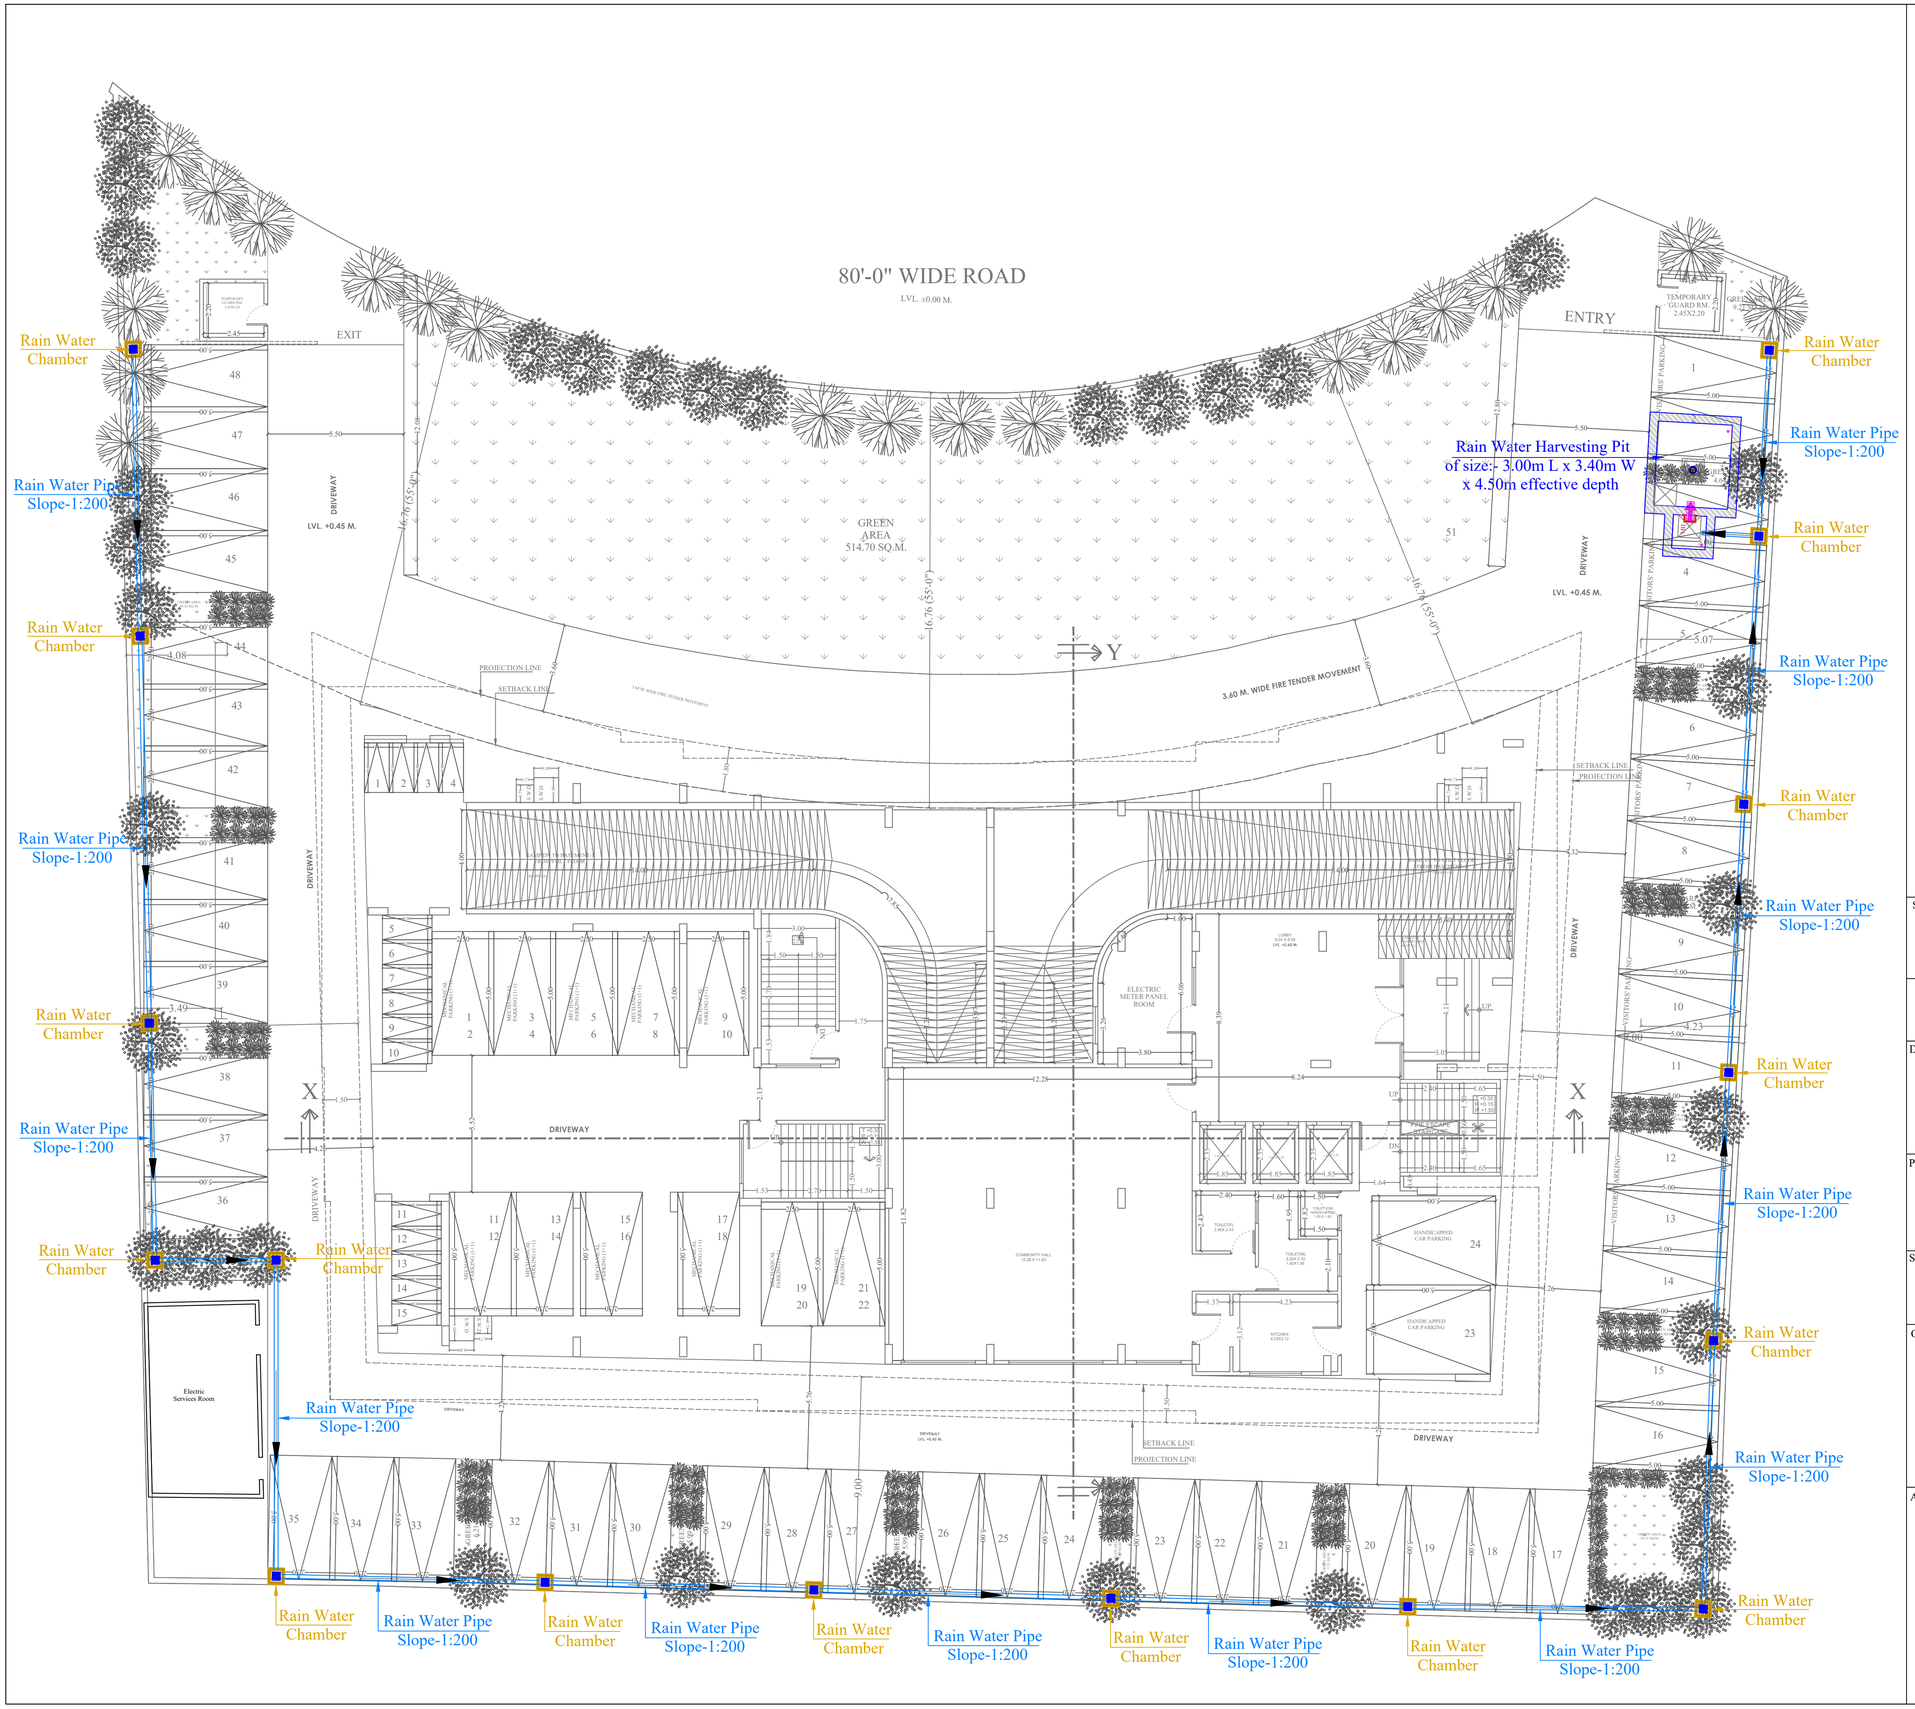

SIGN:-

For Ashi Associates
Partner

SEAL:-

SERVICES CONSULTANT:

ASHI ASSOCIATES

F 9 / 440 , Keshav Marg Chitrakut Scheme,Jaipur
PH:91-0-93146-10438 ,0141-2440946 Mail:vipul8599@yahoo.com

DRAWING TITLE :-

STILT FLOOR
EXTERNAL STORM DRAIN AND RAIN WATER CHAMBER PIPE ROUTE FOR RERA SUBMISSION PLAN

PROJECT TITLE :-

PROPOSED RESIDENTIAL APARTMENT AT PLOT NO. D-40,BANIPARK, E- SCHEME, JAIPUR

SCALE :-

1:100

NORTH :-

OWNER

ARCHITECT