110' [33.53]
20' [6.10]
CUT IN BASEMENT
RETAINING WALL
FOR FIRE PIPE
STORE
2.51 x 3.31
STORE
2.51 x 3.31
UP
T= 0.30
R= 0.15
4.95
FHC
CORRIDOR 1.52 M WIDE
BASEMENT CEILING SUSPENDED
1000MS FIRE PIPE FOR
EXTERNAL FIRE HYDRANTS
PUMP ROOM
LOBBY 1.98 M WIDE
STORE
2.29 x 3.05
STORE
2.25 x 3.05
LIFT
2.00 x 2.44
LIFT
2.00 x 2.44
CLUB
AREA =108.40 Sq.Mt.
STORE
4.65 x 2.86
STORE
2.15 x 2.90
CORRIDOR 1.83 M WIDE
UG WATER TANK
30' [9.14]
20' [6.10]
STORE
4.65 x 2.86
STORE
2.15 x 2.82
8.86
TOILET
2.13 x 1.52
TOILET
2.13 x 1.52
4.36
BASEMENT CEILING SUSPENDED
1000MS FIRE PIPE FOR
EXTERNAL FIRE HYDRANTS
CORRIDOR 1.83 M WIDE
STORE
2.44 x 4.76
STORE
2.44 x 4.57
STORE
2.44 x 4.76
STORE
2.44 x 4.76
STORE
2.44 x 4.76
STORE
2.51 x 4.57
STORE
2.44 x 4.76
CUT IN BASEMENT
RETAINING WALL
FOR FIRE PIPE
130' [39.62]
40' [12.19]
R30' [R9.14]
S1
S2
- - - - ROAD 40'-0" WIDE - - -

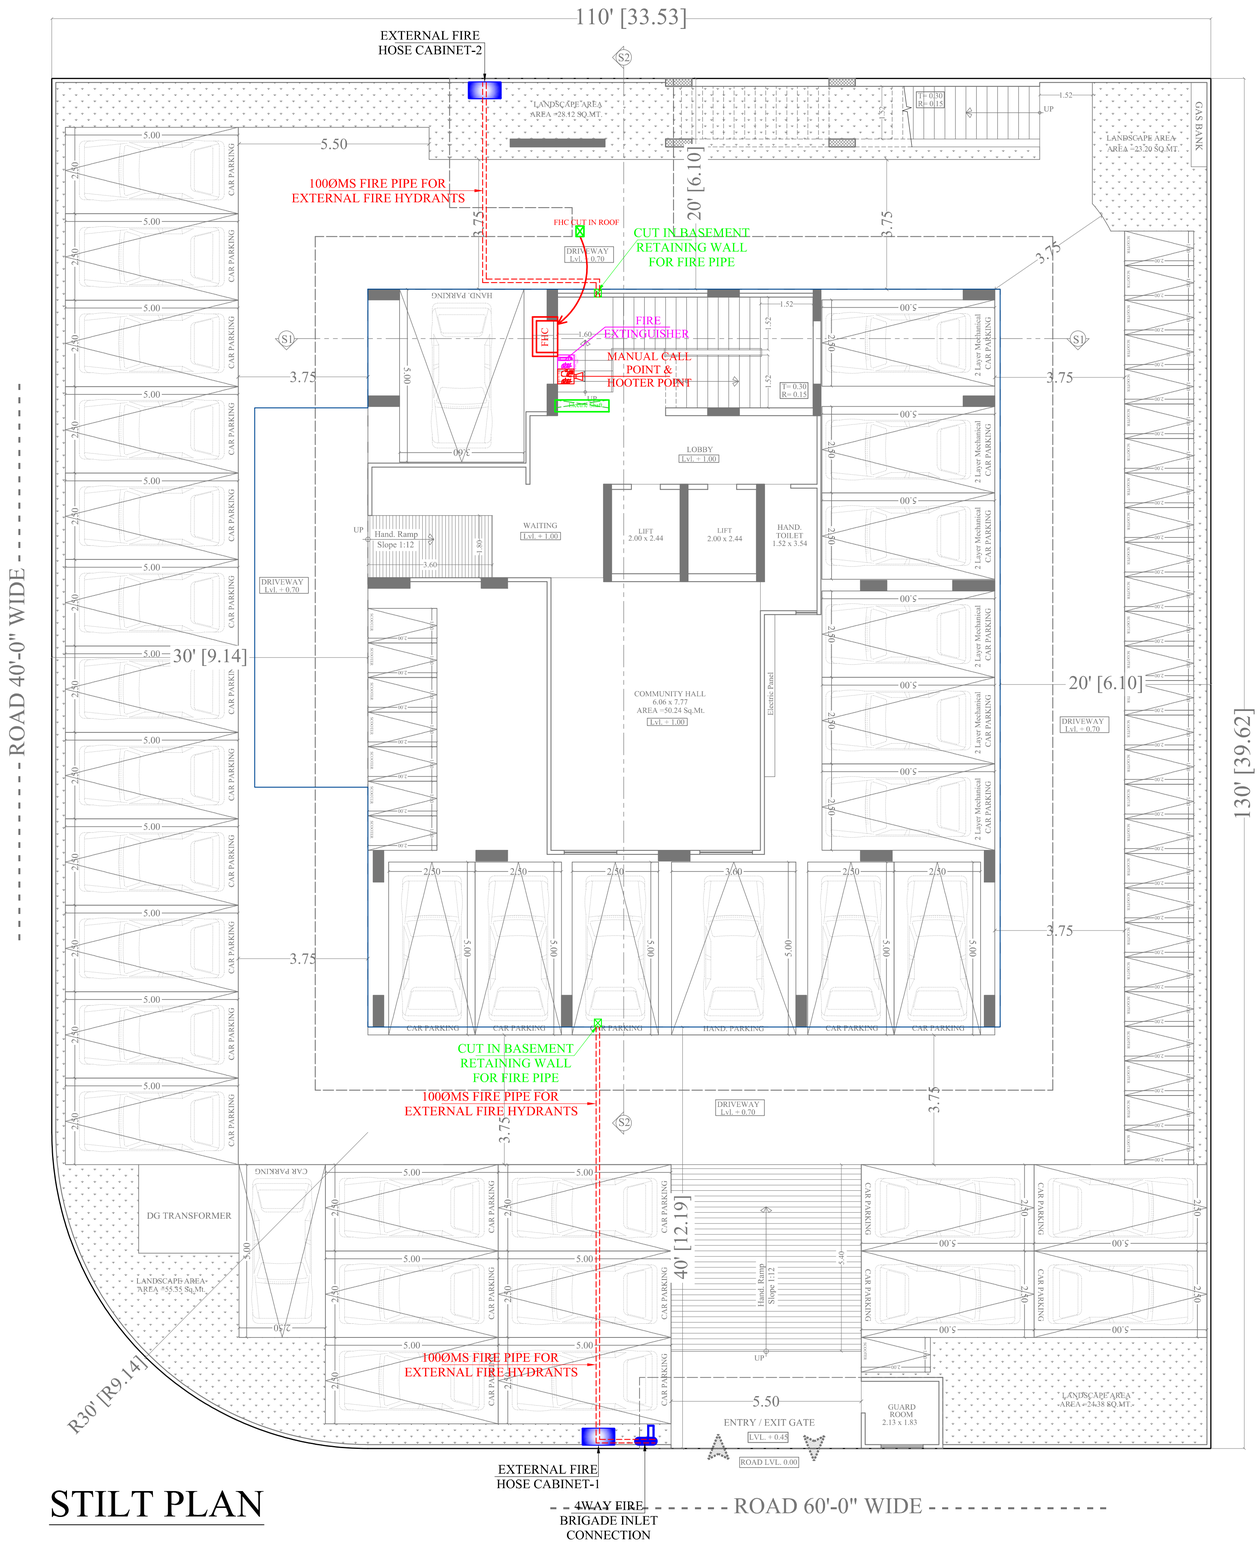

STILT PLAN

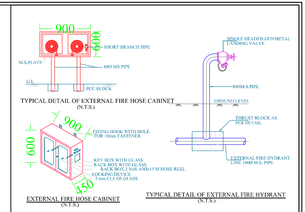

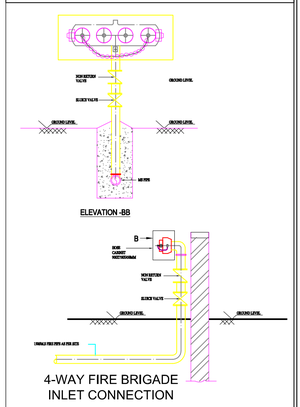

4-WAY FIRE BRIGADE INLET CONNECTION

LEGEND

SYMBOL	QTY.	DESCRIPTION
		100ØMS FIRE PIPE FOR EXTERNAL FIRE HYDRANTS
FHC	01	FIRE HOSE CABINET
	02	EXTERNAL FIRE HOSE CABINET

LEGENDS:

No.	Symbol	Description
01		FIRE EXTINGUSHER
01		MANUAL CALL POINT
01		HOOTER POINT

SERVICE CONSULTANT

ASHI ASSOCIATES
F 9 / 440 , Keshav Marg Chitrakut Scheme,Jaipur
PH:91-0-93146-10438 ,0141-2440946, Mail:vipul8599@yahoo.com

E N S W

SCALE = 1:100

VIPUL AGARWAL
M.E.P. CONSULTANT
B.E. ELECTRICAL

DWG TITLE:-

EXTERNAL FIRE HYDRANT & FIRE PIPE ROUTE, MCP, HOOTER & FIRE EXTINGUISHER PLAN

PROJECT NAME :-

ARHAM
A3, VIJAY PATH, TILAK NAGAR, JAIPUR, RAJASTHAN

OWNER:-

ARIHANT DREAM BUILDERS LLP

ADDRESS:-

81,82, GYAN VIHAR COLONY, NIRMAN NAGAR, AJMER ROAD, JAIPUR-302019 (RAJASTHAN)

ARCHITECT :-

SPACE GRID
C-49,VIDYA APARTMENT,PARAS MARG, BAPU NAGAR,NEAR JANTA STORE CIRCLE, JAIPUR-302015
PH-09314918766,0141-4005506 (O)
Email:-info.spacegrid@gmail.com

1st Floor Plan

LEGENDS:

No.	Symbol	Description
01		FIRE EXTINGUSHER
01		MANUAL CALL POINT
01		HOOTER POINT

SERVICE CONSULTANT

ASHI ASSOCIATES
F 9 / 440 , Keshav Marg Chitrakut Scheme,Jaipur
PH:91-0-93146-10438 ,0141-2440946, Mail:vipul8599@yahoo.com

E
N S
W

VIPUL AGARWAL
M.E.P. CONSULTANT
B.E. ELECTRICAL

SCALE = 1:100

DWG TITLE:-

1st. FLOOR
MCP, HOOTER & FIRE
EXTINGUISHER PLAN

PROJECT NAME :-

ARHAM
A3, VIJAY PATH, TILAK NAGAR, JAIPUR, RAJASTHAN

OWNER:-

ARIHANT DREAM BUILDERS LLP

ADDRESS:-

81,82, GYAN VIHAR COLONY, NIRMAN NAGAR, AJMER ROAD, JAIPUR-302019 (RAJASTHAN)

ARCHITECT :-

SPACE GRID
C-49,VIDYA APARTMENT,PARAS MARG, BAPU NAGAR,NEAR JANTA STORE CIRCLE, JAIPUR-302015
PH-09314918766,0141-4005506 (O)
Email:-info.spacegrid@gmail.com

2nd to 8th Floor Typical Plan

LEGENDS:

No.	Symbol	Description
01		FIRE EXTINGUSHER
01		MANUAL CALL POINT
01		HOOTER POINT

SERVICE CONSULTANT

ASHI ASSOCIATES
F 9 / 440 , Keshav Marg Chitrakut Scheme,Jaipur
PH:91-0-93146-10438 ,0141-2440946, Mail:vipul8599@yahoo.com

E
N S
W

VIPUL AGARWAL
M.E.P. CONSULTANT
B.E. ELECTRICAL

SCALE = 1:100

DWG TITLE:-

TYPICAL(2nd. to 9th.)FLOOR
MCP, HOOTER & FIRE
EXTINGUISHER PLAN

PROJECT NAME :-

ARHAM
A3, VIJAY PATH, TILAK
NAGAR, JAIPUR, RAJASTHAN

OWNER:-

ARIHANT DREAM BUILDERS LLP

ADDRESS:-

81,82, GYAN VIHAR COLONY,
NIRMAN NAGAR, AJMER ROAD,
JAIPUR-302019 (RAJASTHAN)

ARCHITECT :-

SPACE GRID
C-49,VIDYA
APARTMENT,PARAS MARG,
BAPU NAGAR,NEAR JANTA
STORE CIRCLE, JAIPUR-302015
PH-09314918766,0141-4005506 (O)
Email:-info.spacegrid@gmail.com

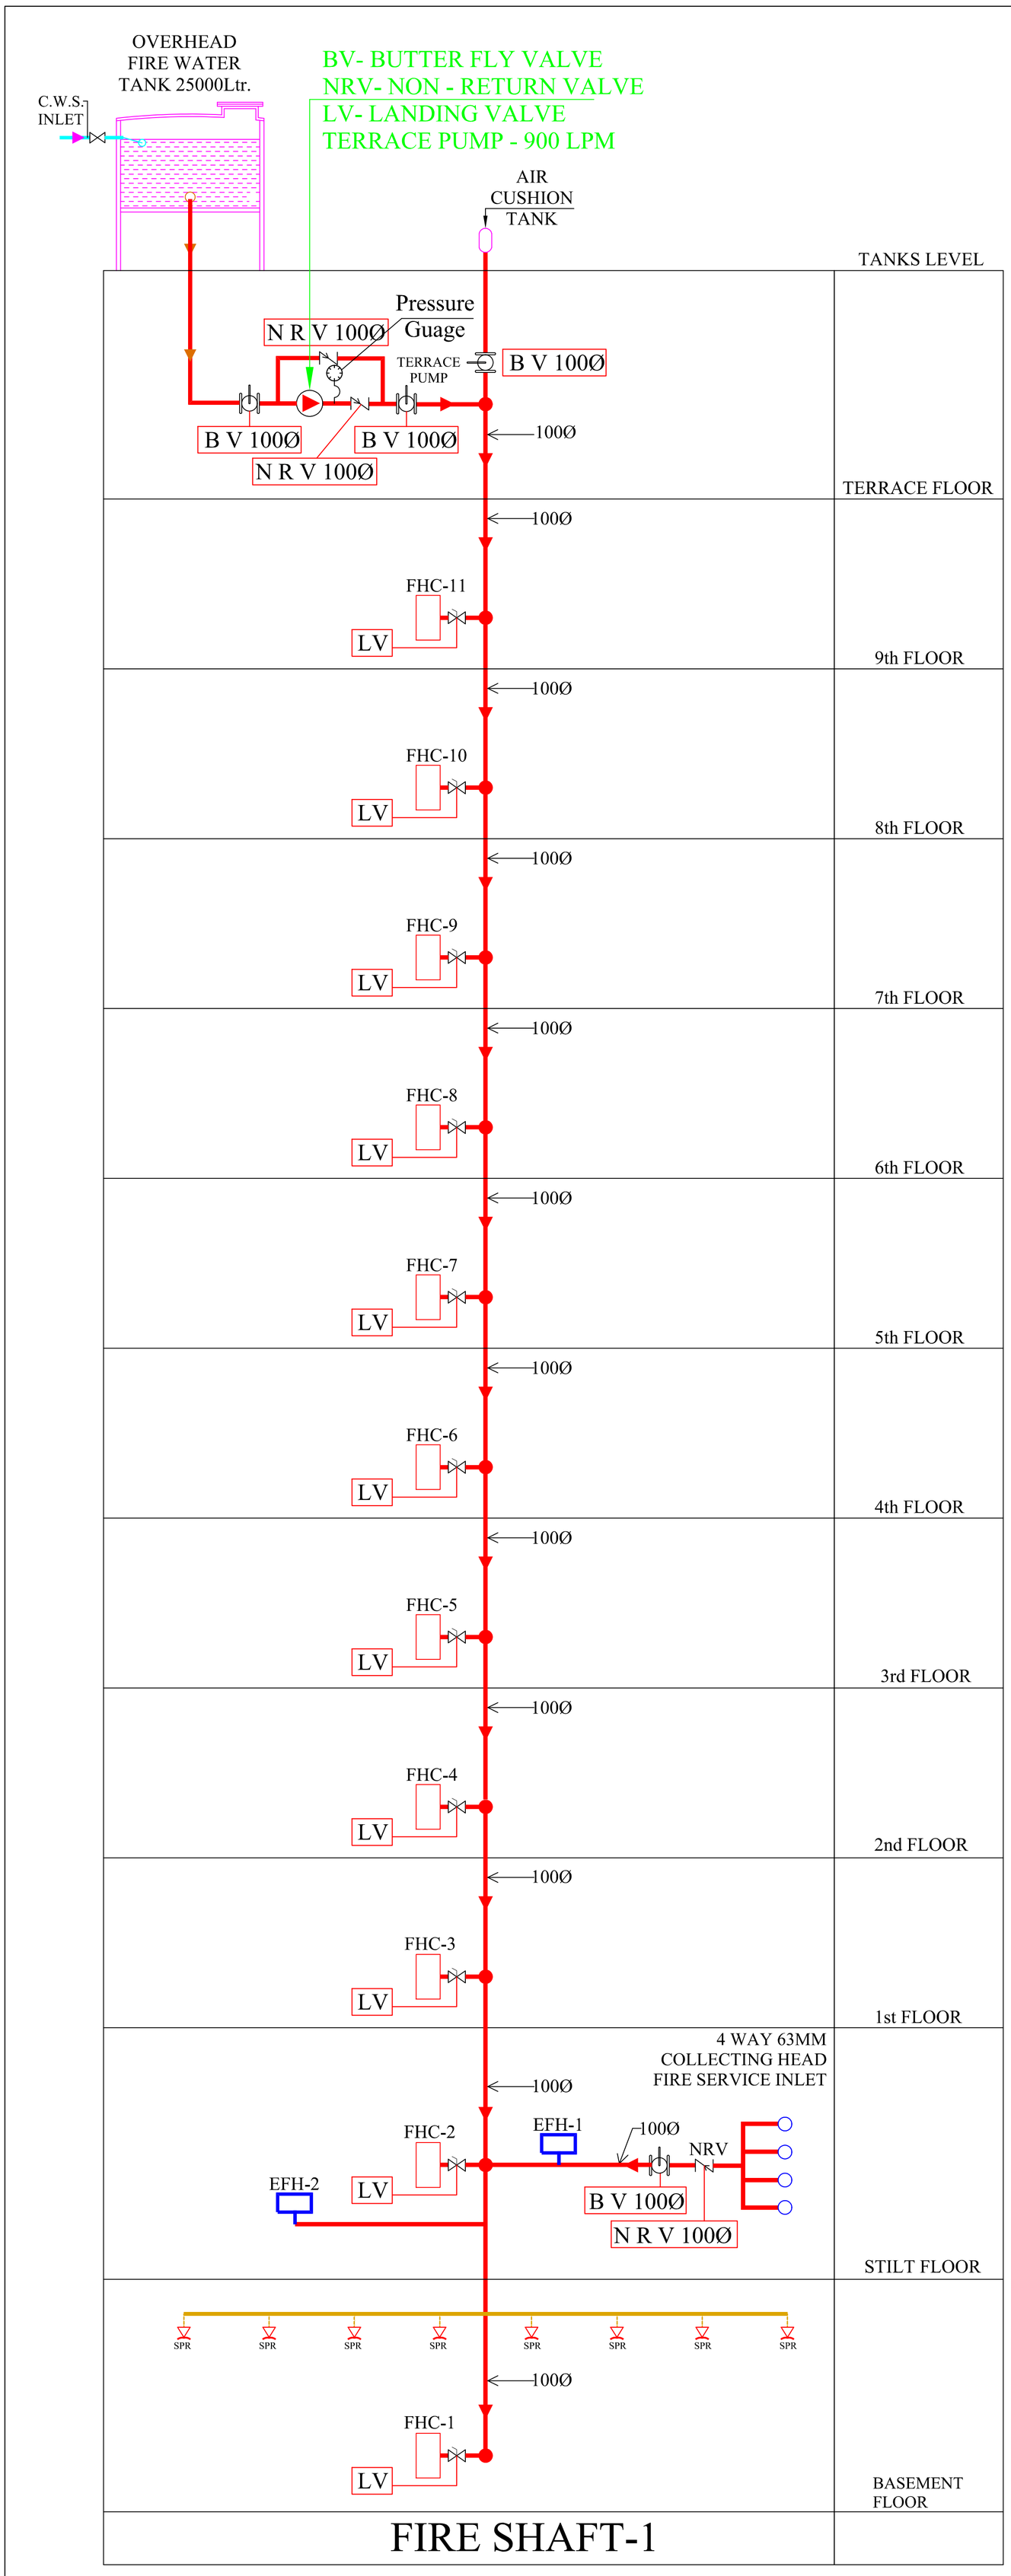

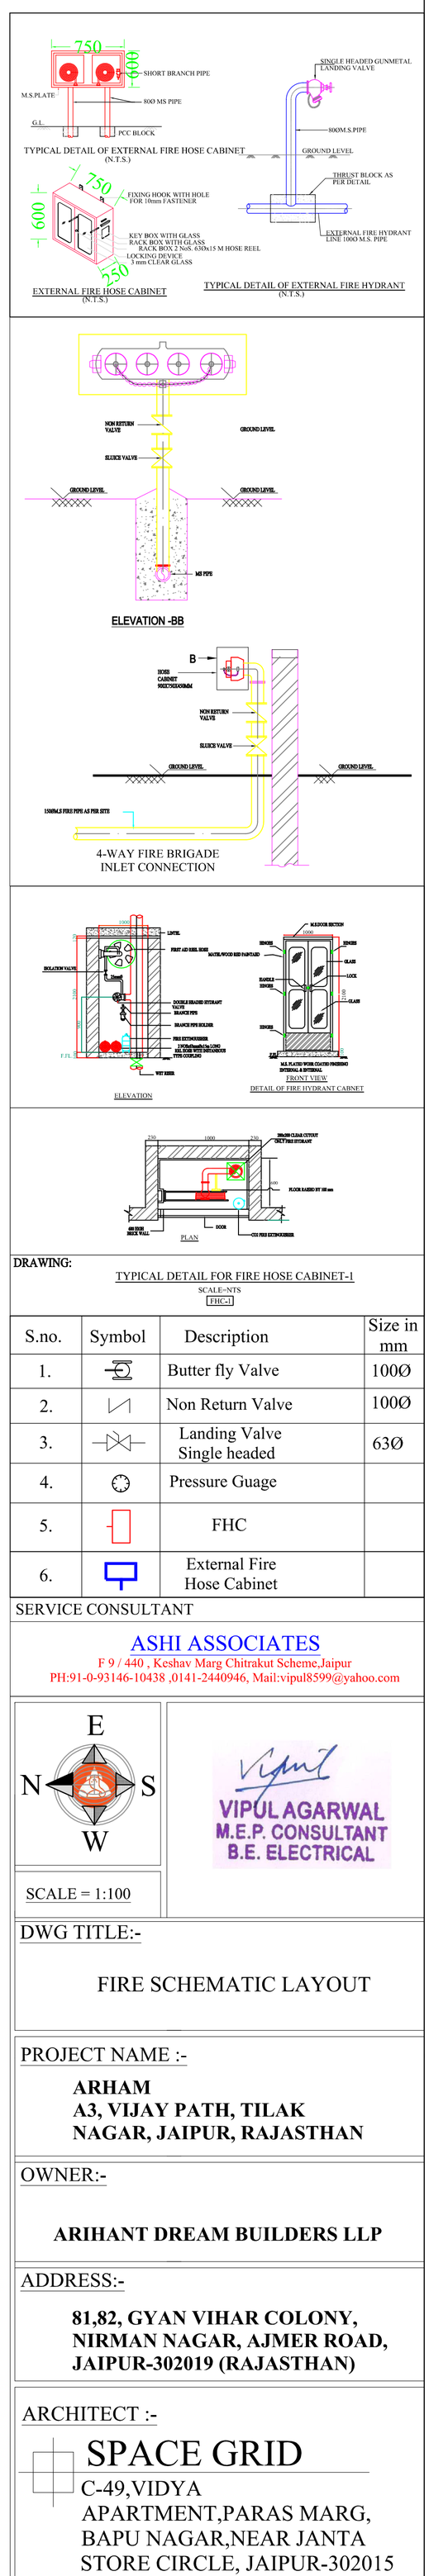

DRAWING:

TYPICAL DETAIL FOR FIRE HOSE CABINET-1

SCALE=NTS

FHC-1

S.no.	Symbol	Description	Size in mm
1.		Butter fly Valve	100Ø
2.		Non Return Valve	100Ø
3.		Landing Valve Single headed	63Ø
4.		Pressure Guage	
5.		FHC	
6.		External Fire Hose Cabinet	

SERVICE CONSULTANT

ASHI ASSOCIATES
F 9 / 440 , Keshav Marg Chitrakut Scheme,Jaipur
PH:91-0-93146-10438 ,0141-2440946, Mail:vipul8599@yahoo.com

E
N S
W

SCALE = 1:100

VIPUL AGARWAL
M.E.P. CONSULTANT
B.E. ELECTRICAL

DWG TITLE:-

FIRE SCHEMATIC LAYOUT

PROJECT NAME :-

ARHAM
A3, VIJAY PATH, TILAK NAGAR, JAIPUR, RAJASTHAN

OWNER:-

ARIHANT DREAM BUILDERS LLP

ADDRESS:-

81,82, GYAN VIHAR COLONY, NIRMAN NAGAR, AJMER ROAD, JAIPUR-302019 (RAJASTHAN)

ARCHITECT :-

SPACE GRID
C-49,VIDYA APARTMENT,PARAS MARG, BAPU NAGAR,NEAR JANTA STORE CIRCLE, JAIPUR-302015
PH-09314918766,0141-4005506 (O)
Email:-info.spacegrid@gmail.com