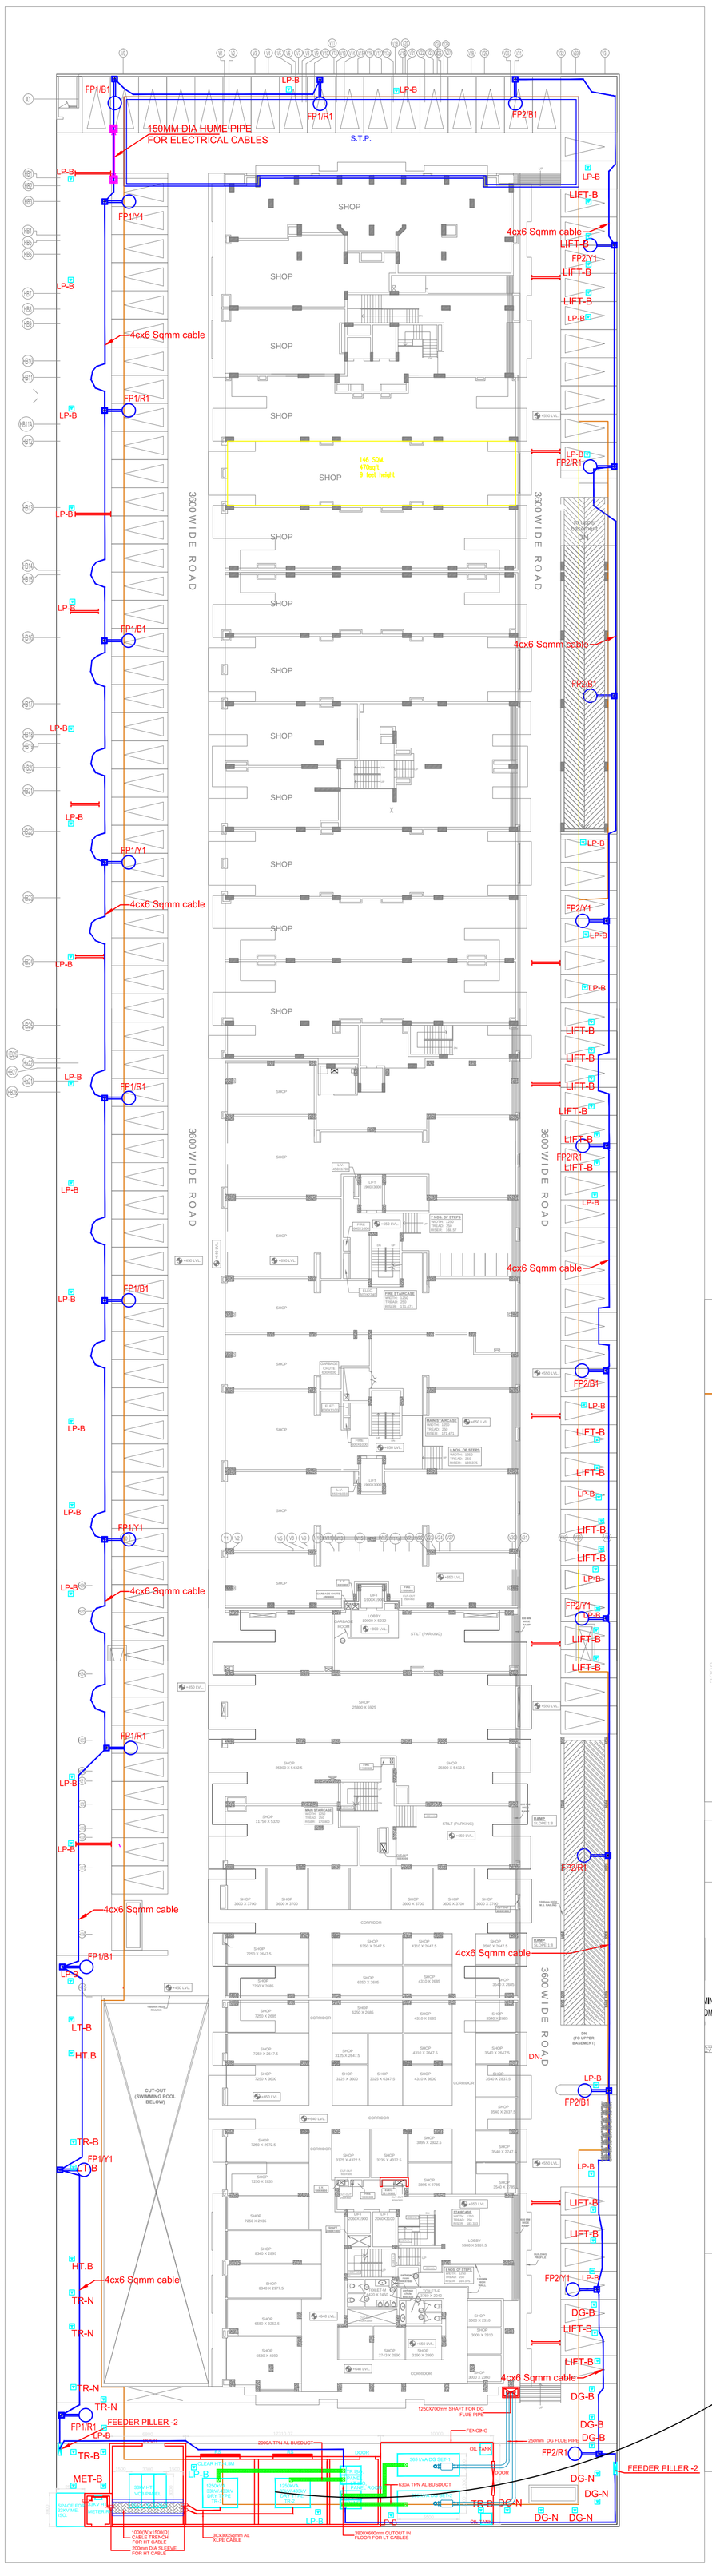

SYMBOL	DESCRIPTION
	36W LED POLE LIGHT 7.5M HEIGHT
	150 MM DIA HUME PIPE FOR EXTERNAL LIGHTING BURIED IN GROUND LVL. (750MM) FROM ROAD LVL.
	450X450MMM MAN HOLE
	EARTH PIT

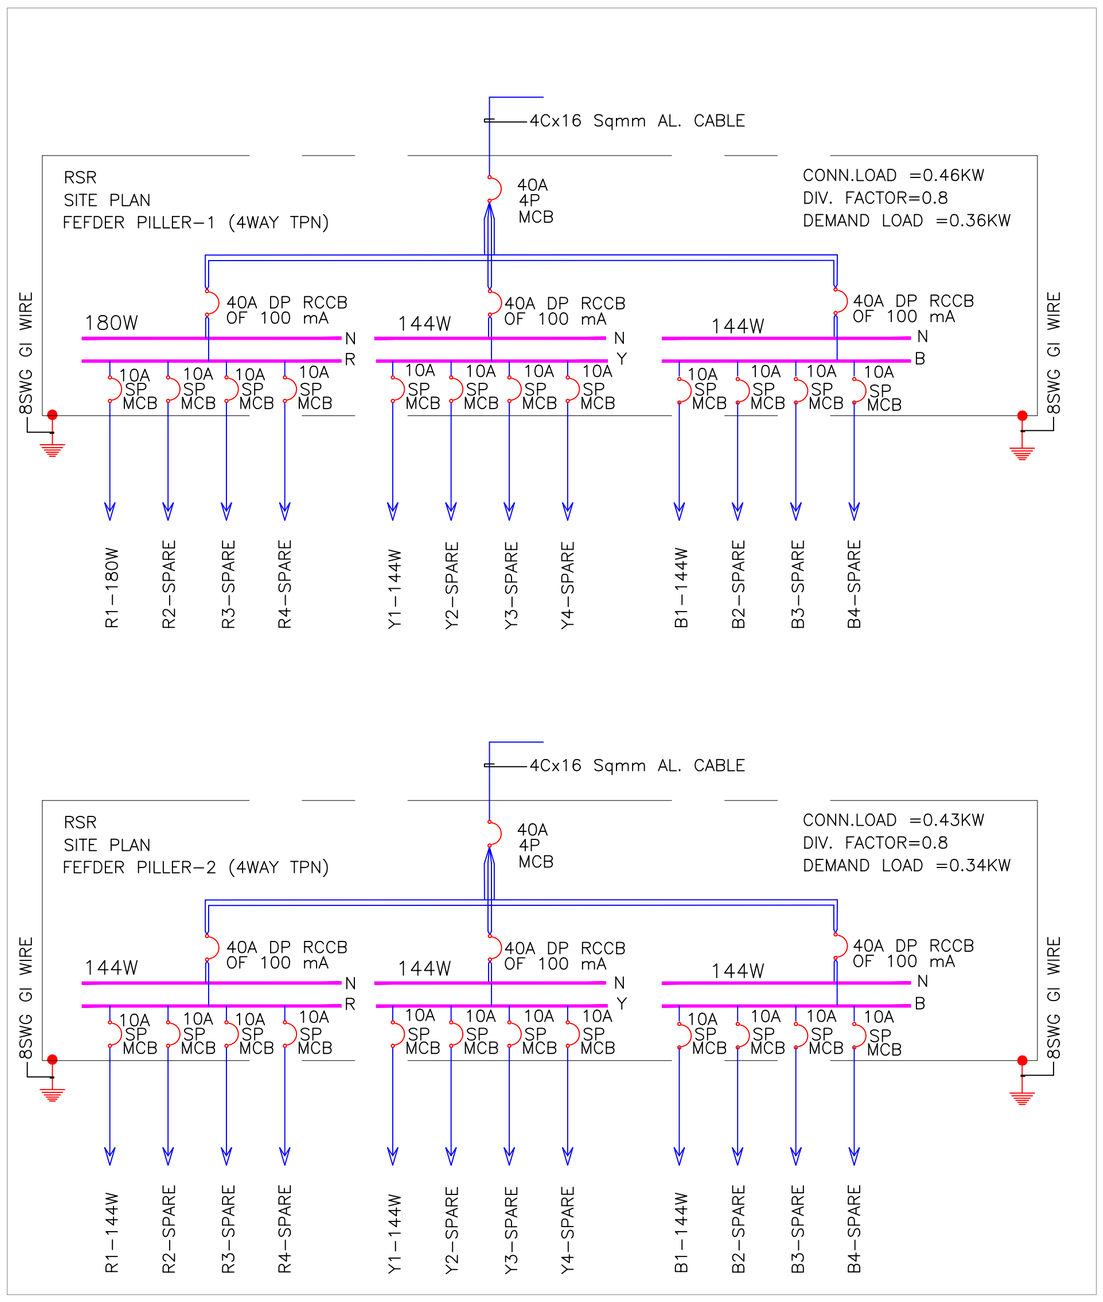

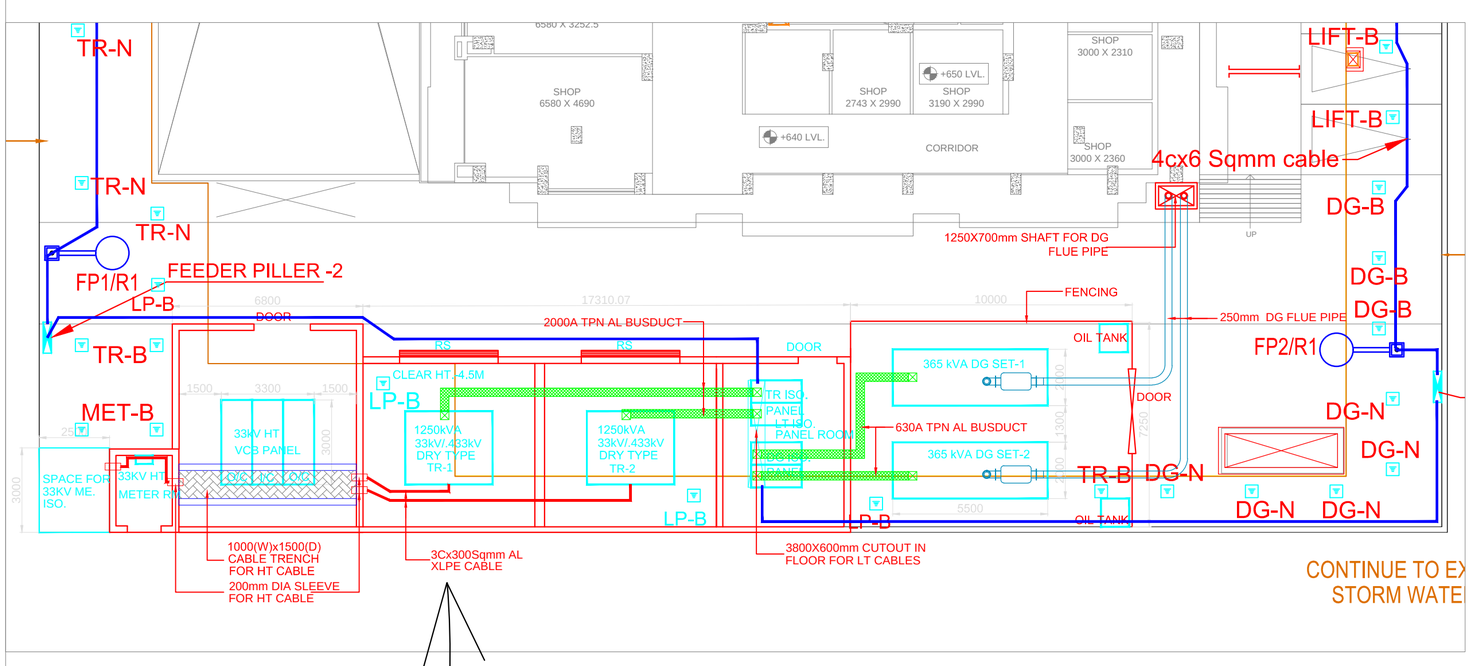

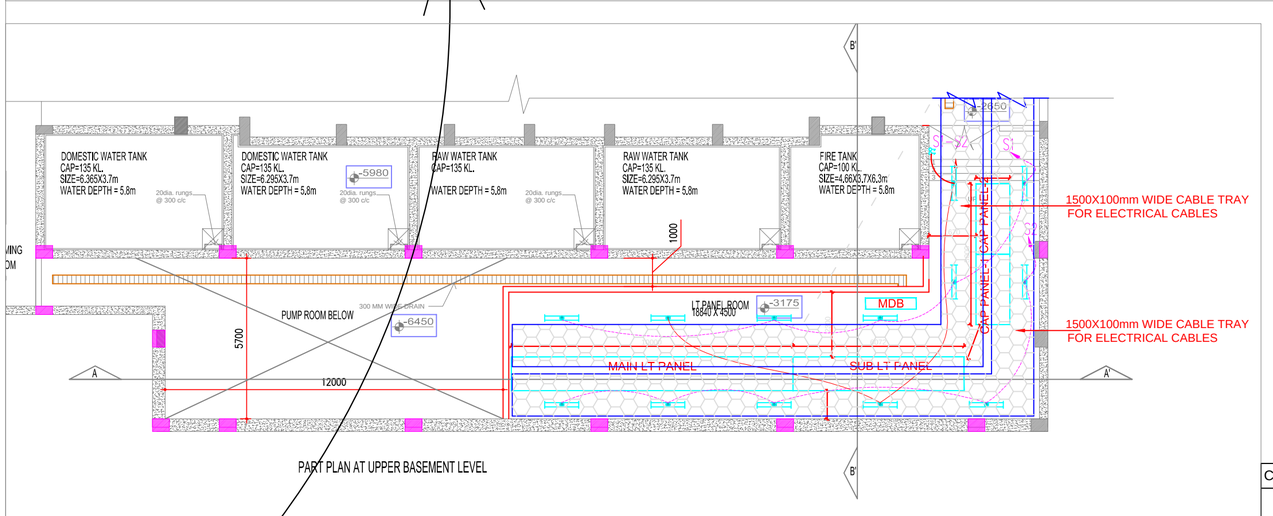

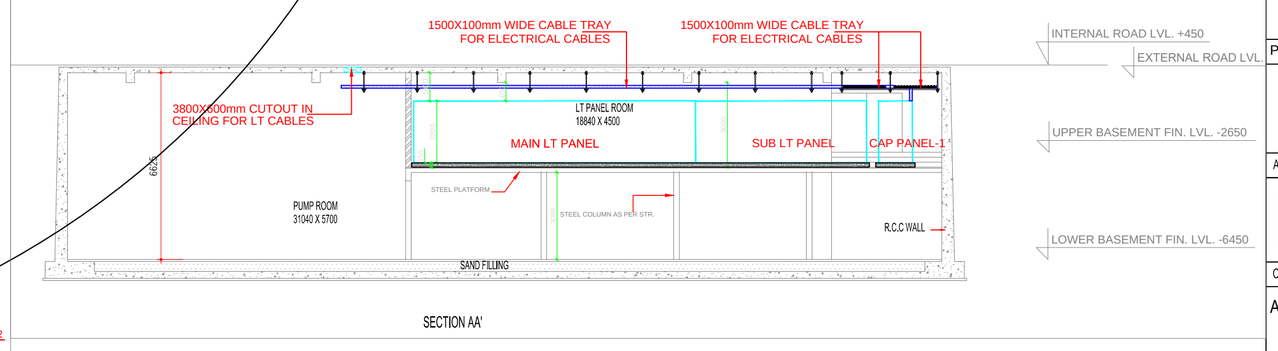

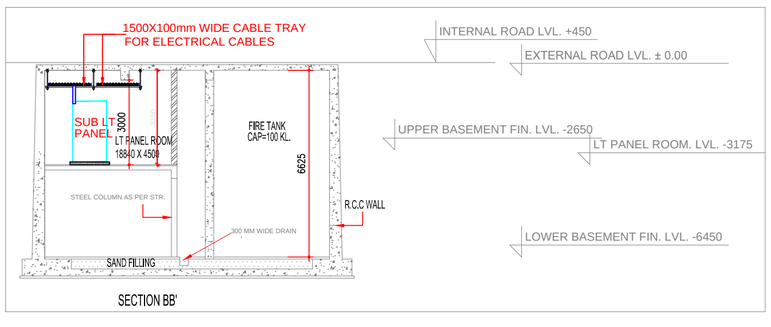

CLIENT :-

PROJECT :-

PROPOSED BUILDING AT PLOT NO.1,2,3,4 AT DAKANYA RAILWAY STATION ROAD, RAJEEV GANDHI NAGAR EXT.,KOTA

ARCHITECTS :-

R.K.& ASSOCIATES
Architects, Engineers & Planners
E-31, GREEN PARK MAIN, NEW DELHI - 110016, INDIA
Tel. : 2696-3158, 2651-6751, 2656-7357
Fax: (011) 2686-2540 E-mail : rka.architects@gmail.com

CONSULTANTS :-

ACROBAT ENGINEERS PVT.LTD.
H.No. 19\18, Basement Lvl.
Spring Field Colony
Faridabad (Haryana)
Tel. : 0129-4056009
customerservice@acrobatengineers.com

SHEET TITLE

EXTERNAL SITE PLAN
ELECTRICAL LAYOUT

DRG. NO.

AEA/RSR/ESP/SITE/EL-01

DATE	08-04-2017	REV . NO	NORTH
SCALE	A1@1:300	R0	
DETAIL BY	INDER		
CHECK CELL	SHER SINGH		