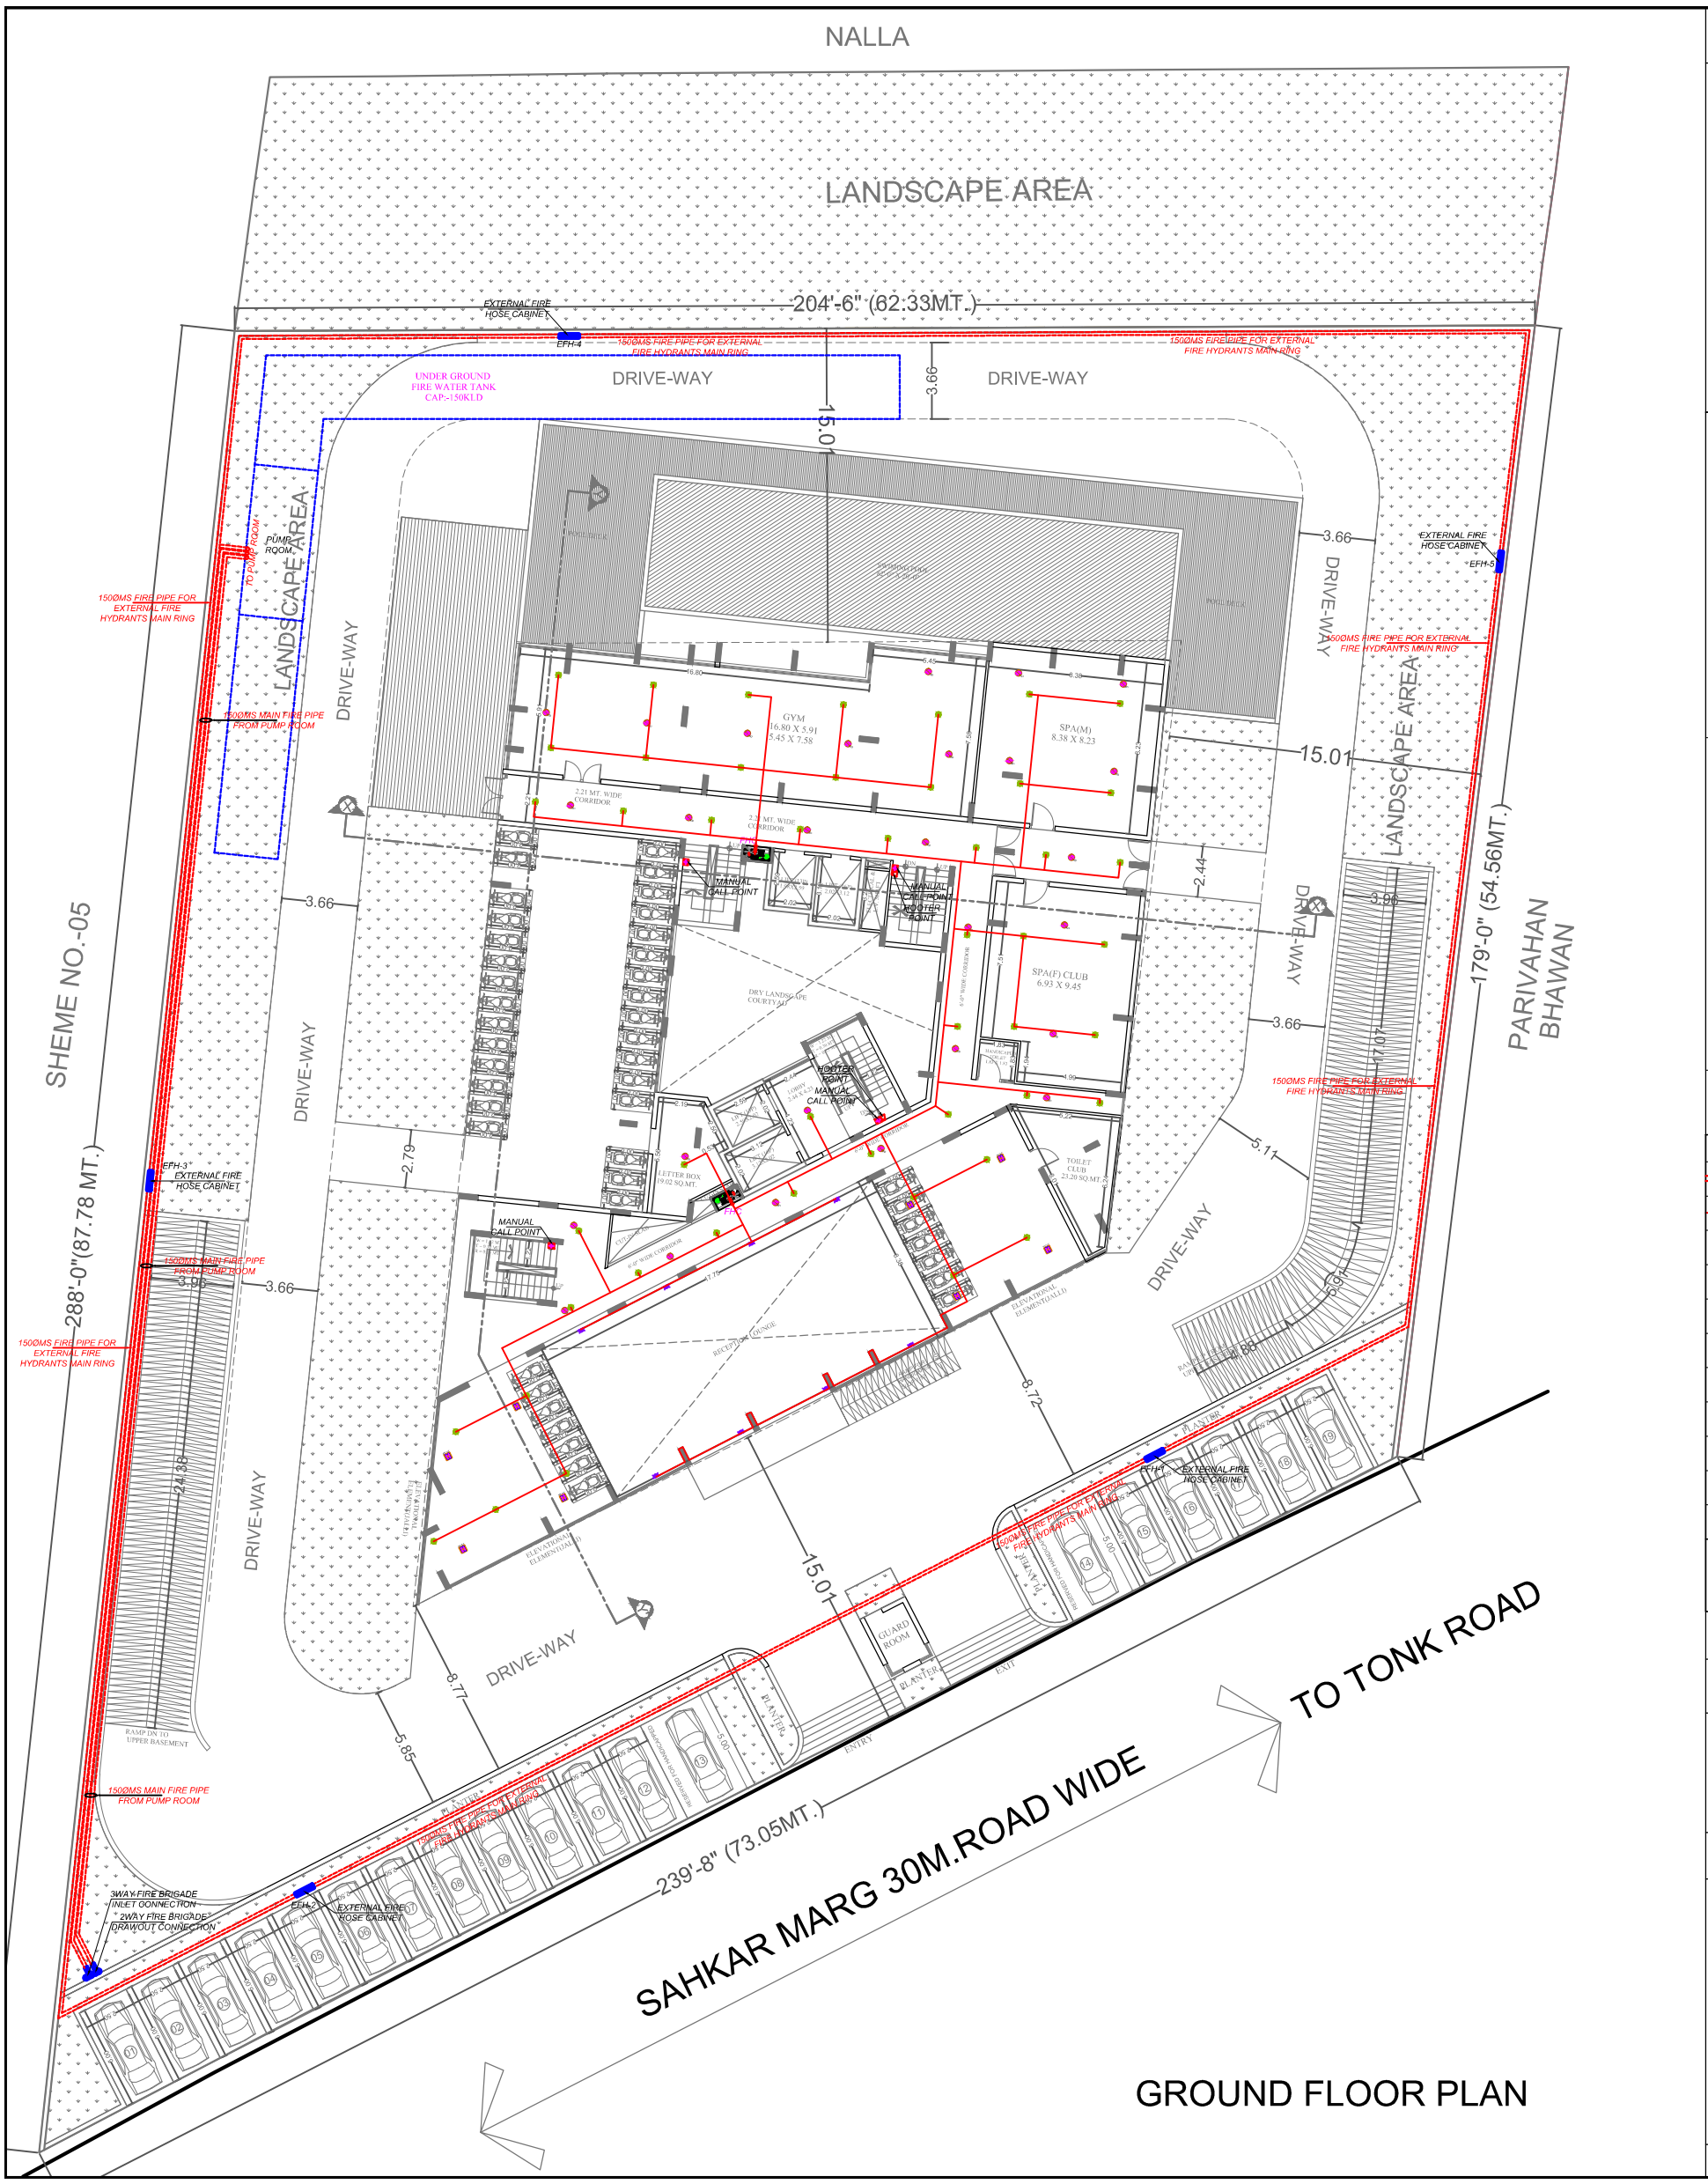

GROUND FLOOR PLAN

SHEET NO. 05

GROUND FLOOR PLAN

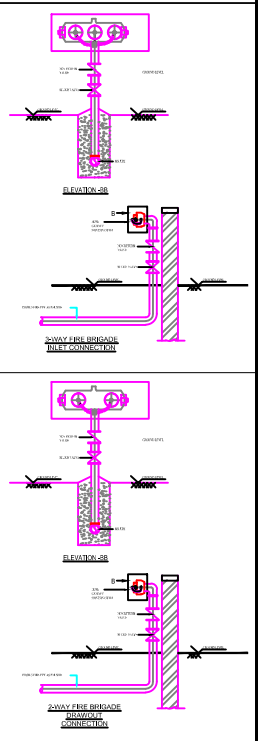

SYMBOL	QTY.	DESCRIPTION
		150ØMS FIRE PIPE FOR EXTERNAL FIRE HYDRANTS RING MAIN
		SPRINKLER PIPE
	27	SMOKE DETECTOR
	08	HEAT DETECTOR
	48	CEILING SPRINKLER
	18	WALL SPRINKLER
	04	MANUAL CALL POINT
	02	HOOTER POINT
	02	CONTROL VALVE
	02	FIRE HOSE CABINET
	05	EXTERNAL FIRE HOSE CABINET

DRAWING TITLE

05_PINNACLE_FIRE FIGHTING PROVISION

PROJECT TITLE

PROPOSED RESIDENTIAL APPARTMENT AT KHASRA NO. 35

AT VILLAGE BHOJPURA ON SAHAKAR MARG SCHEME LALKOTHI, JAIPUR.

Ideas

124, HIMMAT NAGAR , TONK ROAD, JAIPUR
PHONE - 0141-2705580

SCALE 1:150

NORTH POINT

OWNER

ARCHITECT