DRAWING TITLE - EXTERNAL ELECTRIC CABLE PIPE ROUTE WITH CHAMBER , TRANSFORMER PLAN	
FP	ELECTRICAL CABLE CHAMBER
	FEEDER PILLAR FOR ELECTRICAL DISTRIBUTION SUPPLY
	11/0.433 kV , 550 kVA TRANSFORMER ON 2-POLE STRECTURE WITH 3 WAY RMU

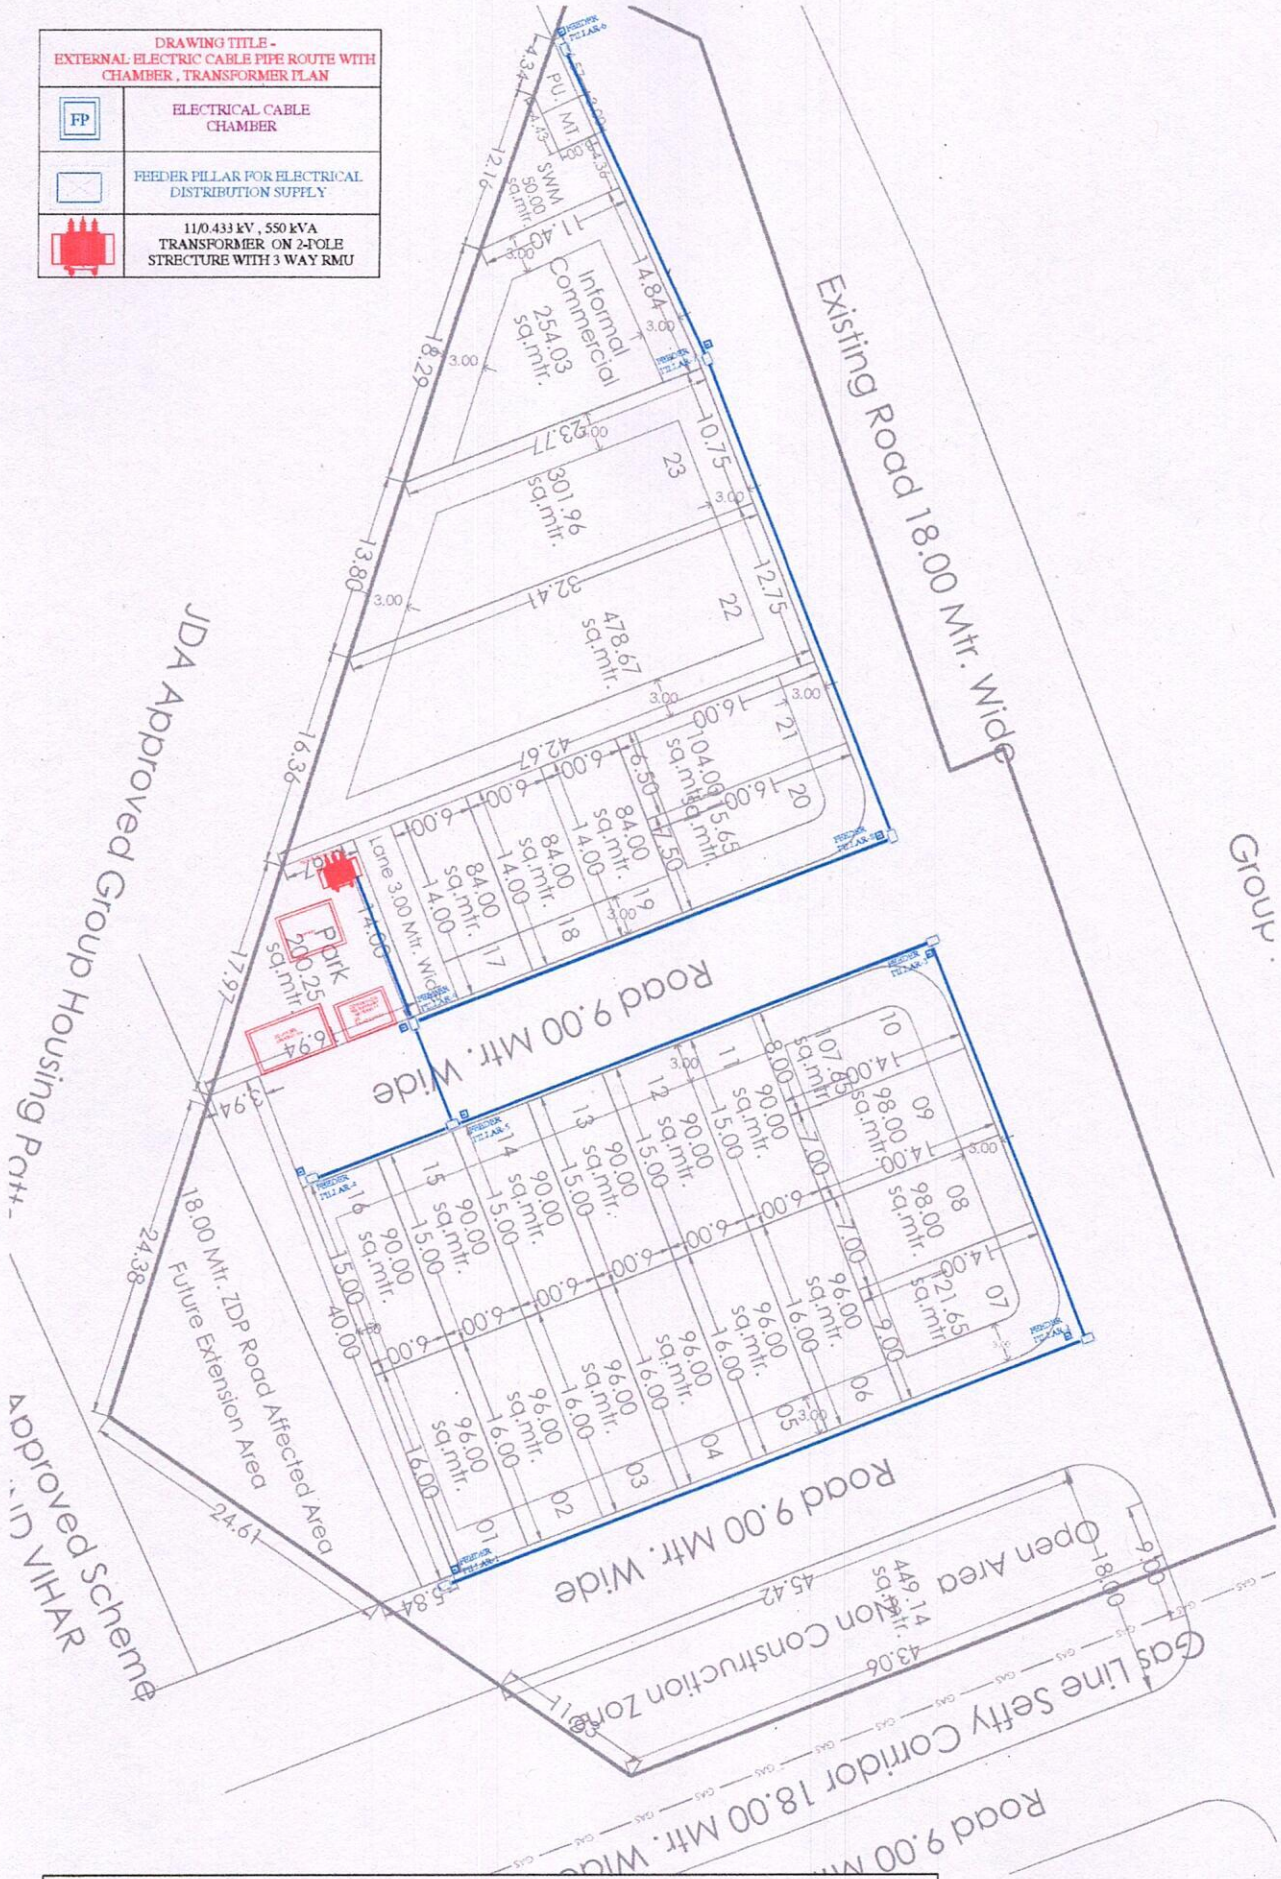

GOVIND AVENUE

KHASRA NO.-3176/1304,3468/3171 AT VILLAGE BHANKROTA KALAN TEH. SANGANER , JAIPUR-303706

SAURAV KHANDELWAL
M.No.
AM-100644-7
CHARTERED ENGINEER