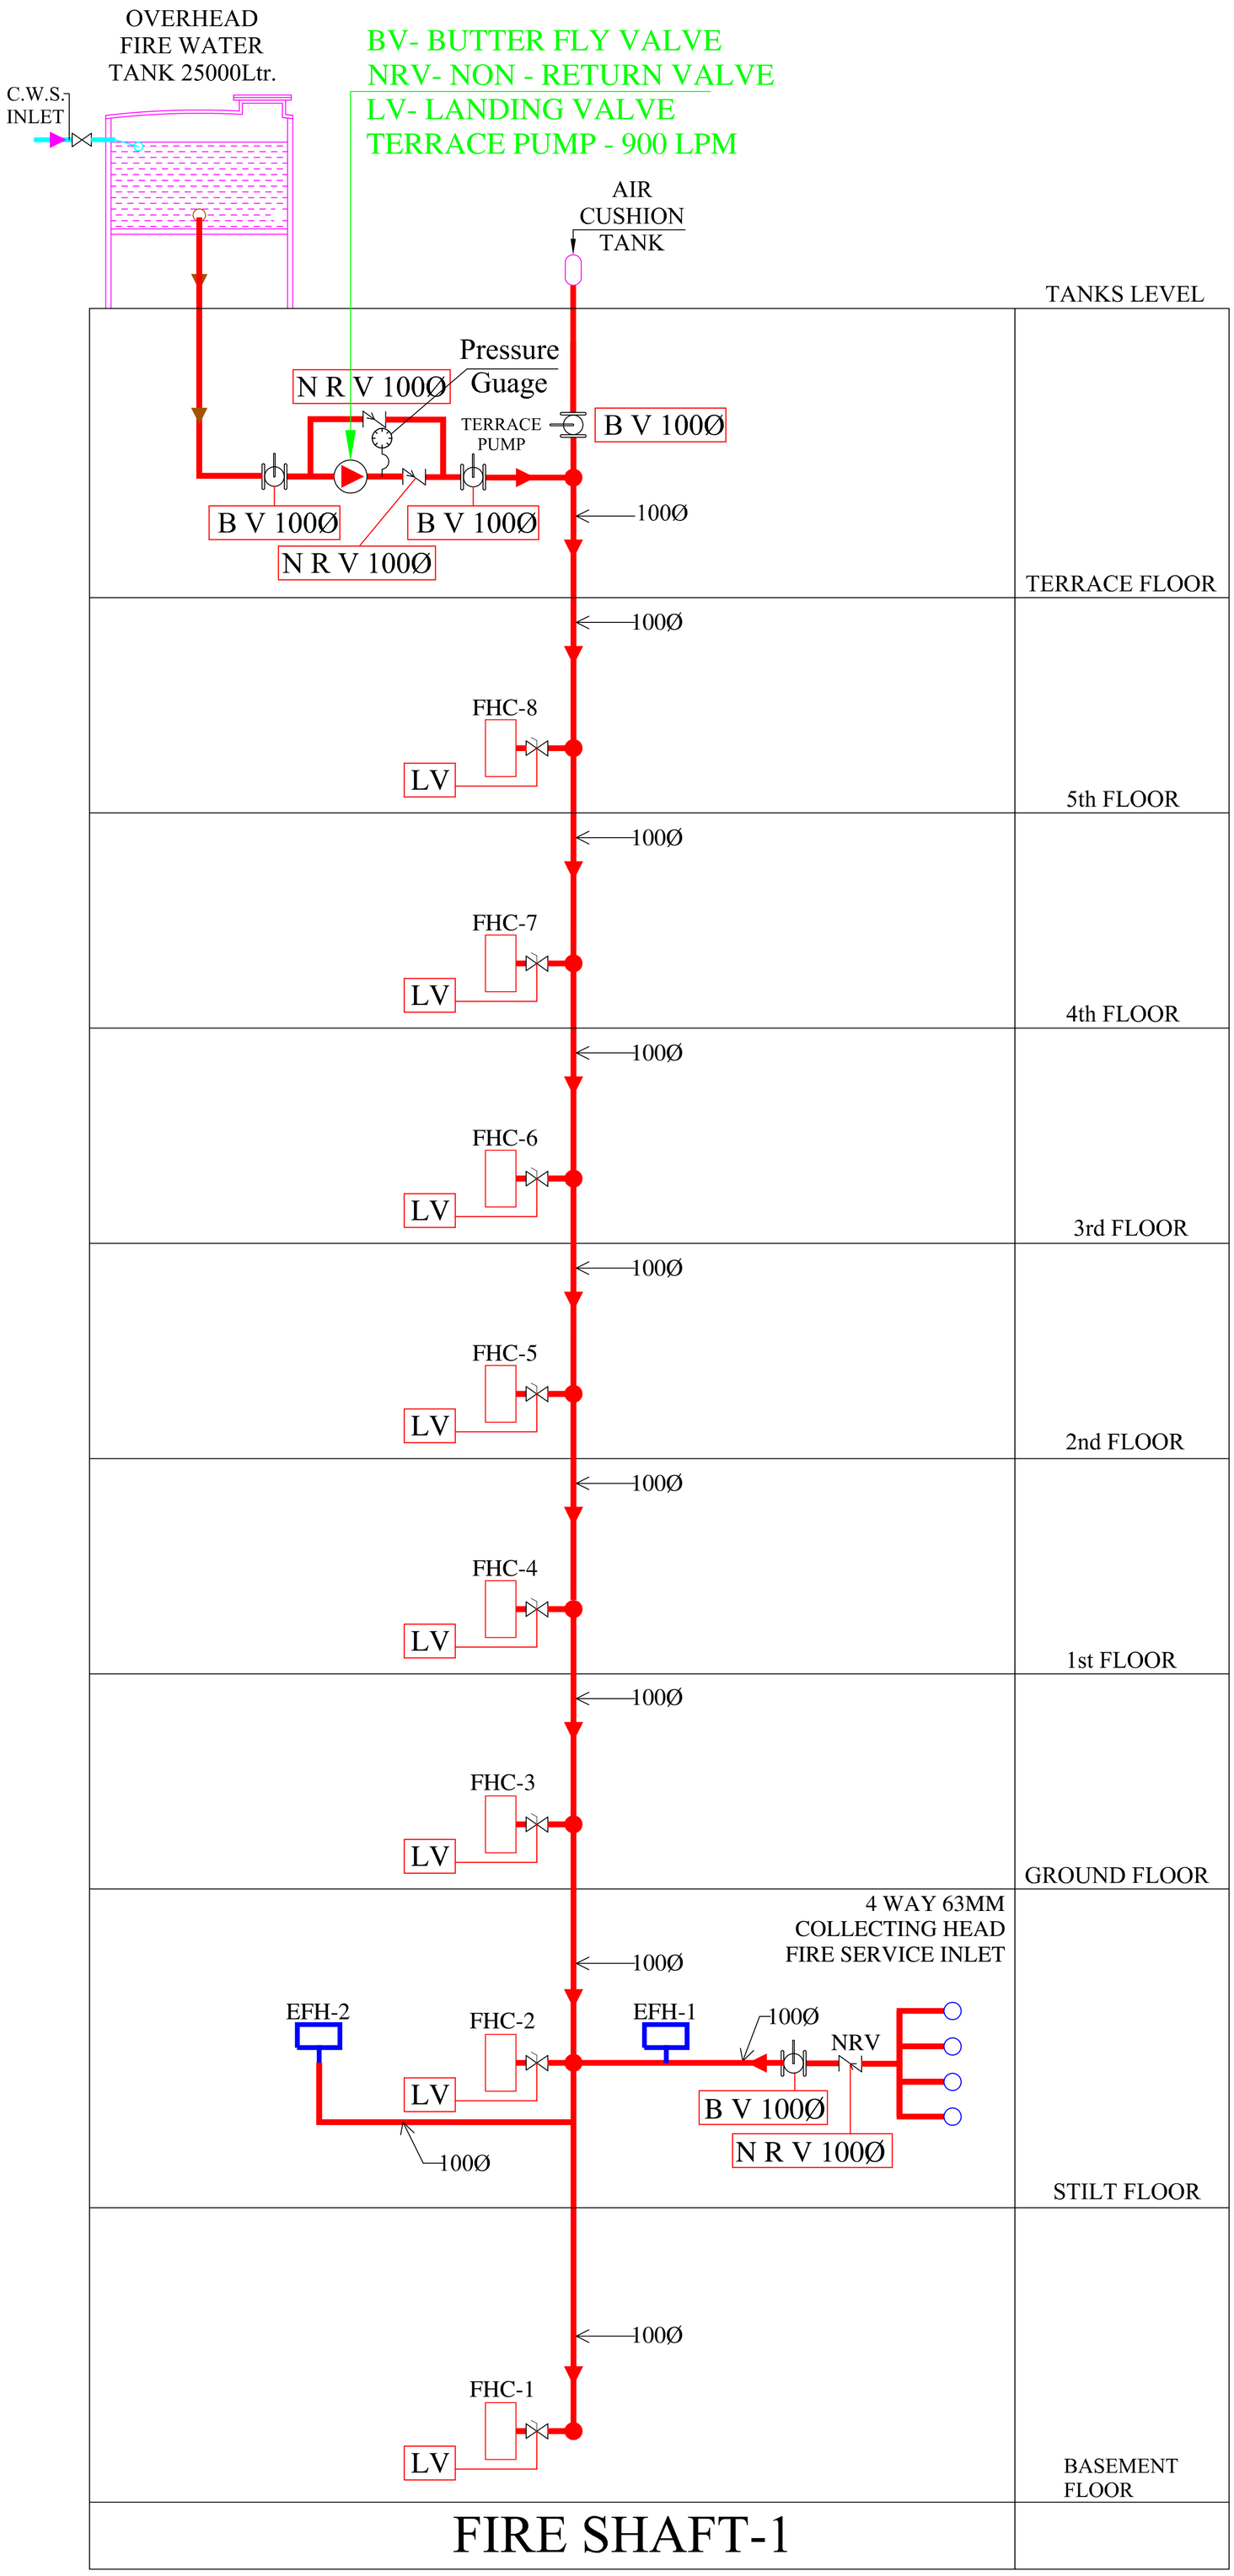

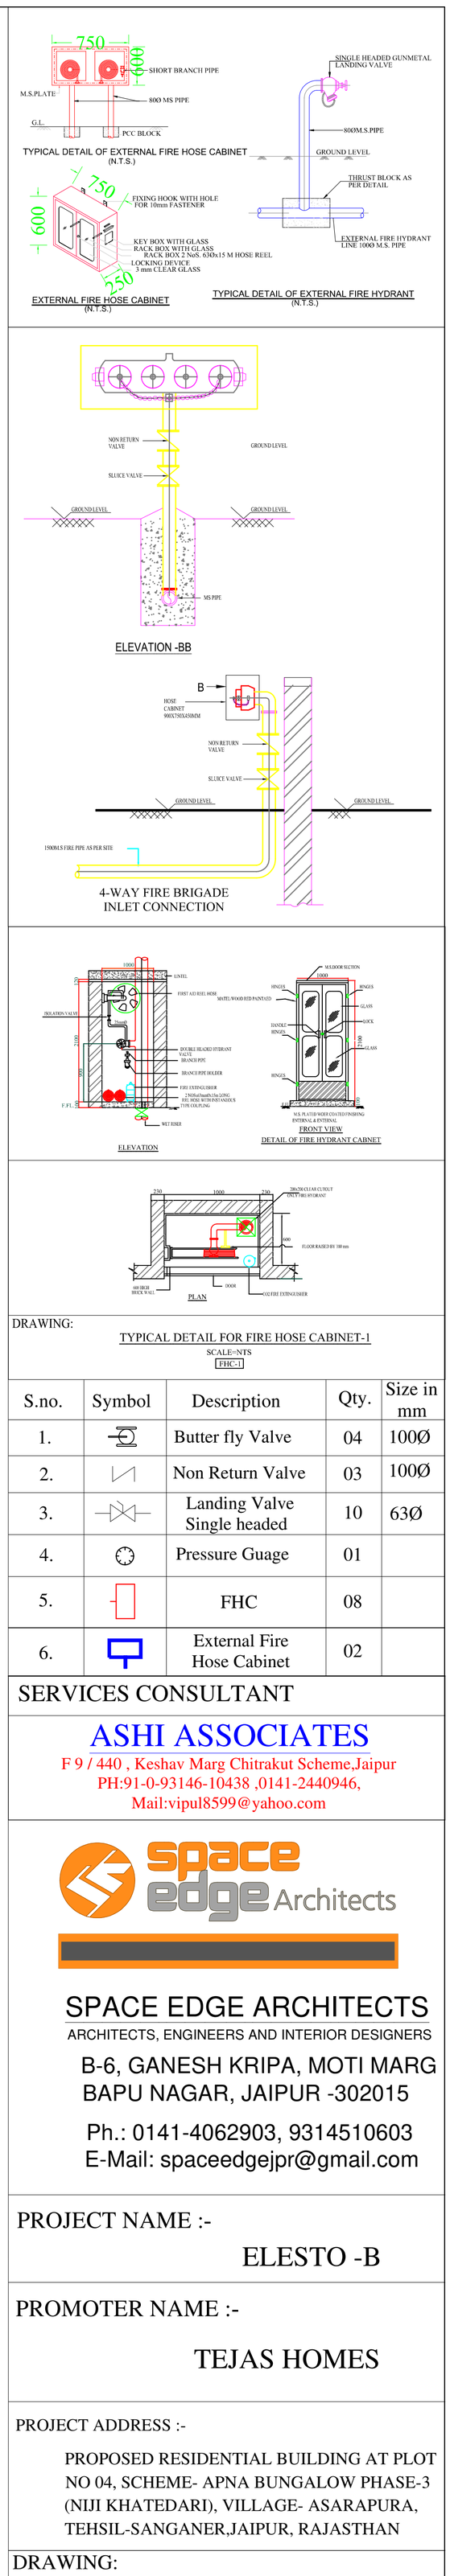

DRAWING:

TYPICAL DETAIL FOR FIRE HOSE CABINET-1

SCALE=NTS

FHC-1

S.no.	Symbol	Description	Qty.	Size in mm
1.		Butter fly Valve	04	100Ø
2.		Non Return Valve	03	100Ø
3.		Landing Valve Single headed	10	63Ø
4.		Pressure Guage	01	
5.		FHC	08	
6.		External Fire Hose Cabinet	02	

VIPUL AGARWAL
M.E.P. CONSULTANT
B.E. ELECTRICAL

SERVICES CONSULTANT

ASHI ASSOCIATES
F 9 / 440 , Keshav Marg Chitrakut Scheme,Jaipur
PH:91-0-93146-10438 ,0141-2440946,
Mail:vipul8599@yahoo.com

space edge Architects

SPACE EDGE ARCHITECTS
ARCHITECTS, ENGINEERS AND INTERIOR DESIGNERS
B-6, GANESH KRIPA, MOTI MARG
BAPU NAGAR, JAIPUR -302015
Ph.: 0141-4062903, 9314510603
E-Mail: spaceedgejpr@gmail.com

PROJECT NAME :-

ELESTO -B

PROMOTER NAME :-

TEJAS HOMES

PROJECT ADDRESS :-

PROPOSED RESIDENTIAL BUILDING AT PLOT NO 04, SCHEME- APNA BUNGALOW PHASE-3 (NIJI KHATEDARI), VILLAGE- ASARAPURA, TEHSIL-SANGANER,JAIPUR, RAJASTHAN

DRAWING:

FIRE SCHEMATIC LAYOUT

DRN. BY:- VIJESH	DATE 15-03-2025
CHKD. BY:- SANJAY	E N S W
APPD. BY:- VIPUL AGARWAL	

For TEJAS HOMES

Sultan

Prop./Auth. Sign.