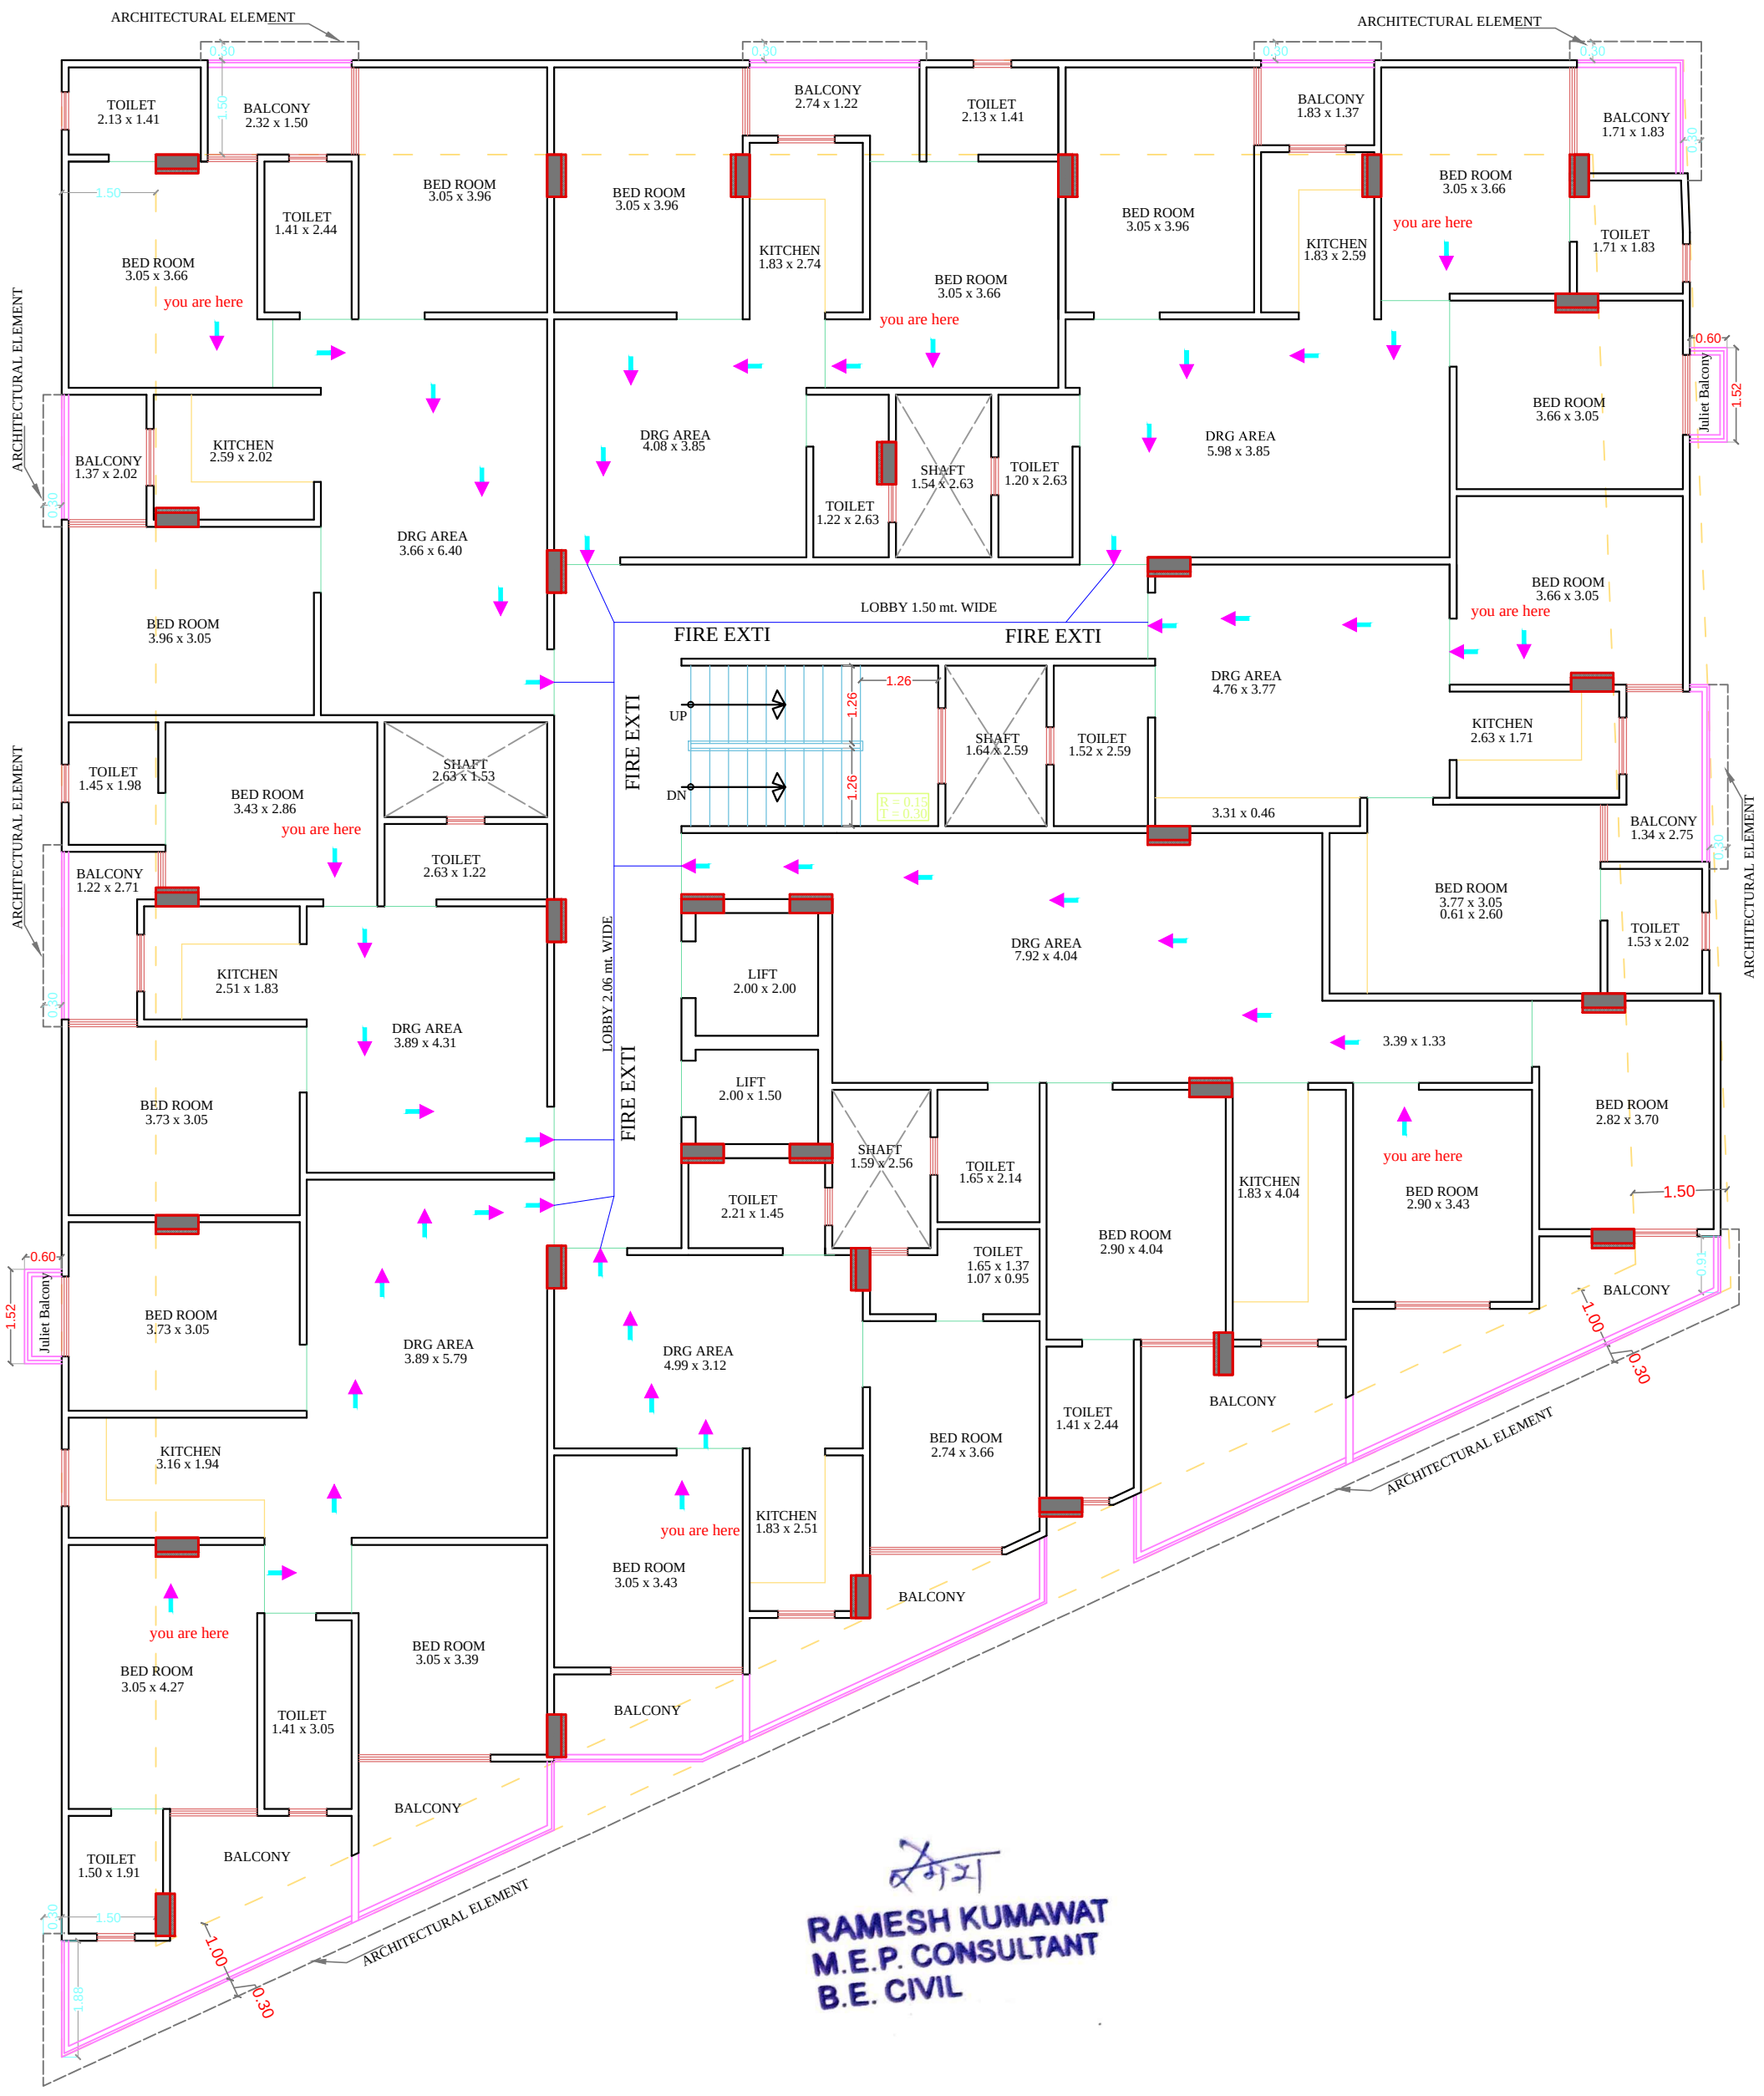

PROJECT TITLE :-

PROPOSED BUILDING AT KHASRA NO. 3402/2403 & 3423/3399 IN VILLAGE SIROLI, TEHSIL SANGANER , JAIPUR

TYPICAL FLOOR FIRE FIGHTING LAYOUT

SPACE CONSULTANT
PLOT-A-173, JAGDAMBA NAGAR, HEERAPURA POWER HOWER, JAIPUR (RAJ) 302024

DRN. BY		DATE	NORTH
APPD. BY		REVISION	
SCALE	N.T.S		

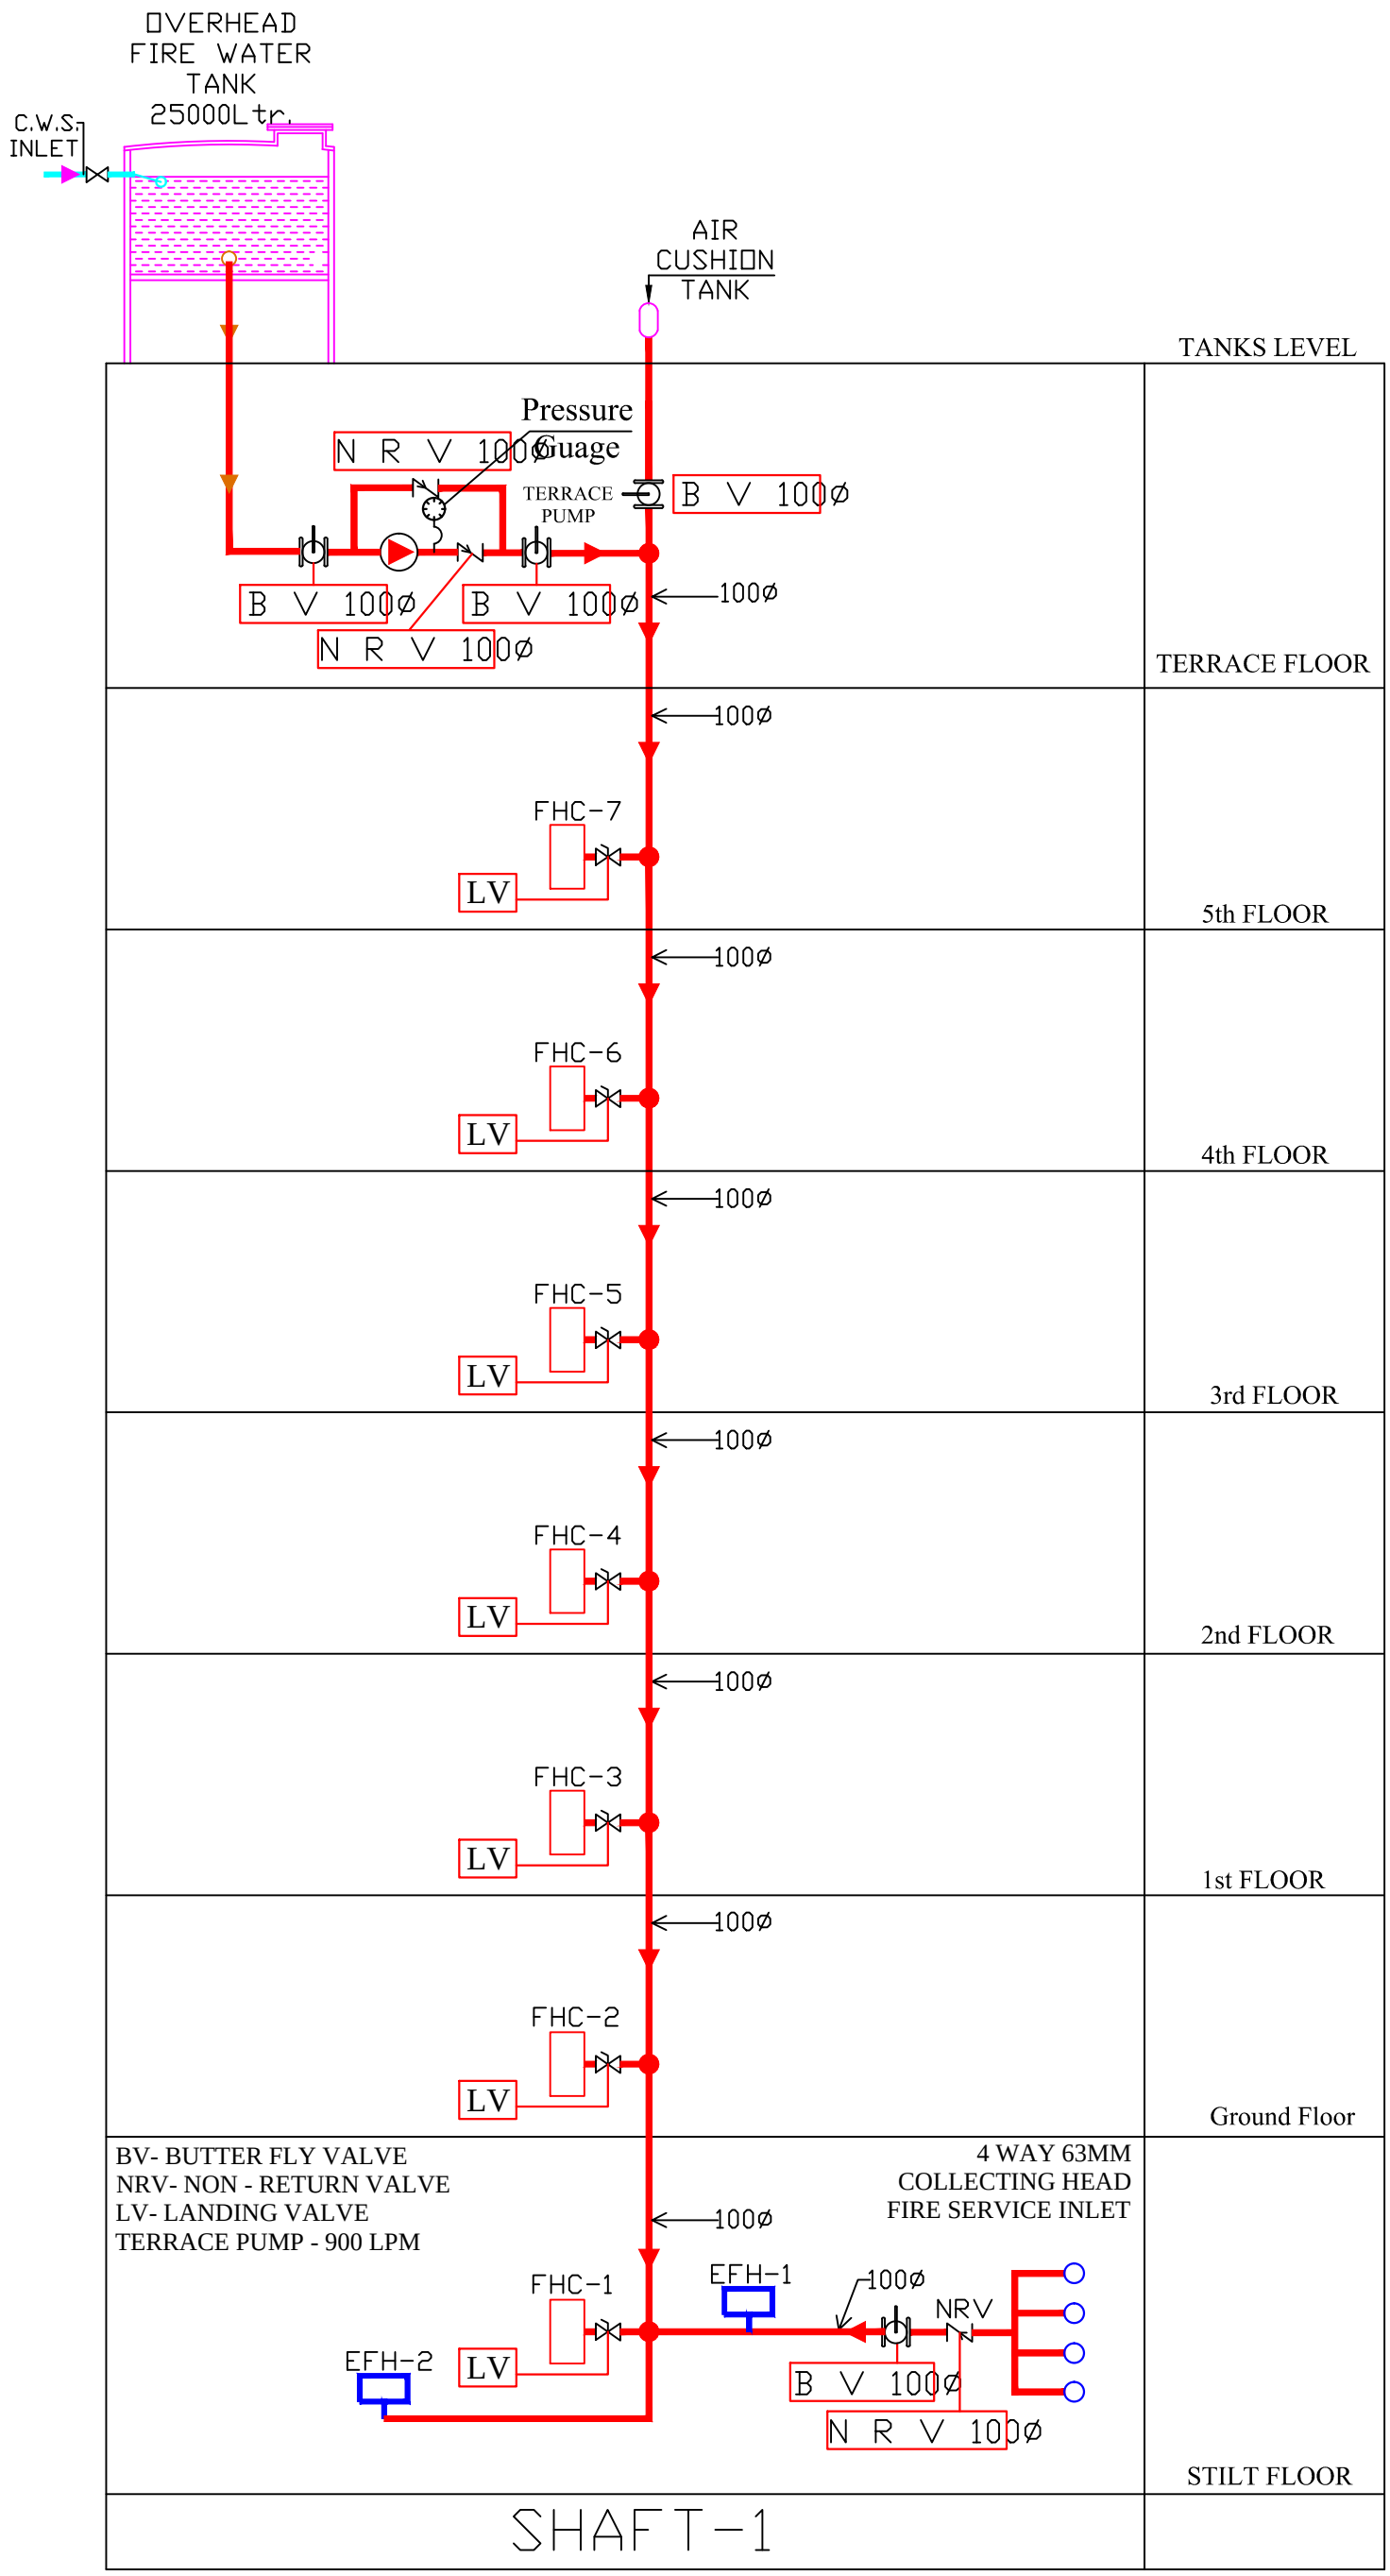

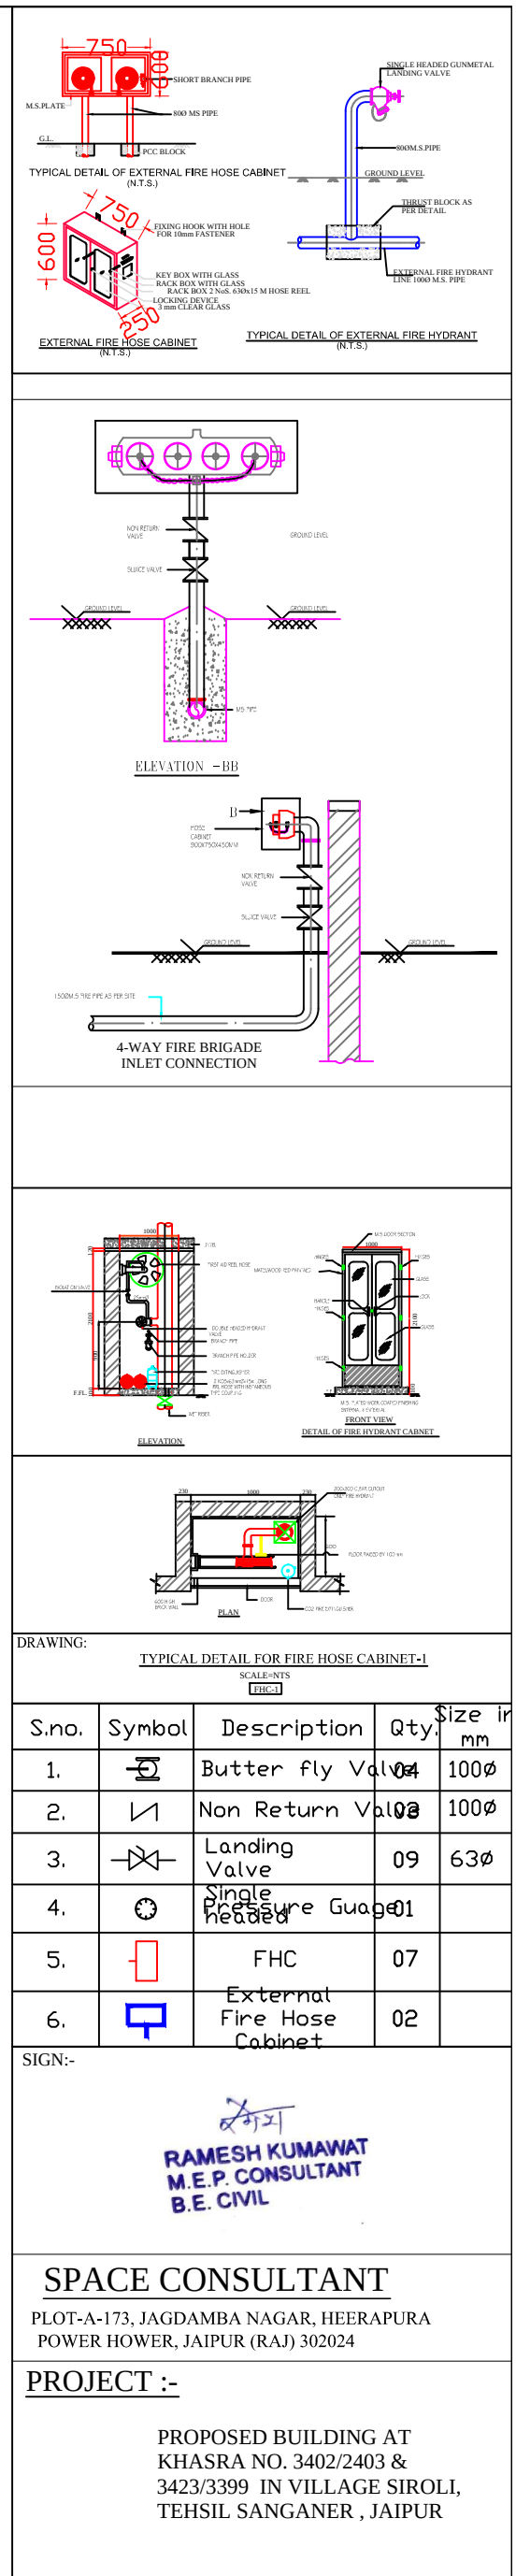

DRAWING:

TYPICAL DETAIL FOR FIRE HOSE CABINET-1

SCALE=NTS

FHC-1

S.no.	Symbol	Description	Qty.	Size in mm
1.		Butter fly Valve	04	100Ø
2.		Non Return Valve	03	100Ø
3.		Landing Valve	09	63Ø
4.		Pressure Guage	01	
5.		FHC	07	
6.		External Fire Hose Cabinet	02	

SIGN:-

RAMESH KUMAWAT
M.E.P. CONSULTANT
B.E. CIVIL

SPACE CONSULTANT

PLOT-A-173, JAGDAMBA NAGAR, HEERAPURA
POWER HOWER, JAIPUR (RAJ) 302024

PROJECT :-

PROPOSED BUILDING AT
KHASRA NO. 3402/2403 &
3423/3399 IN VILLAGE SIROLI,
TEHSIL SANGANER , JAIPUR

DRAWING:-

FIRE SCHEMATIC LAYOUT

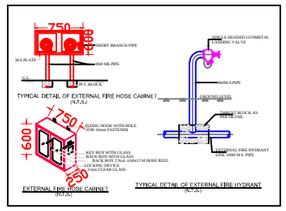

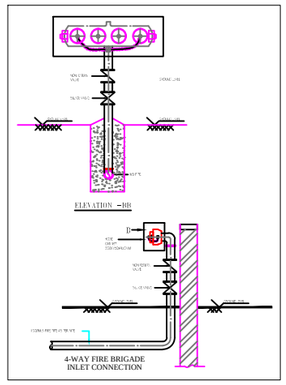

LEGEND

SYMBOL	QTY.	DESCRIPTION
	02	EXTERNAL FIRE HOSE CABINET
	01	FIRE HOSE CABINET
		100ØMS FIRE PIPE FOR EXTERNAL FIRE HYDRANTS

SEAL:-

RAMESH KUMAWAT
M.E.P. CONSULTANT
B.E. CIVIL

SPACE CONSULTANT
PLOT-A-173, JAGDAMBA NAGAR, HEERAPURA
POWER HOWER, JAIPUR (RAJ) 302024

ARCHITECT :-
FRANK SQUARE
ARCHITECTURE | PLANNER | DESIGNER
C-49 VIDYA APARTMENT PARAS MARG,
BAPU NAGAR JAIPUR, (RAJ.)
Email-afranksquare@gmail.com
Mobile-9461302542

PROJECT :-

PROPOSED BUILDING AT
KHASRA NO. 3402/2403 &
3423/3399 IN VILLAGE SIROLI,
TEHSIL SANGANER , JAIPUR

DRAWING: STILT FLOOR
EXTERNAL FIRE HYDRANT
FOR RERA SUBMISSION PLAN

DATE

SCALE:- N.T.S.

E N S W