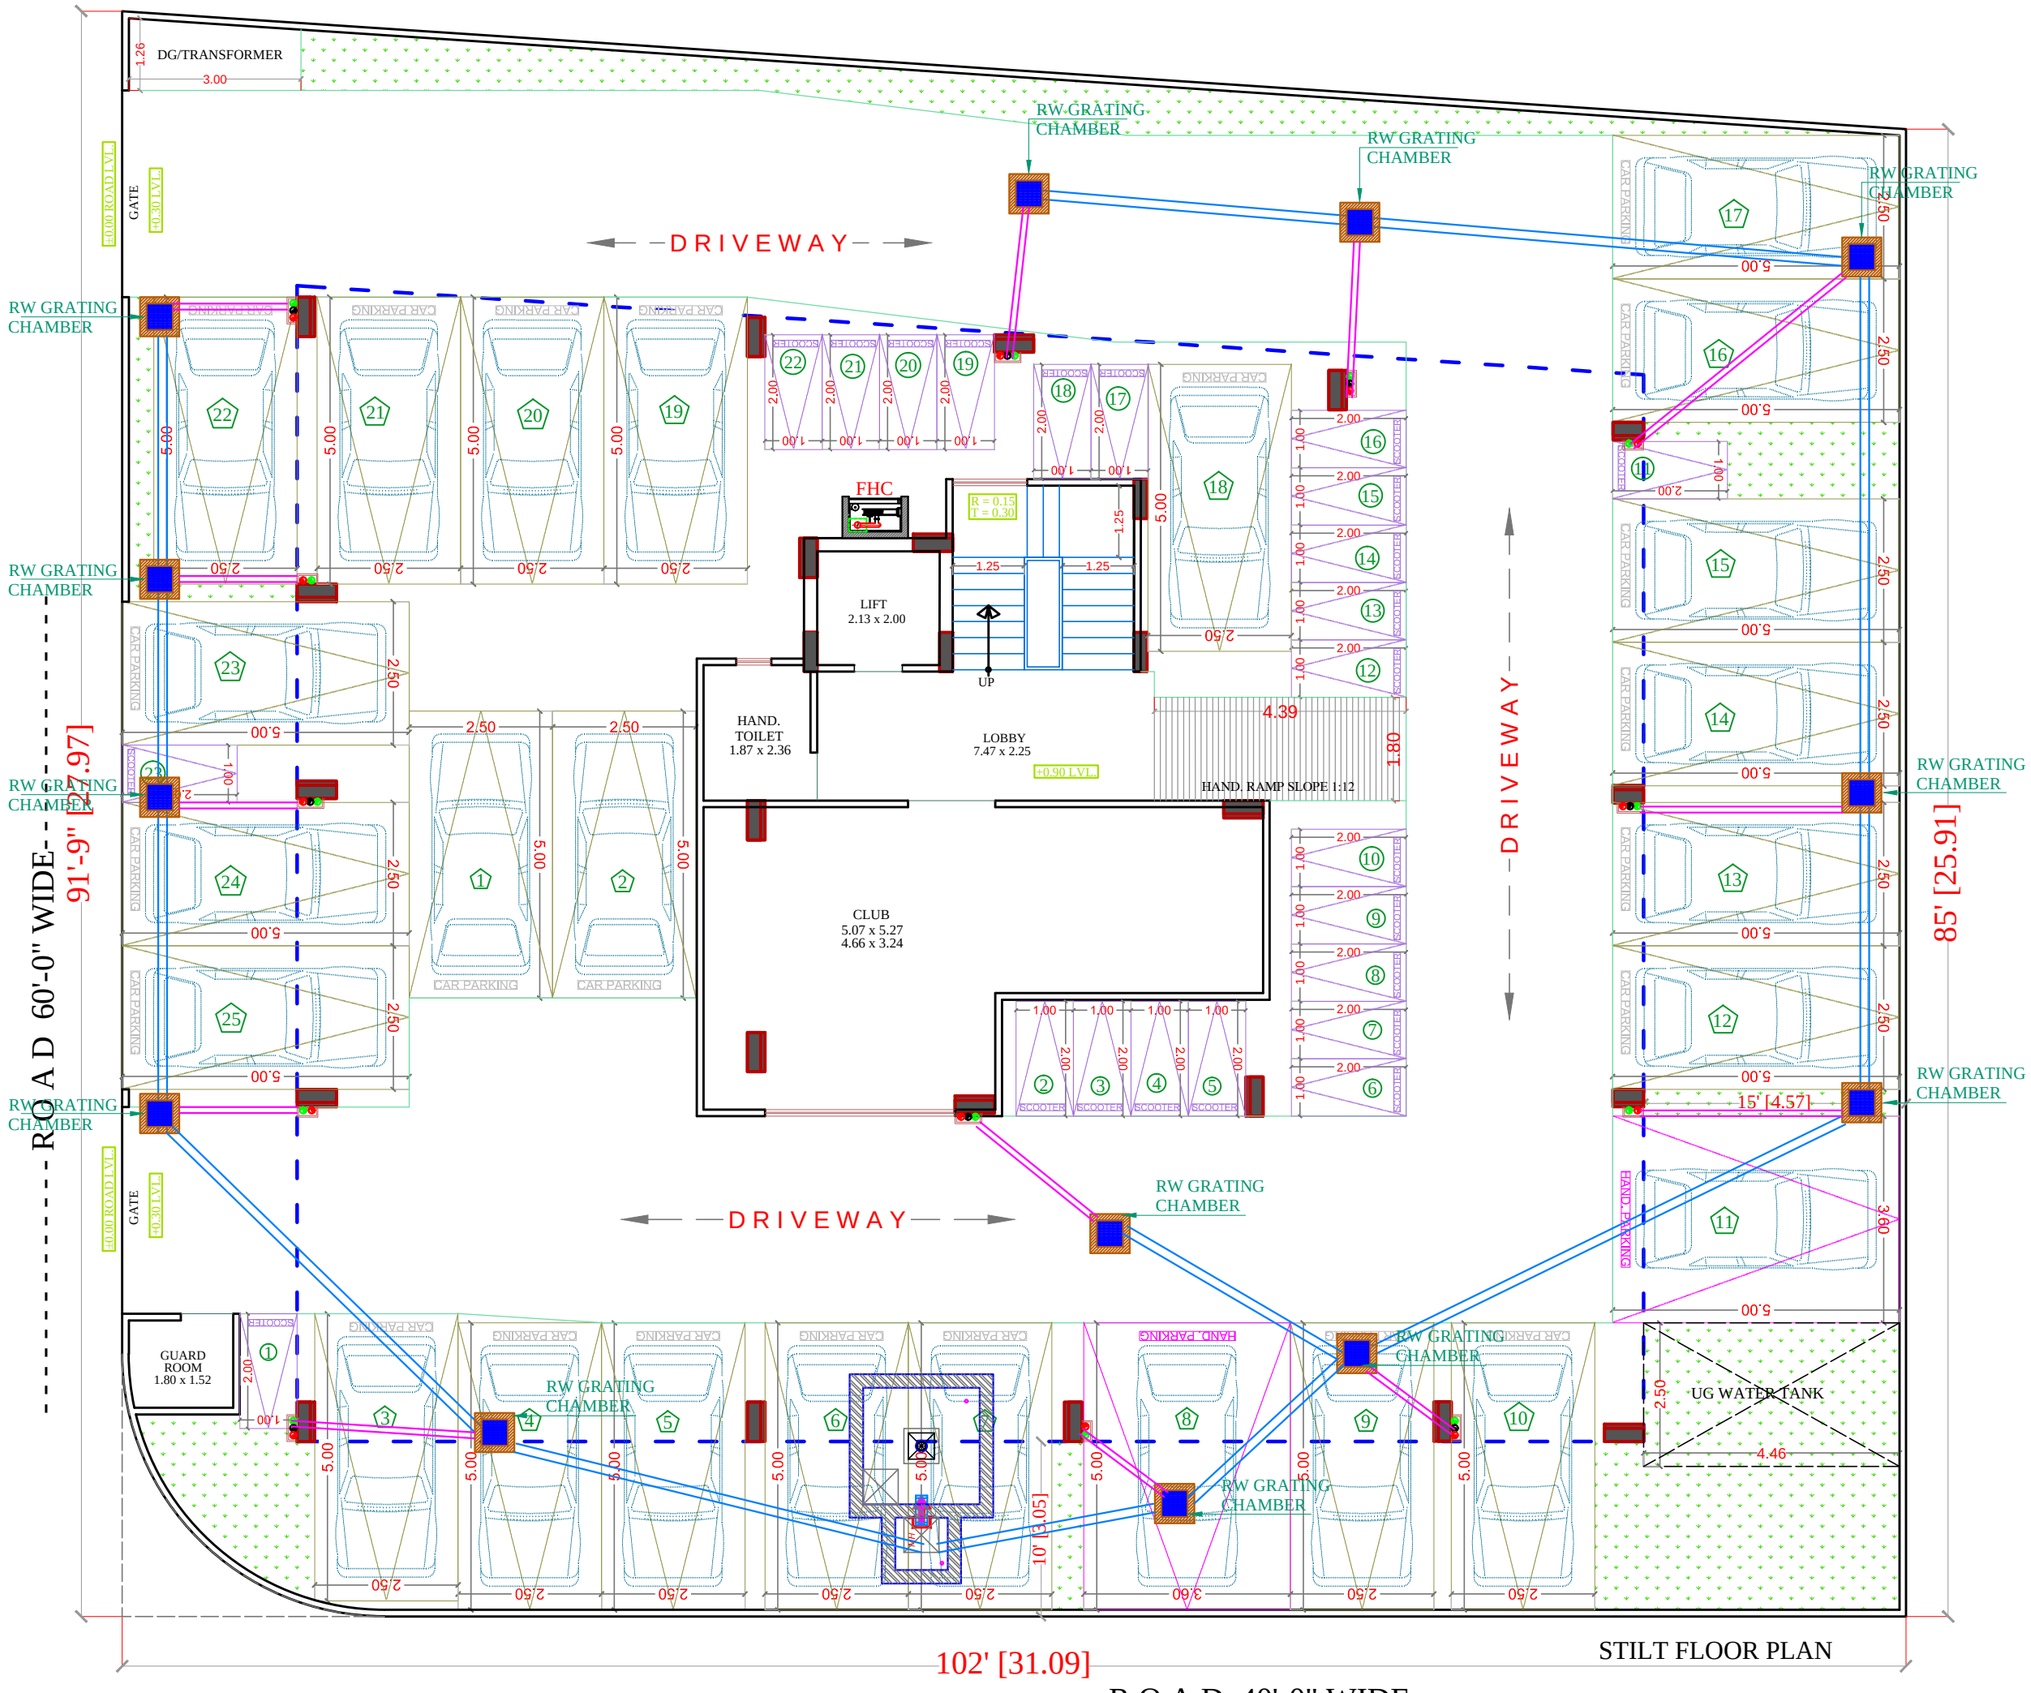

STILT FLOOR PLAN

SYMBOL	DESCRIPTION
	ø110 mm Soil Waste Water Pipe
	ø110 mm Waste Water Pipe
	ø110 mm Rain Water Pipe
	ø160 mm Rain Water Pipe Slope 1:200
	ø110 mm Rain Water Pipe Slope 1:200
	RC-12"X12" Depth Acording to Slope
	RC-18"X18" Depth Acording to Slope
	RC-24"X24" Depth Acording to Slope
	Flow Direction

SIGN:-

SEAL:-

For Space Consultant S.No. 016180 B.Tech. (Civil)

SPACE CONSULTANT

PLOT-A-173, JAGDAMBA NAGAR, HEERAPURA
POWER HOWER, JAIPUR (RAJ) 302024

ARCHITECT :-

FRANK SQUARE

ARCHITECTURE | PLANNER | DESIGNER
C-49 VIDYA APARTMENT PARAS MARG,
BAPU NAGAR JAIPUR, (RAJ.)
Email-afranksquare@gmail.com
Mobile-9461302542

PROJECT :-

PROPOSED BUILDING AT PLOT NO.-A1 & A2, NARAYANPURI-A, JAIPUR

DRAWING:

STILT FLOOR
EXTERNAL STORM DRAIN
AND RAIN WATER CHAMBER
PIPE ROUTE FOR
RERA SUBMISSION PLAN

DATE

SCALE:- N.T.S.