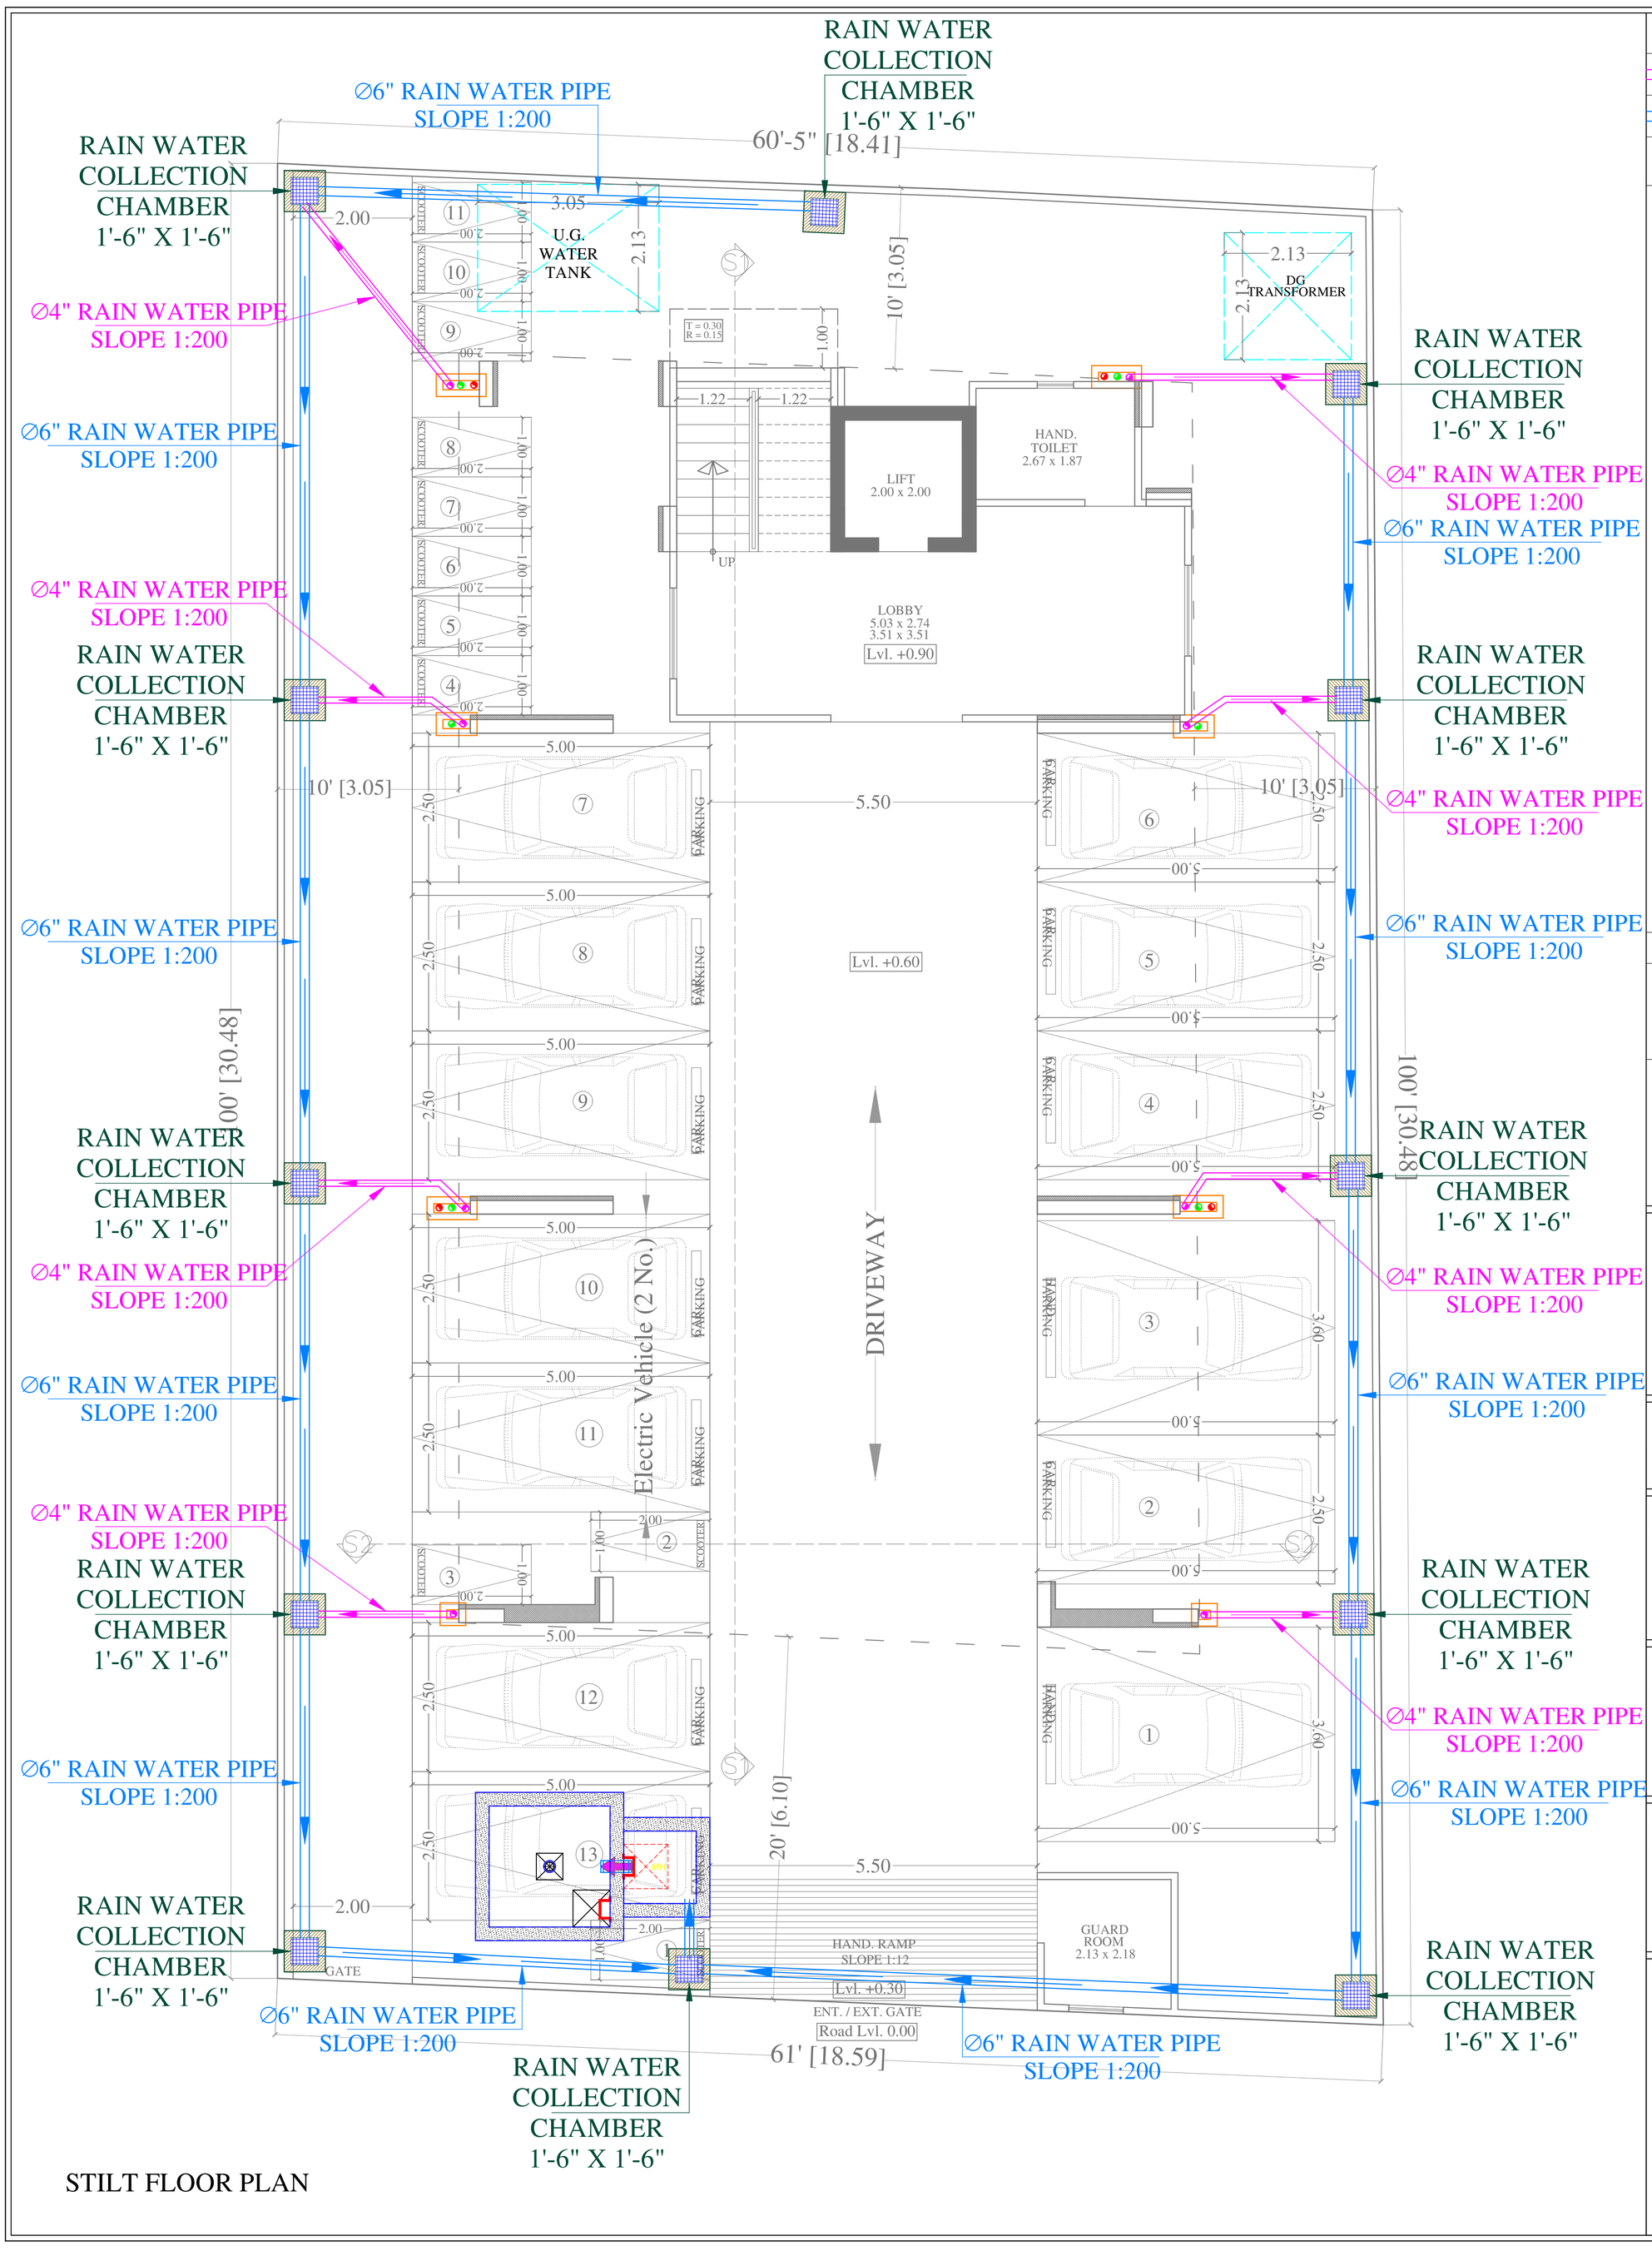

STILT FLOOR PLAN

LEGEND:-

	∅4" RAIN WATER PIPE SLOPE 1:200
	∅6" RAIN WATER PIPE SLOPE 1:200
	RAIN WATER GRATING CHAMBER 1'-6" X 1'-6"

VIPUL AGARWAL
M.E.P. CONSULTANT
B.E. ELECTRICAL

SERVICE CONSULTANT

ASHI ASSOCIATES
F 9 / 440 , Keshav Marg Chitrakut Scheme,Jaipur
PH:91-0-93146-10438 ,0141-2440946, Mail:vipul8599@yahoo.com

DRG. TITLE:-
EXTERNAL
STROM DRAIN & CHAMBER
WITH PIPE ROUTE LAYOUT

E N S W

OWNER

Vinay Khandelwal,
Ashok Khandelwal

SCALE = 1:100

PROJECT :-

Saket Prestige Homes

DEVELOPER NAME :

SAKET BUILDMART PVT LTD

PROJECT ADDRESS :-

PROPOSED RESIDENTIAL BUILDING
SUBSIVION AT PLOT NO. 29-30
(NORTH PART) LIONS LANE, JAIPUR

ARCHITECT :-

SPACE GRID
C-49,VIDYA
APARTMENT,PARAS MARG,
BAPU NAGAR,NEAR JANTA
STORE CIRCLE, JAIPUR-302015
PH-09314918766,0141-4005506 (O)
Email:-info.spacegrid@gmail.com