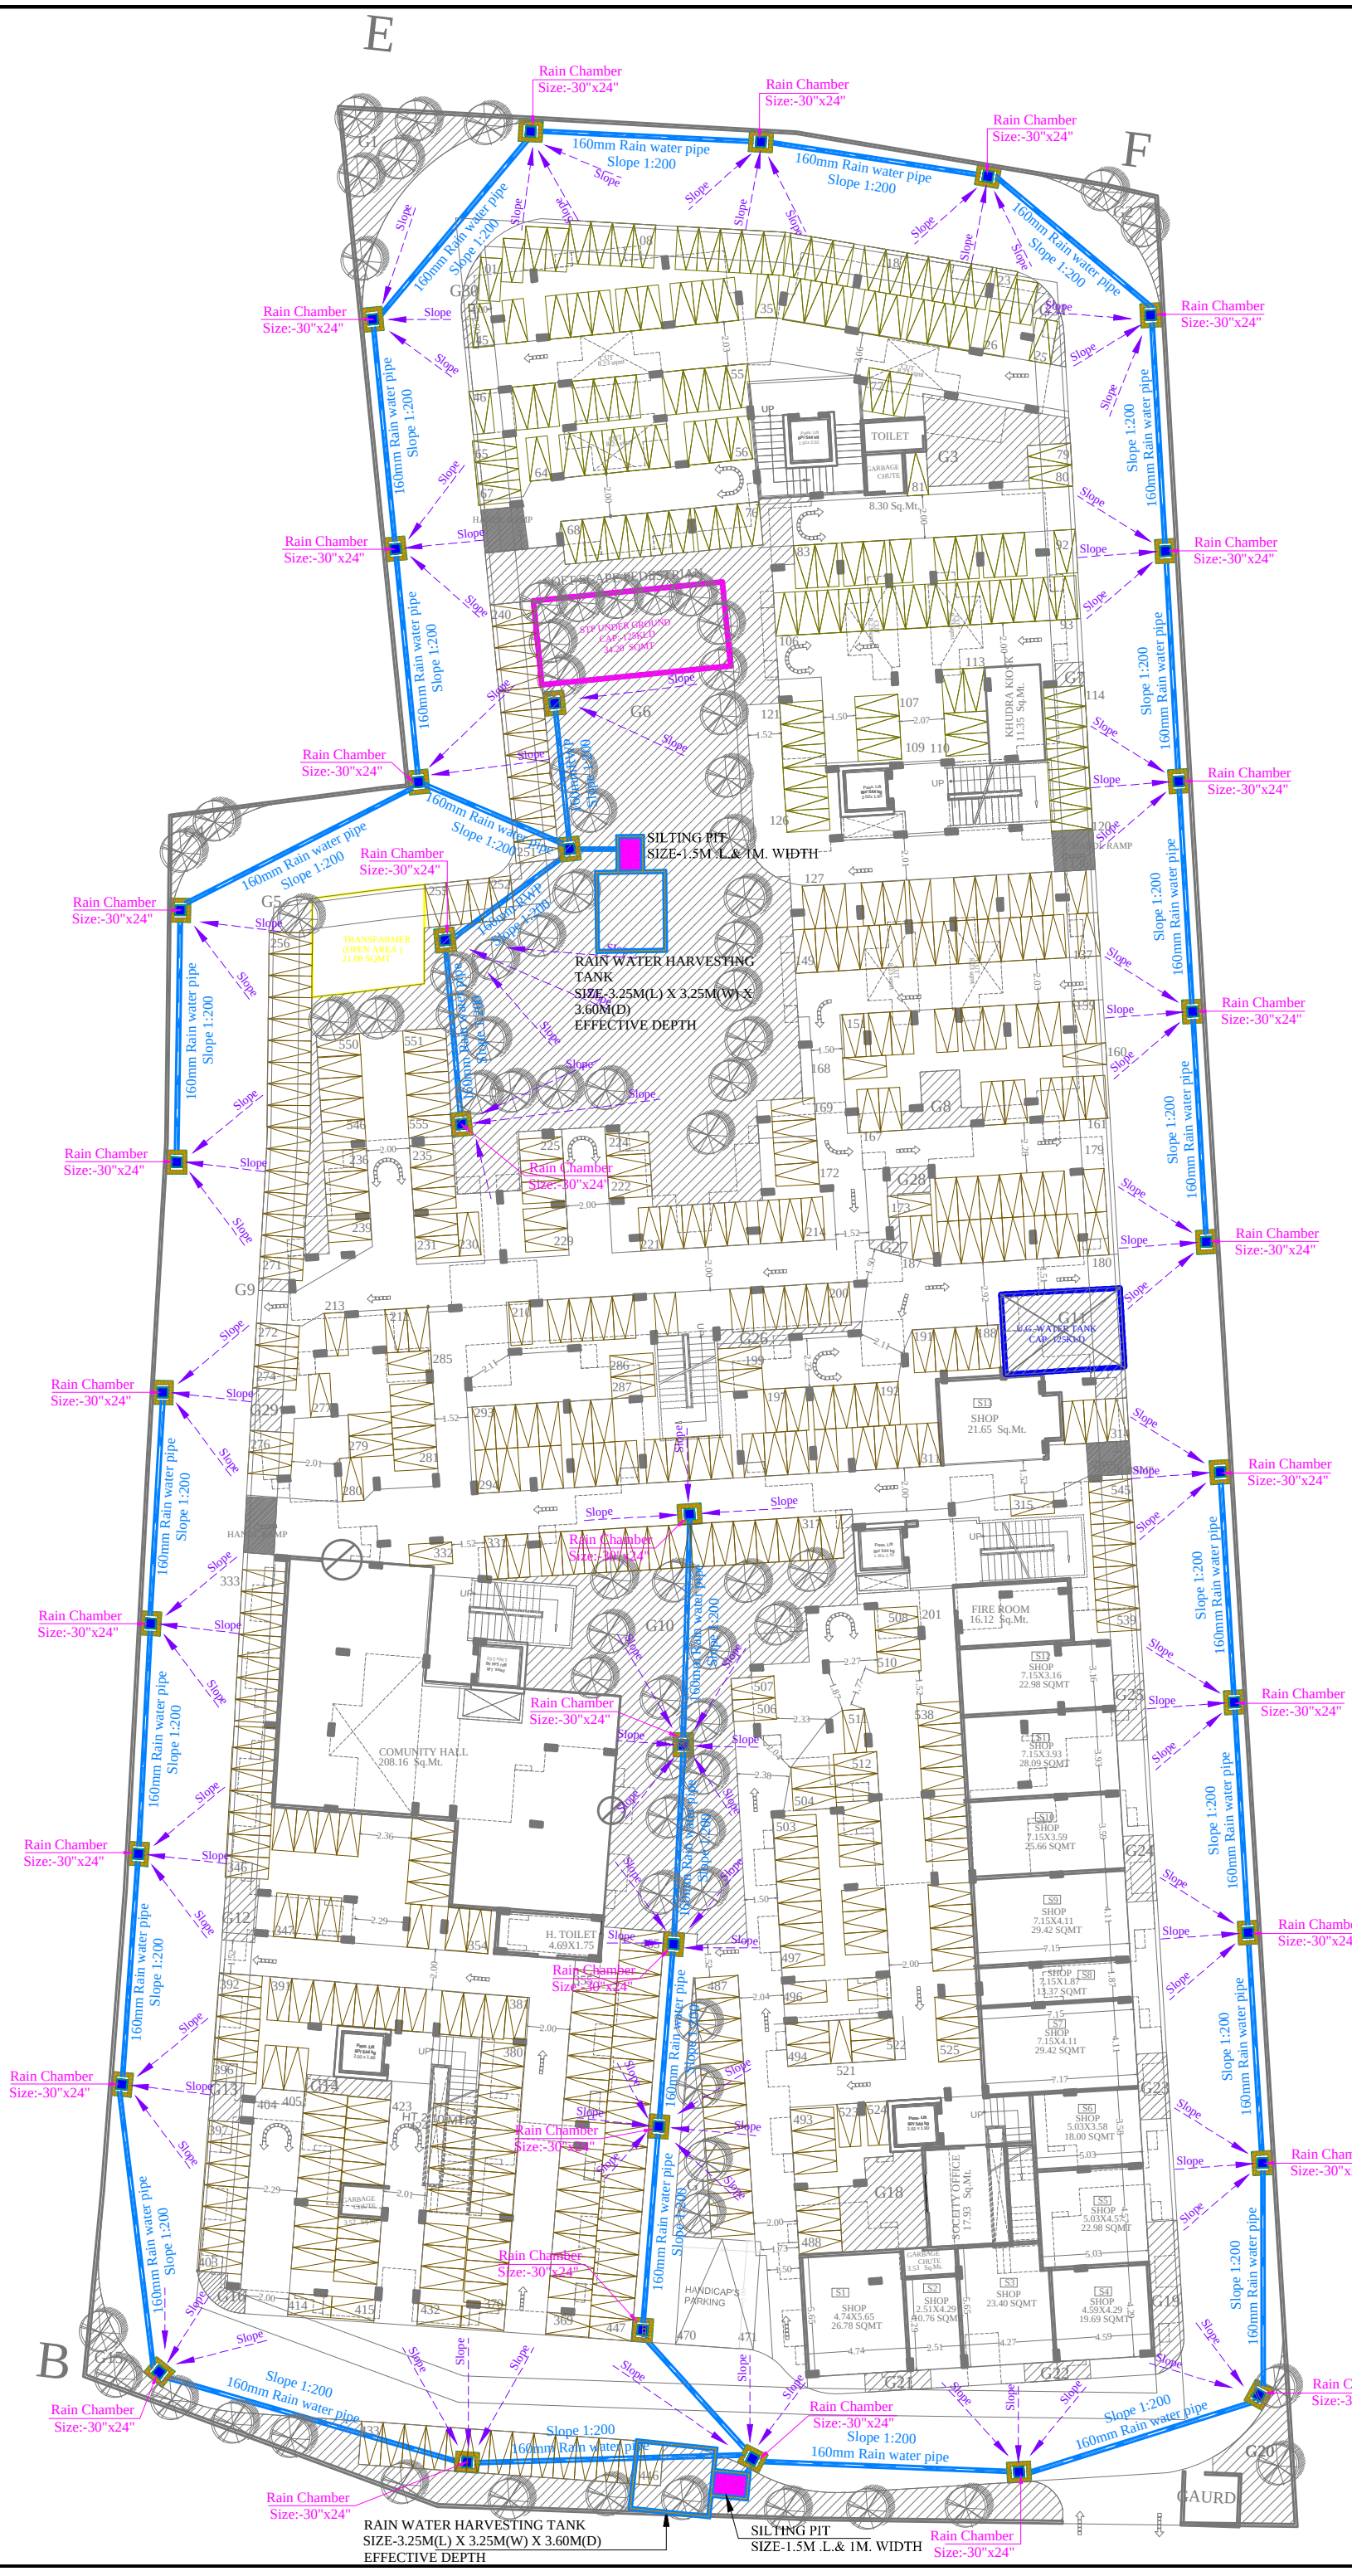

GENERAL NOTES

1. ALL DIMENSION ON THIS DRAWING ARE IN FEET AND INCHES.
2. ONLY WRITTEN DIMENSIONS ARE TO BE FOLLOWED. DRAWING SHOULD NOT BE SCALED UNDER ANY CIRCUMSTANCES.
3. ALL MEASURMENTS MUST BE CHECKED AND VERIFIED BY THE CONTRACTORS PRIOR TO EXECUTION OF WORK AT THE SITE.
4. THIS DRAWING IS TO BE READ IN CONJUNCTION WITH ALL RELEVANT STRUCTURAL, SERVICES & FACILITY PLANNING DRAWINGS.
5. ARCHITECTURAL DRAWINGS ARE TO BE FOLLOWED THE LOCATION OF ALL STRUCTURAL MEMBERS & MASONRY WALLS. FOR SIZES & REINFORCEMENT DETAILS OF STRUCTURAL MEMBERS, RELEVANT STRUCTURAL DRAWINGS ARE TO BE REFERRED.
6. ANY DISCREPANCIES BETWEEN ARCHITECTURAL, STRUCTURAL AND SERVICES DRAWINGS MUST BE BROUGHT TO THE NOTICE OF THE IMMEDIATELY & PRIOR TO EXECUTION AT SITE.
7. CO-ORDINATED WITH SERVICES SUCH AS HVAC, PLUMBING & ELECTRICAL, ETC IS THE RESPONSIBILITY OF THE MAIN CONTRACTOR.
8. ALL MASONRY WALLS SHOULD BE ALIGNED WITH THE COLUMNS AS INDICATED ON THE PLAN.
9. FURNITURE/FIXTURES SHOWN ARE INDICATIVE ONLY PLEASE REFER RESPECTIVE SCHEDULES.

LEGENDS:-

- RAIN WATER CHAMBER 750X600 MM
- 160mm RAIN WATER PIPE SLOPE 1:200
- Slope Arrow

Structure Consultant

Vigyatech Consultants Pvt. Ltd.

Service Consultant

SERVICES CONSULTANT:
VIPUL CONSULTING,
F 9 / 440 , Keshav Marg Chitrakut Scheme,Jaipur
PH:91-0-93146-10438 ,0141-2440946
Mail:vipul8398@yahoo.com
REV. NO. 00,DATE:-21-04-2018

Developer & Builders

Mukundra Infra Projects Pvt.Ltd.
corporate office :

Project

Mukundra Prime
(CHIEF MINISTER'S JAN AWAS YOJNA)

KHASRA NO. 363, 364, 367,
VILLAGE:-RAJNAGAR, TEH-LADPURA, DIST. KOTA

Architect

j. s. a r c h i t e c t s & a s s o c i a t e s
Plot no.G-14 ,
Flat no 101/1 Janpath Shyam Nagar ,Jaipur
PH:(0141) 2297446
(M)-94141-79236 , 94141-87082

236, shastri nagar,dadabari, kota.(raj.),pin- 324009
Ph:(0744)2501870
e.mail: baljindersingh236@gmail.com , infojs236@gmail.com

North | key plan

Dealt by	WASEEM	Drg. no.
Check. by	SANJAY	A-1
Scale	1:150	working drawing
Date	21-04-2018	
PROJECT NO		
sheet title		REV.
GROUND FLOOR EXTERNAL STORME WATER DRAINAGE PLAN		R-00
Issued As		
Checked & Issued By:	Date:-	no.of copies