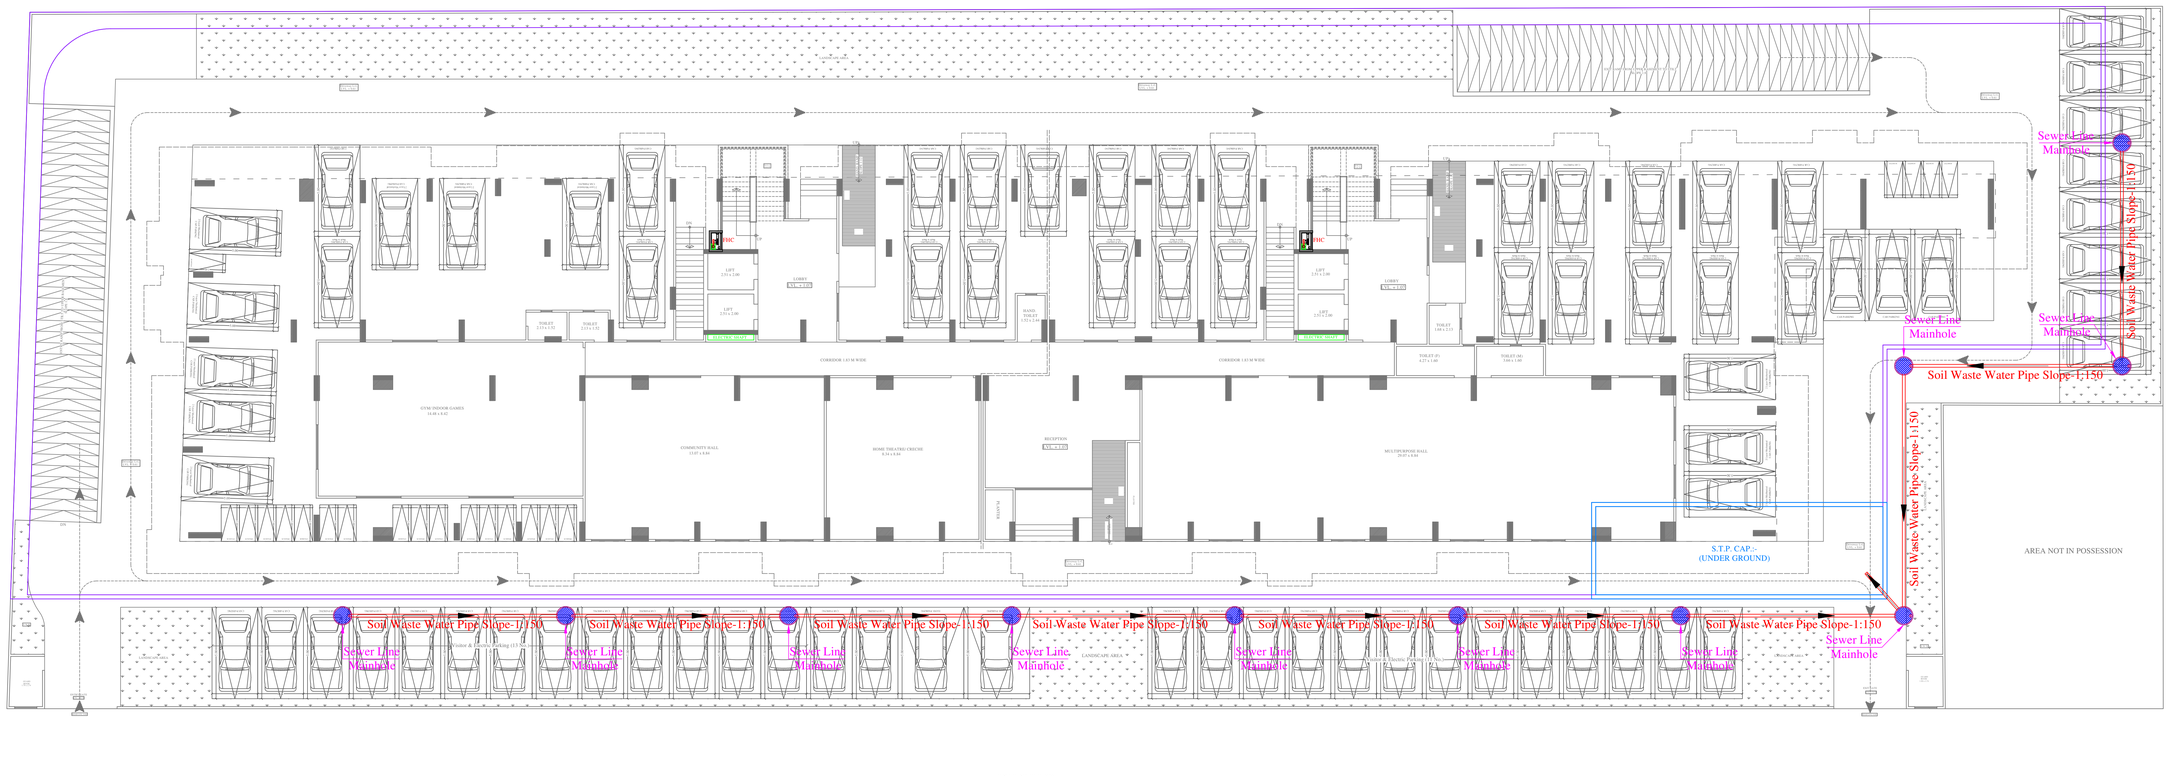
Sewer Line Mainhole
Soil Waste Water Pipe Slope-1:150
Soil Waste Water Pipe Slope-1:150
Soil Waste Water Pipe Slope-1:150