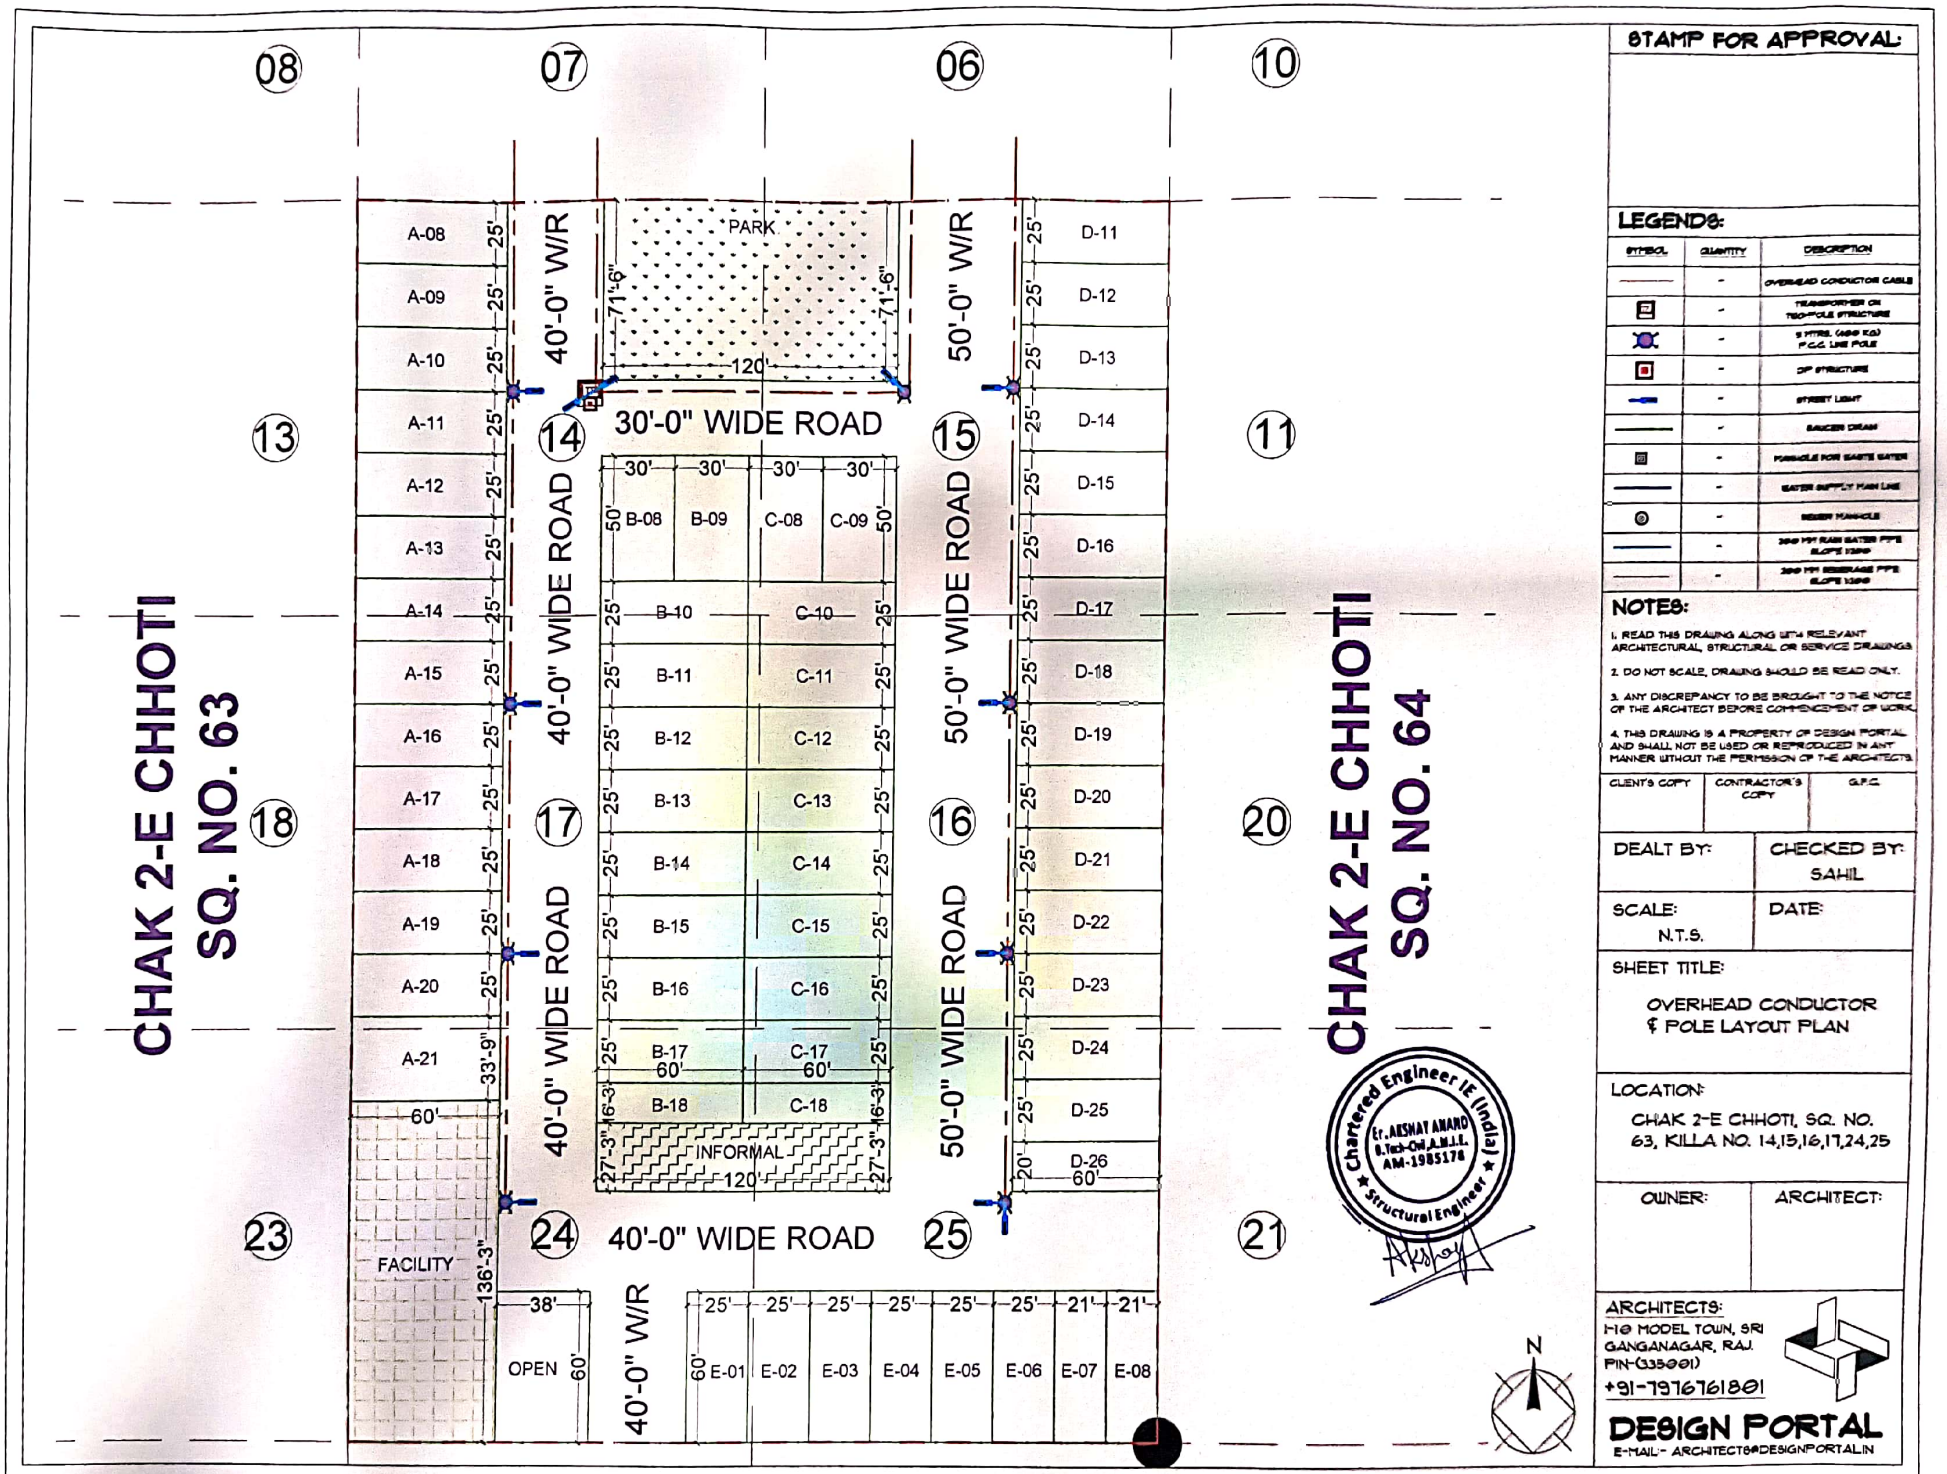

STAMP FOR APPROVAL:

LEGENDS:

SYMBOL	QUANTITY	DESCRIPTION
	-	OVERHEAD CONDUCTOR CABLE
	-	TRANSFORMER ON TRIO-POLE STRUCTURE
	-	9 MTRS. (600 KG) P.C.C. LINE POLE
	-	DP STRUCTURE
	-	STREET LIGHT
	-	SAUCER DRAIN
	-	PUMPABLE FOR WASTE WATER
	-	WATER SUPPLY MAIN LINE
	-	MANHOLE
	-	300 MM RCC WATER PIPE SLOPE 1:500
	-	300 MM SEWERAGE PIPE SLOPE 1:500

NOTES:

1. READ THIS DRAWING ALONG WITH RELEVANT ARCHITECTURAL, STRUCTURAL OR SERVICE DRAWINGS.
2. DO NOT SCALE, DRAWING SHOULD BE READ ONLY.
3. ANY DISCREPANCY TO BE BROUGHT TO THE NOTICE OF THE ARCHITECT BEFORE COMMENCEMENT OF WORK.
4. THIS DRAWING IS A PROPERTY OF DESIGN PORTAL AND SHALL NOT BE USED OR REPRODUCED IN ANY MANNER WITHOUT THE PERMISSION OF THE ARCHITECTS.

CLIENT'S COPY	CONTRACTOR'S COPY	G.F.C.

DEALT BY:	CHECKED BY: SAHIL
SCALE: N.T.S.	DATE:

SHEET TITLE:
OVERHEAD CONDUCTOR & POLE LAYOUT PLAN

LOCATION:
CHAK 2-E CHHOTI, SQ. NO. 63, KILLA NO. 14,15,16,17,24,25

OWNER:	ARCHITECT:

ARCHITECTS:
H@ MODEL TOWN, SRI GANGANAGAR, RAJ.
PIN-(335001)
+91-7976761801
DESIGN PORTAL
E-MAIL- ARCHITECT@DESIGNPORTAL.IN

Scanned with OKEN Scanner