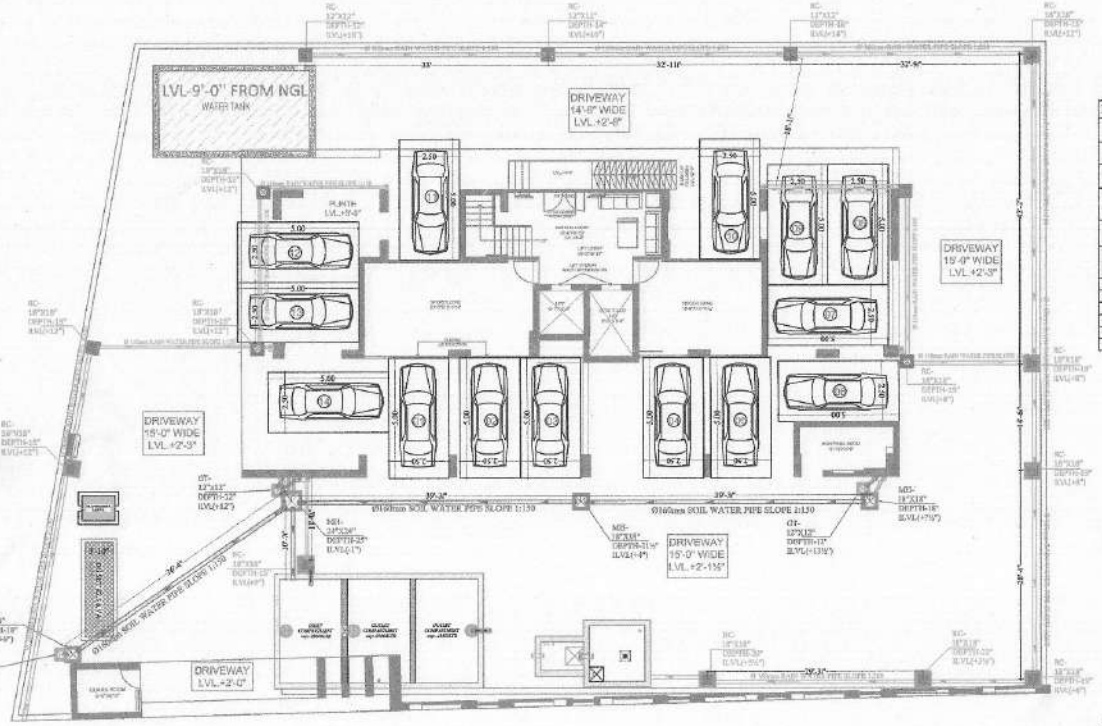

LEGENDS:-

	GULLY TRAP 150x150MM
	SINKMACH MANHOLE 450x450MM
	SINKMACH MANHOLE 600x600MM
	RAIN WATER CHAMBER 300x300MM
	RAIN WATER CHAMBER 450x450MM
	RAIN WATER CHAMBER 600x600MM

PIPES & SLOPE DETAILS :-

	160mm SOIL WATER PIPE SLOPE 1:150
	160mm SOIL WATER PIPE SLOPE 1:150
	160mm WASTE WATER PIPE SLOPE 1:150
	160mm RAIN WATER PIPE SLOPE 1:200
	110mm RAIN WATER PIPE SLOPE 1:200

GENERAL NOTES :

1. ALL DIMENSIONS ON THE DRAWINGS ARE IN FEET & INCHES UNLESS MENTIONED OTHERWISE.
2. DIMENSIONS ON THE DRAWING ARE NOT TO BE SCALED. ONLY STATED DIMENSIONS ARE TO BE FOLLOWED.
3. THE 0.00 = L.V.L. IS THAT OF CREST OF APPROACH ROAD. ALL OTHER LEVELS MENTIONED ARE UNFINISHED FLOOR LEVELS & ALL VERTICAL DIMENSIONS ARE TO BE MEASURED FROM THIS LEVELS.
4. ALL THE DISCREPANCIES TO BE BROUGHT TO NOTICE OF THE ARCHITECT AND RESOLVED BEFORE THE COMMENCEMENT OF THE WORK.

STRUCTURAL CONSULTANT :

ELECTRICAL CONSULTANT :

PLUMBING CONSULTANT :

SITE PLAN :

No	Date	Revision	Initial	Checked

CLIENT :
MR. PRAVEEN JAIN
KOTA
RAJ.

PROJECT :
VASTU 16

DRAWING TITLE :
EXTERNAL DRAINAGE & RAIN WATER PIPE ROUTE PLAN
SHEET 01 OF 01

DRW SIZE : A3	SCALE : NTS
REF FILE : VASTU-16 SITE EXTERNAL ALL FINAL	
PROJECT NO. : 2450-2020 B	DATE :
LOCATION : KOTA	
PROJECT NAME : NIRMAN 1032	

PLOTTED ON	DRAWN BY	CHECKED BY	APPROVED BY
20-10-20	S SHARMA	ZIA ULLEE PAR	N YADAV

NITYENDRA YADAV
ARCHITECT
CA/2013/61957

Nkance DESIGN STUDIO