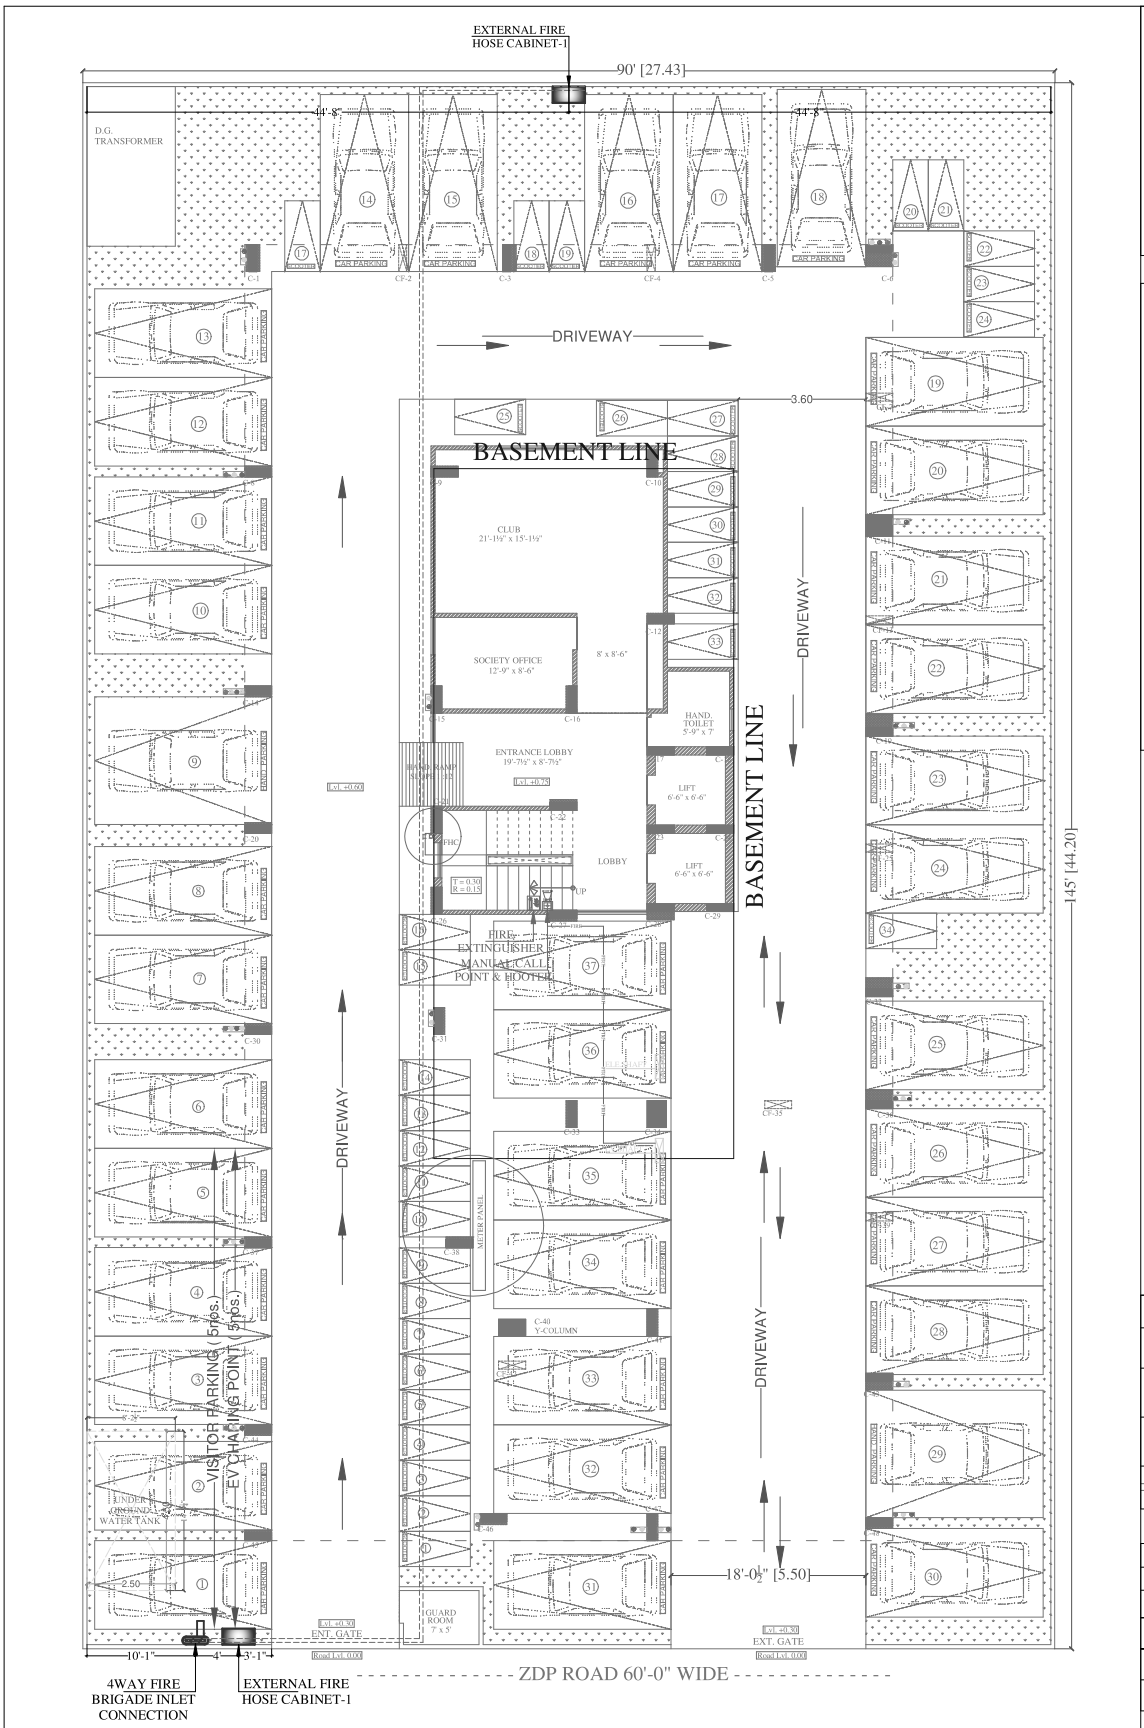

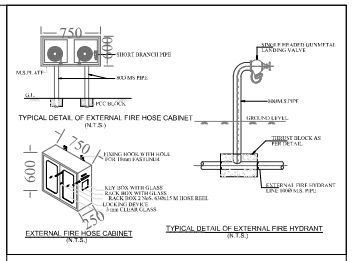

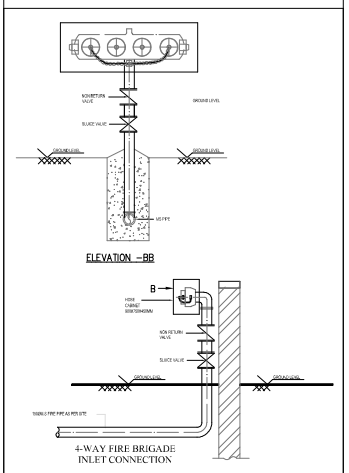

VIPUL AGARWAL
M.E.P. CONSULTANT
B.E. ELECTRICAL

LEGEND

SYMBOL	QTY.	DESCRIPTION
	02	EXTERNAL FIRE HOSE CABINET
FHC	01	FIRE HOSE CABINET
		100ØMS FIRE PIPE FOR EXTERNAL FIRE HYDRANTS

LEGENDS:

Mounting Height	No.	I D	Symbol	Description
IN CEILING		CONDUIT	FIRE	Rigid PVC Conduit 25mm/ 2X1.5 sq. mm Copper Wire for Fire Alarm
+42"	01	MCP		MANUAL CALL POINT
+90"	01	HT		HOOTER POINT
+42"	01			FIRE EXTINGUISHER

PROJECT NAME :-	PROMOTER:-	PROJECT ADDRESS :-	PROJECT FOR REFERENCE:-	DRAWING:	ARCHITECTS:-	SERVICES CONSULTANT:	APPD BY:-	DATE:-	NORTH:-
VINAYAK AASHIYANA	AGARWAL BUILDERS	PLOT NO-46, SCHEME-24 (RAJAT VIHAR), MUTUL HOUSING CO. OP. SOCIETY, JAIPUR	AVINASH JI PLOT NO-46, SCHEME-24 (RAJAT VIHAR)	STILT FLOOR EXTERNAL FIRE HYDRANT & FIRE PIPE ROUTE PLAN	SPACE GRID C-#9,VIDYA APARTMENT,PARAS MARG, BAPU NAGAR,NEAR JANTA STORE CIRCLE, JAIPUR-302015 PH-09314918766,0141-4005506 (O) Email:-info.spacegrid@gmail.com	ASHI ASSOCIATES F 9 / 440 , Keshav Marg Chitrakut Scheme,Jaipur PH:91-0-93146-30438 ,0141-2440946 Mail:vipul85599@yahoo.com	VIPUL AGARWAL	09-07-2024	S E W N
							DEALT BY:- SANJAY	SCALE:- N.T.S.	
							DRAWN BY:- VIJESH	REV.:- R-00	