PRODUCED BY AN AUTODESK EDUCATIONAL PRODUCT

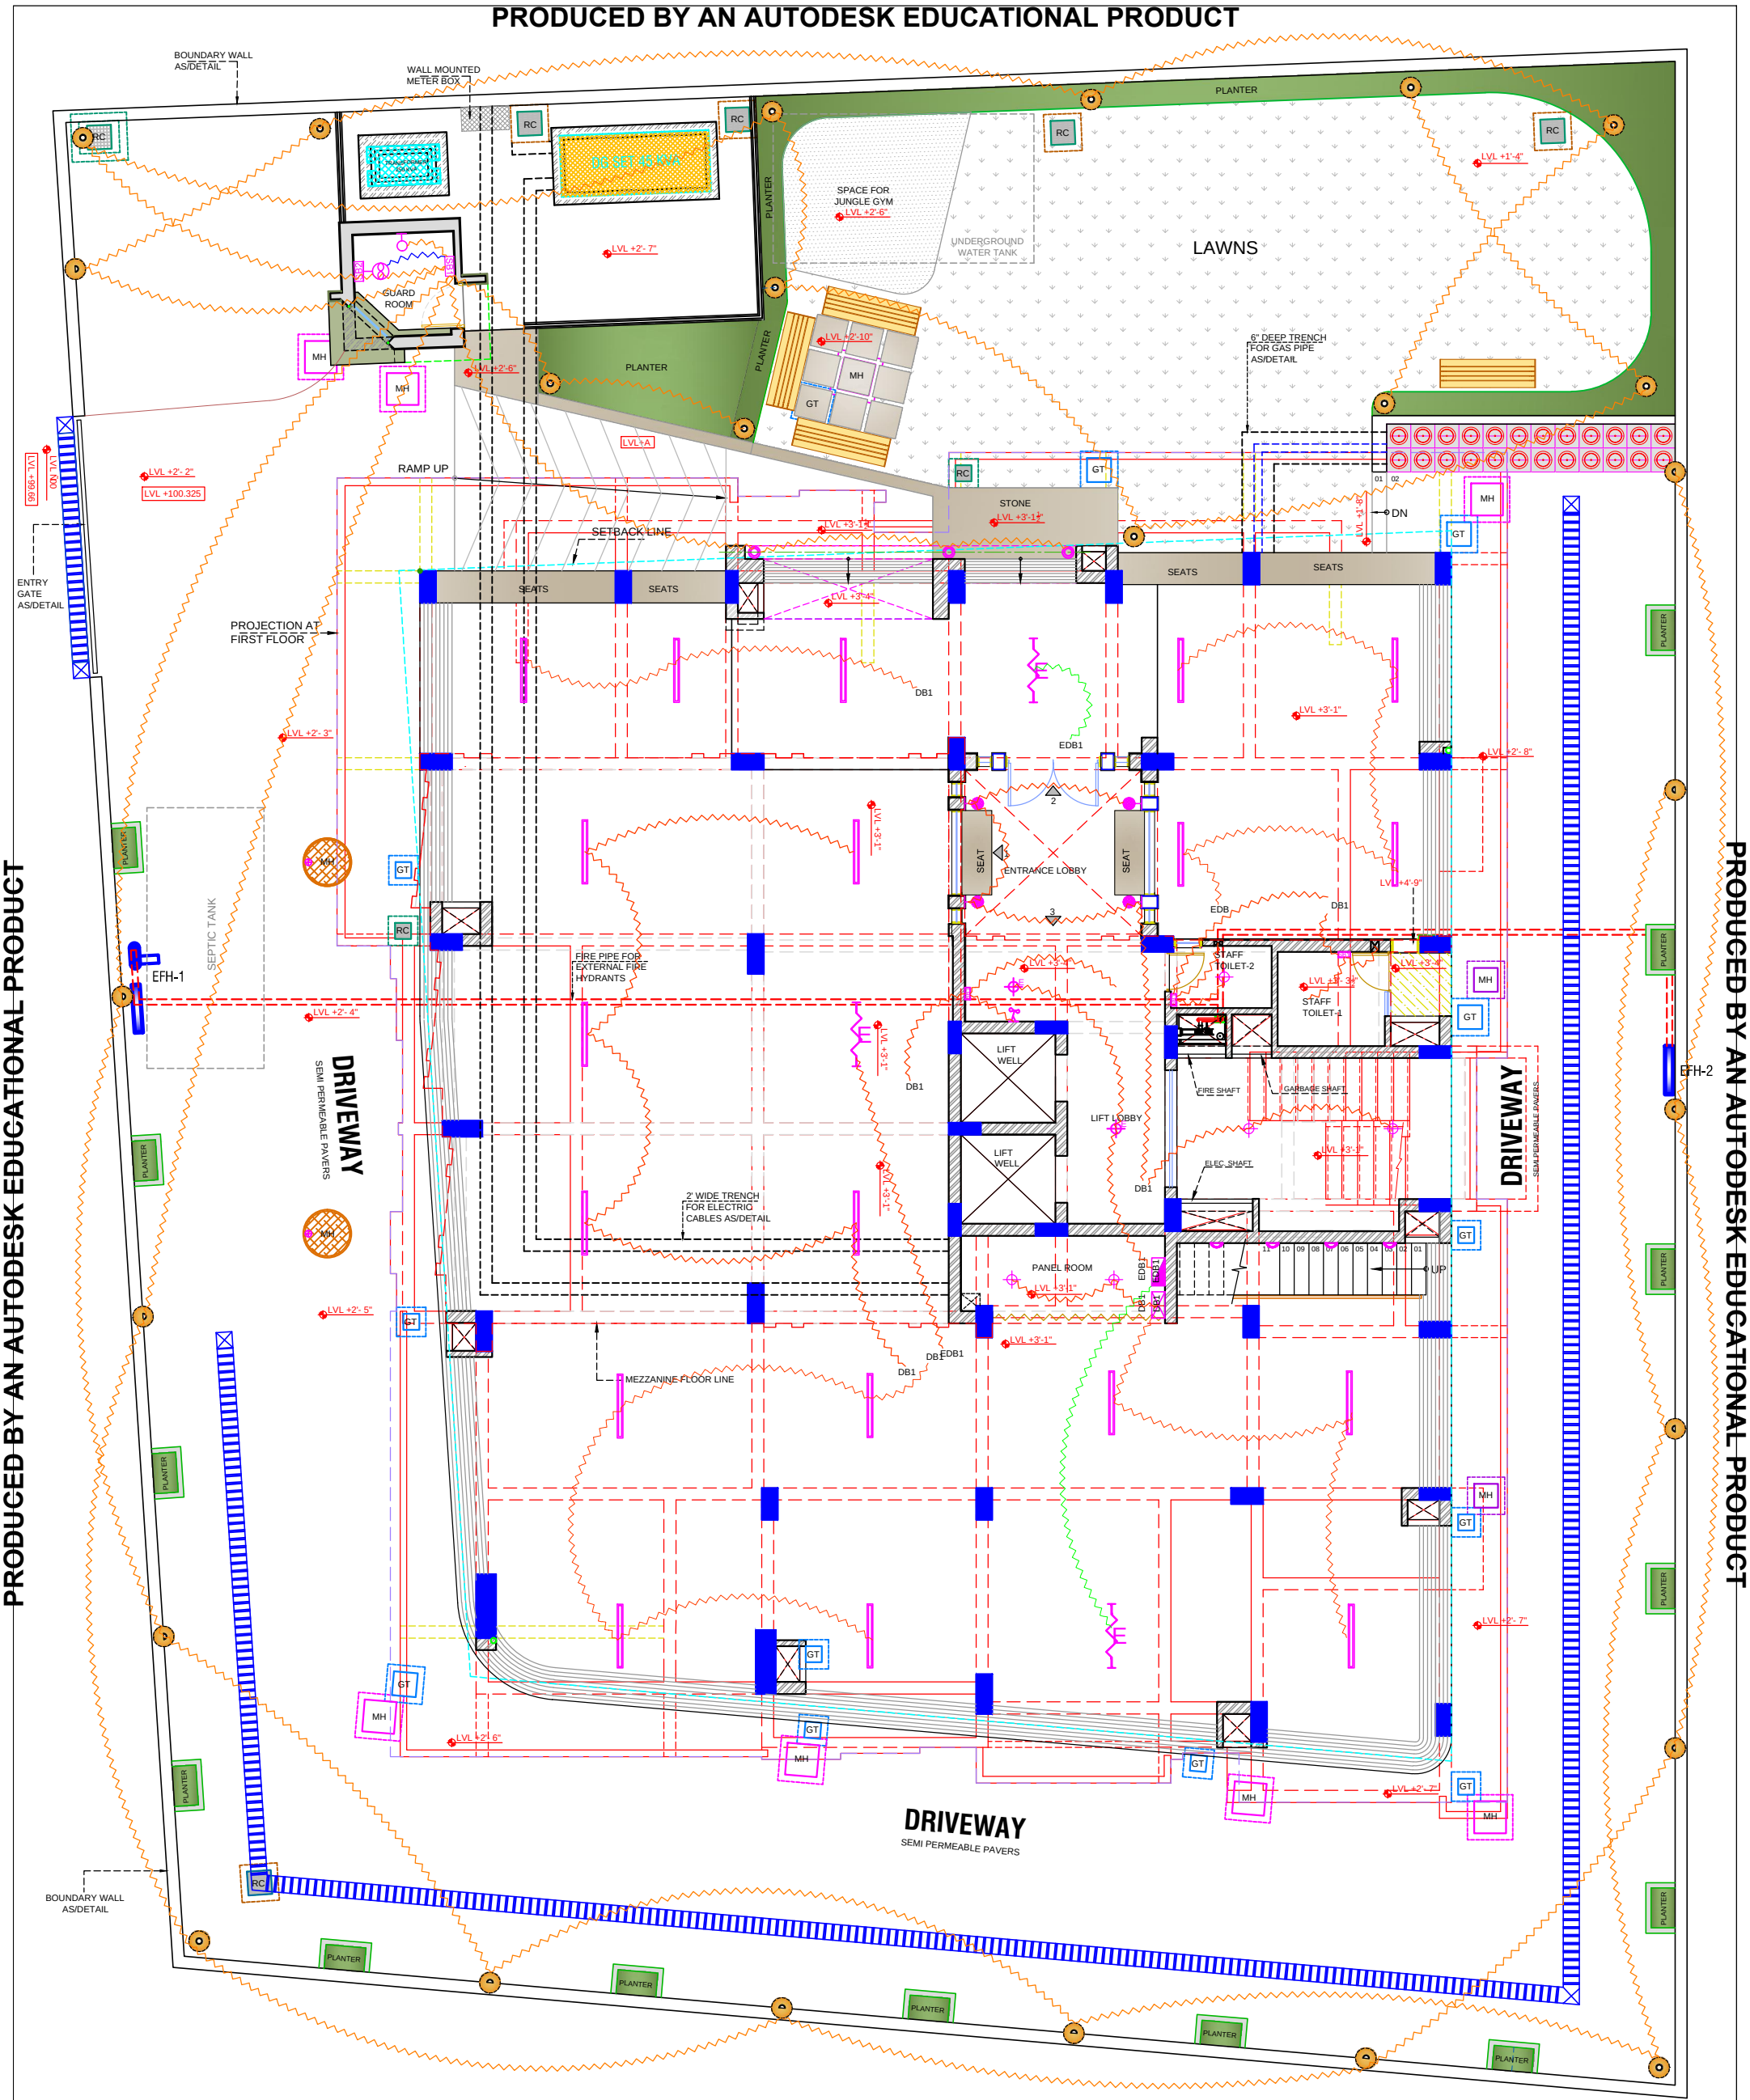

PRODUCED BY AN AUTODESK EDUCATIONAL PRODUCT

PRODUCED BY AN AUTODESK EDUCATIONAL PRODUCT

PROJECT	DRAWING		REVISION TABLE	ARCHITECTS
APARTMENT 'TEN' AT BALAJI MKT., KOTA	GROUND FLOOR EXTERNAL LANDSCAPE ELECTRICAL DETAIL (WORKING DRAWING)	DATE - 09.01.17 SCALE - NTS		METRICCHANT DESIGNERS AND ARCHITECTS PVT LTD ARCHITECTURE ! INTERIORS ! SETS ! EXHIBITIONS ! FURNITURE ! GRAPHICS
	DWG NO. A-121/APARTMENT-10/GROUND FLOOR LANDSCAPE ELEC./DW-301C	DRAWN -KHUSHAL CHECKED BY -SAMIR		209, DDA SFS, PKT-1, SECTOR-22, DWARKA, PH-1, NEW DELHI 45 d e s i g n s t u d i o : + 91 - 011 - 28051343, + 91 - 9312071639 web : http://www.metricchants.com email : info@metricchants.com

COPYRIGHT : THIS DRAWING IS THE COPYRIGHT OF M/S METRICCHANT DESIGNERS AND ARCHITECTS PVT. LTD.
ANY OTHER USE OR REPRODUCTION OF THIS DRAWING WITHOUT PRIOR PERMISSION IS PROHIBITED.

PRODUCED BY AN AUTODESK EDUCATIONAL PRODUCT