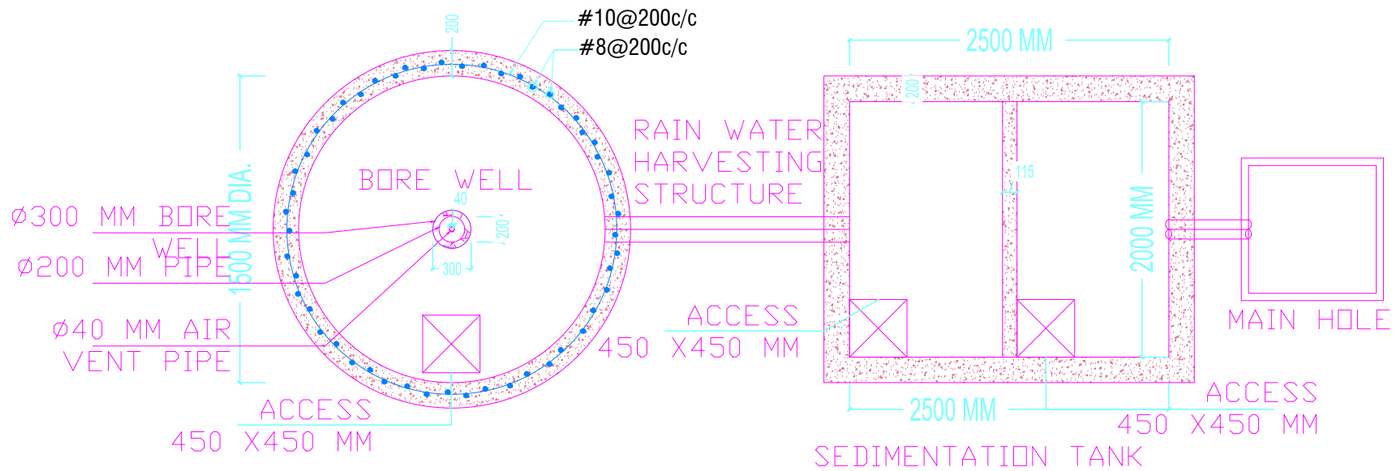

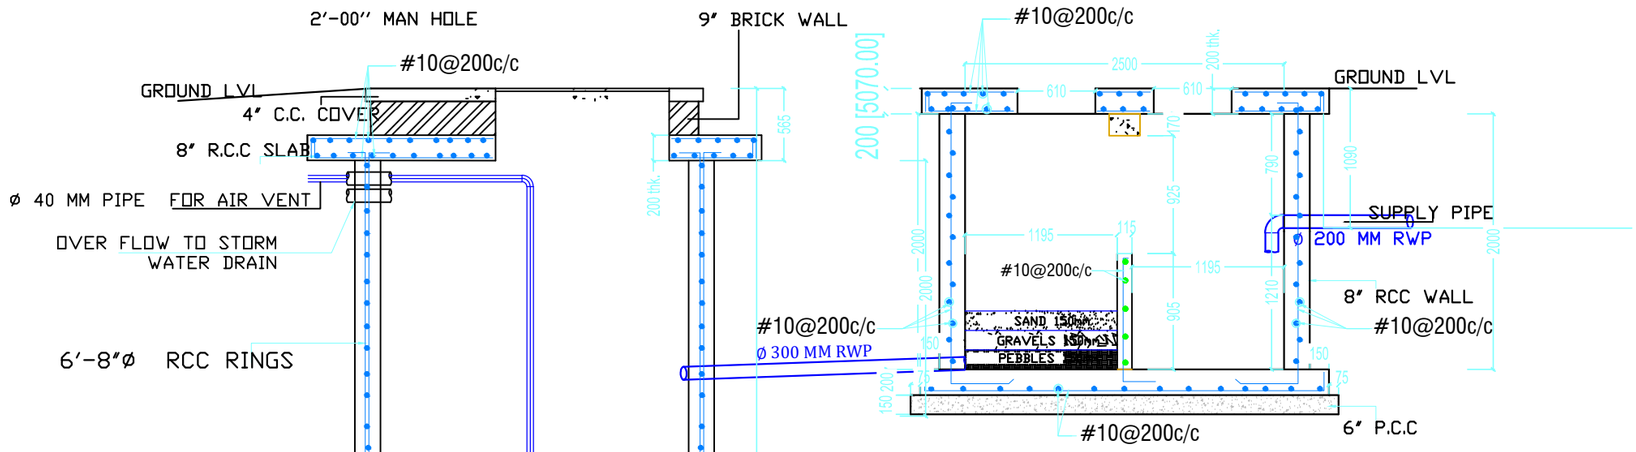

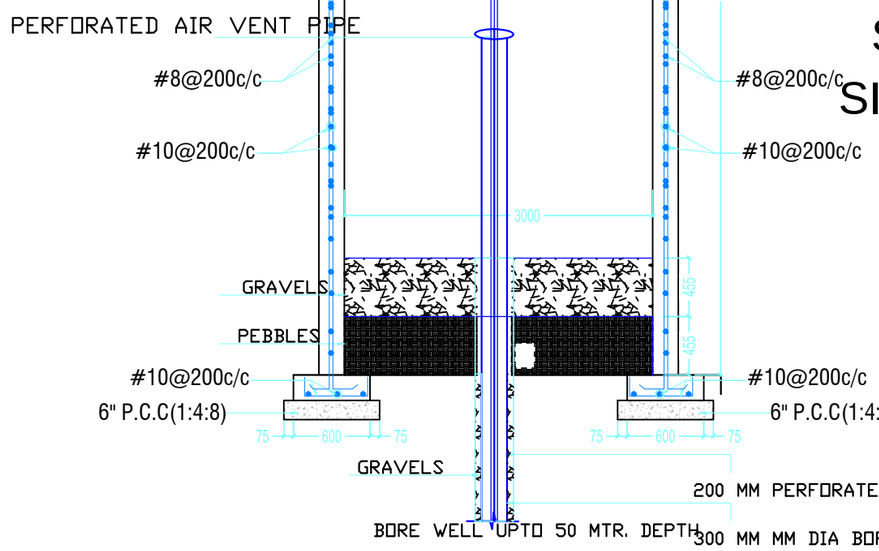

SEDIMENTATION TANK - 01

SIZE: 2.5M X 2.0MX 2.0M(DEEP)

PROJECT TITLE :-	DRAWING TITLE :-				
PROPOSED BUILDING AT KHASRA NO. 3402/2403 & 3423/3399 IN VILLAGE SIROLI, TEHSIL SANGANER , JAIPUR	TYPICAL RAIN WATER HARVESTING STRUCTURE DETAIL	SPACE CONSULTANT PLOT-A-173, JAGDAMBA NAGAR, HEERAPURA POWER HOWER, JAIPUR (RAJ) 302024	RAMESH KUMAWAT M.E.P. CONSULTANT B.E. CIVIL	DRN. BY	DATE
				APPD. BY	REVISION
				SCALE	