PRODUCED BY AN AUTODESK EDUCATIONAL PRODUCT

PROPOSED LAYOUT PLAN OF SANITATION (STORM WATER DRAINAGE SEWERAGE, STP, SOLID WATER DISPOSAL ETC.)

HANUMAN NAGAR

IN KHASRA No. $\frac{2103}{333}$, $\frac{2104}{333}$, $\frac{2106}{333}$ AT VILL. CHANDPURA, DIST. SIKAR (RAJ.)
PURPOSE :- RESIDENTIAL SCHEME
APPLICANT -BAJRANG LAL SAINI S/o BANWARI LAL SAINI, NEAR R.T.O. OFFICE, WARD No. 02, RADHAKISHANPURA, SIKAR (RAJ.)

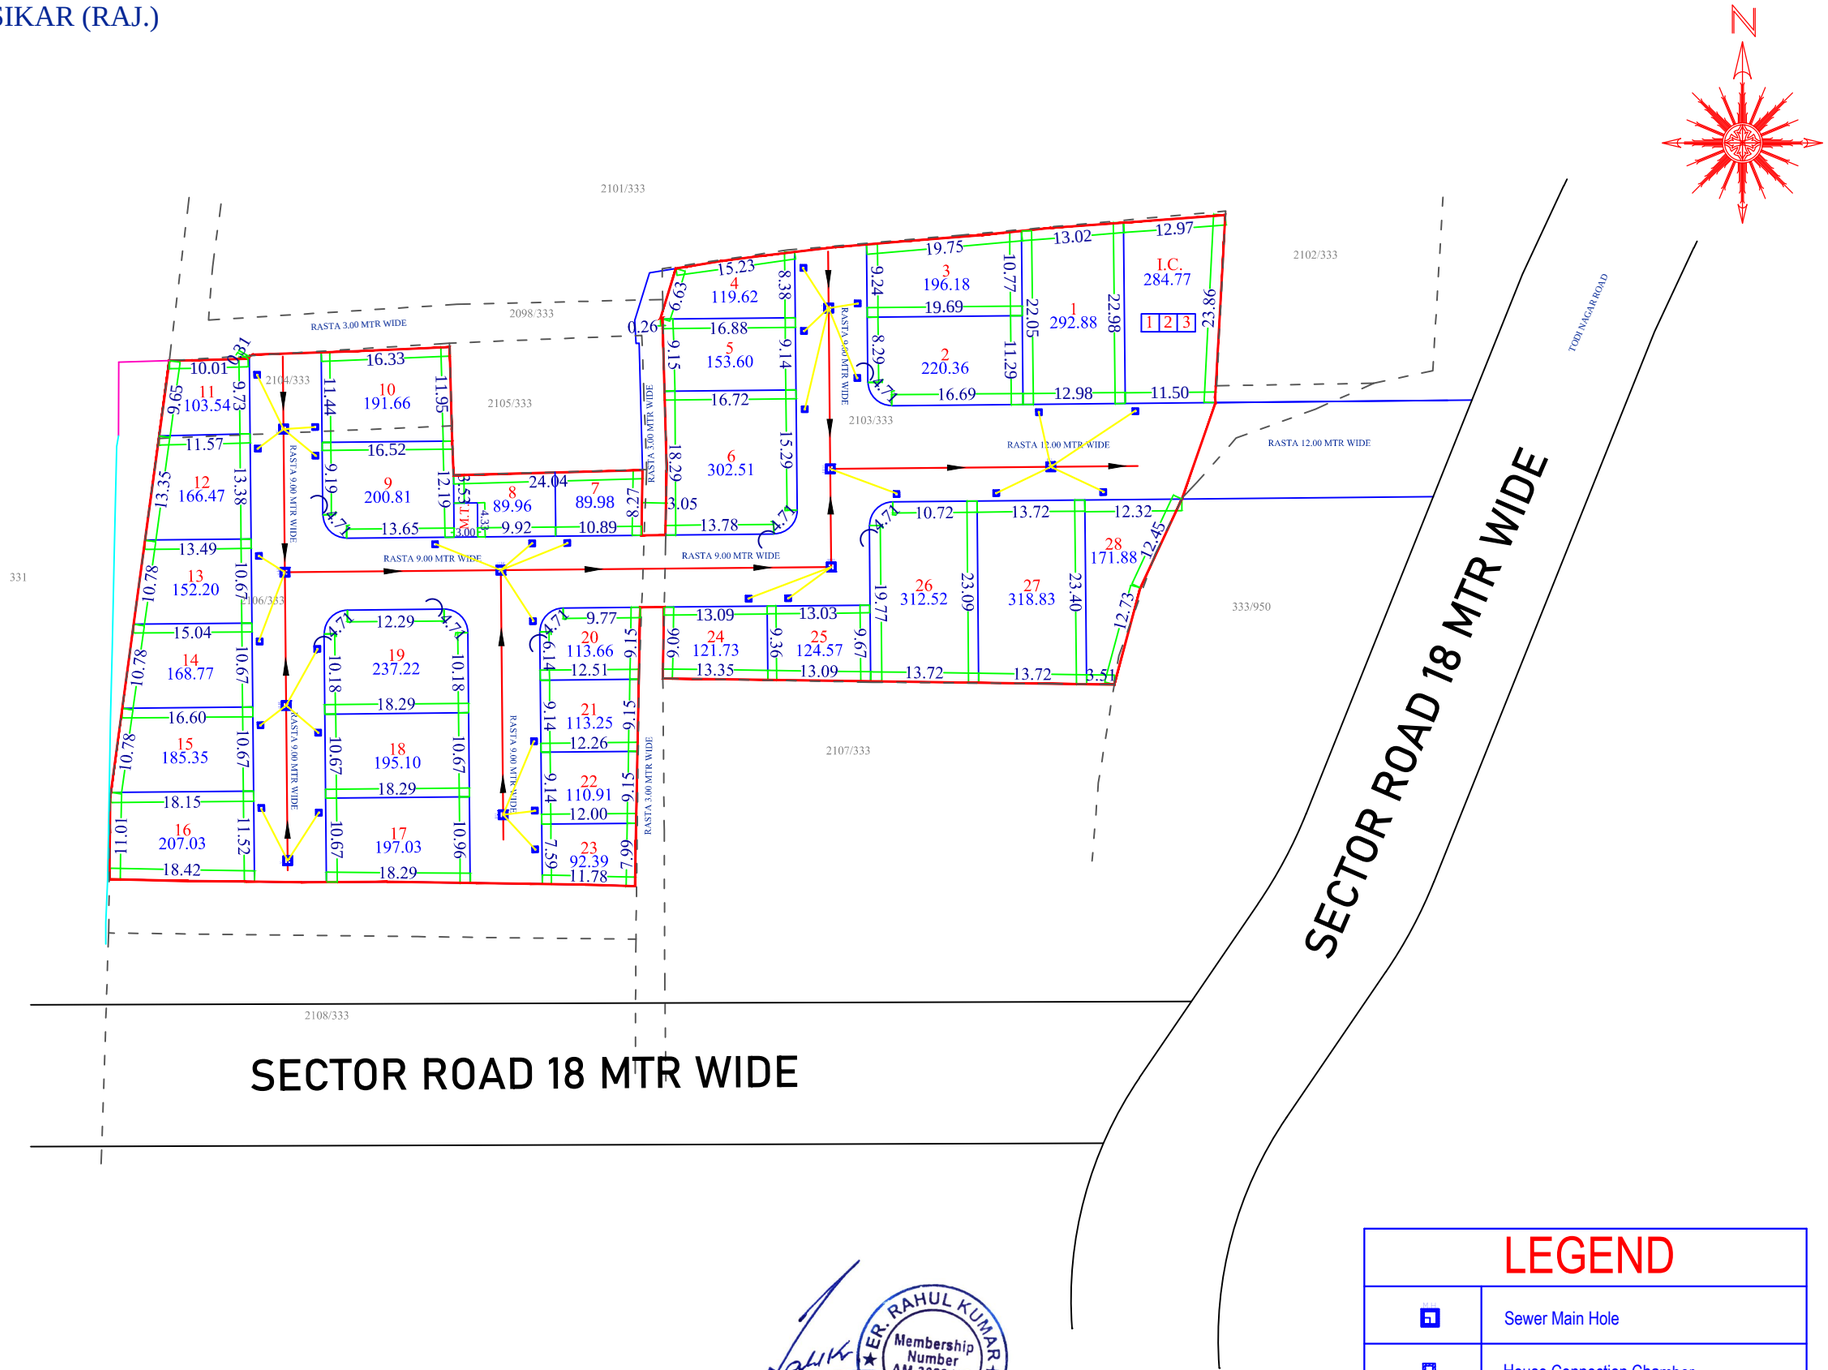

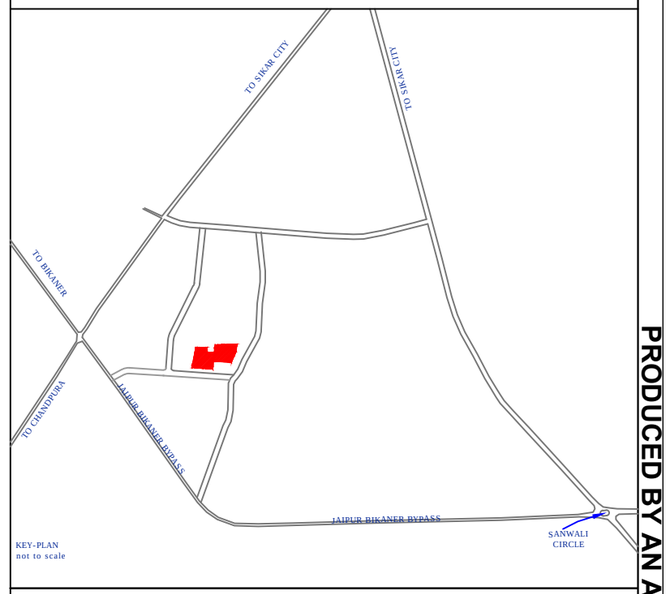

URBAN IMPROVEMENT TRUST SIKAR

SURVEY WISE LAND USE DETAILS

S. No.	LAND USE	AREA (Sq. Mtrs.)	Percent
1.	Residential	4949.97	64.51
2.	Road	2424.90	31.61
3.	Mobile Tower	12.99	0.17
4.	INFORMAL COMM.	284.77	3.71
	Total Area	7672.63	100.00

SCHEME PLOTS DETAIL

1.	PLOTS	NO.
2.	RESIDENTIAL	28
3.	INFORMAL COMMERCIAL	03

SCALE - 1CM= 6 MTR.

———	SCHEME BOUNDARY
- - - - - - -	KHASRA LINE
———	PLOT BOUNDARY

NOTE: ALL DIMENSIONS ARE IN METER

LEGEND

	Sewer Main Hole
	House Connection Chamber
	200MM DWC SEWER PIPE LINE
	90MM PVC SEWER PIPE LINE

ER. RAHUL KUMAR
Membership Number AM-3029436
Chartered Engineer

KGR ENGINEERS AND APPRAISERS
PROP. ER. RAHUL KUMAR
CHARTERED ENGINEER
P. No. +91 8955829798

PRODUCED BY AN AUTODESK EDUCATIONAL PRODUCT
PRODUCED BY AN AUTODESK EDUCATIONAL PRODUCT
PRODUCED BY AN AUTODESK EDUCATIONAL PRODUCT