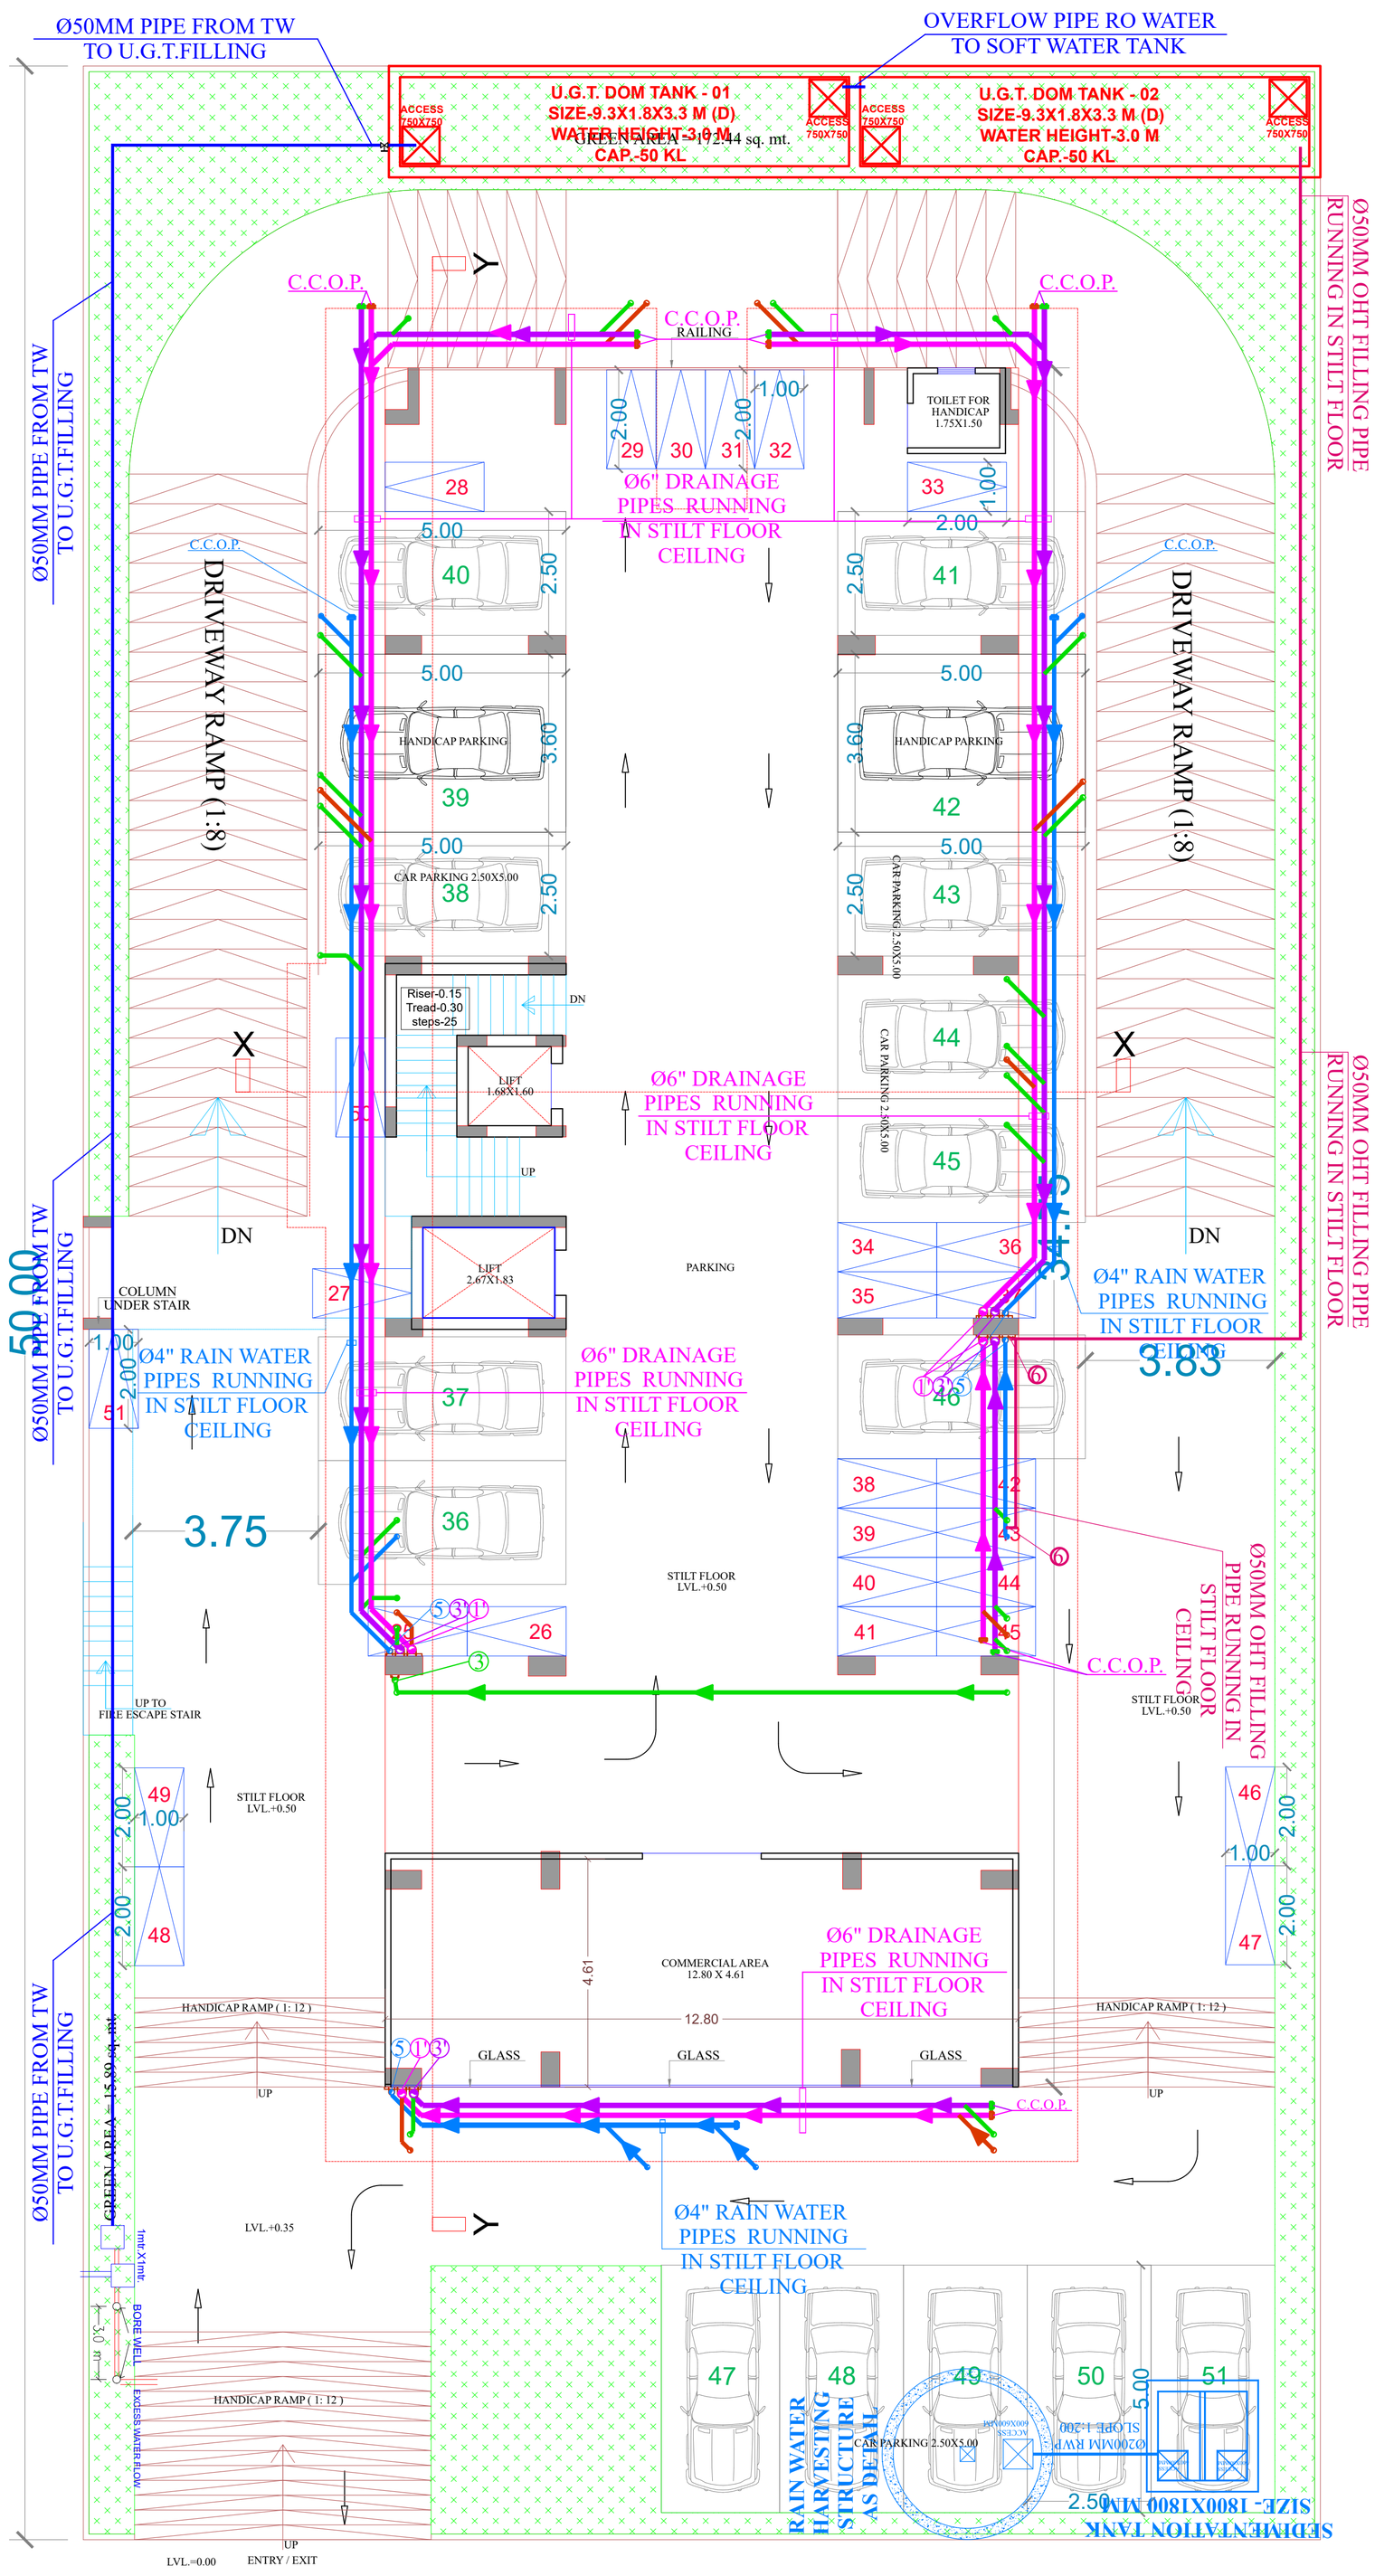

STILT FLOOR PLAN

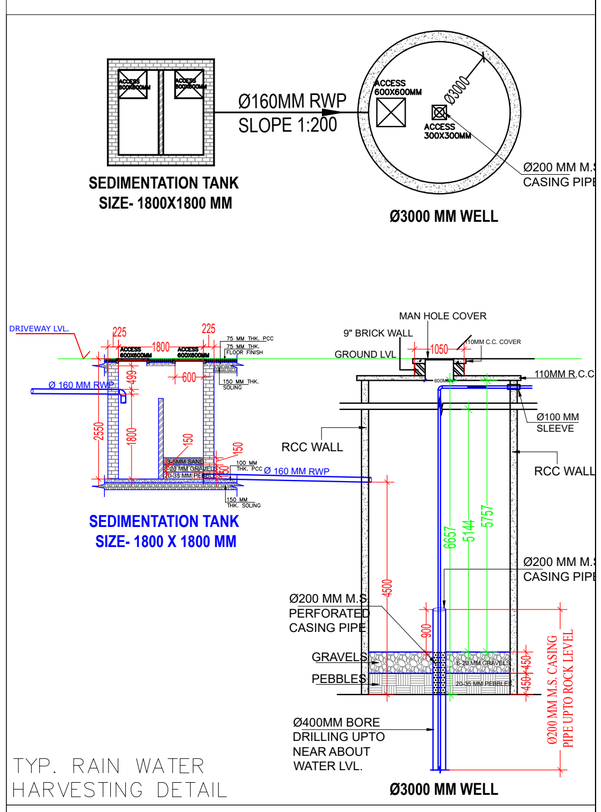

TYP. RAIN WATER HARVESTING DETAIL

DRAINAGE LEGEND:-

	Ø160MM SOIL WATER PIPE
	Ø110MM SOIL WATER PIPE
	Ø160MM WASTE WATER PIPE
	Ø110MM WASTE WATER PIPE
	Ø110MM RAIN WATER PIPE
	Ø50MM SUMP WATER PIPE
	Ø50MM SUMP WATER PIPE
	Ø160MM SOIL WATER PIPE
	Ø110MM SOIL WATER PIPE
	Ø160MM WASTE WATER PIPE
	Ø110MM WASTE WATER PIPE
	Ø160MM RAIN WATER PIPE
	Ø110MM RAIN WATER PIPE
	INSPECTION CHAMBER
	(GT) GULLY TRAP CHAMBER
	RAIN WATER CHAMBER

BHANWAR LAL YADAV
MEP CONSULTANT
DIP. MECH. (RAC), B.TECH MECH.

REV. NO.	DESCRIPTION TO REVISION	REV. BY	DATE
R-00	PLUMBING_PLAN	AZHAR	12.08.2025

ARCHITECT:
A N K I T S H A R M A
ARCHITECTS * INTERIORS * & CONSTRUCTIONS
B-4, C-49, VIDHYA APARTMENT, BAPU NAGAR, JAIPUR
Phone- 0141-4069251, Mobile: (+91) 9928407365,
email:- arch_ankits@yahoo.com

STRUCTURAL CONSULTANT:

CLIENT: UNIMAX BUILDESTATE

PROJECT NAME: CITY SCAPE
PROPOSED RESIDENTIAL FLATS AT PLOT NO. 181, SEZ (SETTLEMENT) SCHEME JHAI BLOCK B JAIPUR

DWG TITLE: STILT FLOOR PLUMBING_PLAN

DWG STATUS: FOR_RERA_SUBMISION

MEP CONSULTANTS:
MEPEX
H.O.: S.R. SPORTS COMPLEX HATOJ MOD, SIRSI ROAD, JAIPUR, 302012.B.O.: 401 & 402, RAGHU SAPPHIRE CENTER, CIVIL LINES, JAIPUR, 302006.
Mo. No.-9571758110, 7568093164
Email: mepexconsultant@gmail.com
teammepex@gmail.com

DEALT BY:	CHECKED BY:			DIRECTION:
AZHAR	AVINASH			
DRAWN NO.:	SCALE:	SHEET SIZE:	DATE:	
MPX/CH/PLM/SF/R-00	NTS	A1	12.08.2025	