PRODUCED BY AN AUTODESK EDUCATIONAL PRODUCT

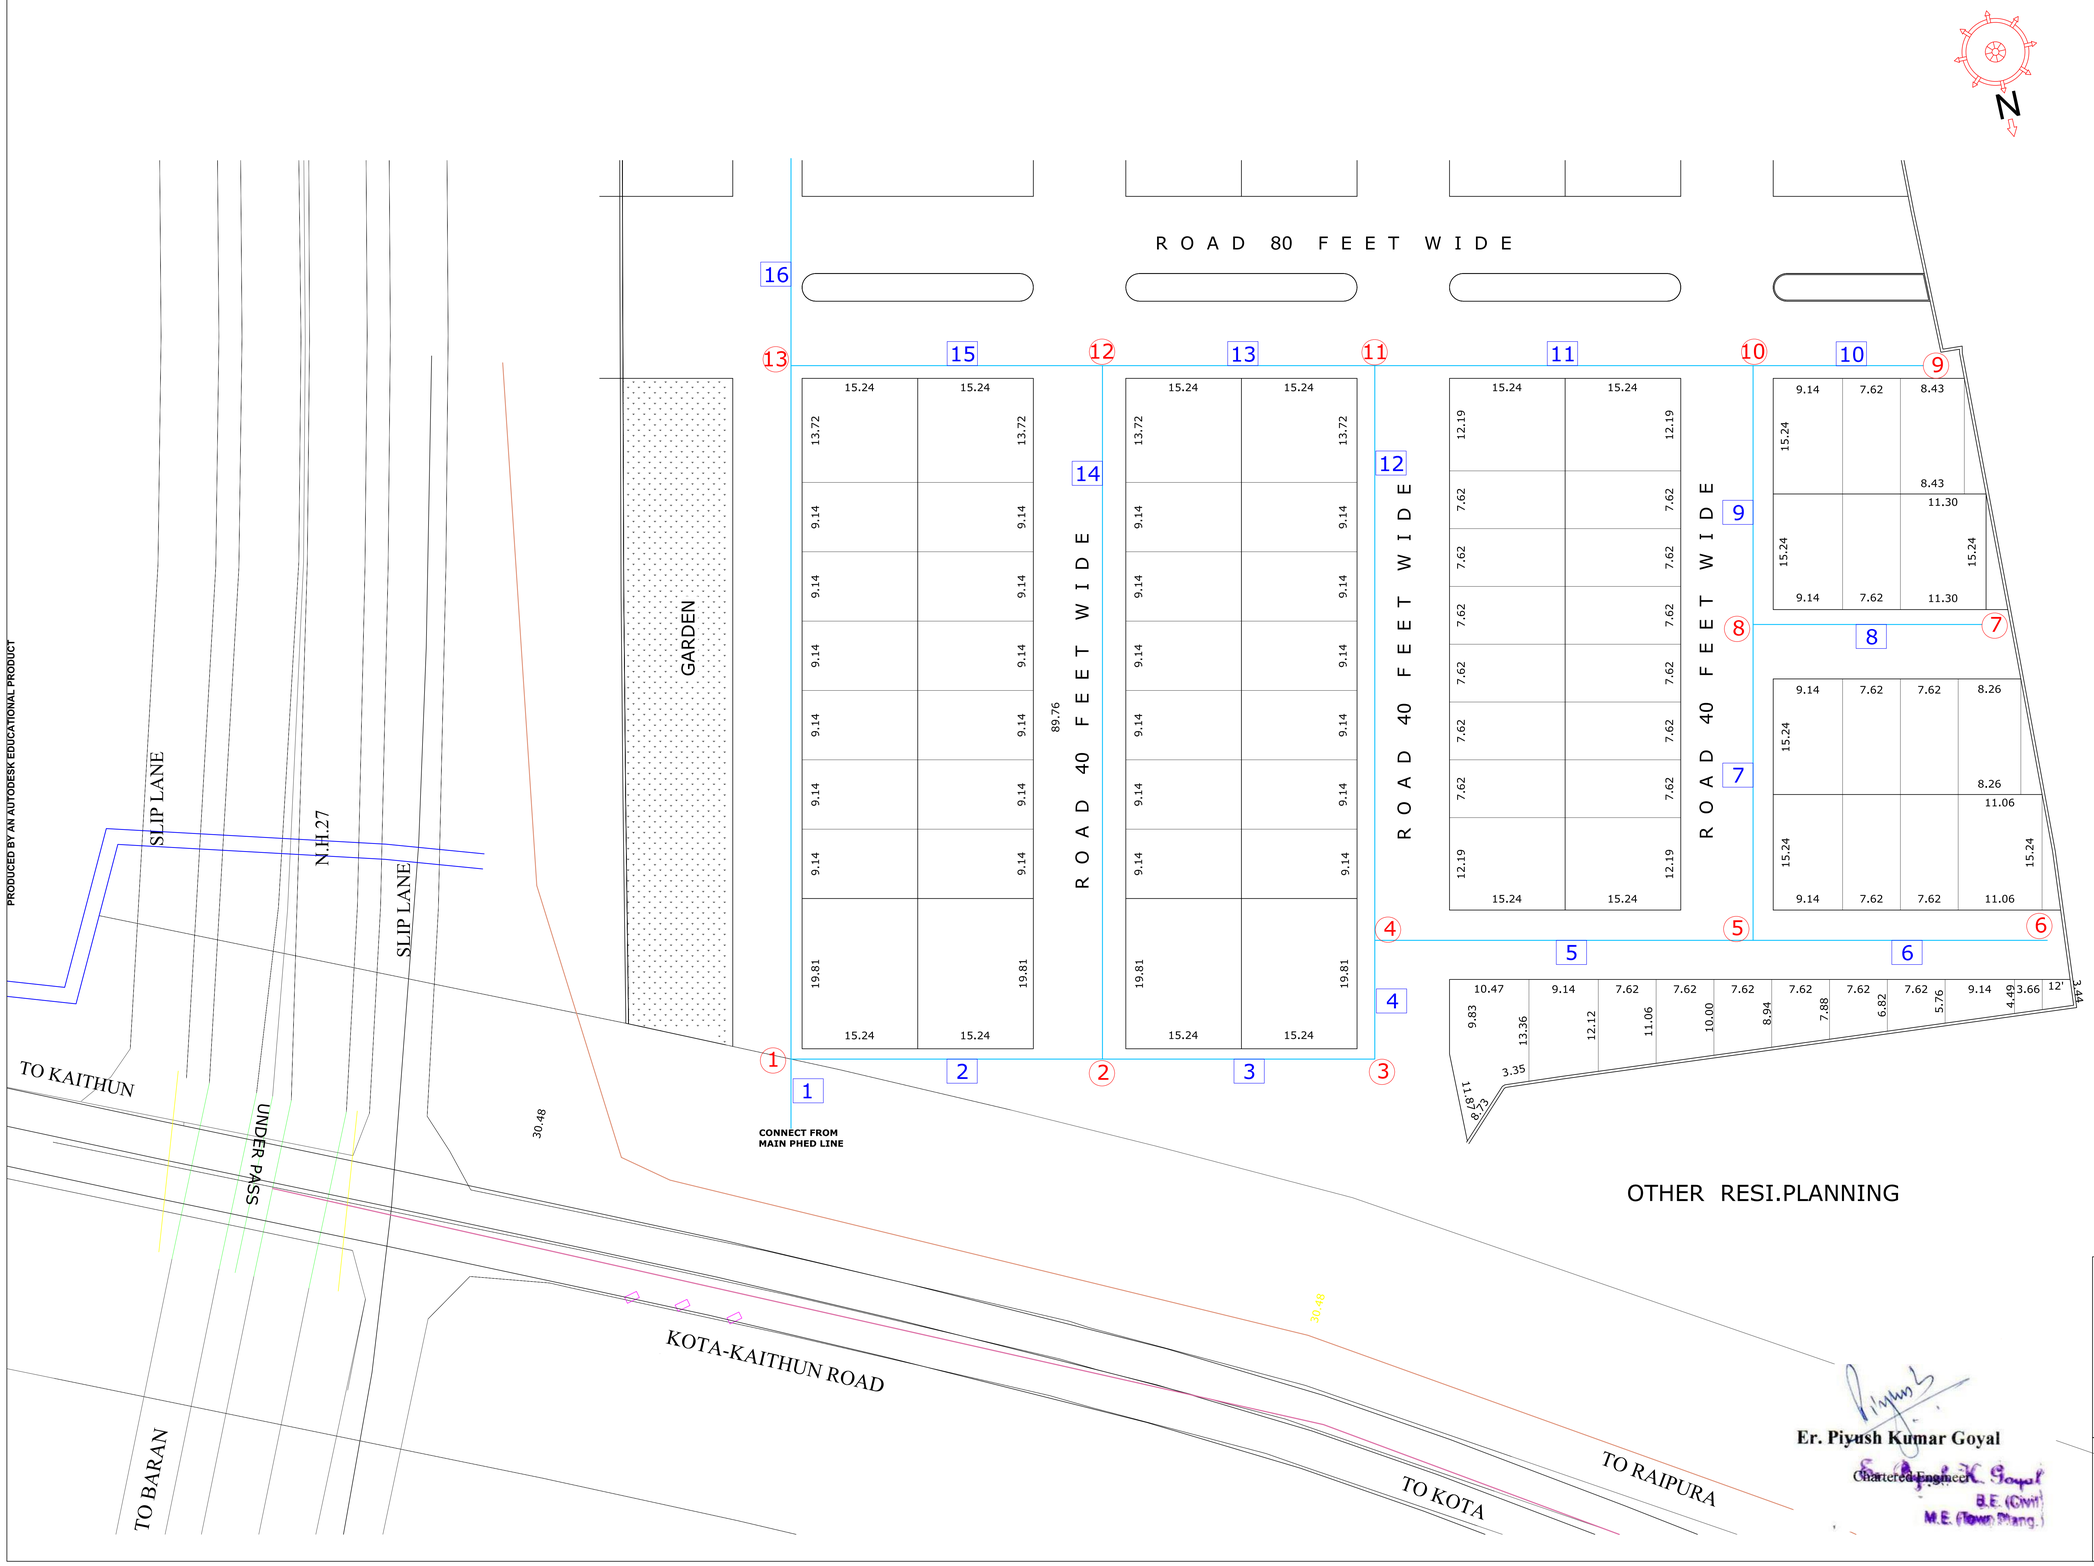

Er. Piyush Kumar Goyal
Chartered Engineer
B.E. (Civil)
M.E. (Town Plang.)

WATER SUPPLY LAYOUT

SOUTH-X- RESIDENTIAL COLONY BLOCK-A

AT RAIPURA KAITHUN ROAD
NEAR N.H. 27 VILLAGE DHAKAR KHERI
TEH. LADPURA DISTT. KOTA- (RAJ.)

CONSULTANTS:-
AAKAAR CONSULTANTS
129, MA HAVEER NAGAR - II ,
KOTA.
PHONE -2421399 ,MOB. 94141-86099

PRODUCED BY AN AUTODESK EDUCATIONAL PRODUCT

PRODUCED BY AN AUTODESK EDUCATIONAL PRODUCT

PRODUCED BY AN AUTODESK EDUCATIONAL PRODUCT