Gokul kripa

AN ISO 9001:2015 Certified Company

PROPOSED LAYOUT PLAN OF "ROYAL GREEN CITY-1"

AT VILLAGE- GOVINDPURA urf JAICHANDPURA, TEH.- JAIPUR,JAIPUR

Electrical Design

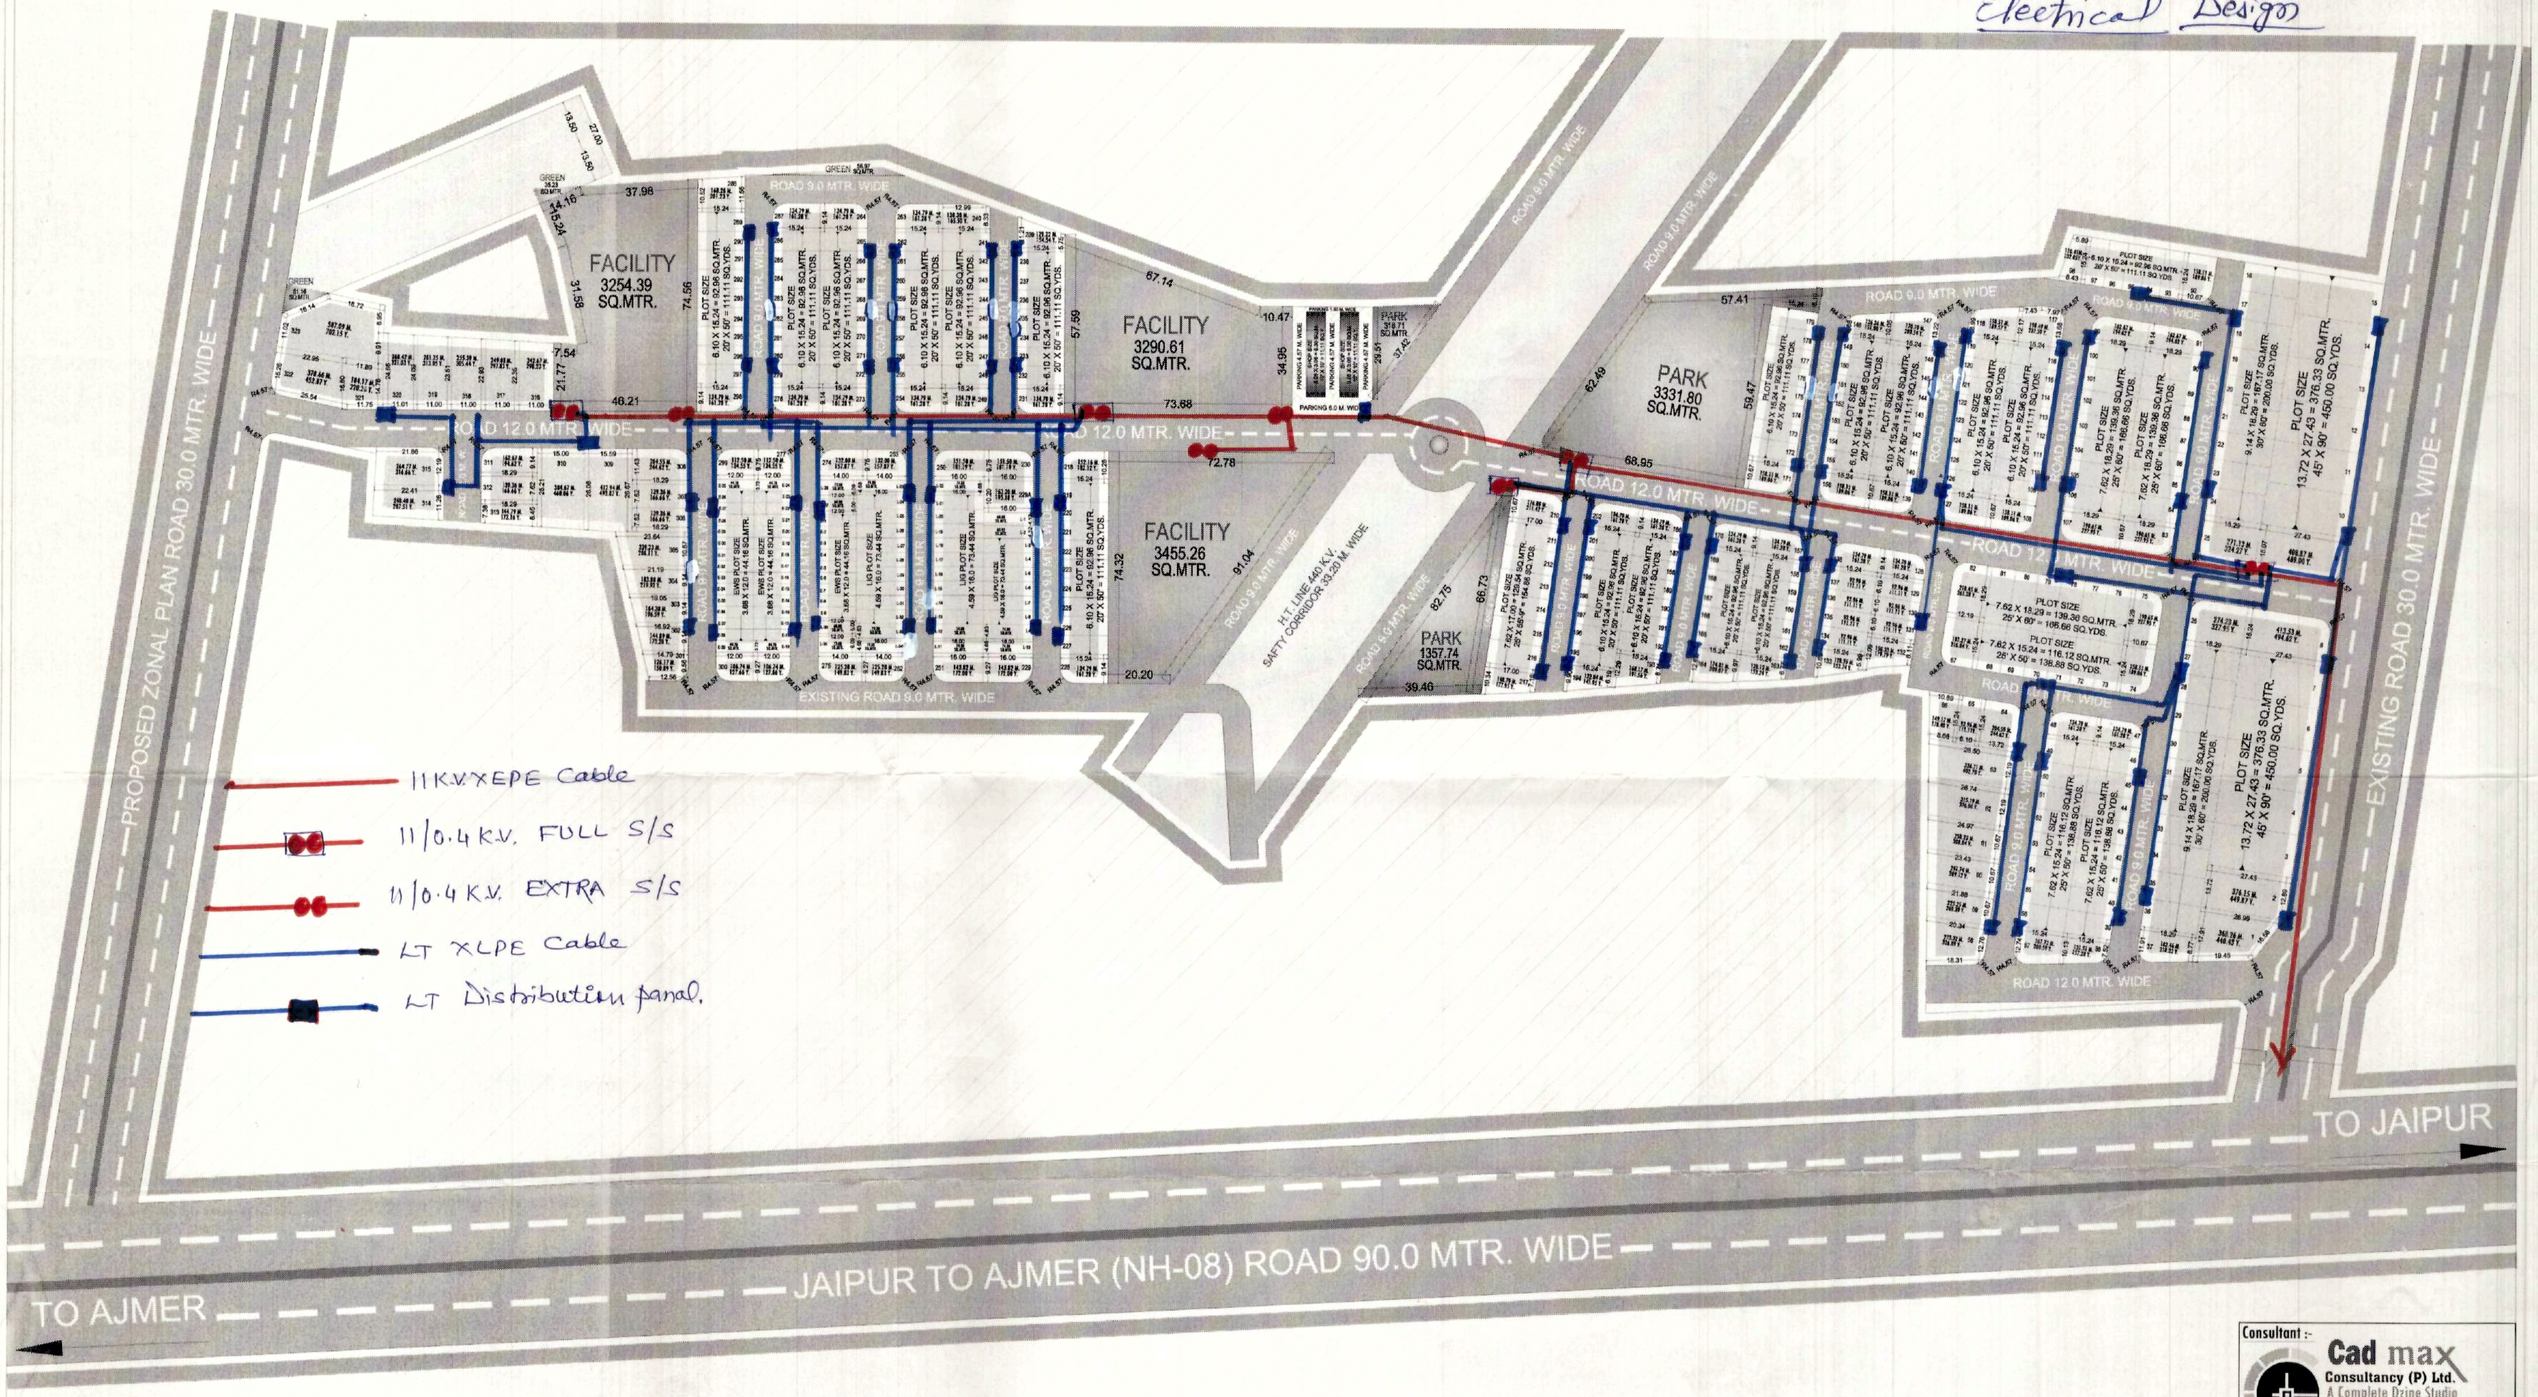

Consultant :-

Cad max Consultancy (P) Ltd.

A Complete Dzine Studio

301-302, PRISM TOWER, OPP. POLICE HEAD QUARTER, LALKOTHI, SCHEME, JAIPUR (RAJ.)

PH. :- 0141-4113111, Mob. :- 09602360000

Website: www.cadmax.co.in, e-mail: info@cadmax.co.in