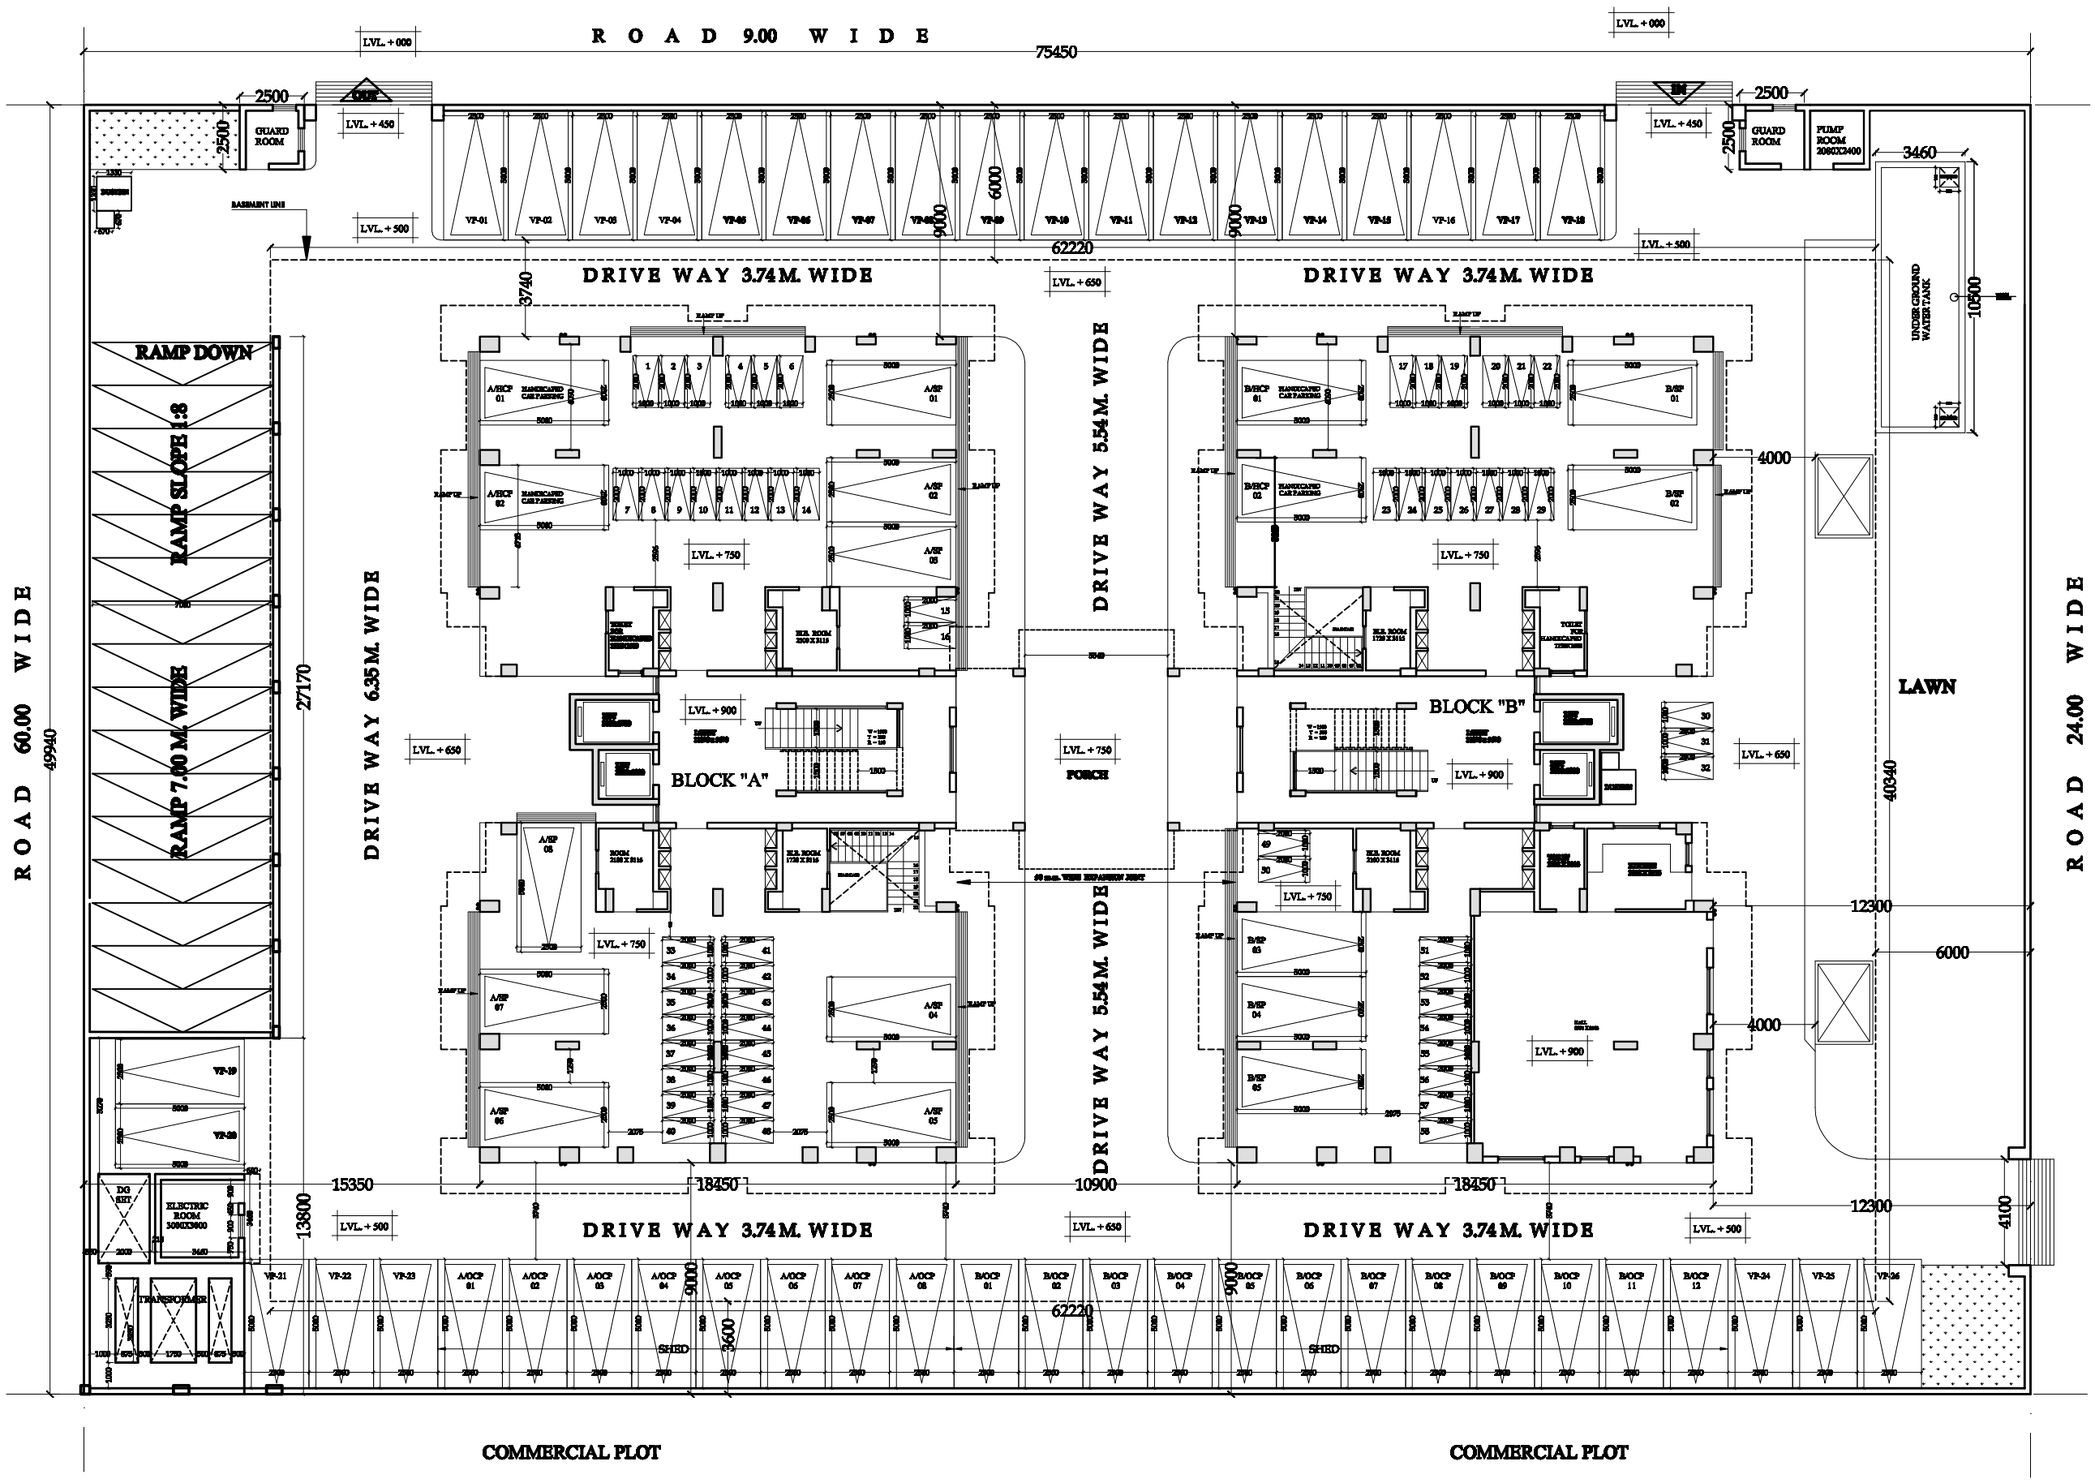

CARS PARKING

CARS (A/OCP 01-08)	=	08 No.
CARS (B/OCP 01-12)	=	12 No.
TOTAL	=	20 No.
CARS (A/SP 01-08)	=	08 No.
CARS (B/SP 01-05)	=	05 No.
TOTAL	=	13 No.
CARS (VP 01-26)	=	26 No.
CARS (A/HCP 01-02)	=	02 No.
CARS (B/HCP 01-02)	=	02 No.
TOTAL	=	30 No.
GRAND TOTAL	=	63 No.

SCOOTERS = 58 No.

Notes:-
1. A/OCP = A BLOCK OPEN CAR PARKING
2. B/OCP = B BLOCK OPEN CAR PARKING
3. A/SP = A BLOCK STILT PARKING
4. B/SP = B BLOCK STILT PARKING
5. VP = VISITORS PARKING
6. A/HCP = A BLOCK HANDICAPED CAR PARKING
7. B/HCP = B BLOCL HANDICAPED CAR PARKING

PROJECT:
PROPOSED LAYOUT PLAN OF HIG. FLATS (B+STILT+ 9),AT DWARKA MARG, MANSAROVER, JAIPUR.

DRAWING TITLE:
STILT PLAN & SITE PLAN
PARKING PLAN

CLIENT:
RAJASTHAN HOUSING BOARD
JAIPUR.

P. N. BHARGAVA
ARCHITECT-PLANNER
CA/76/745

ARCHITECTS:
R. E. CONSULTANTS
ARCHITECTS, PLANNERS, ENGINEERS
A-127, MANIYA NAGAR, JAIPUR.
PHONE:(0141)2600000, 2600000-2600000
ARCHITECT:-
EMAIL : [illegible]

SCALE : 1:100
DATE : 28-04-2017

JOB. NO. :
DWG. NO. :

AB
06R