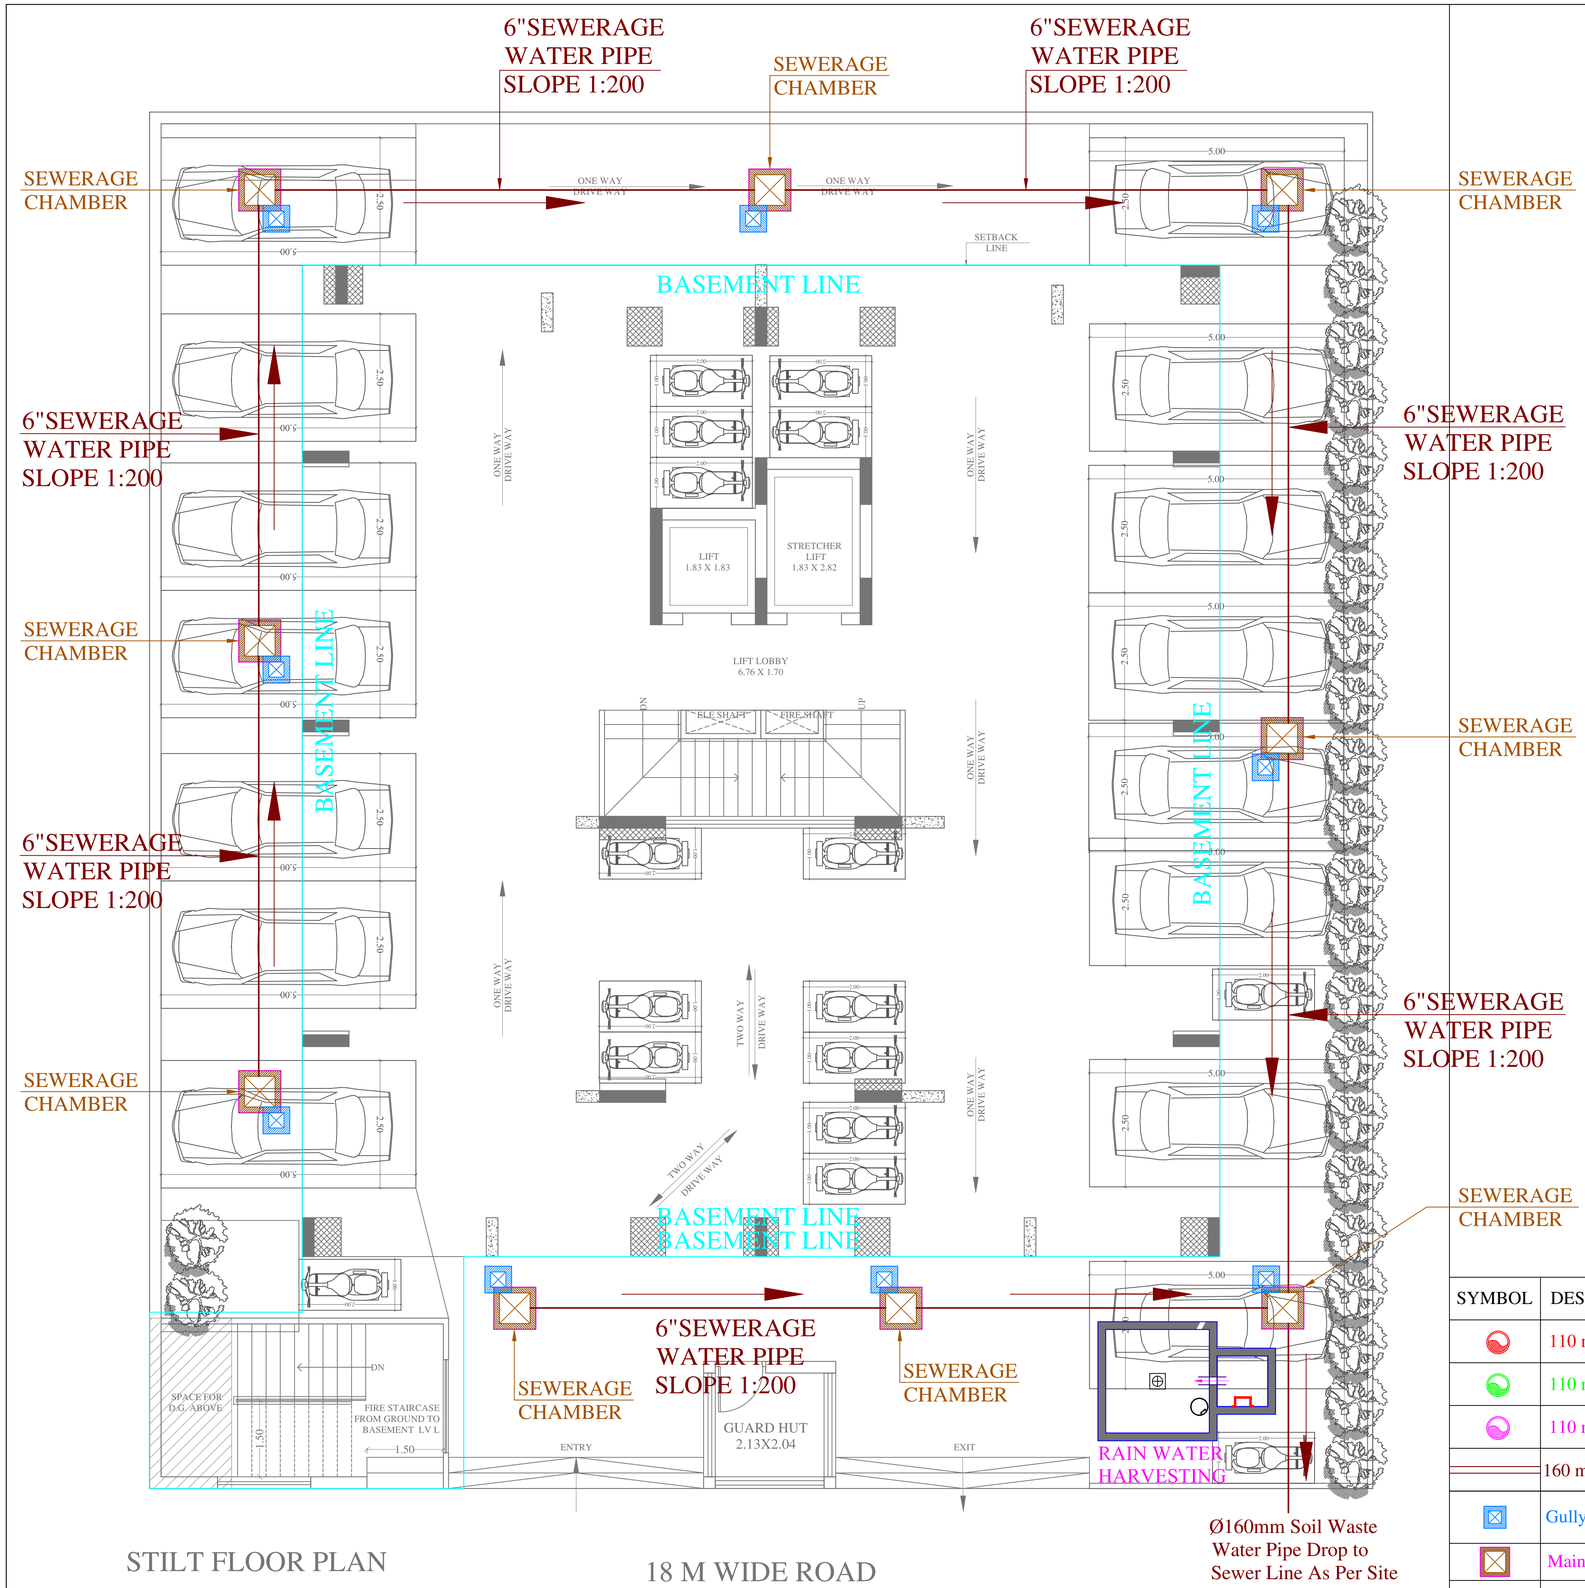

VIPUL AGARWAL
M.E.P. CONSULTANT
B.E. ELECTRICAL

SYMBOL	DESCRIPTION
	110 mm Soil Waste Water Pipe
	110 mm Waste Water Pipe
	110 mm Rain Water Pipe
	160 mm Soil Waste Water Pipe Slope 1:200
	Gully Trap Depth Acording to Slope
	Main Hole Depth Acording to Slope
	Flow Direction

PROJECT TITLE :-	DRAWING TITLE :-	SCALE	NORTH POINT			
RESIDENTIAL TOWER A KOTA, RAJASTHAN	STILT FLOOR EXTERNAL SEWERAGE PIPE ROUTE PLAN	0 1 2.5 5 10	N			SERVICE CONSULTANT ASHI ASSOCIATES F 9 / 440 , Keshav Marg Chitrakut Scheme,Jaipur PH:91-0-93146-10438 ,0141-2440946, Mail:vipul8599@yahoo.com
		OWNER :- BRIJ RAJ SINGH S/O SHRI HARI RAJ SINGH 5-G-13, MAHAVEER NAGAR -3RD, KOTA (324005)	Nhance DESIGN STUDIO	OWNER	ARCHITECT	