SYMBOL	DESCRIPTION
	∅110 mm Soil Waste Water Pipe
	∅110 mm Waste Water Pipe
	∅110 mm Rain Water Pipe
	∅4" RAIN WATER PIPE SLOPE 1:150
	∅4" SOIL WASTE PIPE SLOPE 1:150
	∅4" WASTE WATER PIPE SLOPE 1:150
	∅6" RAIN WATER PIPE SLOPE 1:200
	∅6"SOIL WASTE PIPE SLOPE 1:200
	GULLY TRAP 1'-0" X 1'-0"
	SEWERAGE MANHOLE 1'-6" X 1'-6"
	SEWERAGE RECTANGULAR MANHOLE 2'-0" X 2'-0"
	RAIN WATER CHAMBER 1'-3" X 1'-3"
	RAIN WATER GRATING CHAMBER 1'-6" X 1'-6"

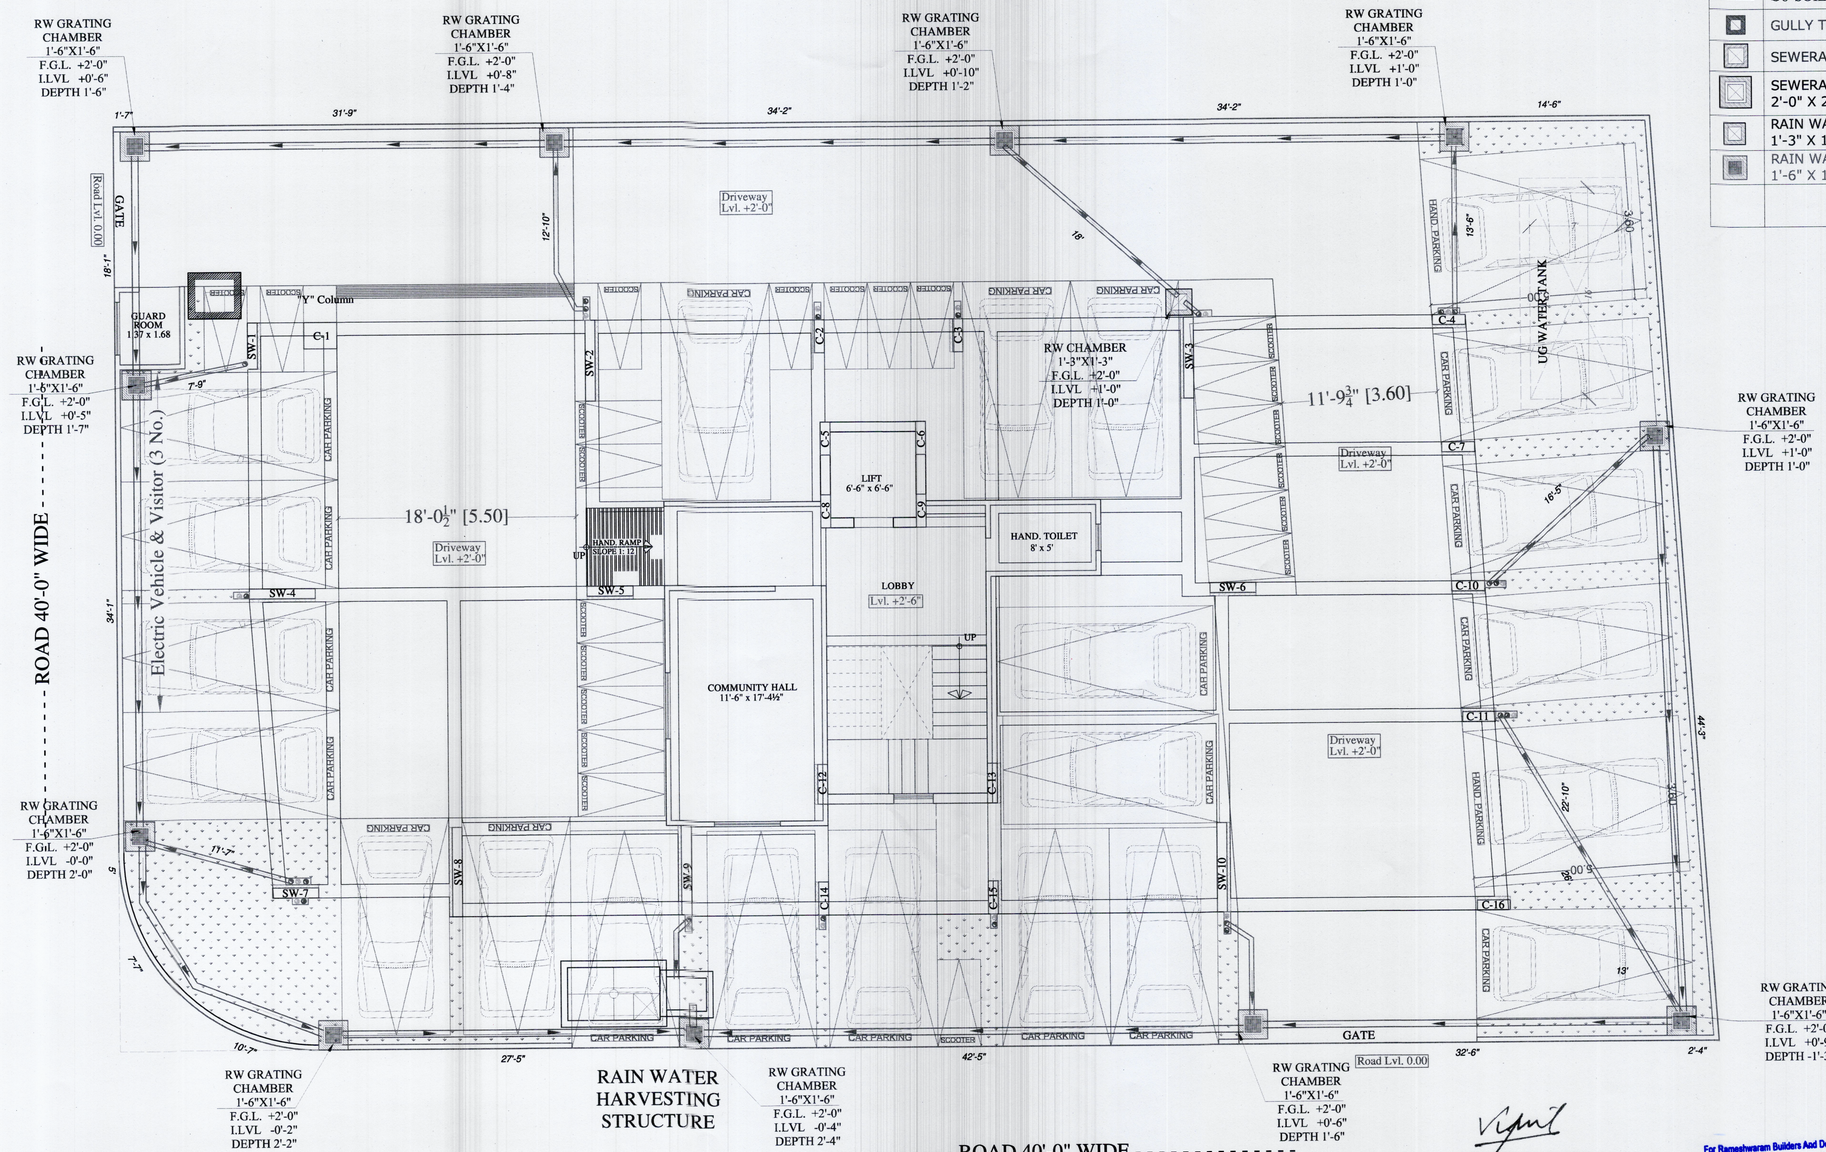

VIPUL AGARWAL
M.E.P. CONSULTANT
B.E. ELECTRICAL

For Rameshwaram Builders And Developers
Proprietor

CLIENT:- SANJAY CHOUDHARY Project Address :- PLOT NO. 22A, 22B & 22C SUMER NAGAR VISATAR- F BLOCK, JAIPUR	DRAWING TYPE :- STILT FLOOR RAIN WATER HARVESTING & PIPE ROUTE WITH CAHMBER PLAN	Promoter :- RAMESHWARAM BUILDERS AND DEVELOPERS	Project Name:- RR PALLACIA	SERVICES CONSULTANT: VIPUL CONSULTING, F 9 / 440 , Keshav Marg Chitrakut Scheme,Jaipur PH:91-0-93146-10438 ,0141-2440946 Mail:vipul8599@yahoo.com	DATE: 01-07-2024	DRN. By: SANJAY APPD. By: VIPUL AGARWAL	ARCHITECT :- SPACE GRID C-49,VIDYA APARTMENT,PARAS MARG, BAPU NAGAR,NEAR JANTA STORE CIRCLE, JAIPUR-302015 PH-09314918766,0141-4005506 (O) Email:-info.spacegrid@gmail.com