"SHIDDI VINAYAK- NAGAR"

LAY OUT PLAN ON KHASRA NO. 765/1 OF VILLAGE JHALAMAND AT JODHPUR

SCALE :-1"=50'

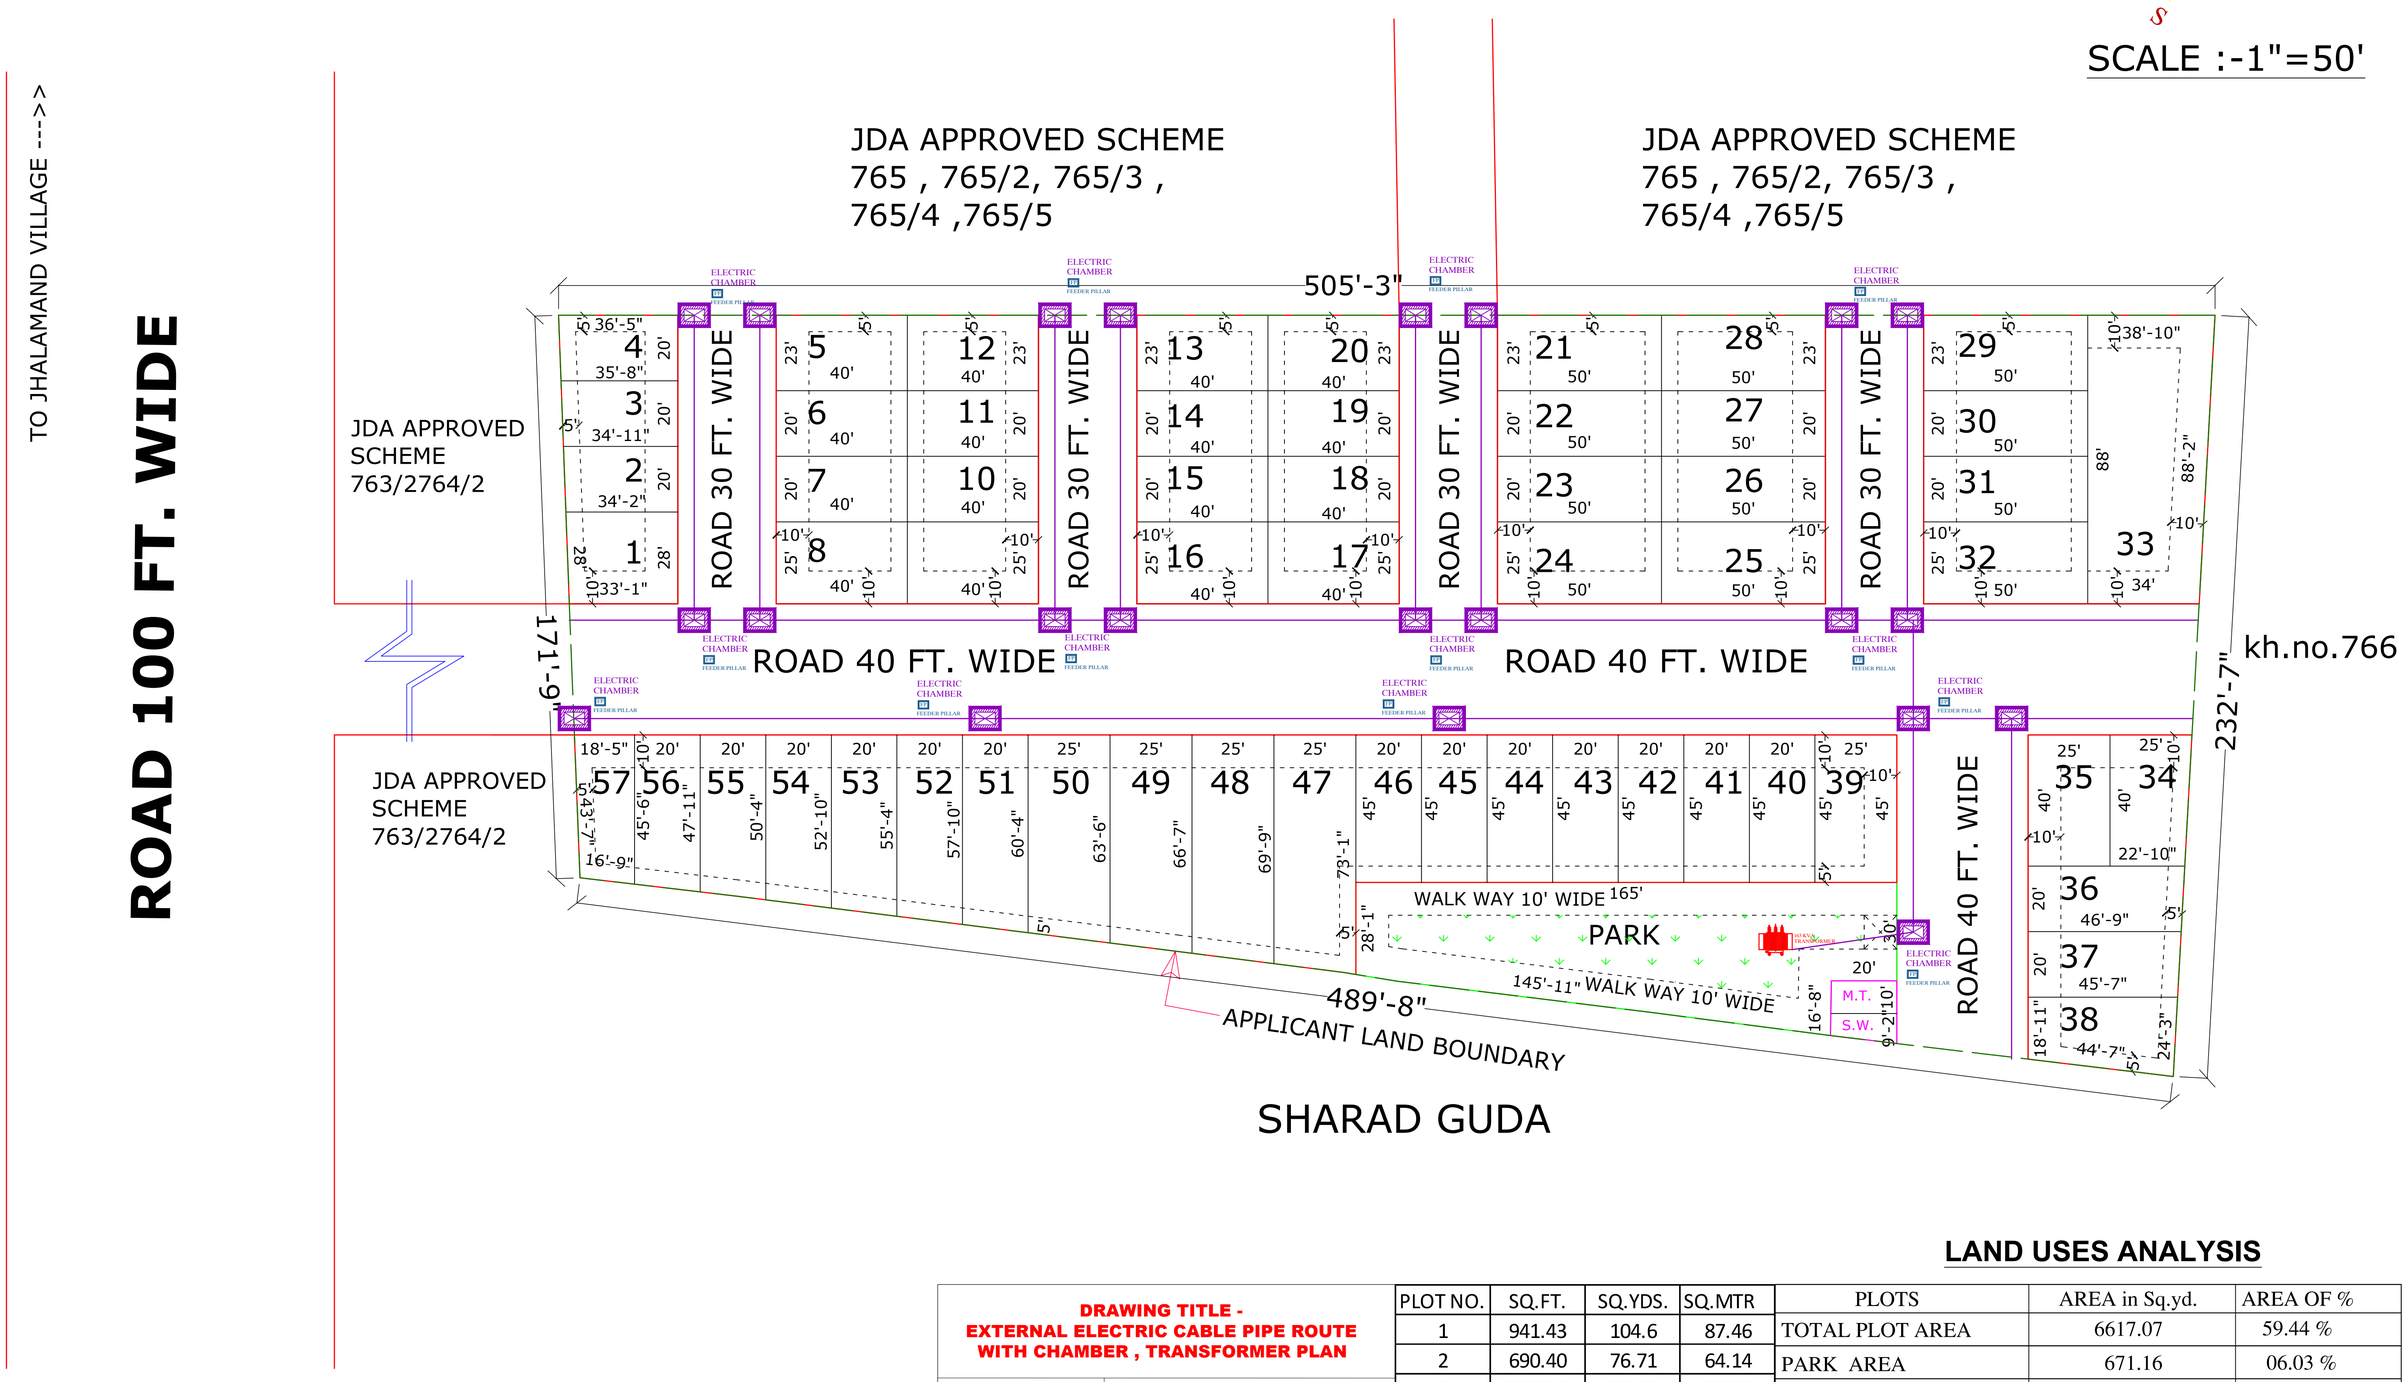

DRAWING TITLE -
EXTERNAL ELECTRIC CABLE PIPE ROUTE WITH CHAMBER , TRANSFORMER PLAN

	ELECTRIC CABLE CHAMBER
FP	FEEDER PILLAR FOR PLOT ELECTRIC DISTRIBUTION SUPPLY
	11/0.433 kV , 550 kVA TRANSFORMER ON 2-POLE STRUCTURE WITH 3 WAY RMU

SANJAY YADAV
B.TECH (CIVIL)

LAND USES ANALYSIS

PLOTS	AREA in Sq.yd.	AREA OF %
TOTAL PLOT AREA	6617.07	59.44 %
PARK AREA	671.16	06.03 %
M.T./S.W.D. AREA	40.09	00.36 %
ROAD AREA	3803.68	34.17 %
TOTAL SCHEME AREA	11132.00	100.00 %

Area in Bigha. = 5 BIGHA , 15 BISHWA

PLOT NO.	SQ.FT.	SQ.YDS.	SQ.MTR
1	941.43	104.6	87.46
2	690.40	76.71	64.14
3	705.34	78.37	65.53
4	721.08	80.12	66.99
5	919.98	102.22	85.47
6	800.00	88.89	74.32
7	800.00	88.89	74.32
8	1000.00	111.11	92.90
9	1000.00	111.11	92.90
10	800.00	88.89	74.32
11	800.00	88.89	74.32
12	920.00	102.22	85.47
13	920.00	102.22	85.47
14	800.00	88.89	74.32
15	800.00	88.89	74.32
16	1000.00	111.11	92.90
17	1000.00	111.11	92.90
18	800.00	88.89	74.32
19	800.00	88.89	74.32
20	920.00	102.22	85.47
21	1150.00	127.77	106.83
22	1000.00	111.11	92.90
23	1000.00	111.11	92.90
24	1250.00	138.89	116.13
25	1250.00	138.89	116.13
26	1000.00	111.11	92.90
27	1000.00	111.11	92.90
28	1150.00	127.77	106.83
29	1150.00	127.77	106.83
30	1000.00	111.11	92.90
31	1000.00	111.11	92.90
32	1250.00	138.89	116.13
33	3205.71	356.19	297.83
34	956.16	106.24	88.83
35	1000.00	111.11	92.90
36	945.18	105.02	87.81
37	923.22	102.58	85.77
38	970.29	107.81	90.14
39	1125.00	125	104.52
40	900.00	100	83.61
41	900.00	100	83.61
42	900.00	100	83.61
43	900.00	100	83.61
44	900.00	100	83.61
45	900.00	100	83.61
46	900.00	100	83.61
47	1783.91	198.21	165.73
48	1704.79	189.42	158.38
49	1626.10	180.68	151.07
50	1547.71	171.97	143.79
51	1181.73	131.3	109.79
52	1131.57	125.73	105.13
53	1081.40	120.16	100.47
54	1031.24	114.58	95.81
55	981.52	109.06	91.19
56	934.07	103.79	86.78
57	779.06	86.56	72.38
TOTAL	59553.63	6617.07	5532.70

KHASRA MAP
NOT TO SCALE

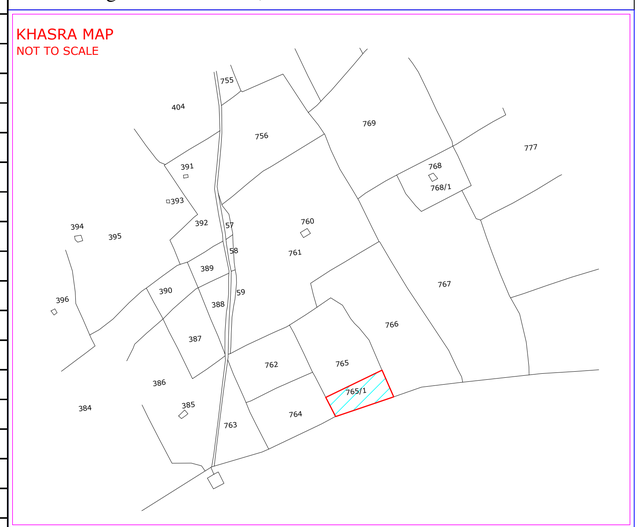

KEY PLAN

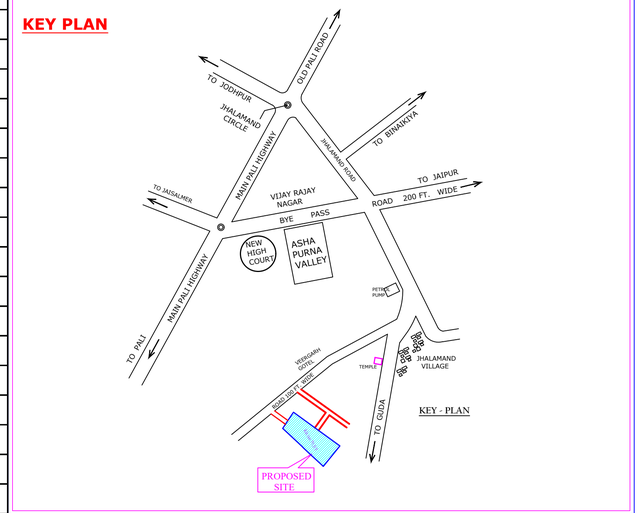
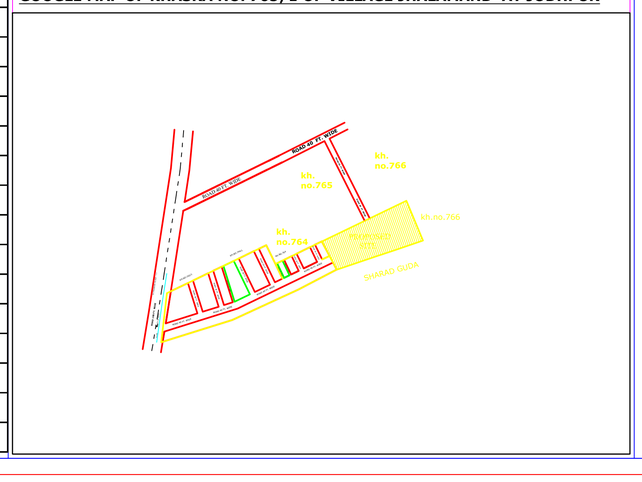
GOOGLE MAP OF KHASRA NO. 765/1 OF VILLAGE JHALAMAND AT JODHPUR