PRODUCED BY AN AUTODESK EDUCATIONAL PRODUCT

LAYOUT PLAN OF RAIN WATER HARVESTING/ RECHARGING

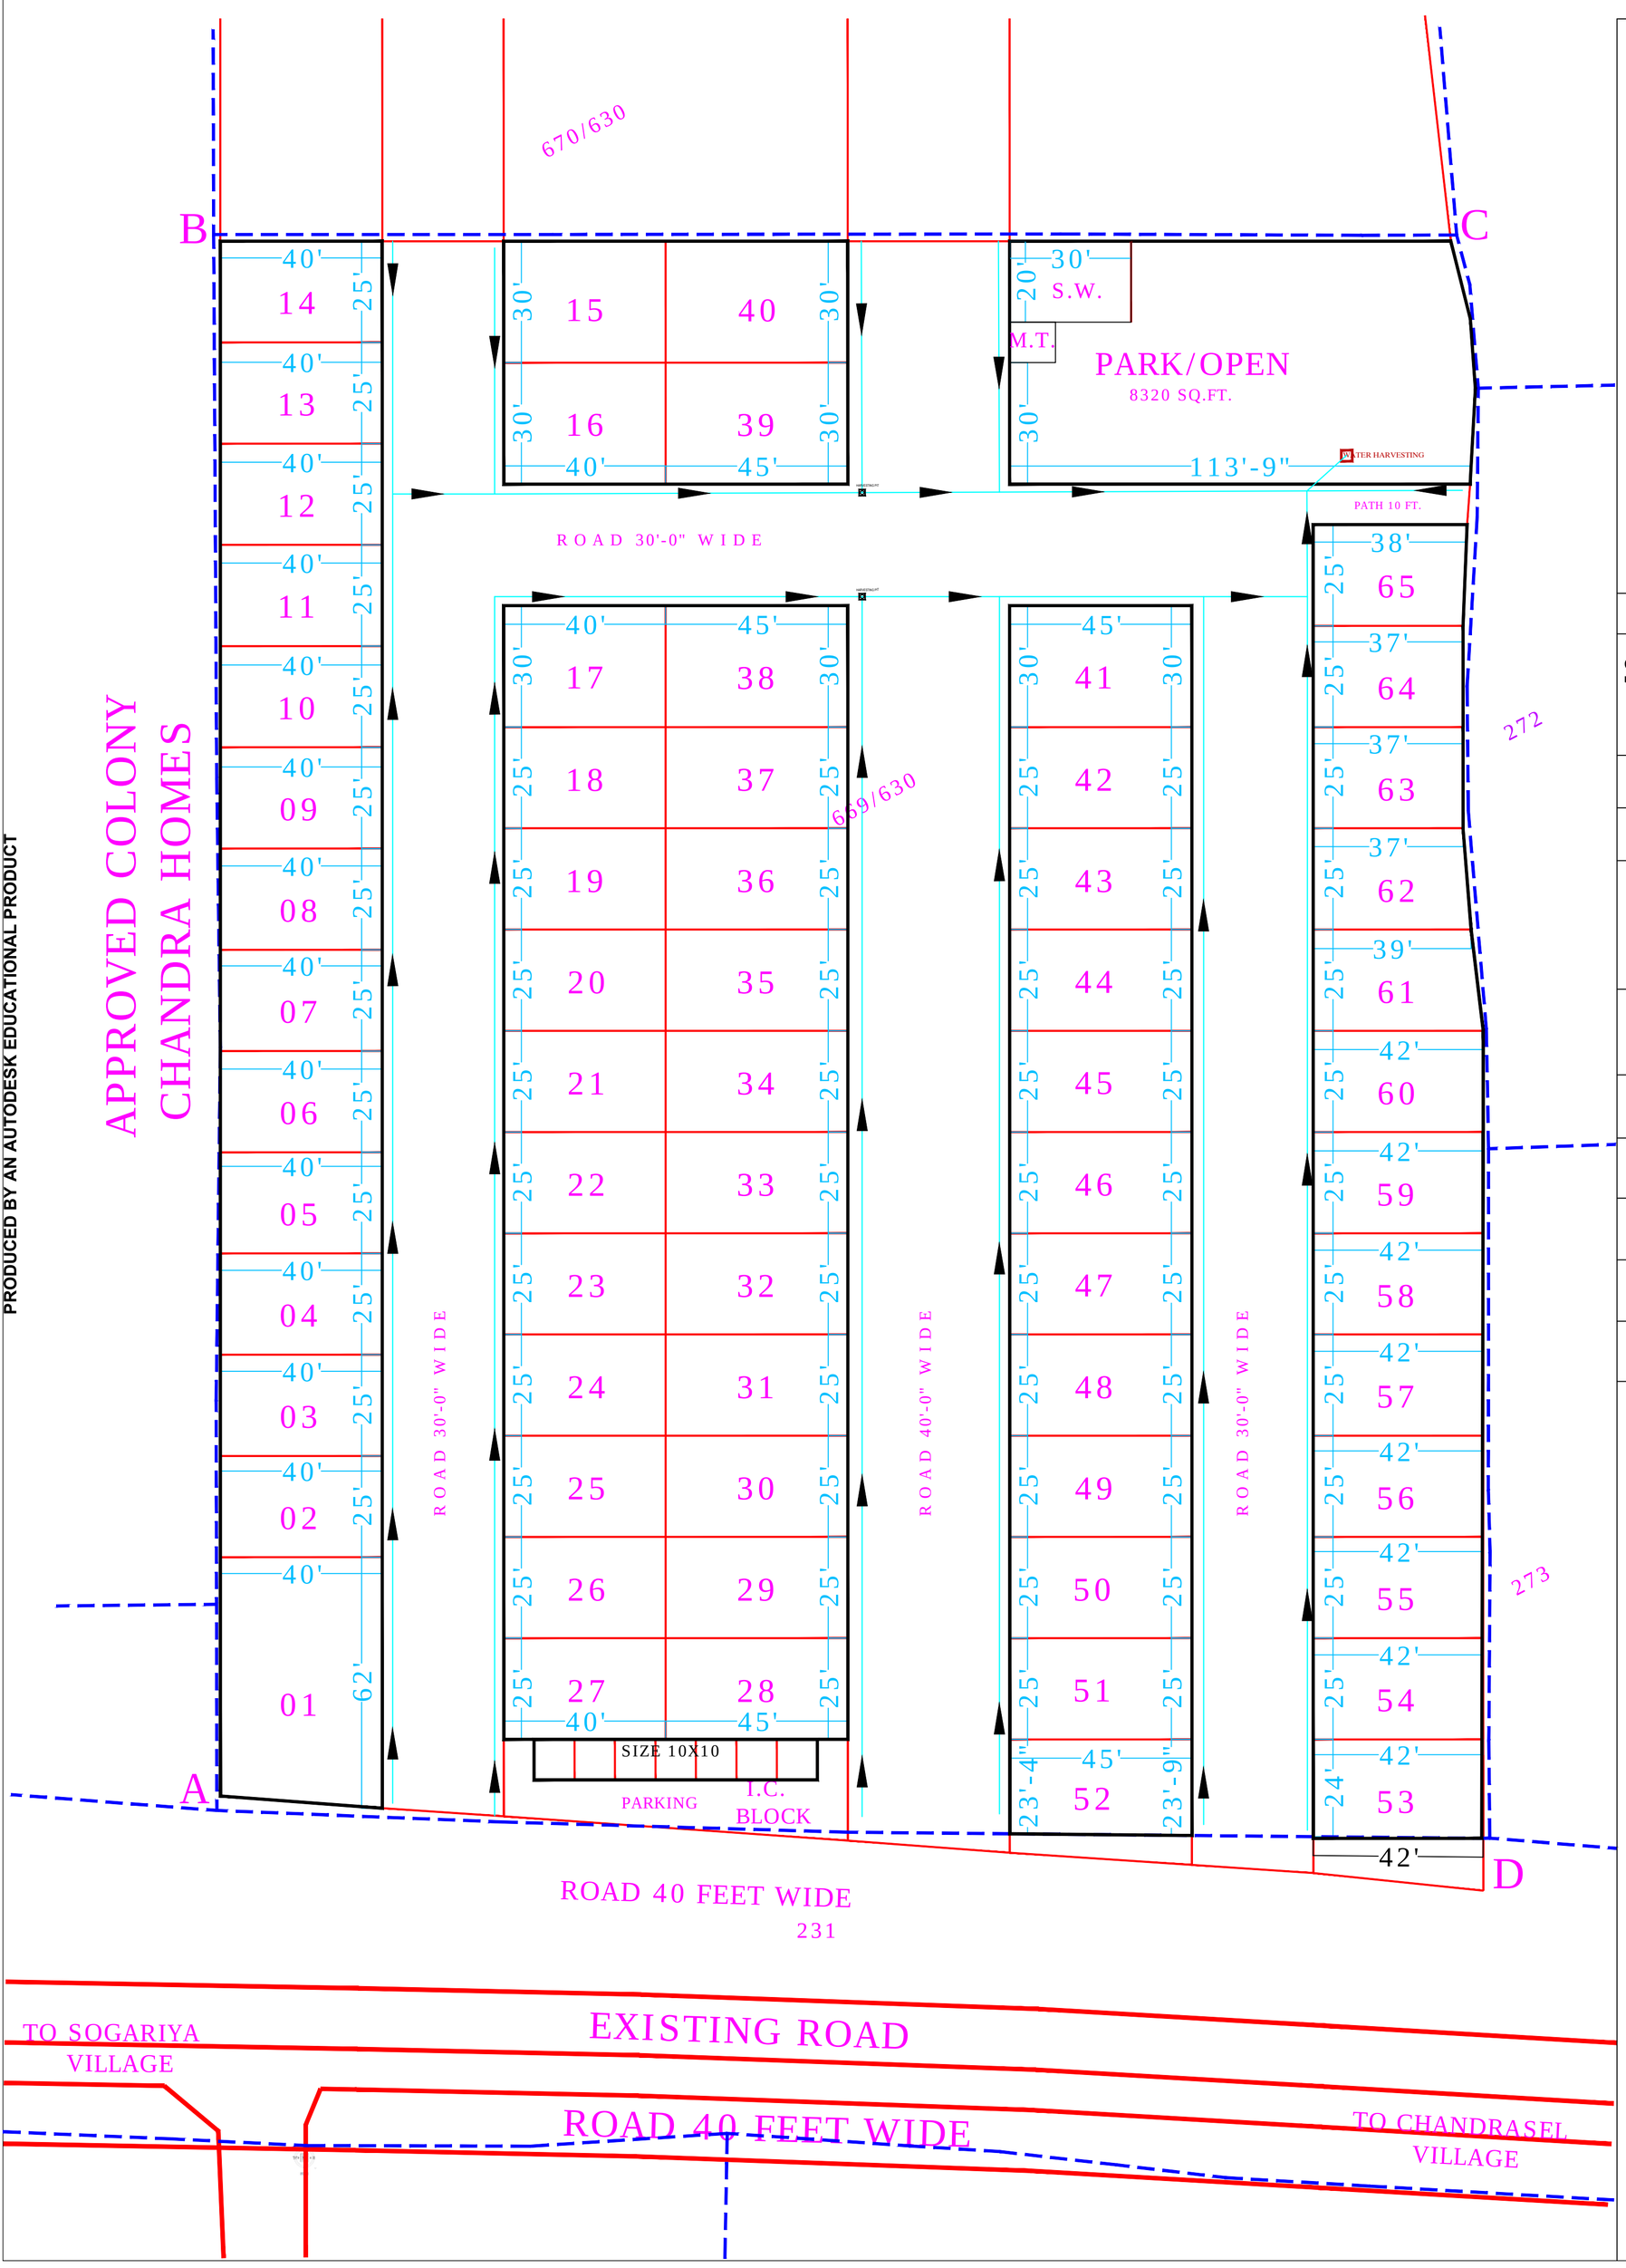

PRAKASH ENCLAVE

PROPOSED LAYOUT PLAN FOR
RISIDENTIAL PLOT'S SCHEME
ON SOGARIYA- CHANDRSAL
ROAD IN KHASRA NO.-669/630
VILLAGE:- SOGARIYA TEH.
LADPURA, DIST.- KOTA (RAJ.)

N
W
E
S

SCALE:- 1 IN:40 FT.

S.NO.	KH.NO.	AREA IN HACT.	
		IN RECORD	IN SCHEME
01	669/630	1.14	1.14
		TOTAL	1.14 HT

11,400 SQ.MT./ 1,22,664 SQ.FT.

AREA STATEMENT

TOTAL AREA- 1,22,664 SQ.FT

RESIDENTIAL AREA	71071.00 SQ.FT.	57.94 %
I.C. SHOP	700.00 SQ.FT.	0.57 %
PARK/SW/MT.	6816.00 SQ.FT.	5.56 %
ROAD AREA	44077.00 SQ.FT.	35.93 %
TOTAL AREA	1,22,664 SQ.FT.	100 %

OFFICE USE ONLY

KHASRA BOUNDARY
SHOWN THUS

LEGEND

	HARVESTING PIT
	WATER HARVESTING
	WATER CHANNEL

ER. RAHUL KUMAR
Membership Number AM-3029436
Chartered Engineer

SIGNATURE
OWNER/ PRESIDENT/ SEC.
NAME/ ADDRESS

PRODUCED BY AN AUTODESK EDUCATIONAL PRODUCT
PRODUCED BY AN AUTODESK EDUCATIONAL PRODUCT
PRODUCED BY AN AUTODESK EDUCATIONAL PRODUCT