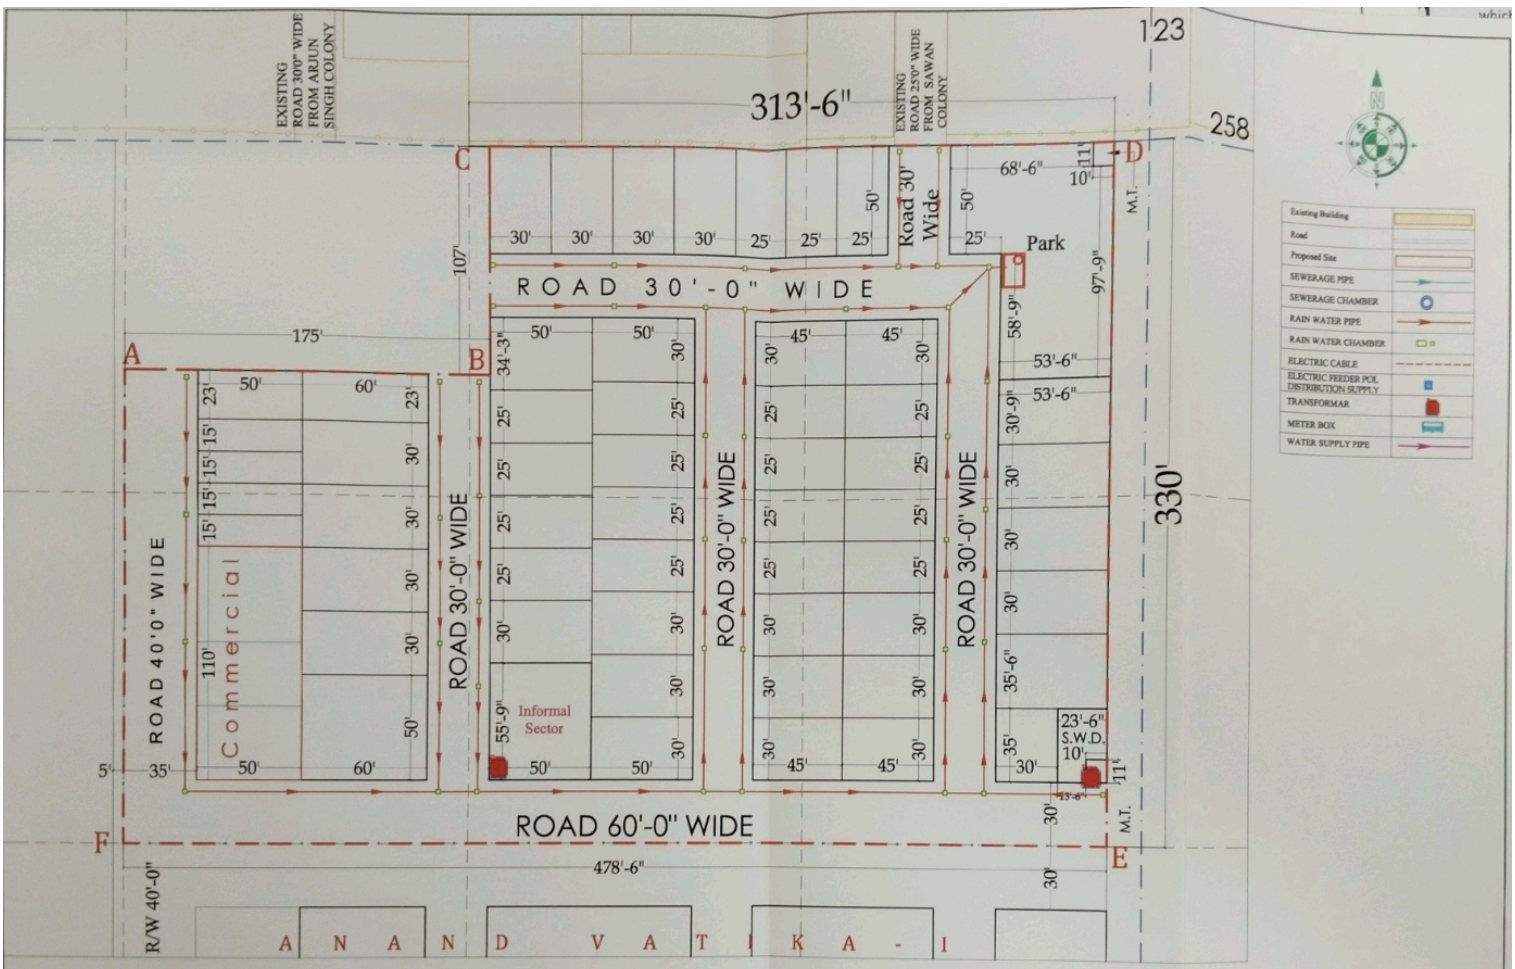

Scale:- 1"=60'
OF A-3 PAPER SIZE

DRAWING TITLE:- RAIN WATER HARVESTING SYSTEM AND CHAMBER PIPE ROUTE

APPROVED RESIDENTIAL COLONY "ANAND VATIKA -II "AT CHAK NO. 49 N.G.C., STONE NO.123/258,MURBBA NO.10, KILLA NO.3(0.089),4(0.243),5(0.228),6(0.228),7(0.253),8(0.253), TOTAL=1.294 HECTARE. AT HANUMANGARH JN.DISTT:- HANUMANGARH(RAJ.)

4/4/25

Er. Virender Pal Singh Nahar
D.C.E., A.M.I.C.E.
Chartered Engineer & Valuer
Reg. No.-CE/IET/LM/111569-23
Reg. No.-F.I.I.V. CAT-I-F6639