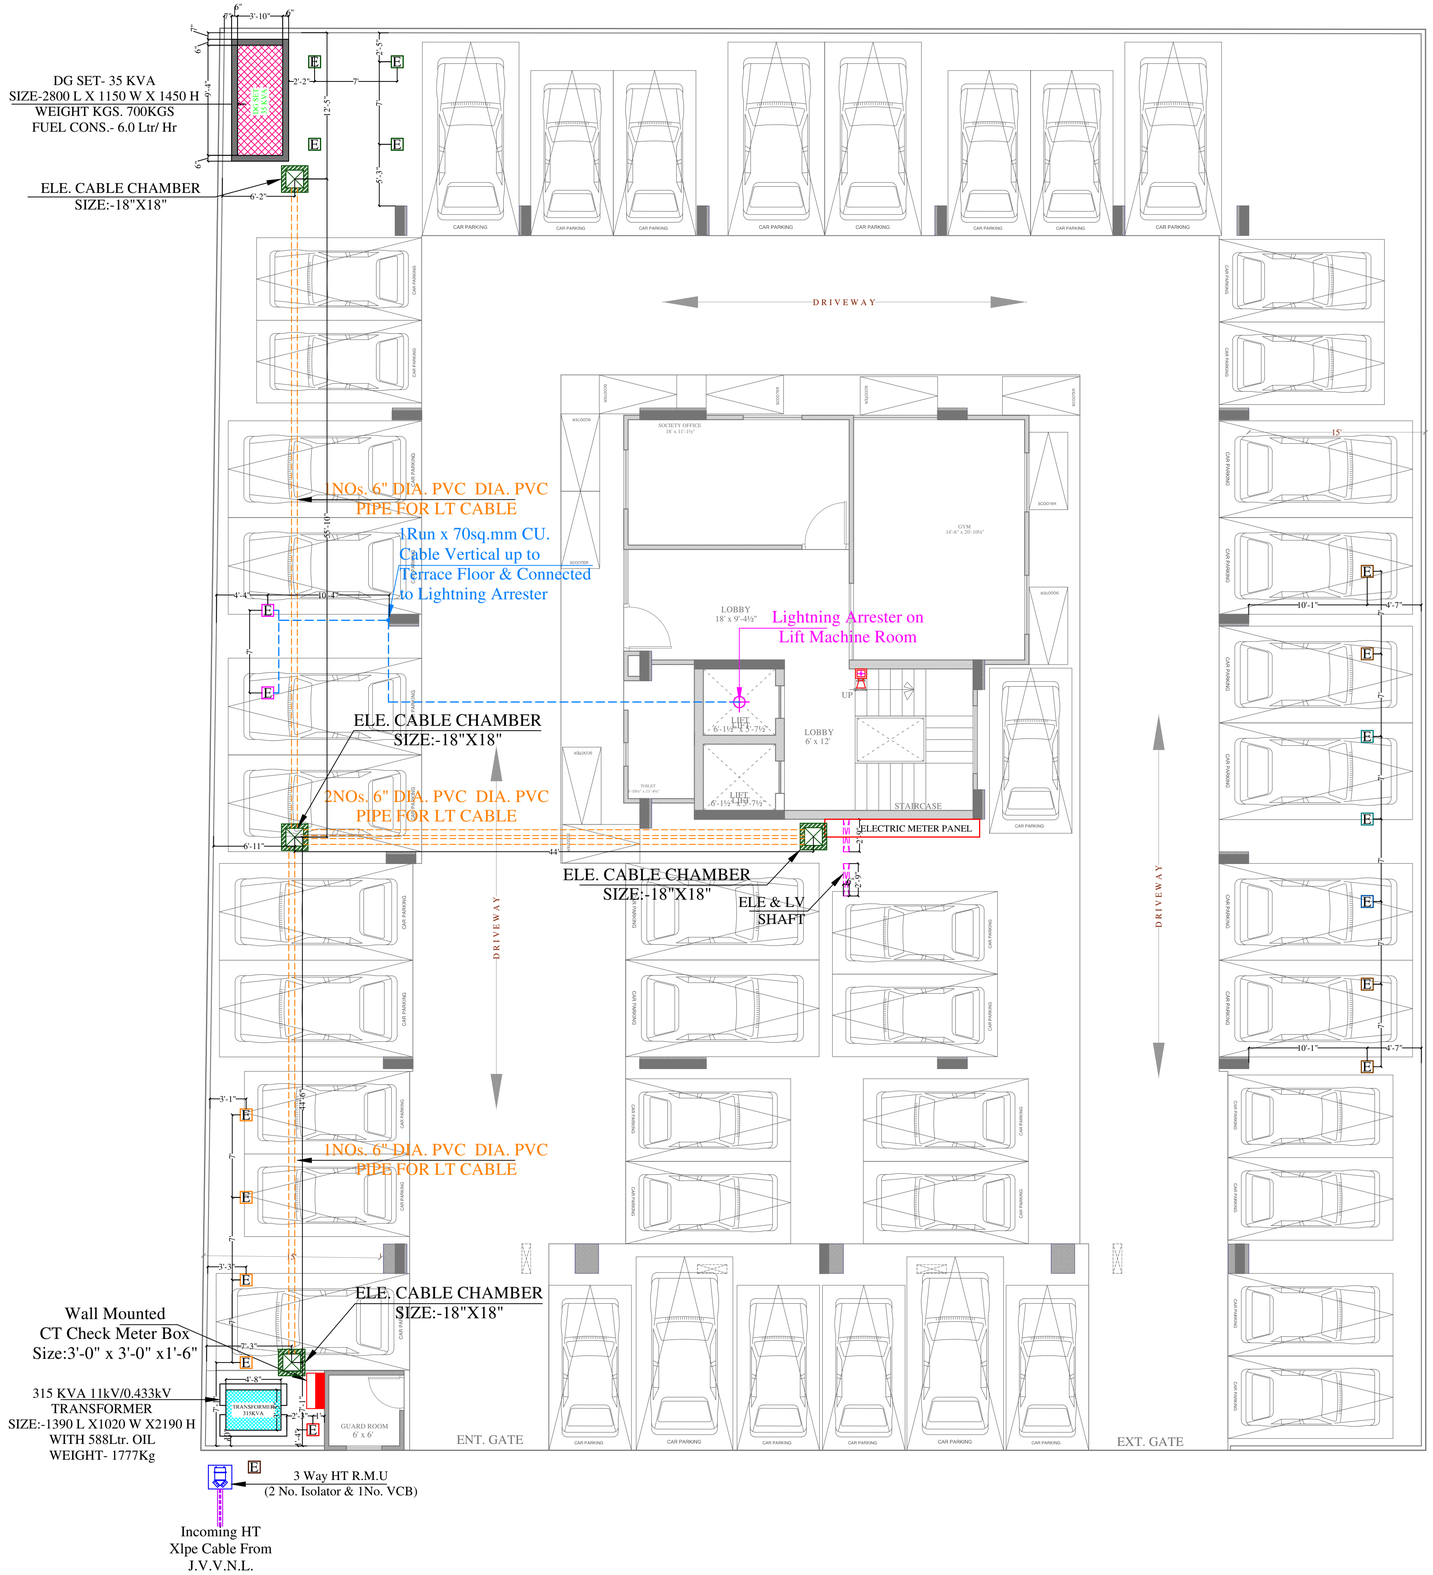

Lightning Arrester

Model: Stormaster – ESE - 30
(Level 2/Medium Protection)
(Protection radius - 25M,
Mast Height -2 Mtr)

Led Aviation Light
Luminaires
Product Code:- 110731
Cat No.:- BGAV 302 LED
Make:- BAJAJ

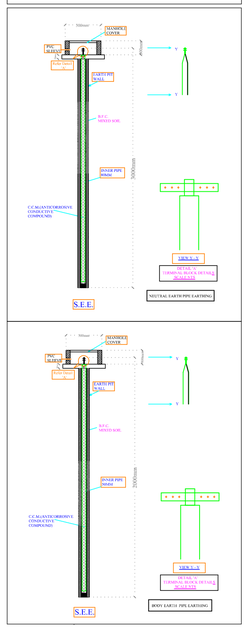

EARTHING DETAILS

01	E	50MM PIPE(2METER)	3 WAY RMU BODY EARTH
01	E	50MM PIPE(2METER)	CT CHECK METER BOX EARTH
02	E	50MM PIPE(2METER)	TRANSFORMER BODY EARTH
02	E	80MM PIPE(3METER)	TRANSFORMER NEUTRAL EARTH
02	E	50MM PIPE(2METER)	DG SET BODY EARTH
02	E	80MM PIPE(3METER)	DG SET NEUTRAL EARTH
02	E	50MM PIPE(2METER)	LIGHTNING ARRESTER BODY EARTH
01	E	50MM PIPE(2METER)	ELECTRIC PANEL BODY EARTH
01	E	50MM PIPE(2METER)	TELEPHONE EXCH. BODY EARTH
04	E	50MM PIPE(2METER)	LIFT PANEL BODY EARTH

NOTES:
1. ALL NEUTRAL EARTHS TO BE CONNECTED 50 X 3 GI EARTH STRIP FROM EARTH PIT TO EQUIPMENT.
2. ALL BODY EARTHS TO BE CONNECTED 25 X 3 GI EARTH STRIP FROM EARTH PIT TO EQUIPMENT.

VIPUL AGARWAL
M.E.P. CONSULTANT
B.E. ELECTRICAL

SERVICES CONSULTANT:
ASHI ASSOCIATES
F9/440,Keshav Marg Chitrakut Scheme,Jaipur
PH:91-0-93146-10438 ,0141-2440946 Mail:vipul8599@yahoo.com

ARCHITECT :-
SPACE GRID
C-49,VIDYA
APARTMENT,PARAS MARG,
BAPU NAGAR,NEAR JANTA
STORE CIRCLE, JAIPUR-302015
PH-09314918766,0141-4005506 (O)
Email:-info.spacegrid@gmail.com

PROJECT NAME :-
ARYA SHINE

PROMOTER:-
OPULENT CONSTRUCTIONS

PROJECT ADDRESS:-
PROPOSED RESIDENTIAL BUILDING
AT PLOT NO. 7, IN GROUP HOUSING
PLOT KHASRA NO. 879 TO 884,
VILLAGE SHRI KISHANPURA, TEH.-
SANGANER, JAIPUR

PROJECT FOR REFERENCE:-
BP TYAGI JI SHRIKISHANPURA

DRAWING:
STILT FLOOR
ELECTRIC SUB-STATION,
CABLE CHAMBER ROUTE &
LIGHTNING ARRESTER PLAN

DATE	REV.:-
21-04-2024	00