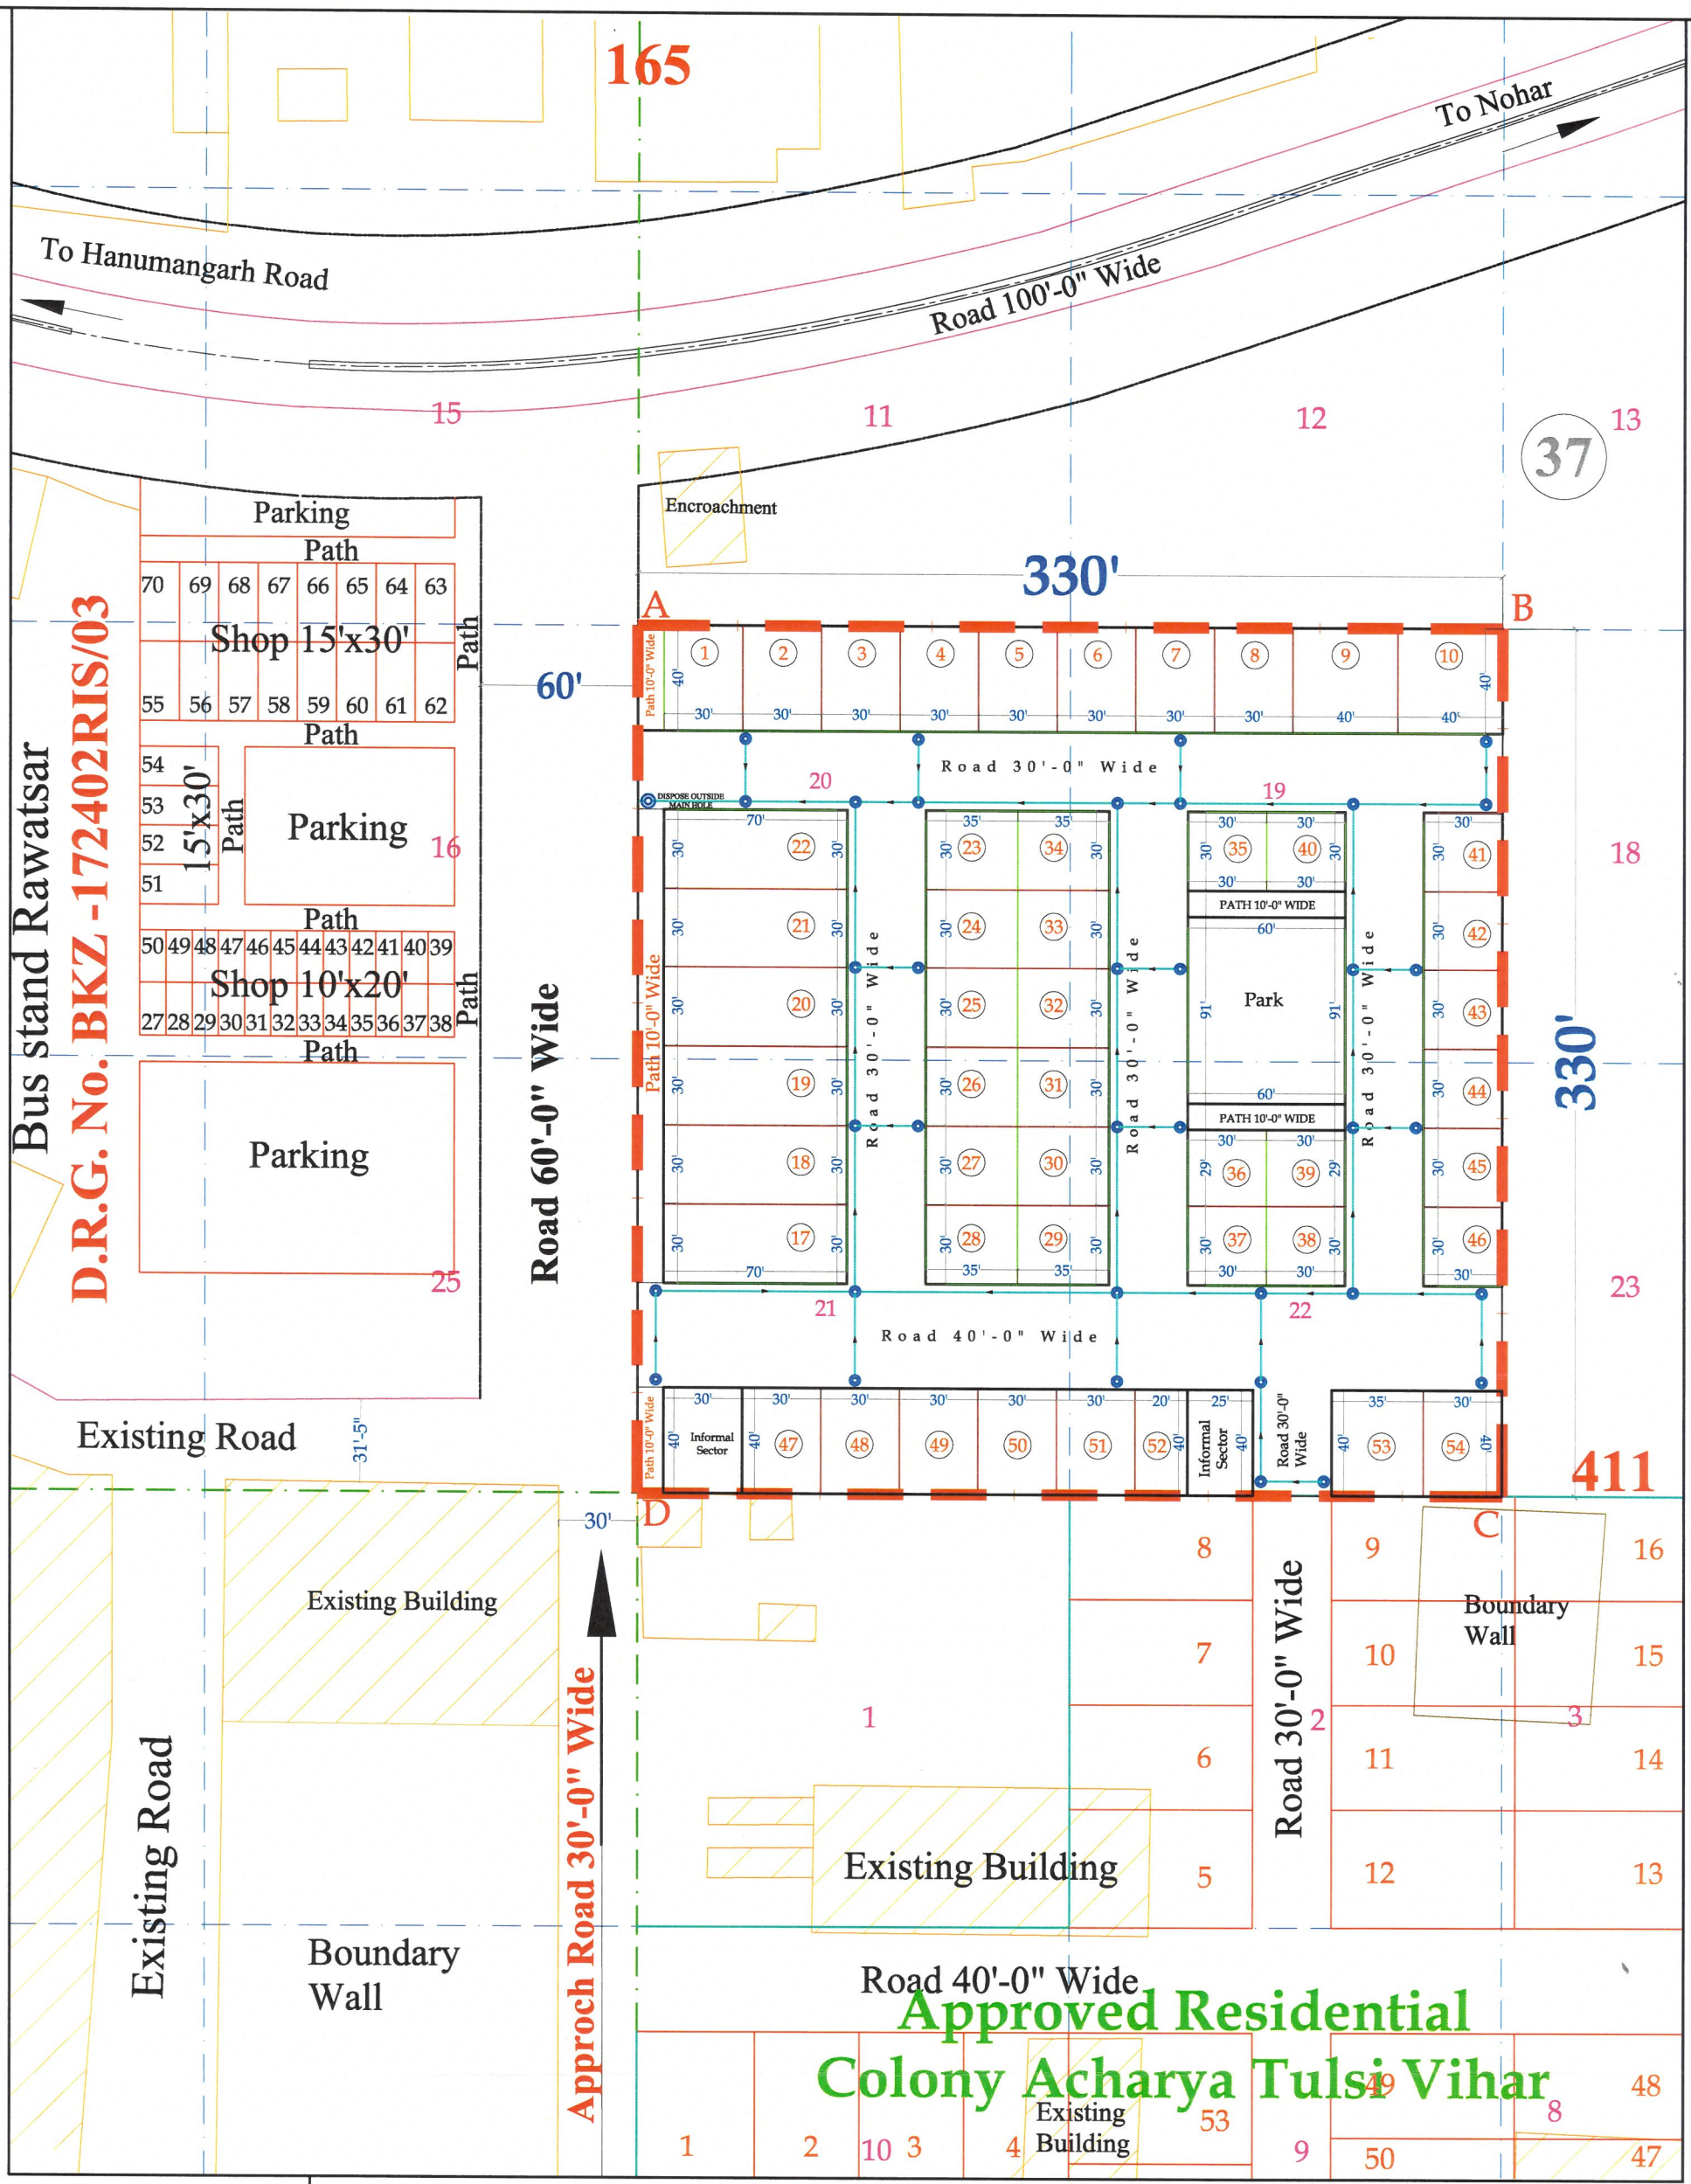

Lay-out Plan Scale:- 1"=70'
OF A-3 Paper Size

Existing Building
Road
PROPOSED SITE
Murbba Line
Killa Line
Fancing
Sewerage Pipe
Sewerage Chamber

DRAWING TITLE:- SEWERAGE CHAMBER AND PIPE ROUTE

Approved Residential Colony Chak No. 11 A M,
Stone No. 166/410, Murbba No. 37, Killa No. 19(0.253),
20(0.253),21(0.253),22(0.253),Total =1.012 Hectare,
At Rawatsar, Distt:- Hanumangarh (Raj.)

29/4/25

Er. Virender Pal Singh Nahar
D.C.E., A.M.I.C.E.
Chartered Engineer & Valuer
Reg. No.-CE/IET/LM/111569-23
Reg. No.-FI.I.V. CAT-I-F6639