RSE 9 D BLOCK

S.NO.	DESCRIPTION	QUANTITY
1	300KVA TRANAFORMER WITH MAIN LT PANEL	2
2	FEEDER PILLAR	10
3	STREET LIGHT FEEDER PILLAR	4
4	SINGLE SIDE STREET LIGHT POLE (6.5MTR HEIGHT)	26
5	4CORE 6 SQMM ALR. CABLE FOR STREET LIGHT	450 MTR
4	1.5 SQ MM COPPER WIRE FOR STREET LIGHT	170 MTR
5	11KVA HT LINE	250MTR
6	4C-120 SQ MM ALR CABLE FOR FEEDER PILLAR	450 MTR
7	4C 10 SQ MM ALR CABLE FOR STREET LIGHT	500MTR

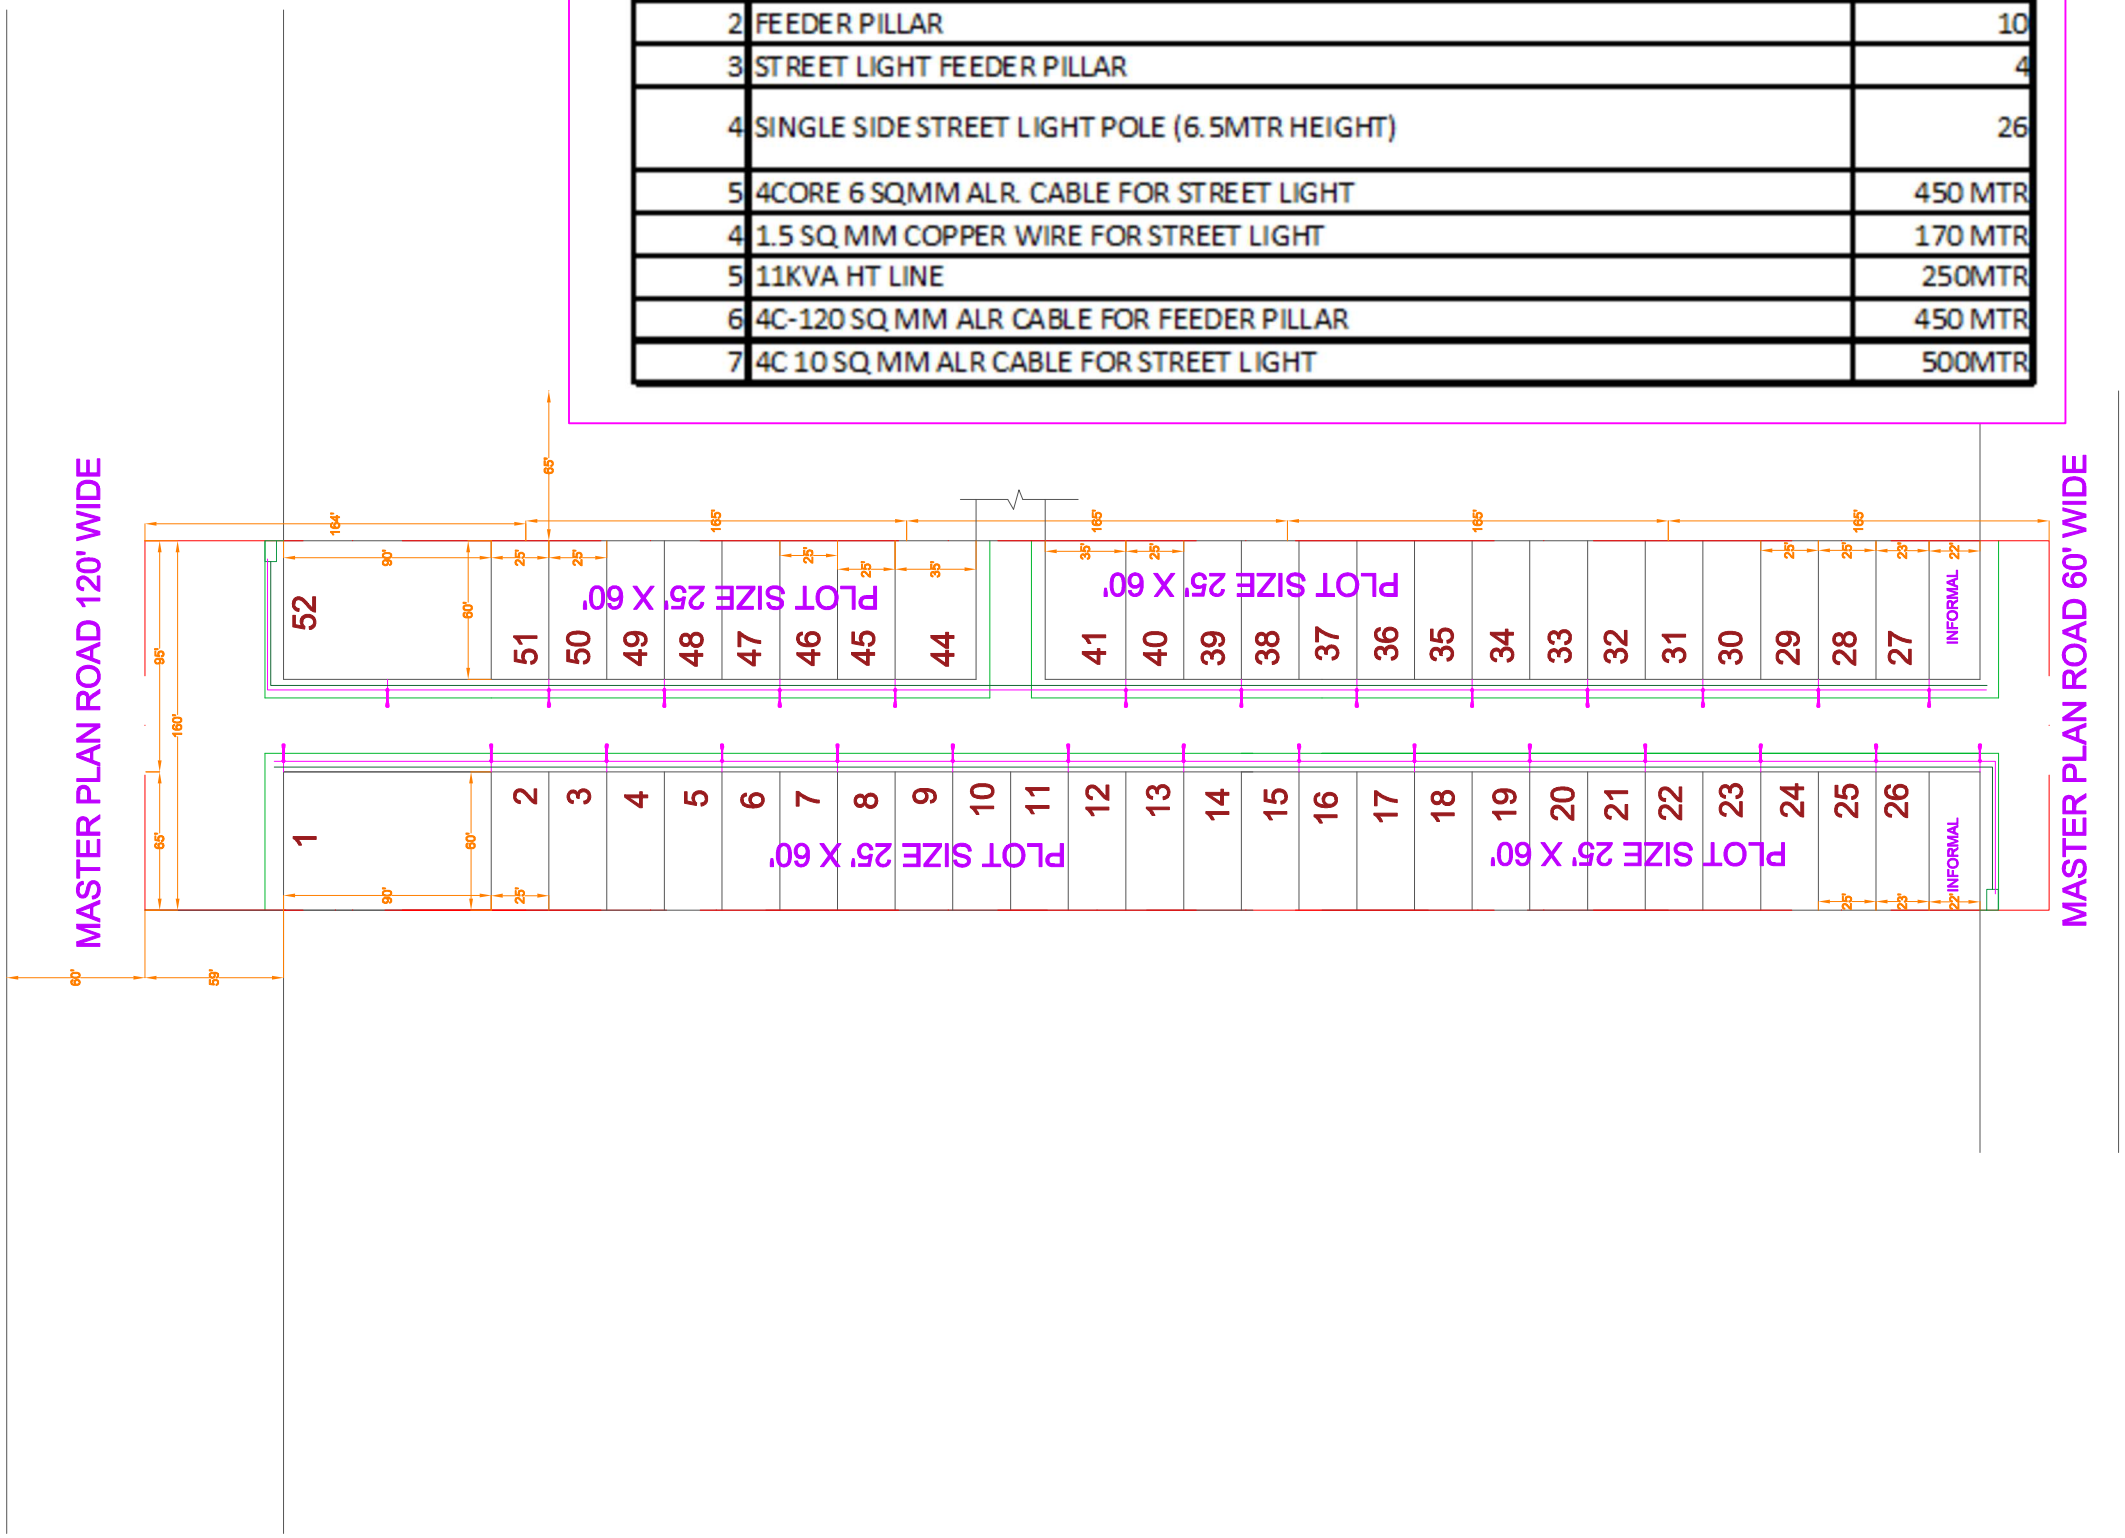

Address as per approved Layout Plan vide Letter No. : Niyojan/2024/212, Dated 07/05/2024 :-
Killa No.3/1, 4/1, 7/1, 14/1, 8/1, 13/1, 17/1, 18/1, 23/1, 24/2, Square No. 39 Chak 3A Chotti at Teh. & Dist. Sri Ganganagar (Raj.)

PROJECT:-
RSE 9 D BLOCK

LOCATION:-
SRIGANGANAGAR

DRAWING TITLE:-
ELECTRICAL LAYOUT

DATE:-
29/07/2024

GENERAL NOTES:-

Er. Piyush Bhardwaj
B. Tech (Civil)

BD 01